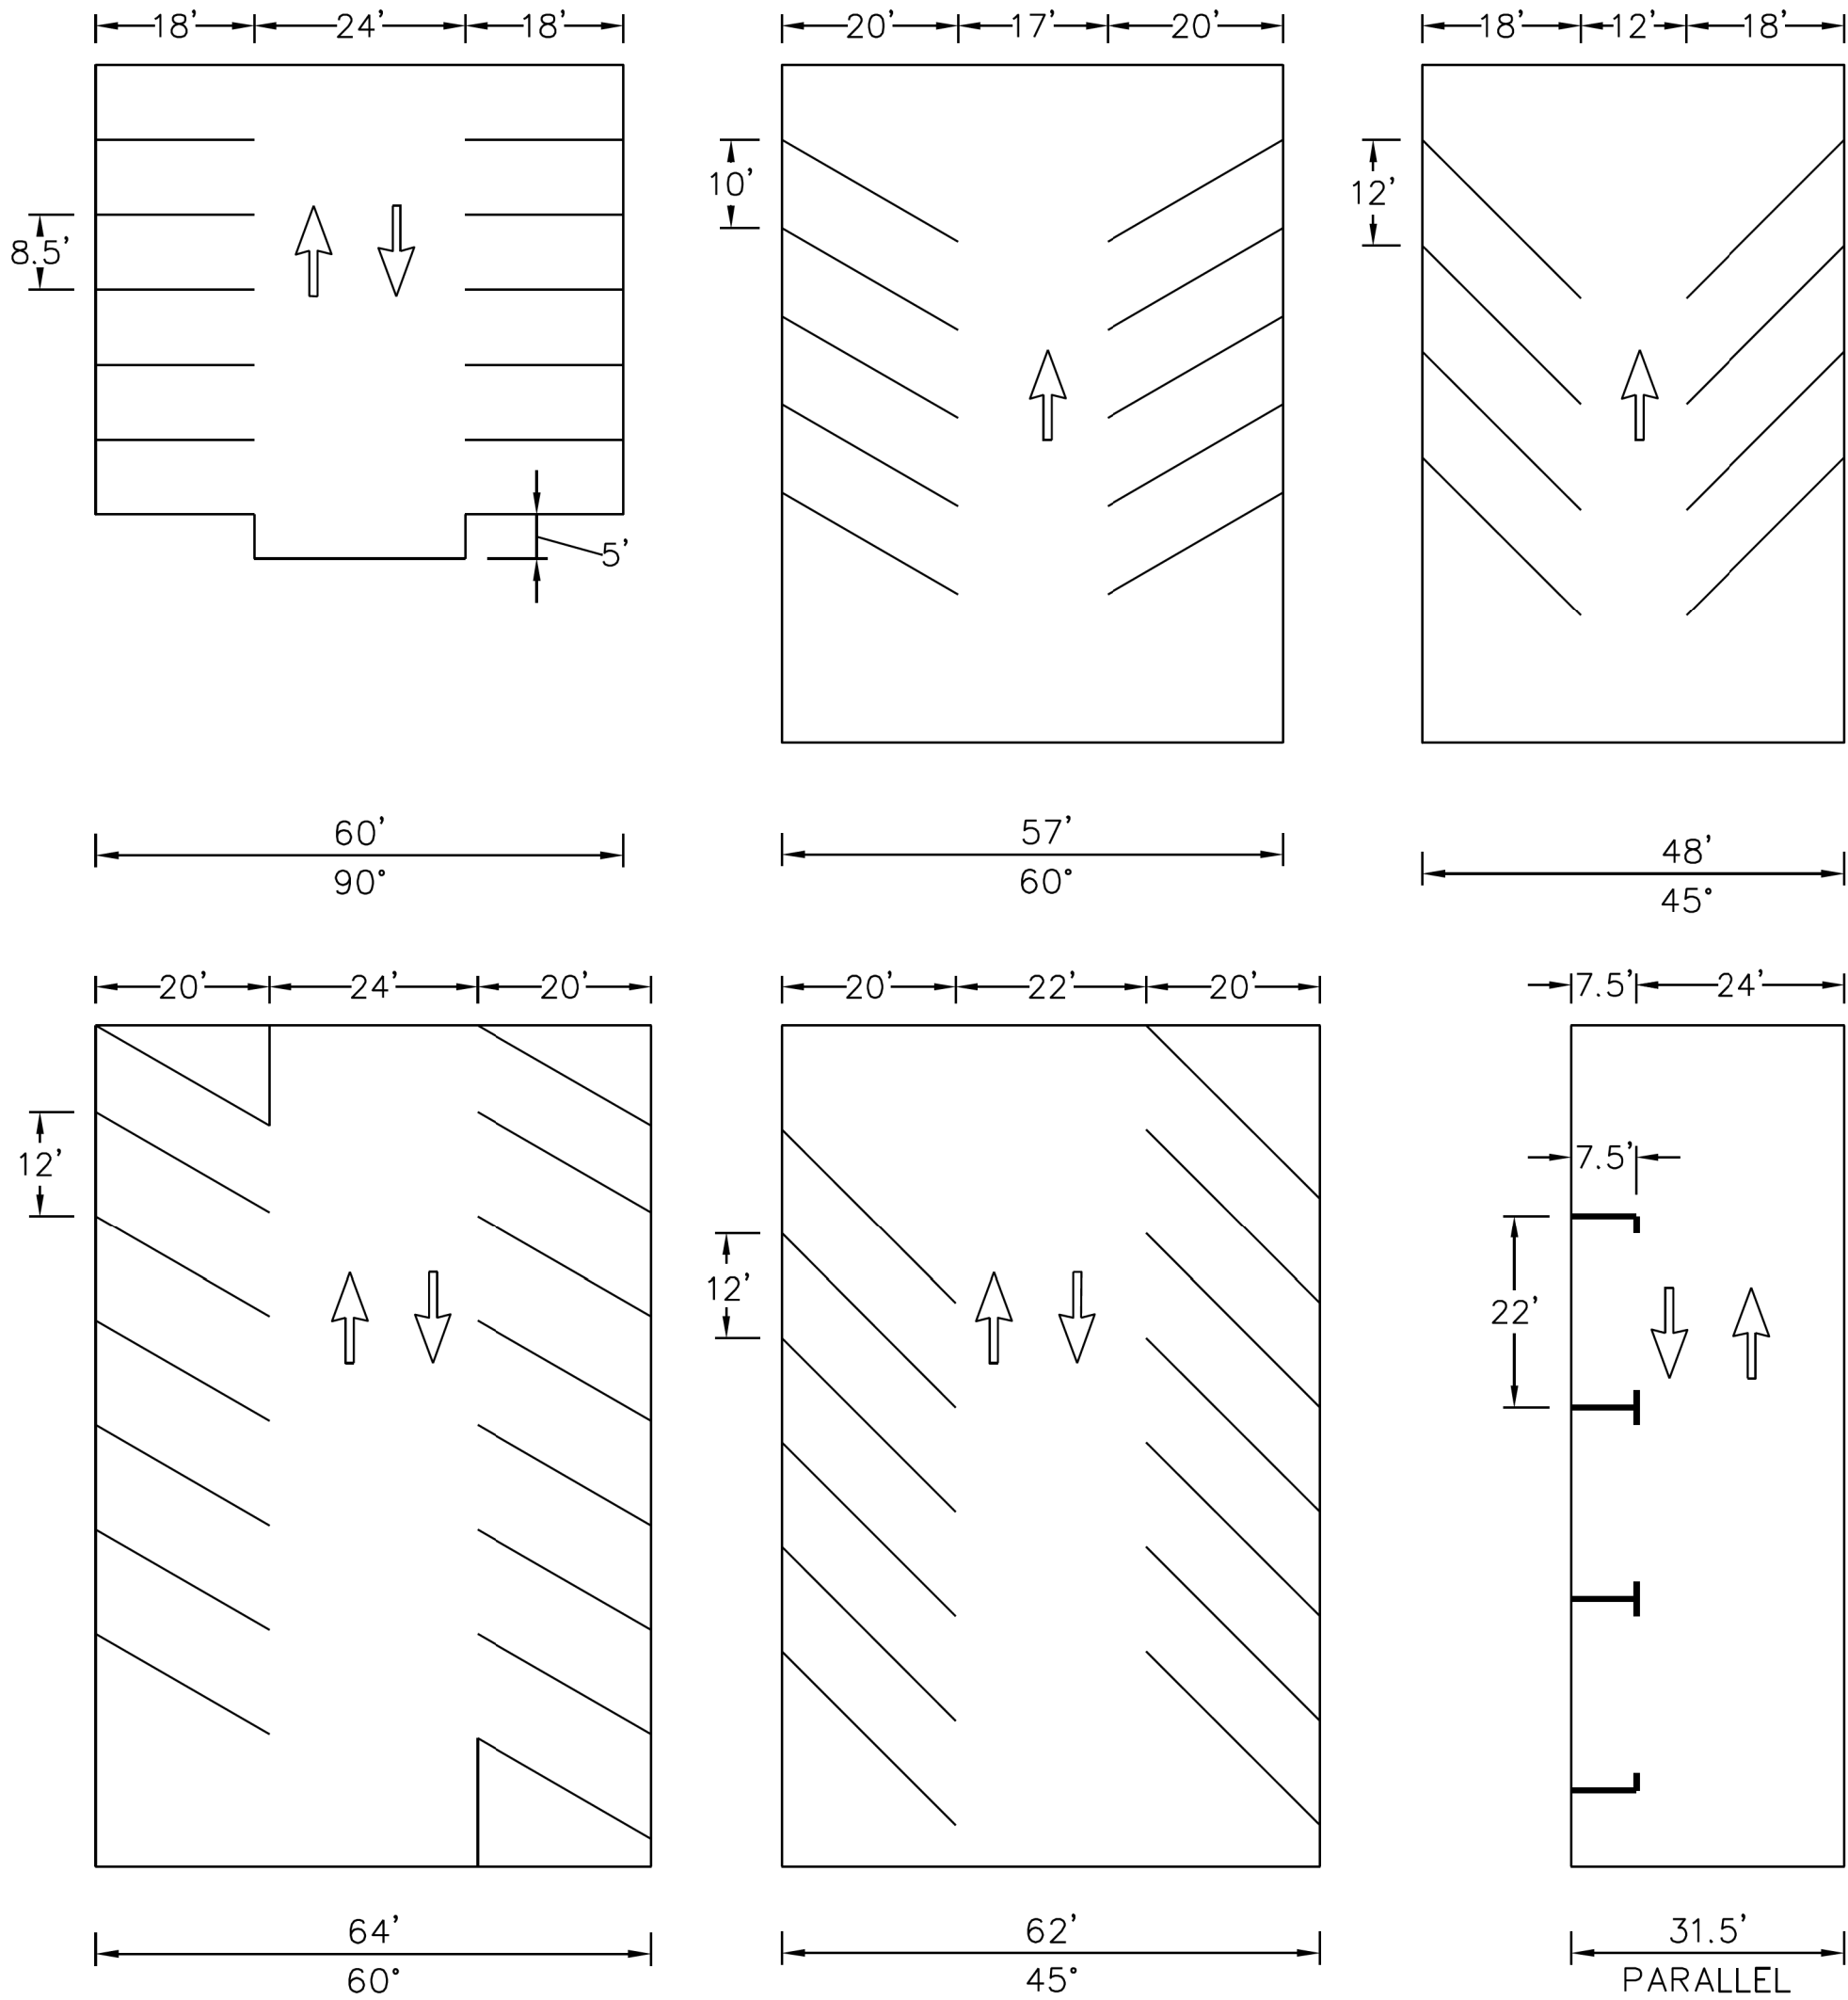


\$REF ID: A
\$REF ID: B
\$REF ID: C
\$REF ID: D
\$REF ID: E

\$REF ID: A
\$REF ID: B
\$REF ID: C
\$REF ID: D
\$REF ID: E



1. MINIMUM PARKING STALL WIDTHS ARE 8.5' FOR STANDARD VEHICLES & 8.0' FOR COMPACT VEHICLES
2. PARKING STALL LENGTHS ARE 18' FOR STANDARD VEHICLES AND 16' FOR COMPACT VEHICLES
3. COMPACT PARKING STALLS TOTAL SHALL NOT EXCEED 25% OF TOTAL PARKING

THIS DETAIL WAS TAKEN FROM THE CITY OF ATLANTA'S WEBSITE. IT MAY HAVE BEEN MODIFIED AND SHOULD BE REVIEWED THOROUGHLY.

City of Atlanta



STANDARD DETAILS

PARKING
MODULE

REV.
DATE: UNK
ORIG. DATE: FEB 2013
SCALE: N.T.S.

DETAIL NO. TR-G-PK001

\$REF ID: A
\$REF ID: B
\$REF ID: C
\$REF ID: D
\$REF ID: E



Heath & Lineback Engineers
INCORPORATED
2390 CANTON ROAD, BUILDING 200
MARIETTA, GEORGIA 30066-5393
(770)424-1668

REVISION DATES


LIVABLE BUCKHEAD INC.




SPECIAL CONSTRUCTION DETAIL

PATH400 ALONG ADINA DRIVE


CHECKED:		DATE:		DRAWING No.
BACKCHECKED:		DATE:		
CORRECTED:		DATE:		
VERIFIED:		DATE:		

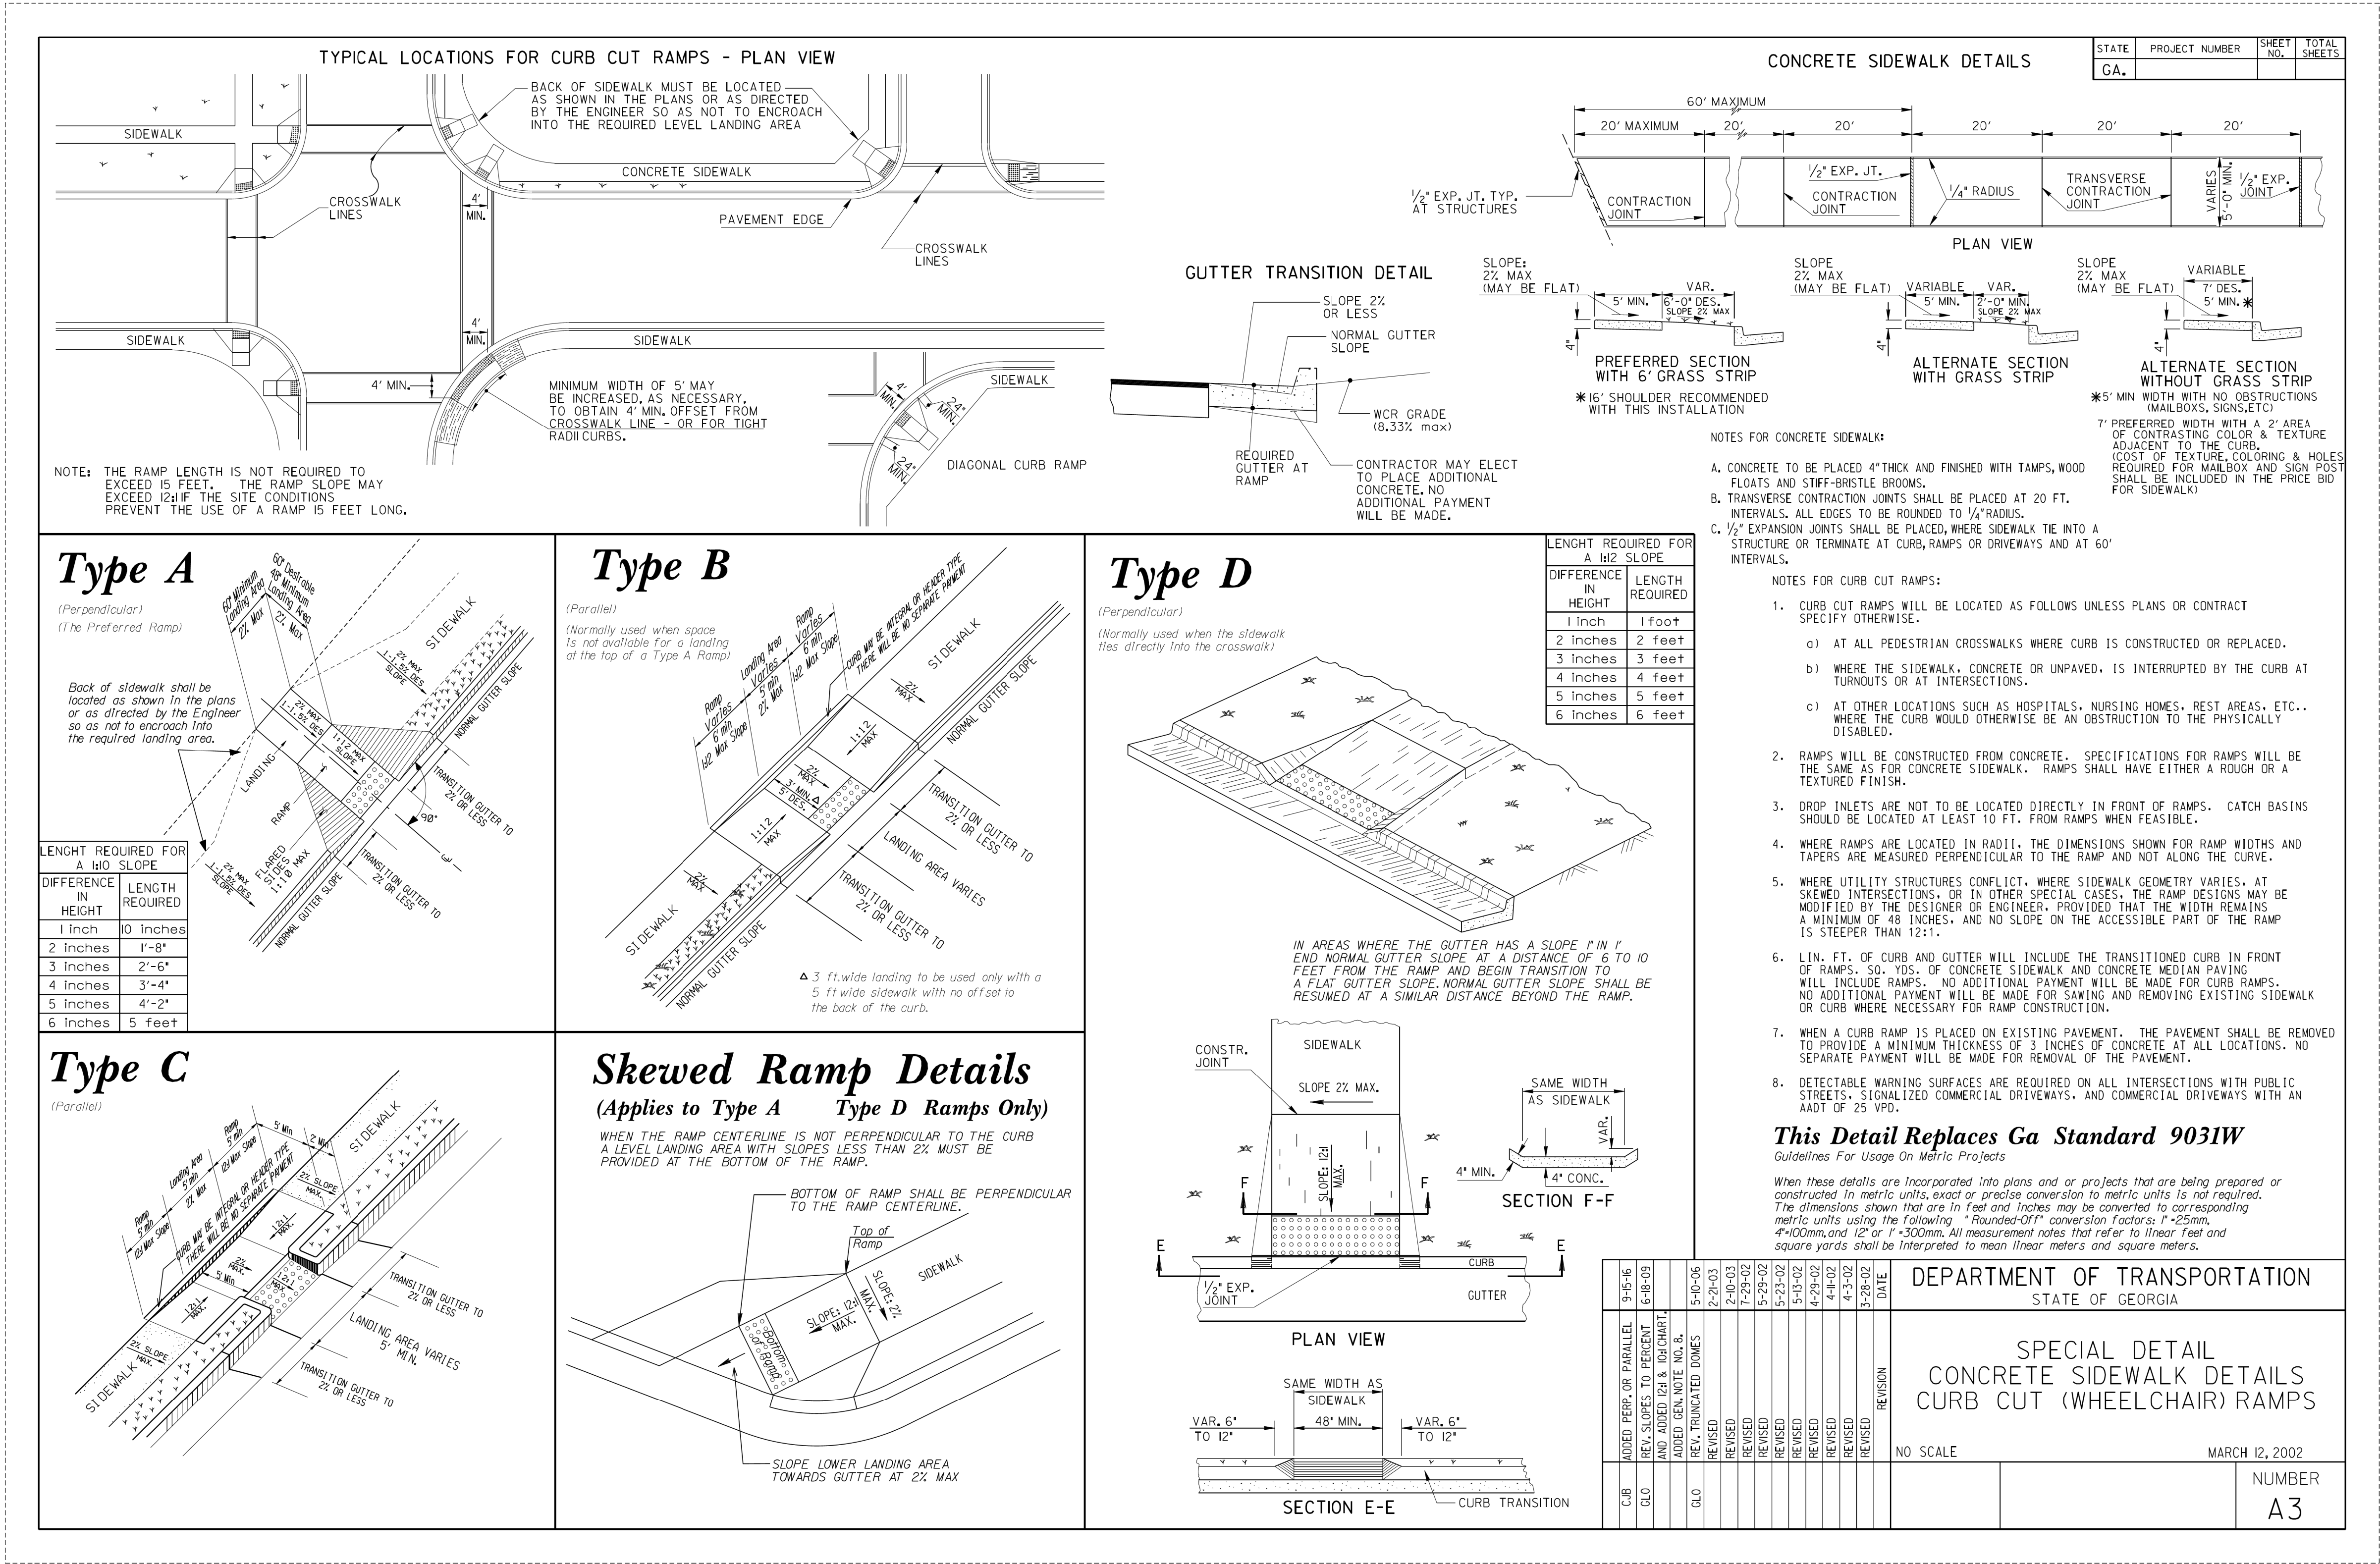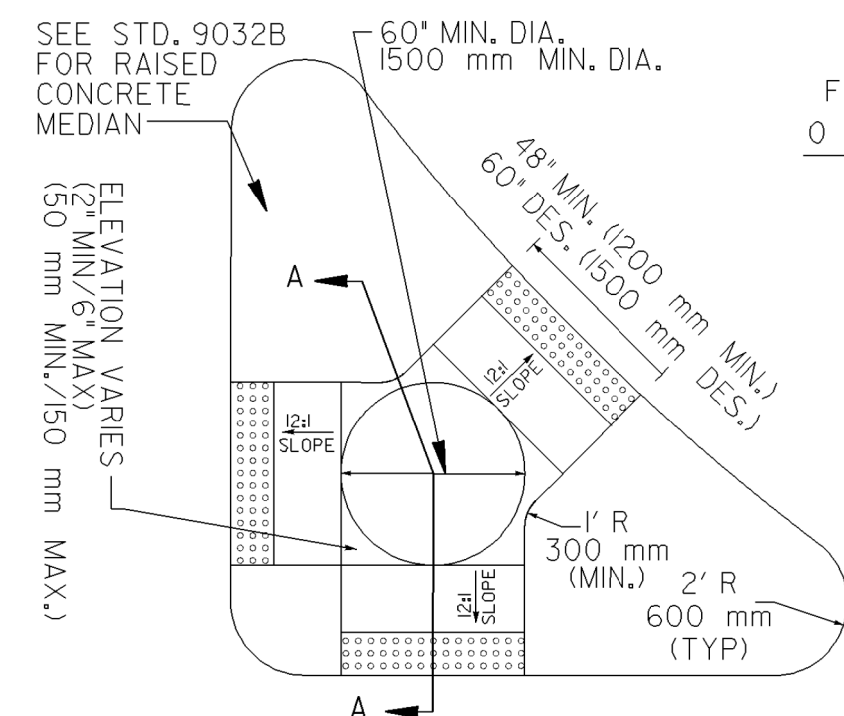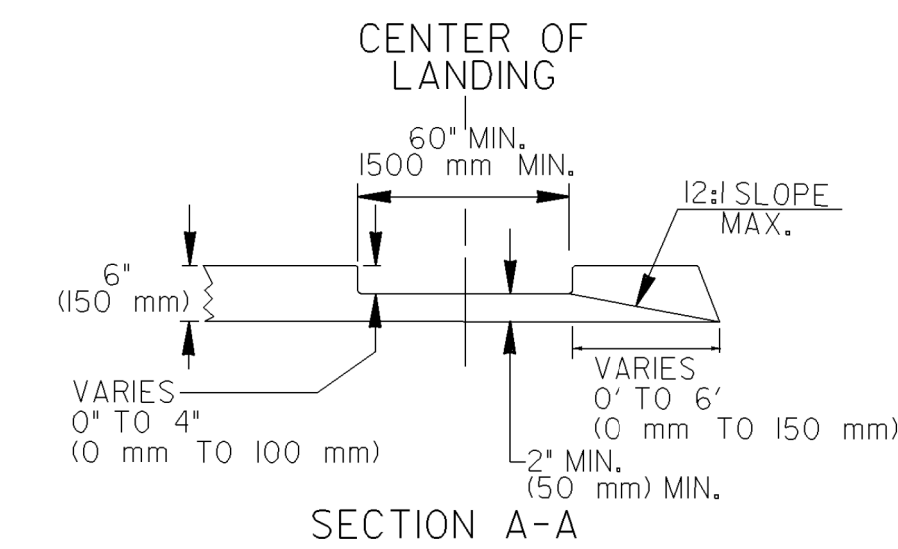 38-0004





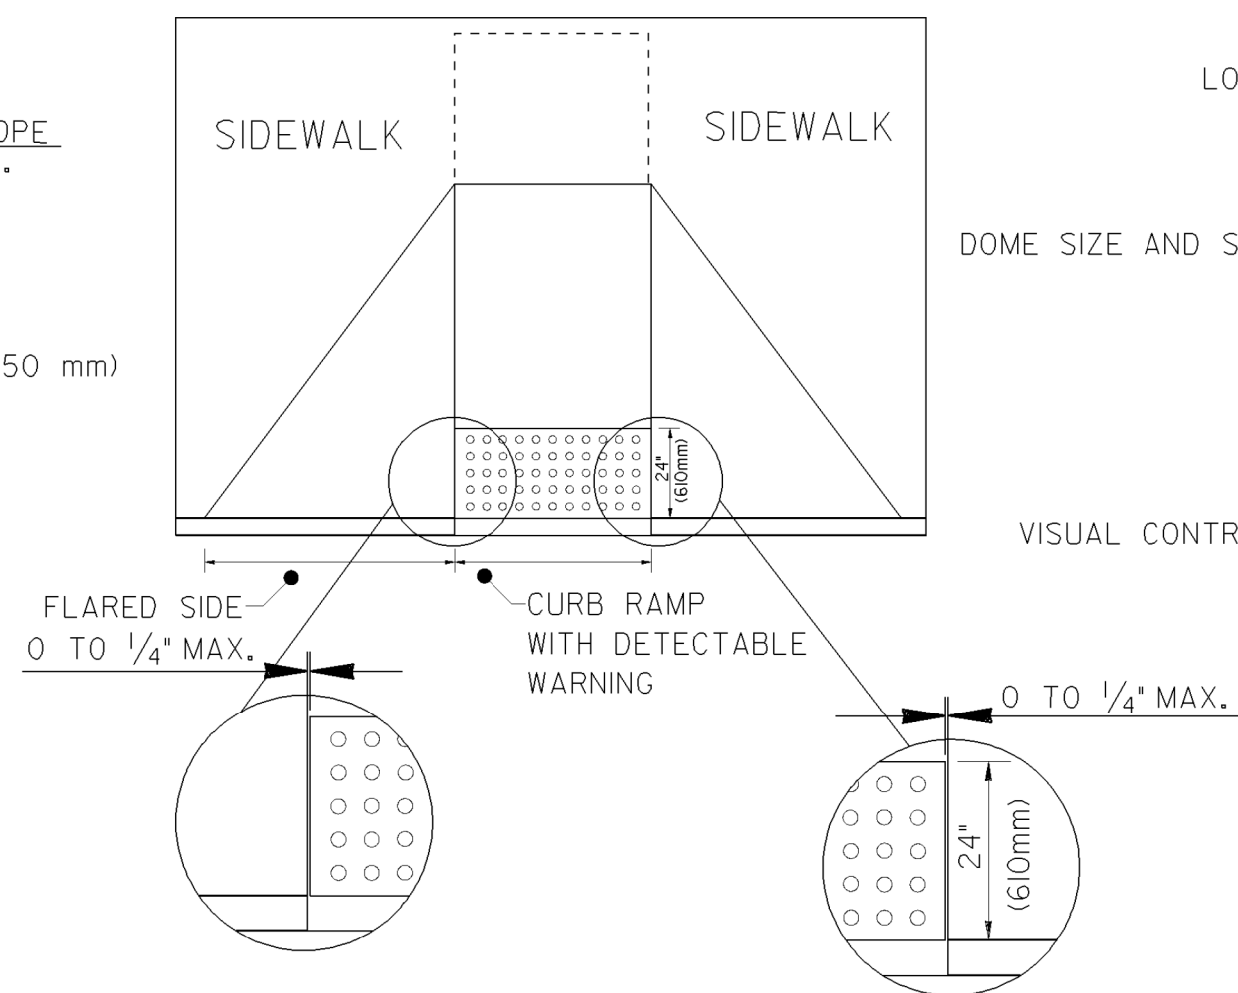CONCRETE ISLAND WITH ELEVATED CUT THROUGH








SIZE: DETECTABLE WARNINGS SHALL BE 24 INCHES (610 mm) IN THE DIRECTION OF PEDESTRAIN TRAVEL AND EXTEND THE FULL WIDTH OF THE CURB RAMP OR FLUSH SURFACE.

LOCATION: THE DETECTABLE WARNING SHALL BE LOCATED SO THAT THE EDGE NEAREST THE CURB LINE OR OTHER POTENTIAL HAZARD IS 6 TO 8 INCHES (150 mm to 180mm) FROM THE CURB LINE OR OTHER POTENTIAL HAZARD, SUCH AS A REFLECTIVE POOL EDGE OR THE DYNAMIC ENVELOPE OF RAIL OPERATIONS.

DOE SIZE AND SPACING: TRUNCATED DOMES SHALL HAVE A BASE DIAMETER OF 0.9 INCH TO 1.4 INCH (23mm-36mm) AT THE BOTTOM, A DIAMETER OF 0.45 INCH TO 0.91 INCH (11mm-23mm) AT THE TOP, THE TOP DIAMETER SHALL BE A MINIMUM OF 50% AND A MAXIMUM OF 65% OF THE BASE DIAMETER, A HEIGHT OF 0.2 INCH (5.1mm) AND A CENTER-TO-CENTER SPACING OF 2.40 INCHES (61mm) DESIRABLE. 1.60 INCHES (41mm) MINIMUM MEASURED ALONG ONE SIDE OF A SQUARE ARRANGEMENT. DOMES SHALL HAVE A SQUARE ARRANGEMENT. DOMES SHALL BE ALIGNED ON A SQUARE GRID IN THE PREDOMINANT DIRECTION OF TRAVEL TO PERMIT WHEELS TO ROLL BETWEEN DOMES.

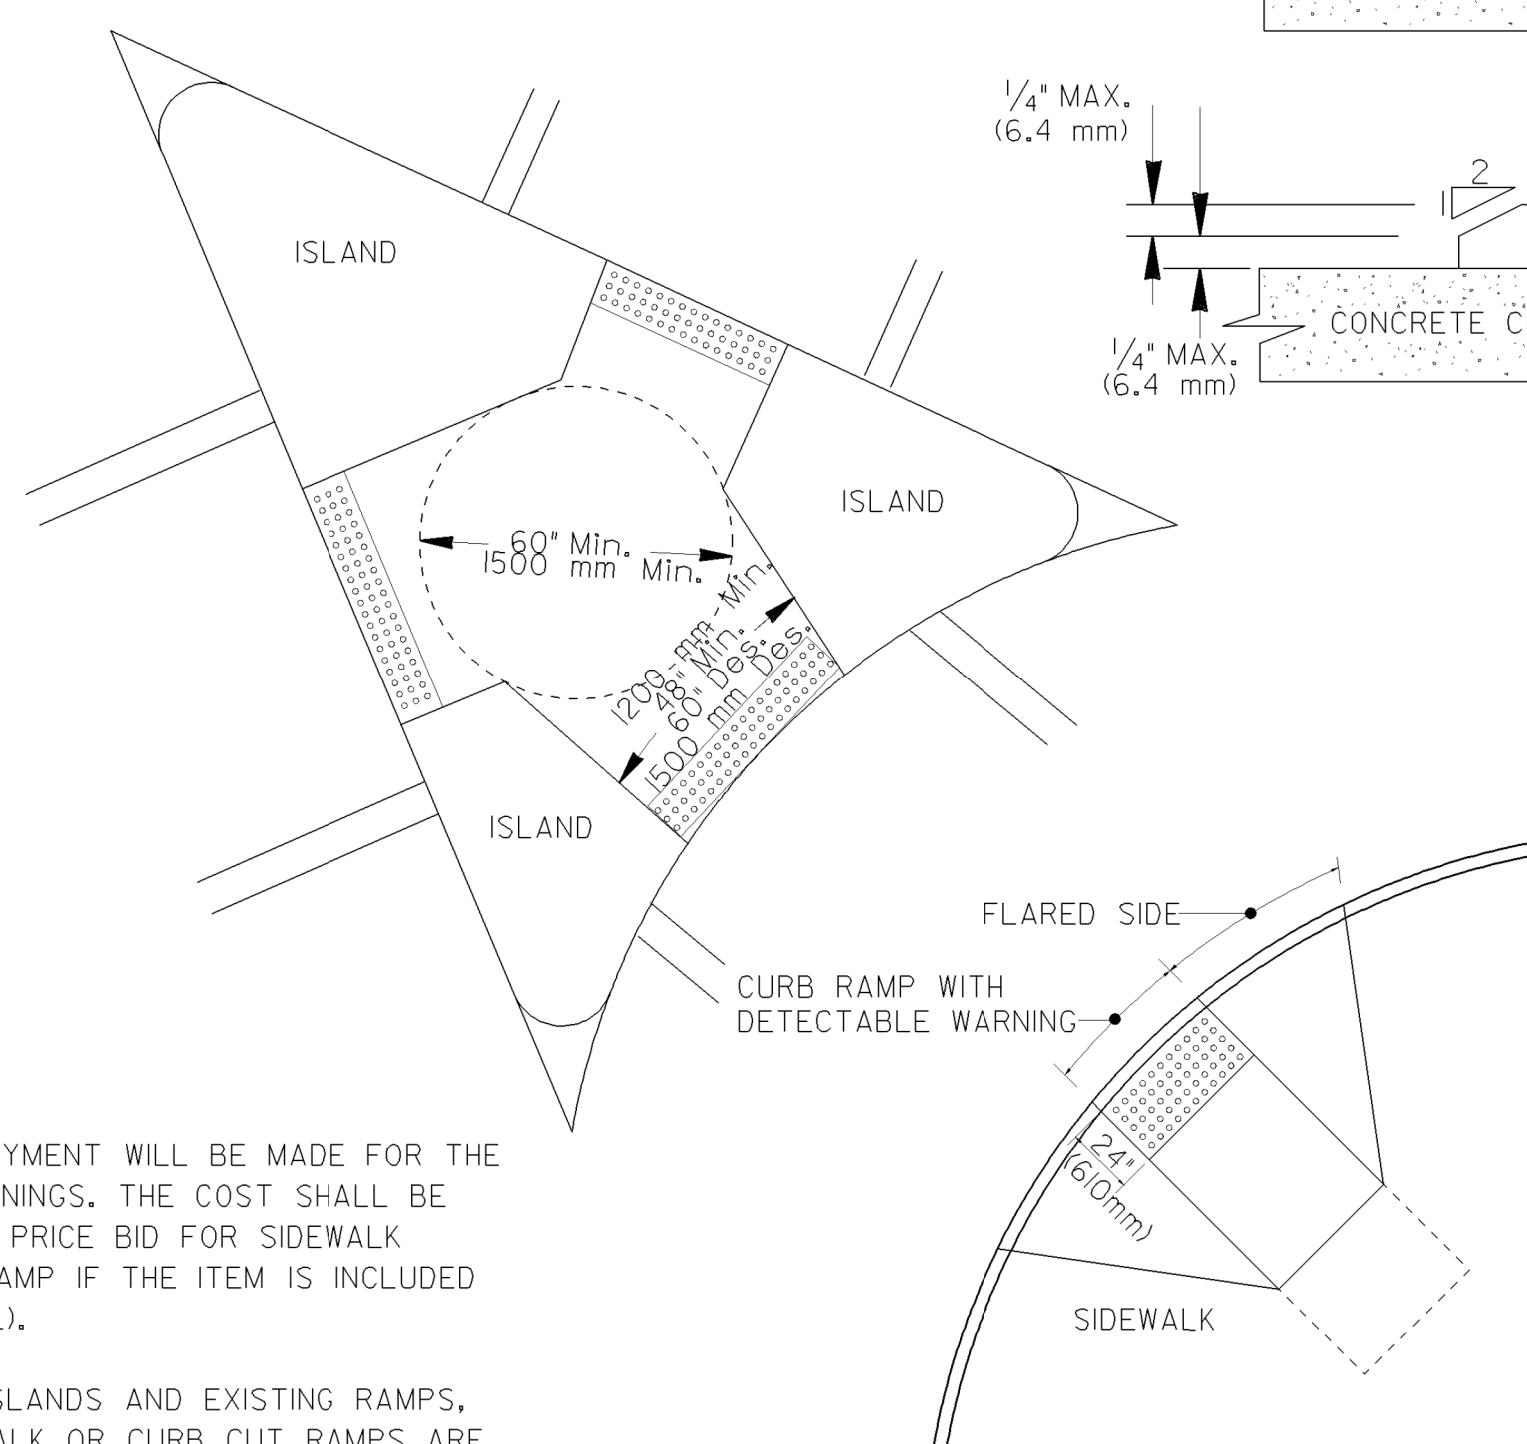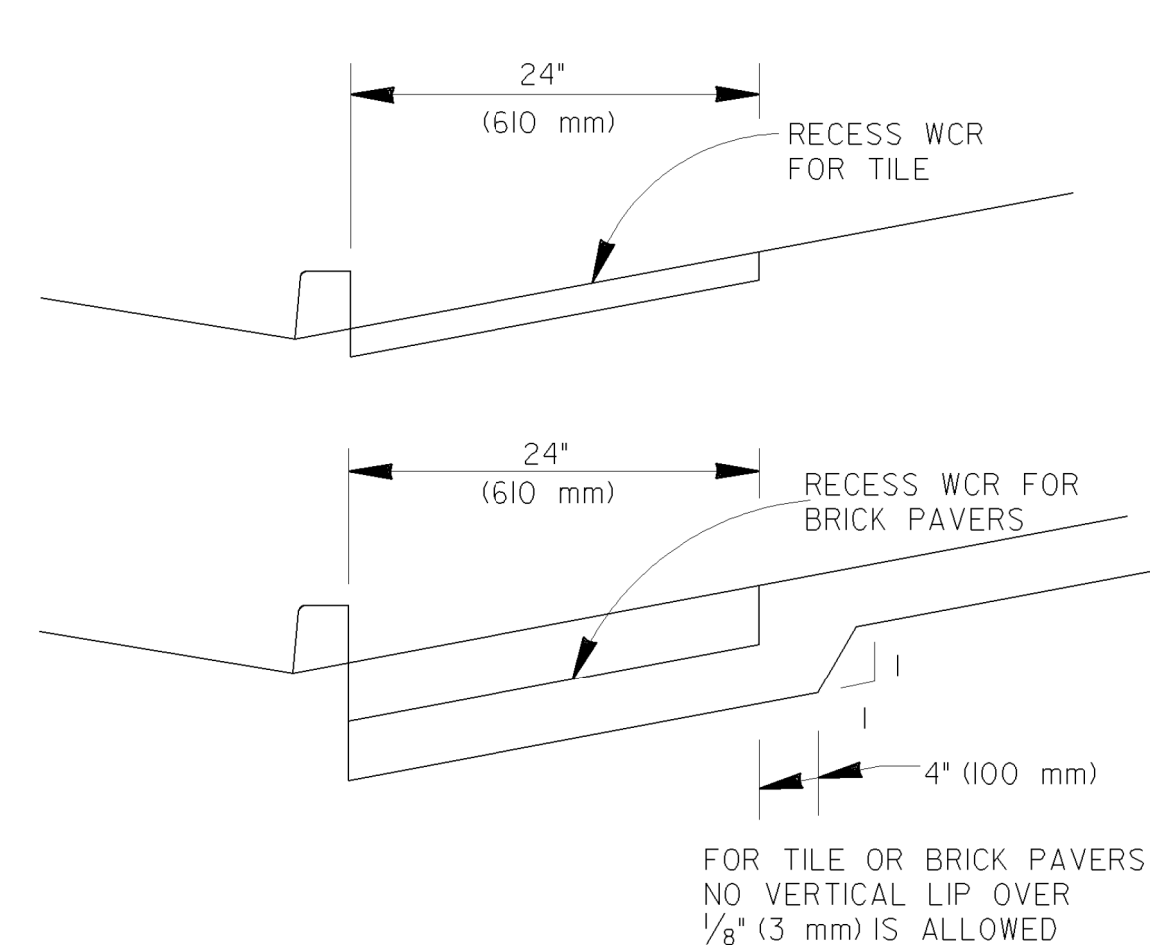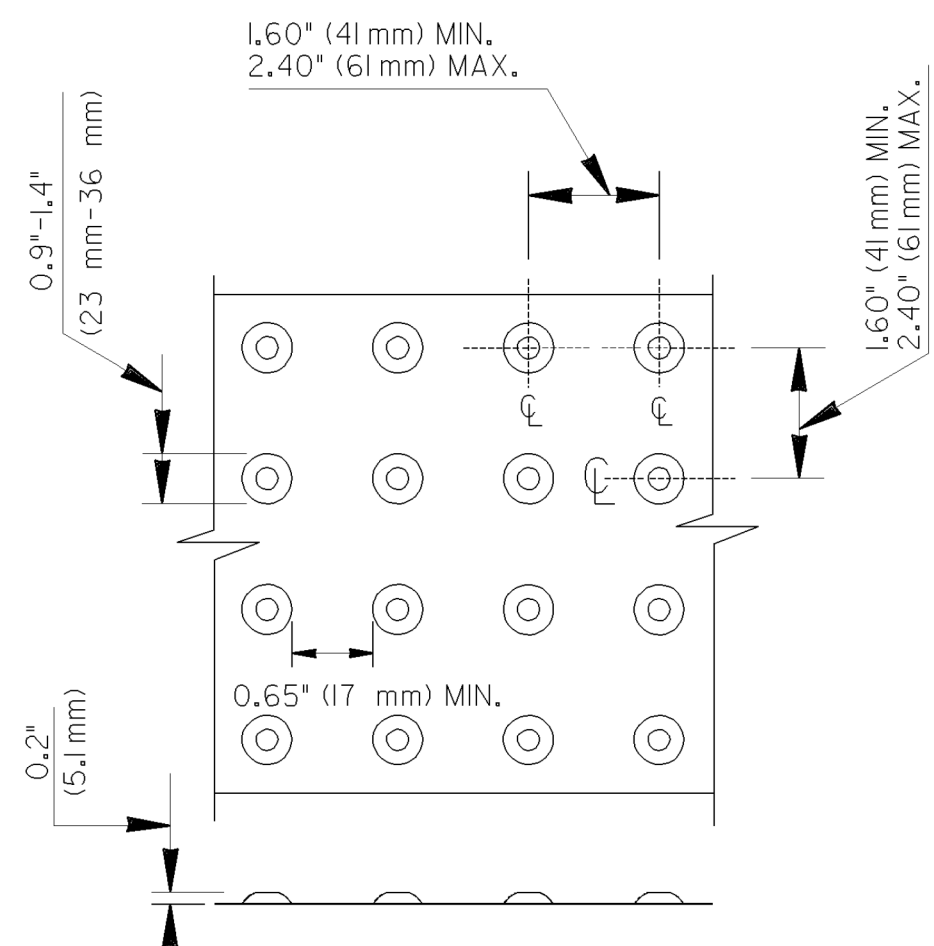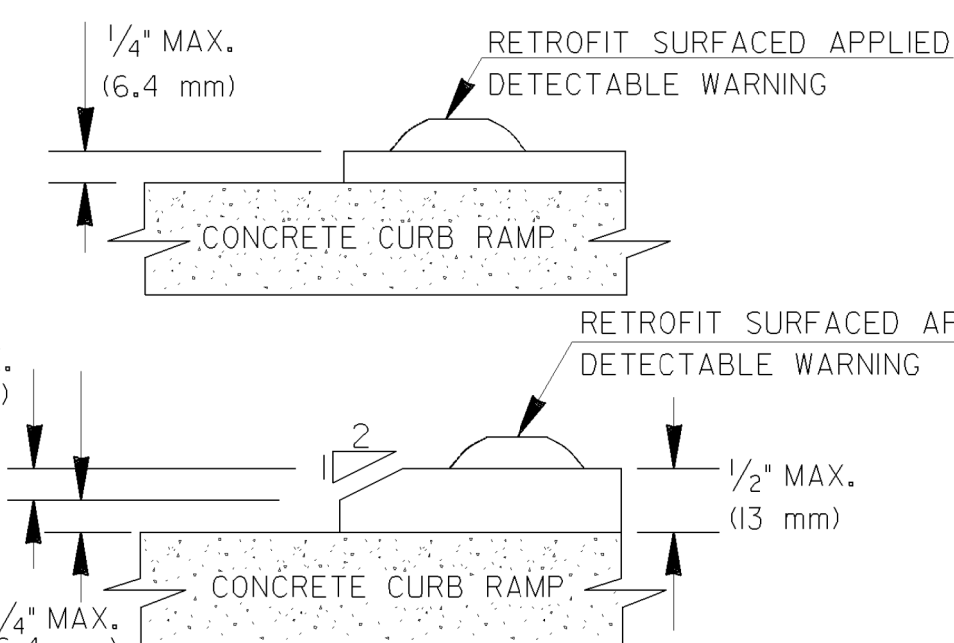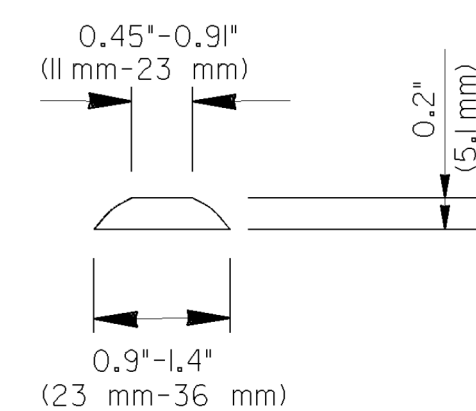VISUAL CONTRAST: DETECTABLE WARNING SURFACES SHALL CONTRAST VISUALLY WITH THE ADJACENT WALKING SURFACE EITHER LIGHT-ON-DARK OR DARK-ON-LIGHT. THE MATERIAL USED TO PROVIDE VISUAL CONTRAST SHALL BE AN INTEGRAL PART OF THE DETECTABLE WARNING SURFACE.



DETAIL FOR DETECTABLE
WARNING AT CUT-THRU CONCRETE ISLAND

NO SEPARATE PAYMENT WILL BE MADE FOR THE
DETECTABLE WARNINGS. THE COST SHALL BE
INCLUDED IN THE PRICE BID FOR SIDEWALK
(OR CURB CUT RAMP IF THE ITEM IS INCLUDED
IN THE PROPOSAL).

FOR CUT-THRU ISLANDS AND EXISTING RAMPS,
WHERE NO SIDEWALK OR CURB CUT RAMPS ARE
IN THE PROPOSAL. THE COST OF THE DETECTABLE
WARINGS SHALL BE INCLUDED IN THE OVERALL BID
PRICE SUBMITTED.

STATE	PROJECT NUMBER	SHEET NO.	TOTAL SHEETS
GA.			

MATERIALS:

NEW CONSTRUCTION

THE DETECTABLE WARNINGS SHALL BE MADE OF MATERIALS SPECIFIED ON QPL 87.

RETROFIT OF EXISTING RAMPS

SURFACED APPLIED MATERIALS WILL ONLY BE APPROVED TO BE USED ON EXISTING WHEELCHAIR RAMPS.

INSTALLATION:

BRICK PAVERS SHALL BE SET IN A WET MORTAR BED. THE BED SHALL BE PLACED ON CONCRETE. THE CONCRETE SHALL BE A MINIMUM OF 4" THICK.

CERAMIC TILE SHALL BE EPOXIED IN PLACE OR SET IN A WET MORTAR BED. MANUFACTURER RECOMMEND ADHESIVE OR FASTENER SHALL BE USED IN THE INSTALLATION.

ALL OTHER MATERIALS SHALL BE INSTALLED
ACCORDING TO MANUFACTURES DETAILS OR
INSTRUCTION.

GENERAL NOTES:

RETROFIT SURFACED APPLIED MATERIALS ONLY:

1. CHANGES IN LEVEL OF $\frac{1}{4}$ " (6.4 mm) HIGH MAXIMUM SHALL BE PERMITTED VERTICALLY ON SURFACED APPLIED MATERIALS.
2. CHANGES IN LEVEL BETWEEN $\frac{1}{4}$ " (6.4 mm) HIGH MINIMUM AND $\frac{1}{2}$ " (13mm) HIGH MAXIMUM SHALL BE BEVELED WITH A SLOPE NOT STEEPER THAN 2:1.

6-18-09	ADDED RETROFIT DETAIL AND ADDED A.T. RAMP DETAIL AND GEN. NOTES	DATE	DEPARTMENT OF TRANSPORTATION STATE OF GEORGIA
10-2-06	ADDED TOLERANCE TO DTL.		SPECIAL DETAIL
5-10-06	REVISED/UNTRUNCATED DOMES AND NOTES.		DETECTABLE WARNING SURFACE TRUNCATED DOME SIZE, SPACING AND ALIGNMENT REQUIREMENTS
11-4-02	REVISED	REVISION	NO SCALE
7-29-02	REVISED		MARCH 12, 2002
BT			NUMBER A4

REVISION DATES

LIVABLE BUCKHEAD INC.

GEORGIA DETAILS

PATH400 ALONG ADINA DRIVE

CHECKED:	DATE:	DRAWING No. 40-00
BACKCHECKED:	DATE:	
CORRECTED:	DATE:	
VERIFIED:	DATE:	

5" SKIP YELLOW

TRAFFIC

TRAFFIC

REVERSIBLE LANE SIGN OR SIGNAL SYSTEM REQUIRED

TWO-WAY TRAFFIC WITH A REVERSIBLE CENTER LANE

5" SOLID WHITE

5" SKIP YELLOW

5" SOLID YELLOW

5" SKIP WHITE

5" SOLID WHITE

TRAFFIC

TRAFFIC

TRAFFIC

10' (TYP)

30' (TYP)

TWO-WAY TRAFFIC WHERE MOTORISTS IN A SINGLE LANE ARE PERMITTED TO PASS

5" SOLID WHITE

5" SOLID DOUBLE YELLOW

5" SOLID WHITE

5" SOLID WHITE

TRAFFIC

TRAFFIC

TRAFFIC

TWO-WAY TRAFFIC WHERE MOTORISTS IN A SINGLE LANE ARE NOT PERMITTED TO PASS

5" SKIP YELLOW

TRAFFIC

TRAFFIC

TWO-LANE, TWO-WAY TRAFFIC WITH PASSING PERMITTED

5" SOLID WHITE

5" SKIP WHITE

5" SOLID DOUBLE YELLOW

5" SOLID WHITE

5" SOLID DOUBLE YELLOW

5" SOLID WHITE

MAJOR CROSS STREET

MIN 50'

25'

MINOR CROSS STREET

TP 2 ARROW, (TYP)

5" SKIP WHITE

MULTI-LANE, TWO-WAY TRAFFIC WITH SINGLE LANE, TWO-WAY LEFT TURN CHANNELIZATION

5" SKIP WHITE

5" SOLID WHITE

5" SKIP WHITE (2' SEG., 6' GAP)

TRAFFIC

TRAFFIC

TRAFFIC

ONE-WAY TRAFFIC WITH ADDED TURN LANES

STATE

PROJECT NUMBER

SHEET NO.

TOTAL SHEETS

CA.

5" SKIP WHITE

5" SOLID YELLOW

CURB

5" SKIP WHITE

5" SKIP WHITE (2' SEG., 6' GAP)

TRAFFIC

TRAFFIC

TRAFFIC

5" SOLID WHITE

DIVIDED HIGHWAY WITH RAISED MEDIAN

MIN. DISTANCE OF SOLID DOUBLE YELLOW LINE

50'

NOTE: CROSS PATTERN LINES ARE ALWAYS PARALLEL WITH DIRECTION OF TRAVEL

4' MIN.

5' MIN. WITH NO SIDEWALK

24" SOLID WHITE (TYP)

TYPICAL LOCATION OF CROSSWALKS AND STOP BARS

LANE WIDTH (L)

L/2

L/2

L/2

L/2

8" SOLID WHITE

24" (TYP)

8" GAP (TYP)

8' MIN., OR WIDTH OF SIDEWALK, WHICHEVER IS GREATER (BUT NOT MORE THAN 1' BEYOND EDGE OF SIDEWALK)

*5'

*5'

*5'

*5'

*USE WHERE THE LANE WIDTH EXCEEDS 12' OR WHERE LANE LINES HAVE BEEN OMITTED

CROSSWALK DETAIL

DEPARTMENT OF TRANSPORTATION

STATE OF GEORGIA

CONSTRUCTION DETAILS

PAVEMENT MARKING PLACEMENT

NON-LIMITED ACCESS ROADWAY

NO SCALE

JANUARY 2000

DESIGNED

DRAWN

TRACED

CHECKED

NUMBER

T-IIA

GENERAL NOTES:

1. SPACING BETWEEN DOUBLE LINES SHALL BE EQUAL TO THE LINE WIDTH.

2. EDGE LINES SHALL BE PLACED A MINIMUM OF 4 INCHES FROM THE NORMAL EDGE OF PAVEMENT.

3. CONTRAST MARKINGS FOR SKIP STRIPING SHALL BE AS SHOWN IN DETAIL T-IIB.

7/31/2015 GPLN PREPARED CHECKED VERIFIED DATE					REVISION DATES			LIVABLE BUCKHEAD INC.				
								GEORGIA DETAILS				
								PATH400 ALONG ADINA DRIVE				
								CHECKED:		DATE:		DRAWING No.
								BACKCHECKED:		DATE:		40-0003
								CORRECTED:		DATE:		
								VERIFIED:		DATE:		

SECTION
SECTION
SECTION
SECTION
SECTION

SECTION
SECTION
SECTION
SECTION
SECTION

DIVIDED / UNDIVIDED HIGHWAY

TYPE 1 (YELLOW)
(SEE NOTES BELOW)

TYPE 3 (CLEAR/RED)
(SEE NOTES BELOW)

5" SOLID DOUBLE YELLOW

5" SOLID WHITE

DIVIDED HWY

PHYSICAL MEDIAN

TYPE 3 (CLEAR/RED)
15' FROM SKIP
(SEE NOTES BELOW)

TYPE 3 (CLEAR/RED)
15' FROM SKIP
(SEE NOTES BELOW)

TYPE 3 (CLEAR/RED)
(SEE NOTES BELOW)

UNDIVIDED HWY

WITH OR WITHOUT PAINTED MEDIAN

REVERSIBLE LANE

TYPE 1 (YELLOW)
15' FROM SKIP
(SEE NOTES BELOW)

TYPE 1 (YELLOW)
15' FROM SKIP
(SEE NOTES BELOW)

5" SKIP DOUBLE YELLOW

TRAFFIC

TRAFFIC

TWO WAY LEFT TURN LANE

TYPE 3 (CLEAR/RED)
15' FROM SKIP
(SEE NOTES BELOW)

TYPE 1 (YELLOW)
15' FROM SKIP
(SEE NOTES BELOW)

5" SKIP WHITE

5" SKIP YELLOW

5" SOLID YELLOW

5" SOLID WHITE

4'-0" STRIPED FLUSH MEDIAN

48"

2"

2"

4 EACH TYPE 1 (YELLOW)
(40' C TO C)

5" SKIP WHITE

5" SOLID DOUBLE YELLOW

NO PASSING ZONE

BLANK FACE

TYPE 1 (YELLOW)
SEE NOTES BELOW

TYPE 2 (YELLOW)
15' FROM SKIP
(SEE NOTES BELOW)

5" SOLID YELLOW

5" SKIP YELLOW

GENERAL NOTES:

1. RAISED PAVEMENT MARKERS SHALL BE SPACED EVERY 40 FT UNLESS OTHERWISE SPECIFIED.

2. ON SOLID WHITE TURN BAY LINES, SPACING SHALL BE 20 FT.

3. RAISED PAVEMENT MARKERS SHALL BE OFFSET 5 INCHES FROM SOLID LANE LINES.

4. CLEAR FACE OF TYPE 3 RAISED PAVEMENT MARKERS SHALL BE ORIENTED TOWARD ONCOMING TRAFFIC.

DEPARTMENT OF TRANSPORTATION
STATE OF GEORGIA

CONSTRUCTION DETAILS

RAISED PAVEMENT MARKER LOCATION
NON-LIMITED ACCESS ROADWAY

NO SCALE REV. AND REDRAWN, JUNE 2015

DESIGNED
DRAWN
TRACED
CHECKED

NUMBER
T-15A

TYPICAL RPM/STRIPE SPACING

40'

40'

15'

15'

10'

15'

15'

10'

15'

15'

5" SKIP WHITE

7/31/2015

GPLN

7/31/2015
7/31/2015
7/31/2015
7/31/2015
7/31/2015

REVISION DATES

LIVABLE BUCKHEAD INC.
GEORGIA DETAILS

PATH400 ALONG ADINA DRIVE

CHECKED:
BACKCHECKED:
CORRECTED:
VERIFIED:

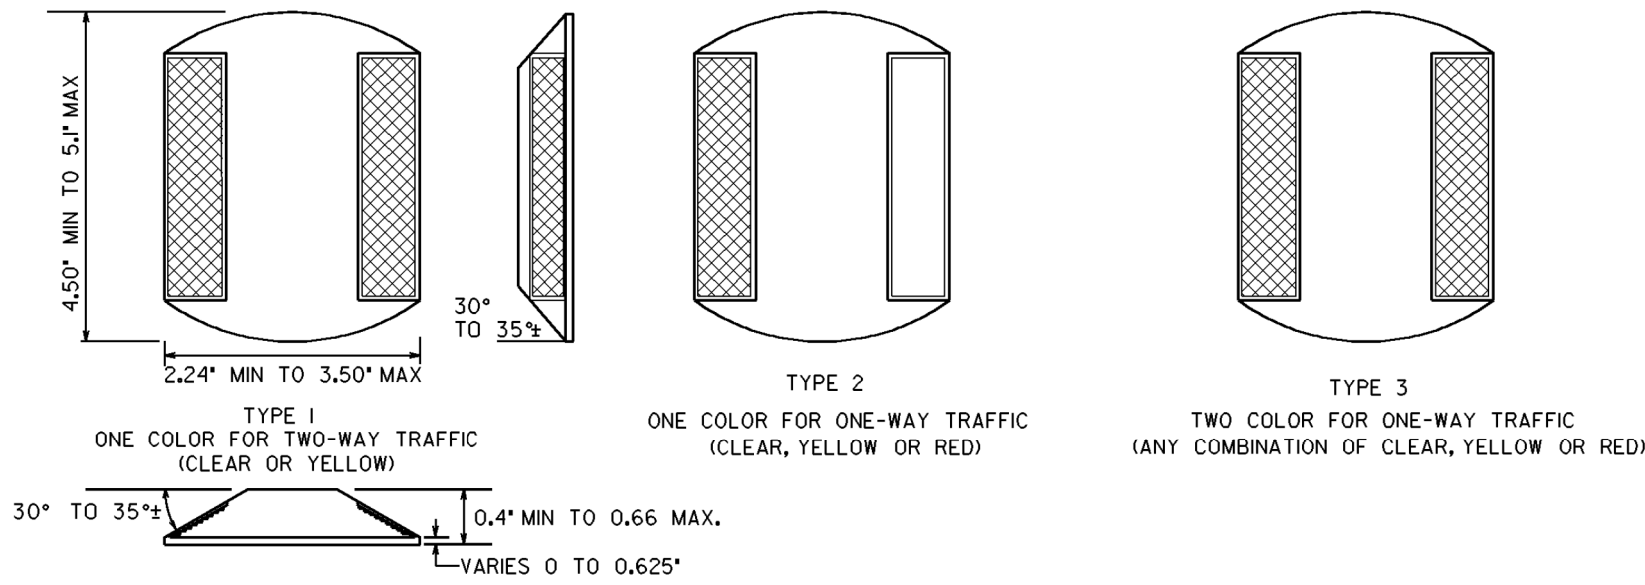
DATE:
DATE:
DATE:
DATE:

DRAWING No.
40-0004


9/22/2011 10:58:57 AM \\G001-DSN\G00107\02\F\G0_K1p8000.qcf gowens V:\GARY\Raised Pavement Markings\T15c.prf G0-R06

REFLECTOR
REFLECTOR
REFLECTOR
REFLECTOR


REFLECTOR
REFLECTOR
REFLECTOR
REFLECTOR





RAISED REFLECTIVE MARKERS

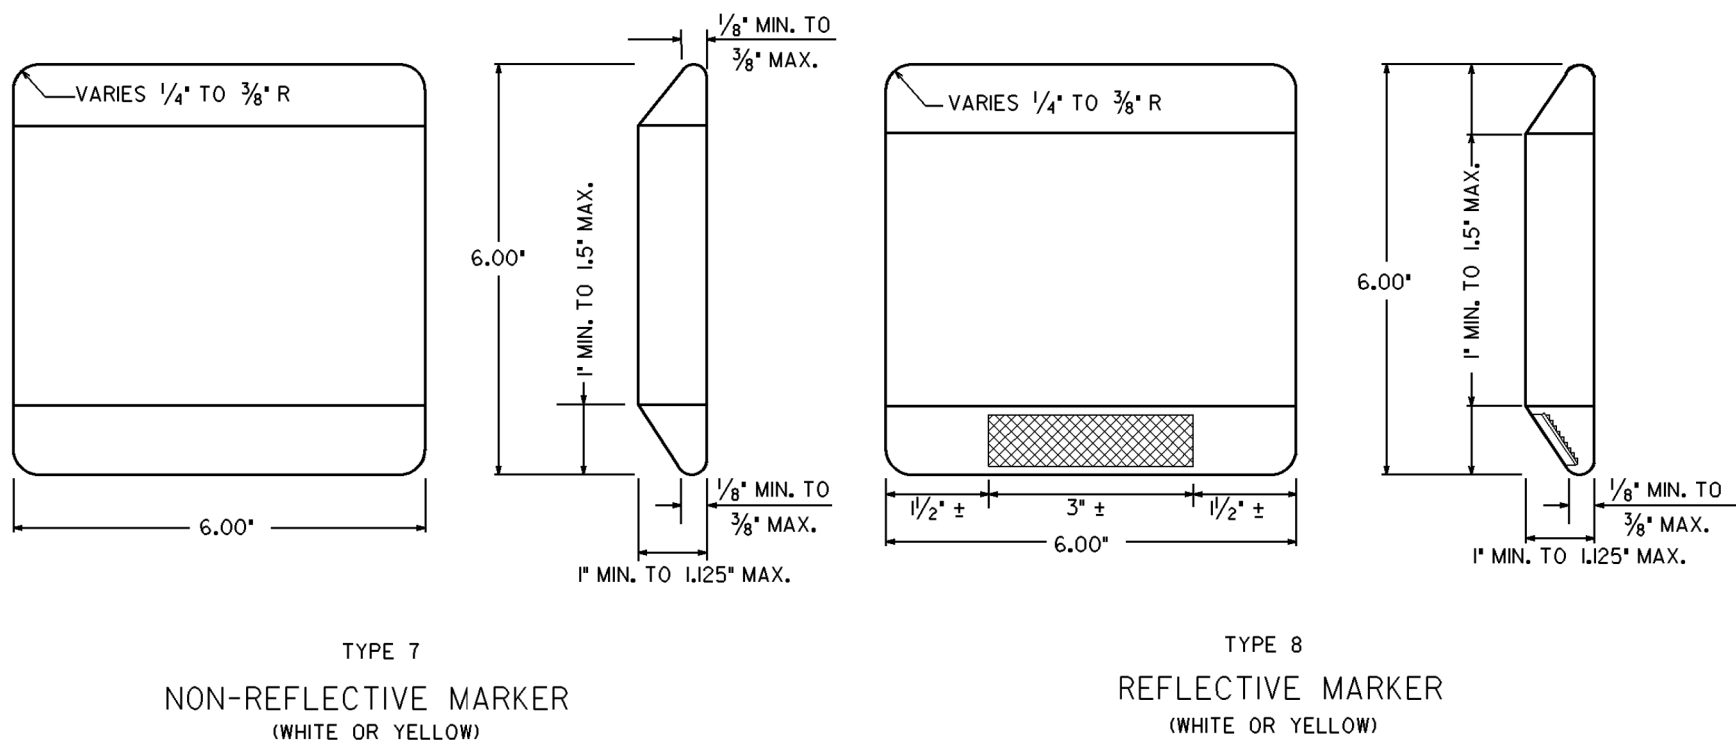

CERAMIC JIGGLE BAR MARKER

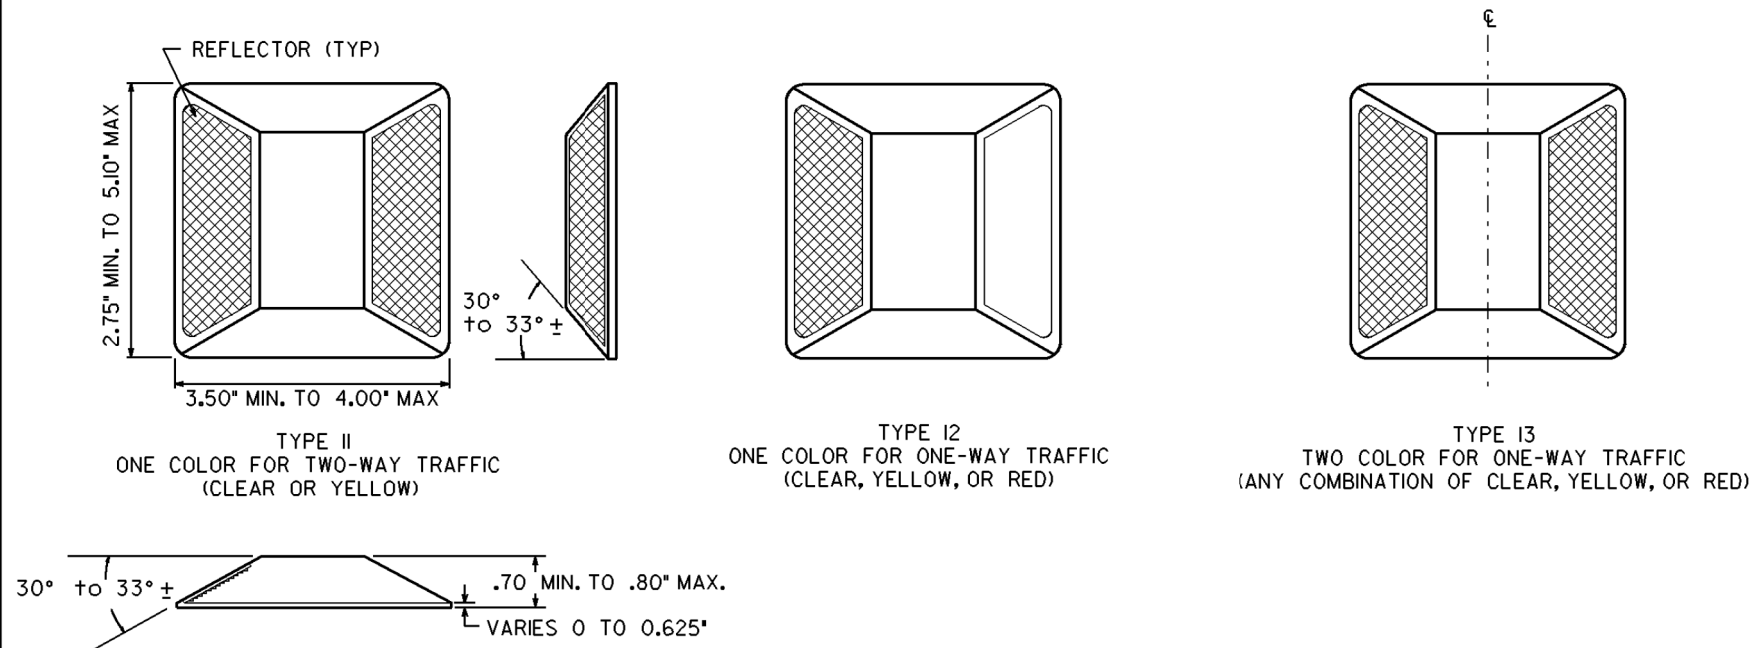

ALTERNATE RAISED REFLECTIVE MARKERS

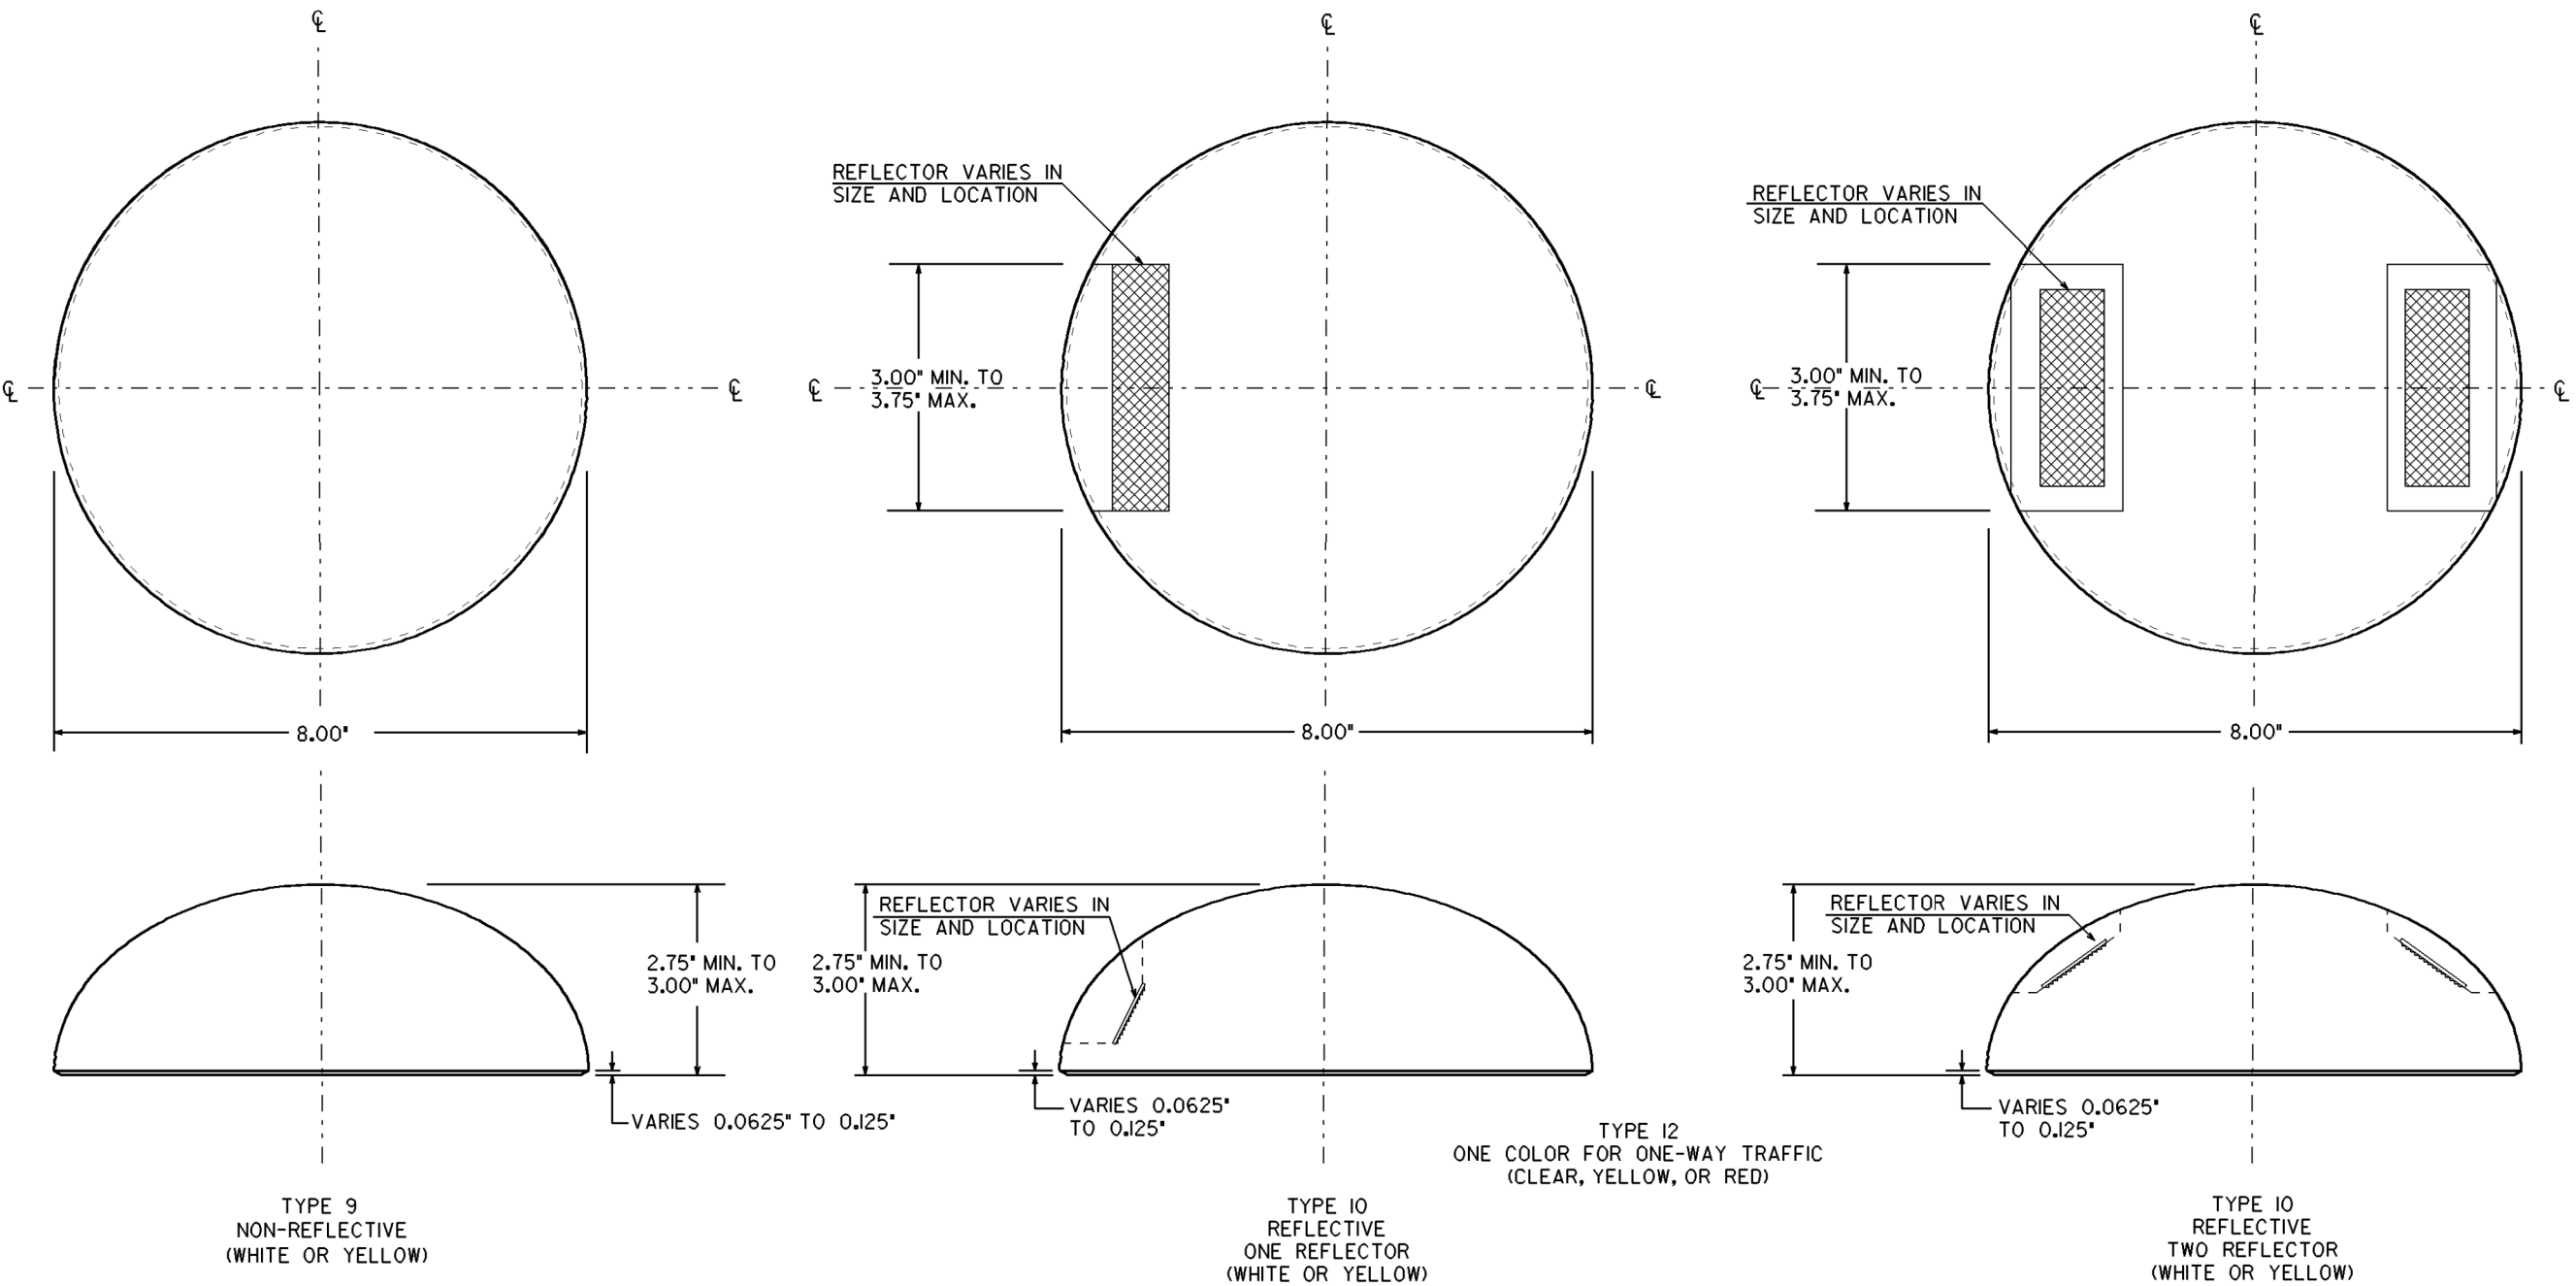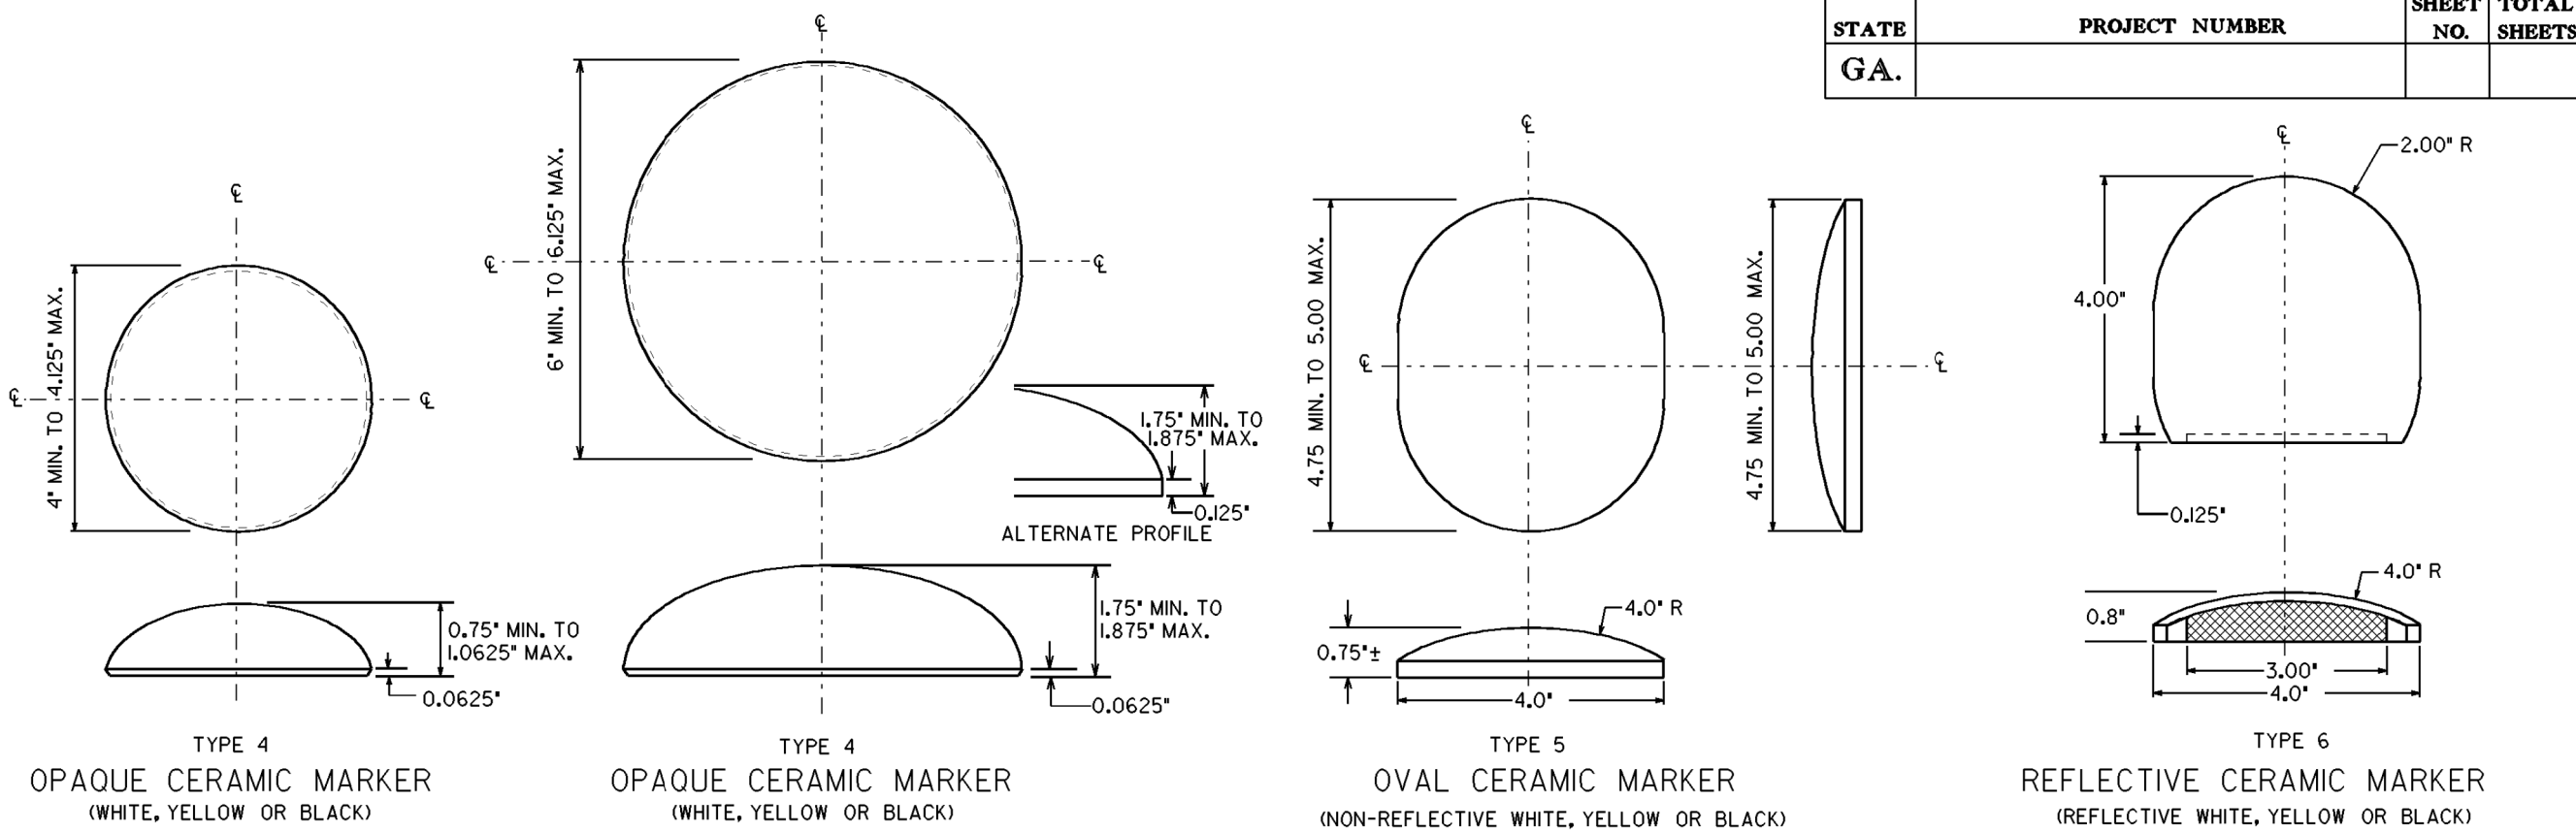

CERAMIC CHANNEL MARKER

- GENERAL NOTES:
- SPECIFICATIONS: GEORGIA STANDARD, CURRENT EDITION, AND SUPPLEMENTS THERE TO.
 - THE CONTRACTOR SHALL USE RAISED PAVEMNT MAKER SOURCES AS LISTED IN OPL T6.
 - COLORS FOR REFLECTIVE ELEMENTS SHALL BE EITHER CLEAR, YELLOW, OR RED AS SPECIFIED.
 - THE SHELL OF THE REFLECTIVE MARKERS SHALL BE OF ONE COLOR OR OF A COMBINATION OF TWO COLORS, WHICH SHALL BE THE SAME AS THE REFLECTIVE ELEMENT.
 - THE SURFACE OF OPAQUE CERAMIC MARKERS SHALL BE GLAZED AND OF THE COLOR SPECIFIED IN THE PLANS WITH A WHITE, VITREOUS, CERAMIC BASE.
 - COLORS FOR ALL RAISED PAVEMENT MARKERS SHALL BE AS SPECIFIED IN THE PLANS.

DATE	REVISIONS	GEORGIA DEPARTMENT OF TRANSPORTATION OFFICE OF TRAFFIC SAFETY & DESIGN
9-22-11	REV. DIMENSIONS, ADDED NOTES TO MARKERS AND REV. GEN. NOTES.	DETAILS OF RAISED PAVEMENT MARKERS
		NO SCALE JANUARY 2000

T-15C

9/22/2011 10:58:57 AM \\G001-DSN\G00107\02\F\G0_K1p8000.qcf gowens V:\GARY\Raised Pavement Markings\T15c.prf

REFLECTOR
REFLECTOR
REFLECTOR
REFLECTOR

REVISION DATES			LIVABLE BUCKHEAD INC. GEORGIA DETAILS		
			PATH400 ALONG ADINA DRIVE		
			CHECKED:	DATE:	DRAWING No.
			BACKCHECKED:	DATE:	40-0005
			CORRECTED:	DATE:	
			VERIFIED:	DATE:	

NOTE:
THE MIN. H & MIN. ΔE GIVEN IN ABOVE
TABLE ARE BASED UPON TYPICAL OUTSIDE
DIAMETERS OF CONC. PIPE AND MAY BE VARIED IF
CONDITIONS PERMIT WITH VARIED DIMENSIONS
SPECIFIED IN THE PLANS OR DIRECTED BY THE
ENGINEER. W. & W. DIMENSIONS DO NOT HAVE TO
BE EQUAL

NOTE :

DATE###
\$USER\$

TIME###
\$PRF\$

\$DGN\$

P. I. No.

REVISED August 1,2016

ESPCP GENERAL NOTES:

The escape of sediment from the site shall be prevented by the installation of erosion and sediment control measures and practices prior to land-disturbing activities.

Erosion and sedimentation control measures will be maintained at all times. If full implementation of the approved plan does not provide for effective control, additional erosion and sedimentation control measures shall be implemented to control or treat the sediment source.

TEMPORARY MULCHING

EPD General Permit GAR 100002 states that any disturbed area where construction activities have temporarily or permanently ceased shall be stabilized within 14 days of such cessation as soon as practicable with a suitable material listed in Standard Specification (or Special Provision) Sections 163, 700, or 711. However in special cases, the Project Engineer may require the contractor to perform stabilization more often than 14 days.

VEGETATION AND PLANTING SCHEDULE

All temporary and permanent vegetative practices including plant species, planting dates, seeding, fertilizing, liming, and mulching for this project can be found in Section 700 of the current edition of the Department's Standards Specifications (or special provisions) and other applicable contract documents, or landscaping plans.

SEQUENCE OF MAJOR ACTIVITIES

The Contractor is responsible for developing the construction schedule for the project. The construction schedule for this project shall be submitted after the project is awarded. A copy of the construction schedule shall be maintained at the project site.

The project budget includes sufficient funds for the payment of construction exits. The Contractor is responsible for establishing at least one (1) construction exit per the specifications of the construction exit detail included in this ESPCP. To facilitate project logistics, the Contractor is also responsible for selecting the location(s) of the construction exit(s).

INITIAL STAGE 1: Work in this stage includes clearing and grubbing and installing initial BMPs.

A. Initial BMPs: Install the following BMPs prior to construction

1. Install perimeter inlet sediment traps as shown on Stage 1 plans prior to clearing and grubbing operations.

2. Contractor is responsible for establishing construction exits.

B. Intermediate BMPs:

1. Place temporary grassing and mulch as needed.

C. Final BMPs: N/A

INTERMEDIATE STAGE 2:

A. Initial BMPs: N/A

B. Intermediate BMPs: While earthwork is progressing, do the following:

1. Place temporary grassing and mulch as needed.

2. Adjust perimeter silt fence as drainage structures are being installed.

3. Construct and maintain inlet sediment traps where shown on the Stage 2 plans.

C. Final BMPs: As soon as final grade has been established in any area of the project, install the following:

1. Permanent grassing and sod where shown on the Stage 3 plans.

FINAL STAGE 3:

A. Initial BMPs: N/A

B. Intermediate BMPs: N/A

C. Final BMPs: As soon as final grade has been established in any area of the project, install the following:

1. Permanent grassing and sod where shown on the Stage 3 plans.

PETROLEUM STORAGE, SPILLS, AND LEAKS

These plans expressly delegate the responsibility of proper on-site hazardous material management to the Contractor. The Contractor shall at a minimum provide an action plan and keep the necessary materials on site for the capture, clean up, and disposal of any petroleum product, or other hazardous material, leaks or spills associated with the servicing, refueling or operation of any equipment utilized at the site. A copy of the action plan shall be submitted to the Project Engineer and maintained on the project site. All personnel operating or servicing equipment shall be familiar with the action plan. The Contractor shall not park, refuel, or maintain equipment within stream buffers.

If the Contractor elects to store petroleum products on site, the Contractor shall prepare an ESPCP addendum that addresses the additional BMPs needed for onsite storage and spill prevention for petroleum products. This plan shall be prepared by a Certified Design Professional as required by GAR100002 for inclusion with these plans. The Contractor's attention is specifically directed to Standard Specification 107-Legal Regulations and Responsibility to the public for additional requirements.


SOIL SERIES INFORMATION

The following is a summary of the soils that are expected to be found on the project site:

Fulton County, Georgia			
Map Unit Symbol	Map Unit Name	Acres In AOI	Percent of AOI
		18.6	100.0%
Totals for Area of Interest		18.6	100.0%

SOIL SERIES INFORMATION

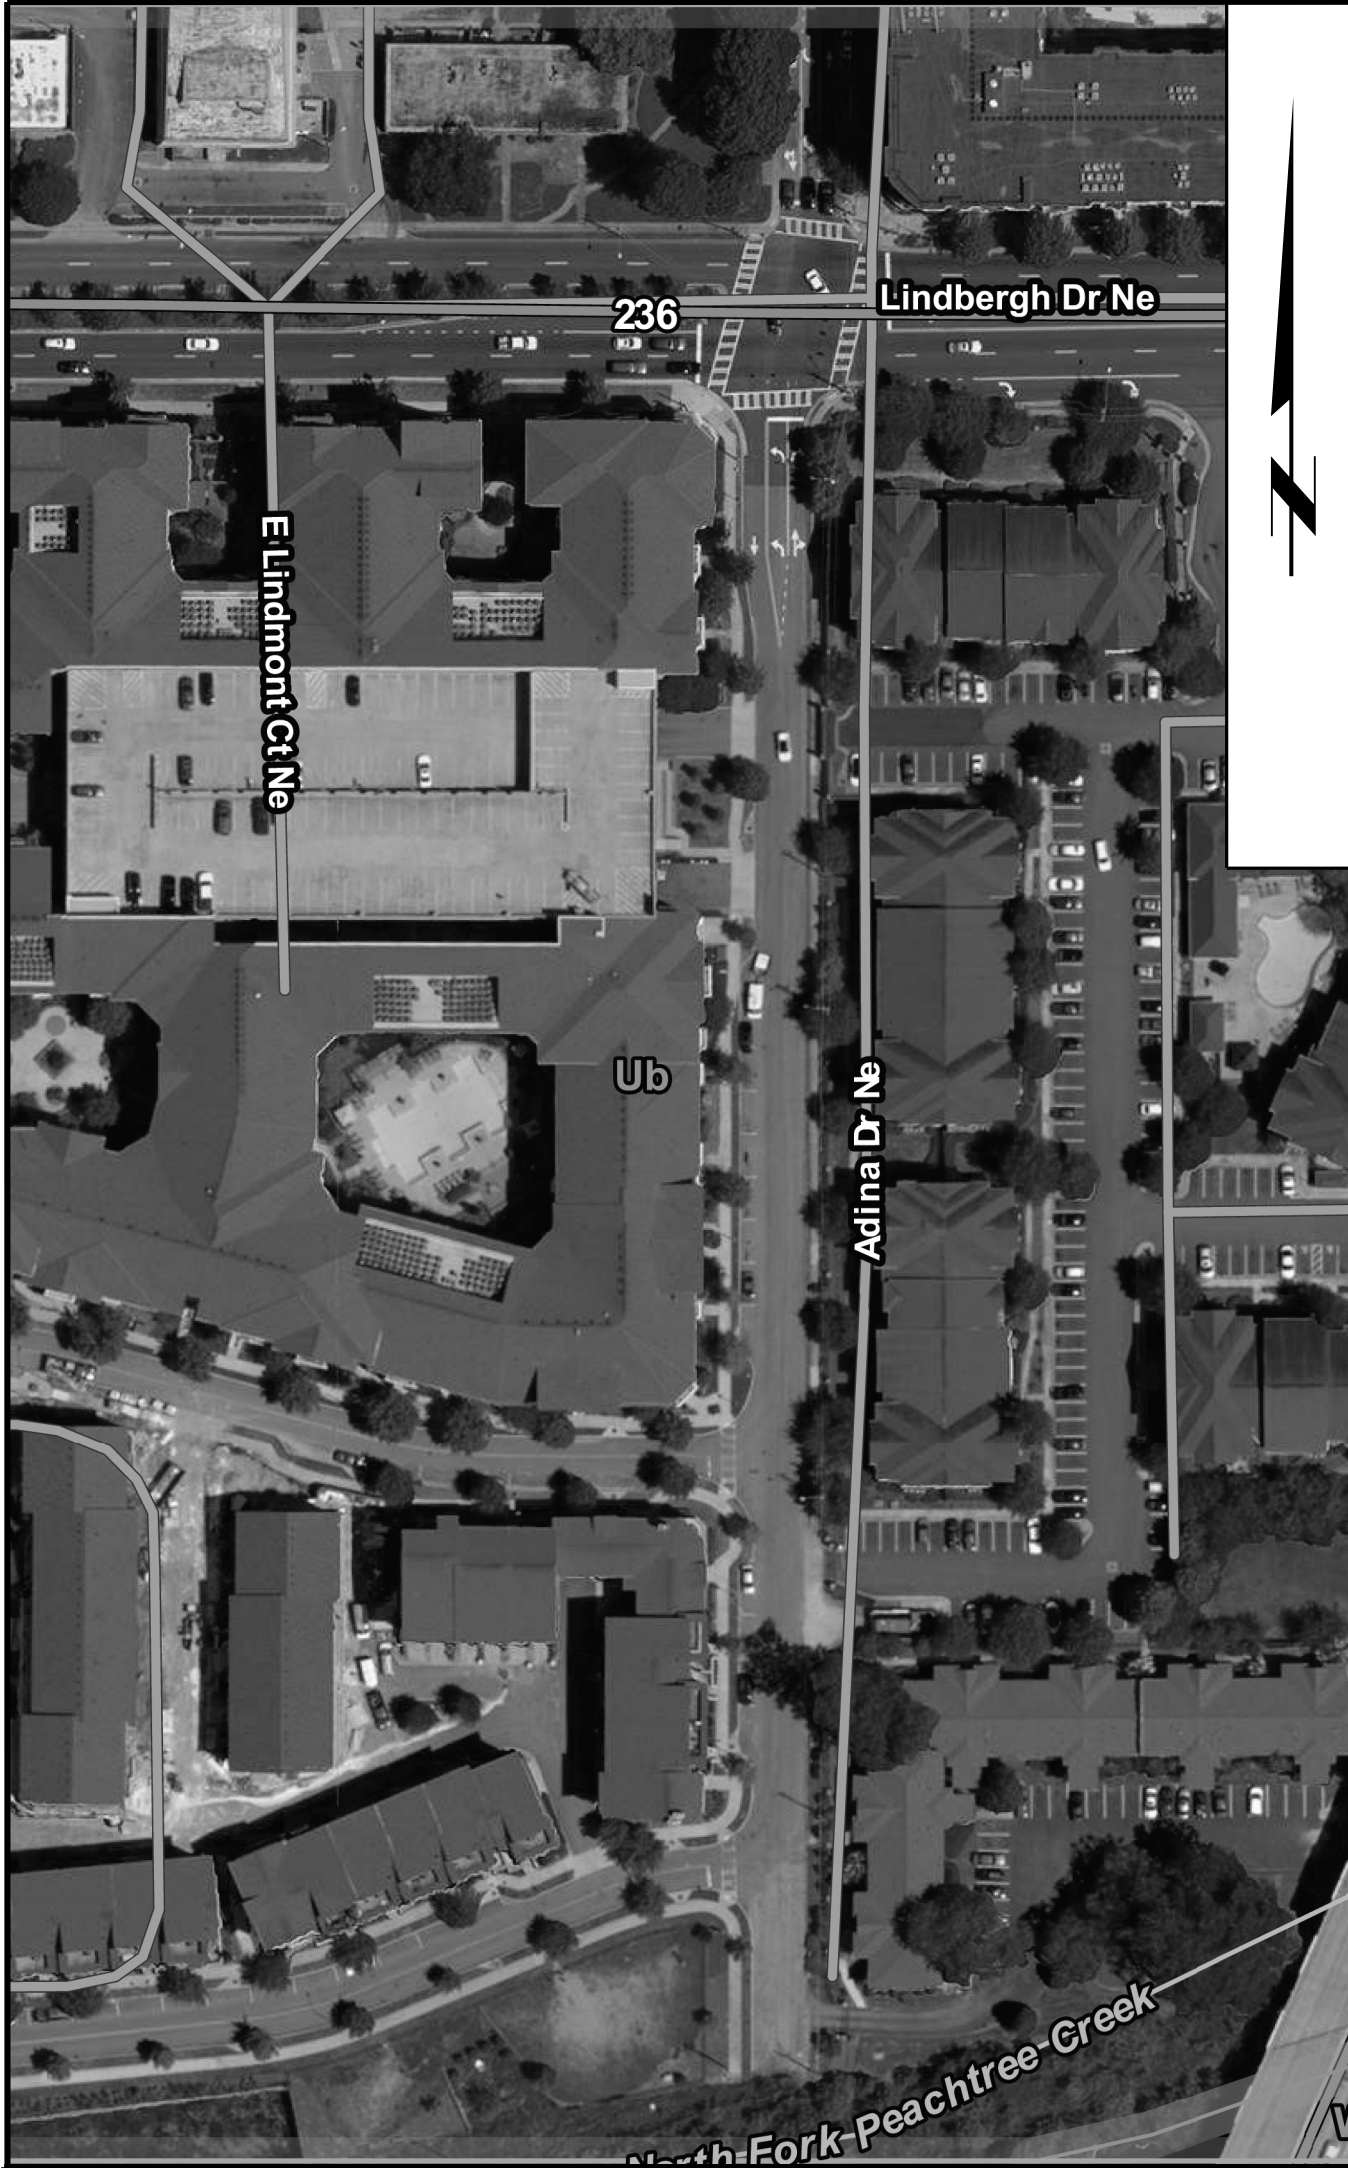The following is a summary of the soils that are expected to be found on the project site:



Due to the size and scope of this project and the nature of soil series maps, it is not reasonably practical to delineate the precise locations of the above listed soils on the construction plans. The NRCS soil survey and soil series maps for the project site are also available online at: <http://websoilsurvey.sc.egov.usda.gov/App/HomePage.htm>.

DESCRIPTION OF CONSTRUCTION ACTIVITY

This project is a road diet and trail extension along Adina Drive in Fulton County, Georgia. The existing road has 12' lanes that will be reduced to 10.5' lanes. With the road diet a 10' multi-use trail will be developed along Adina Drive connecting at the Lindbergh Drive.

7/31/2015

GPLN

HEATH & LINEBACK ENGINEERS INCORPORATED

2390 CANTON ROAD, BUILDING 200

MARIETTA, GEORGIA 30066-5393

(770)424-1668

REVISION DATES

NO.	DATE	DESCRIPTION

LIVABLE BUCKHEAD INC.

ESPCP GENERAL NOTES

EAST PACES FERRY RD SPUR TO PATH 400

CHECKED:	DATE:	DRAWING No.
		51-0001
BACKCHECKED:	DATE:	
CORRECTED:	DATE:	
VERIFIED:	DATE:	

TEMPORARY SEDIMENT BASIN DETAILS

All Outfalls: Sediment basins are not used at these locations.

No alternative or additional BMP's will be used on this project.



The following is a summary of project outfalls within 1 mile and within the watershed of an identified impaired stream segment that has been listed for criteria violated, "Bio F" (impaired fish community) and/or "Bio M" (impaired macro invertebrate community), within Category 4a, 4b or 5, and the potential cause is either "NP" (nonpoint source) or "UR" (urban runoff).

OUTFALL ID * AND LOCATION (STATION AND OFFSET)	REACH NAME	LOCATION OF THE IMPAIRED STREAM SEGMENT AS INDICATED IN THE 305B/303D LIST	CRITERIA VIOLATED (BIO F OR BIO M)	POTENTIAL CAUSE (NP OR UR)	CATEGORY (4a, 4b, or 5)	NUMERIC WASTE LOAD ALLOCATION FOR SEDIMENT
BASIN #2 STA 11+62.00, 26.24' LT	PEACHTREE CREEK	I-85 TO CHATTAHOOCHEE RIVER, ATLANTA	BIO F	UR	4a	N/A

If the TMDL Implementation Plan establishes a specific numeric waste load allocation that applies to the project discharge(s) to the Impaired Stream Segment, then the Certified Design Professional must incorporate that allocation into the Erosion, Sedimentation and Pollution Control Plan and implement all necessary measures to meet that allocation.

Outfall Number	Total Drainage Area (acres)	Disturbed Area (Acres)	Required Sediment Storage Volume (CY)	Total Storage Volume Provided (CY)	Diversion	Silt Fence		J-Hooks		Ditch Checks		Inlet Sediment Traps Curb Inlet (Sd2-F)		Inlet Sediment Traps (Sd2-P)	
					No. of Acres Diverted	Linear Feet	Total Volume (CY)	No. of Devices	Total Volume (CY)	No. of Rip Rap Devices	Total Volume (CY)	No. of Devices	Total Volume (CY)	No. of Devices	Total Volume (CY)
1	0.03	0.02	2.2	1.0	0.00	28.18	1.0	0	0.0	0	0.0	0	0.0	0	0.0
2	4.45	0.24	298.2	24.2	0.00	541	20.0	0	0.0	0	0.0	1	1.0	3	3.1
TOTAL DISURBED AREA (AC) =			0.26												







*Outfalls 1-2:

Sediment basins are not used at these locations.

The disturbance activities consist of clearing & grubbing and general roadway construction. Land disturbance activities associated with constructing and removing sediment basins at these outfalls locations would cause additional adverse impacts to each basin. BMP's as shown in the erosion control plans are adequate to control sediment runoff from the disturbed areas of the project.

REVISION DATES			LIVABLE BUCKHEAD INC.		
			ESP CP GENERAL NOTES		
			EAST PACES FERRY RD SPUR TO PATH 400		
			CHECKED:	DATE:	DRAWING No.
			BACKCHECKED:	DATE:	51-0002
			CORRECTED:	DATE:	
			VERIFIED:	DATE:	

CODE	PRACTICE STD OR DETAIL SPEC. SECT.	DETAIL	DESCRIPTION
	ORANGE BARRIER FENCE		ORANGE BARRIER FENCE DELINEATES ENVIRONMENTALLY SENSITIVE AREAS WHERE THE CONTRACTOR SHALL NOT CLEAR, GRUB, OR PLACE CONSTRUCTION MATERIALS OR EQUIPMENT WITHIN THIS AREA.
	LINE CODE ORANGE BARRIER FENCE		
ESA	ENVIRONMENTALLY SENSITIVE AREA		AN ENVIRONMENTALLY SENSITIVE AREA (ESA) CONTAINS RESOURCES THAT ARE ENVIRONMENTALLY, CULTURALLY, OR HISTORICALLY SENSITIVE. ESAs INCLUDE, BUT ARE NOT LIMITED TO: STATE WATER BUFFERS, HISTORIC SITES, ARCHAEOLOGICAL SITES, AND PROTECTED ANIMAL AND PLANT SPECIES HABITATS. IF WORK IS AUTHORIZED IN THIS AREA, THE WORK MUST BE PERFORMED IN ACCORDANCE WITH SECTION 107 AND ANY OTHER APPLICABLE SPECIAL PROVISIONS AND APPLICABLE PLAN NOTES.
	LINE CODE ESA-25' (OR 50') STREAM BUFFER, ETC.		
Bf	BUFFER ZONE		A STRIP OF UNDISTURBED ORIGINAL VEGETATION, ENHANCED OR RESTORED EXISTING VEGETATION, OR THE RE-ESTABLISHMENT OF VEGETATION SURROUNDING AN AREA OF DISTURBANCE OR BORDERING STREAMS, PONDS, WETLANDS, LAKES, AND COASTAL WATERS. WHEN NECESSARY, BUFFER ZONES ARE TO BE PROTECTED BY ORANGE BARRIER FENCE.
	SYMBOL 		
Ds1	MULCH SECTION 163		THIS IS AN APPLICATION OF STRAW MULCH USED TO REDUCE SOIL EROSION AND STABILIZE THE SOIL. IT IS USED TO CONTROL EROSION IN AREAS WHERE PERMANENT VEGETATION IS OUT OF SEASON OR TO TEMPORARILY STABILIZE AREAS PRIOR TO FINAL GRADING. MULCHING REQUIREMENTS ARE ADDRESSED BY STANDARD SPECIFICATIONS AND/OR THE PROJECT ENGINEER. THE BMP SYMBOL FOR APPLICABLE AREAS AND/OR A NOTE SHALL BE INCLUDED ON APPLICABLE SHEETS IN SECTION 54.
	SYMBOL 		
Ds2	TEMPORARY GRASSING SECTION 163, 700		THE SOWING OF A QUICK GROWING SPECIES OF GRASS SUITABLE TO THE AREA AND SEASON. IT IS TYPICALLY USED TO CONTROL EROSION IN AREAS LONGER THAN MULCHING IS EXPECTED TO LAST. TEMPORARY GRASSING SHOULD BE USED ON ALL PROJECTS ACCORDING TO THE STANDARD SPECIFICATIONS. THE BMP SYMBOL FOR APPLICABLE AREAS AND/OR A NOTE SHALL BE INCLUDED ON APPLICABLE SHEETS IN SECTION 54.
	SYMBOL 		

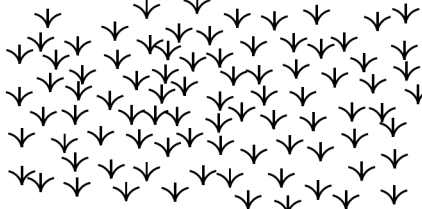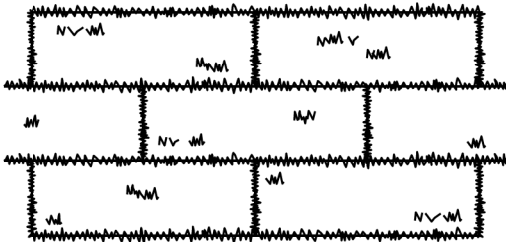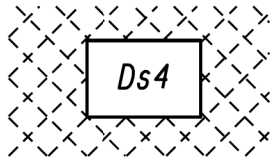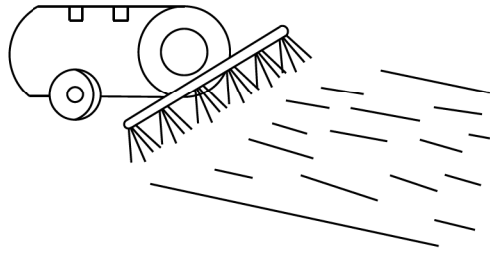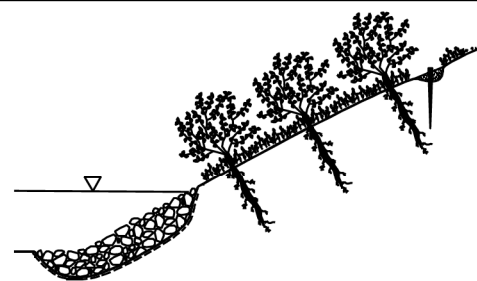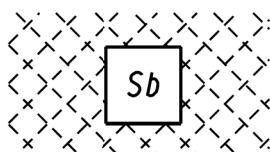CODE	PRACTICE STD OR DETAIL SPEC. SECT.	DETAIL	DESCRIPTION
Ds3	PERMANENT GRASSING SECTION 700		THE SOWING OF PERMANENT VEGETATION, SUCH AS GRASS, SUITABLE TO THE AREA AND SEASON. PERMANENT VEGETATION SHALL BE USED ON ALL PROJECTS ACCORDING TO THE STANDARD SPECIFICATION. THE BMP SYMBOL FOR APPLICABLE AREAS AND/OR A NOTE SHALL BE INCLUDED ON APPLICABLE SHEETS IN SECTION 54.
	SYMBOL Ds3		
Ds4	SODDING CONSTRUCTION DETAIL D-54 SECTION 700, 890		THE INSTALLATION OF A SPECIES OF GRASS SODDING SUITABLE TO THE AREA AND SEASON TO PROVIDE IMMEDIATE PERMANENT VEGETATION. SODDING MAY BE SHOWN FOR HIGHLY SENSITIVE AREAS, TO IMPROVE AESTHETICS, OR FOR SPECIAL PLANTING REQUIREMENTS ON THE BASIS OF ENVIRONMENTAL COMMITMENTS OR LANDSCAPING REQUIREMENTS. THE BMP PATTERN FOR APPLICABLE AREAS AND/OR A NOTE SHALL BE INCLUDED ON APPLICABLE SHEETS IN SECTION 54.
	PATTERN 		
F1-Co	FLOCCULANTS COAGULANTS SECTION 163, 700, 895		FLOCCULANTS AND COAGULANTS ARE USED TO SETTLE SUSPENDED SEDIMENT, HEAVY METALS, AND HYDROCARBONS (TSS) IN SLOW MOVING RUNOFF FROM CONSTRUCTION SITES FOR WATER CLARIFICATION. ANIONIC POLYACRYLAMIDES (PAM) MAY BE USED IN CONJUNCTION WITH BMPs WITHIN CHANNELS UPSTREAM OF A POST-CONSTRUCTION POND, TEMPORARY SEDIMENT BASIN, OR TEMPORARY SEDIMENT TRAP. FLOCCULANTS SHALL NOT BE USED DOWNSTREAM OF AFOREMENTIONED BMPs! FLOCCULANTS/COAGULANTS ARE TO BE SHOWN ON PLANS WITH APPLICABLE BMP IF NEEDED. PAYMENT FOR PAM AS A FLOCCULANT WILL BE INCLUDED IN THE PRICE FOR THE INSTALLATION AND/OR MAINTENANCE OF THE BMP IT IS USED IN CONJUNCTION WITH. NO SEPARATE PAYMENT WILL BE MADE.
	SYMBOL F1-Co POLYACRYLAMIDE		
Sb	STREAMBANK STABILIZATION SECTION 702		STREAMBANK STABILIZATION IS THE USE OF READILY AVAILABLE NATIVE PLANT MATERIALS TO MAINTAIN AND ENHANCE STREAMBANKS, OR TO PREVENT, OR RESTORE AND REPAIR SMALL STREAMBANK EROSION PROBLEMS. STREAMBANK STABILIZATION AREAS SHOULD BE SHOWN ON THE PLANS WHEN APPLICABLE TO THE PROJECT. REFER TO THE PROJECT'S STREAM AND STREAM BUFFER MITIGATION PLANS FOR PLANT SPECIES, LOCATIONS, AND OTHER PLANTING DETAILS.
	PATTERN 		









NOTE:







- DO NOT USE EROSION CONTROL ITEMS IN A FLOWING STREAM OR IN A TIDAL AREA BELOW HIGH TIDE.
- FOR ADDITIONAL INFORMATION ON THE DESIGN AND APPLICATION OF EROSION AND SEDIMENT CONTROL BEST MANAGEMENT PRACTICES (BMPs), REFER TO THE LATEST EDITION OF THE GEORGIA SOIL AND WATER CONSERVATION COMMISSION'S, "MANUAL FOR EROSION AND SEDIMENT CONTROL IN GEORGIA".



NO SCALE









REVISION DATES				EROSION CONTROL LEGEND			
				UNIFORM CODE SHEET			
				SHEET 1 OF 7			
CHECKED:	D. EAGLETON	DATE:	01/01/16	DRAWING No.			
BACKCHECKED:		DATE:					
CORRECTED:		DATE:					
VERIFIED:		DATE:		52-001			

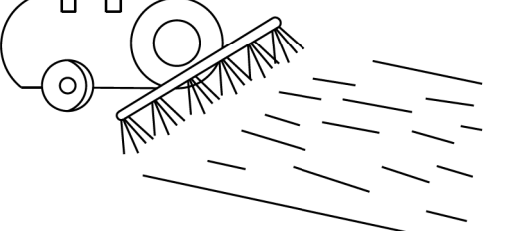
 
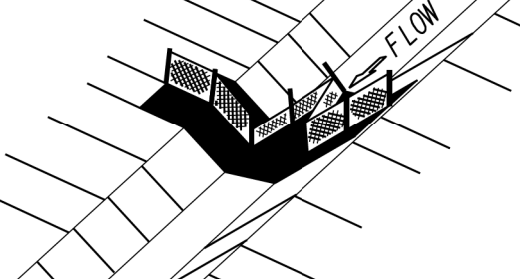
 
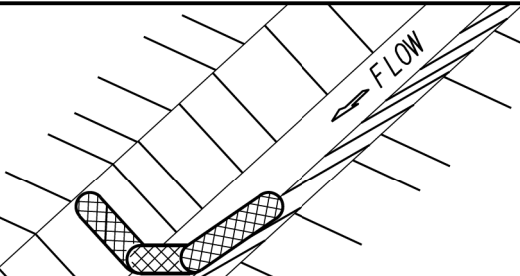
 
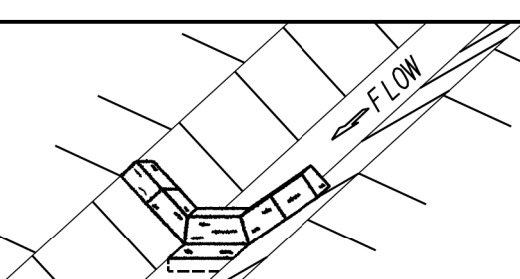
 
CODE	PRACTICE STD OR DETAIL SPEC. SECT.	DETAIL	DESCRIPTION
Ss	SLOPE STABILIZATION CONSTRUCTION DETAIL D-35 SECTION 716		SLOPE STABILIZATION (EROSION CONTROL MATTING) IS A PROTECTIVE COVERING USED TO PREVENT EROSION AND ESTABLISH TEMPORARY OR PERMANENT VEGETATION ON STEEP SLOPES, SHORE LINES, OR CHANNELS. SLOPE STABILIZATION MAY BE A ROLLED EROSION CONTROL PRODUCT (RECP) OR A HYDRAULIC EROSION CONTROL PRODUCT (HECP). SLOPE STABILIZATION SHALL BE USED ON ALL CUT OR FILL SLOPES OF 2.5:1 OR STEEPER AND WITHIN 50 FEET OF ALL CROSS DRAINS AND CULVERTS. NOTE: ONLY COCONUT FIBER BLANKET OR WOOD FIBER BLANKET SHALL BE USED AS SLOPE STABILIZATION WITHIN BUFFERED AREAS.
		PATTERN 	
Tac	TACKIFIERS SECTION 163, 700, 895		TACKIFIERS HYDRATE IN WATER AND READILY BLEND WITH OTHER SLURRY MATERIALS AND ARE USED TO TIE-DOWN FOR SOIL, COMPOST, SEED, STRAW, HAY OR MULCH. TACKIFIERS REQUIREMENTS, SUCH AS ANIONIC POLYACRYLAMIDES (PAM) ARE ADDRESSED BY STANDARD SPECIFICATIONS AND ARE NOT TYPICALLY SHOWN ON THE PLANS. PAM IS TYPICALLY USED BY THE CONTRACTOR FOR TEMPORARY OR PERMANENT GRASSING. REFER TO THE LATEST EDITION OF THE "MANUAL FOR EROSION AND SEDIMENT CONTROL IN GEORGIA" FOR CRITERIA.
		SYMBOL  POLYACRYLAMIDE	
Cd-F	FABRIC CHECK DAM CONSTRUCTION DETAIL D-24D SECTION 171		A CHECK DAM COMPOSED OF SYNTHETIC FIBER FABRIC, WIRE REINFORCED, POST, OVERFLOW WEIR, AND TURF REINFORCEMENT MATTING (TRM) SPLASHPAD PLACED IN DITCHES IN A SPECIAL CONFIGURATION WHICH CONTROLS ENERGY DISSIPATION AND FILTRATION OF STORM WATER. SEE CONSTRUCTION DETAIL D-24D FOR ADDITIONAL INFORMATION AND SPACING REQUIREMENTS. THIS ITEM IS SUITABLE FOR USE IN ROADSIDE DITCHES THAT ARE PART OF INFRASTRUCTURE CONSTRUCTION PROJECTS AND WITHIN THE CLEAR ZONE. IF THIS ITEM IS USED IN AN AREA WITH FLOWS GREATER THAN 2.0-CFS OR WITHOUT A SEDIMENT BASIN, A MINIMUM OF ONE ROCK FILTER DAM SHALL BE USED AT THE DOWNSTREAM DISCHARGE POINT.
		SYMBOL 	
Cd-Fs	COMPOST FILTER SOCK CHECK DAM CONSTRUCTION DETAIL D-52 SECTION 163		A COMPOST FILTER SOCK CHECK DAM IS COMPOSED OF A PHOTODEGRADABLE OR BIODEGRADABLE KNITTED MESH MATERIAL CONTAINING A WEED FREE FILLER MATERIAL DERIVED FROM A WELL-DECOMPOSED SOURCE OF ORGANIC MATTER. THEY SHALL BE PROPERLY STAKED FOR DITCH APPLICATIONS. REFER TO THE LATEST EDITION OF THE "MANUAL FOR EROSION AND SEDIMENT CONTROL IN GEORGIA" FOR MATERIAL SPECIFICATIONS. IF THIS ITEM IS USED IN AN AREA WITH FLOWS GREATER THAN 2.0-CFS OR WITHOUT A SEDIMENT BASIN, A MINIMUM OF ONE ROCK FILTER DAM SHALL BE USED AT THE DOWNSTREAM DISCHARGE POINT.
		SYMBOL 	
Cd-Hb	BALED STRAW CHECK DAM CONSTRUCTION DETAIL D-52 SECTION 163		A BALE STRAW CHECK DAM IS COMPOSED OF BALES PREFERABLY BOUND WITH WIRE OR NYLON INSTEAD OF TWINE. BALES SHOULD BE PLACED IN ROWS WITH BALE ENDS TIGHTLY ABUTTING ADJACENT BALES. THE DOWNSTREAM ROW OF BALES SHALL BE PLACED IN A TRENCH TO ALLOW THE TOP OF THE BALE'S LONG, WIDE SIDE TO BE LEVEL WITH THE GROUND AS A NON-ERODIBLE SPLASH PAD. PROPER STAKING IS ALSO REQUIRED FOR DITCH APPLICATIONS. IF THIS ITEM IS USED IN AN AREA WITH FLOWS GREATER THAN 2.0-CFS OR WITHOUT A SEDIMENT BASIN, A MINIMUM OF ONE ROCK FILTER DAM SHALL BE USED AT THE DOWNSTREAM DISCHARGE POINT.
		SYMBOL 	

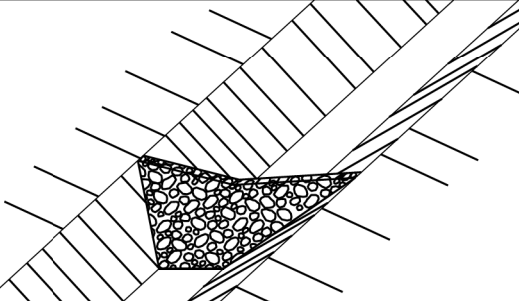 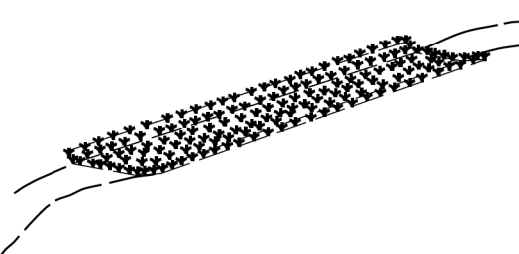 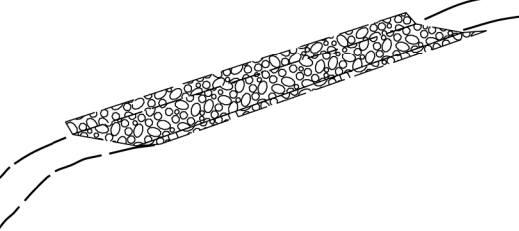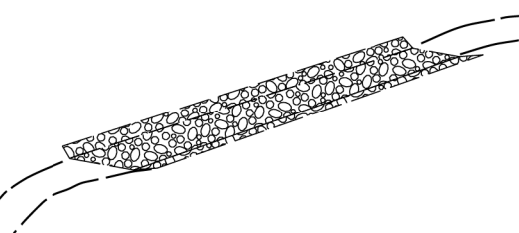CODE	PRACTICE STD OR DETAIL SPEC. SECT.	DETAIL	DESCRIPTION
Cd-S	STONE CHECK DAM OR SANDBAG CHECK DAM GA. STD 1031 SECTION 163, 603		STONE CHECK DAMS ARE CONSTRUCTED OF TYPE-3 RIP-RAP WITH GEOTEXTILE UNDERLINER. STONE CHECK DAMS ARE PREFERRED IN ROADWAY DITCHES OUTSIDE THE CLEAR ZONE. CONSIDERATION SHOULD BE GIVEN TO USING OTHER APPROPRIATE CHECK DAMS AND/OR BMPs WITHIN THE CLEAR ZONE. SANDBAG CHECK DAMS ARE RECOMMENDED IN CONCRETE LINED CHANNELS FOR TEMPORARY VELOCITY CONTROL ONLY. ENSURE DISCHARGE POINT IS PROPERLY STABILIZED AND INCLUDE APPROPRIATE BMPs FOR SEDIMENT STORAGE UPSTREAM AND/OR DOWNSTREAM OF CONCRETE LINED CHANNELS. IF THIS ITEM IS USED IN AN AREA WITH FLOWS GREATER THAN 2.0-CFS OR WITHOUT A SEDIMENT BASIN, A MINIMUM OF ONE ROCK FILTER DAM SHALL BE USED AT THE DOWNSTREAM DISCHARGE POINT.
		SYMBOL 	
Ch-I	VEGETATED CHANNEL STABILIZATION SECTION 700		A NEW OR EXISTING CHANNEL MAY BE LINED WITH PERMANENT VEGETATION ONLY FOR VELOCITIES UP TO 5.0 fps. THIS MEASURE SHALL BE DESIGNED IN ACCORDANCE WITH THE GDOT CHANNEL LINING DESIGN PROGRAM. ADDITIONAL EROSION CONTROL MEASURES MAY BE REQUIRED. TYPICALLY NOT SHOWN IN PLANS.
		LINE CODE 	
Ch-2R1	CHANNEL STABILIZATION RIP-RAP, TYPE 1 CONSTRUCTION DETAIL D-49 SECTION 603		THIS ITEM CONSISTS OF LINING A CHANNEL WITH TYPE 1 RIP-RAP 24" THICK (UNLESS SPECIFIED OTHERWISE) PLACED ON TOP OF A GEOTEXTILE UNDERLINER. THE RIP-RAP SHALL PROTECT THE CHANNEL FLOWING TO A DEPTH "Dp" RECOMMENDED BY THE GDOT CHANNEL LINING PROGRAM. ADDITIONAL EROSION CONTROL MEASURES MAY BE REQUIRED. 'Dp' SHALL BE IDENTIFIED IN A TABLE LOCATED ON THE SUMMARY OF QUANTITIES SHEETS AND IN THE EROSION, SEDIMENTATION, AND POLLUTION CONTROL PLAN.
		LINE CODE 	
Ch-2R3	CHANNEL STABILIZATION RIP-RAP, TYPE 3 CONSTRUCTION DETAIL D-49 SECTION 603		THIS ITEM CONSISTS OF LINING A CHANNEL WITH TYPE 3 RIP-RAP 24" THICK (UNLESS SPECIFIED OTHERWISE) PLACED ON TOP OF A GEOTEXTILE UNDERLINER. THE RIP-RAP SHALL PROTECT THE CHANNEL FLOWING TO A DEPTH "Dp" RECOMMENDED BY THE GDOT CHANNEL LINING PROGRAM. ADDITIONAL EROSION CONTROL MEASURES MAY BE REQUIRED. 'Dp' SHALL BE IDENTIFIED IN A TABLE LOCATED ON THE SUMMARY OF QUANTITIES SHEETS AND IN THE EROSION, SEDIMENTATION, AND POLLUTION CONTROL PLAN.
		LINE CODE 	

NOTE:

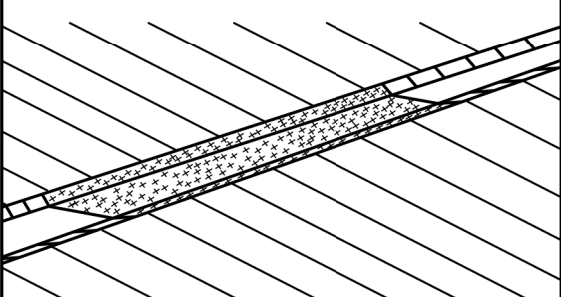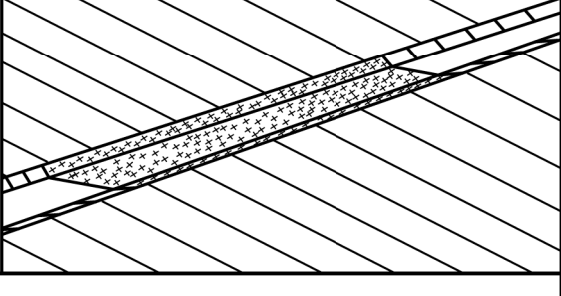 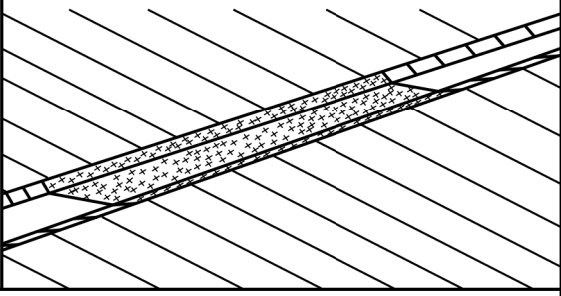 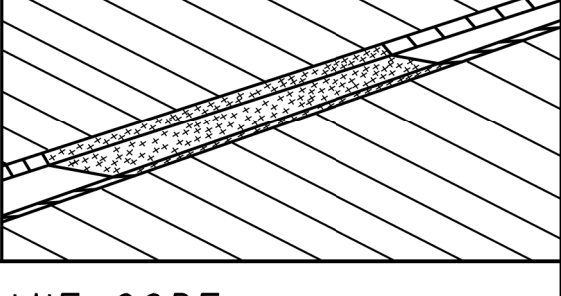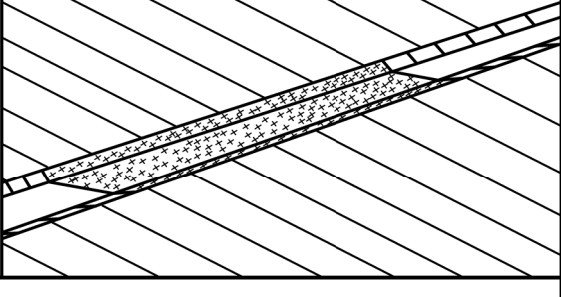 - DO NOT USE EROSION CONTROL ITEMS IN A FLOWING STREAM OR IN A TIDAL AREA BELOW HIGH TIDE.
- FOR ADDITIONAL INFORMATION ON THE DESIGN AND APPLICATION OF EROSION AND SEDIMENT CONTROL BEST MANAGEMENT PRACTICES (BMPs), REFER TO THE LATEST EDITION OF THE GEORGIA SOIL AND WATER CONSERVATION COMMISSION'S, "MANUAL FOR EROSION AND SEDIMENT CONTROL IN GEORGIA".











CODE	PRACTICE STD OR DETAIL SPEC. SECT.	DETAIL	DESCRIPTION
Ch-2T1	TURF REINFORCEMENT MAT (TRM) CONSTRUCTION DETAIL D-35 SECTION 711		THIS THREE DIMENSIONAL EROSION CONTROL MAT IS USED IN CONJUNCTION WITH PERMANENT VEGETATION IN CHANNELS TO STABILIZE THE SOIL BY REINFORCING THE GRASS ROOTS TO PROVIDE LONG-TERM PROTECTION FOR SHEAR STRESSES 0-2 psf. THE TRM SHALL PROTECT THE CHANNEL FLOWING TO A DEPTH "Dp" RECOMMENDED BY THE GDOT CHANNEL LINING PROGRAM.
	LINE CODE		"Dp" SHALL BE IDENTIFIED IN A TABLE LOCATED ON THE SUMMARY OF QUANTITIES SHEETS AND IN THE EROSION, SEDIMENTATION, AND POLLUTION CONTROL PLAN.
Ch-2T2	TURF REINFORCEMENT MAT (TRM) CONSTRUCTION DETAIL D-35 SECTION 711		THIS THREE DIMENSIONAL EROSION CONTROL MAT IS USED IN CONJUNCTION WITH PERMANENT VEGETATION IN CHANNELS TO STABILIZE THE SOIL BY REINFORCING THE GRASS ROOTS TO PROVIDE LONG-TERM PROTECTION FOR SHEAR STRESSES 0-4 psf. THE TRM SHALL PROTECT THE CHANNEL FLOWING TO A DEPTH "Dp" RECOMMENDED BY THE GDOT CHANNEL LINING PROGRAM.
	LINE CODE		"Dp" SHALL BE IDENTIFIED IN A TABLE LOCATED ON THE SUMMARY OF QUANTITIES SHEETS AND IN THE EROSION, SEDIMENTATION, AND POLLUTION CONTROL PLAN.
Ch-2T3	TURF REINFORCEMENT MAT (TRM) CONSTRUCTION DETAIL D-35 SECTION 711		THIS THREE DIMENSIONAL EROSION CONTROL MAT IS USED IN CONJUNCTION WITH PERMANENT VEGETATION IN CHANNELS TO STABILIZE THE SOIL BY REINFORCING THE GRASS ROOTS TO PROVIDE LONG-TERM PROTECTION FOR SHEAR STRESSES 0-6 psf. THE TRM SHALL PROTECT THE CHANNEL FLOWING TO A DEPTH "Dp" RECOMMENDED BY THE GDOT CHANNEL LINING PROGRAM.
	LINE CODE		"Dp" SHALL BE IDENTIFIED IN A TABLE LOCATED ON THE SUMMARY OF QUANTITIES SHEETS AND IN THE EROSION, SEDIMENTATION, AND POLLUTION CONTROL PLAN.
Ch-2T4	TURF REINFORCEMENT MAT (TRM) CONSTRUCTION DETAIL D-35 SECTION 711		THIS THREE DIMENSIONAL EROSION CONTROL MAT IS USED IN CONJUNCTION WITH PERMANENT VEGETATION IN CHANNELS TO STABILIZE THE SOIL BY REINFORCING THE GRASS ROOTS TO PROVIDE LONG-TERM PROTECTION FOR SHEAR STRESSES 0-8 psf. THE TRM SHALL PROTECT THE CHANNEL FLOWING TO A DEPTH "Dp" RECOMMENDED BY THE GDOT CHANNEL LINING PROGRAM.
	LINE CODE		"Dp" SHALL BE IDENTIFIED IN A TABLE LOCATED ON THE SUMMARY OF QUANTITIES SHEETS AND IN THE EROSION, SEDIMENTATION, AND POLLUTION CONTROL PLAN.
Ch-2T5	TURF REINFORCEMENT MAT (TRM) CONSTRUCTION DETAIL D-35 SECTION 711		THIS THREE DIMENSIONAL EROSION CONTROL MAT IS USED IN CONJUNCTION WITH PERMANENT VEGETATION IN CHANNELS TO STABILIZE THE SOIL BY REINFORCING THE GRASS ROOTS TO PROVIDE LONG-TERM PROTECTION FOR SHEAR STRESSES 0-10 psf. THE TRM SHALL PROTECT THE CHANNEL FLOWING TO A DEPTH "Dp" RECOMMENDED BY THE GDOT CHANNEL LINING PROGRAM.
	LINE CODE		"Dp" SHALL BE IDENTIFIED IN A TABLE LOCATED ON THE SUMMARY OF QUANTITIES SHEETS AND IN THE EROSION, SEDIMENTATION, AND POLLUTION CONTROL PLAN.

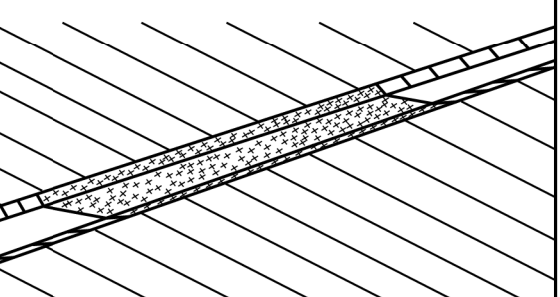 
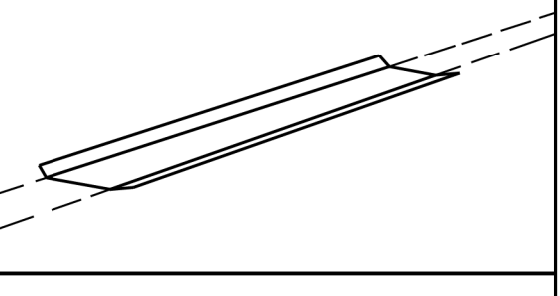
 
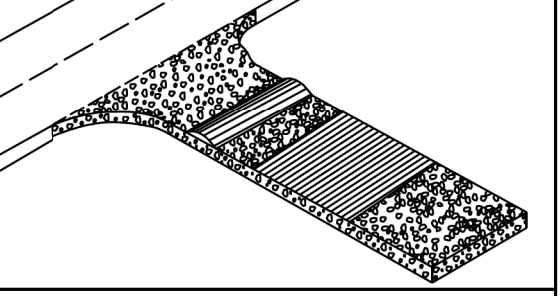
 
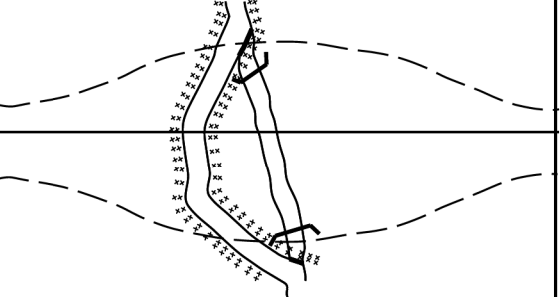
 
CODE	PRACTICE STD OR DETAIL SPEC. SECT.	DETAIL	DESCRIPTION
Ch-2T6	TURF REINFORCEMENT MAT (TRM) CONSTRUCTION DETAIL D-35 SECTION 711		THIS THREE DIMENSIONAL EROSION CONTROL MAT IS USED IN CONJUNCTION WITH PERMANENT VEGETATION IN CHANNELS TO STABILIZE THE SOIL BY REINFORCING THE GRASS ROOTS TO PROVIDE LONG-TERM PROTECTION FOR SHEAR STRESSES 0-12 psf. THE TRM SHALL PROTECT THE CHANNEL FLOWING TO A DEPTH "Dp" RECOMMENDED BY THE GDOT CHANNEL LINING PROGRAM.
	LINE CODE		"Dp" SHALL BE IDENTIFIED IN A TABLE LOCATED ON THE SUMMARY OF QUANTITIES SHEETS AND IN THE EROSION, SEDIMENTATION, AND POLLUTION CONTROL PLAN.
Ch-3	CONCRETE CHANNEL STABILIZATION CONSTRUCTION DETAIL D-10, D-49 SECTION 441		CHANNELS ARE LINED WITH CONCRETE FOR VELOCITIES >= 10 fps. THIS ITEM CONSISTS OF CONSTRUCTING A 4" THICK CONCRETE CHANNEL. THE CONCRETE SHALL PROTECT THE CHANNEL FLOWING TO A DEPTH "Dp" RECOMMENDED BY THE GDOT CHANNEL LINING PROGRAM.
	LINE CODE		"Dp" SHALL BE IDENTIFIED IN A TABLE LOCATED ON THE SUMMARY OF QUANTITIES SHEETS AND IN THE EROSION, SEDIMENTATION, AND POLLUTION CONTROL PLAN. RIP-RAP SHOULD BE USED TO DISSIPATE ENERGY DOWNSTREAM OF CONCRETE LINED CHANNELS.
Co	CONSTRUCTION EXIT CONSTRUCTION DETAIL D-41 SECTION 163,800		A CONSTRUCTION EXIT IS A STONE STABILIZED PAD THAT REDUCES OR ELIMINATES THE TRANSPORT OF MUD FROM CONSTRUCTION AREAS ONTO PUBLIC ROADS BY EQUIPMENT OR RUNOFF. BEST USED AT ACCESS POINTS, I.E. NEW LOCATION PROJECTS, BORROW PITS, WASTE PITS, ACCESS ROADS, ETC. SHOULD BE MINIMUM 20' WIDE, 50' LONG, 6" THICK, AND REQUIRES A GEOTEXTILE UNDERLINER. ON SITES WHERE THE GRADE TOWARD A PAVED AREA IS GREATER THAN 2%, A FULL WIDTH DIVERSION RIDGE 6" TO 8" HIGH WITH 3:1 SLOPES SHALL BE CONSTRUCTED APPROXIMATELY 15' UPSTREAM OF PAVED AREA. A TIRE WASHING AREA TO REMOVE MUD MAY ALSO BE REQUIRED PRIOR TO ENTRANCE ONTO PUBLIC ROADWAYS.
	SYMBOL		ALL CONSTRUCTION EXIT REQUIREMENTS ARE INCLUDED IN THE PRICE OF THE CONSTRUCTION EXIT.
Dc-A	STREAM DIVERSION CHANNEL GEOTEXTILE, POLYETHYLENE FILM SECTION 163		A TEMPORARY CHANNEL CONSTRUCTED TO CONVEY FLOW AROUND A CONSTRUCTION SITE WHILE A PERMANENT DRAINAGE STRUCTURE IS BEING CONSTRUCTED IN A NATURAL STREAM. THIS IS A MEASURE USED TO PROTECT STREAM BEDS FROM EROSION. LINE THE CHANNEL WITH GEOTEXTILE OR POLYETHYLENE FILM. INSTALL TWO ROWS OF Sd1-S PARALLEL TO THE CHANNEL TO PREVENT SEDIMENT LADEN RUNOFF FROM ENTERING THE STREAM. THE SIZE OF THE CHANNEL WILL DEPEND ON THE DISCHARGE, CHANNEL GEOMETRY, CHANNEL SLOPE AND ROUGHNESS. IT IS ACCEPTABLE FOR VELOCITIES BETWEEN 0 - 2.5 fps.
	LINE CODE		THE DRAINAGE AREA SHALL BE NOT GREATER THAN 1 SQUARE MILE. CONSTRUCTION OF THE DIVERSION CHANNEL IS INCLUDED IN THE COST OF THE STRUCTURE.

NOTE:

- DO NOT USE EROSION CONTROL ITEMS IN A FLOWING STREAM OR IN A TIDAL AREA BELOW HIGH TIDE.
- FOR ADDITIONAL INFORMATION ON THE DESIGN AND APPLICATION OF EROSION AND SEDIMENT CONTROL BEST MANAGEMENT PRACTICES (BMPs), REFER TO THE LATEST EDITION OF THE GEORGIA SOIL AND WATER CONSERVATION COMMISSION'S, "MANUAL FOR EROSION AND SEDIMENT CONTROL IN GEORGIA".

REVISION DATES				EROSION CONTROL LEGEND			
				UNIFORM CODE SHEET			
				SHEET 3 OF 7			
CHECKED:	D. EAGLETON	DATE:	01/01/16	DRAWING No.			
BACKCHECKED:		DATE:					
CORRECTED:		DATE:					
VERIFIED:		DATE:		52-003			

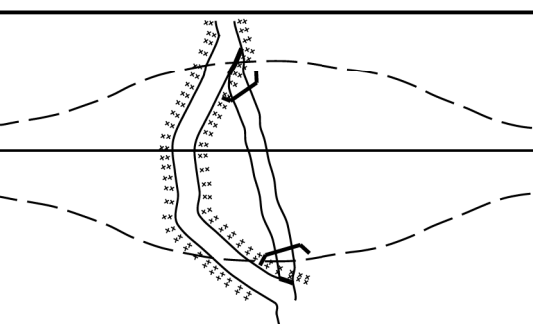 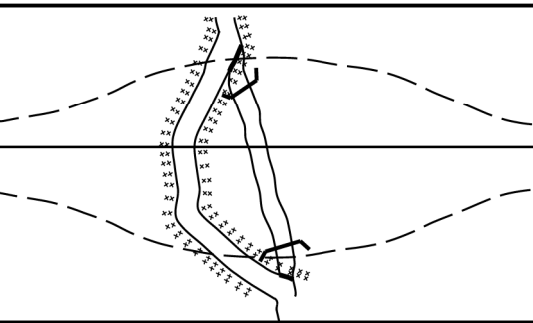 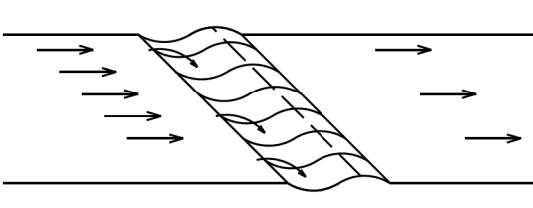 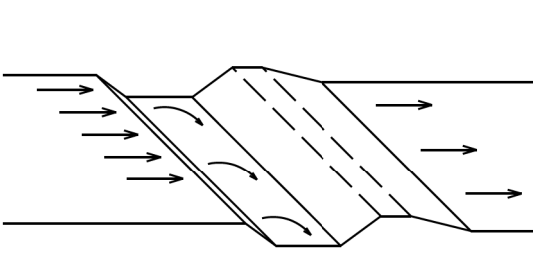 
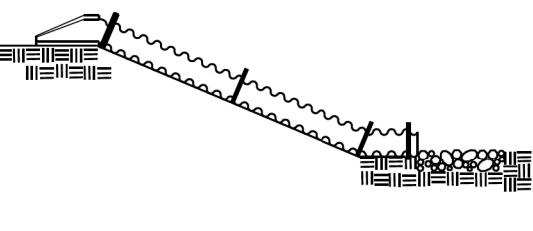
 
CODE	PRACTICE STD OR DETAIL SPEC. SECT.	DETAIL	DESCRIPTION
Dc-B	STREAM DIVERSION CHANNEL GEOTEXTILE ONLY		A TEMPORARY CHANNEL CONSTRUCTED TO CONVEY FLOW AROUND A CONSTRUCTION SITE WHILE A PERMANENT DRAINAGE STRUCTURE IS BEING CONSTRUCTED IN A NATURAL STREAM. THIS IS A MEASURE USED TO PROTECT STREAM BEDS FROM EROSION. LINE THE CHANNEL WITH GEOTEXTILE ONLY. INSTALL TWO ROWS OF Sd1-S PARALLEL TO THE CHANNEL TO PREVENT SEDIMENT LADEN RUNOFF FROM ENTERING THE STREAM. THE SIZE OF THE CHANNEL WILL DEPEND ON THE DISCHARGE, CHANNEL GEOMETRY, CHANNEL SLOPE AND ROUGHNESS. IT IS ACCEPTABLE FOR VELOCITIES BETWEEN 2.5 - 9.0 fps.
	SECTION 163	LINE CODE 	THE DRAINAGE AREA SHALL BE NOT GREATER THAN 1 SQUARE MILE. CONSTRUCTION OF THE DIVERSION CHANNEL IS INCLUDED IN THE COST OF THE STRUCTURE.
Dc-C	STREAM DIVERSION CHANNEL RIP-RAP & GEOTEXTILE		A TEMPORARY CHANNEL CONSTRUCTED TO CONVEY FLOW AROUND A CONSTRUCTION SITE WHILE A PERMANENT DRAINAGE STRUCTURE IS BEING CONSTRUCTED IN A NATURAL STREAM. THIS IS A MEASURE USED TO PROTECT STREAM BEDS FROM EROSION. LINE THE CHANNEL WITH RIP-RAP AND GEOTEXTILE. INSTALL TWO ROWS OF Sd1-S PARALLEL TO THE CHANNEL TO PREVENT SEDIMENT LADEN RUNOFF FROM ENTERING THE STREAM. THE SIZE OF THE CHANNEL WILL DEPEND ON THE DISCHARGE, CHANNEL GEOMETRY, CHANNEL SLOPE AND ROUGHNESS. IT IS ACCEPTABLE FOR VELOCITIES BETWEEN 9.0 - 13.0 fps.
	SECTION 163	LINE CODE 	THE DRAINAGE AREA SHALL BE NOT GREATER THAN 1 SQUARE MILE. CONSTRUCTION OF THE DIVERSION CHANNEL IS INCLUDED IN THE COST OF THE STRUCTURE.
D1-1	DIVERSION BERM		A NON-DESIGNED TEMPORARY EARTHEN BERM WITH A COMPACTED SUPPORTING RIDGE ON THE LOWER SIDE TO BE USED AT THE EDGE OF EMBANKMENT DURING THE GRADING OPERATION. THE BERMS ARE ALSO CONSTRUCTED ABOVE, ACROSS OR BELOW A SLOPE TO REDUCE THE LENGTH OF A SLOPE. THEY ARE USED TO INTERCEPT RUNOFF, PREVENTING SLOPE EROSION AND TO DIRECT THE RUNOFF TO A STABLE OUTLET, DOWN DRAINS *Dn1*OR CATCHMENT AREAS AND ON ALL GRADING PROJECTS.
	CONSTRUCTION DETAIL D-47 SECTION 205	LINE CODE 	
D1-2	DIVERSION CHANNEL		A DESIGNED TEMPORARY OR PERMANENT CHANNEL WITH A COMPACTED SUPPORTING RIDGE ON THE LOWER SIDE TO DIVERT OFFSITE RUNOFF AWAY FROM DISTURBED AREAS WITHIN THE PROJECT AREA. CHANNEL FOR OFFSITE RUNOFF SHALL BE STABILIZED WITH APPROPRIATE CHANNEL STABILIZATION.
	SECTION 205	LINE CODE 	REFER TO THE LATEST EDITION OF THE "MANUAL FOR EROSION AND SEDIMENT CONTROL IN GEORGIA" FOR DESIGN CRITERIA. A DIVERSION CHANNEL DETAIL MUST ALSO BE PROVIDED IN THE ESPCP. RUNOFF FROM DISTURBED AREAS WITHIN THE PROJECT AREA SHALL NOT BE ALLOWED TO CONVERGE WITH OFFSITE RUNOFF WITHIN THIS DIVERSION.
Dn1	TEMPORARY DOWNDRAIN STRUCTURE FLEXIBLE		A TEMPORARY PIPE SLOPE DRAIN IS A PLASTIC FLEXIBLE PIPE TO CARRY WATER FROM THE WORK AREA TO A LOWER ELEVATION. TEMPORARY SLOPE DRAINS SHOULD BE PLACED AT INTERVALS OF 350 FEET ON 0% - 2% GRADES, 200 FEET ON STEEPER GRADES AND MORE FREQUENTLY AS DICTATED BY FIELD CONDITIONS. THE TYPICAL PIPE SIZE IS A CORRUGATED 10". THE PIPE WILL BE ANCHORED WITH STAKES AT INTERVALS NOT TO EXCEED 10'.
	CONSTRUCTION DETAIL D-19 SECTION 163	LINE CODE 	THE OUTLET AREA SHALL BE STABILIZED FOR VELOCITY DISSIPATION AND EROSION CONTROL.

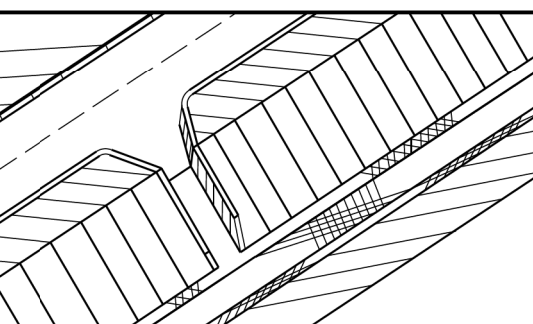 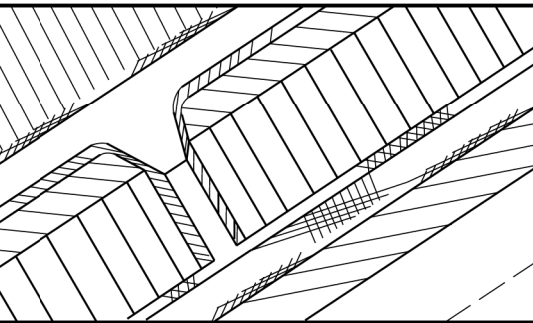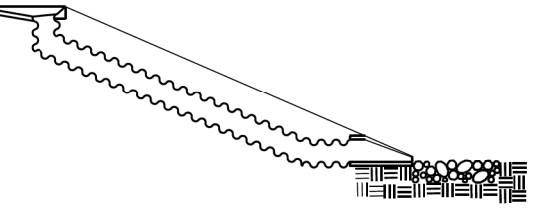 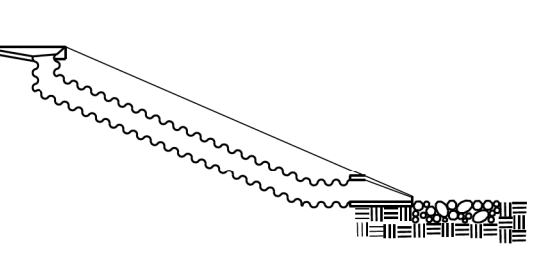 CODE	PRACTICE STD OR DETAIL SPEC. SECT.	DETAIL	DESCRIPTION
Dn2-A	PERMANENT DOWNDRAIN STRUCTURE CONCRETE CONSTRUCTION DETAIL D-9 SECTION 441		A CONCRETE FLUME TYPE "A" IS USED TO DIRECT SURFACE RUNOFF DOWN A ROADWAY SLOPE INTO ANOTHER FORM OF CONTROL. IT IS USED IN ALL DEPRESSED AREAS WHERE WATER WILL FLOW DOWN THE SLOPE. IT IS DESIGNED FOR A 25-YEAR STORM AND MUST HAVE SOME FORM OF OUTLET PROTECTION. ADDITIONAL LABELING IS NOT REQUIRED IF SHOWN AS A PERMANENT DRAINAGE STRUCTURE ON THE CONSTRUCTION PLANS. INLETS SHALL BE SPACED ACCORDING TO GDOT GUIDELINES (REGARDING GUTTER SPREAD AND OTHER CRITERIA).
		LINE CODE 	
Dn2-B	PERMANENT DOWNDRAIN STRUCTURE CONCRETE CONSTRUCTION DETAIL D-9 SECTION 441		A CONCRETE FLUME TYPE "B" IS USED TO DIRECT SURFACE DITCH RUNOFF DOWN A BACK SLOPE INTO ANOTHER FORM OF CONTROL. IT IS USED IN DEPRESSED AREAS WHERE CONCENTRATED OFFSITE WATER REACHES THE CUT SLOPE. IT IS DESIGNED TO SAFELY CONVEY WATER DOWN THE CUT SLOPE. IT IS DESIGNED FOR A 25-YEAR STORM AND MUST HAVE SOME FORM OF OUTLET PROTECTION. ADDITIONAL LABELING IS NOT REQUIRED IF SHOWN AS A PERMANENT DRAINAGE STRUCTURE ON THE CONSTRUCTION PLANS. INLETS SHALL BE SPACED ACCORDING TO GDOT GUIDELINES (REGARDING GUTTER SPREAD AND OR OTHER CRITERIA).
		LINE CODE 	
Dn2-1	PERMANENT DOWNDRAIN STRUCTURE GA. STD 9013 TPI, 9017J TPI, DETAIL D-26 TPI SECTION 576, 577		CONCRETE DRAIN INLET WITH METAL PIPE IS USED TO DRAIN CURBS, ON A GRADE, DOWN TO A LOWER ELEVATION. THIS IS A PERMANENT STRUCTURE, REQUIRING OUTLET PROTECTION, TEMPORARY AND PERMANENT. INLETS SHALL BE SPACED ACCORDING TO GDOT GUIDELINES (REGARDING GUTTER SPREAD AND OR OTHER CRITERIA).
		LINE CODE 	
Dn2-2	PERMANENT DOWNDRAIN STRUCTURE GA. STD 9013 TP2, 9017J TP2, DETAIL D-26 TP2 SECTION 576, 577		CONCRETE DRAIN INLET AND METAL PIPE IS USED TO DRAIN CURB, IN A SAG, DOWN TO A LOWER ELEVATION. THIS IS A PERMANENT STRUCTURE, REQUIRING OUTLET PROTECTION, TEMPORARY AND PERMANENT. INLETS SHALL BE SPACED ACCORDING TO GDOT GUIDELINES (REGARDING GUTTER SPREAD AND OR OTHER CRITERIA).
		LINE CODE 	

NOTE:

- DO NOT USE EROSION CONTROL ITEMS IN A FLOWING STREAM OR IN A TIDAL AREA BELOW HIGH TIDE.
- FOR ADDITIONAL INFORMATION ON THE DESIGN AND APPLICATION OF EROSION AND SEDIMENT CONTROL BEST MANAGEMENT PRACTICES (BMPs), REFER TO THE LATEST EDITION OF THE GEORGIA SOIL AND WATER CONSERVATION COMMISSION'S, "MANUAL FOR EROSION AND SEDIMENT CONTROL IN GEORGIA".

CODE	PRACTICE STD OR DETAIL SPEC. SECT.	DETAIL	DESCRIPTION
Fr	FILTER RING CONSTRUCTION DETAIL D-46 SECTION 163		A TEMPORARY STONE BARRIER CONSTRUCTED AT DRAINAGE STRUCTURE INLETS AND POST-CONSTRUCTION POND OUTLETS. IT REDUCES RUNOFF VELOCITY AND HELPS PREVENT SEDIMENT FROM LEAVING SITE PRIOR TO PERMANENT STABILIZATION OF THE DISTURBED AREA. REFER TO THE LATEST EDITION OF THE "MANUAL FOR EROSION AND SEDIMENT CONTROL IN GEORGIA" FOR ADDITIONAL INFORMATION ON USAGE.
	SYMBOL 		
Rd	ROCK FILTER DAM CONSTRUCTION DETAIL D-43 SECTION 163, 603		ROCK FILTER DAMS ARE CONSTRUCTED OF TYPE 3 STONE RIP-RAP FACED WITH #57 STONE ON THE UPSTREAM SIDE. THEY ARE PLACED ACROSS DRAINAGEWAYS WHICH DRAIN 50 ACRES OR LESS. GEOTEXTILE UNDERLINER SHALL BE USED WHEN PLACING ROCK FILTER DAMS. THE DAM SHOULD NOT BE HIGHER THAN THE CHANNEL BANKS. ROCK FILTER DAMS SHOULD BE USED IN DITCHES PRIOR TO DISCHARGING INTO STREAMS, WETLANDS, OPEN-WATERS, OR OTHER ESAs.
	SYMBOL 		
Rd-B	STONE FILTER BERM CONSTRUCTION DETAIL D-50 SECTION 163, 603		STONE FILTER BERMS ARE CONSTRUCTED SIMILAR TO ROCK FILTER DAMS FOR A LINEAR APPLICATION. THEY ARE CONSTRUCTED OF TYPE-3 STONE RIP-RAP FACED WITH #57 STONE ON THE UPSTREAM SIDE. GEOTEXTILE UNDERLINER SHALL BE USED WHEN PLACING STONE FILTER BERMS. STONE FILTER BERMS ARE IDEAL ALONG THE PERIMETER FOR SHEET FLOW AND/OR SHALLOW CONCENTRATED FLOW TO A COMMON LOW AREA WHERE PERIMETER SILT FENCE ALONE MAY BE INSUFFICIENT. THERE IS NO WELL-DEFINED CHANNEL FOR A STANDARD ROCK FILTER DAM, AND/OR CONSTRUCTING A ROCK OUTLET TEMPORARY SEDIMENT TRAP IS NOT APPLICABLE.
	LINE CODE 		
Rp	RIP-RAP SECTION 603		RIP-RAP IS A FLEXIBLE PERMANENT BLANKET FOR PROTECTION OF FILL SLOPES AND BRIDGE END ROLLS. RIP-RAP TYPE-1 SHOULD BE PLACED ON TOP OF A GEOTEXTILE UNDERLINER AT A MINIMUM 24" THICKNESS OR AS INDICATED ON THE PLANS. RIP-RAP MAY ALSO BE USED AT DRAINAGE STRUCTURE OUTLETS WITHIN THE RIGHT-OF-WAY. HOWEVER, APPROPRIATE OUTLET PROTECTION SHOULD BE PROVIDED AT OUTFALLS. REFER TO STORM DRAIN OUTLET PROTECTION FOR ADDITIONAL INFORMATION ON USING RIP-RAP AT OUTFALLS.
	PATTERN 		
Rt-P	RETROFITTING PERFORATED HALF-ROUND PIPE CONSTRUCTION DETAIL D-44 SECTION 163		A PERFORATED HALF-ROUND PIPE WITH STONE FILTER PLACED IN FRONT OF A PERMANENT STORMWATER DETENTION POND OUTLET STRUCTURE TO SERVE AS A TEMPORARY SEDIMENT FILTER. SHOULD BE USED ONLY IN DETENTION PONDS WITH LESS THAN 30 ACRES TOTAL DRAINAGE AREA. SHALL ONLY BE USED IN DETENTION BASINS LARGE ENOUGH TO STORE 67 CUBIC YARDS OF SEDIMENT PER ACRE OF DISTURBED AREA. REFER TO THE LATEST EDITION OF THE "MANUAL FOR EROSION AND SEDIMENT CONTROL IN GEORGIA" FOR DESIGN CRITERIA.
	SYMBOL 		

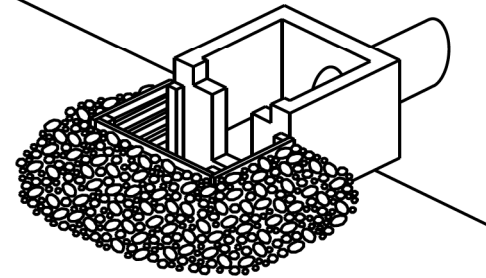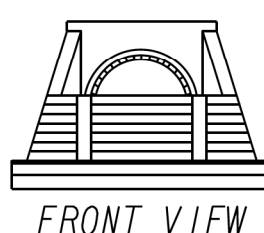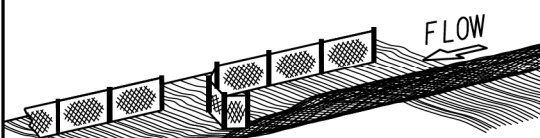CODE	PRACTICE STD OR DETAIL SPEC. SECT.	DETAIL	DESCRIPTION
Rt-B	RETROFITTING SLOTTED BOARD DAM CONSTRUCTION DETAIL D-45 SECTION 163		A SLOTTED BOARD DAM CONSISTS OF STONE AND/OR FILTER FABRIC AND BOARDS WITH 0.5' - 1.0' SPACING TO SERVE AS A TEMPORARY SEDIMENT FILTER. PERMANENT STORMWATER DETENTION POND OUTLET: -DRAINAGE AREA UP TO 100 ACRES -DETENTION BASINS LARGE ENOUGH TO STORE 67 CUBIC YARDS OF SEDIMENT PER ACRE OF DISTURBED AREA ROADWAY DRAINAGE STRUCTURE: -OPEN END PIPES, WINGED HEADWALLS, OR CONCRETE WEIR OUTLETS WITH DRAINAGE AREA LESS THAN 30 ACRES REFER TO THE LATEST EDITION OF THE 'MANUAL FOR EROSION AND SEDIMENT CONTROL IN GEORGIA' FOR DESIGN CRITERIA.
	SYMBOL Rt-B		
Rt-Sg1 Rt-Sg2 Rt-Sg3	RETROFITTING SILT CONTROL GATES CONSTRUCTION DETAIL D-20 SECTION 163	 FRONT VIEW	A SILT CONTROL GATE CONSISTS OF BOARDS WITHOUT SPACING AND FILTER FABRIC TO BE USED FOR TEMPORARY SEDIMENT STORAGE ON ROADWAY PROJECTS AT THE INLET OF STRUCTURES WITH A DRAINAGE AREA UP TO 50 ACRES. THE DISTURBED AREA WITHIN THE DRAINAGE AREA SHALL NOT EXCEED 5 ACRES. SILT CONTROL GATES SHOULD NOT BE USED ALONE, BUT WITH ANOTHER BMP DOWNSTREAM PRIOR TO DISCHARGE LEAVING PROJECT AREA. DO NOT USE SILT GATES IN STATE WATERS. Rt-Sg1-TYPE 1: USED ON BOX CULVERTS Rt-Sg2-TYPE 2: USED ON STRAIGHT HEADWALLS Rt-Sg3-TYPE 3: USED ON FLARED END SECTIONS AND TAPERED HEADWALLS
	SYMBOL Rt-Sg1 Rt-Sg2 Rt-Sg3		
SdI-NS	SEDIMENT BARRIER (NON-SENSITIVE) SILT FENCE TYPE A CONSTRUCTION DETAIL D-24 SECTION 171		SEDIMENT BARRIERS MINIMIZE AND PREVENT SEDIMENT CARRIED BY SHEET FLOW FROM LEAVING THE PROJECT AREA BY CAUSING DEPOSITION AND/OR FILTRATION OF SEDIMENT. SILT FENCE USED AS PERIMETER CONTROL SHALL NOT BE INSTALLED ACROSS CONCENTRATED FLOW. TYPE-A SILT FENCE IS TYPICALLY USED IN NON-ENVIRONMENTALLY SENSITIVE AREAS (ESAs) OR IN AREAS WITH FILLS LESS THAN 10'. IT SHOULD BE PLACED A MINIMUM OF 10' FROM CONSTRUCTION LIMITS OR ALONG THE RIGHT-OF-WAY LINE.
	LINE CODE — A — A — A — SdI-NS — A — A — A —		
SdI-S	SEDIMENT BARRIER (SENSITIVE) SILT FENCE TYPE C CONSTRUCTION DETAIL D-24 SECTION 171		SEDIMENT BARRIERS MINIMIZE AND PREVENT SEDIMENT CARRIED BY SHEET FLOW FROM LEAVING THE PROJECT AREA BY CAUSING DEPOSITION AND/OR FILTRATION OF SEDIMENT. SILT FENCE USED AS PERIMETER CONTROL SHALL NOT BE INSTALLED ACROSS CONCENTRATED FLOW. TYPE-C SILT FENCE IS TYPICALLY USED IN ENVIRONMENTALLY SENSITIVE AREAS (ESAs) OR IN AREAS WITH FILLS 10' AND GREATER. ALL ENVIRONMENTALLY SENSITIVE AREAS (ESAs) SHALL BE PROTECTED WITH A DOUBLE-ROW OF TYPE-C SILT FENCE REGARDLESS OF FILL HEIGHT. A SINGLE-ROW MAY BE USED FOR OTHER APPLICATIONS. IT SHOULD BE PLACED A MINIMUM OF 10' FROM CONSTRUCTION LIMITS OR ALONG THE RIGHT-OF-WAY LINE.
	LINE CODE — C — C — C — SdI-S — C — C — C —		











NOTE:

1. DO NOT USE EROSION CONTROL ITEMS IN A FLOWING STREAM OR IN A TIDAL AREA BELOW HIGH TIDE.
2. FOR ADDITIONAL INFORMATION ON THE DESIGN AND APPLICATION OF EROSION AND SEDIMENT CONTROL BEST MANAGEMENT PRACTICES (BMPs), REFER TO THE LATEST EDITION OF THE GEORGIA SOIL AND WATER CONSERVATION COMMISSION'S, "MANUAL FOR EROSION AND SEDIMENT CONTROL IN GEORGIA".

CODE	PRACTICE STD OR DETAIL SPEC. SECT.	DETAIL	DESCRIPTION
Sd1-BB	SEDIMENT BARRIER BRUSH BARRIER CONSTRUCTION DETAIL D-24B SECTION 201		THIS ITEM CONSISTS OF INTERWINGLED BRUSH, LOGS, ETC. SO AS NOT TO FORM A SOLID DAM. CONSTRUCTED AT THE TOE OF FILL SLOPES ONLY DURING THE CLEARING AND GRUBBING OPERATION. THE BARRIER SHOULD BE USED AT THE TOE OF FILL SLOPES ON GRADING PROJECTS IN RURAL AREAS WHERE SUFFICIENT RIGHT OF WAY OR EASEMENT IS AVAILABLE (10 FEET OR MORE). THE BARRIER SHOULD RUN ROUGHLY PERPENDICULAR TO THE FLOW OF WATER WHERE THIS DOES NOT CONFLICT WITH RIGHT-OF-WAY OR EASEMENT LIMITS. THEY WILL NOT BE PLACED IN WETLANDS.
	LINE CODE * * * Sd1-BB * * *		TYPICALLY NOT SHOWN ON PLANS. PAYMENT FOR THIS ITEM IS INCLUDED IN THE CLEARING AND GRUBBING COST. NO SEPARATE PAYMENT SHALL BE MADE.
Sd2-B	INLET SEDIMENT TRAP (BAFFLE BOX) CONSTRUCTION DETAIL D-42 SECTION 163		BAFFLE BOX INLET SEDIMENT TRAP USED FOR INLETS RECEIVING HIGH FLOW RATE AND/OR VELOCITY. A GUIDE FOR USE WILL BE FOR AN INLET RECEIVING FLOW RATES 7 cfs AND GREATER.
	SYMBOL Sd2-B		
Sd2-Bg	INLET SEDIMENT TRAP (BLOCK & GRAVEL) CONSTRUCTION DETAIL D-42 SECTION 163		BLOCK AND GRAVEL DROP INLET PROTECTION USED FOR WHERE HEAVY FLOWS ARE EXPECTED AND WHERE OVERFLOW CAPACITY IS NECESSARY TO PREVENT EXCESSIVE PONDING AROUND THE STRUCTURE. CAN BE USED AT CULVERT INLETS. A GUIDE FOR USE WILL BE FOR AN INLET RECEIVING FLOW RATES THAT RANGE FROM 5 - 7 cfs.
	SYMBOL Sd2-Bg		
Sd2-F	INLET SEDIMENT TRAP (FILTER FABRIC) CONSTRUCTION DETAIL D-42 SECTION 163	OR OR	(a) A SEDIMENT BARRIER CONSISTING OF A PREFABRICATED FRAME WITH FILTER FABRIC USED AROUND A DROP INLET OR CATCH BASIN. (b) A SEDIMENT BARRIER CONSISTING OF A PERFORATED METAL STAND PIPE WITH FILTER FABRIC USED AROUND A DROP INLET OR CATCH BASIN. (c) TYPE C SILT FENCE WITH SUPPORTING FRAME CAN BE USED AS AN ALTERNATE TO INLET SEDIMENT TRAP FOR AREAS WITH SLOPES < 5%.
	SYMBOL Sd2-F		THIS ITEM IS USED TO PREVENT SILT FROM ENTERING THE PIPE SYSTEM. SHALL NOT APPLY TO INLETS RECEIVING CONCENTRATED FLOWS. RECOMMENDED FOR INLET RECEIVING FLOW RATES THAT RANGE FROM 0 - 4 cfs.
Sd2-G	INLET SEDIMENT TRAP (GRAVEL) CONSTRUCTION DETAIL D42 SECTION 163		GRAVEL DROP INLET PROTECTION USED WHERE HEAVY CONCENTRATED FLOWS ARE EXPECTED. STONE AND GRAVEL ARE USED TO TRAP SEDIMENT. THE SLOPE TOWARD THE INLET SHALL BE NO MORE THAN 3:1. A GUIDE FOR USE WILL BE FOR AN INLET RECEIVING FLOW RATES THAT RANGE FROM 3 - 5 cfs.
	SYMBOL Sd2-G		

CODE	PRACTICE STD OR DETAIL SPEC. SECT.	DETAIL	DESCRIPTION
Sd3	TEMPORARY SEDIMENT BASIN CONSTRUCTION DETAIL D-22A, D-22B SECTION 163		A BASIN CREATED BY EXCAVATING AN AREA, DAMMING CONCENTRATED FLOW, OR A COMBINATION OF BOTH. THE BASIN IS DESIGNED TO STORE 67 CUBIC YARDS OF SEDIMENT PER ACRE OF DRAINAGE AREA. THE DRAINAGE AREA SHOULD NOT EXCEED 150 ACRES. BASINS TYPICALLY CONSISTS OF A DAM, PRINCIPAL SPILLWAY, AND AN EMERGENCY SPILLWAY. A FLOATING SURFACE SKIMMER SHALL BE REQUIRED AS PART OF THE PRINCIPAL SPILLWAY UNLESS INFEASIBLE. SUFFICIENT RIGHT-OF-WAY OR EASEMENT IS NEEDED FOR BASIN CONSTRUCTION AND MAINTENANCE ACCESS.
	SYMBOL Sd3		SEDIMENT BASINS SHALL BE CONSIDERED ON ALL PROJECTS, BUT MAY NOT BE PRACTICAL. BASINS SHOULD BE LOCATED TO MINIMIZE INTERFERENCE WITH CONSTRUCTION ACTIVITIES AND UTILITIES. REFER TO THE LATEST EDITION OF THE "MANUAL FOR EROSION AND SEDIMENT CONTROL IN GEORGIA" FOR DESIGN CRITERIA.
Sd4-C	ROCK OUTLET TEMPORARY SEDIMENT TRAP CONSTRUCTION DETAIL D-53 SECTION 163		TEMPORARY POND WITH ROCK OUTLET DESIGNED TO STORE 67 CUBIC YARDS OF SEDIMENT PER DRAINAGE AREA. DRAINAGE AREA SHALL NOT EXCEED 5 ACRES. DISTINGUISHED FROM TEMPORARY SEDIMENT BASIN BY LACK OF PRINCIPAL SPILLWAY. MAXIMUM POND DEPTH FROM BOTTOM OF POND TO EMERGENCY SPILLWAY IS 4 FEET.
	SYMBOL Sd4-C		A TEMPORARY SEDIMENT BASIN SHALL BE EVALUATED PRIOR TO CONSIDERING A TEMPORARY SEDIMENT TRAP. A TEMPORARY SEDIMENT TRAP IS IDEAL FOR SMALL AREAS WITH NO UNUSUAL DRAINAGE FEATURES AND EFFECTIVE AGAINST COARSE SEDIMENT, BUT NOT AGAINST SILT OR CLAY PARTICLES THAT REMAIN SUSPENDED. REFER TO THE LATEST EDITION OF THE "MANUAL FOR EROSION AND SEDIMENT CONTROL IN GEORGIA" FOR DESIGN CRITERIA.
Sk	FLOATING SURFACE SKIMMER CONSTRUCTION DETAIL D-22A, D-22B SECTION 163		A BUOYANT DEVICE THAT DRAINS WATER FROM THE SURFACE OF A TEMPORARY SEDIMENT BASIN AT A CONTROLLED FLOW RATE. THE INLET/ORIFICE SIZE IS DESIGNED TO DRAIN THE BASIN WITHIN 24 - 48 HOURS. THE SKIMMER INFORMATION SHALL BE PROVIDED IN CONJUNCTION WITH THE SEDIMENT BASIN INFORMATION IN PLANS. IF A SKIMMER IS INFEASIBLE, THE DESIGNER SHALL PROVIDE A WRITTEN JUSTIFICATION IN THE PLANS.
	SYMBOL Sk		SKIMMERS ARE ATTACHED TO A RISER WITHOUT PERFORATIONS AND ACTS AS THE PRIMARY SPILLWAY. THE SKIMMER BMP SYMBOL SHALL BE SHOWN IN CONJUNCTION WITH THE TEMPORARY SEDIMENT BASIN BMP SYMBOL WHEN APPLICABLE. REFER TO THE LATEST EDITION OF THE "MANUAL FOR EROSION AND SEDIMENT CONTROL IN GEORGIA" FOR ADDITIONAL INFORMATION.
Sr	TEMPORARY STREAM CROSSING SECTION 107		A TEMPORARY STRUCTURE INSTALLED ACROSS A FLOWING STREAM OR WATERCOURSE FOR USE BY CONSTRUCTION EQUIPMENT. THIS BMP PROVIDES A MEANS TO CROSS STREAMS OR WATERCOURSES WITHOUT MOVING SEDIMENT INTO STREAMS, DAMAGING THE STREAM BED OR CHANNEL, OR CAUSING FLOODING. THIS BMP SHOULD NOT BE USED ON STREAMS WITH DRAINAGE AREAS GREATER THAN ONE SQUARE MILE, UNLESS SPECIFICALLY DESIGNED TO ACCOMMODATE THE ADDITIONAL DRAINAGE AREA BY THE DESIGN PROFESSIONAL. A CERTIFICATION STATEMENT AND SIGNATURE SHALL ACCOMPANY THE DESIGN.
	SYMBOL Sr		THIS BMP SHALL BE DESIGNED ACCORDING TO THE LATEST EDITION OF THE "MANUAL FOR EROSION AND SEDIMENT CONTROL IN GEORGIA". FOR CONTRACTOR'S USE ONLY!

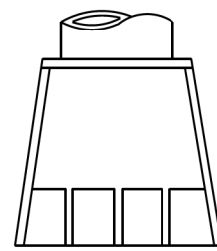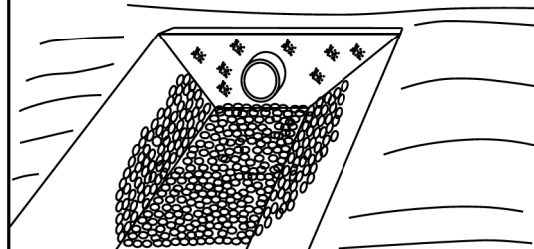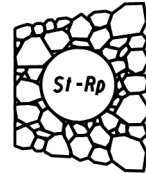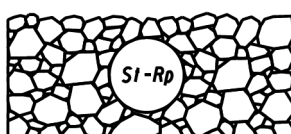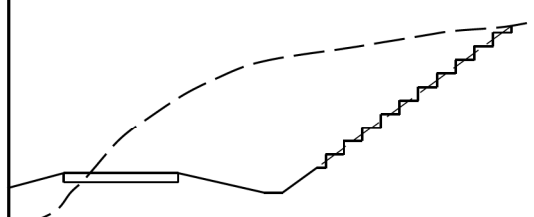 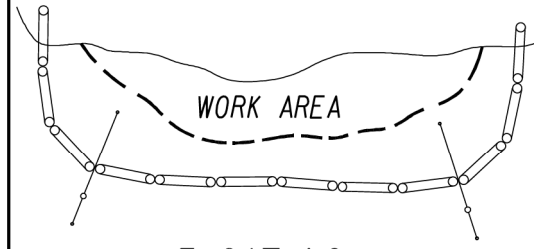 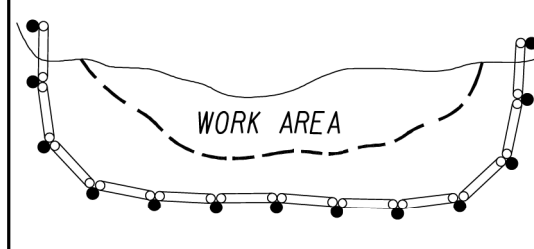 - NOTE:
- DO NOT USE EROSION CONTROL ITEMS IN A FLOWING STREAM OR IN A TIDAL AREA BELOW HIGH TIDE.
 - FOR ADDITIONAL INFORMATION ON THE DESIGN AND APPLICATION OF EROSION AND SEDIMENT CONTROL BEST MANAGEMENT PRACTICES (BMPs), REFER TO THE LATEST EDITION OF THE GEORGIA SOIL AND WATER CONSERVATION COMMISSION'S, "MANUAL FOR EROSION AND SEDIMENT CONTROL IN GEORGIA".

CODE	PRACTICE STD OR DETAIL SPEC. SECT.	DETAIL	DESCRIPTION
St	STORM DRAIN OUTLET PROTECTION GA. STD. 1125 & 2332		A PIPE OR BOX CULVERT OUTLET HEADWALL WITH AN APRON AND DISSIPATOR BLOCKS IS USED TO REDUCE VELOCITY AT THE OUTLET OF A PIPE PRIOR TO ENTERING AN EXISTING STREAM OR PUBLICLY MAINTAINED DRAINAGE SYSTEM. IT IS USED ON THE OUTLET OF ALL BOX CULVERTS AND ON 48" AND LARGER PIPES. MAY BE USED ON INLET FOR FLOWING STREAMS. USE ON SMALL PIPES WHEN OUTLET VELOCITY OF THE 25-YEAR STORM IS 12 fps AND GREATER.
	SYMBOL 		
St-Rp	STORM DRAIN OUTLET PROTECTION (RIP-RAP) CONSTRUCTION DETAIL D-55 SECTION 603		RIP-RAP OUTLET PROTECTION IS USED TO REDUCE VELOCITY AT THE OUTLET OF A PIPE, CHANNEL, OR STRUCTURE PRIOR TO ENTERING AN EXISTING STREAM OR PUBLICLY MAINTAINED DRAINAGE SYSTEM. THE MINIMUM DESIGN OF RIP-RAP OUTLET PROTECTION SHALL BE THE 25-YEAR STORM PEAK FLOW, BUT LARGER STORMS ARE RECOMMENDED. TYPE-1 RIP-RAP AT A DEPTH OF 36" AND PLACED ON FILTER FABRIC IS PREFERRED FOR ALL d50 < /• 1.2 FEET. TYPE-3 RIP-RAP AT A DEPTH OF 18" AND PLACED ON FILTER FABRIC MAY BE USED FOR d50 < /• 0.7 FEET. REFER TO THE LATEST EDITION OF THE "MANUAL FOR EROSION AND SEDIMENT CONTROL IN GEORGIA" FOR REQUIRED DESIGN DIMENSIONS AND OTHER INFORMATION TO BE INCLUDED IN THE PLANS.
	PATTERN  FLAT AREA OR  WELL-DEFINED CHANNEL		
Su	SURFACE ROUGHENING SERRATED SLOPES CONSTRUCTION DETAIL S-7 SECTION 205		PROVIDING A ROUGH SOIL SURFACE WITH HORIZONTAL DEPRESSIONS, BY OPERATING A CLEATED DOZER ON THE SLOPE IN A VERTICAL DIRECTION. CREATING SERRATED SLOPES IN THE GRADING PROCESS TO CONSTRUCT BENCHES WILL REDUCE RUNOFF VELOCITY AND INCREASE INFILTRATION OF WATER. IN MOST CASES THIS BMP IS NOT REQUIRED TO BE SHOWN ON THE PLANS, BUT REQUIRED TO BE COMPLETED BY THE CONTRACTOR UNDER ALL PROJECTS. IF SERRATED SLOPES ARE SPECIFIED BY THE SOIL SURVEY, THEN THIS BMP SHALL BE SHOWN ON THE PLANS WHERE SERRATED SLOPES ARE TO BE USED.
	LINE CODE 		
Tc-F	TURBIDITY CURTAIN FLOATING CONSTRUCTION DETAIL D-51 SECTION 170		A FLOATING TURBIDITY CURTAIN IS USED TO PREVENT SEDIMENT FROM MOVING IN WATER BY ALLOWING IT TO DROP OUT OF SUSPENSION AND REMAIN WITHIN THE CONSTRUCTION AREA. IT IS TYPICALLY USED WHERE CONSTRUCTION IS REQUIRED IN A LARGE BODY OF WATER SUCH AS LAKES AND RIVERS. IT SHOULD BE USED AS DIRECTED BY THE ENGINEER. THIS BMP IS ONLY TO BE USED WHEN PERMITTED FILL IS BEING PLACED INTO A STATE WATER, OR AS A SUPPLEMENT TO ADEQUATELY PLACED PERIMETER BMPs. IT MAY ALSO BE REFERRED TO AS A FLOATING BOOM, SILT BARRIER, OR SILT CURTAIN.
	LINE CODE 		
Tc-S	TURBIDITY CURTAIN STAKED CONSTRUCTION DETAIL D-51 SECTION 170		A STAKED TURBIDITY CURTAIN IS USED TO PREVENT SEDIMENT FROM MOVING IN WATER BY ALLOWING IT TO DROP OUT OF SUSPENSION AND REMAIN WITHIN THE CONSTRUCTION AREA. IT IS TYPICALLY USED IN SHALLOW INUNDATED AREAS. IT MAY BE USED TO PROTECT A SMALL STREAM BEING REALIGNED OR RESTORED. IN THIS CASE, CURTAIN SHOULD EXTEND TO BOTTOM OF STREAMBED. THE HEIGHT SHOULD BE LIMITED TO 5 FEET UNLESS DIRECTED AND EXTEND 2 FEET ABOVE NORMAL WATER ELEVATION. IT SHOULD BE USED AS DIRECTED BY THE ENGINEER. THIS BMP IS ONLY TO BE USED WHEN PERMITTED FILL IS BEING PLACED INTO A STATE WATER, OR AS A SUPPLEMENT TO ADEQUATELY PLACED PERIMETER BMPs. IT MAY BE REFERRED TO AS A SILT BARRIER OR SILT CURTAIN.
	LINE CODE 		

CODE	PRACTICE STD OR DETAIL SPEC. SECT.	DETAIL	DESCRIPTION
Sd2-P	CURB INLET FILTER "PIGS-IN-A-BLANKET" MANUAL FOR EROSION AND SEDIMENT CONTROL IN GEORGIA, SIXTH EDITION, 2014		
	LINE CODE Sd2-P		
Ds5	PERMANENT GRASSING "MONDO GRASS OR LIRIOPE SPICATA" SEE SPI-15 LINDBERGH DISTRICT		THE AREA BETWEEN THE REQUIRED PLANTINGS SHALL BE PLANTED WITH EVERGREEN GROUND COVER SUCH AS MONDO GRASS OR LIRIOPE SPICATA.
	LINE CODE Ds5		

NOTE:

1. DO NOT USE EROSION CONTROL ITEMS IN A FLOWING STREAM OR IN A TIDAL AREA BELOW HIGH TIDE.
2. FOR ADDITIONAL INFORMATION ON THE DESIGN AND APPLICATION OF EROSION AND SEDIMENT CONTROL BEST MANAGEMENT PRACTICES (BMPs), REFER TO THE LATEST EDITION OF THE GEORGIA SOIL AND WATER CONSERVATION COMMISSION'S, "MANUAL FOR EROSION AND SEDIMENT CONTROL IN GEORGIA".

PATH400 ALONG ADINA DRIVE																					
BASIN / OUTFALL	OUTFALL STA./OFFSET/NAME	Basin Outfall Description	CONTRIBUTING AREA (ac)	DISTURBED AREA (AC)	AVG. OUTFALL CHANNEL SLOPE	PRE RUNOFF COEFFICIENT			PRE RUNOFF			POST RUNOFF COEFFICIENT			POST RUNOFF			Hw ₅₀	Hw ₁₀₀	V ₅₀	V ₁₀₀
						C ₂₅	C ₅₀	C ₁₀₀	Q ₂₅	Q ₅₀	Q ₁₀₀	C ₂₅	C ₅₀	C ₁₀₀	Q ₂₅	Q ₅₀	Q ₁₀₀				
Basin 1	N/A	SHEET FLOW	0.03	0.02	N/A	0.72	0.78	0.82	0.20	0.24	0.27	0.73	0.80	0.83	0.20	0.24	0.27	N/A	N/A	N/A	N/A
Basin 2	STA 11+62, 26.24' LT	RECONSTRUCTED CATCH BASIN	4.45	0.24	0.97%	0.97	1.05	1.10	36.11	43.01	48.66	0.97	1.05	1.10	36.05	42.93	48.58	N/A	N/A		
	TOTAL DISTURBED AREA = 0.26 AC																				



PROPERTY AND EXISTING R/W LINE
REQUIRED R/W LINE
CONSTRUCTION LIMITS
PERMANENT EASEMENT
FOR CONSTRUCTION
EASEMENT FOR CONSTR OF SLOPES
EASEMENT FOR CONSTR OF DRIVES

-----P-----

---C---F---

BEGIN LIMIT OF ACCESS.....BLA
END LIMIT OF ACCESS.....ELA
LIMIT OF ACCESS
REQ'D R/W & LIMIT OF ACCESS
ORANGE BARRIER FENCE
ESA - ENV. SENSITIVE AREA
(SEE ERIT TABLE)

HL

Heath & Lineback Engineers
INCORPORATED
2300 CANTON ROAD, BUILDING 200
MARIETTA, GEORGIA 30066-5393
(770)424-1668

SCALE IN FEET

0

50

100

200

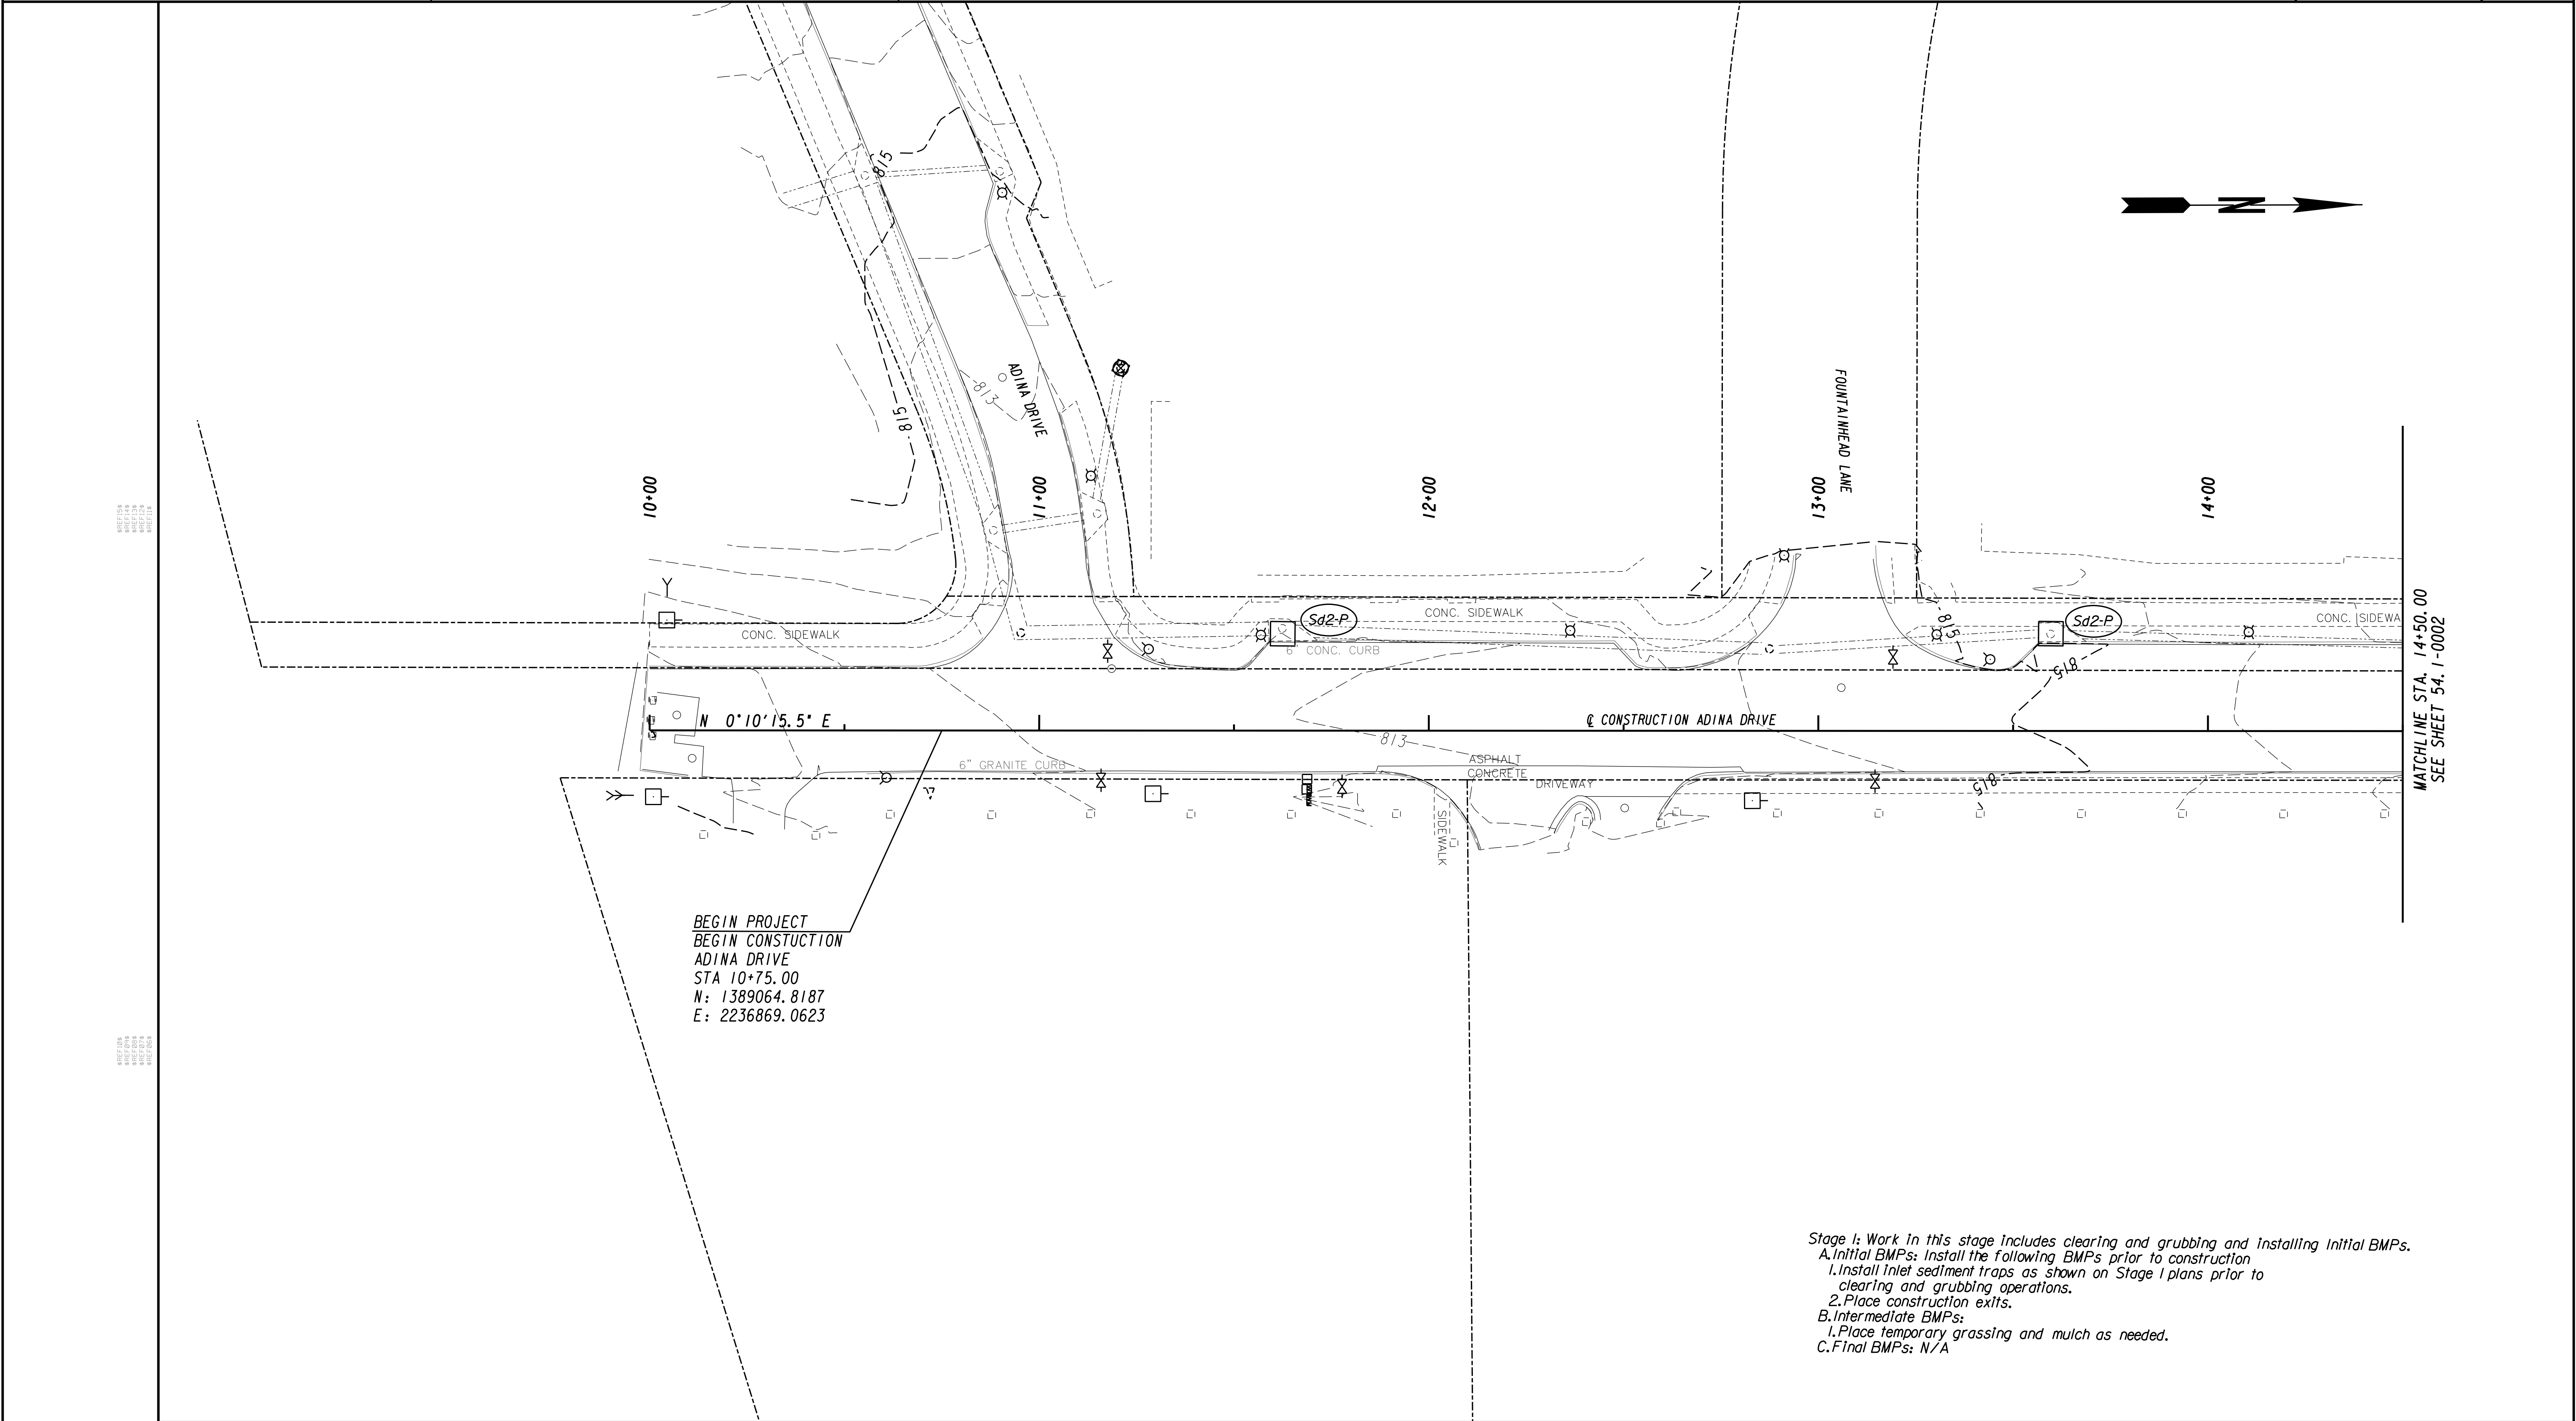
REVISION DATES

CITY OF ATLANTA
EROSION CONTROL DRAINAGE AREA MAP
PATH 400 ALONG ADINA DRIVE

CHECKED:
BACKCHECKED:
CORRECTED:
VERIFIED:

DATE:
DATE:
DATE:
DATE:

DRAWING No.
53-0001



PROPERTY AND EXISTING R/W LINE
REQUIRED R/W LINE
CONSTRUCTION LIMITS
PERMANENT EASEMENT
FOR CONSTRUCTION
EASEMENT FOR CONSTR OF SLOPES
EASEMENT FOR CONSTR OF DRIVES

-----P-----

---C---F---

BEGIN LIMIT OF ACCESS.....BLA

END LIMIT OF ACCESS.....ELA

LIMIT OF ACCESS

REQ'D R/W & LIMIT OF ACCESS

ORANGE BARRIER FENCE

ESA - ENV. SENSITIVE AREA
(SEE ERIT TABLE)

H

&

L

Heath & Lineback Engineers
INCORPORATED
2390 CANTON ROAD, BUILDING 200
MARIETTA, GEORGIA 30066-5393
(770)424-1668

SCALE IN FEET

0

20

40

80

REVISION DATES

LIVABLE BUCKHEAD INC.

BMP LOCATION DETAILS

PATH400 ALONG ADINA DRIVE

CHECKED:	DATE:	DRAWING No. 54.1-0001
BACKCHECKED:	DATE:	
CORRECTED:	DATE:	
VERIFIED:	DATE:	

7/31/2015

GPLN

\$SHEET 04\$

\$SHEET 05\$

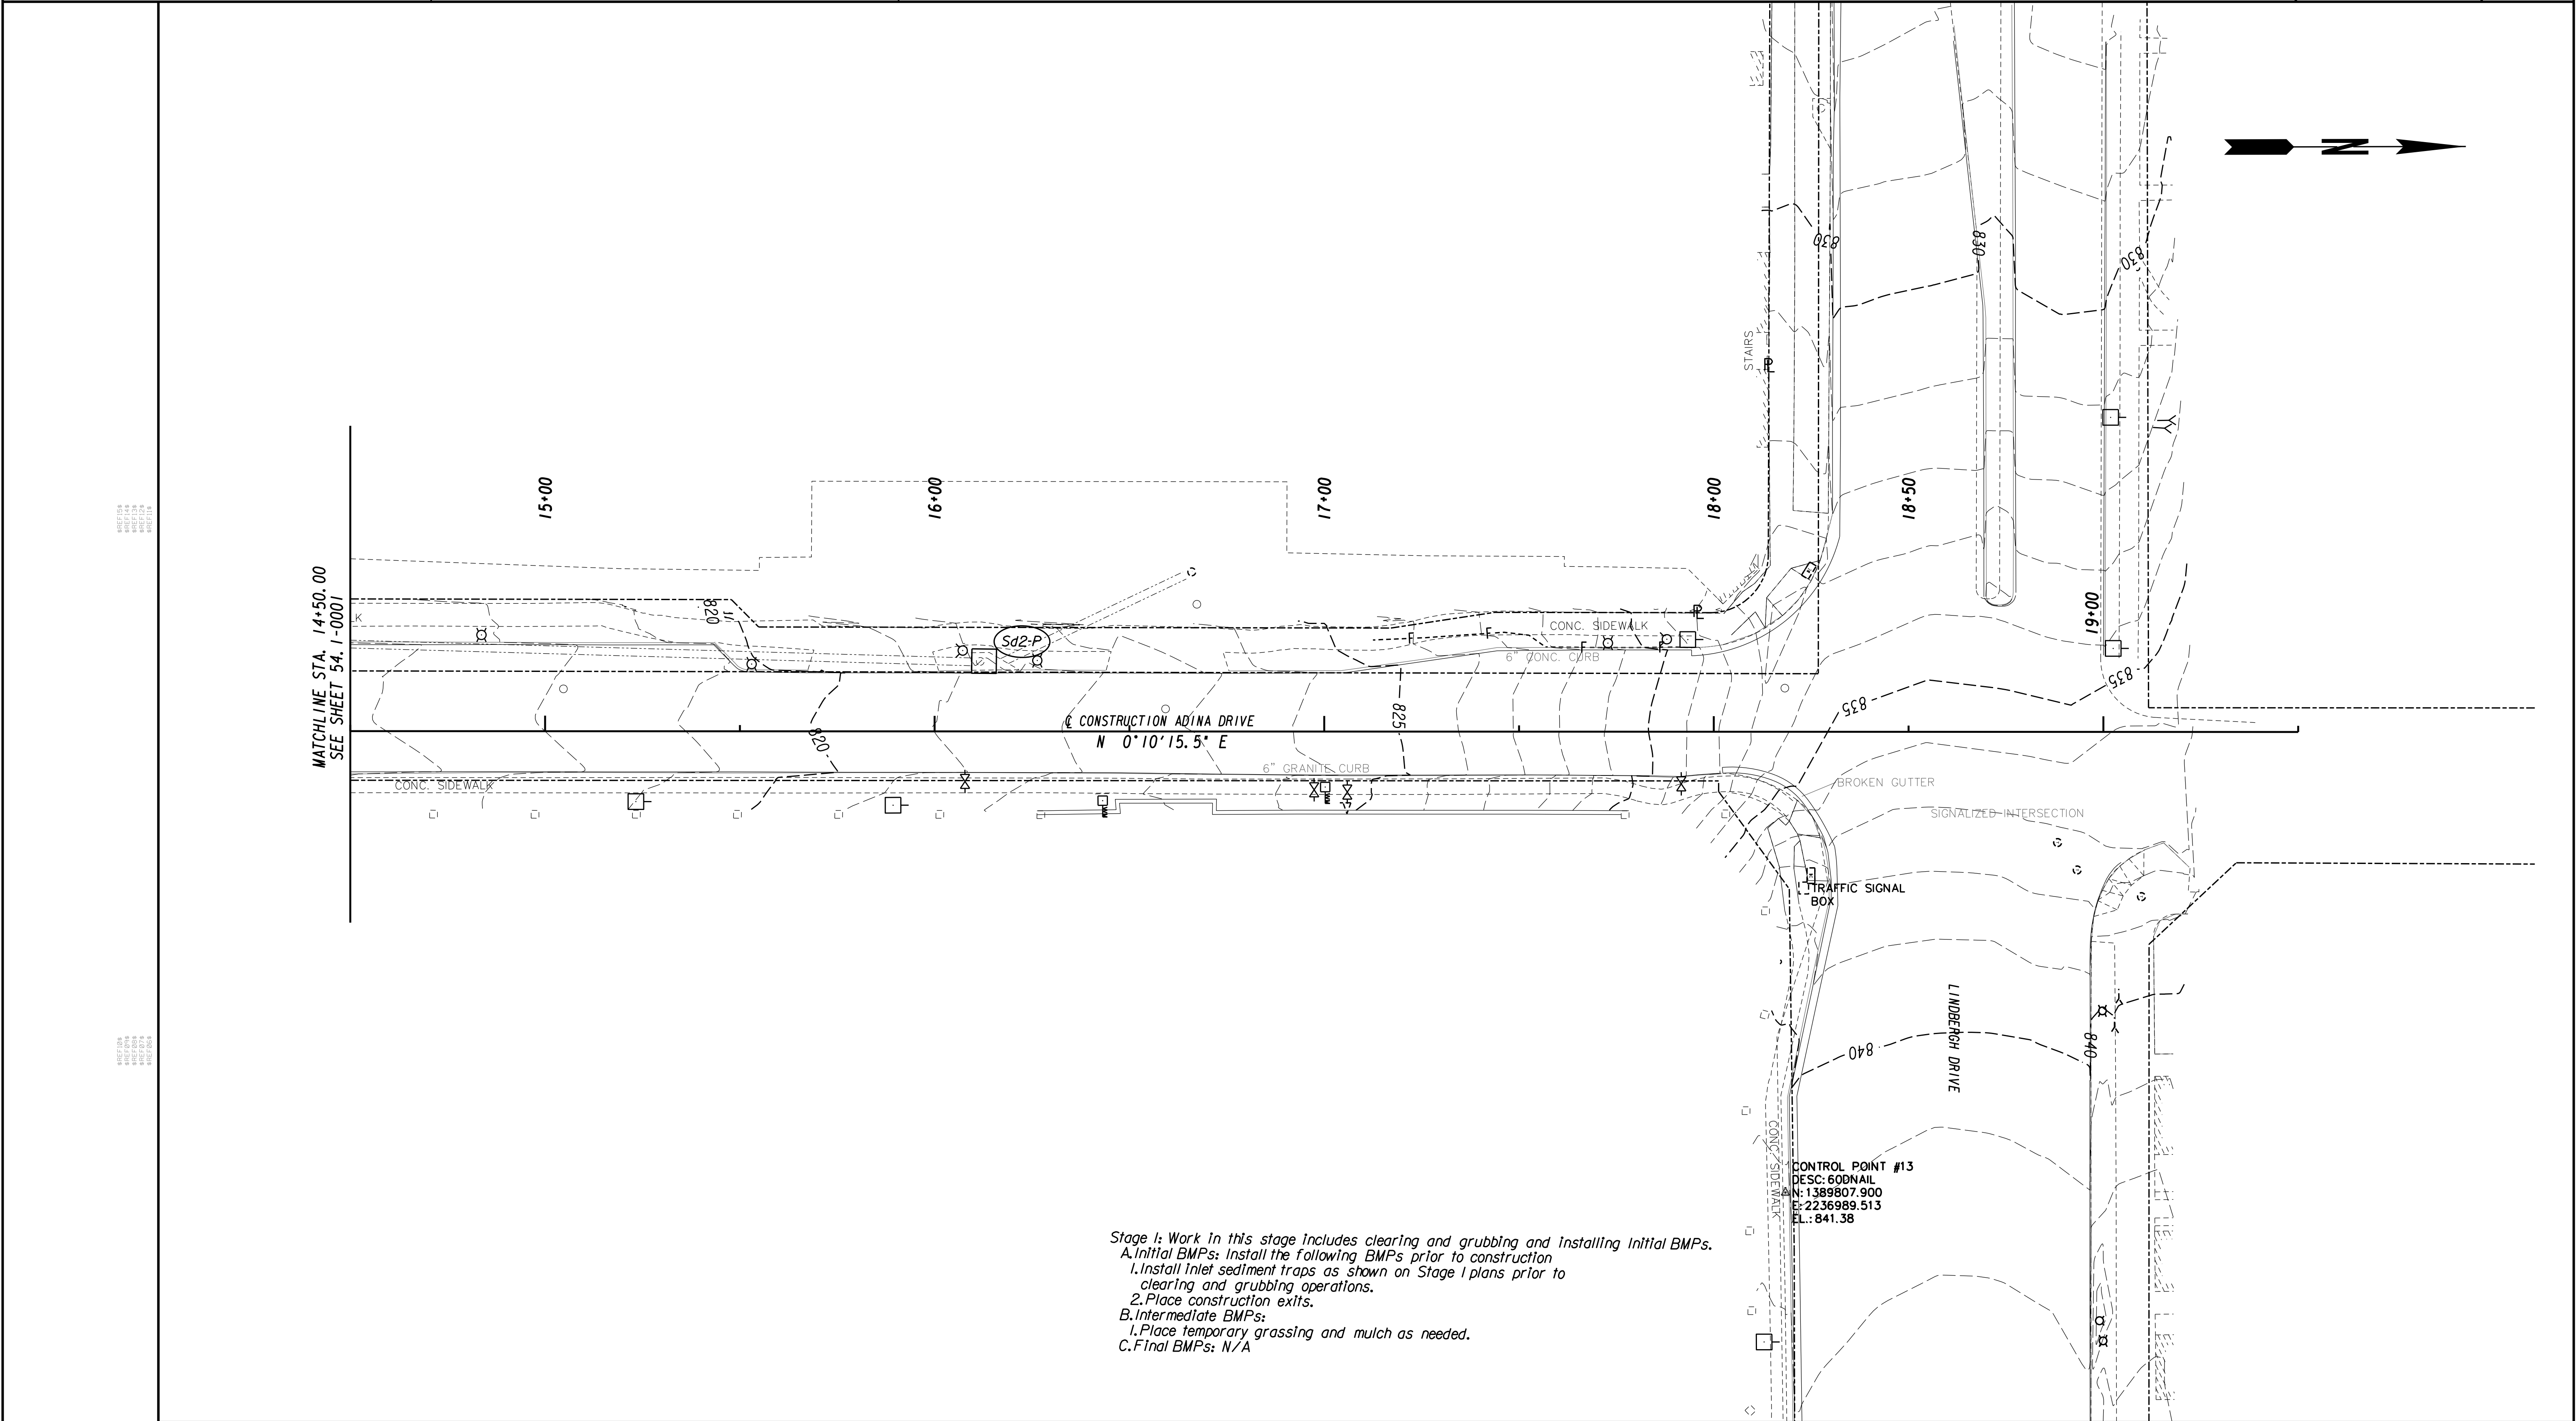
\$SHEET 06\$

\$SHEET 07\$

\$SHEET 08\$

\$SHEET 09\$

\$SHEET 10\$



PROPERTY AND EXISTING R/W LINE
REQUIRED R/W LINE
CONSTRUCTION LIMITS
PERMANENT EASEMENT
FOR CONSTRUCTION
EASEMENT FOR CONSTR OF SLOPES
EASEMENT FOR CONSTR OF DRIVES

-----P-----

---C---F---

BEGIN LIMIT OF ACCESS.....BLA

END LIMIT OF ACCESS.....ELA

LIMIT OF ACCESS

REQ'D R/W & LIMIT OF ACCESS

ORANGE BARRIER FENCE

ESA - ENV. SENSITIVE AREA
(SEE ERIT TABLE)

H

&

L

Heath & Lineback Engineers
INCORPORATED
2390 CANTON ROAD, BUILDING 200
MARIETTA, GEORGIA 30066-5393
(770)424-1668

SCALE IN FEET
0 20 40 80

REVISION DATES

LIVABLE BUCKHEAD INC.
BMP LOCATION DETAILS
PATH400 ALONG ADINA DRIVE

CHECKED:	DATE:	DRAWING No. 54.1-0002
BACKCHECKED:	DATE:	
CORRECTED:	DATE:	
VERIFIED:	DATE:	

7/31/2015

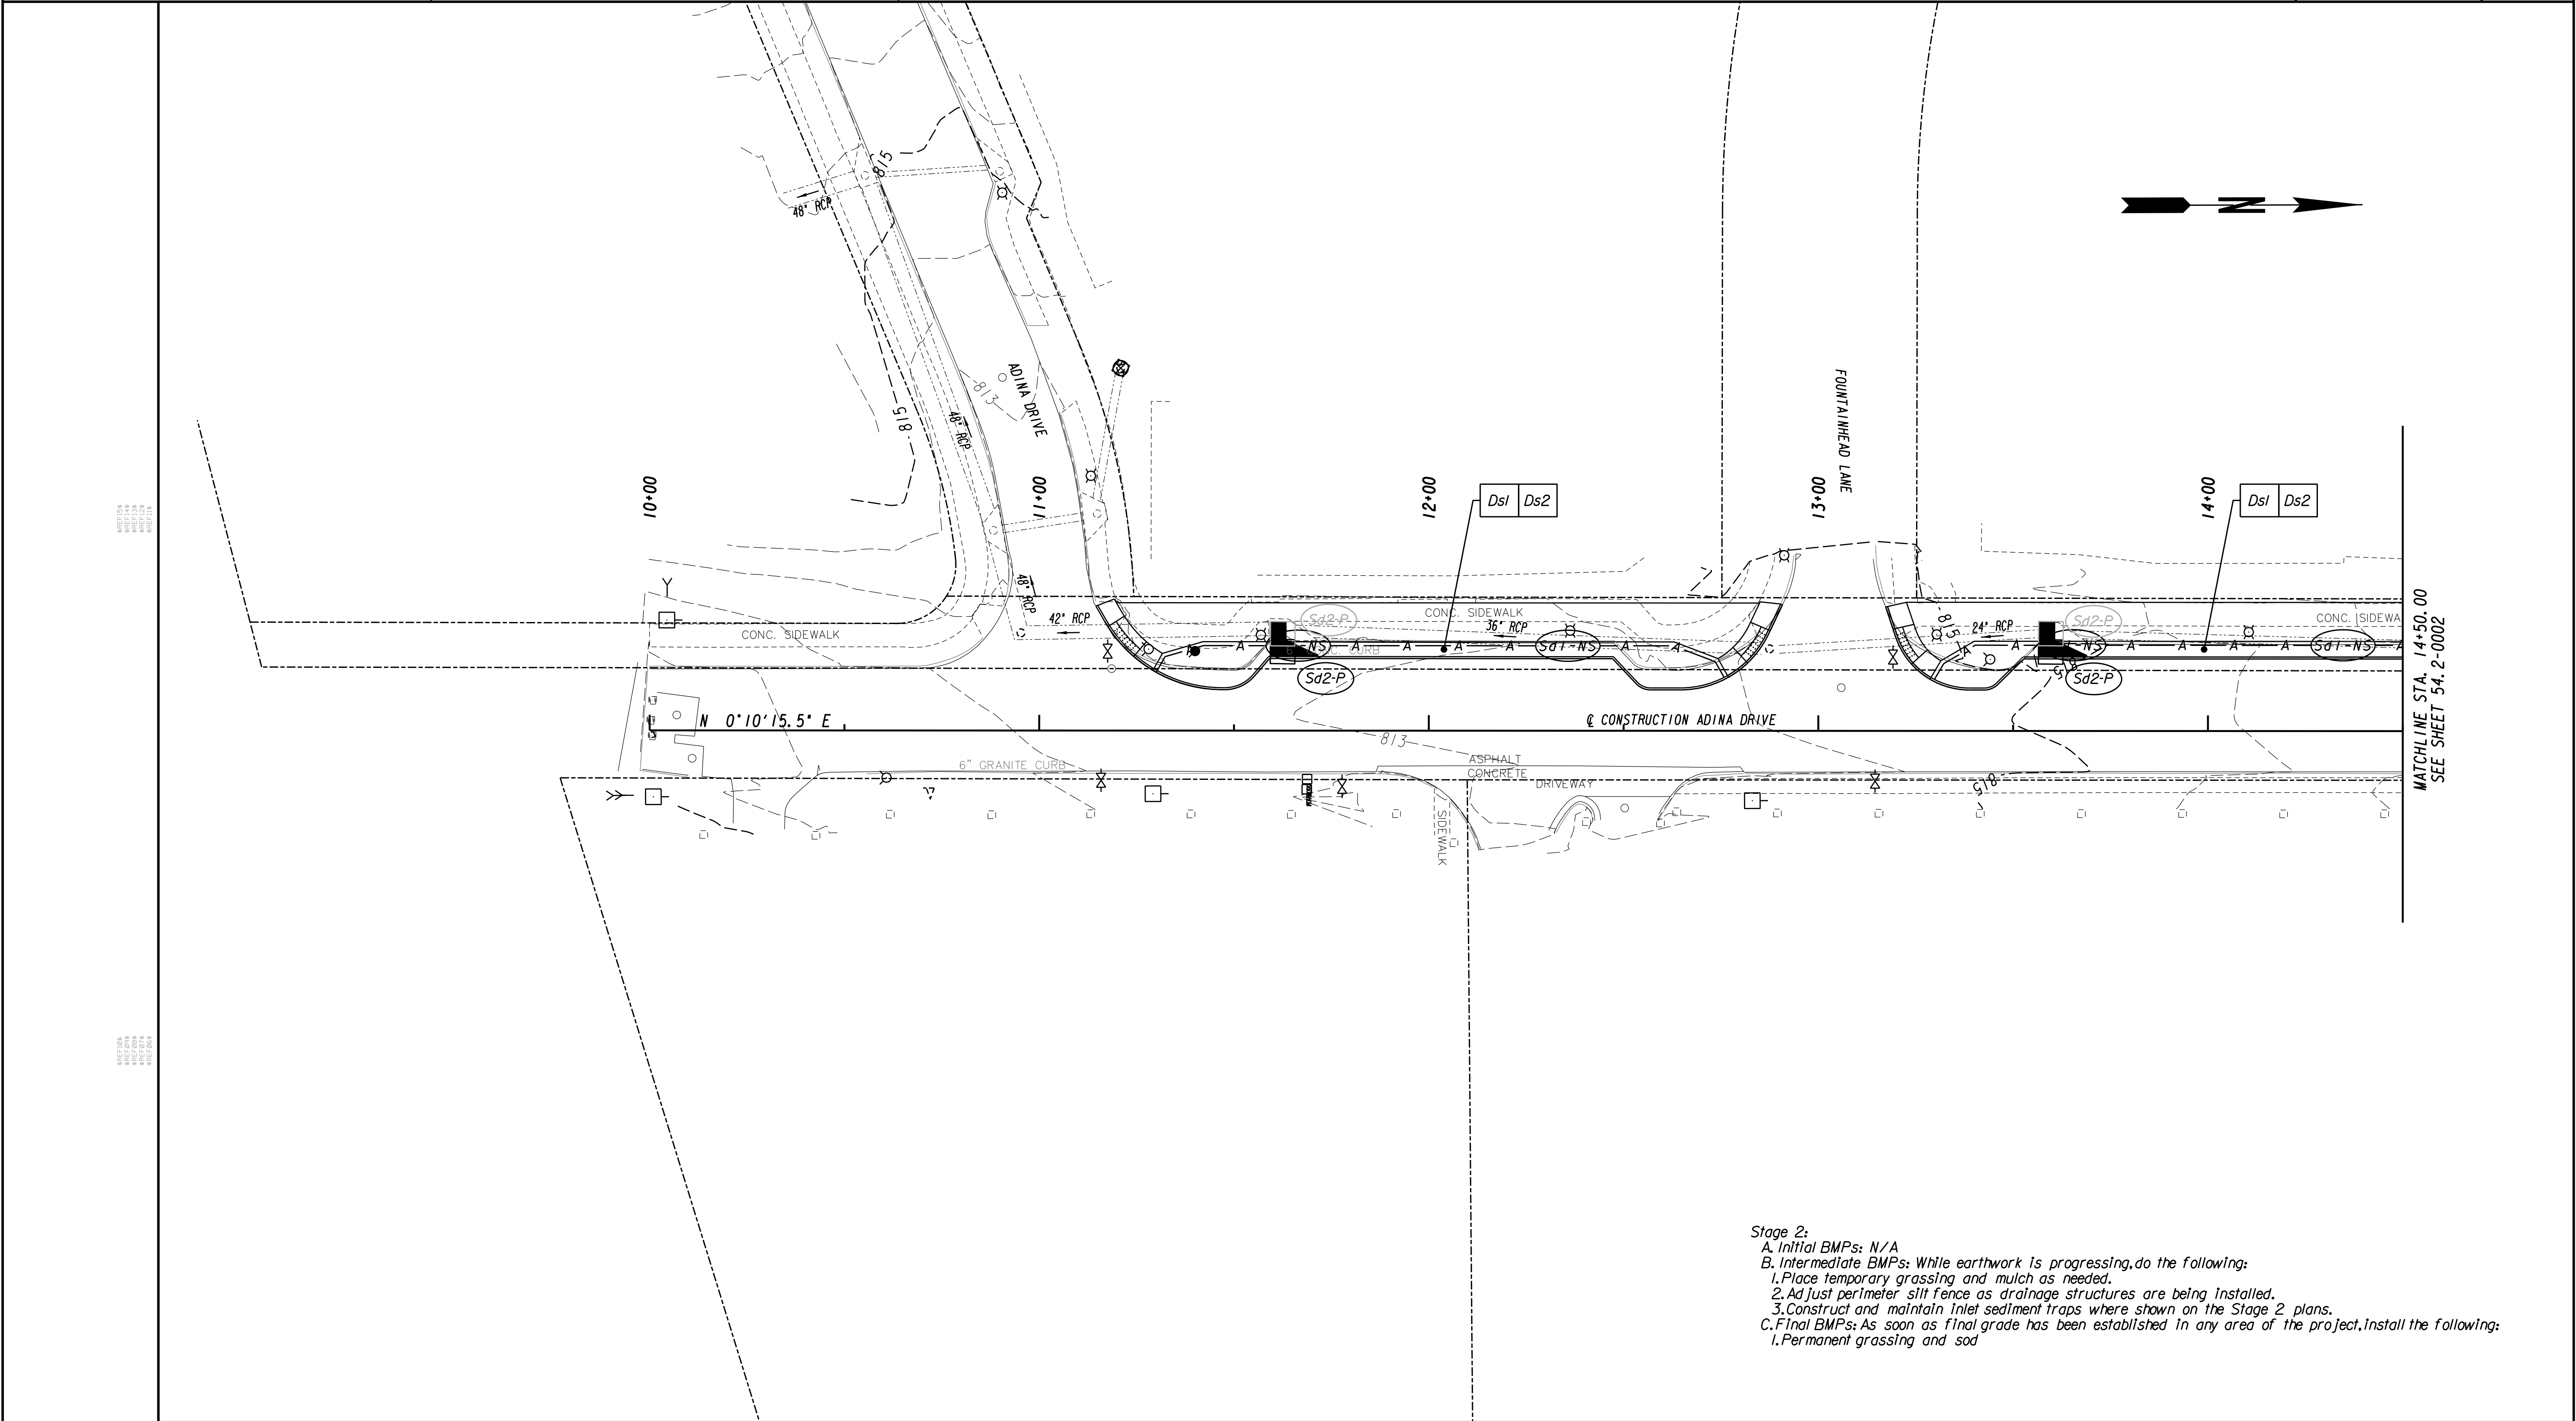
GPLN

PROJECT NO. 54.1-0001

SHEET NO. 54.1-0002

DATE 7/31/2015

BY JPL



Stage 2:
A. Initial BMPs: N/A
B. Intermediate BMPs: While earthwork is progressing, do the following:
1. Place temporary grassing and mulch as needed.
2. Adjust perimeter silt fence as drainage structures are being installed.
3. Construct and maintain inlet sediment traps where shown on the Stage 2 plans.
C. Final BMPs: As soon as final grade has been established in any area of the project, install the following:
1. Permanent grassing and sod

PROPERTY AND EXISTING R/W LINE
REQUIRED R/W LINE
CONSTRUCTION LIMITS
PERMANENT EASEMENT
FOR CONSTRUCTION
EASEMENT FOR CONSTR OF SLOPES
EASEMENT FOR CONSTR OF DRIVES

BEGIN LIMIT OF ACCESS.....BLA
END LIMIT OF ACCESS.....ELA
LIMIT OF ACCESS
REQ'D R/W & LIMIT OF ACCESS
ORANGE BARRIER FENCE
ESA - ENV. SENSITIVE AREA
(SEE ERIT TABLE)


Heath & Lineback Engineers
INCORPORATED
2390 CANTON ROAD, BUILDING 200
MARIETTA, GEORGIA 30066-5393
(770)424-1668

SCALE IN FEET
0 20 40 80

REVISION DATES

LIVABLE BUCKHEAD INC.
BMP LOCATION DETAILS
PATH400 ALONG ADINA DRIVE


CHECKED:	DATE:	DRAWING No.
BACKCHECKED:	DATE:	54.2-0001
CORRECTED:	DATE:	
VERIFIED:	DATE:	

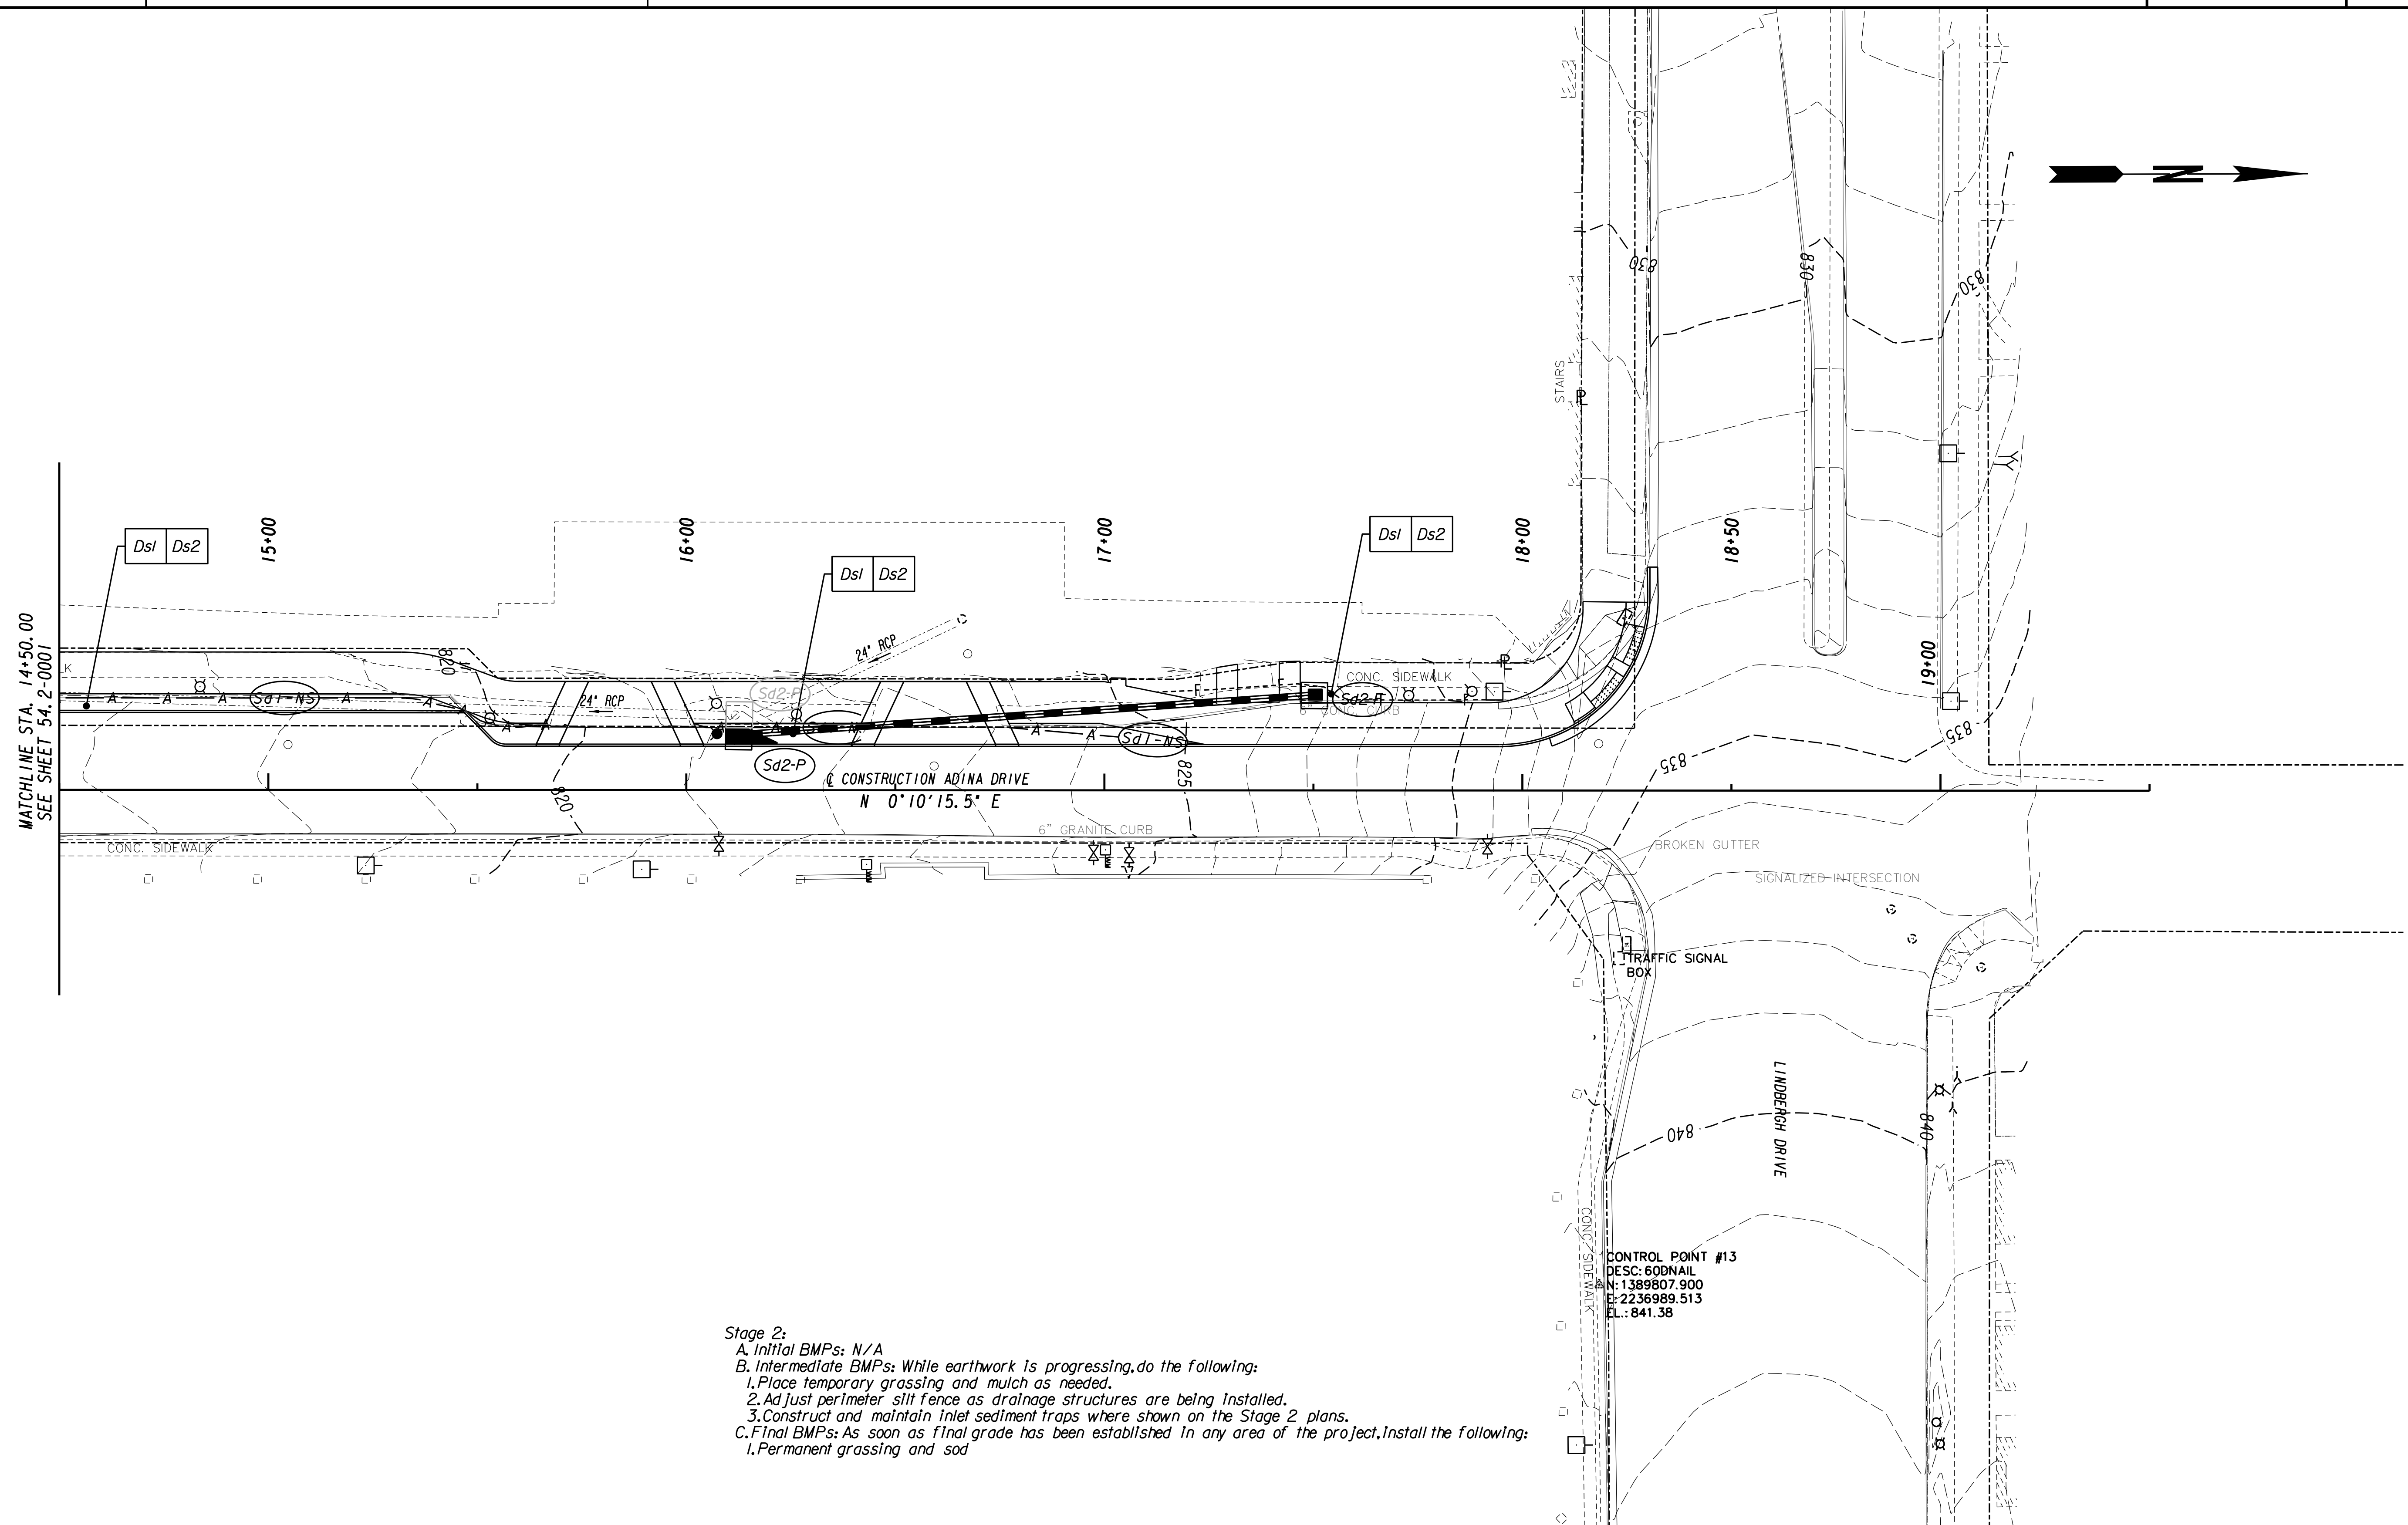

Stage 2:

- A. Initial BMPs: N/A
- B. Intermediate BMPs: While earthwork is progressing, do the following:
 - 1. Place temporary grassing and mulch as needed.
 - 2. Adjust perimeter silt fence as drainage structures are being installed.
 - 3. Construct and maintain inlet sediment traps where shown on the Stage 2 plans.
- C. Final BMPs: As soon as final grade has been established in any area of the project, install the following:
 - 1. Permanent grassing and sod

PROPERTY AND EXISTING R/W LINE REQUIRED R/W LINE CONSTRUCTION LIMITS PERMANENT EASEMENT FOR CONSTRUCTION EASEMENT FOR CONSTR OF SLOPES EASEMENT FOR CONSTR OF DRIVES		BEGIN LIMIT OF ACCESS.....BLA END LIMIT OF ACCESS.....ELA LIMIT OF ACCESS REQ'D R/W & LIMIT OF ACCESS ORANGE BARRIER FENCE ESA - ENV. SENSITIVE AREA (SEE ERIT TABLE)	
---	---	--	---	---	--

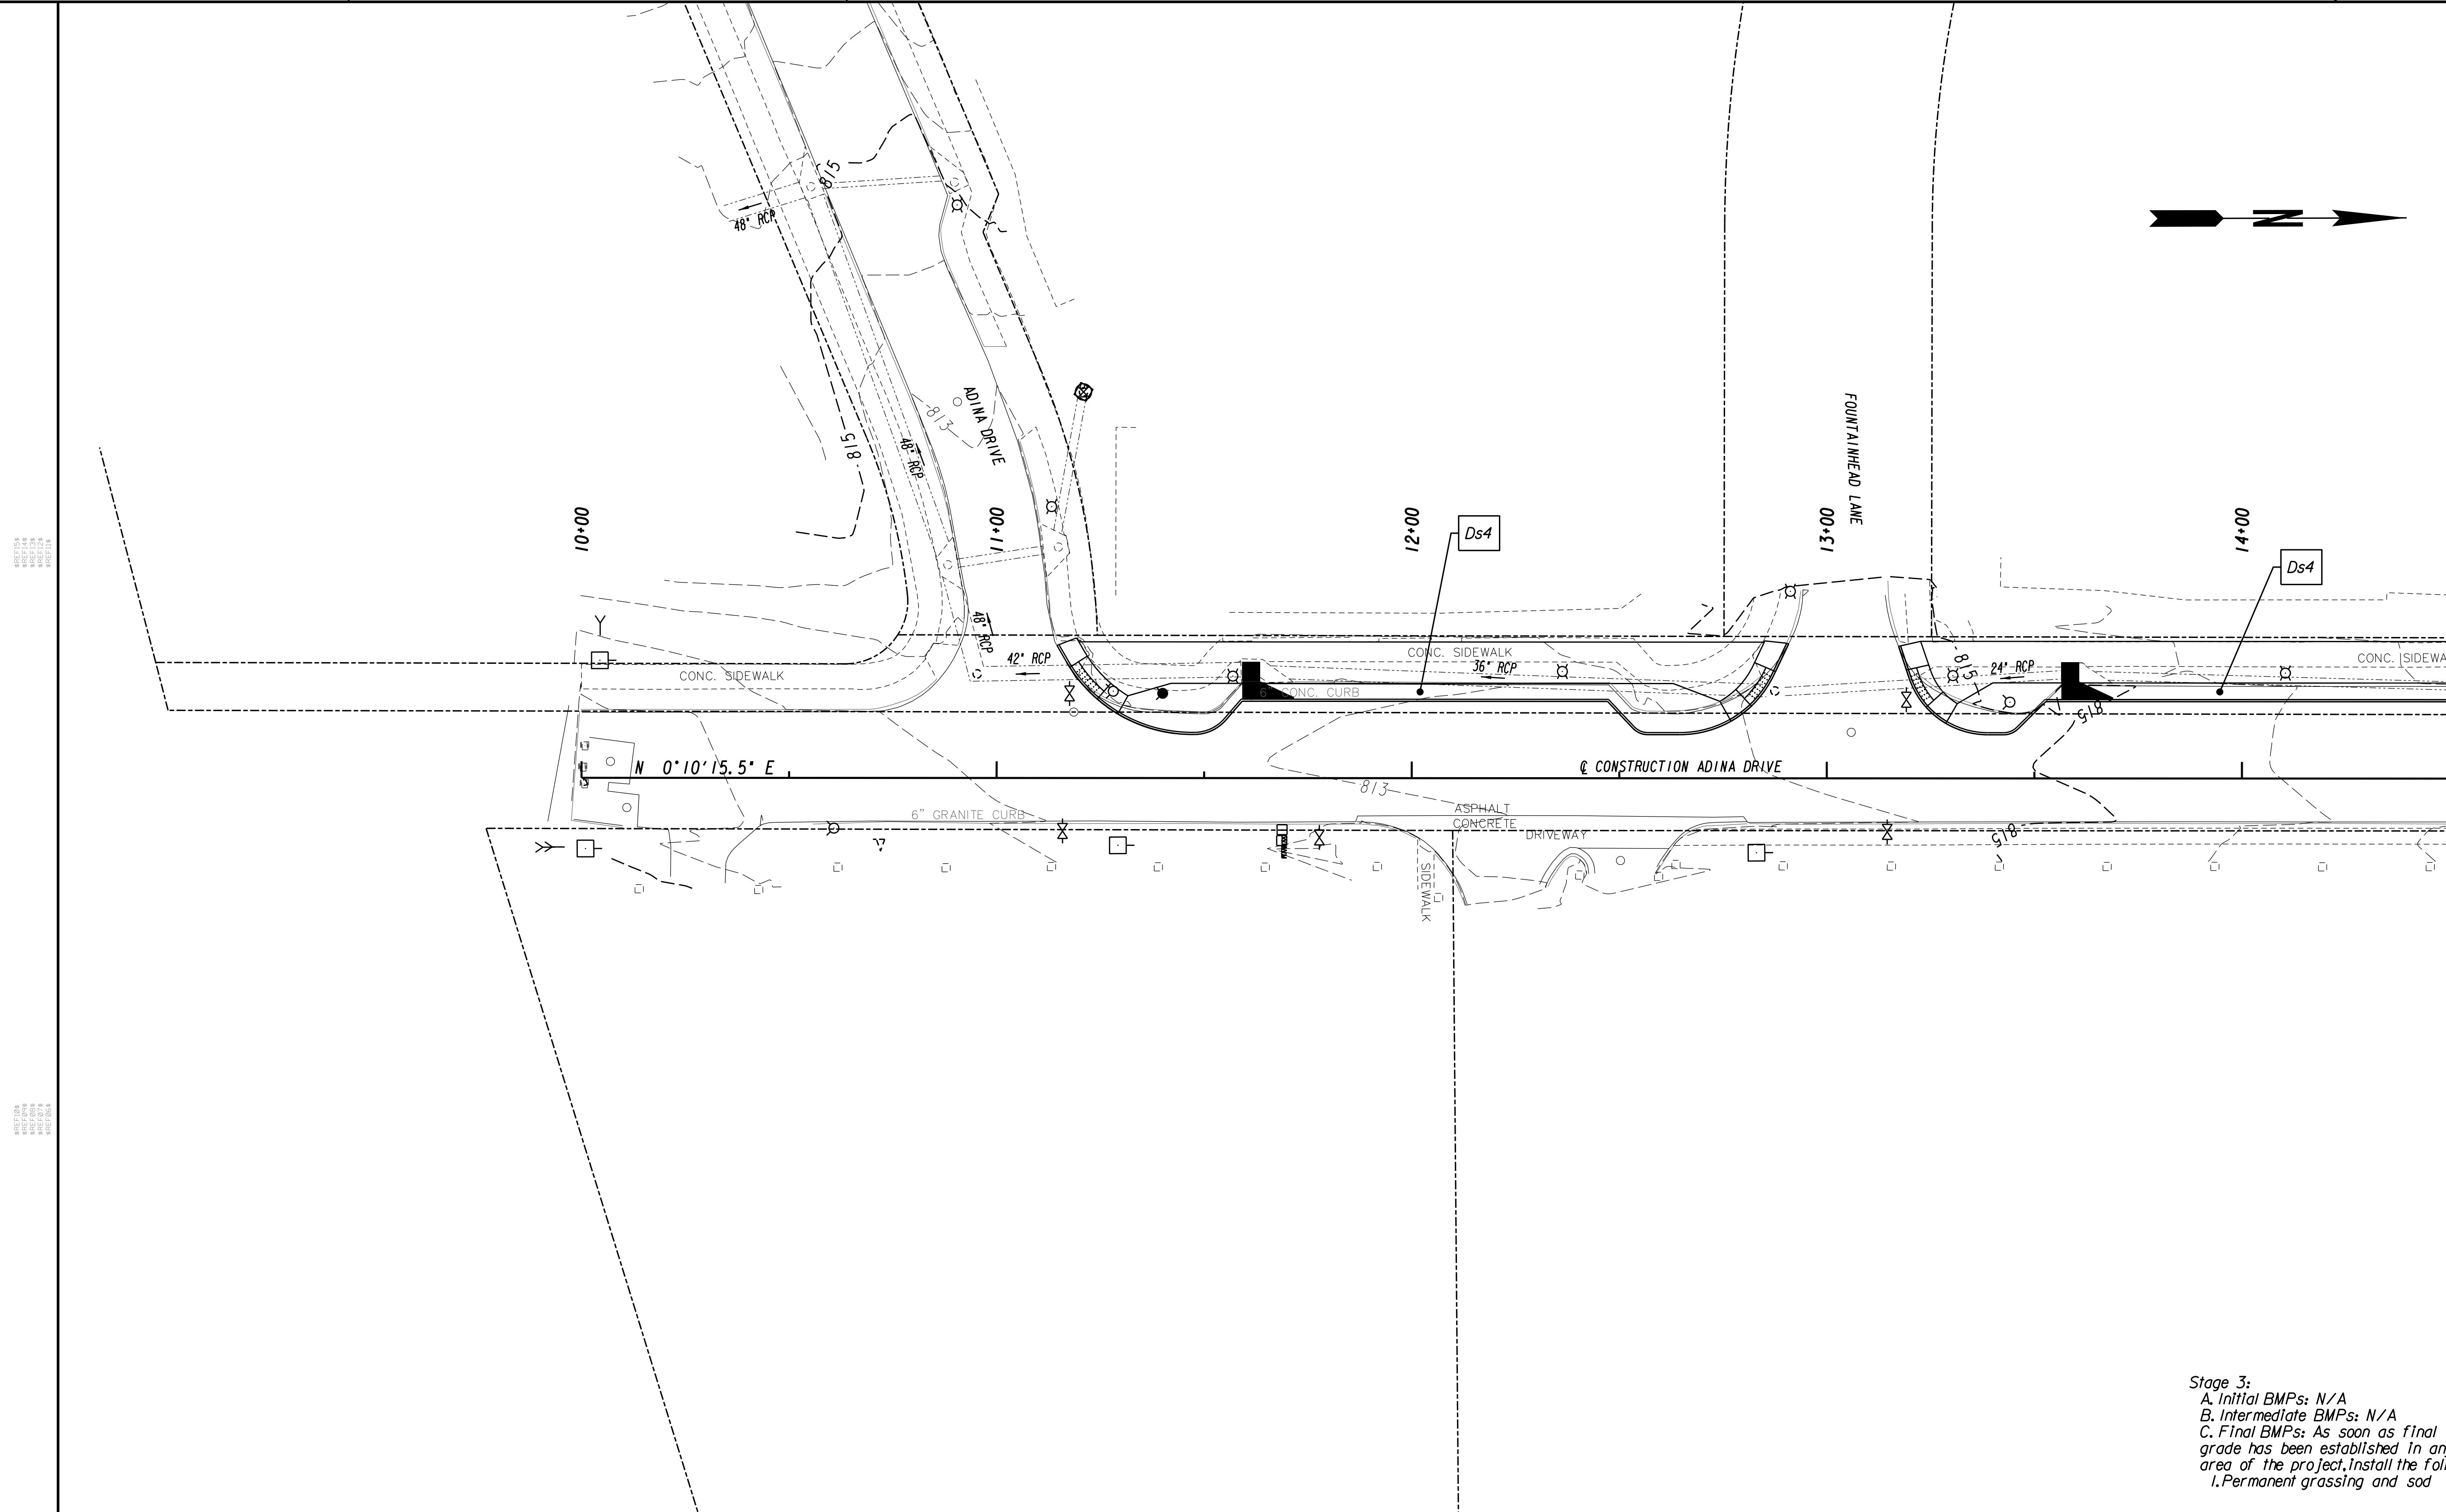

Stage 3:
 A. Initial BMPs: N/A
 B. Intermediate BMPs: N/A
 C. Final BMPs: As soon as final grade has been established in any area of the project, install the following:
 1. Permanent grassing and sod

PROPERTY AND EXISTING R/W LINE

REQUIRED R/W LINE

CONSTRUCTION LIMITS

PERMANENT EASEMENT

FOR CONSTRUCTION

EASEMENT FOR CONSTR OF SLOPES

EASEMENT FOR CONSTR OF DRIVES

-----E-----

---C---F---

BEGIN LIMIT OF ACCESS.....BLA

END LIMIT OF ACCESS.....ELA

LIMIT OF ACCESS

REQ'D R/W & LIMIT OF ACCESS

ORANGE BARRIER FENCE

ESA - ENV. SENSITIVE AREA

(SEE ERIT TABLE)

HL

&

Heath & Lineback Engineers

INCORPORATED

2390 CANTON ROAD, BUILDING 200

MARIETTA, GEORGIA 30066-5393

(770)424-1668

SCALE IN FEET

0

20

40

80

REVISION DATES

LIVABLE BUCKHEAD INC.

BMP LOCATION DETAILS

PATH400 ALONG ADINA DRIVE

CHECKED:

DATE:

BACKCHECKED:

DATE:

CORRECTED:

DATE:

VERIFIED:

DATE:

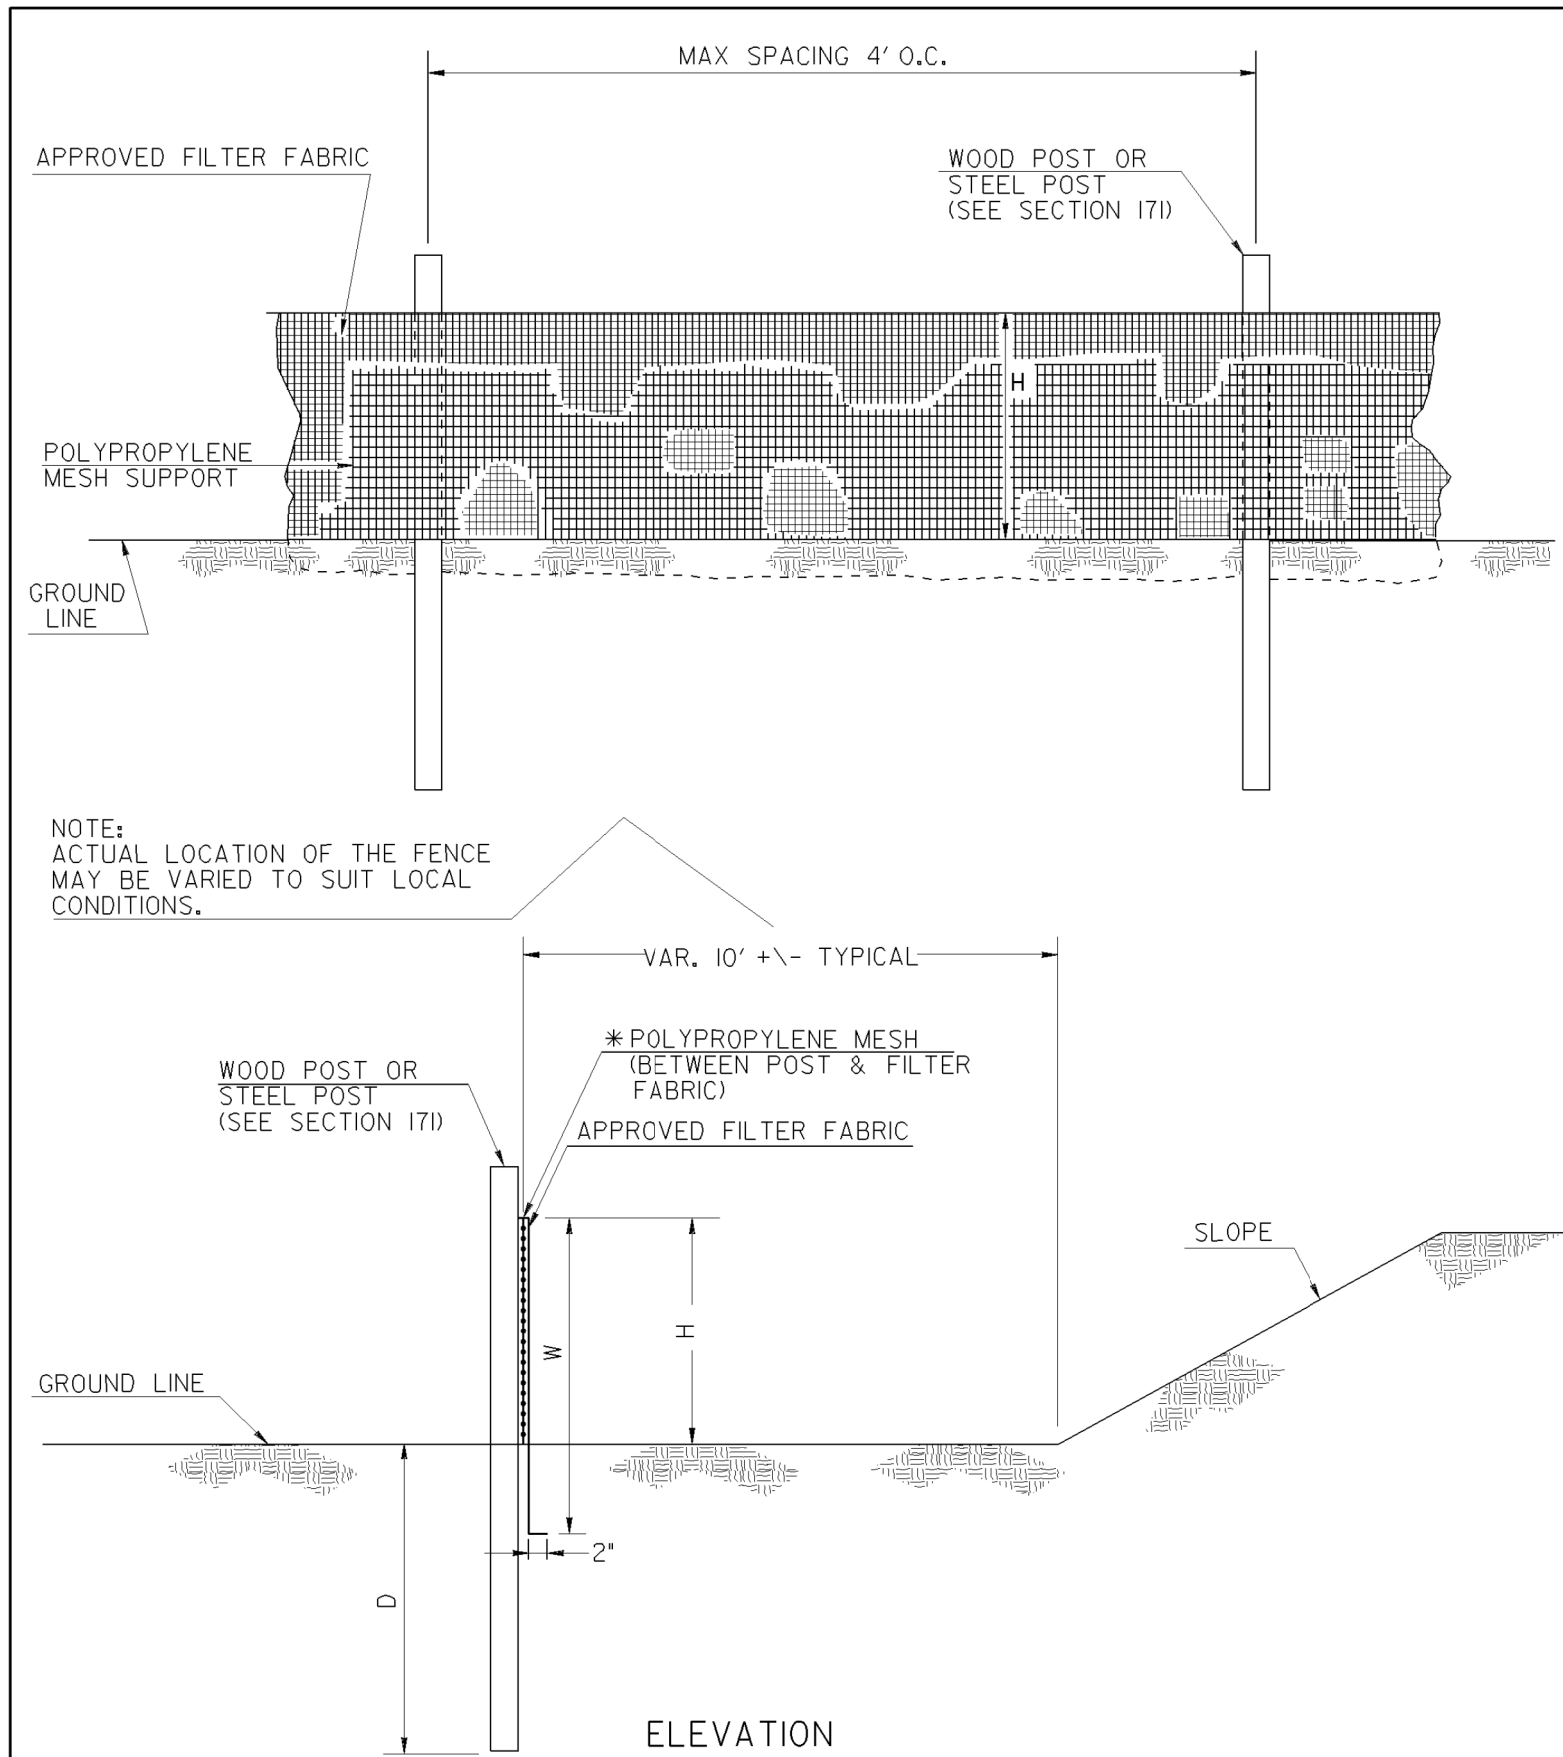
DRAWING No.

54.3-0001


1/18/2011 1:25:13 PM \\GDOT-DSN1\G0PLOT\GCF\G0_K1p000.qcf gowens V:\GARY\Rev. Construction Details\D-24A\D-24A.prf 60-R06

\$REVISION\$
\$REVISION\$
\$REVISION\$
\$REVISION\$


\$REVISION\$
\$REVISION\$
\$REVISION\$
\$REVISION\$



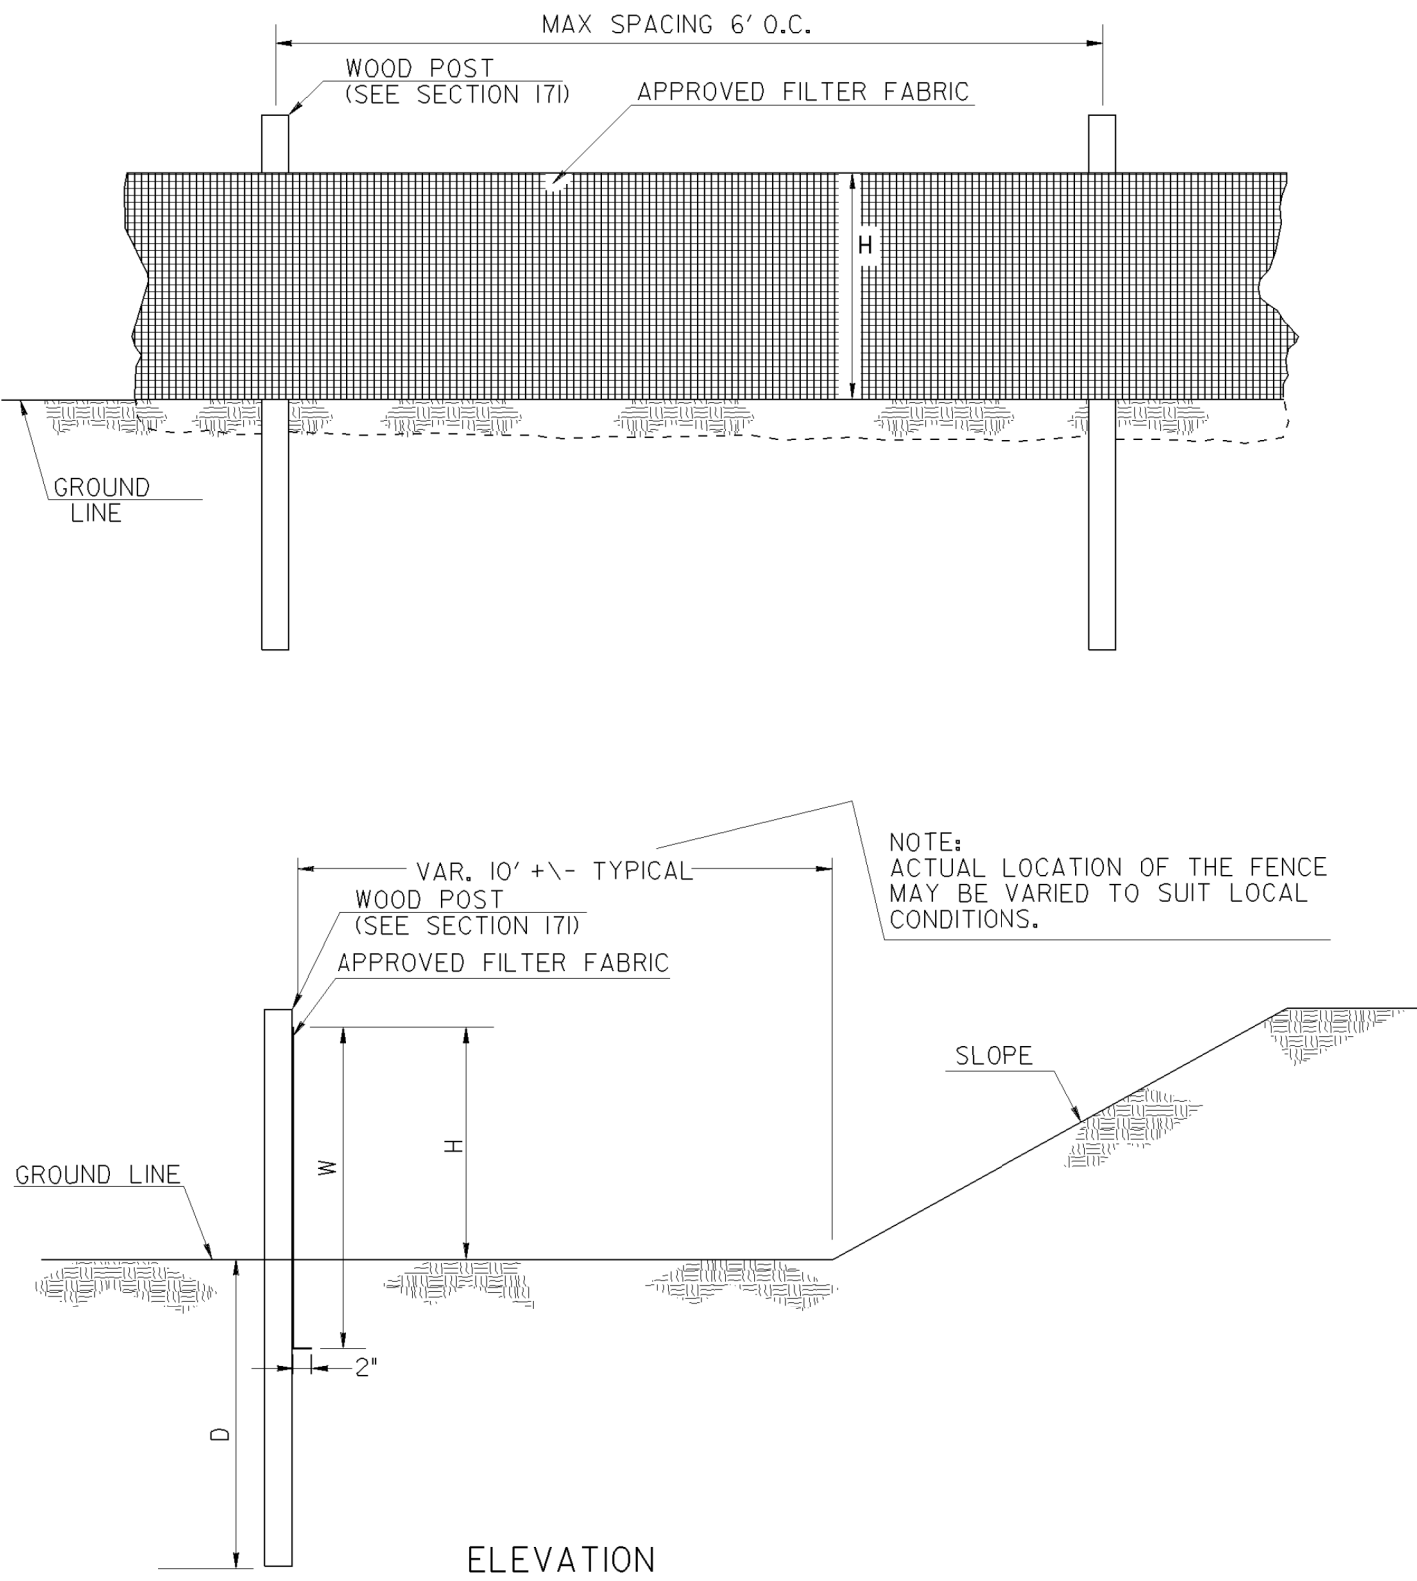SINGLE ROW TYPE C SILT FENCE WITH POLYPROPYLENE MESH SUPPORT



SINGLE ROW TYPE A SILT FENCE

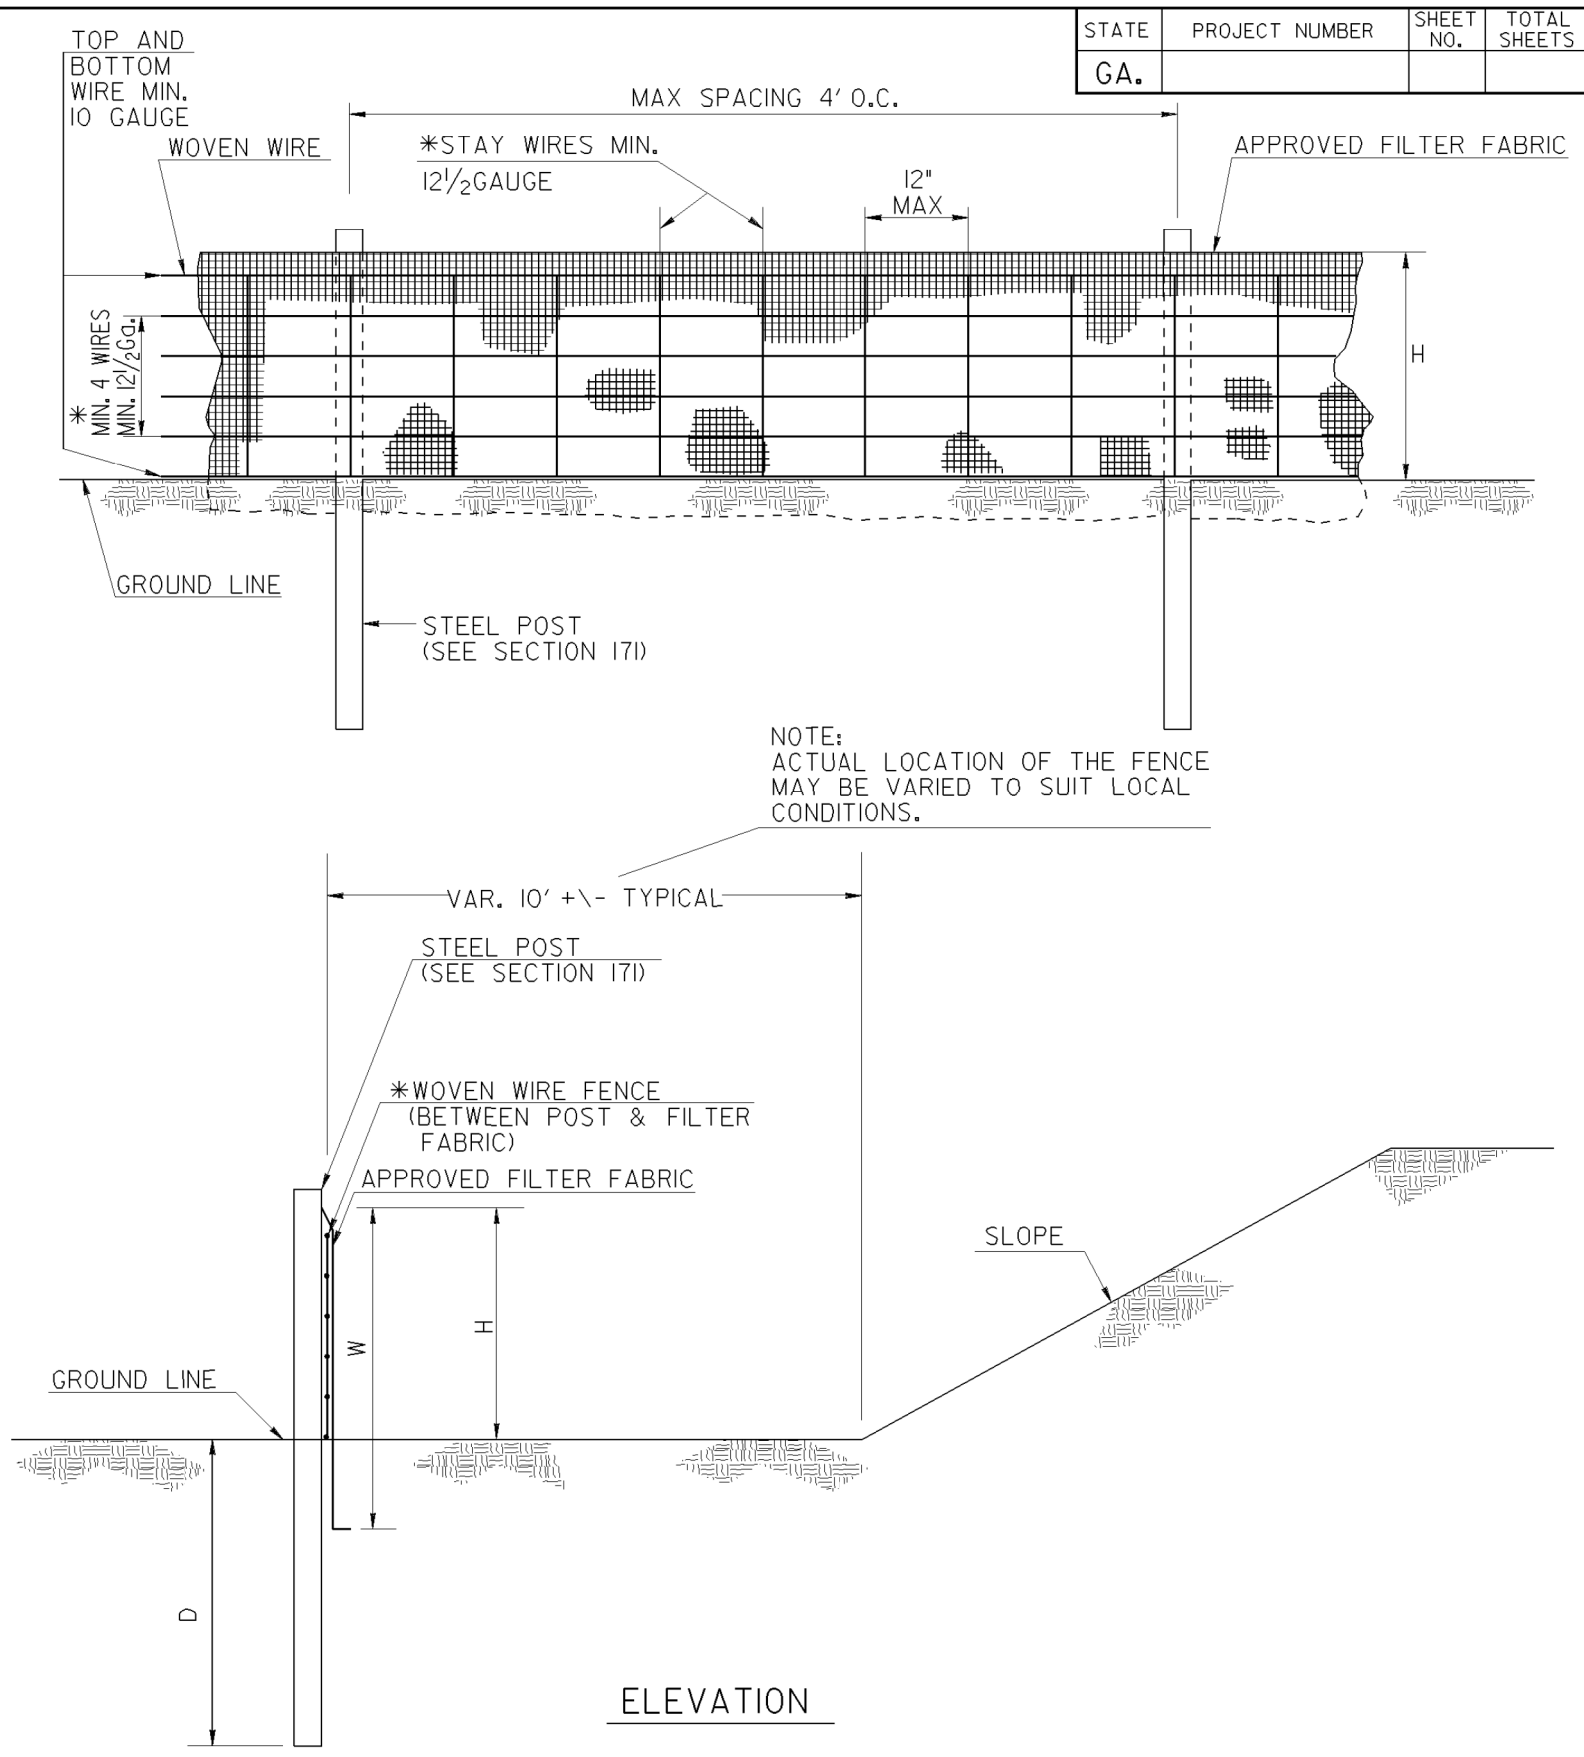

SINGLE ROW TYPE C SILT FENCE WITH WOVEN WIRE SUPPORT

FENCE TYPE	POST LENGTH	H	D	W	TYPICAL USES
TYPE 'A'	4 FT.	2'-4"	1'-6"	3'-0"	
TYPE 'C'	4 FT.	2'-4"	1'-6"	3'-0"	AT BRIDGE END ROLLS, DOUBLE ROW ALONG STREAMS, WETLANDS AND ENVIRONMENTALLY SENSITIVE AREAS FOR USE OF THIS MATERIAL IN FABRIC CHECKDAMS SEE D-24D.

NOTES:




1. WIRE STAPLES SHALL BE AT LEAST 17 GAUGE, WITH LEGS AT LEAST 1/2 INCHES LONG AND A CROWN AT LEAST 3/4 INCHES WIDE. NAILS SHALL BE AT LEAST 14 GAUGE, 1 INCH LONG, WITH BUTTON HEADS AT LEAST 3/4 INCHES WIDE.
2. NAILS OR STAPLES SHALL BE EVENLY PLACED WITH AT LEAST 5 PER POST FOR TYPE A FENCE AND 4 PER POST FOR TYPE C FENCE.
3. THE VERTICAL WIRES FOR THE WOVEN WIRE SUPPORT FENCE SHALL HAVE A MAXIMUM SPACING OF 12 INCHES. THE TOP AND BOTTOM WIRES SHALL BE AT LEAST 10 GAUGE AND ALL OTHER WIRES SHALL BE AT LEAST 12 1/2 GAUGE.
4. TEMPORARY SILT FENCE INSTALLATION IS DIFFERENT THAN THE SILT RETENTION BARRIER INSTALLATION.
5. SEE SECTION 171 FOR SILT FENCE SPECIFICATIONS.
6. SEE SECTION 894 FOR FENCING SPECIFICATIONS.
7. SEE OPL-36 FOR A LIST APPROVED SILT FENCE FABRIC.
8. TEMPORARY SILT FENCE SHALL NOT BE PLACED WITHIN STATE WATERS UNLESS PERMITTED.

		DATE	DEPARTMENT OF TRANSPORTATION STATE OF GEORGIA
		REVISION	CONSTRUCTION DETAILS TEMPORARY SILT FENCE
		NO SCALE	REV. AND REDRAWN JAN. 2011
		BY	NUMBER D-24A (SHEET 1 OF 4)

1/18/2011 1:25:13 PM \\GDOT-DSN1\G0PLOT\GCF\G0_K1p000.qcf gowens V:\GARY\Rev. Construction Details\D-24A\D-24A.prf

REVISION DATES			LIVABLE BUCKHEAD INC. EROSION DETAILS		
			PATH400 ALONG ADINA DRIVE		
			CHECKED:	DATE:	DRAWING No.
			BACKCHECKED:	DATE:	56-0001
			CORRECTED:	DATE:	
			VERIFIED:	DATE:	

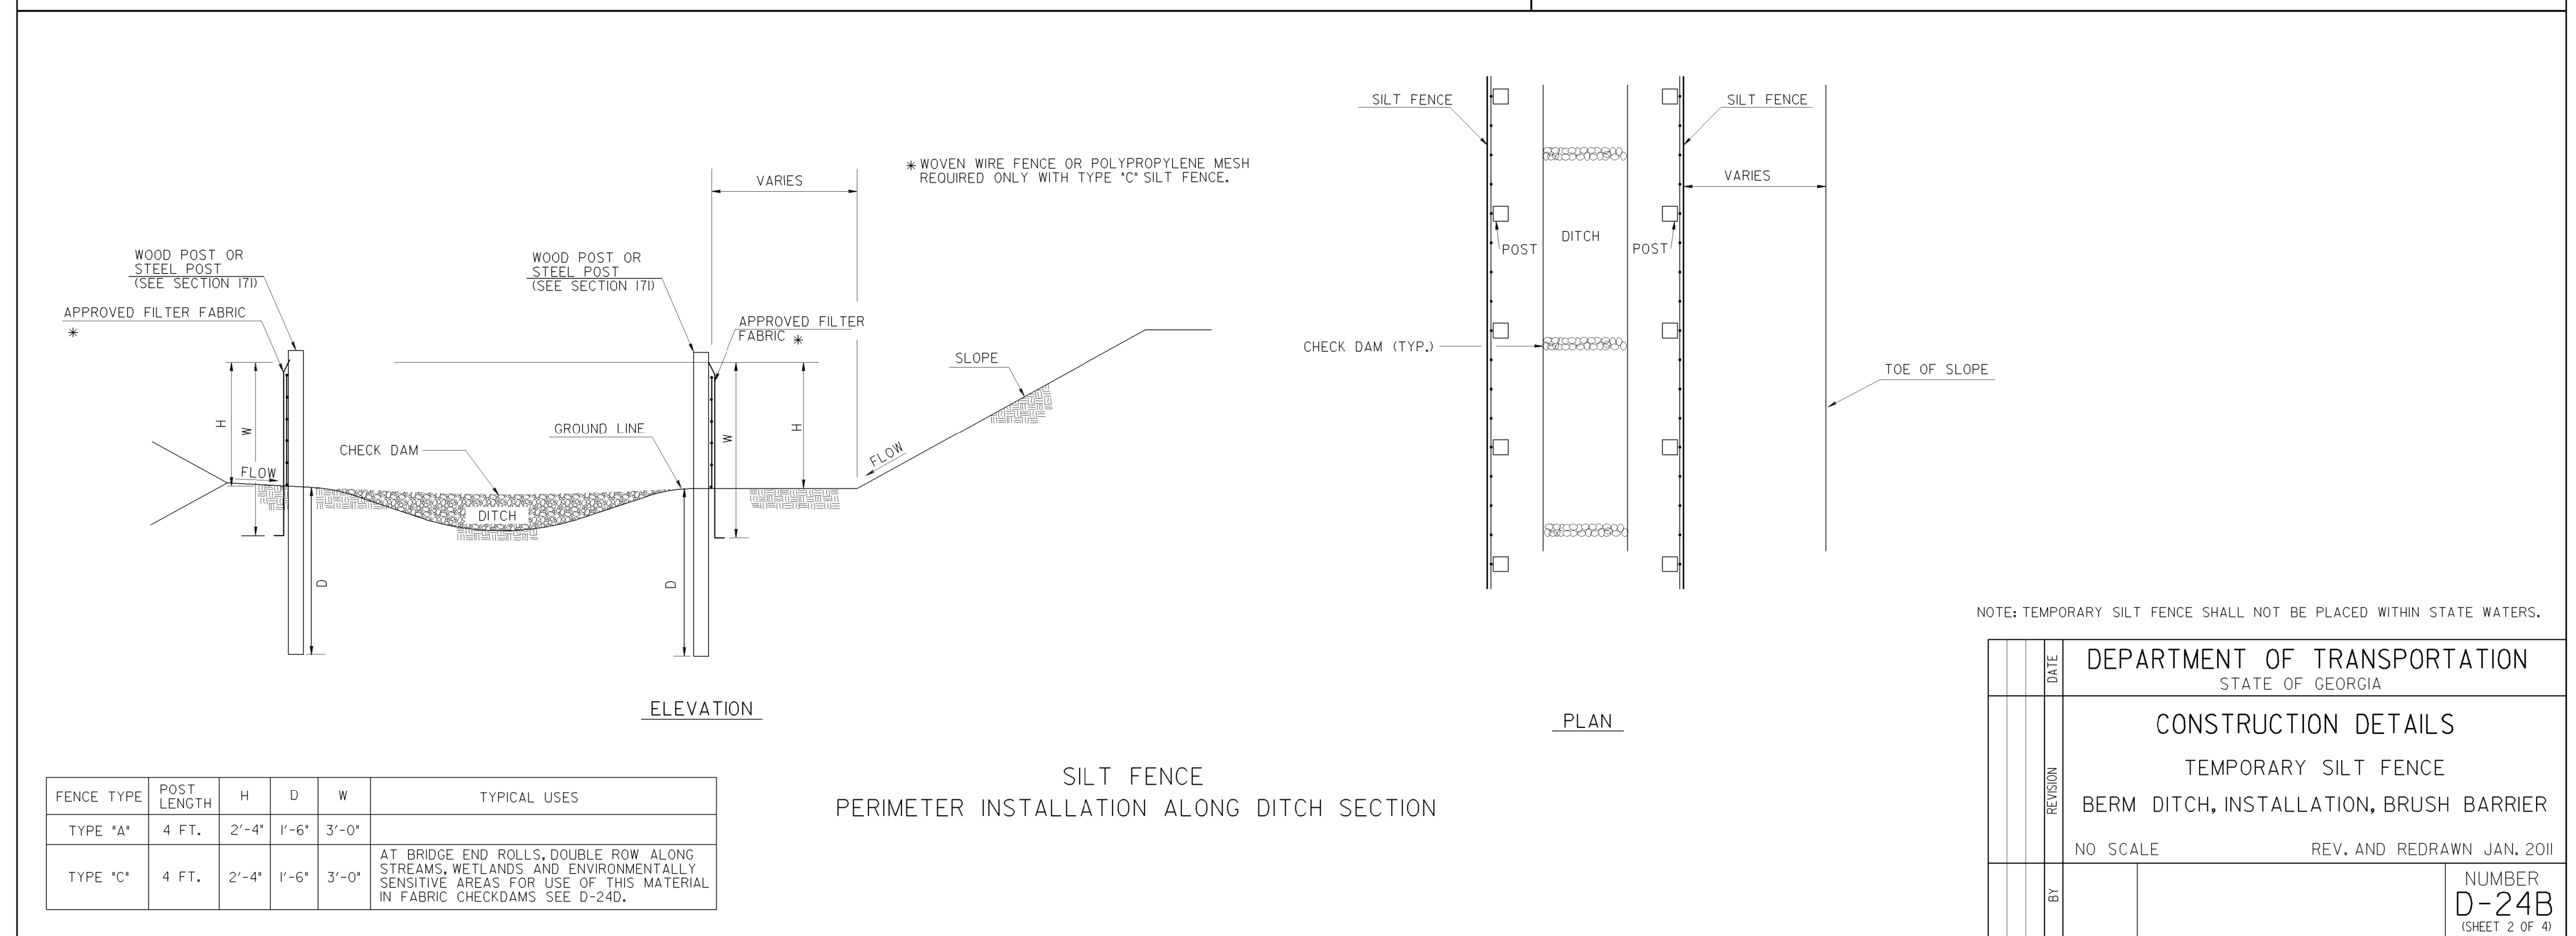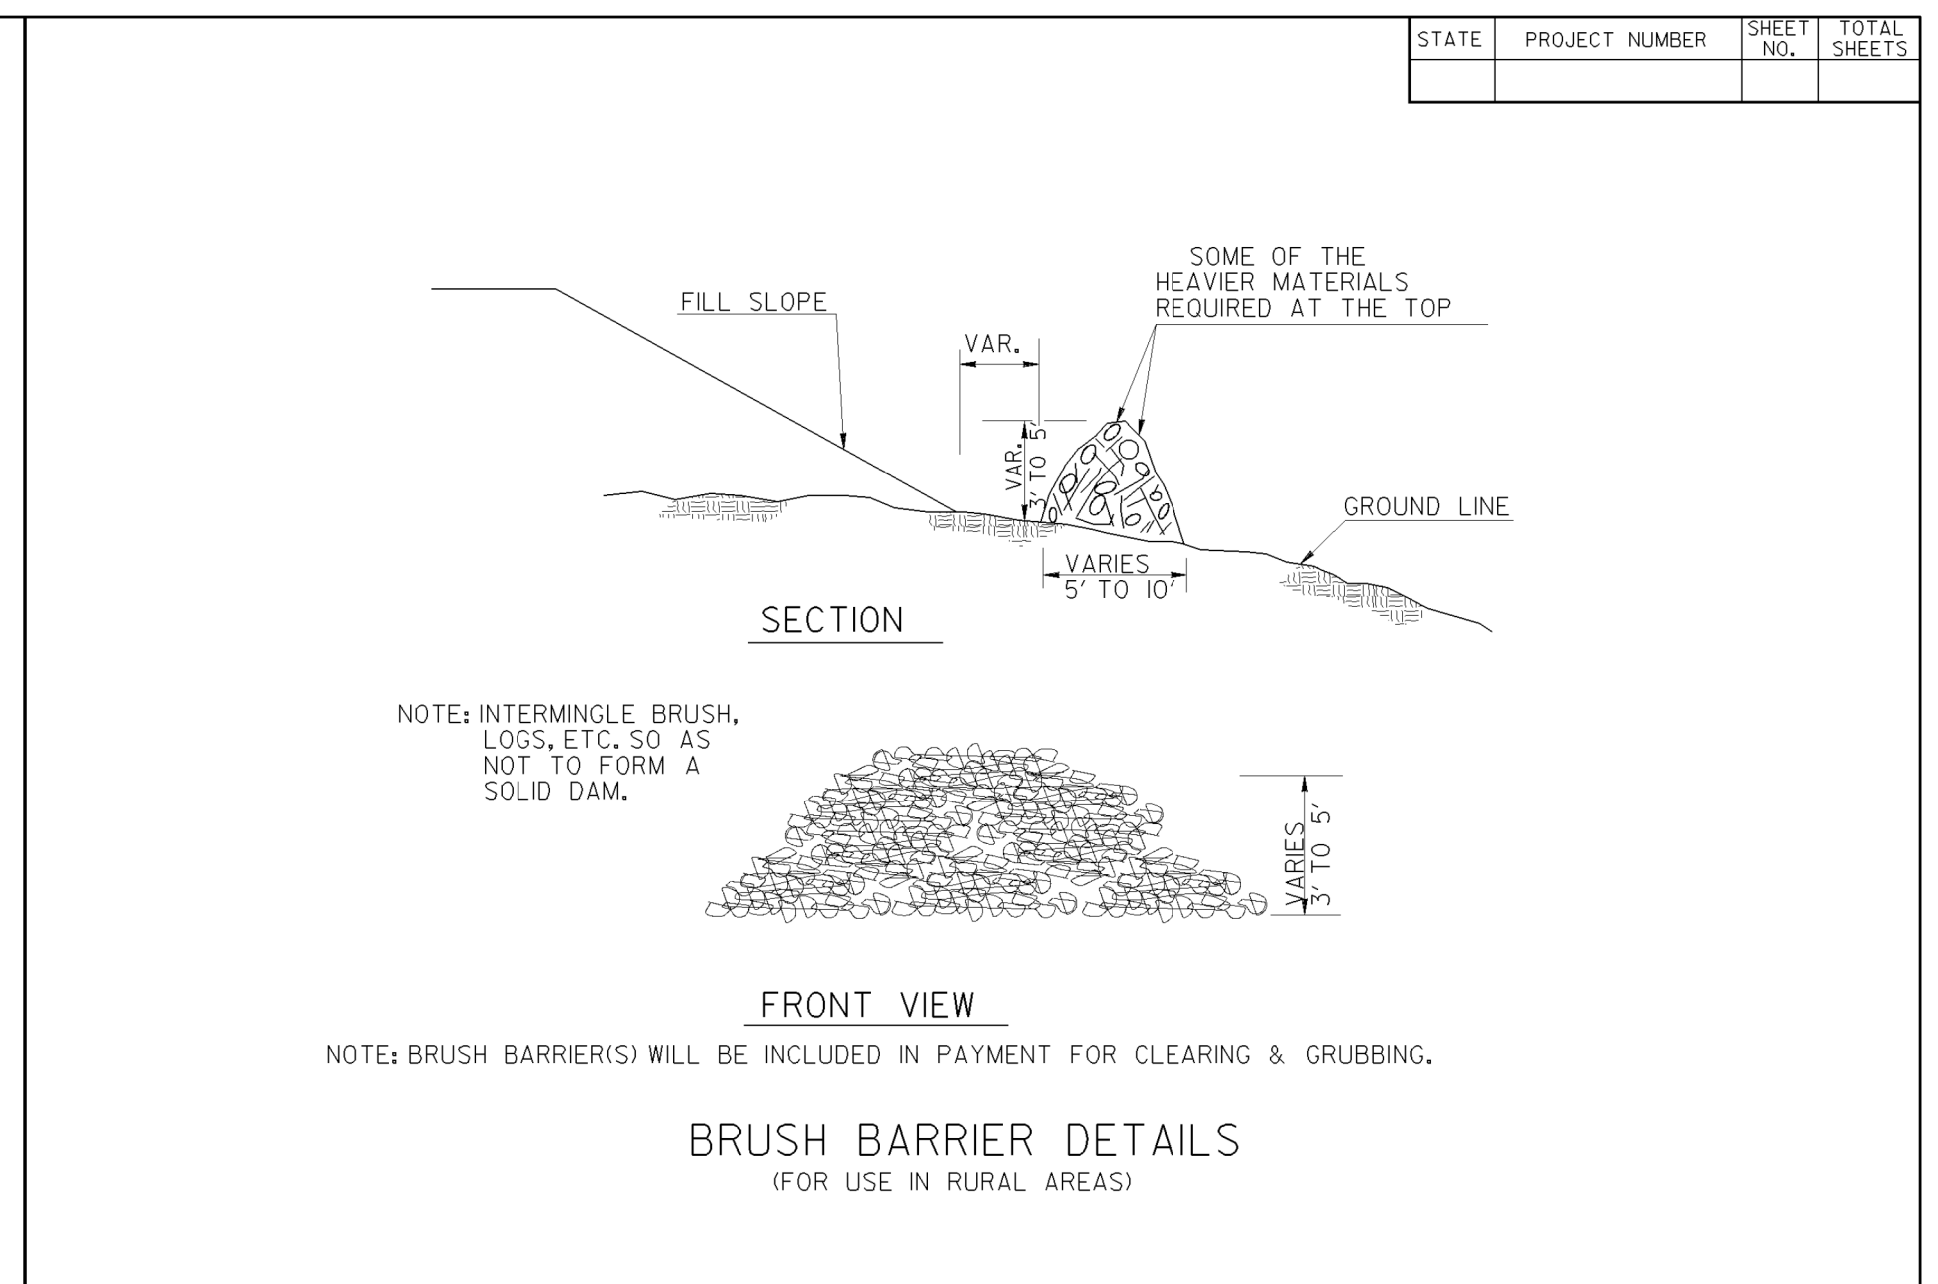
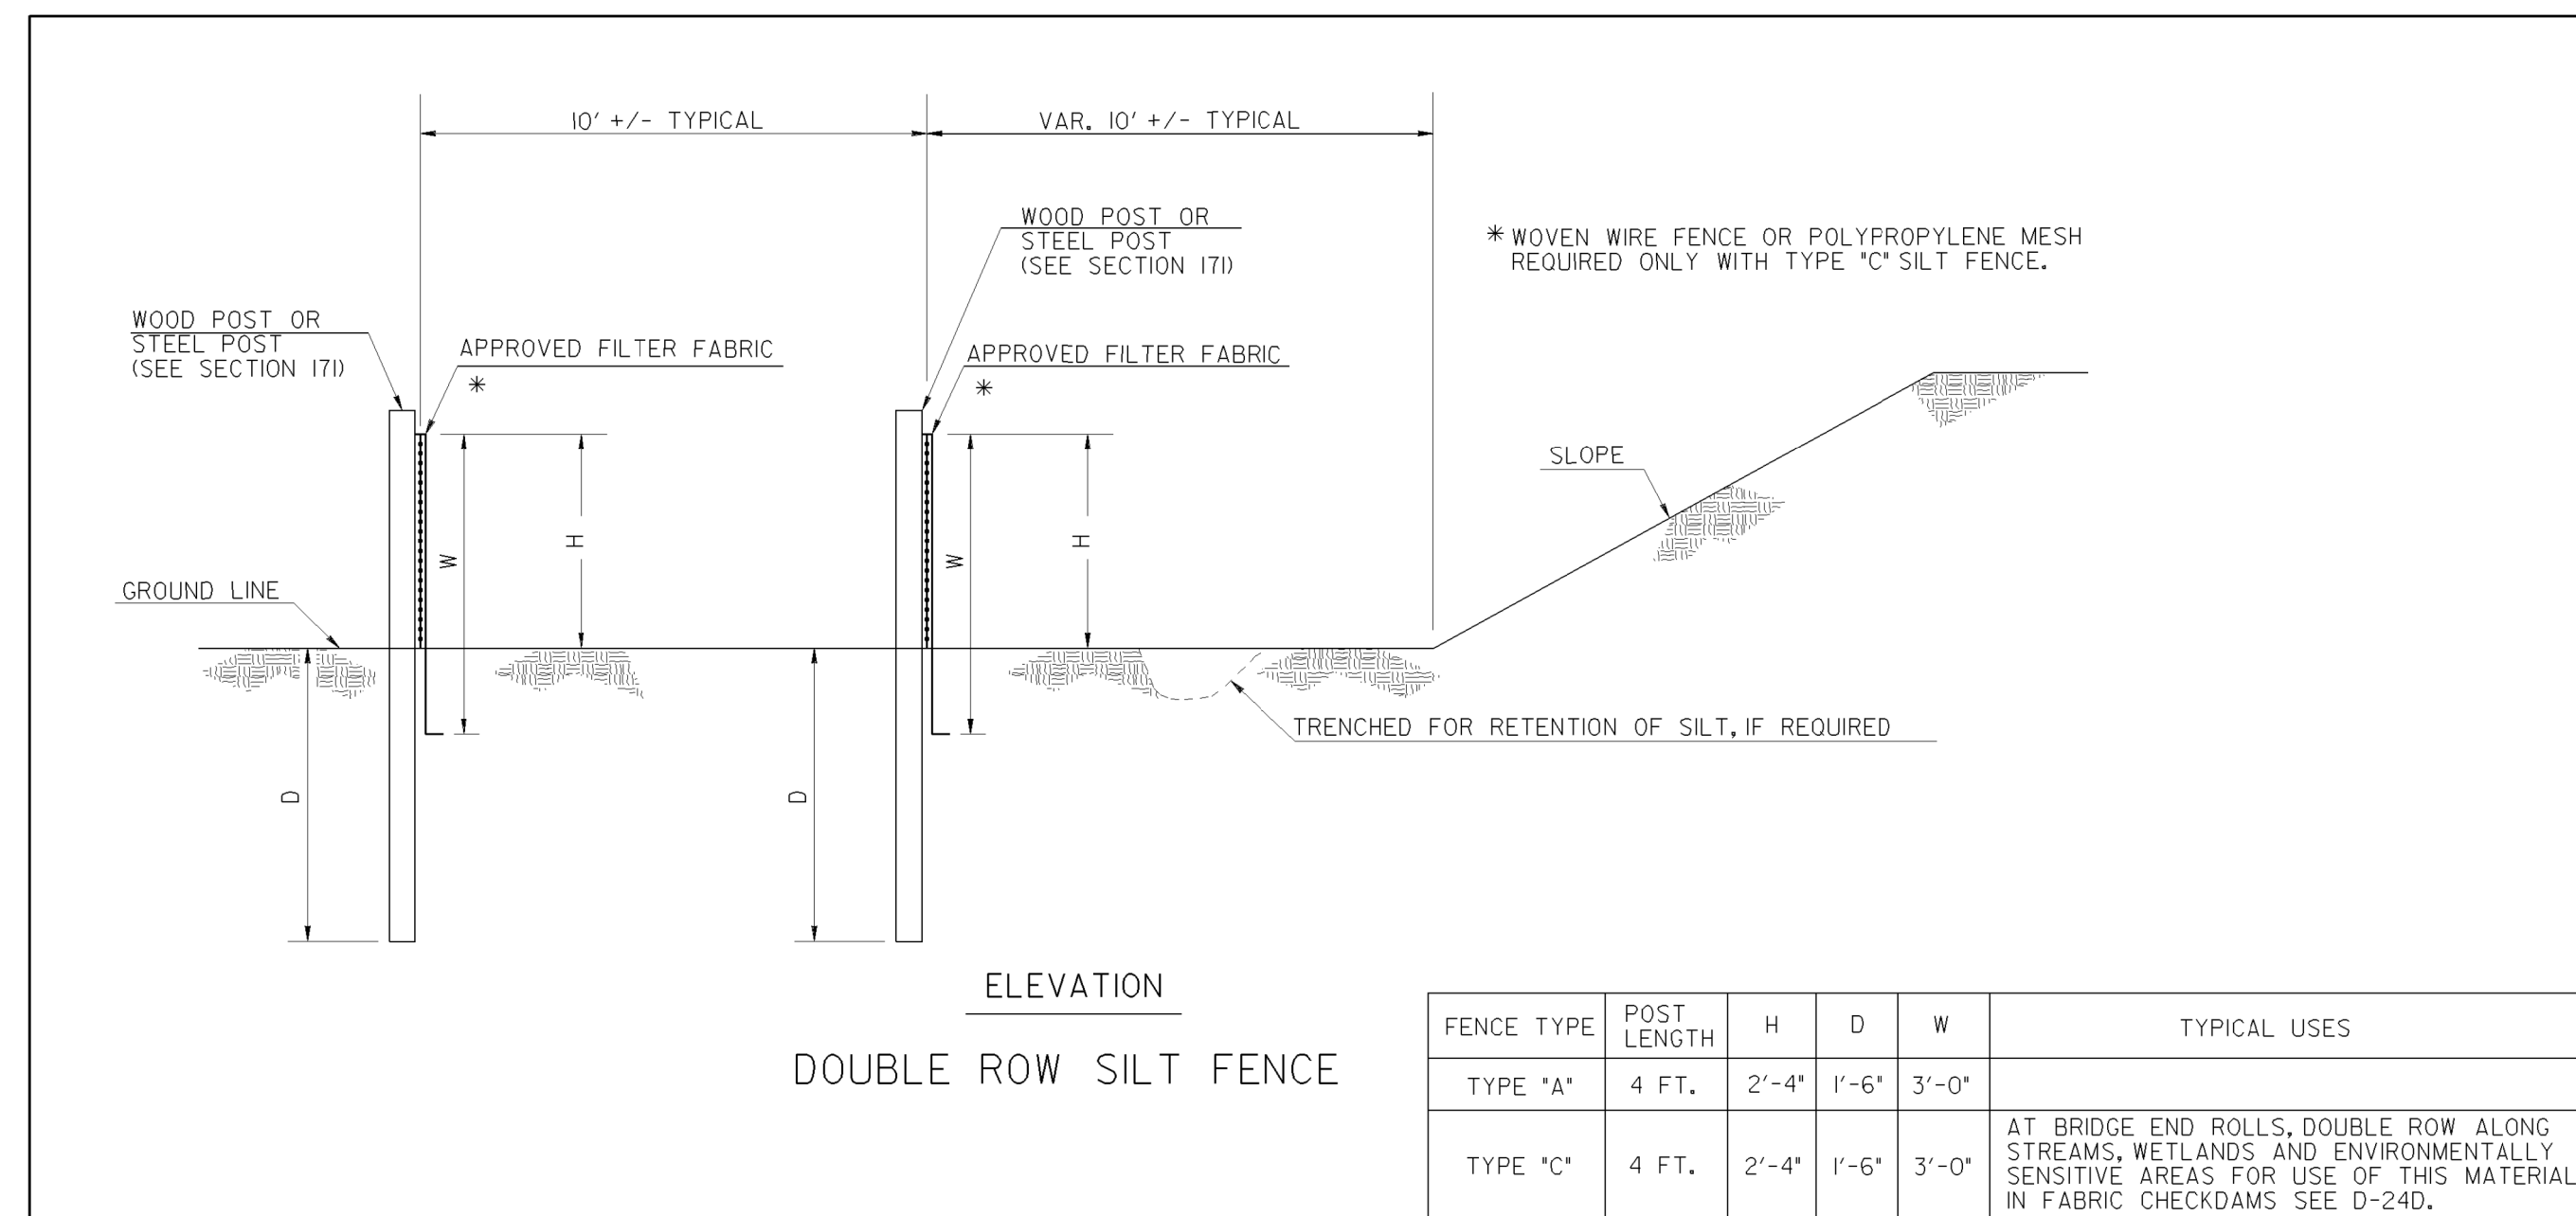
I:\18\2011 2:04:43 PM \\GDOT-DSN1\G0PLOT\QCF\G0_Kip8000.qcf gowens V:\GARY\Rev. Construction Details\D-24B\D-24B.prf G0-R06




1/18/2017 2:04:43 PM \FGD07\05N1\G0PL07\0CF\G0_KITp8000.qcf - gowens V:\GARY\Rev. - ConstFuction Defg178\D-24B\D-24B.prf

REVISION DATES			LIVABLE BUCKHEAD INC.	
			EROSION DETAILS	
			PATH400 ALONG ADINA DRIVE	
			CHECKED:	DRAWING No.
			BACKCHECKED:	56-0002
			CORRECTED:	
			VERIFIED:	

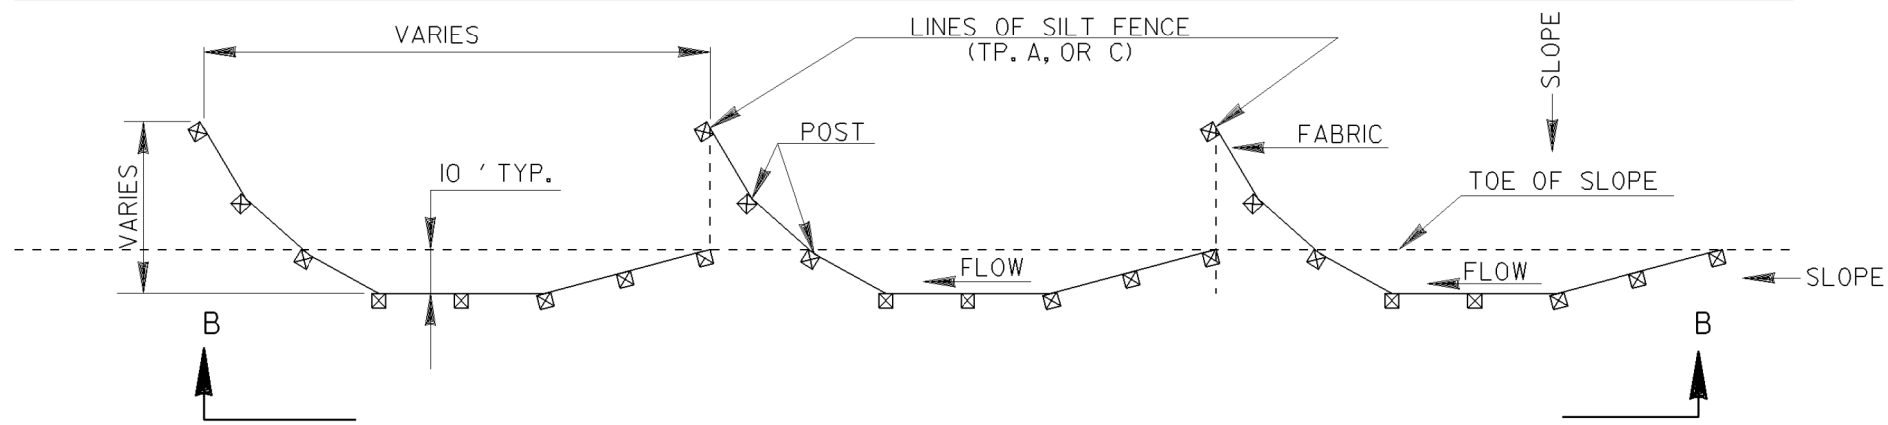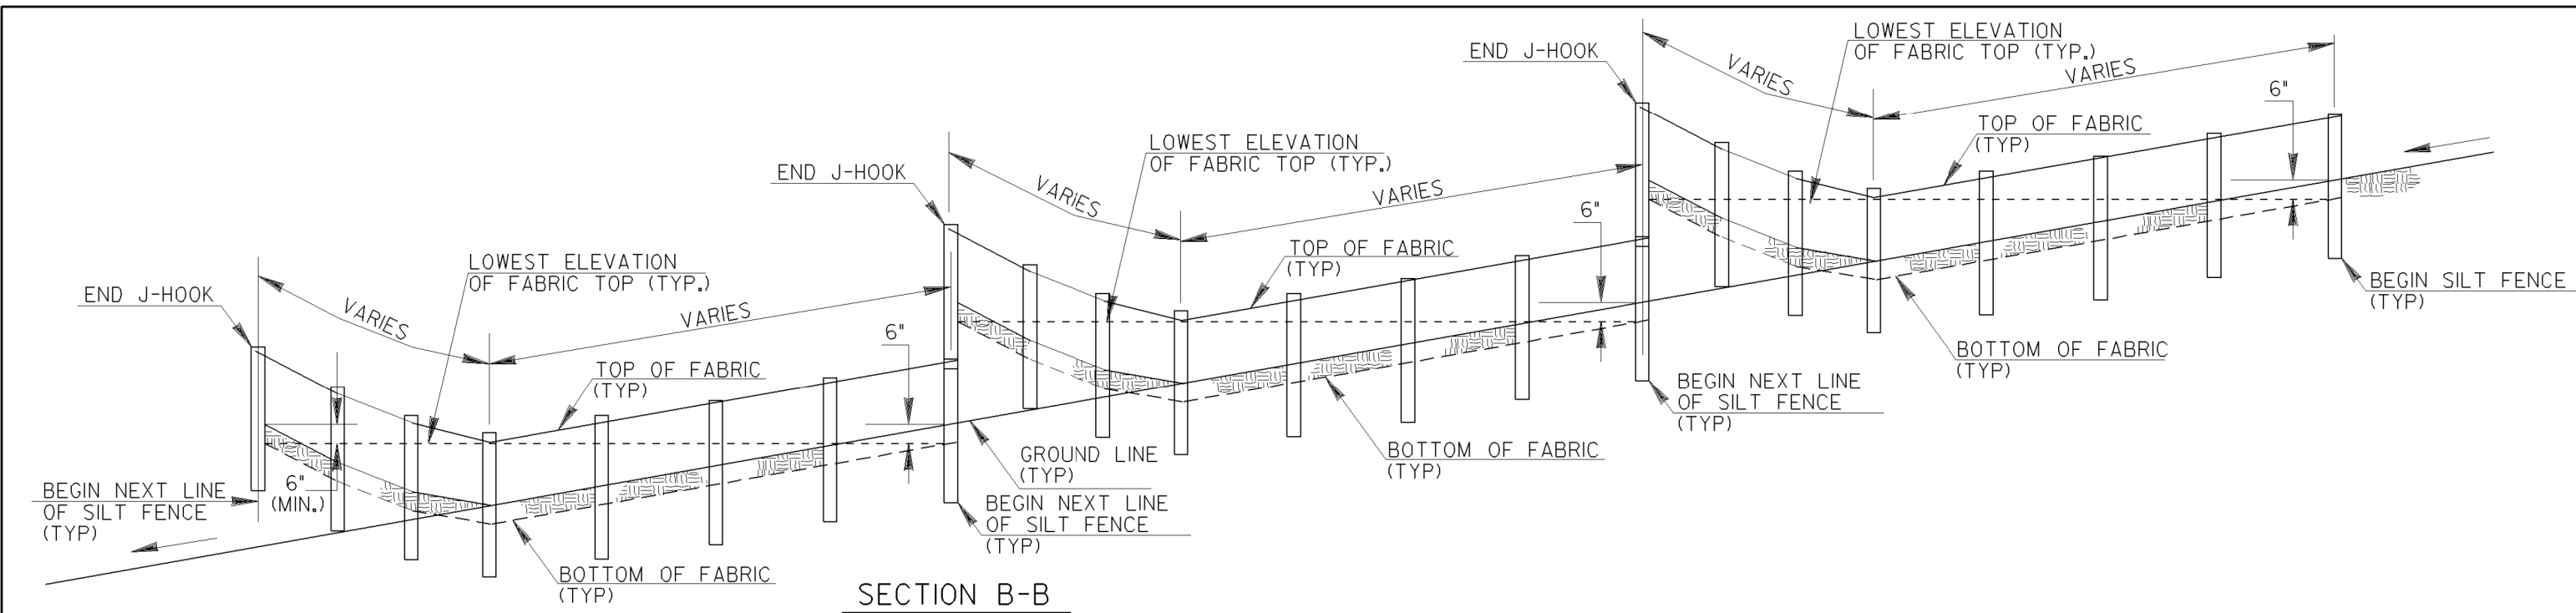1/18/2011 2:06:33 PM \\GDOT-DSN\GDPLOT\GCF\00_K1p8000.qcf gowens V:\GARY\Rev. Construction Details\D-24C\D-24C.drf 60-R06




SINGLE ROW SILT FENCE

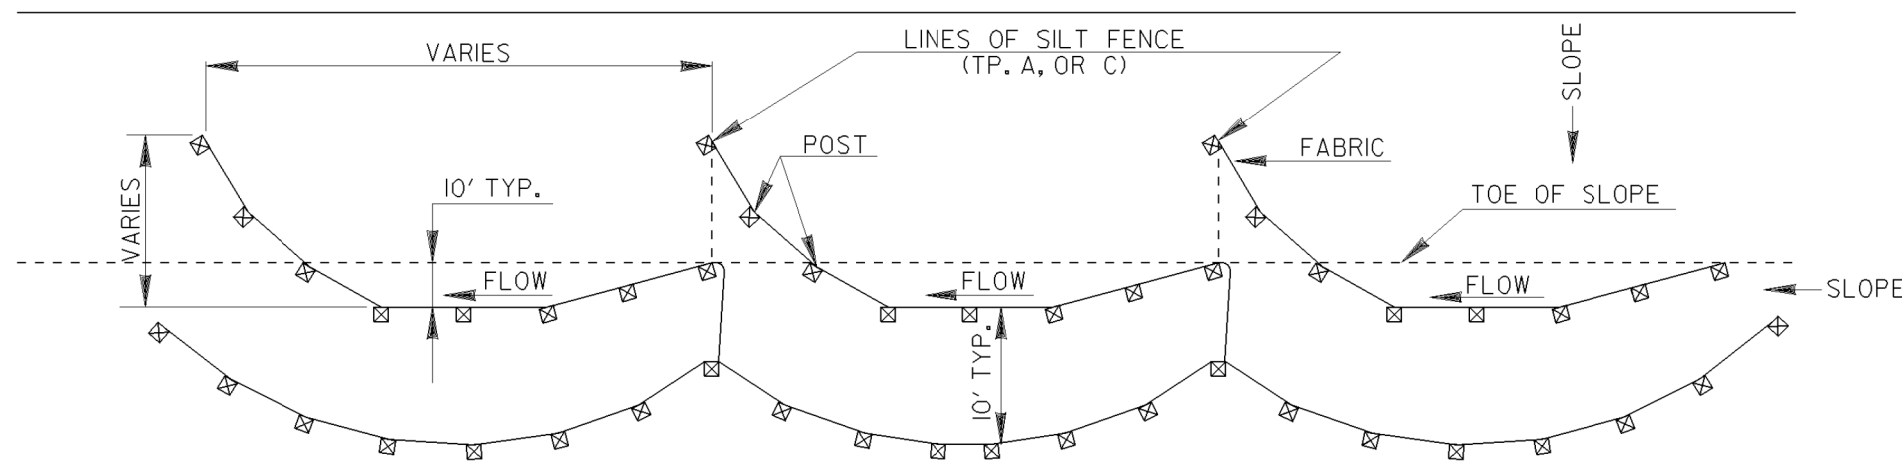


DOUBLE ROW SILT FENCE

TYPICAL J HOOK SPACING		
SLOPE PERCENT	TYPE OF SILT FENCE	MINIMUM SPACING (FEET)
1% TO 2%	TYPE A	100' ±
2% TO 3%	TYPE A	50' ±
3% TO 4%	TYPE C	50' ±
4% TO 5%	TYPE C	25' ±

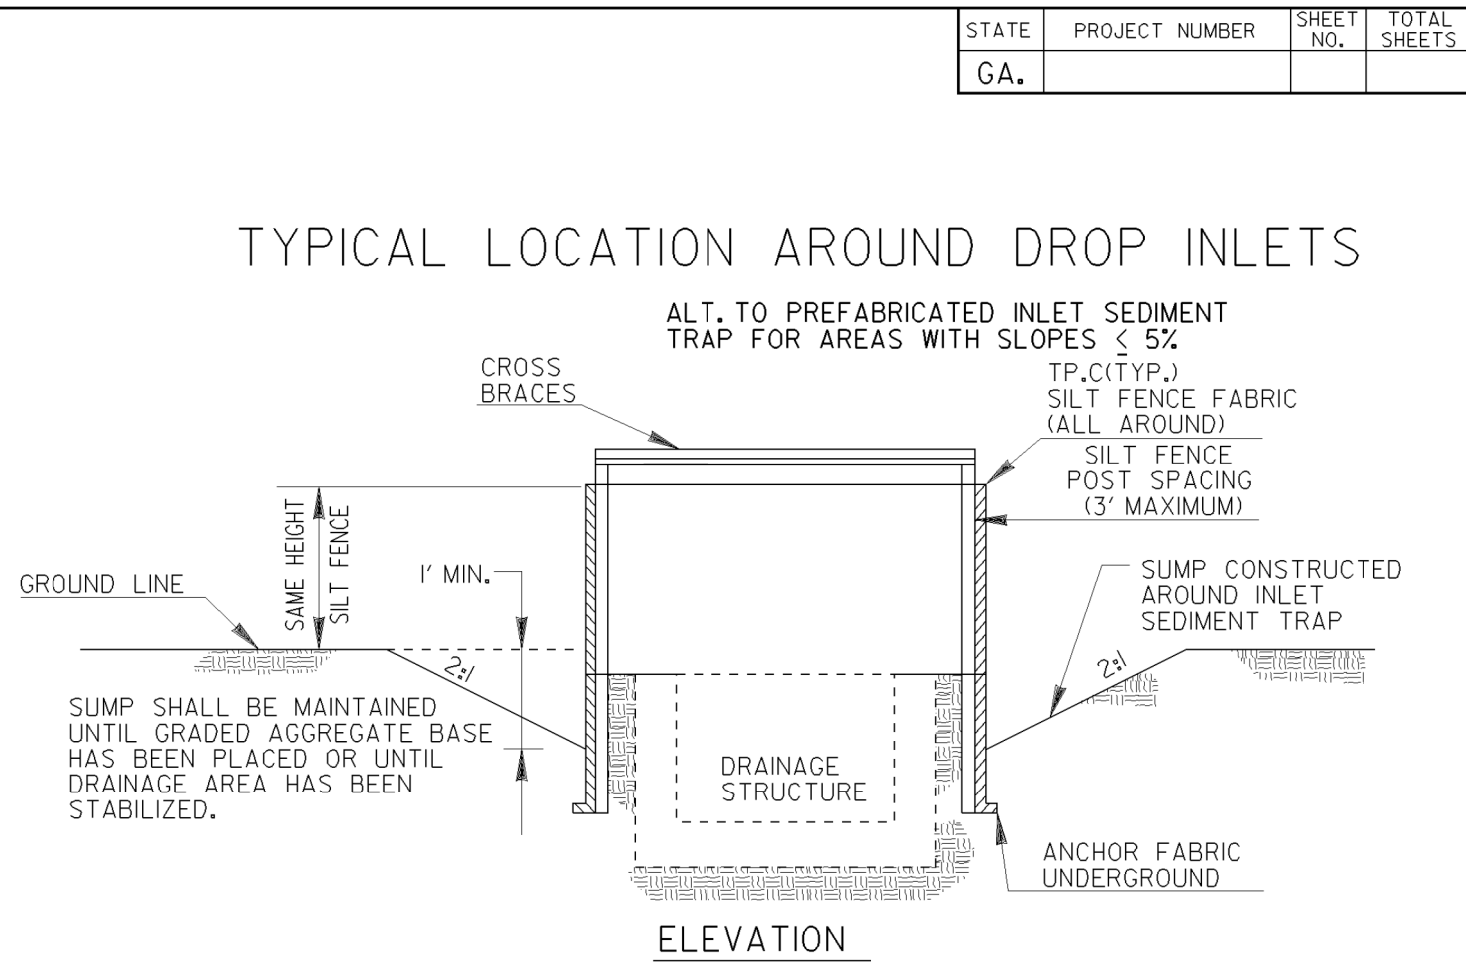- NOTE:
- IF THE GRADE IS BETWEEN 0 TO 1 PERCENT, THE SILT FENCE SHALL BE PLACED ACROSS THE DITCH.
 - TEMPORARY SILT FENCE SHALL NOT BE PLACED WITHIN STATE WATERS.



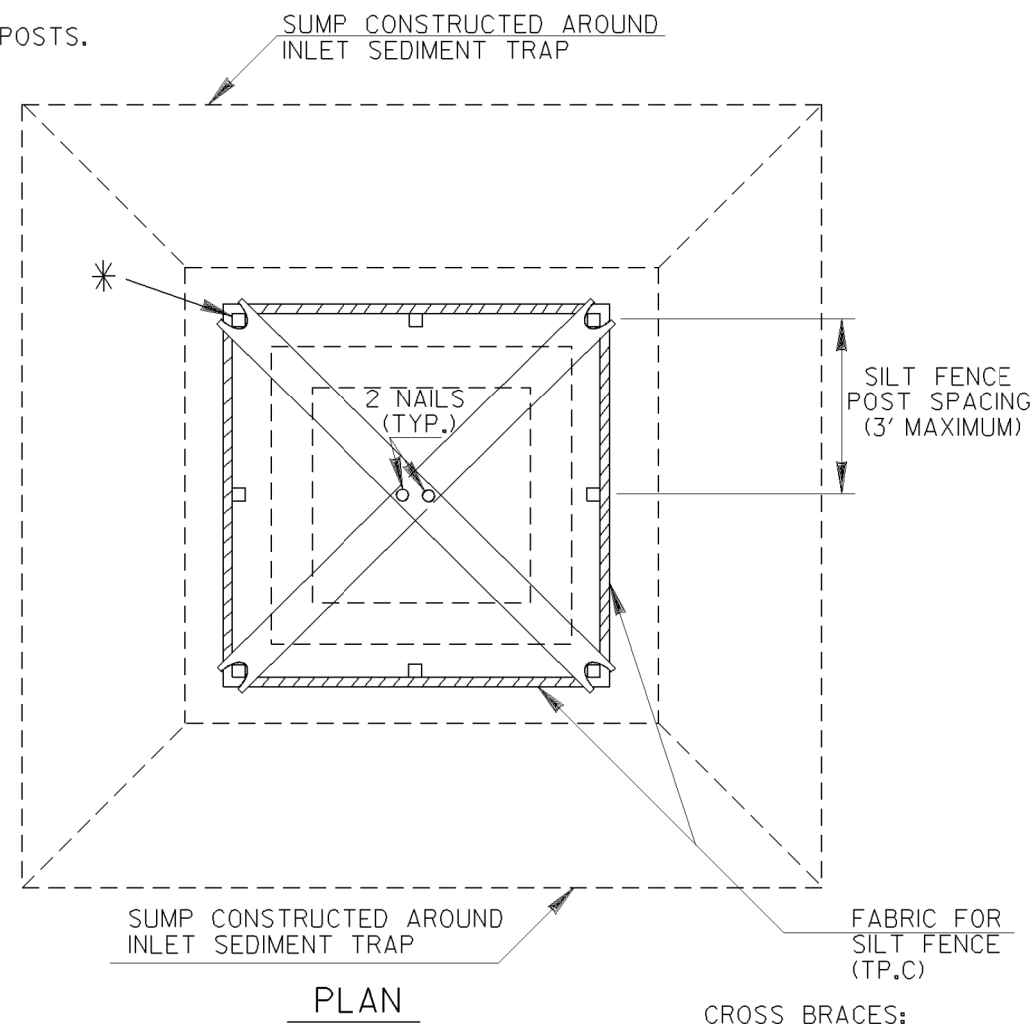
* CROSS BRACING REQUIRED WHEN USING "ALTERNATE" TYPE C PRODUCTS WHICH USE WOOD POSTS.




CROSS BRACES:
TWO - 2 X 4's WITH ENDS TO FIT POST, PROVIDING STURDY SUPPORT, OR AN APPROVED ALTERNATE

NOTE:
PAYMENT AS INLET SEDIMENT TRAP PER EACH.
NOTE:
SEE SEPARATE SHEET ENTITLED "TEMPORARY SILT FENCE DETAILS" FOR "SILT FENCE ERECTION DETAILS".

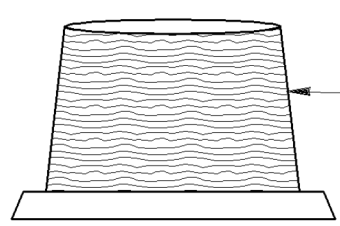
- NOTE:
THE DRAINAGE AREA ENTERING THE INLET SEDIMENT TRAP SHALL BE NO GREATER THAN ONE ACRE.
- TYPICAL CONSTRUCTION SEQUENCE FOR INLET SEDIMENT TRAP ALTERNATE
- EXCAVATE APPROXIMATELY 4" TO 6" BELOW THE TOP OF THE INLET STRUCTURE.
 - PLACE THE FRAME ONTO THE INLET STRUCTURE, ENSURING PROPER SEATING OF FRAME TO STRUCTURE.
 - SLIDE THE FILTER OVER THE FRAME.
 - FILL THE FILTER POCKETS WITH SOIL, #57 GRAVEL OR EQUIVALENT. THE FILTER POCKETS SHOULD BE COMPLETELY FILLED TO ENSURE A GOOD SEAL BETWEEN THE GROUND AND INLET STRUCTURE.
 - BACK FILL AROUND THE FRAME AND FILTER ASSEMBLY IS NOT REQUIRED TO COMPLETE INSTALLATION; HOWEVER, BACK FILLING MAY BE NECESSARY TO COMPLETE EXCAVATION REQUIREMENTS FOR THE SITE.
- NOTE:
INLET SEDIMENT TRAP ALTERNATE SHALL BE AS APPROVED BY THE GA. D.O.T. OFFICE OF MATERIALS & RESEARCH. DETAILS & SPECIFICATIONS NOT SHOWN ARE PER THE MANUFACTURER'S REQUIREMENTS.



NON-WOVEN
FILTER COVER
(SEC. 881.2.05)

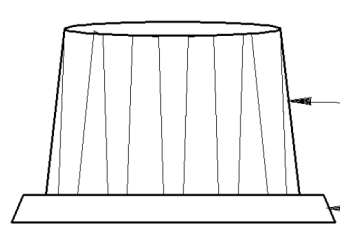

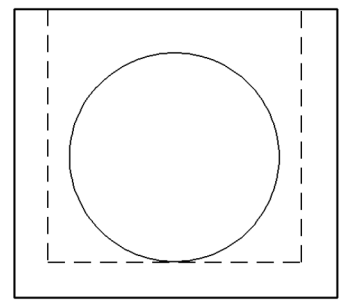1/4" MIN. THICK
HIGH DENSITY
POLYETHYLENE
FRAME (OR APPROVED
ALTERNATE)



BASE OF FRAME
SHAPED & SIZED TO
FIT INLET TOP

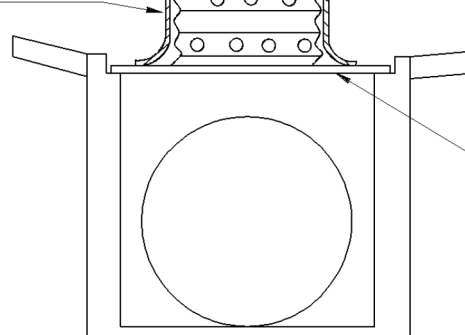
SIDE VIEW

NOTE: WHERE INLET SEDIMENT TRAPS ARE SPECIFIED, EITHER THE PLASTIC ALTERNATE (LEFT) OR THE METAL ALTERNATE (RIGHT) MAY BE USED AS APPROVED BY THE ENGINEER.

INLET SEDIMENT TRAP - FOR DROP INLETS

(METAL ALTERNATE)


FILTER FABRIC
(AS SPECIFIED FOR
TP, C SILT FENCE)



SIDE VIEW

NOTE:
INLET SEDIMENT TRAP AND INLET TO BE BUILT CONTINUOUS WITH PIPE

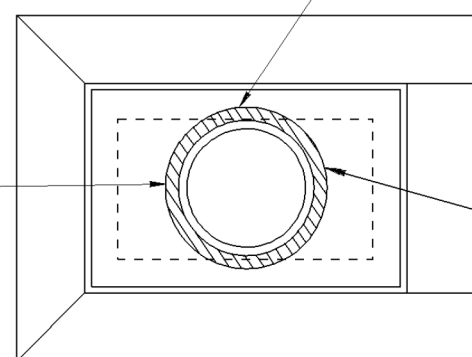NOTE:
PAYMENT AS INLET SEDIMENT TRAP PER EACH



TOP VIEW

NOTE: SEE SEPARATE DETAILS FOR SILT FENCE AROUND DROP INLETS.

DATE		REVISION		BY	
DEPARTMENT OF TRANSPORTATION		STATE OF GEORGIA		NO SCALE	
CONSTRUCTION DETAILS		TEMPORARY SILT FENCE		JANUARY 2011	
J-HOOK, INLET SEDIMENT TRAPS		NUMBER		D-24C	
				(SHEET 3 OF 4)	


1/18/2011 2:06:33 PM \\GDOT-DSN\GDPLOT\GCF\00_K1p8000.qcf "gowens V:\GARY\Rev. Construction Details\D-24C\D-24C.drf"

REVISION DATES

LIVABLE BUCKHEAD INC.
EROSION DETAILS


PATH400 ALONG ADINA DRIVE

CHECKED:	DATE:	DRAWING No.
BACKCHECKED:	DATE:	56-0003
CORRECTED:	DATE:	
VERIFIED:	DATE:	

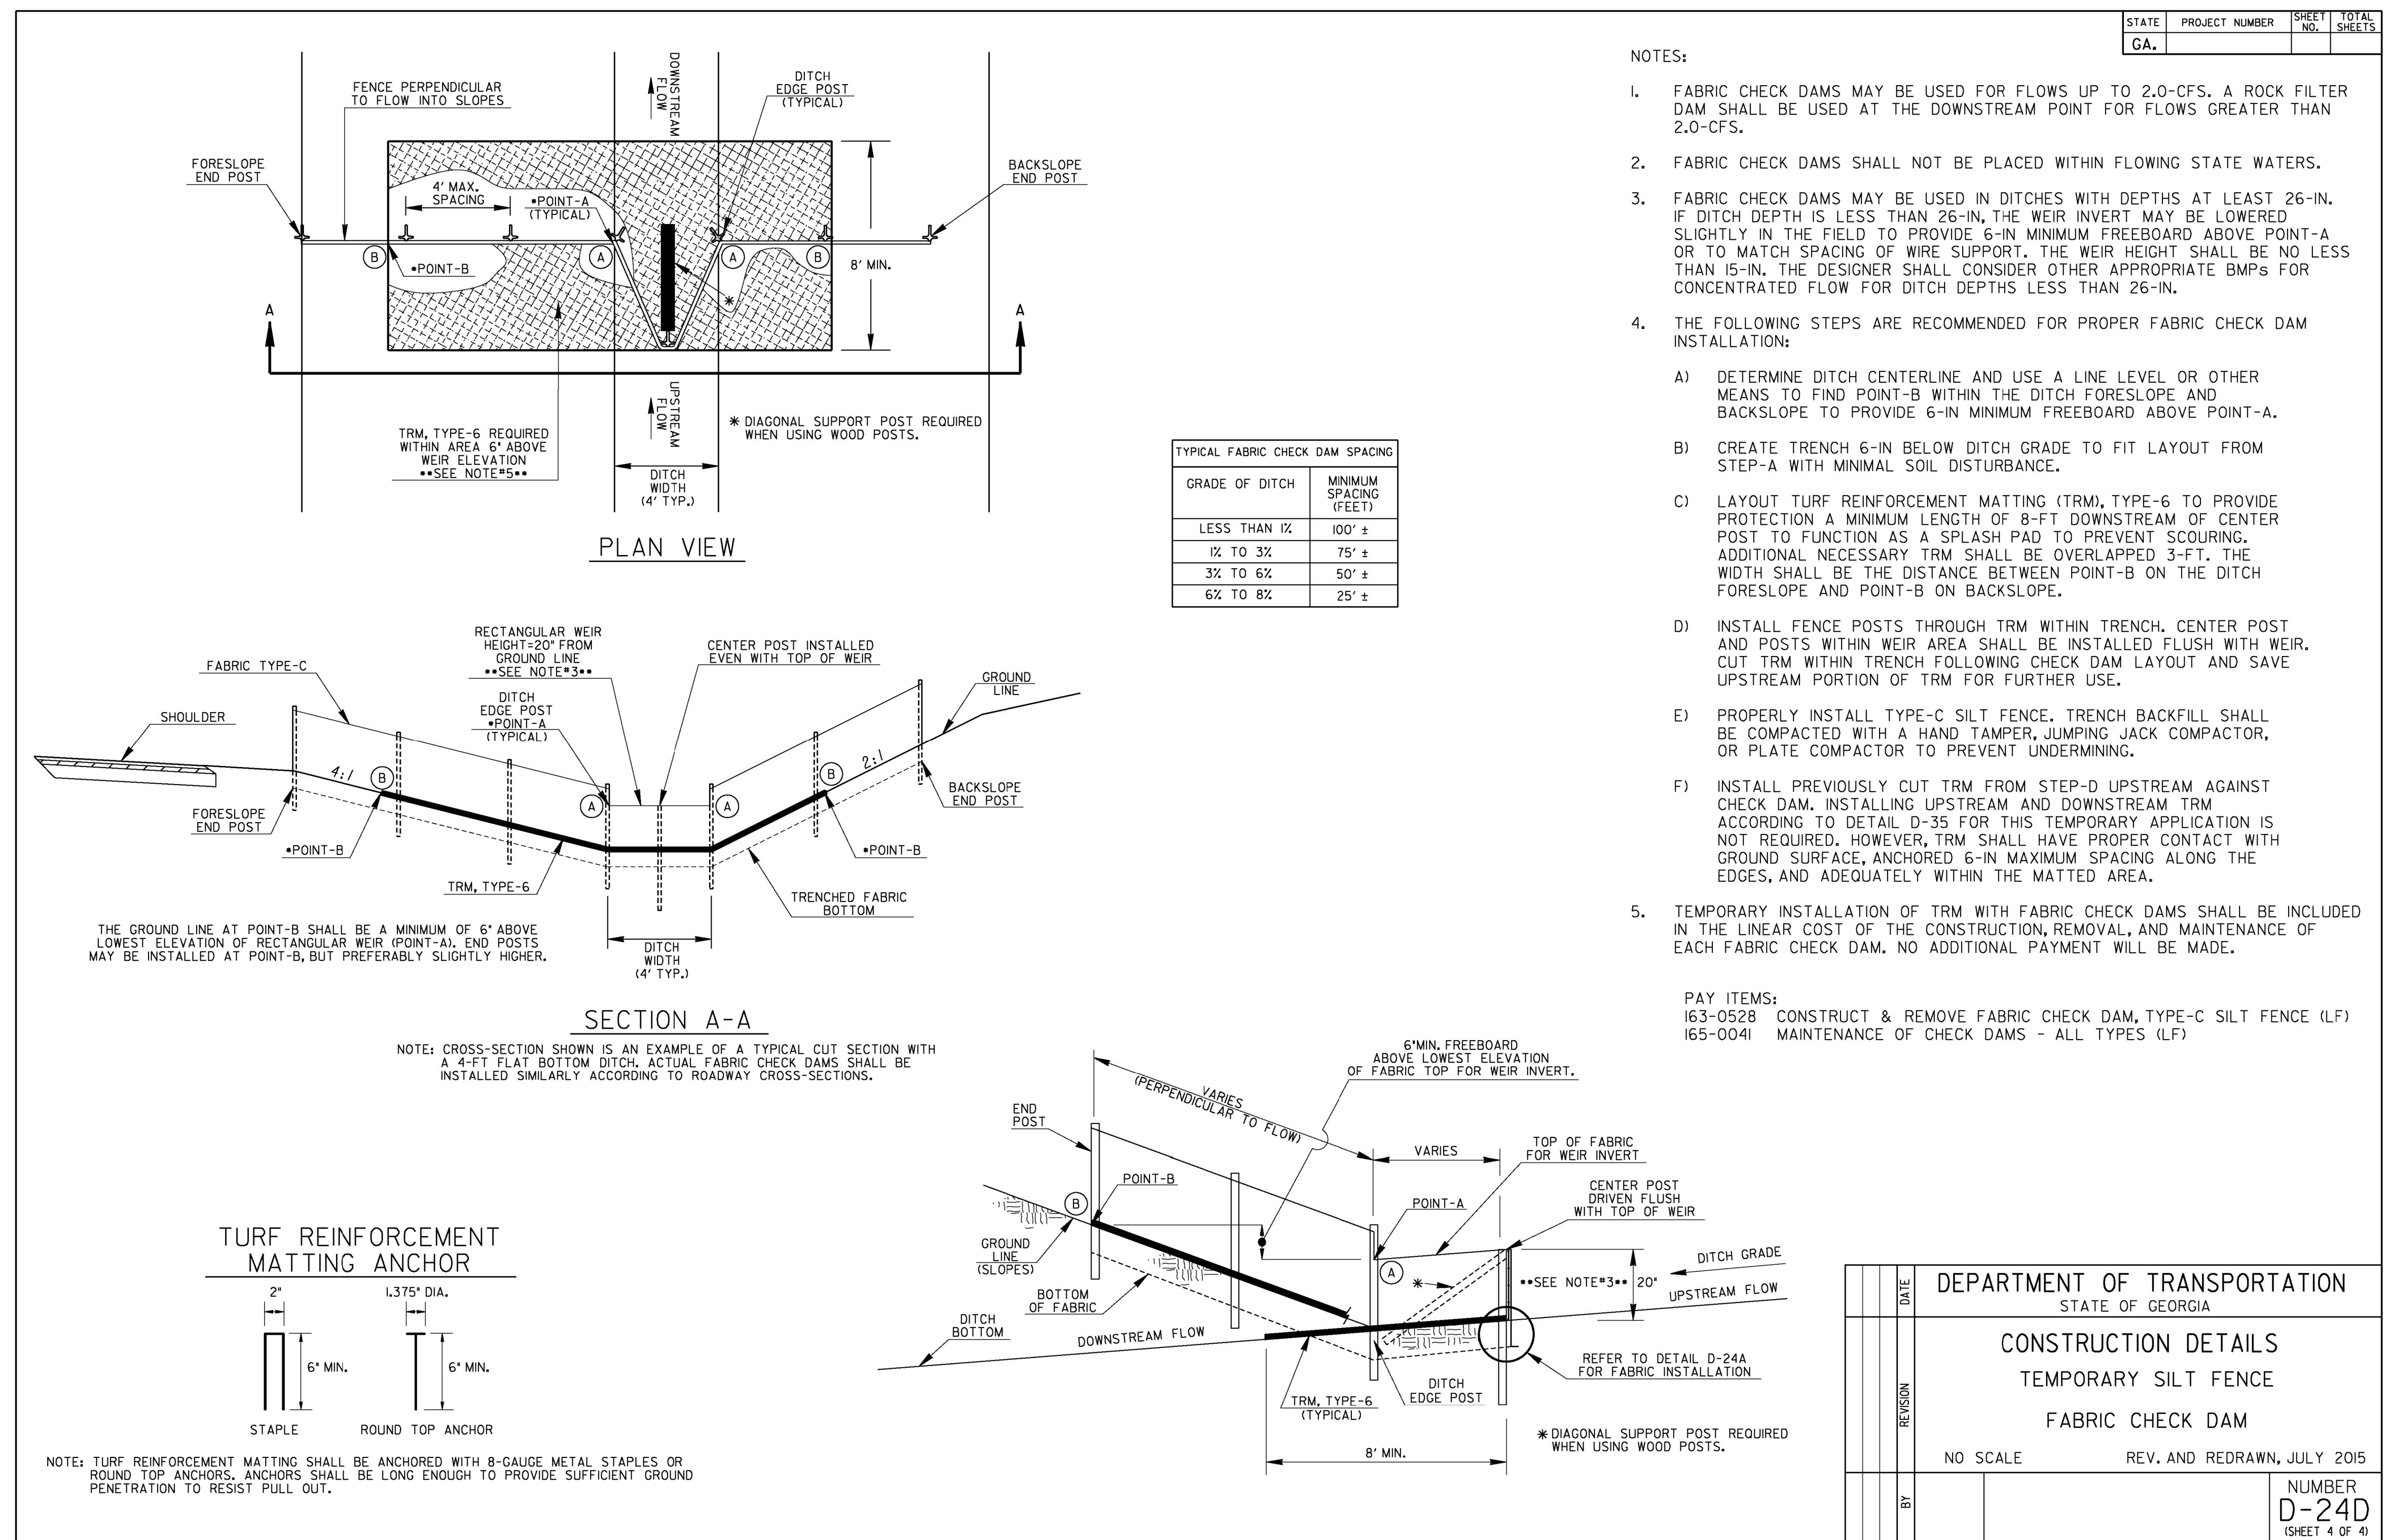


\$REF10A
\$REF10B
\$REF10C
\$REF10D
\$REF10E

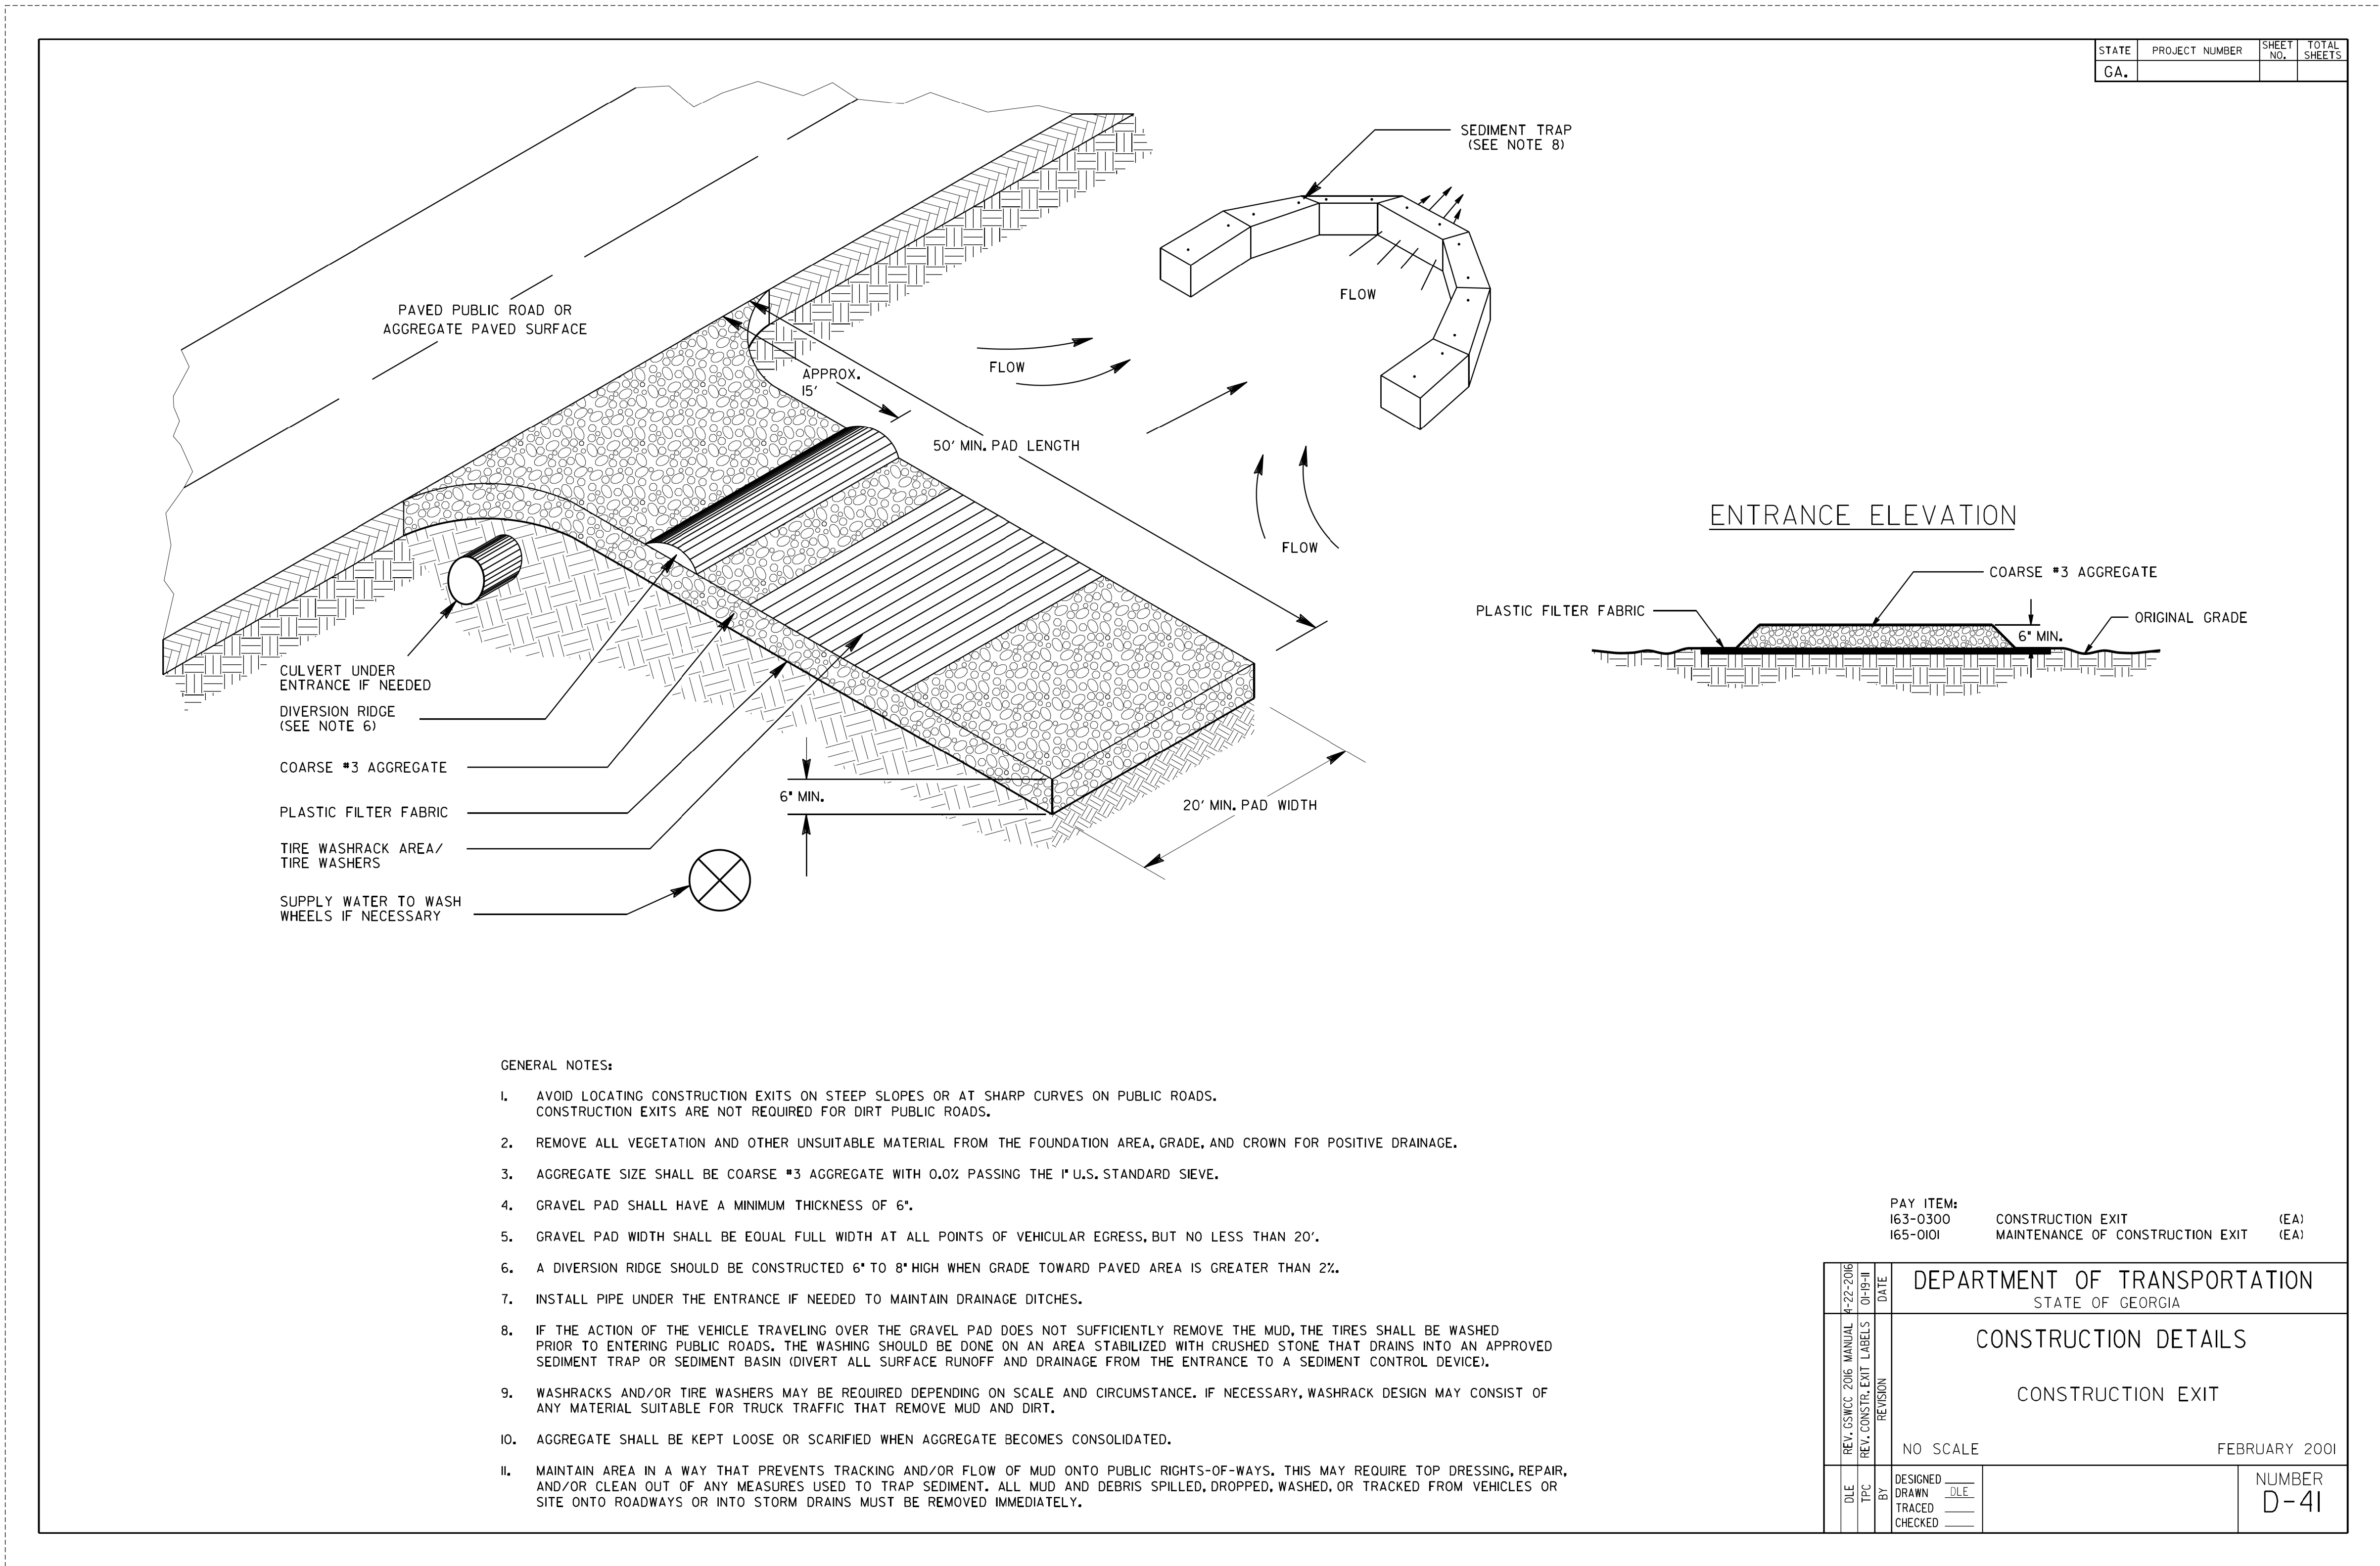\$REF10A
\$REF10B
\$REF10C
\$REF10D
\$REF10E



REVISION DATES			LIVABLE BUCKHEAD INC. EROSION DETAILS			
			PATH400 ALONG ADINA DRIVE			
			CHECKED:		DATE:	DRAWING No.
			BACKCHECKED:		DATE:	56-0005
			CORRECTED:		DATE:	
			VERIFIED:		DATE:	

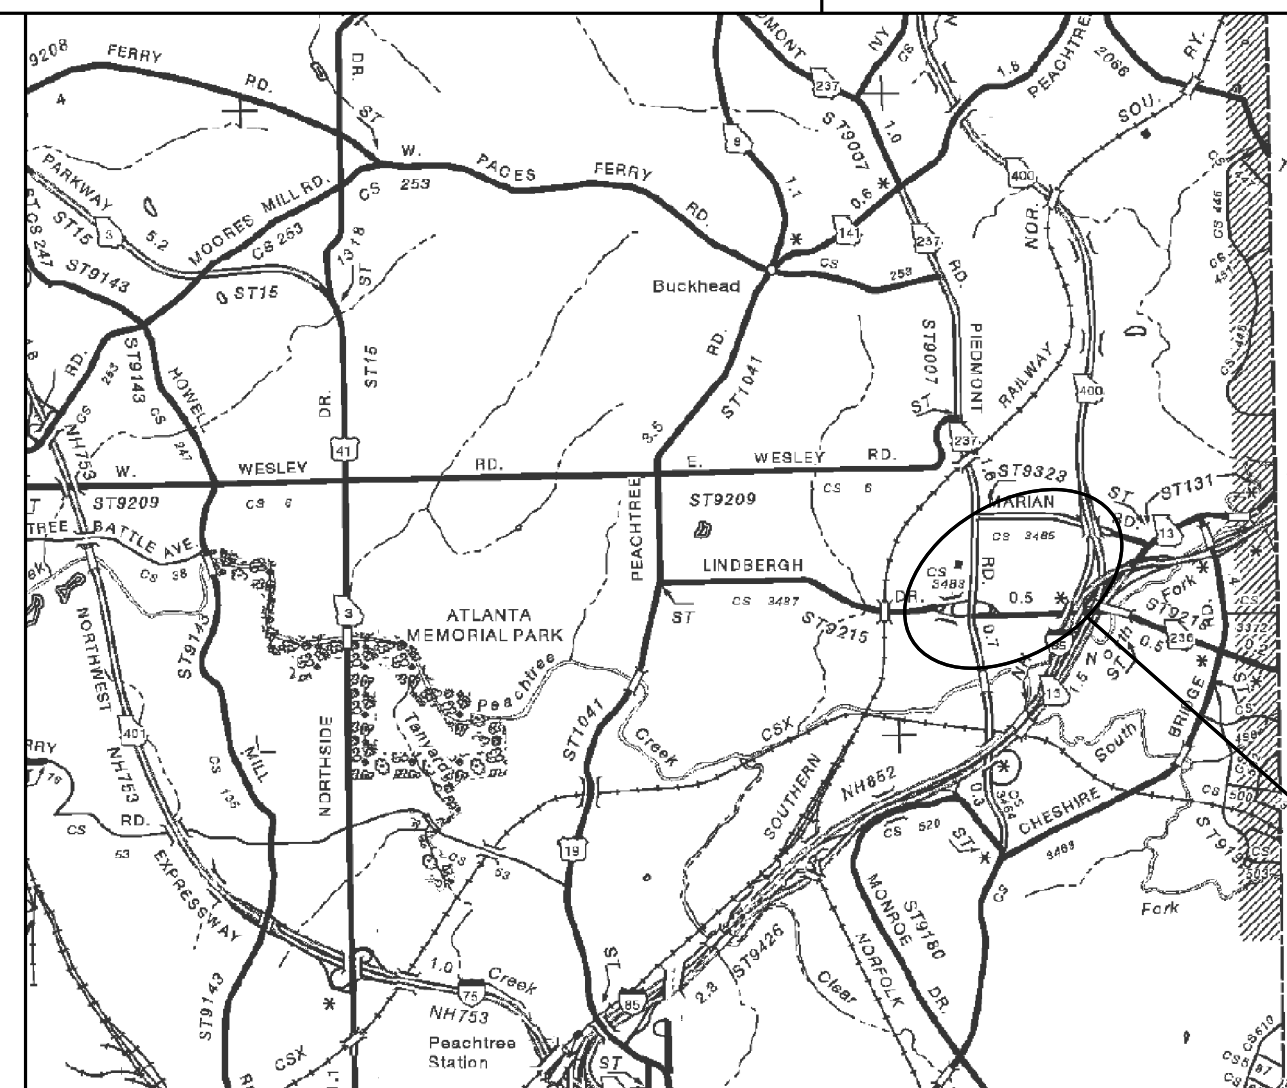

LIVABLE BUCKHEAD INC.

RIGHT OF WAY OF PROPOSED
PATH 400 ALONG ADINA DRIVE
CITY OF ATLANTA - FULTON COUNTY

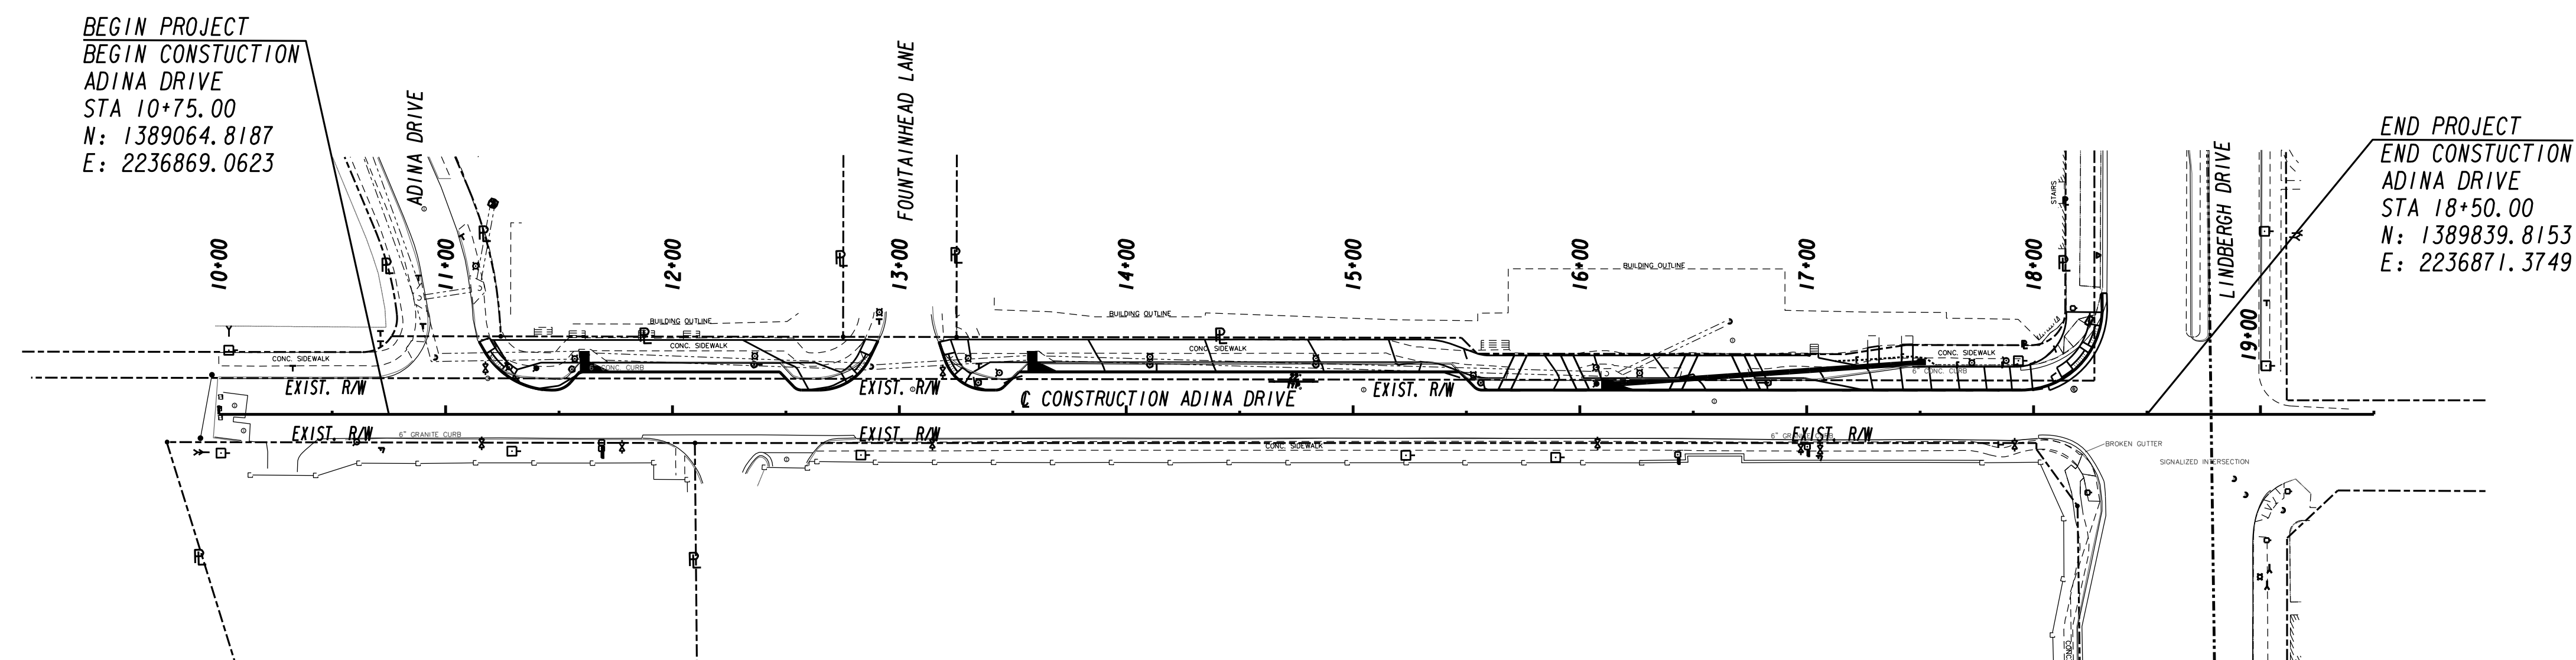
FEDERAL AID PROJECT

FEDERAL ROUTE No.: N/A
STATE ROUTE No.: LINDBERGH DRIVE (SR 236)

— PROJECT LOCATION


LOCATION SKETCH

NOTE: THE CO-ORDINATES LISTED ARE WEST ZONE
GRID CO-ORDINATES BASED ON THE GA. STATE PLANE
CO-ORDINATE SYSTEM OF 1984.
HORIZONTAL DATUM : NAD 1983/94 HARN
VERTICAL DATUM : NAVD 1988



CONVENTIONAL SIGNS

STATE OR COUNTY LINE		
CITY LIMIT LINE		
LAND LOT LINE		
PROPERTY LINE		
SURVEY OR BASE LINE		
RIGHT OF WAY LINE {	EXISTING	
	REQUIRED	
	LIMIT OF ACCESS	
	ROAD R/W & LIMIT OF ACCESS R/W MARKERS	
FENCE		
RAILROAD		
POWER LINE		
TELEPHONE LINE		
POWER POLES		
TELEPHONE OR TELEGRAPH POLES		

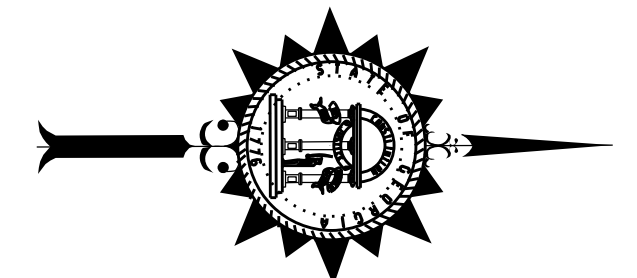

PLANS PREPARED BY

HL **Heath & Lineback Engineers**
INCORPORATED
2390 CANTON ROAD, BUILDING 200
MARIETTA, GEORGIA 30066-5393
(770)424-1668

UNDER THE SUPERVISION OF

OFFICE OF DESIGN

APPROVED: _____

LOCATION AND DESIGN APPROVAL DATE:

PLANS COMPLETED DATE:

REVISIONS:

LENGTH OF RIGHT OF WAY PROJECT	COUNTY NO.
	121
	MILES
NET LENGTH OF RIGHT OF WAY	0.00
NET LENGTH OF BRIDGES	0.00
NET LENGTH OF EXCEPTIONS	0.00
GROSS LENGTH OF RIGHT OF WAY	0.00

SCALE IN FEET

0 50 100 200

THIS PROJECT IS LOCATED 100% IN FULTON COUNTY
AND CONGRESSIONAL DISTRICT 7.

DRAWING No.

60-0001

FULTON COUNTY



STATE OF GEORGIA	
DEPARTMENT OF TRANSPORTATION	
RIGHT OF WAY MAP	
PROJECT NO.	DRAWING No. 60-0003
COUNTY: FULTON	
LAND LOT NO:49	
LAND DISTRICT:121	
GMD	
DATE	SH3 OF4

***** PERM.EASMT PARCEL 1 REO'D PERM. EASMT. DE10000 SEE SHT. 2 & 3 *****			
PNT	OFFSET/ DIST	STATION/ BEARING	ALIGNMENT
DE10000	15.96 L	10+76.14	Centerline Adina Rd
	18.50	N 89°44'53.5" W	
DE10001	34.46 L	10+76.16	Centerline Adina Rd
	48.09	N 0°15'06.9" E	
DE10002	34.40 L	11+24.25	Centerline Adina Rd
	150.96	N 0°15'06.9" E	
DE10003	34.18 L	12+75.21	Centerline Adina Rd
	50.00	N 0°15'06.9" E	
DE10004	34.11 L	13+25.21	Centerline Adina Rd
	222.59	N 0°15'06.9" E	
DE10005	33.80 L	15+47.80	Centerline Adina Rd
	9.90	N 45°15'06.9" E	
DE10006	26.79 L	15+54.79	Centerline Adina Rd
	162.32	N 0°15'06.9" E	
DE10007	26.56 L	17+17.11	Centerline Adina Rd
	26.94	N 8°29'43.1" W	
DE10008	30.62 L	17+43.75	Centerline Adina Rd
	4.25	N 0°15'06.9" E	
DE10009	30.61 L	17+48.00	Centerline Adina Rd
	8.61	S 89°49'44.5" E	
DE10010	22.00 L	17+48.00	Centerline Adina Rd
	43.98	N 0°10'15.5" E	
DE10011	22.00 L	17+91.98	Centerline Adina Rd
ARC LENGTH =	31.56		
CHORD BEAR =	N 41°52'58.2" W		
LNTH CHORD =	28.80		
RADIUS =	21.50		
DEGREE =	266°29'31.2"		
DE10012	41.29 L	18+13.37	Centerline Adina Rd
ARC LENGTH =	3.96		
CHORD BEAR =	N 80°57'16.5" W		
LNTH CHORD =	3.95		
RADIUS =	15.00		
DEGREE =	381°58'18.7"		
DE10013	45.20 L	18+13.98	Centerline Adina Rd
	12.85	N 0°50'27.8" E	
DE10014	45.05 L	18+26.83	Centerline Adina Rd
	30.14	S 89°48'53.5" E	
DE10015	14.90 L	18+26.82	Centerline Adina Rd
	750.68	S 0°15'06.5" W	
DE10000	15.96 L	10+76.14	Centerline Adina Rd
REOD EASMT =	12086.05 SF		
REOD EASMT =	0.277 ACRES		

*****TEMP_EASMT_PARCEL 1 REO'D TEMP. EASMT. DE10001 SEE SHT. 3*****					
PNT	OFFSET/		STATION/		ALIGNMENT
DE10009	30.61	L	17+48.00		Centerline Adina Rd
DE10016	30.54	L	17+98.97		Centerline Adina Rd
ARC LENGTH =	19.27				
CHORD BEAR	= N 36°34'19.9" W				
LNTH CHORD	= 17.98				
RADIUS	= 15.00				
DEGREE	= 381°58'18.7"				
DE10012	41.29	L	18+13.37		Centerline Adina Rd
ARC LENGTH =	31.56				
CHORD BEAR	= S 41°52'58.2" E				
LNTH CHORD	= 28.80				
RADIUS	= 21.50				
DEGREE	= 266°29'31.2"				
DE10011	22.00	L	17+91.98		Centerline Adina Rd
DE10010	22.00	L	17+48.00		Centerline Adina Rd
DE10009	30.61	L	17+48.00		Centerline Adina Rd
READ EASMT	AREA = 503.95	SF			

TEMP_EASMT_PARCEL 2		REQ'D TEMP. EASMT.		DE10002 SEE SHIT. 2	

PNT	OFFSET/		STATION/	ALIGNMENT	

DE10017	38.00 L		11+24.11	Centerline Adina Rd	
DE10018	38.00 L		12+75.21	Centerline Adina Rd	
DE10003	34.18 L		12+75.21	Centerline Adina Rd	
DE10002	34.40 L		11+24.25	Centerline Adina Rd	
ARC LENGTH = 3.61					
CHORD BEAR = S 87°54'51.7" W					
LNTH CHORD = 3.61					
RADIUS = 181.50					
DEGREE = 31°34'04.5"					
DE10017	38.00 L		11+24.11	Centerline Adina Rd	
READ EASMT AREA = 560.40 SF					

*****TEMP_EASMT_PARCEL 3 REQ'D TEMP. EASMT. DE10003 SEE SHT. 2*****									
PNT	OFFSET/		STATION/		ALIGNMENT				
DE10018	38.00	L	12+75.21		Center line	Adino Rd			
DE10019	38.00	L	12+75.21		Center line	Adino Rd			
DE10004	34.01	L	13+25.21		Center line	Adino Rd			
DE10003	34.18	L	12+75.21		Center line	Adino Rd			
DE10018	38.00	L	12+75.21		Center line	Adino Rd			
READ EASMT AREA = 192.63 SF									

*****TEMP_EASMT_PARCEL_4 REQ'D TEMP. EASMT. DE10004 SEE SHT. 2 &*****					
PNT	OFF SET/		STATION/	ALIGNMENT	
DE10019	38.00	L	13+25.21	Center line	Adina Rd
DE10020	38.00	L	15+40.00	Center line	Adina Rd
DE10021	33.00	L	15+55.00	Center line	Adina Rd
DE10022	33.00	L	17+25.00	Center line	Adina Rd
DE10023	36.00	L	17+25.00	Center line	Adina Rd
DE10024	36.00	L	17+90.00	Center line	Adina Rd
DE10025	32.00	L	18+02.37	Center line	Adina Rd

```

LNTH CHORD = 17.57
RADIUS = 36.92
DEGREE = 155°12'05.8"
DE10013 45.20 L 18+13.98 Centerline Adina Rd
ARC LENGTH = 3.96
CHORD BEAR = S 80°57'16.5" E
LNTH CHORD = 3.95
RADIUS = 15.00
DEGREE = 381°58'18.7"
DE10012 41.29 L 18+13.37 Centerline Adina Rd
ARC LENGTH = 19.27
CHORD BEAR = S 36°34'19.9" E
LNTH CHORD = 17.98
RADIUS = 15.00
DEGREE = 381°58'18.7"
DE10016 30.54 L 17+98.97 Centerline Adina Rd
DE10009 30.61 L 17+48.00 Centerline Adina Rd
DE10008 30.62 L 17+43.75 Centerline Adina Rd
DE10007 26.76 L 17+17.11 Centerline Adina Rd
DE10006 26.76 L 15+54.79 Centerline Adina Rd
DE10005 33.80 L 15+47.80 Centerline Adina Rd
DE10004 34.11 L 13+25.21 Centerline Adina Rd
DE10019 38.00 L 13+25.21 Centerline Adina Rd
    READ EASMT AREA = 2444.75 SF

```

PROPERTY AND EXISTING R/W LINE
REQUIRED R/W LINE
CONSTRUCTION LIMITS
EASEMENT FOR CONSTR
& MAINTENANCE OF SLOPES
EASEMENT FOR CONSTR OF SLOPES
EASEMENT FOR CONSTR OF DRIVES

BEGIN LIMIT OF ACCESS.....BLA
END LIMIT OF ACCESS.....ELA
LIMIT OF ACCESS
REQ'D R/W & LIMIT OF ACCESS

SCALE IN FEET

0 20 40 80

DATE	REVISIONS	DATE	REVISIONS	STATE OF GEORGIA DEPARTMENT OF TRANSPORTATION RIGHT OF WAY MAP	
				PROJECT NO: COUNTY: FULTON LAND LOT NO: 49 LAND DISTRICT: 121 GMD DATE	
				SH4 OF4 DRAWING No. 60-0004	

**DEPARTMENT OF TRANSPORTATION
STATE OF GEORGIA
SPECIAL PROVISION**

PATH400 ALONG ADINA DRIVE

SECTION 108 - PROSECUTION AND PROGRESS

Retain Sub-Section 108.08 as written and add the following:

108.08. Failure or Delay in Completing Work on Time

D. Restrictive Work Hours

1. Failure to re-open travel lanes as specified in Special Provision Section 150.6.A will result in the assessment of liquidated damages in the amount of \$1,000.00, per hour or portion thereof.

The above rates are cumulative and are in addition to any Liquidated Damages which may be assessed for failure to complete the overall project

**DEPARTMENT OF TRANSPORTATION
STATE OF GEORGIA
SPECIAL PROVISION**

PATH400 ALONG ADINA DRIVE

SECTION 150 – TRAFFIC CONTROL

Delete Subsection 150.6 and add the following:

150.6 Special Conditions:

A. Lane Closures

The Contractor shall not install lane closures, shoulder closures (if applicable), pace traffic or move equipment or materials that interferes with traffic on local side streets between the hours of 6:00 am to 9:00 am and 3:00 pm to 6:00 pm, Monday through Friday.

The Contractor shall coordinate all lane closures and construction access from county, city, and state roads and streets with the the City of Atlanta