

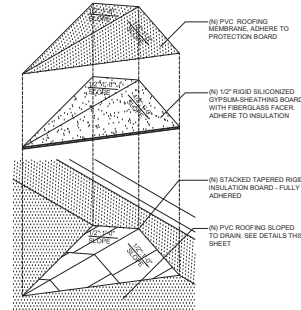


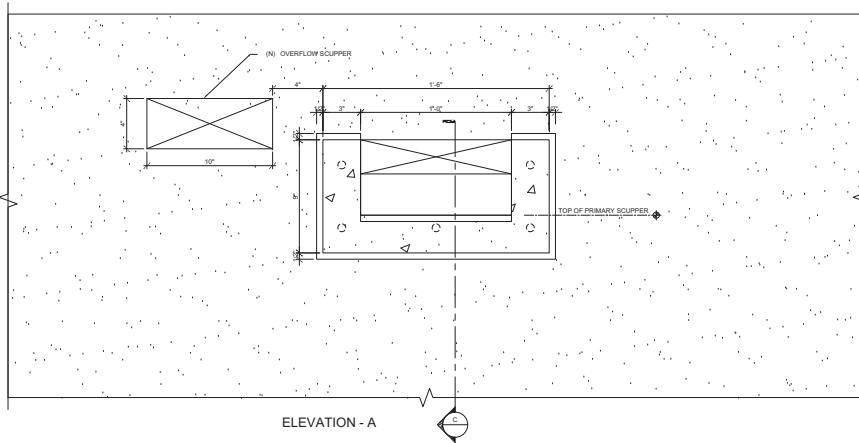


NOTE: CRICKET RIDGE IS HORIZONTAL, TYP.

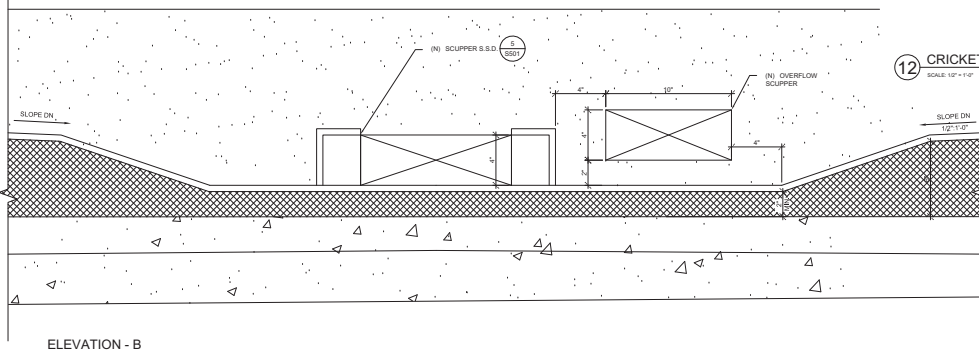


12 CRICKET ASSEMBLY

SCALE: 1/2" = 1'-0"

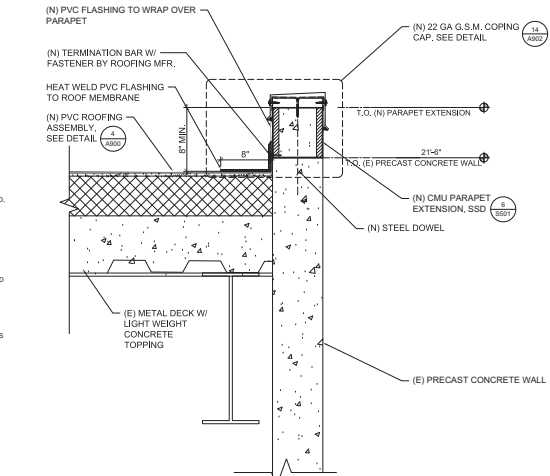


7 RAISED PARAPET/CURB EXTENSION

SCALE: 1/2" = 1'-0"

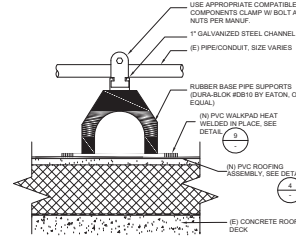


8 CONDUIT/PIPE SUPPORT

SCALE: N.T.S.

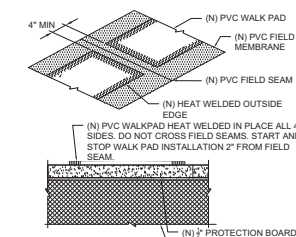


9 WALKPAD INSTALLATION

SCALE: N.T.S.

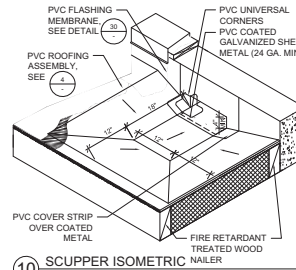


10 SCUPPER ISOMETRIC

SCALE: N.T.S.

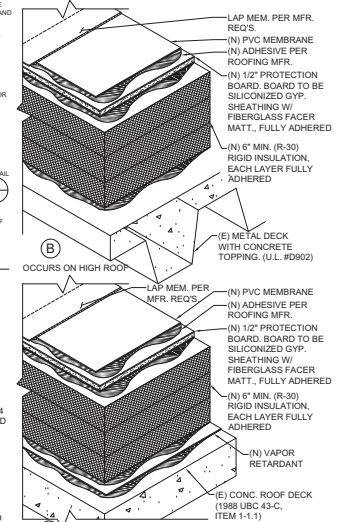

4 SINGLE PLY ROOF ASSEMBLY

SCALE: 3/4" = 1'-0"

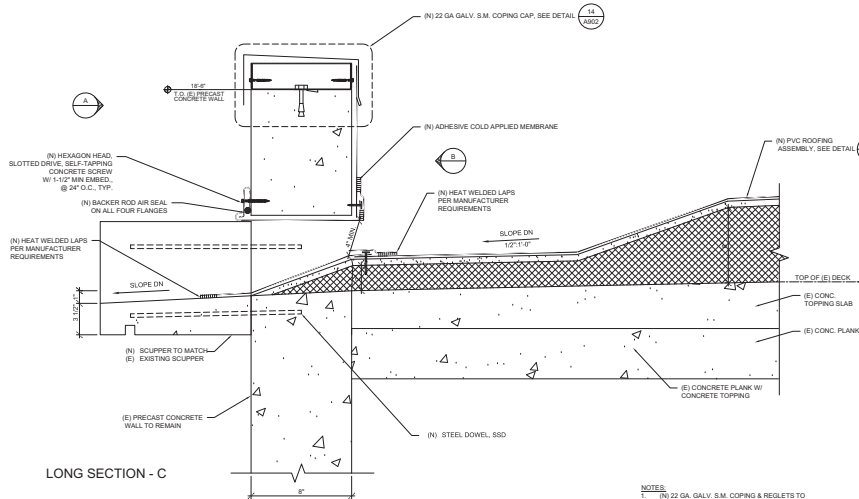

30 SCUPPER AT LOWER ROOF-NEW

SCALE: 3/4" = 1'-0"

NOTES:
1. (N) 22 GA. GALV. S.M. COPING & REGLETS TO BE PAINTED. COLORS TO MATCH EXISTING.
2. SOLDER ALL JOINTS.

APPROVAL
CALIFORNIA DEPARTMENT OF
CORRECTIONS AND REHABILITATION
ACCESS COMPLIANCE REVIEW
APPROVAL OF THIS PLAN DOES NOT AUTHORIZE
OR APPROVE ANY OMISSION OR DEVIATION
FROM THE APPLICABLE REGULATIONS.
TRACKING NUMBER: 1-20200000
DATE: 08/01/2023
REVIEWER: [Signature]



OFFICE OF THE STATE FIRE MARSHAL
APPROVED FOR THE STATE OF CALIFORNIA
Approval of this plan does not authorize or approve any omission or deviation from applicable regulations. This plan is subject to field inspection. One set of approved plans shall be available on the project site at all times.



NO.	DATE	DESCRIPTION
1		
2		
3		
4		
5		
6		
7		
8		
9		
10		

STATE OF CALIFORNIA DEPARTMENT OF
CORRECTIONS AND REHABILITATION
FACILITY: CALIFORNIA STATE PRISON, LOS ANGELES COUNTY
DESIGN SERVICES AND ENGINEERING
DESIGN SERVICES SECTION




HISBER YAMAUCHI
Architects, Inc.
4602 24th Street, Suite #3
Downs, CA 92618
330.758.1789




LAC
REPLACE ROOFS - PHASE 1
CALIFORNIA STATE PRISON, LOS ANGELES COUNTY
WEST
LANCASTER, CA 93306
DATE: AUGUST 11, 2023
SHEET: 21-040
DETAILS: 21-040 PHASE 1
SHEET NUMBER: A900

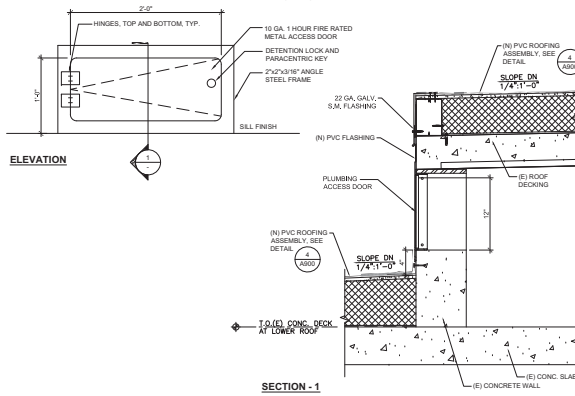 


27 PLUMBING ACCESS DOOR (in development)

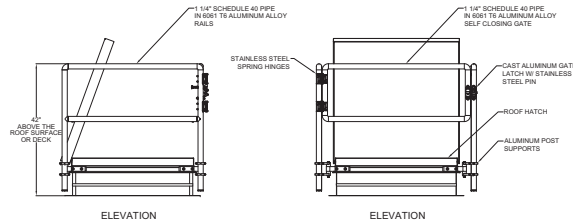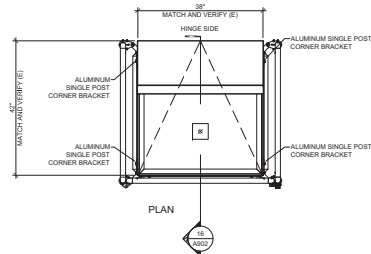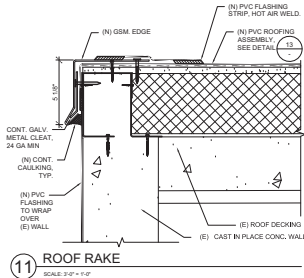


15 ROOF HATCH SAFETY RAIL GUARD

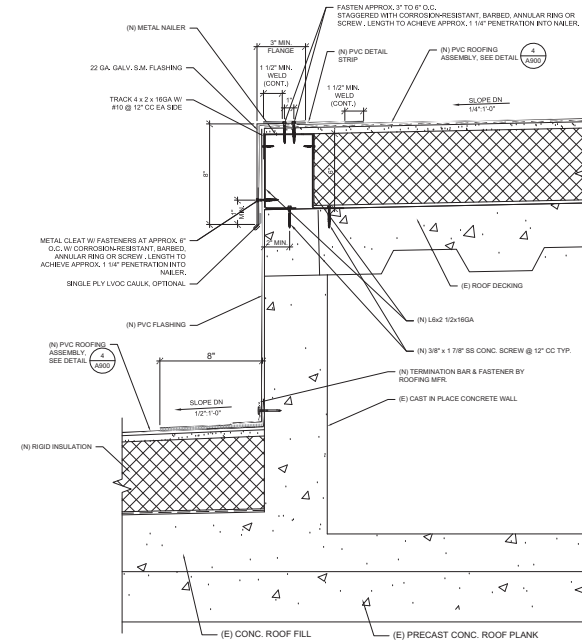

8 HIGH - LOW ROOF TRANSITION

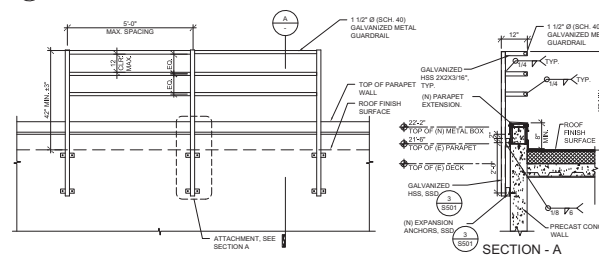

9 GUARDRAIL-OUTSIDE PARAPET WALL MOUNTED

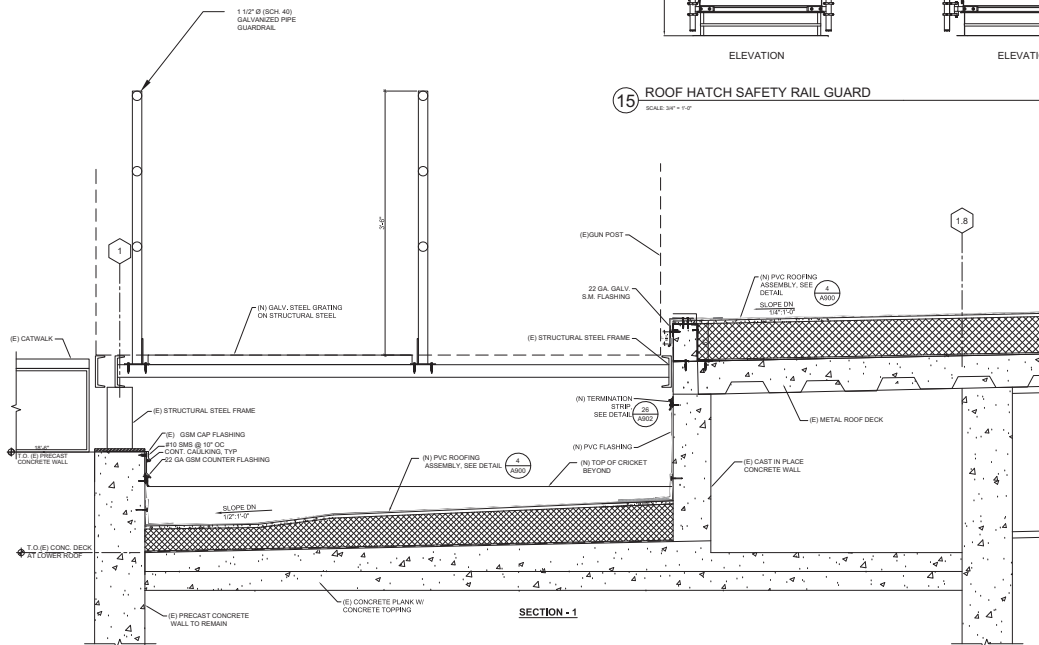

30 CATWALK WITH GUARDRAIL-MATCH EXISTING AT AD SEG

OFFICE OF THE STATE FIRE MARSHAL
APPROVED FOR AND FORWARDED

Approval of this plan does not constitute an approval or endorsement of any product or material. It is the responsibility of the user to verify the accuracy of the information provided in the field inspection. Check list of approved plans and be available on the project site at all times.

DESCRIPTION	DATE

STATE OF CALIFORNIA DEPARTMENT OF
CORRECTIONS AND REHABILITATION
FACILITY MAINTENANCE AND REPAIR DIVISION
DESIGN SERVICES AND CONSTRUCTIONProject No. 5943.10
Final DrawingsHY
HBSER YAMAUCHI
Architects, Inc.
4602 2nd Street, Suite #3
Down, CA 92618
330.758.1789
Fax

LAC

REPLACE ROOFS - PHASE 1
CALIFORNIA STATE PRISON, LOS ANGELES COUNTY
WEST
LANCASTER, CA 93306
DATE: AUGUST 31, 2023
SHEET DETAILS
COP NUMBER: 21-240 PHASE 1















SHEET NUMBER

A901

V2

APPROVAL

CALIFORNIA DEPARTMENT OF
CORRECTIONS AND REHABILITATION
ACCESS COMPLIANCE REVIEWAPPROVAL OF THIS PLAN DOES NOT AUTHORIZE
OR APPROVE ANY OMISSION OR DEVIATION
FROM THE APPLICABLE REGULATIONS.TRACKING NUMBER: 11/20/2023
DATE: 08-31-2023
REVIEWER: [Signature]

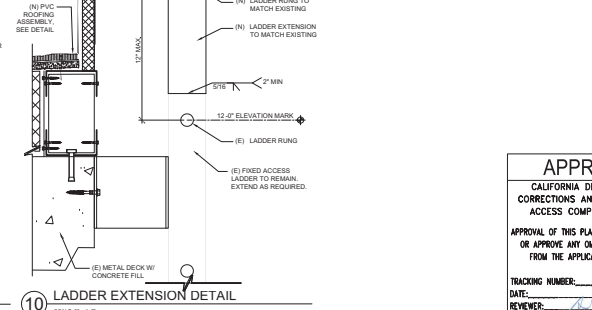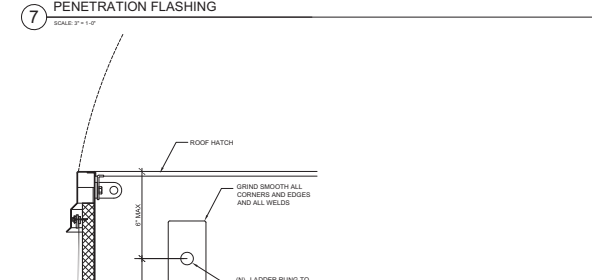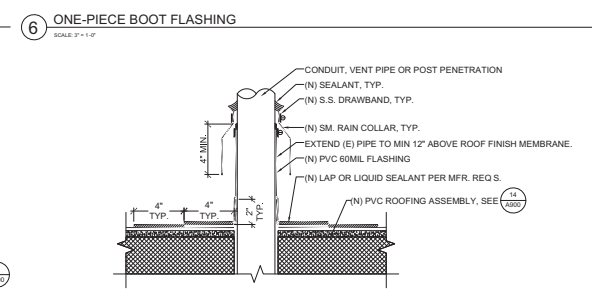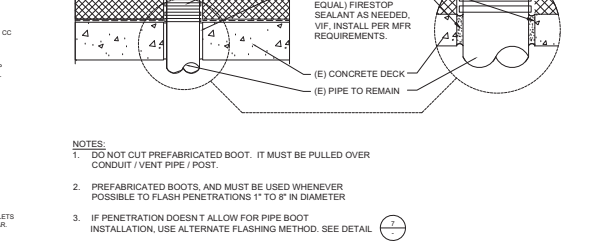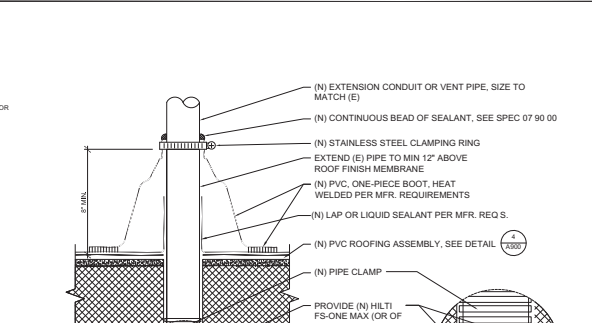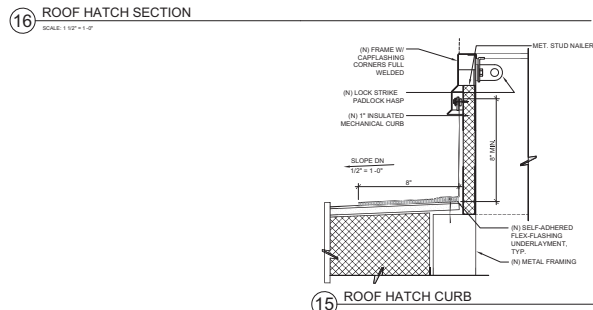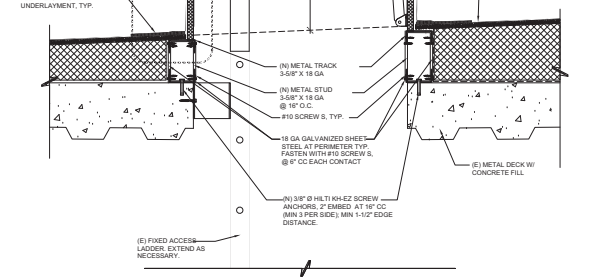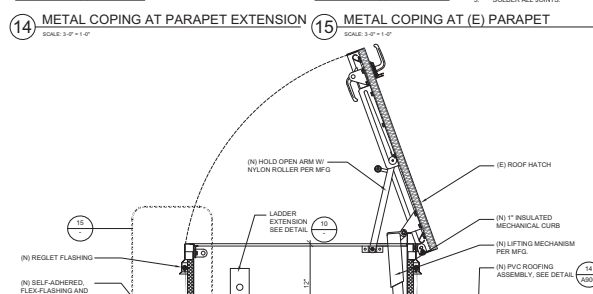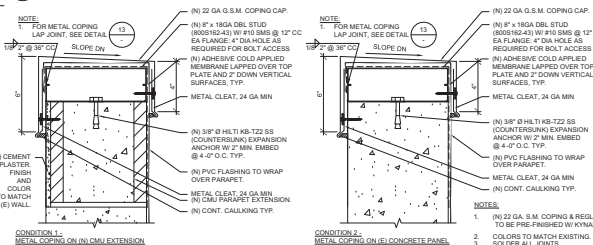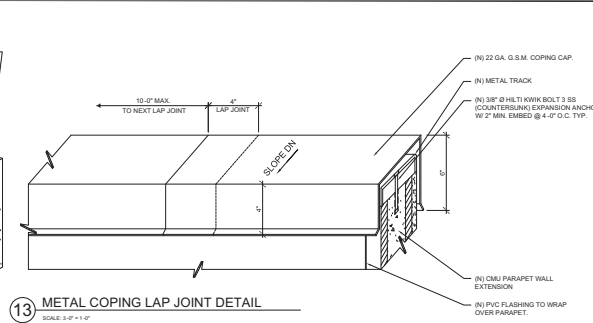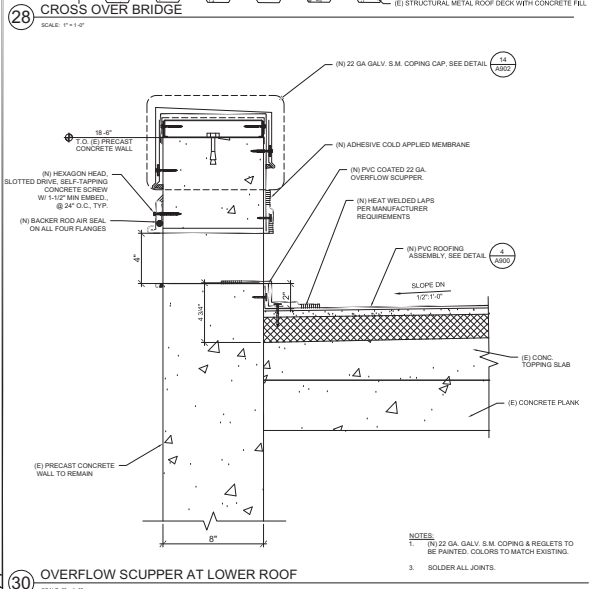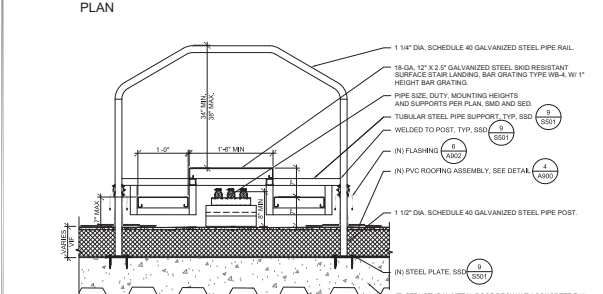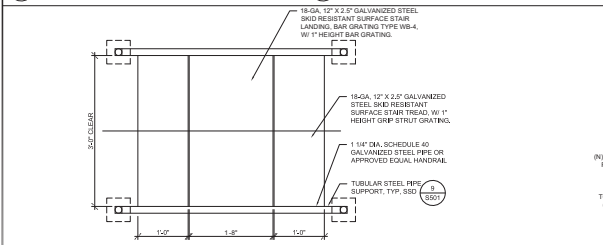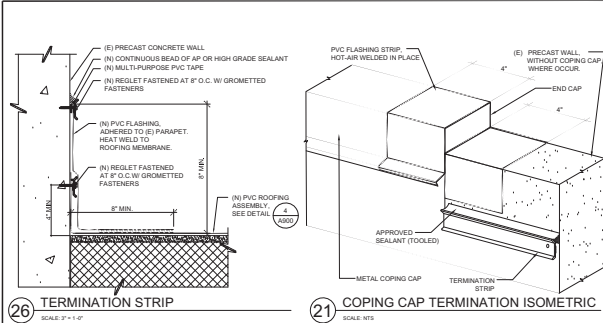

OFFICE OF THE STATE FIRE MARSHAL
APPROVED FOR FIRE AND PANG ONLY

APPROVAL

DATE: AUGUST 13, 2023

REVIEWER: [Signature]

STATE OF CALIFORNIA DEPARTMENT OF
CORRECTIONS AND REHABILITATION

FACILITY: [Blank]

DESIGN SERVICES AND MANAGED BRANCH

FINAL DRAWINGS

Project No. 9843.10

HISER YAMAUCHI
Architects, Inc.

4602 2nd Street, Suite #3
Down, CA 92618

330.758.1789

Seal of the State of California Department of Corrections and Rehabilitation

LAC

CALIFORNIA STATE PRISON LOS ANGELES COUNTY

WEST

LANCASTER, CA 93306

DATE: AUGUST 13, 2023


REVIEWER: [Signature]

SHEET NUMBER


A902



APPROVAL	
CALIFORNIA DEPARTMENT OF CORRECTIONS AND REHABILITATION ACCESS COMPLIANCE REVIEW	
APPROVAL OF THIS PLAN DOES NOT AUTHORIZE OR APPROVE ANY OMISSION OR DEVIATION FROM THE APPLICABLE REGULATIONS.	
TRACKING NUMBER:	11/20/2023
DATE:	CASp-491 #1317
REVIEWER:	

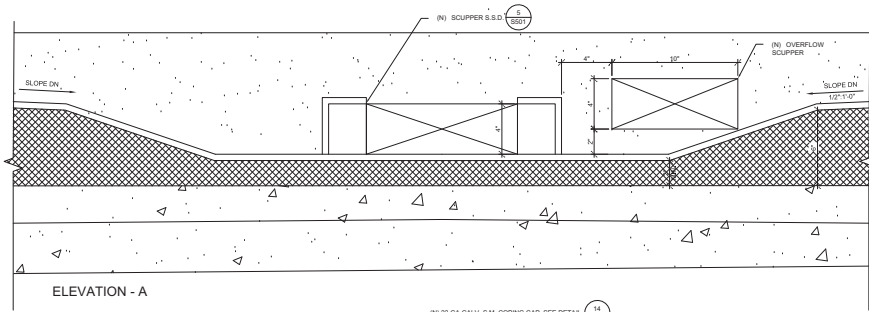


ELEVATION - A

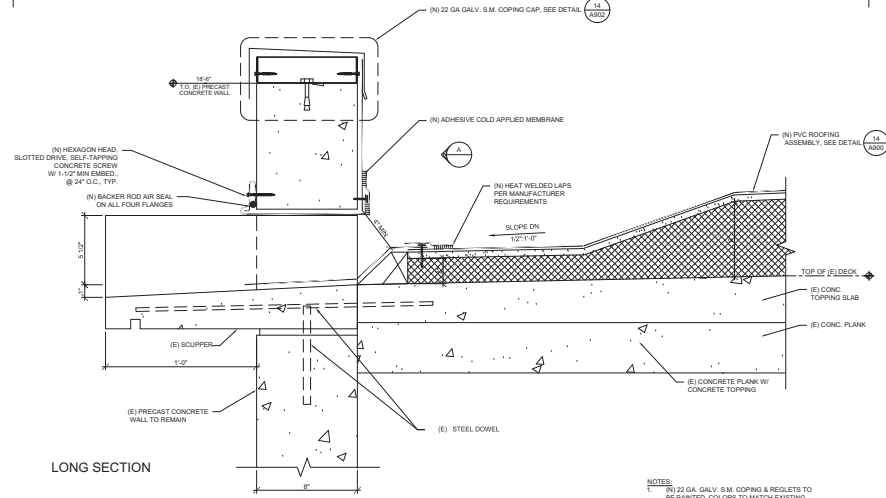


LONG SECTION

28 SCUPPER AT LOWER ROOF-EXISTING
SCALE: 3/4\"/>


NOTES:
1. (N) 22 GA. GALV. S.M. COPING & REGLETS TO BE PAINTED, COLORED TO MATCH EXISTING.
2. SOLDER ALL JOINTS.

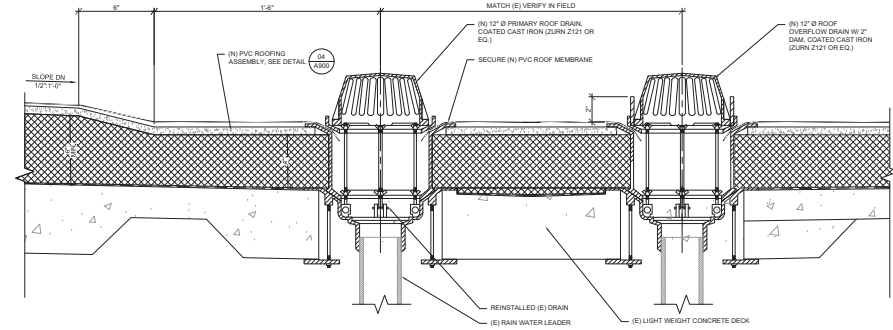

12 MAIN ROOF AND OVERFLOW DRAIN
SCALE: 3/4\"/>

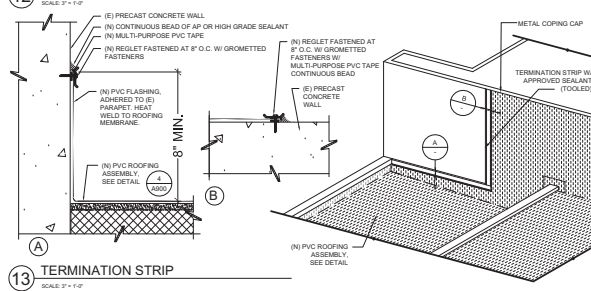


13 TERMINATION STRIP
SCALE: 3/4\"/>

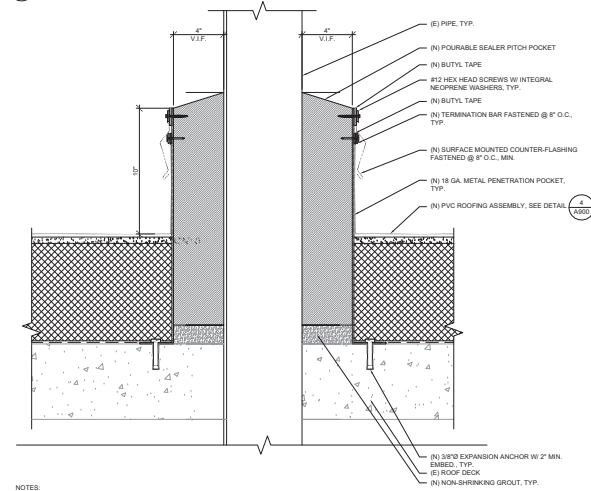

15 LARGE PITCH POCKET
SCALE: 3/4\"/>

NOTES:
1. REMOVE ALL EXISTING FLASHING, LEAD, ETC. PIPE SURFACE MUST BE FREE OF ALL RUST, GREASE, INSULATION, ETC.
2. POURABLE SEALER MIXED TO DRED WATER (MINIMUM DEPTH OF 2\"/>

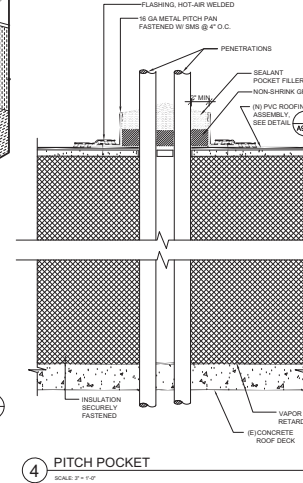

4 PITCH POCKET
SCALE: 3/4\"/>

APPROVAL
CALIFORNIA DEPARTMENT OF
CORRECTIONS AND REHABILITATION
ACCESS COMPLIANCE REVIEW
APPROVAL OF THIS PLAN DOES NOT AUTHORIZE
OR APPROVE ANY OMISSION OR DEVIATION
FROM THE APPLICABLE REGULATIONS.

TRACKING NUMBER: 11/20/2023
DATE: 08/09/2023
REVIEWER: [Signature]



OFFICE OF THE STATE FIRE MARSHAL
APPROVED FOR FIRE AND PANIC ONLY
APPROVAL OF THIS PLAN DOES NOT AUTHORIZE OR APPROVE ANY OMISSION OR DEVIATION FROM THE APPLICABLE REGULATIONS. ONE SET OF APPROVED PLANS MUST BE AVAILABLE ON THE PROJECT SITE AT ALL TIMES.


DESCRIPTION	DATE	BY	CHK.

STATE OF CALIFORNIA DEPARTMENT OF
CORRECTIONS AND REHABILITATION
FACILITY MAINTENANCE AND REPAIR DIVISION
DESIGN SERVICES AND ENGINEERING BRANCH
DESIGN SERVICES SECTION
Project No. 0943.10


HYSER YAMAUCHI
Architects, Inc.
4602 2nd Street, Suite #3
Down, CA 92618
330.758.1789




LAC
REPLACE ROOFS - PHASE 1
CALIFORNIA STATE PRISON LOS ANGELES COUNTY
WEST
LANCASTER, CA 93306
DATE: AUGUST 11, 2023
SHEET DETAILS
SHEET NUMBER
A905
SHEET NUMBER 21-040 PHASE 1

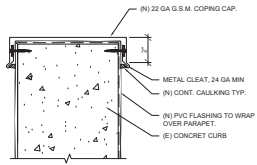


26 METAL COPING ON CONCRETE CURB
SCALE: 3/4" = 1'-0"

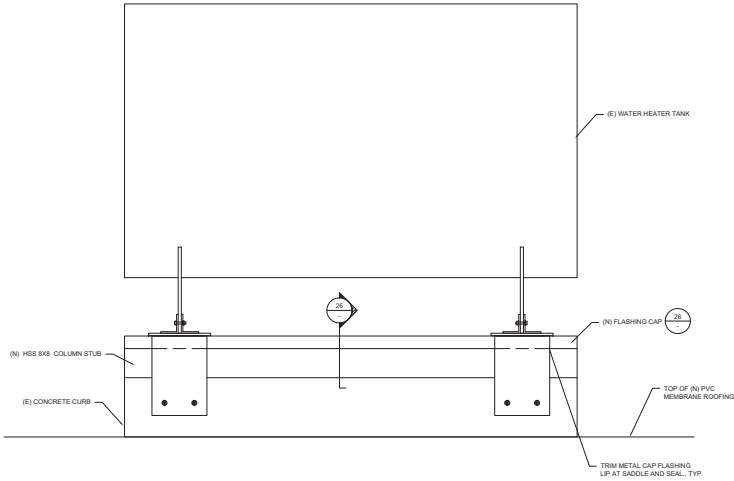


28 WATER HEATER ON CURB - ELEVATION
SCALE: 1/2" = 1'-0"

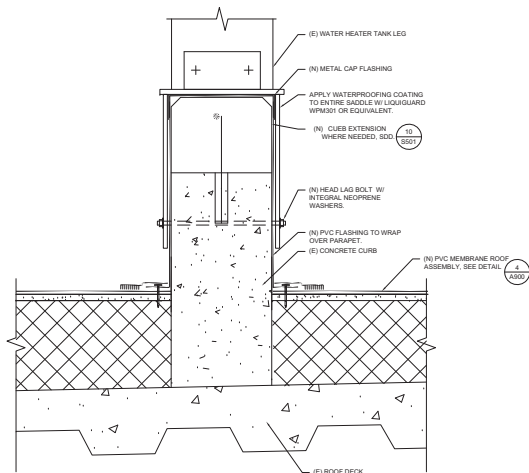

30 WATER HEATER MOUNTING
SCALE: 3/4" = 1'-0"

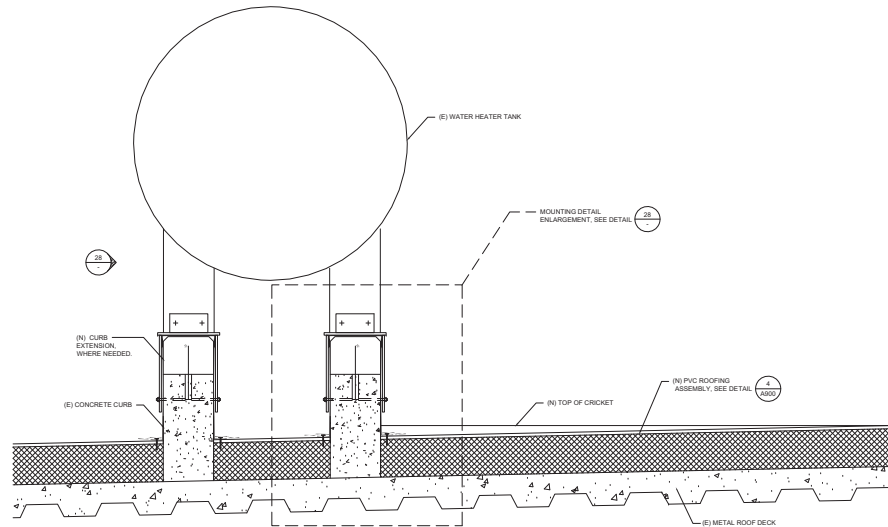

20 WATER HEATER ON CURB
SCALE: 1/2" = 1'-0"

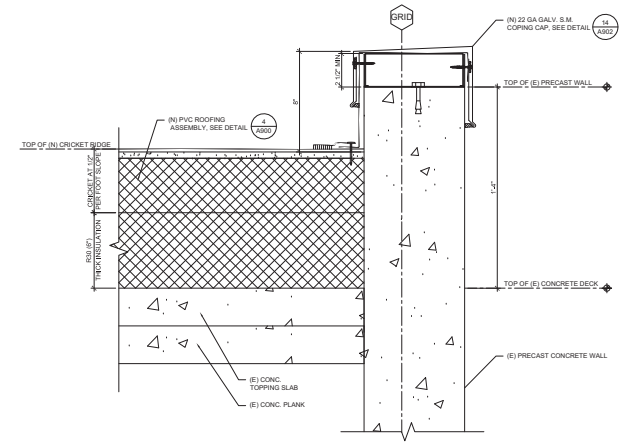

7 PARAPET AT LOW ROOF AT RIDGE OF CRICKET
SCALE: 3/4" = 1'-0"



OFFICE OF THE STATE FIRE MARSHAL
APPROVED FOR FIRE AND PANIC ONLY
Approval of this plan does not constitute an approval of any equipment or materials from any manufacturer or supplier. It is the responsibility of the user to inspect and verify the quality of all materials and equipment used in the project. The user shall be responsible for any and all costs associated with the project.

NO.	DATE	DESCRIPTION

STATE OF CALIFORNIA DEPARTMENT OF
CORRECTIONS AND REHABILITATION
FACILITY: CALIFORNIA STATE PRISON - WEST
DESIGN SERVICES AND MANAGED BRANCH

HYSER YAMAUCHI
Architects, Inc.
4602 2nd Street, Suite #3
Down, CA 95618
330.758.1789




LAC


REPLACE ROOFS - PHASE 1
CALIFORNIA STATE PRISON - LOS ANGELES COUNTY
WEST
LANCASTER, CA 93306
DATE: AUGUST 17, 2023
SHEET: 1 OF 1
DRAWING: 21-040 PHASE 1

APPROVAL
CALIFORNIA DEPARTMENT OF
CORRECTIONS AND REHABILITATION
ACCESS COMPLIANCE REVIEW
APPROVAL OF THIS PLAN DOES NOT AUTHORIZE
OR APPROVE ANY OMISSION OR DEVIATION
FROM THE APPLICABLE REGULATIONS.
TRACKING NUMBER: LACSP-00000000
DATE: 8/9/2023
REVIEWER: [Signature]


SHEET NUMBER
A906

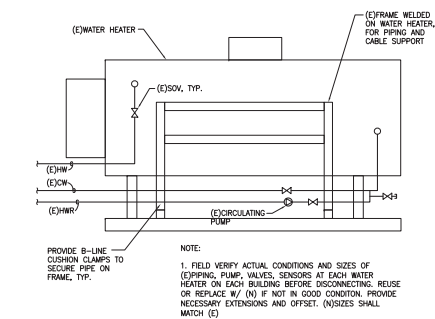


(F) (E)WATER HEATER PIPING DIAGRAM
NO SCALE

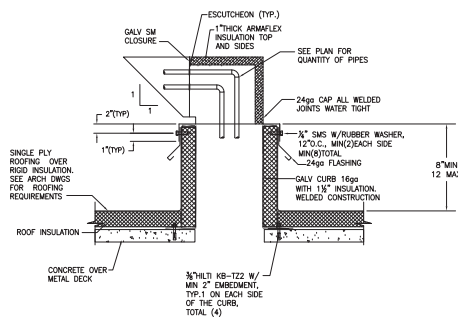


G MULTIPLE PIPES
ROOF PENETRATION DETAIL
NO SCALE

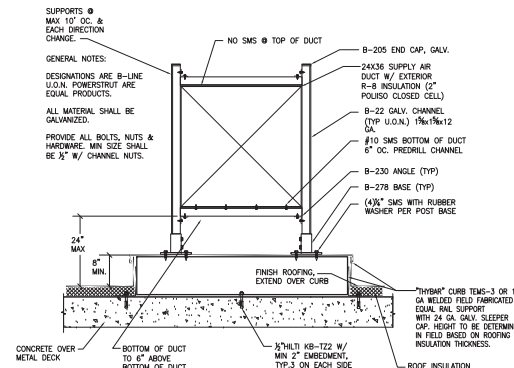


D DUCT ON ROOF
NO SCALE

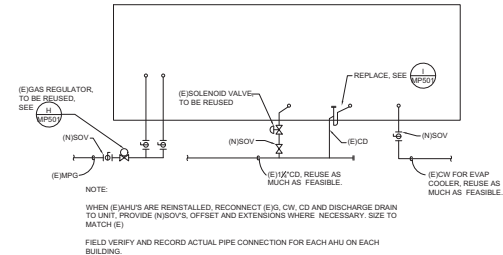

(A) (E)AHU PIPING DIAGRAM
NO SCALE

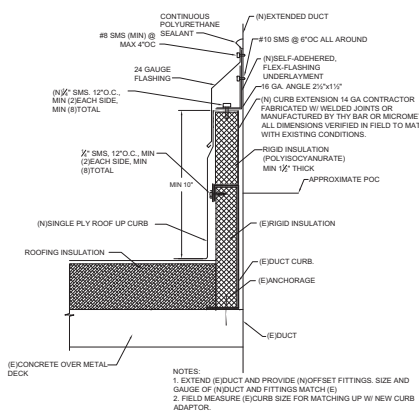

B DUCT THRU ROOF
NO SCALE

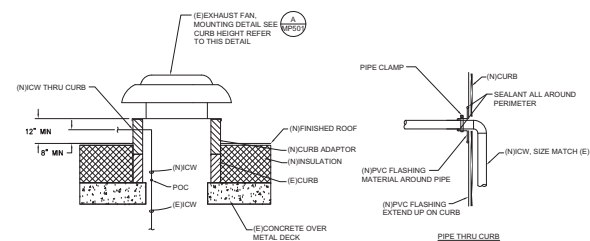

C PIPE THRU CURB
NO SCALE



OFFICE OF THE STATE FIRE MARSHAL
APPROVED ~~FIRE AND PANIC~~ ONLY



10/16/23
23-0002
SINCE 1888

Approval of this plan does not authorize or approve any omission or deviation from applicable regulations. Final approval is subject to field inspection. One set of approved plans shall be available on the project site at all times.

[illegible]

STATE OF CALIFORNIA DEPARTMENT OF
CORRECTIONS AND REHABILITATION
FACILITY PLANNING, CONSTRUCTION AND MANAGEMENT DIVISION
DESIGN SERVICES AND STANDARDS DIVISION
DESIGN SERVICES SECTION

Project No. 5943.10
Working Drawings



LAC		
-----	--	--

CALIFORNIA STATE PRISON, LOS ANGELES COUNTY
4750 60TH STREET, WEST
ANCASTER, CA 95536

DATE: AUGUST 31, 2023

PROJECT: MECHANICAL / PLUMBING DETAILS


2023 08 IMAGES: 21-048 PHASE 1

SHEET NUMBER


MP502 V2

TRACKING NUMBER: 11/20/2023
DATE: 11/20/2023
REVIEWER: [Signature]



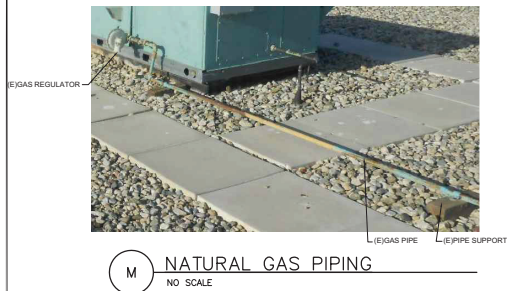

M NATURAL GAS PIPING
NO SCALE

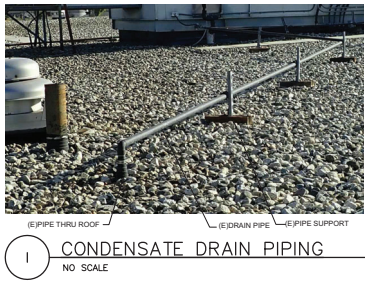

I CONDENSATE DRAIN PIPING
NO SCALE




E AC UNIT ON LOW ROOF
NO SCALE



A ROOF DRAIN AND OVERFLOW DRAIN
NO SCALE



N WATER HEATER
NO SCALE

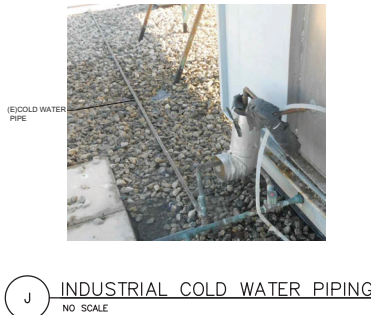

J INDUSTRIAL COLD WATER PIPING
NO SCALE




F EXHAUST FAN ON ROOF
NO SCALE



B SCUPPER ON HIGH ROOF
NO SCALE



O DUCT ON ROOF
NO SCALE

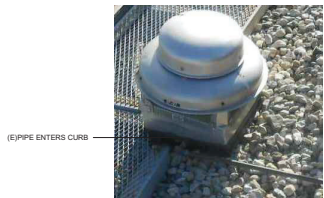

K INDUSTRIAL COLD WATER PIPING ENTERS CURB
NO SCALE




G PLUMBING VENT ON ROOF
NO SCALE



C AIR HANDLING UNIT
NO SCALE



L INDUSTRIAL COLD WATER PIPING THRU ROOF
NO SCALE

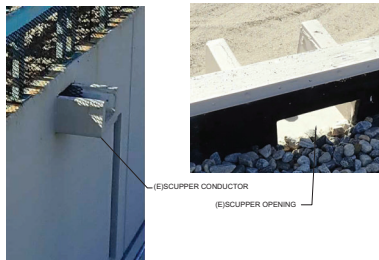

H SCUPPER ON LOW ROOF
NO SCALE



D AC UNIT ON HIGH ROOF
NO SCALE



APPROVAL
CALIFORNIA DEPARTMENT OF
CORRECTIONS AND REHABILITATION
ACCESS COMPLIANCE REVIEW
APPROVAL OF THIS PLAN DOES NOT AUTHORIZE
OR APPROVE ANY OMISSION OR DEVIATION
FROM THE APPLICABLE REGULATIONS.
TRACKING NUMBER: 11/17/2022
DATE: 11/17/2022
REVIEWER: [Signature]




OFFICE OF THE STATE FIRE MARSHAL
APPROVED FIRE AND FANIC ONLY
Approval of this plan does not authorize or approve any omission or deviation from applicable regulations. This plan is subject to field inspection. Only list of approved plans shall be available on the project site at all times.

DESCRIPTION	DATE	REVISION

STATE OF CALIFORNIA DEPARTMENT OF
CORRECTIONS AND REHABILITATION
FACILITY DESIGN AND CONSTRUCTION
DESIGN SERVICES AND STANDARD BRANCH
DESIGN SERVICES SECTION
WORKING DRAWINGS
Project No. 0945.10
Sheet No. 1 of 1

HY
HISER YAMAUCHI
Architects, Inc.
4402 2nd Street, Suite #3
Down, CA 95618
330.251.779

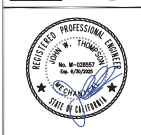

LAC
CALIFORNIA STATE PRISON LOS ANGELES COUNTY
WEST
JANUARY 2008
DATE: 11/17/2022
SHEET MECHANICAL / PLUMBING PHOTOS
SHEET NUMBER
MP801
V2



A AC UNIT ON PLATFORM
NO SCALE





B DUCTWORK ON LOW ROOF
NO SCALE



REPLACE ROOFS - PHASE 1
APPROVAL
CALIFORNIA DEPARTMENT OF
CORRECTIONS AND REHABILITATION
ACCESS COMPLIANCE REVIEW
APPROVAL OF THIS PLAN DOES NOT AUTHORIZE
OR APPROVE ANY OMISSION OR DEVIATION
FROM THE APPLICABLE REGULATIONS.
DATE: 11/20/2023
TRACKING NUMBER: CASS-1917-1317
REVIEWER: [Signature]

OFFICE OF THE STATE FIRE MARSHAL APPROVED FIRE AND FANIC ONLY APPROVAL OF THIS PLAN DOES NOT AUTHORIZE OR APPROVE ANY OMISSION OR DEVIATION FROM THE APPLICABLE REGULATIONS. THIS PLAN IS SUBJECT TO FIELD INSPECTION. ONE SET OF APPROVED PLANS SHALL BE AVAILABLE ON THE PROJECT SITE AT ALL TIMES.	
DESCRIPTION	
DATE	
REV.	
STATE OF CALIFORNIA DEPARTMENT OF CORRECTIONS AND REHABILITATION FACILITY: [Blank] DESIGN SERVICES AND TECHNICAL BRANCH DESIGN SERVICES SECTION Project No. 9843.10 WORKING DRAWINGS Sheet No. 1 of 1	
HBSER YAMAUCHI Architect, Inc. 4402 2nd Street, Suite #3 Down, CA 95618 330.751.7797	
LAC CALIFORNIA STATE PRISON, LOS ANGELES COUNTY WEST LANCASTER, CALIFORNIA DATE: 11/20/2023 TRACKING NUMBER: CASS-1917-1317 REVIEWER: [Signature]	
SHEET NUMBER MP802	

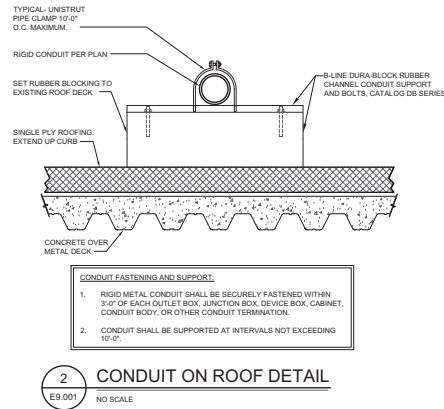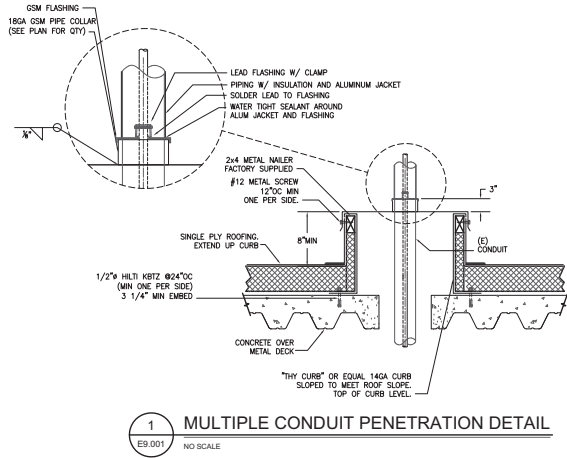

08/29/2023
M. NEILS
ENGINEERING INC.
Electrical Engineering | Lighting Designers
100 Howe Ave., Suite 250N
Sacramento, CA 95825-6217
www.mneilsengineering.com
Tel: (916) 923-4400
PROJECT #: 21318.21
PROJECT MGR: Stuart Lindsay

APPROVAL
CALIFORNIA DEPARTMENT OF
CORRECTIONS AND REHABILITATION
ACCESS COMPLIANCE REVIEW
APPROVAL OF THIS PLAN DOES NOT AUTHORIZE
OR APPROVE ANY OMISSION OR DEVIATION
FROM THE APPLICABLE REGULATIONS.

REPLACE ROOFS - PHASE 1
CALIFORNIA'S STATE PRISON - LOS ANGELES COUNTY
WEST
LANCASTER, CA 93308
DATE AUGUST 31, 2023
SHEET ELECTRICAL DETAILS
SHEET NUMBER: 21-040 PHASE 1

TRACKING NUMBER: 11/09/2023
DATE: 08/29/2023
REVIEWER: [Signature]

OFFICE OF THE STATE FIRE MARSHAL
APPROVED FIRE AND PANIC ONLY
Approval of this plan does not constitute an approval or approval of any equipment or equipment from applicable regulatory codes. Approval is subject to field inspection. One set of approved plans shall be available on the project site at all times.

REV.	DATE	DESCRIPTION

STATE OF CALIFORNIA DEPARTMENT OF
CORRECTIONS AND REHABILITATION
FACILITY: CALIFORNIA'S STATE PRISON
DESIGN SERVICES AND STANDARDS BRANCH
DESIGN SERVICES SECTION
Working Drawings
Project Number: 21-040 PHASE 1

LAC

CALIFORNIA'S STATE PRISON - LOS ANGELES COUNTY
WEST
LANCASTER, CA 93308
DATE AUGUST 31, 2023
SHEET ELECTRICAL DETAILS
SHEET NUMBER: 21-040 PHASE 1

E9.001