

**FACILITY PLANNING, CONSTRUCTION AND MANAGEMENT
DIVISION
DESIGN SERVICES AND STANDARDS BRANCH
ARCHITECTURE AND ENGINEERING SECTION**

**CONSTRUCTION BULLETIN
No. 1**

Institution: Calipatria State Prison - CAL

Bulletin Number: 1

Date of Issuance: July 22 st, 2024

Reference: Project #18-045, Replace Roof, Phase 11, including

Building 321	19-S-3270-C-NW
Building 322	19-S-3302-C-NW
Building 323	19-S-3303-C-NW
Building 324	19-S-3304-C-NW
Building 325	19-S-3305-C-NW
Building 331	19-S-3306-C-NW
Building 332	19-S-3307-C-NW
Building 333	19-S-3308-C-NW
Building 334	19-S-3309-C-NW
Building 335	19-S-3310-C-NW
Building 341	19-S-3311-C-NW
Building 342	19-S-3312-C-NW
Building 343	19-S-3313-C-NW
Building 344	19-S-3314-C-NW
Building 345	19-S-3315-C-NW
Building 351	19-S-3316-C-NW
Building 352	19-S-3317-C-NW
Building 353	19-S-3318-C-NW
Building 354	19-S-3319-C-NW
Building 355	19-S-3320-C-NW


Drawing numbers:

GA2.0, GA2.1, GA2.2, GA3.1, GA3.2, GA3.3, GA4.1, GA4.2, GA4.5, GA4.7,
HA2.0, HA2.1, HA2.2, HA3.1, HA3.2, HA4.1, HA4.2, HA4.5, & HA4.7.

Description: This bulletin is to revise the roof slope to the existing ¼” per foot and to revise the parallel AHU’s crickets to 1 ½” per foot on the upper roof per RFI 003 response. Plans and Sections have been revised show the updated roof slope. Parapet,

edge condition and safety railing details on the upper roof have been updated to show the reduction of insulation due to the revised roof slope.

Approved:

 

Martha Cervantes
Senior Architect

07/22/2024

Date



John Rodriguez
Supervising Architect

7.23.2024

Date

BULLETIN NUMBER: 1

The following items in this Bulletin shall supersede those in all previously issued Plans and Specifications.

Changes, modifications, corrections, clarifications, or additions as set forth herein shall apply to the above documents and shall be replaced all the requirements as though originally specified or shown.



This Bulletin consists of (19) item:


ITEM

NO. DESCRIPTION

1. Sheet GA2.0:
 - a. Revised roof slope to $\frac{1}{4}$ " per foot.
 - b. Revised cricket slope at upper roof AHU to be 1 $\frac{1}{2}$ " per foot.
 - c. Revised spot elevations and parapet height on upper roof.
2. Sheet GA2.1:
 - a. Revised roof slope to $\frac{1}{4}$ " per foot,
 - b. Revised spot elevations at upper roof.
 - c. Revised keynote #18.
3. Sheet GA2.2:
 - a. Revised roof slope to $\frac{1}{4}$ " per foot,
 - b. Revised spot elevations at upper roof.
 - c. Revised keynote #3
4. Sheet GA3.1:
 - a. Revised roof slope to $\frac{1}{4}$ " per foot, see detail B/GA 3.1
 - b. Revised spot elevations at upper roof, see detail B/GA 3.1
5. Sheet GA3.2:
 - a. Revised top of parapet elevations at upper roof per reduction of roof slope, see details B/GA3.2, A2/GA3.2, A/GA3.2
6. Sheet GA3.3:
 - a. Revised elevations per revised roof slope, see detail C/GA3.3.
 - b. Revised Guardrail slope per roof slope revision, see D/GA3.3
7. Sheet GA4.1:
 - a. Revised parapet detail to reduce parapet height per reduction of roof slope. See detail 1B/GA4.1.
8. Sheet GA4.2:
 - a. Revised roof edge condition detail per revised roof slope, see detail 3/GA4.2 and 5B/GA4.2.
9. Sheet GA4.5:
 - a. Revised steel size at roof hatch per the revised roof slope, see detail 7/GA4.5

10. Sheet GA4.7:
 - a. Revised parapet framing per revised roof slope, see detail 2/GA4.7
11. Sheet HA2.0:
 - a. Revised roof slope to $\frac{1}{4}$ " per foot.
 - b. Revised cricket slope at upper roof AHU to be 1 $\frac{1}{2}$ " per foot.
 - c. Revised spot elevations and parapet height on upper roof.
12. Sheet HA2.1:
 - a. Revised roof slope to $\frac{1}{4}$ " per foot,
 - b. Revised spot elevations at upper roof.
 - c. Revised keynote #18.
13. Sheet HA2.2:
 - a. Revised roof slope to $\frac{1}{4}$ " per foot,
 - b. Revised spot elevations at upper roof.
 - c. Revised keynote #3.
14. Sheet HA3.1:
 - a. Revised roof slope to $\frac{1}{4}$ " per foot, revised spot elevations at upper roof. See detail B/GA 3.1
15. Sheet HA3.2:
 - a. Revised top of parapet elevations, see details 1/HA3.2, 2/HA3.2.
 - b. Revised elevations per revised roof slope, see detail C/HA3.3.
 - c. Revised Guardrail slope and top of roof elevation per roof slope revision, see D/HA3.3
16. Sheet HA4.1:
 - a. Revised parapet detail to reduce parapet height per reduction of roof slope. See detail 1B/HA4.1.
17. Sheet HA4.2:
 - a. Revised roof edge condition detail per revised roof slope, see detail 3/HA4.2 and 5B/HA4.2.
18. Sheet HA4.5:
 - a. Revised steel size at roof hatch per the revised roof slope, see detail 7/HA4.5
19. Sheet HA4.7:
 - a. Revised parapet framing per revised roof slope, see detail 2/HA4.7

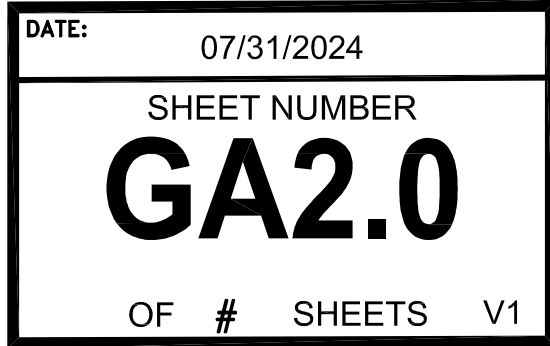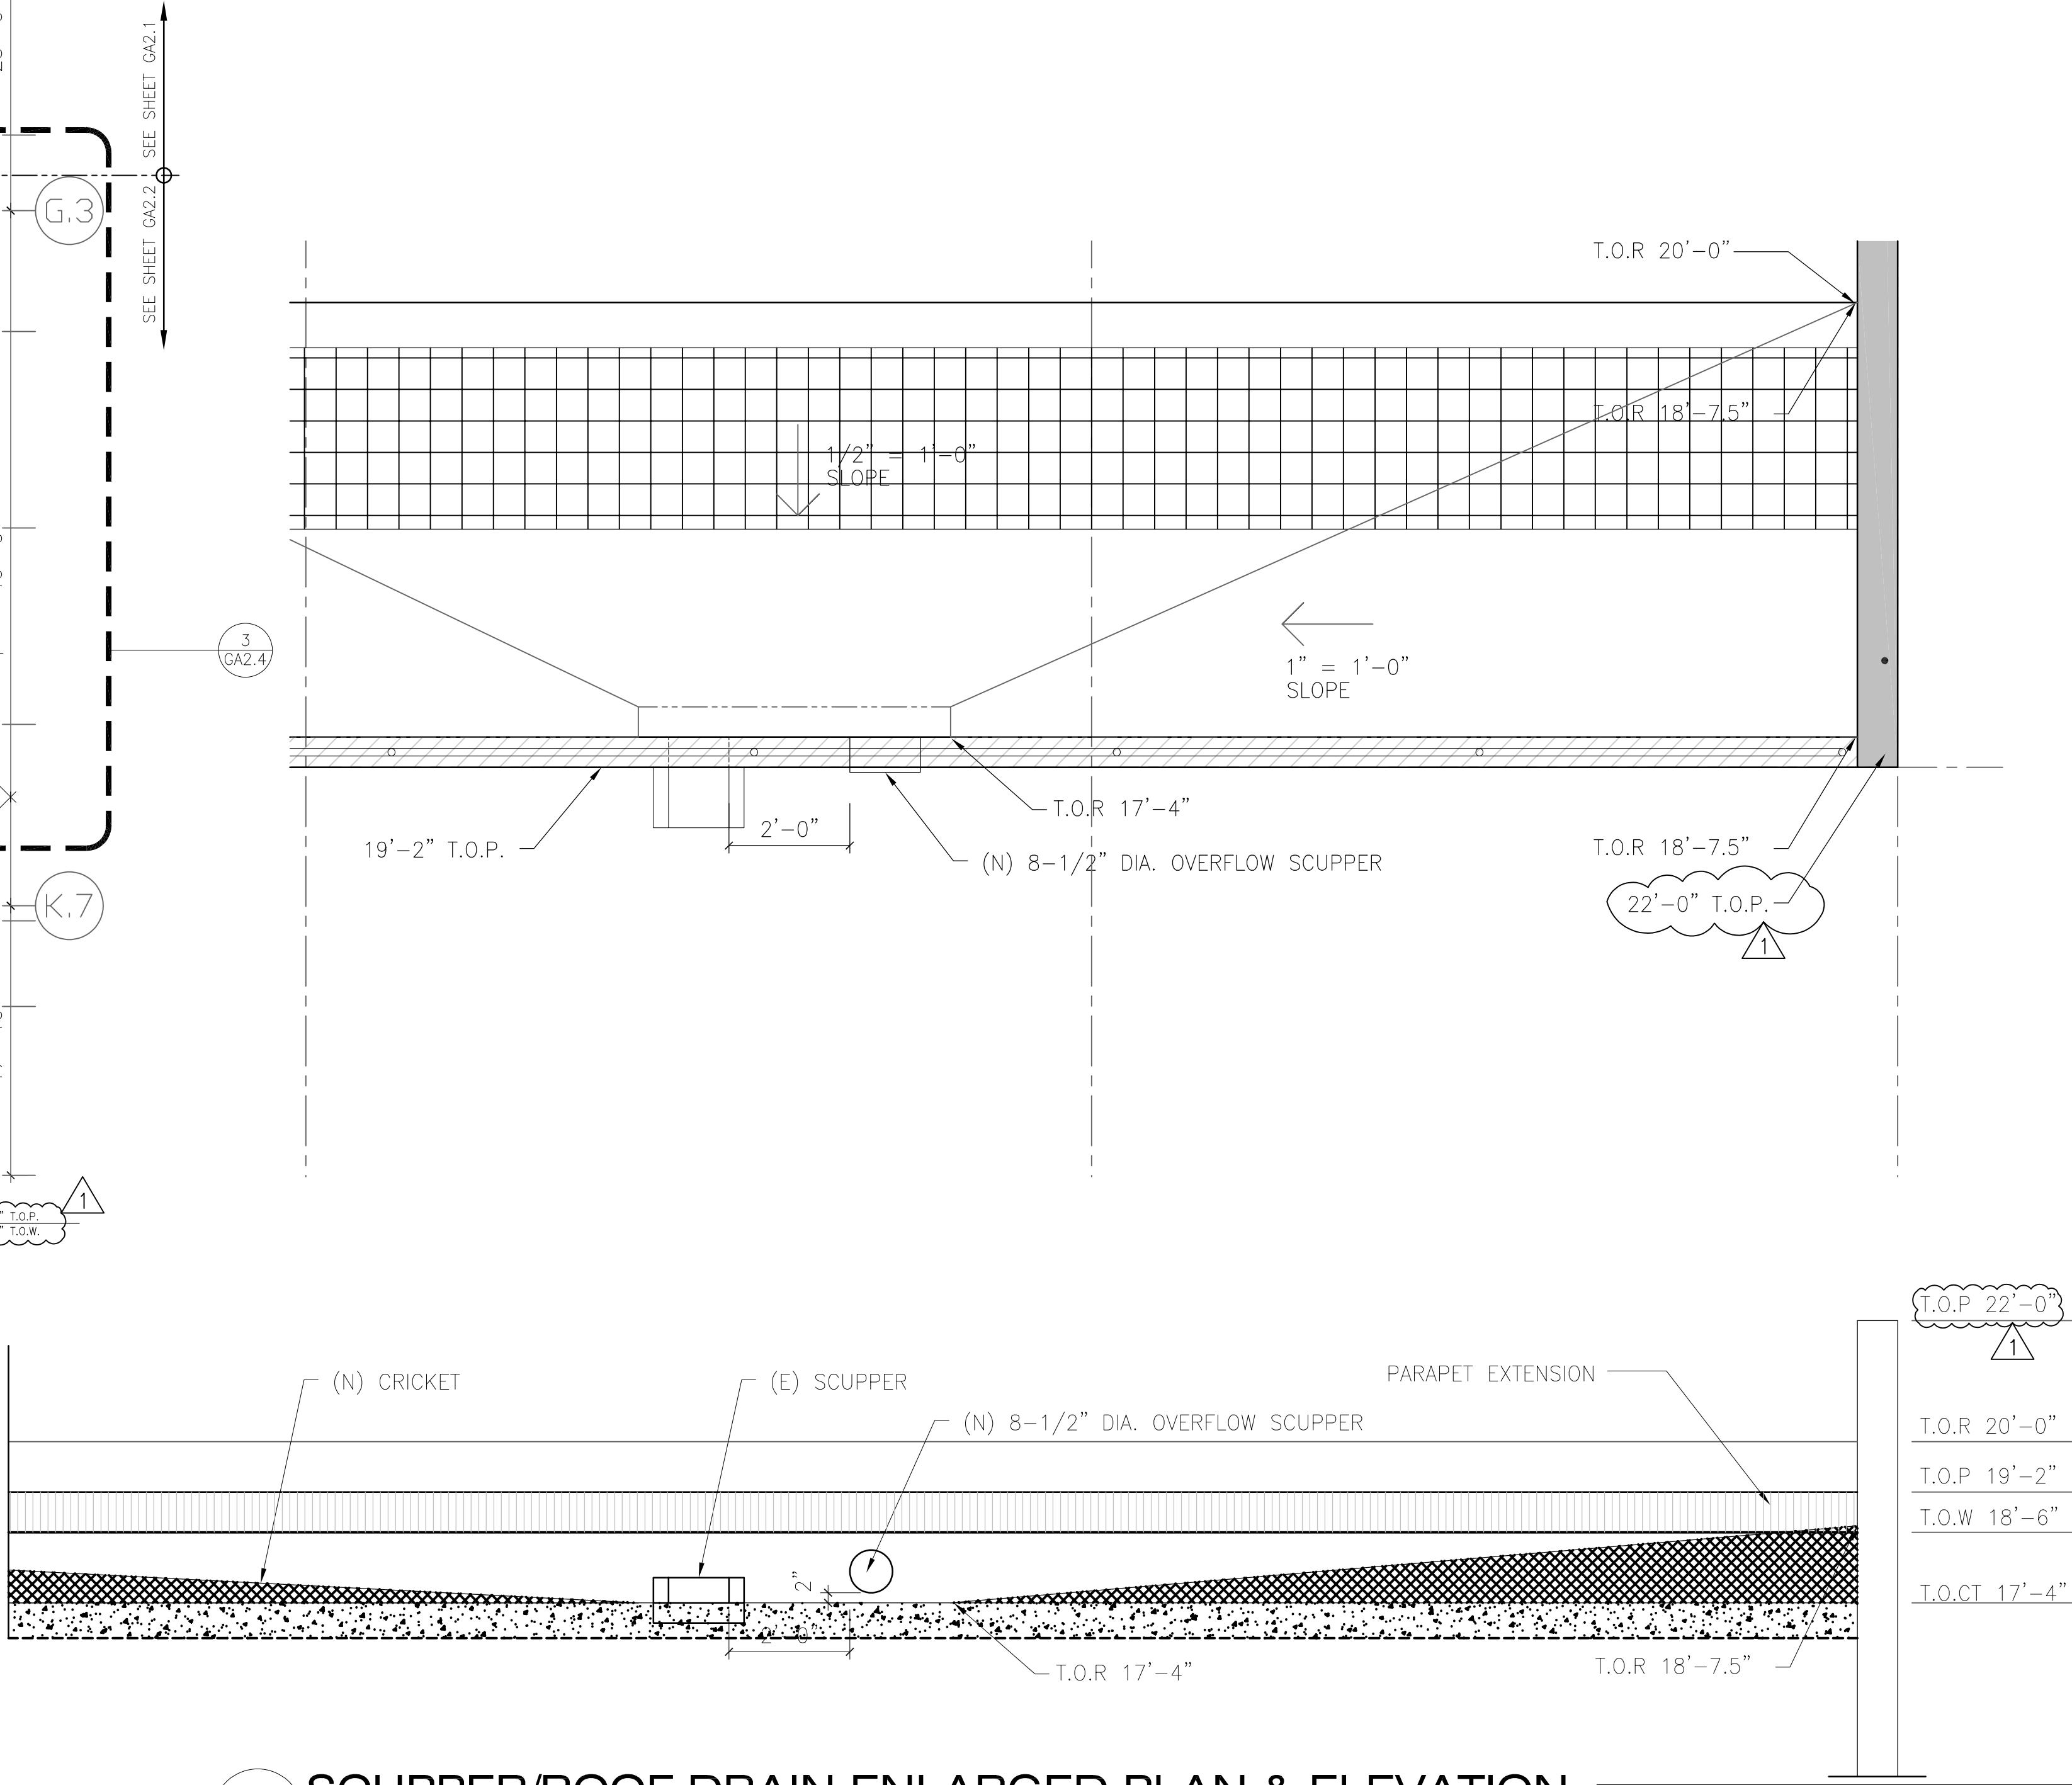

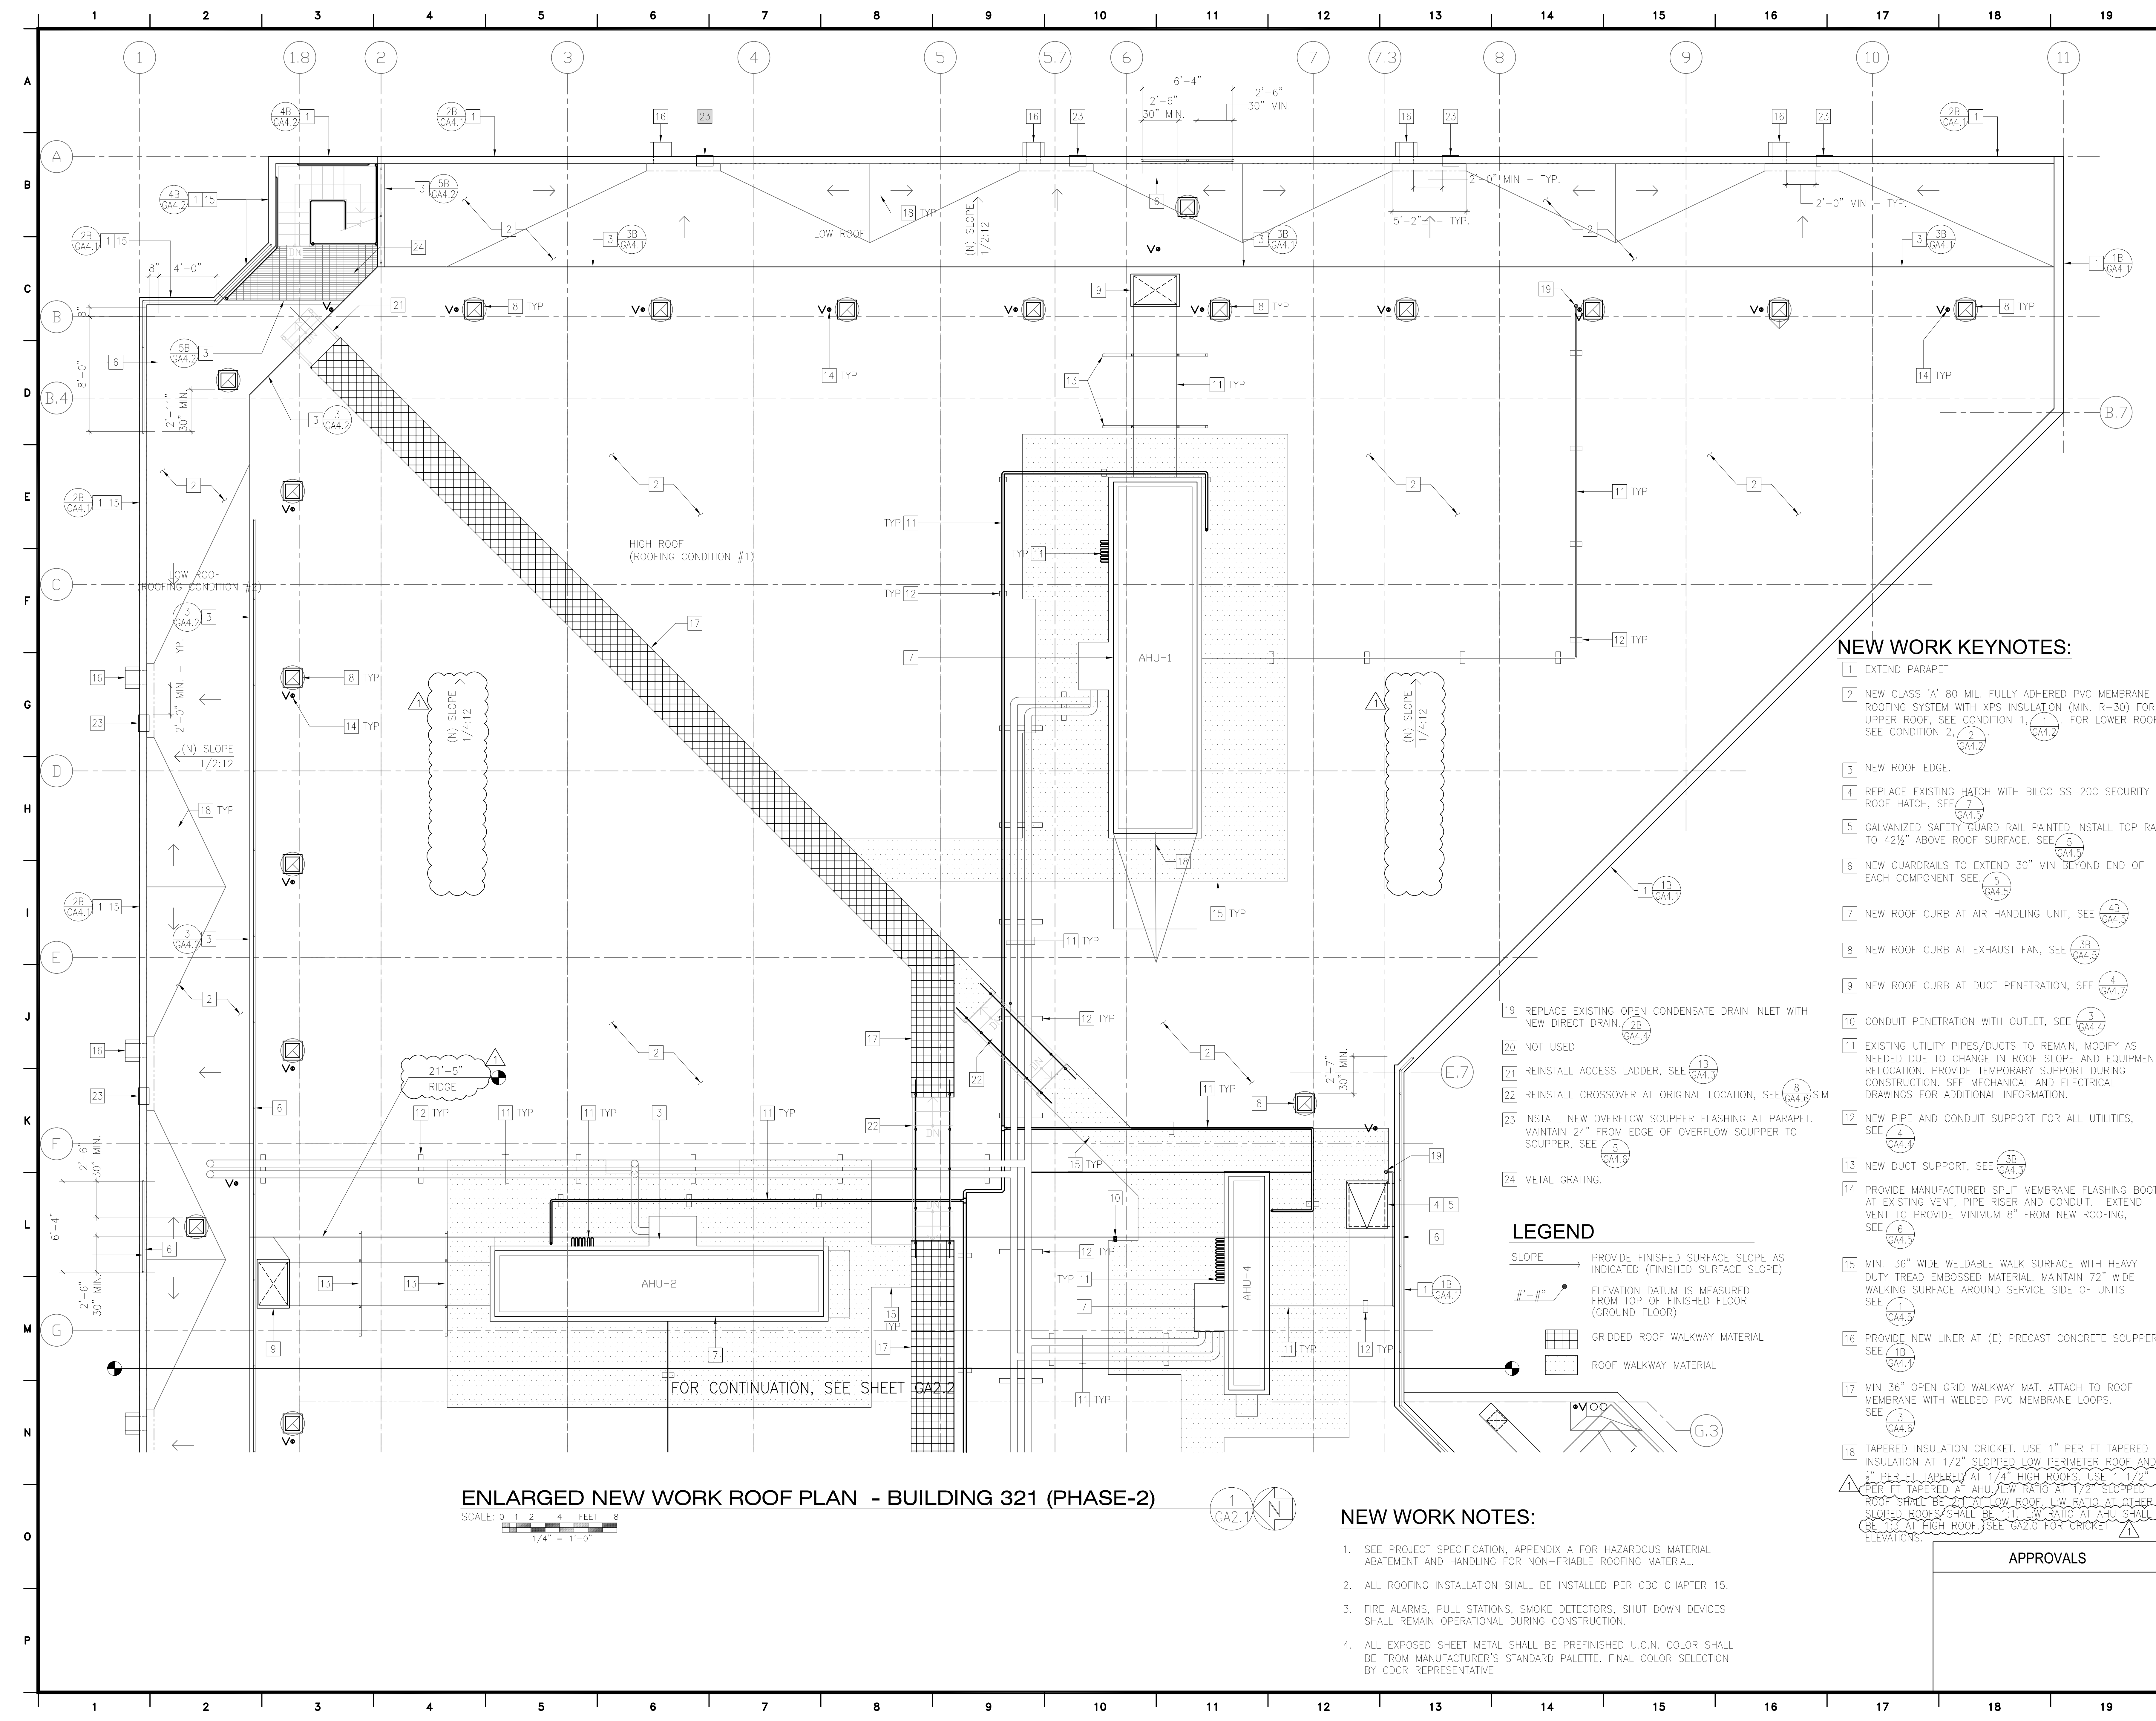

ENLARGED NEW WORK ROOF PLAN - BUILDING 321 (PHASE-2)

SCALE: 0 1 2 4 FEET 8
1/4" = 1'-0"

NEW WORK NOTES:

- SEE PROJECT SPECIFICATION, APPENDIX A FOR HAZARDOUS MATERIAL ABATEMENT AND HANDLING FOR NON-FRIABLE ROOFING MATERIAL.
- ALL ROOFING INSTALLATION SHALL BE INSTALLED PER CBC CHAPTER 15.
- FIRE ALARMS, PULL STATIONS, SMOKE DETECTORS, SHUT DOWN DEVICES SHALL REMAIN OPERATIONAL DURING CONSTRUCTION.
- ALL EXPOSED SHEET METAL SHALL BE PREFINISHED U.O.N. COLOR SHALL BE FROM MANUFACTURER'S STANDARD PALETTE. FINAL COLOR SELECTION BY CDCR REPRESENTATIVE


NEW WORK KEYNOTES:

- EXTEND PARAPET
- NEW CLASS 'A' 80 MIL. FULLY ADHERED PVC MEMBRANE ROOFING SYSTEM WITH XPS INSULATION (MIN. R-30) FOR UPPER ROOF, SEE CONDITION 1, 1B GA4.2. FOR LOWER ROOF, SEE CONDITION 2, 2B GA4.2.
- NEW ROOF EDGE.
- REPLACE EXISTING HATCH WITH BILCO SS-20C SECURITY ROOF HATCH, SEE 7B GA4.5.
- GALVANIZED SAFETY GUARD RAIL PAINTED INSTALL TOP RAIL TO 42 1/2" ABOVE ROOF SURFACE. SEE 5B GA4.5.
- NEW GUARDRAILS TO EXTEND 30" MIN BEYOND END OF EACH COMPONENT SEE 1B GA4.5.
- NEW ROOF CURB AT AIR HANDLING UNIT, SEE 4B GA4.5.
- NEW ROOF CURB AT EXHAUST FAN, SEE 3B GA4.5.
- NEW ROOF CURB AT DUCT PENETRATION, SEE 4B GA4.7.
- CONDUIT PENETRATION WITH OUTLET, SEE 3B GA4.4.
- EXISTING UTILITY PIPES/DUCTS TO REMAIN, MODIFY AS NEEDED DUE TO CHANGE IN ROOF SLOPE AND EQUIPMENT RELOCATION. PROVIDE TEMPORARY SUPPORT DURING CONSTRUCTION. SEE MECHANICAL AND ELECTRICAL DRAWINGS FOR ADDITIONAL INFORMATION.
- NEW PIPE AND CONDUIT SUPPORT FOR ALL UTILITIES, SEE 4B GA4.4.
- NEW DUCT SUPPORT, SEE 3B GA4.3.
- PROVIDE MANUFACTURED SPLIT MEMBRANE FLASHING BOOT AT EXISTING VENT, PIPE RISER AND CONDUIT. EXTEND VENT TO PROVIDE MINIMUM 8" FROM NEW ROOFING, SEE 6B GA4.5.
- MIN. 36" WIDE WELDABLE WALK SURFACE WITH HEAVY DUTY TREAD EMBOSSED MATERIAL. MAINTAIN 72" WIDE WALKING SURFACE AROUND SERVICE SIDE OF UNITS SEE 1B GA4.5.
- PROVIDE NEW LINER AT (E) PRECAST CONCRETE SCUPPER, SEE 1B GA4.4.
- MIN 36" OPEN GRID WALKWAY MAT. ATTACH TO ROOF MEMBRANE WITH WELDED PVC MEMBRANE LOOPS. SEE 3B GA4.6.
- TAPERED INSULATION CRICKET. USE 1" PER FT TAPERED INSULATION AT 1/2" SLOPPED LOW PERIMETER ROOF AND 1" PER FT TAPERED AT 1/4" HIGH ROOFS. USE 1/2" PER FT TAPERED AT AHU. L/W RATIO AT 1/2" SLOPPED ROOF SHALL BE 2:1. L/W RATIO AT OTHER SLOPPED ROOFS SHALL BE 1:1. L/W RATIO AT AHU SHALL BE 1:1 AT HIGH ROOF. SEE GA2.0 FOR CRICKET ELEVATIONS.

LEGEND

- SLOPE → PROVIDE FINISHED SURFACE SLOPE AS INDICATED (FINISHED SURFACE SLOPE)
- #'-#"
- ELEVATION DATUM IS MEASURED FROM TOP OF FINISHED FLOOR (GROUND FLOOR)
- GRIDDED ROOF WALKWAY MATERIAL
- ROOF WALKWAY MATERIAL

APPROVALS

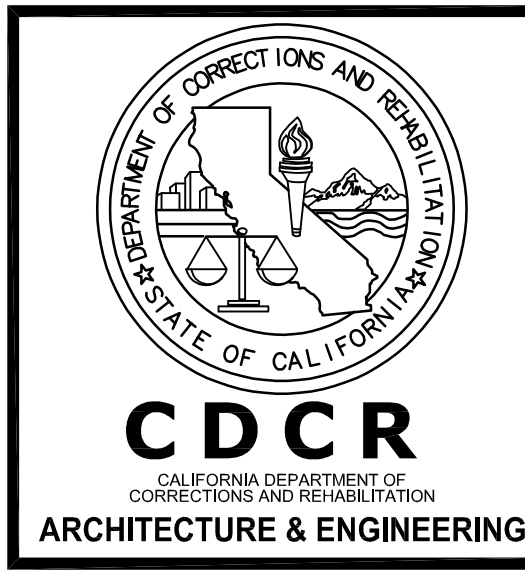

CALIFORNIA DEPARTMENT OF CORRECTIONS AND REHABILITATION
ACCESS COMPLIANCE REVIEW
APPROVAL OF THIS PLAN DOES NOT AUTHORIZE OR APPROVE ANY OMISSION OR DEVIATION FROM APPLICABLE REGULATIONS




MARTHA CERVANTES
SENIOR ARCHITECT
7.23.2024
JOHN RODRIGUEZ
SUPERVISING ARCHITECT

CAL
18-045
ENLARGED NEW WORK ROOF PLAN - BUILDING 321
REPLACE ROOF, PHASE 2
CALIPATRIA STATE PRISON (CAL)
7018 BLAIR ROAD
CALIPATRIA, CA 92233
CADD FILE: PHASE 2 NEW WORK ROOF PLAN - BUILDING 321 - PHASE 2

REV.	DATE	DESCRIPTION
1	07/22/24	CB01 RFI03 ROOF SLOPE

DATE: 07/31/2024
SHEET NUMBER
GA2.1
OF # SHEETS V1

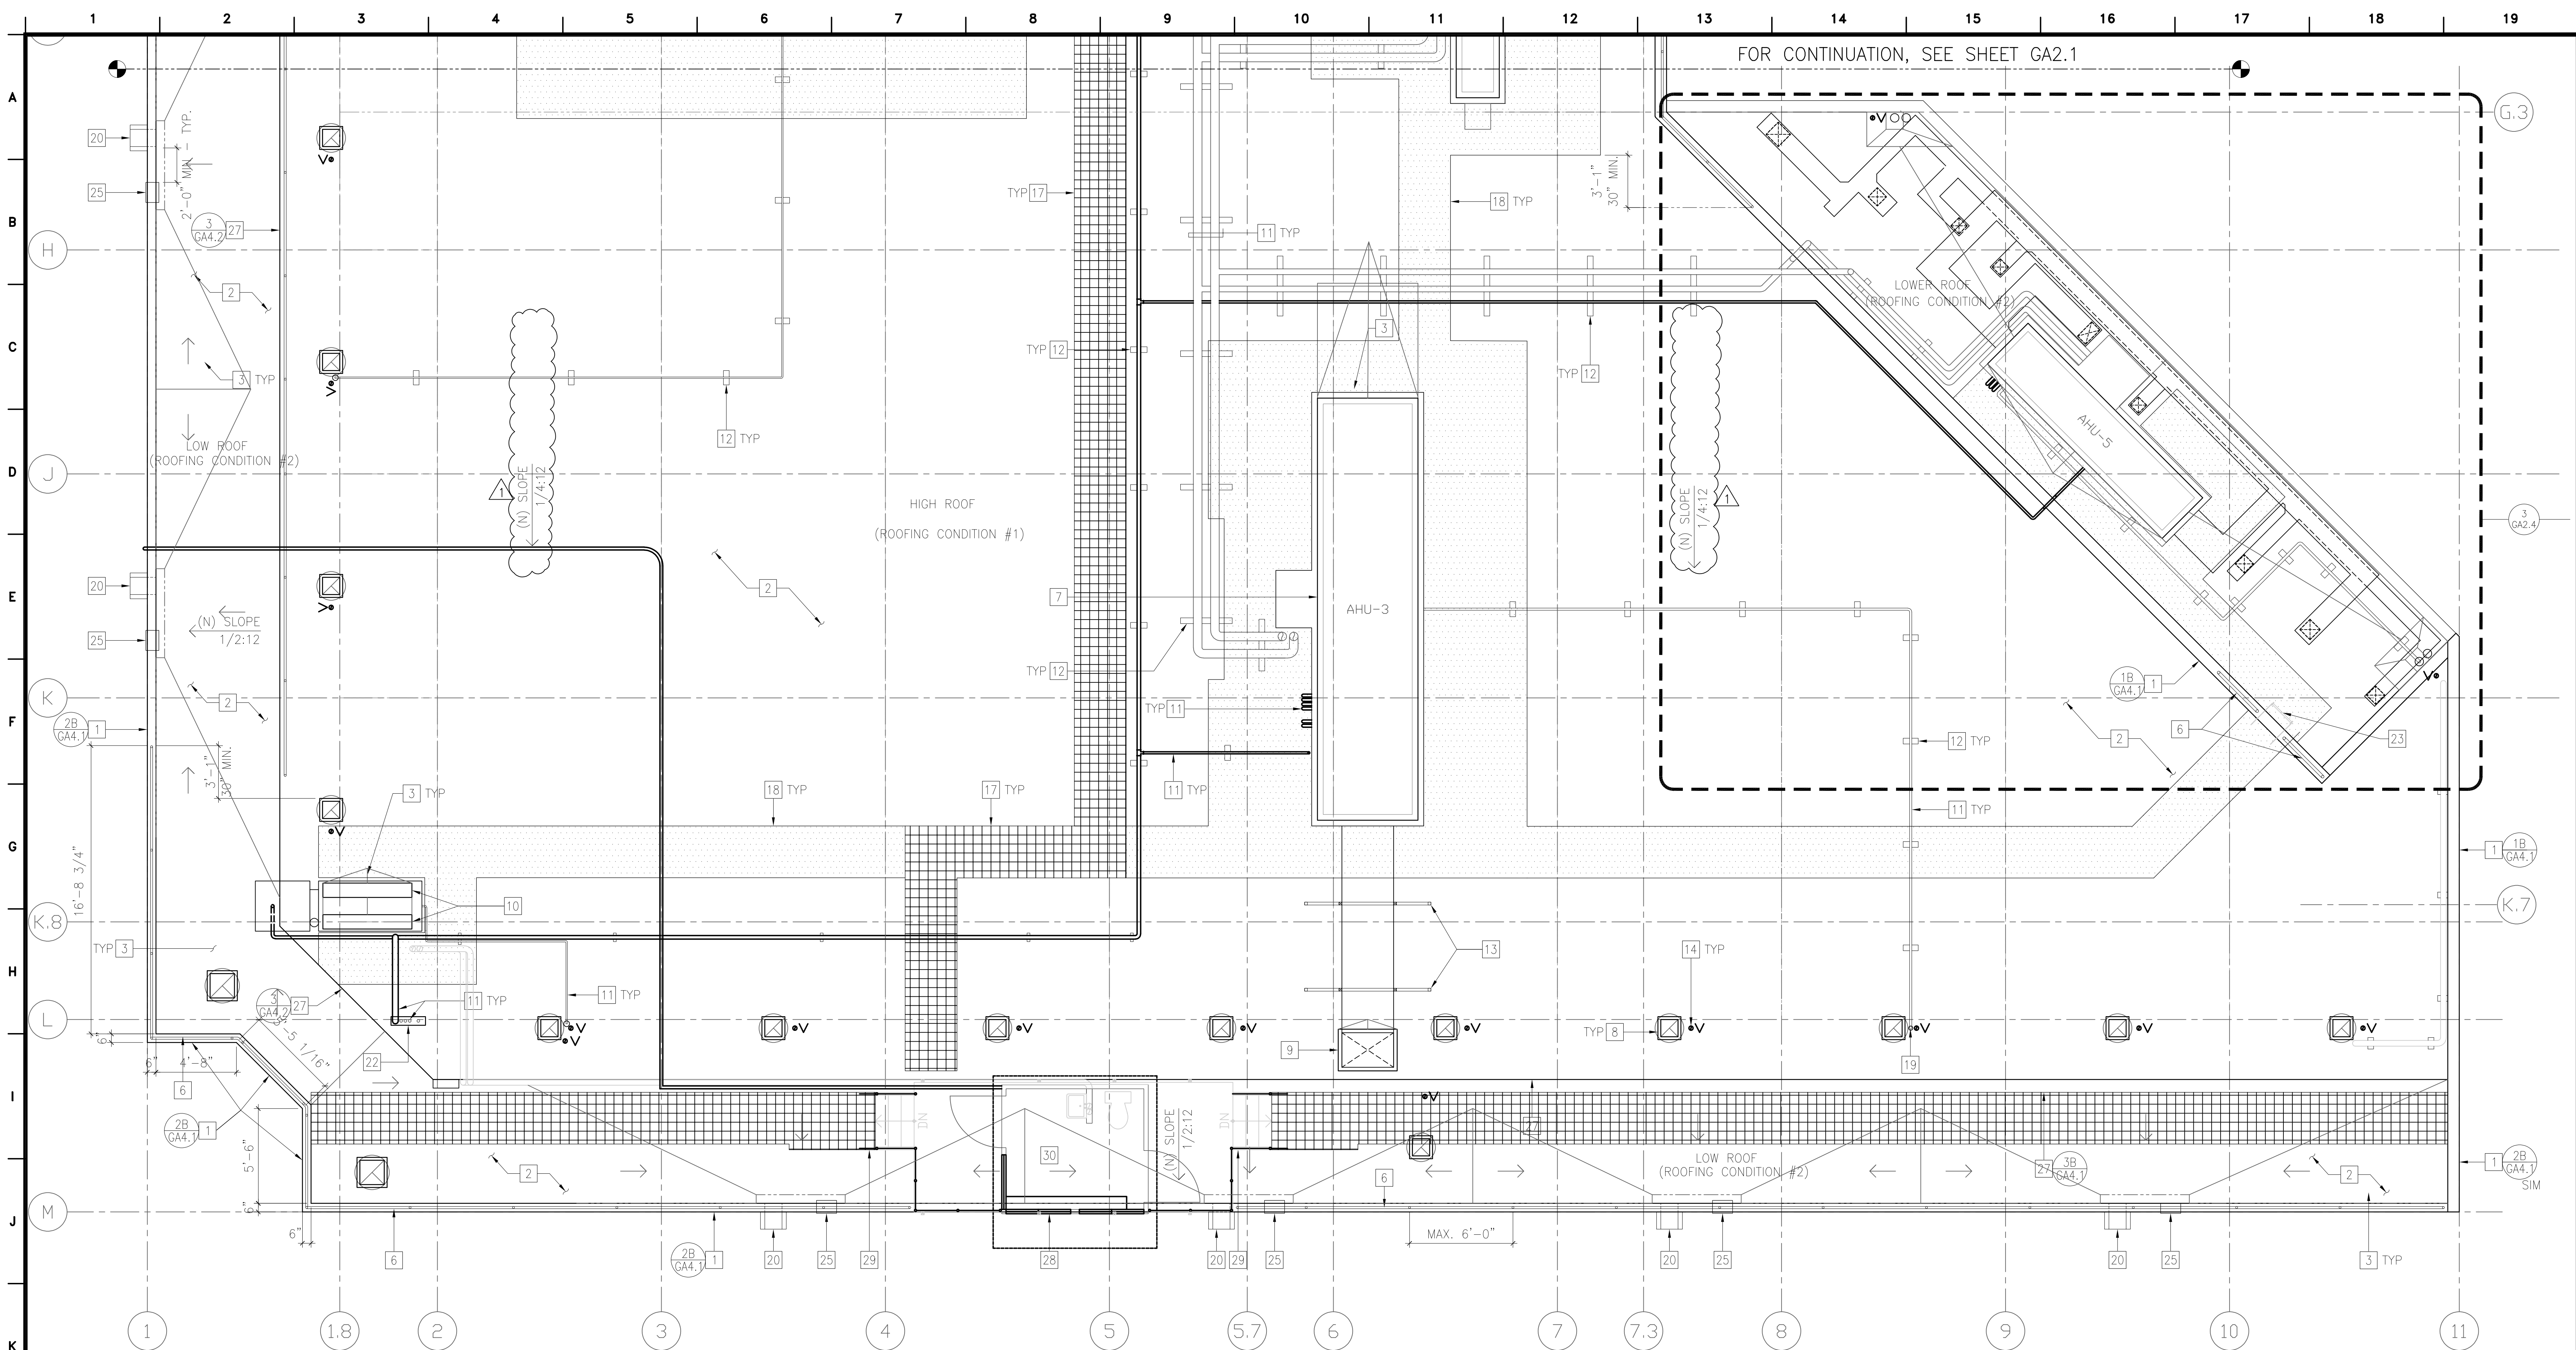

ENLARGED NEW WORK ROOF PLAN - BUILDING 321 (PHASE-2)

SCALE: 0 1 2 4 FEET 8
1/4" = 1'-0"

NEW WORK KEYNOTES:

- 1 EXTEND PARAPET.
- 2 NEW CLASS 'A' 80 MIL. FULLY ADHERED PVC MEMBRANE ROOFING SYSTEM WITH XPS INSULATION (MIN. R-30) FOR UPPER ROOF, SEE CONDITION 1. FOR LOWER ROOF, SEE CONDITION 2.
- 3 TAPERED INSULATION CRICKET. USE 1" PER FT TAPERED INSULATION AT 1/2" SLOPPED LOW PERIMETER ROOF AND 1" PER FT TAPERED AT 1/4" HIGH ROOF. USE 1 1/2" PER FT AT AHU. LOW RATIO AT 1/2" SLOPPED ROOF SHALL BE 2:1 AT LOW ROOF. LOW RATIO AT OTHER SLOPPED ROOFS SHALL BE 1:1. LOW RATIO AT AHU SHALL BE 1:3 AT HIGH ROOF. SEE GA2.0 FOR CRICKET ELEVATIONS.
- 4 NOT USED.
- 5 NOT USED.
- 6 NEW GUARDRAILS TO EXTEND 30" MIN BEYOND END OF EACH COMPONENT, SEE 5.
- 7 NEW ROOF CURB AT AIR HANDLING UNIT, SEE 4B, 2, 4A4.5, 4A4.6.
- 8 NEW ROOF CURB AT EXHAUST FAN, SEE 3B, 4A4.5.
- 9 NEW ROOF CURB AT DUCT PENETRATION, SEE 4, 4A4.7.
- 10 EXTEND CONCRETE EQUIPMENT CURBS AT WATER HEATER, SEE 4, 4A4.6.
- 11 EXISTING UTILITY PIPES/DUCTS TO REMAIN, MODIFY AS NEEDED DUE TO CHANGE IN ROOF SLOPE AND EQUIPMENT RELOCATION, PROVIDE TEMPORARY SUPPORT DURING CONSTRUCTION. SEE MECHANICAL AND ELECTRICAL DRAWINGS FOR ADDITIONAL INFORMATION.
- 12 NEW PIPE AND CONDUIT SUPPORT FOR ALL UTILITIES, SEE 4, 4A4.4.
- 13 NEW DUCT SUPPORT, SEE 3B, 4A4.3.
- 14 PROVIDE MANUFACTURED SPLIT MEMBRANE FLASHING BOOT AT EXISTING VENT, PIPE RISER AND CONDUIT. EXTEND VENT TO PROVIDE MINIMUM 8" FROM NEW ROOFING, 4, 3, 6, 4A4.3, 4A4.4, 4A4.5.
- 15 NOT USED.
- 16 NOT USED.
- 17 MIN 36" OPEN GRID WALKWAY MAT. ATTACH TO ROOF MEMBRANE WITH WELDED PVC MEMBRANE LOOPS, SEE 3, 4A4.6.
- 18 MIN. 36" WIDE WELDABLE WALK SURFACE WITH HEAVY DUTY TREAD EMBOSSED MATERIAL. MAINTAIN 72" WIDE WALKING SURFACE AROUND SERVICE SIDE OF UNITS, SEE 1, 4A4.5.

- 19 REPLACE EXISTING OPEN CONDENSATE DRAIN INLET WITH NEW DIRECT DRAIN. SEE 2B, 4A4.4.
- 20 PROVIDE NEW LINER AT (E) PRECAST CONCRETE SCUPPER, SEE 1B, 4A4.4.
- 21 NOT USED.
- 22 EXTEND CURBED UTILITY ACCESS OPENING MIN. 8" ABOVE NEW ROOFING.
- 23 CLEAN AND PROVIDE NEW INDUSTRIAL COATING TO (E) LADDER. REINSTALL ACCESS LADDER, SEE B, 4A4.3, 4A4.7.
- 24 NOT USED.
- 25 NEW OVERFLOW SCUPPER AT PARAPET. MAINTAIN 24" FROM EDGE OF OVERFLOW SCUPPER TO SCUPPER, SEE 5, 4A4.6.
- 26 NOT USED.
- 27 NEW EDGE ROOF AT UPPER ROOF.
- 28 EXISTING GUN POST ATTACHED TO METAL FRAMING WITH EXISTING ANGLE AT EACH CORNER. RE-ATTACH GUN POST USING EXISTING ANGLES. NEW BOLTS TO MATCH EXISTING BOLTS SIZE AND LENGTH.
- 29 ATTACH EXISTING STAIRS, STRINGER AND RAILING TO EXISTING LANDING, SEE 1B, 4A4.3.
- 30 NEW CLASS 'A' 80 MIL. FULLY ADHERED PVC MEMBRANE ROOFING SYSTEM WITH XPS INSULATION (MIN. R-30) ON EXISTING GUARD POST METAL ROOF, SEE 2, 4A4.2.


NEW WORK NOTES:

1. SEE PROJECT SPECIFICATION, APPENDIX A FOR HAZARDOUS MATERIAL ABATEMENT AND HANDLING FOR NON-FRIABLE ROOFING MATERIAL.
2. ALL ROOFING INSTALLATION SHALL BE INSTALLED PER CBC CHAPTER 15.
3. FIRE ALARMS, PULL STATIONS, SMOKE DETECTORS, SHUT DOWN DEVICES SHALL REMAIN OPERATIONAL DURING CONSTRUCTION.
4. ALL EXPOSED SHEET METAL SHALL BE PREFINISHED U.O.N. COLOR SHALL BE FROM MANUFACTURER'S STANDARD PALETTE. FINAL COLOR SELECTION BY CDCR REPRESENTATIVE.

LEGEND


- SLOPE → PROVIDE FINISHED SURFACE SLOPE AS INDICATED (FINISHED SURFACE SLOPE)
- #'-#'' ELEVATION DATUM IS MEASURED FROM TOP OF FINISHED FLOOR (GROUND FLOOR)
- GRIDDED ROOF WALKWAY MATERIAL
- ROOF WALKWAY MATERIAL

APPROVALS

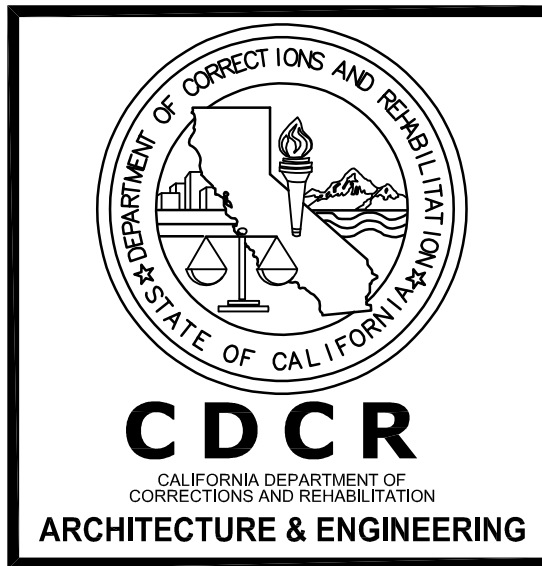

CALIFORNIA DEPARTMENT OF
CORRECTIONS AND REHABILITATION
ACCESS COMPLIANCE REVIEW

APPROVAL OF THIS PLAN DOES NOT AUTHORIZE
OR APPROVE ANY OMISSION OR DEVIATION
FROM APPLICABLE REGULATIONS

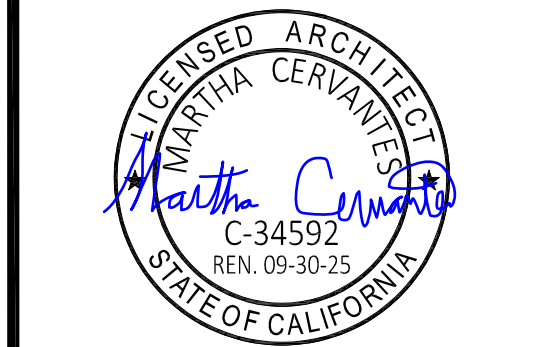

MARTHA CERVANTES
SENIOR ARCHITECT

JOHN RODRIGUEZ
SUPERVISING ARCHITECT

CAL
18-045

ENLARGED NEW WORK ROOF PLAN - BUILDING 321
REPLACE ROOF, PHASE 2



CALIPATRIA STATE PRISON (CAL)
7018 BLAIR ROAD
CALIPATRIA, CA 92233

REVISIONS		
REV.	DATE	DESCRIPTION
1	07/22/24	CB01 RF103 ROOF SLOPE


DATE: 07/31/2024

SHEET NUMBER
GA2.2

OF # SHEETS V1

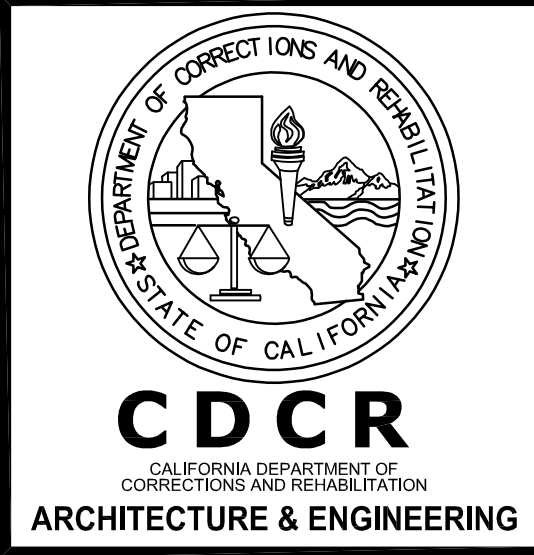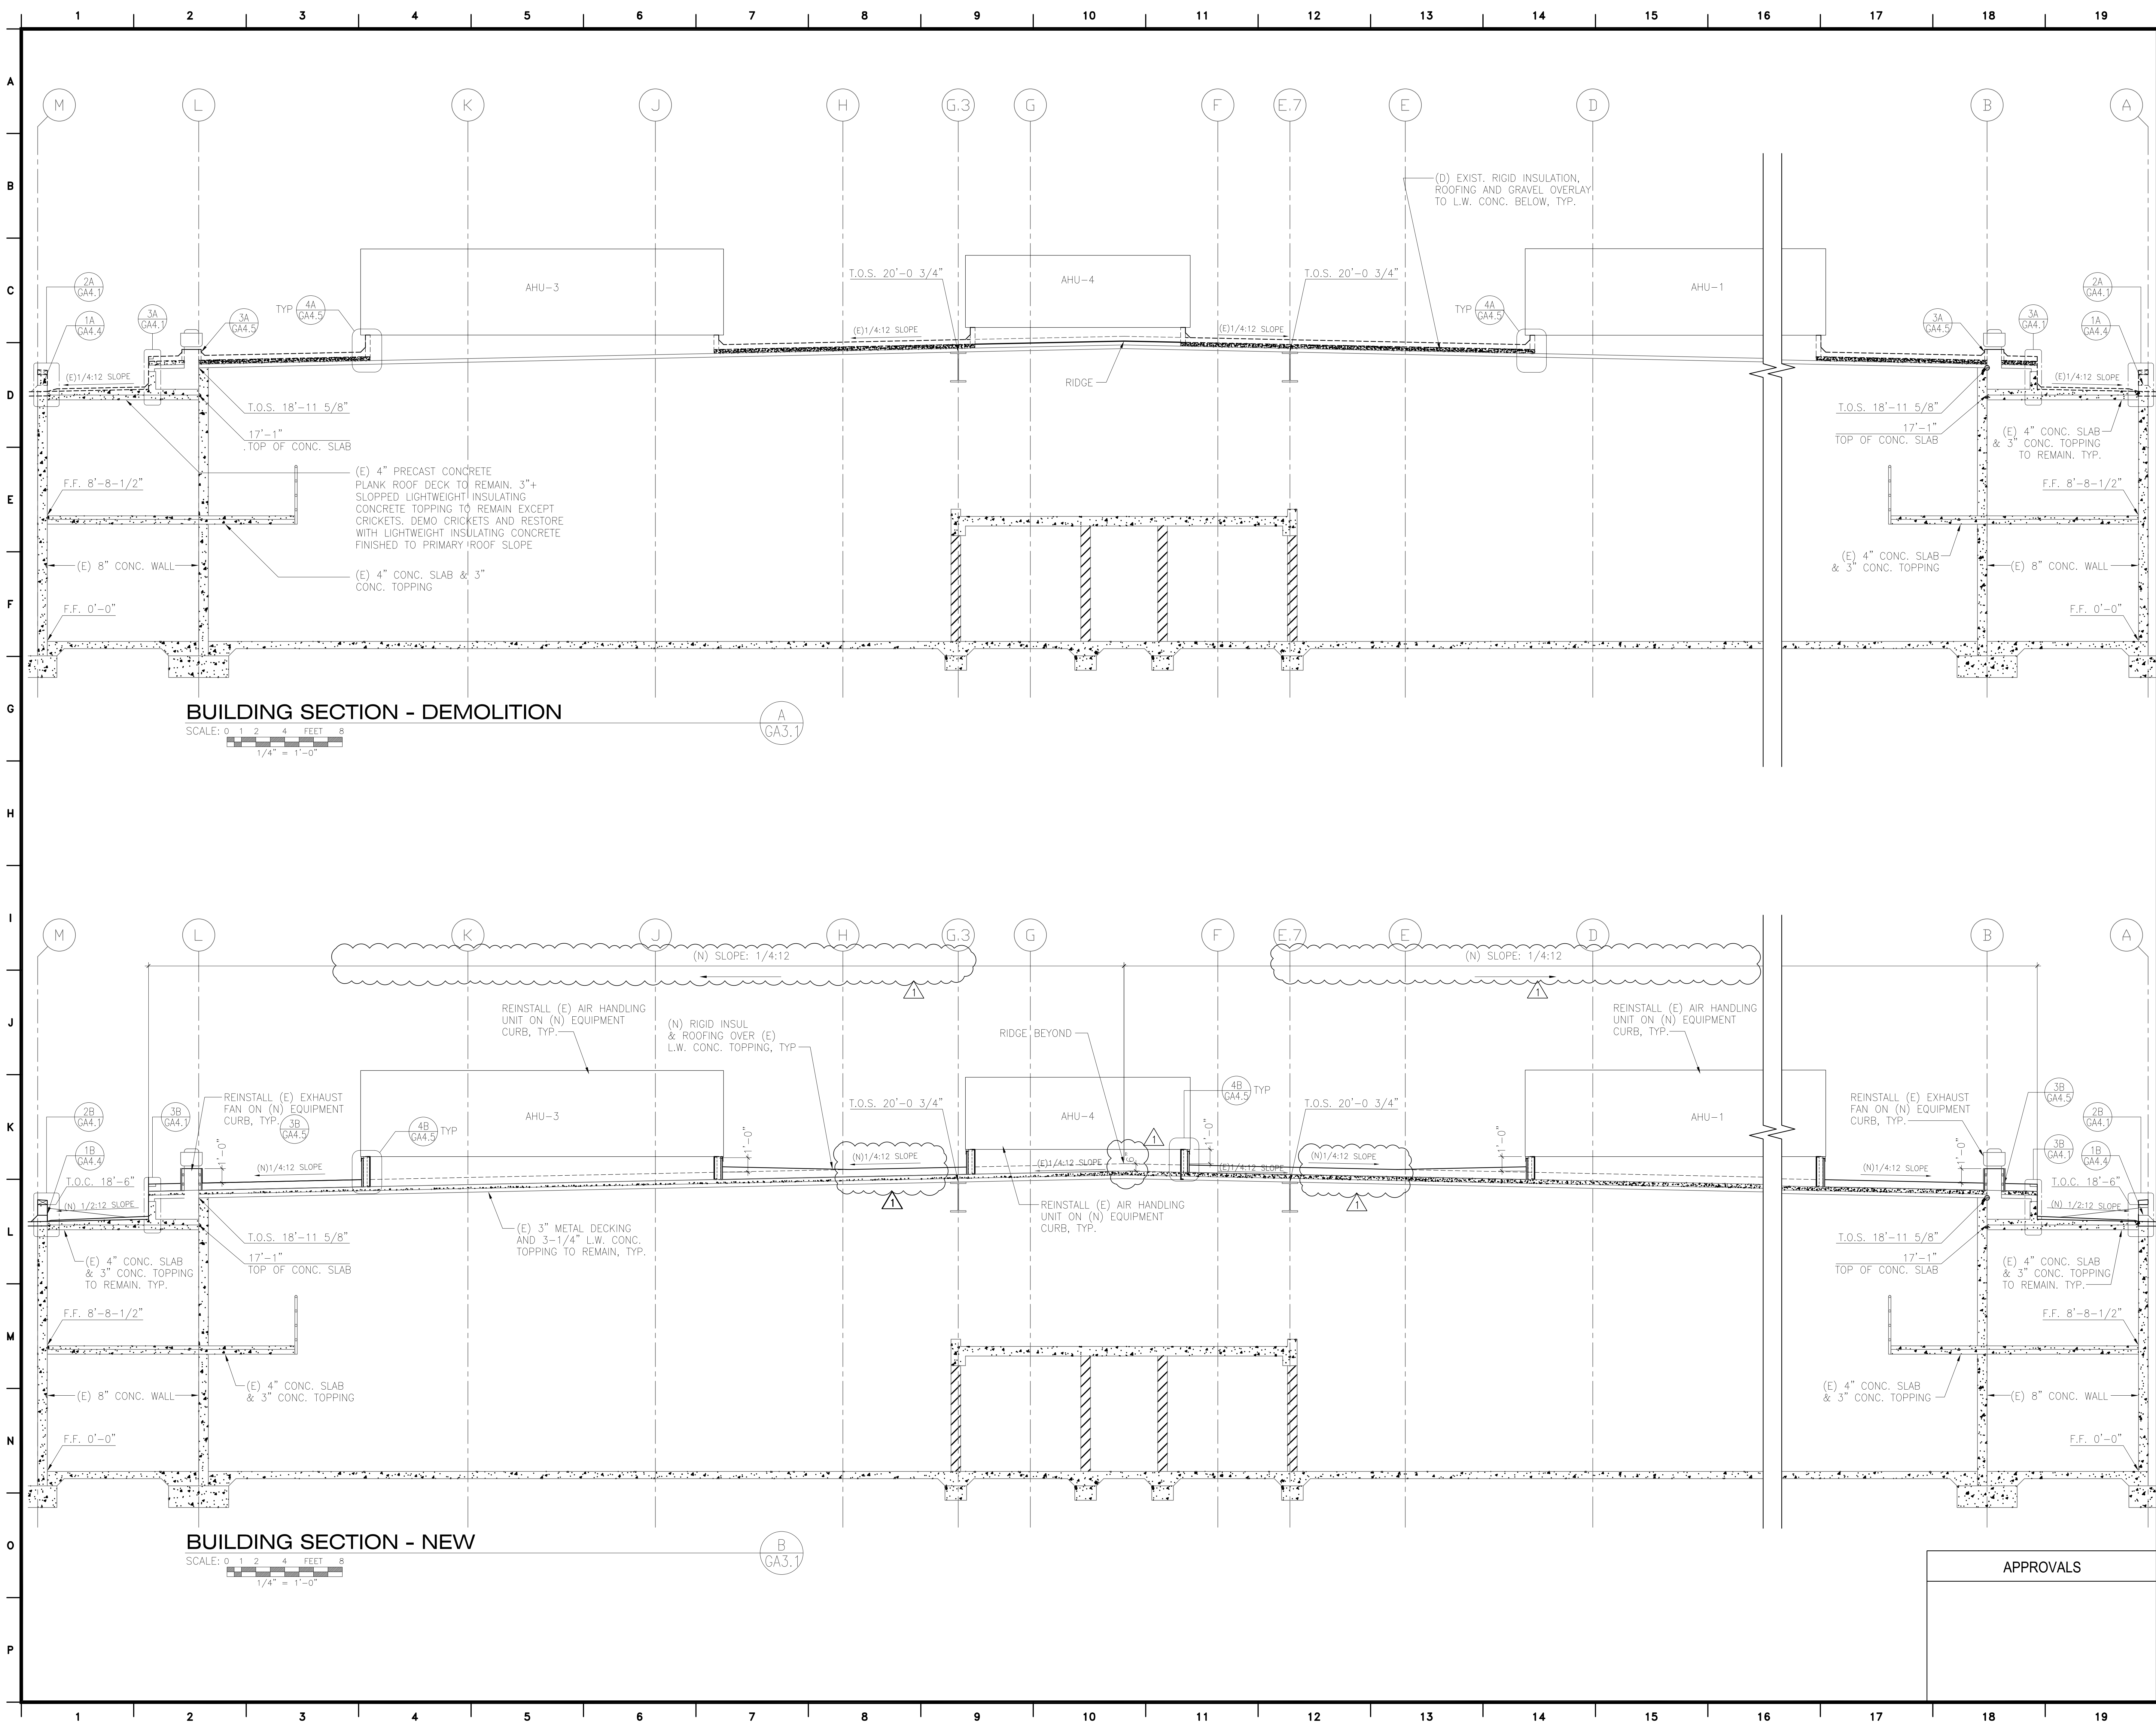

CALIFORNIA DEPARTMENT OF
CORRECTIONS AND REHABILITATION
ACCESS COMPLIANCE REVIEW
APPROVAL OF THIS PLAN DOES NOT AUTHORIZE
OR APPROVE ANY OMISSION OR DEVIATION
FROM APPLICABLE REGULATIONS

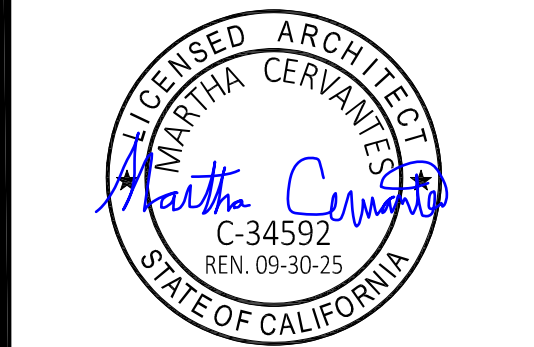



MARTHA CERVANTES
SENIOR ARCHITECT
JOHN RODRIGUEZ
SUPERVISING ARCHITECT

CAL
18-045

SECTIONS - BUILDING 321
REPLACE ROOF, PHASE 2
CALIPATRIA STATE PRISON (CAL)
7018 BLAIR ROAD
CALIPATRIA, CA 92233

REVISIONS		
REV.	DATE	DESCRIPTION
1	07/22/24	CB01 RF103 ROOF SLOPE

DATE: 07/31/2024
SHEET NUMBER
GA3.1
OF # SHEETS V1

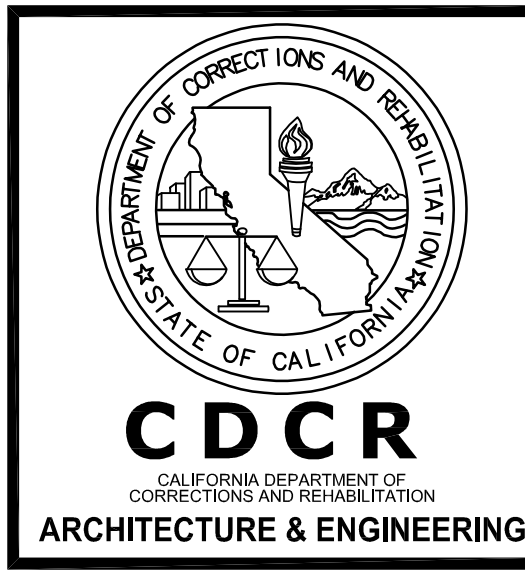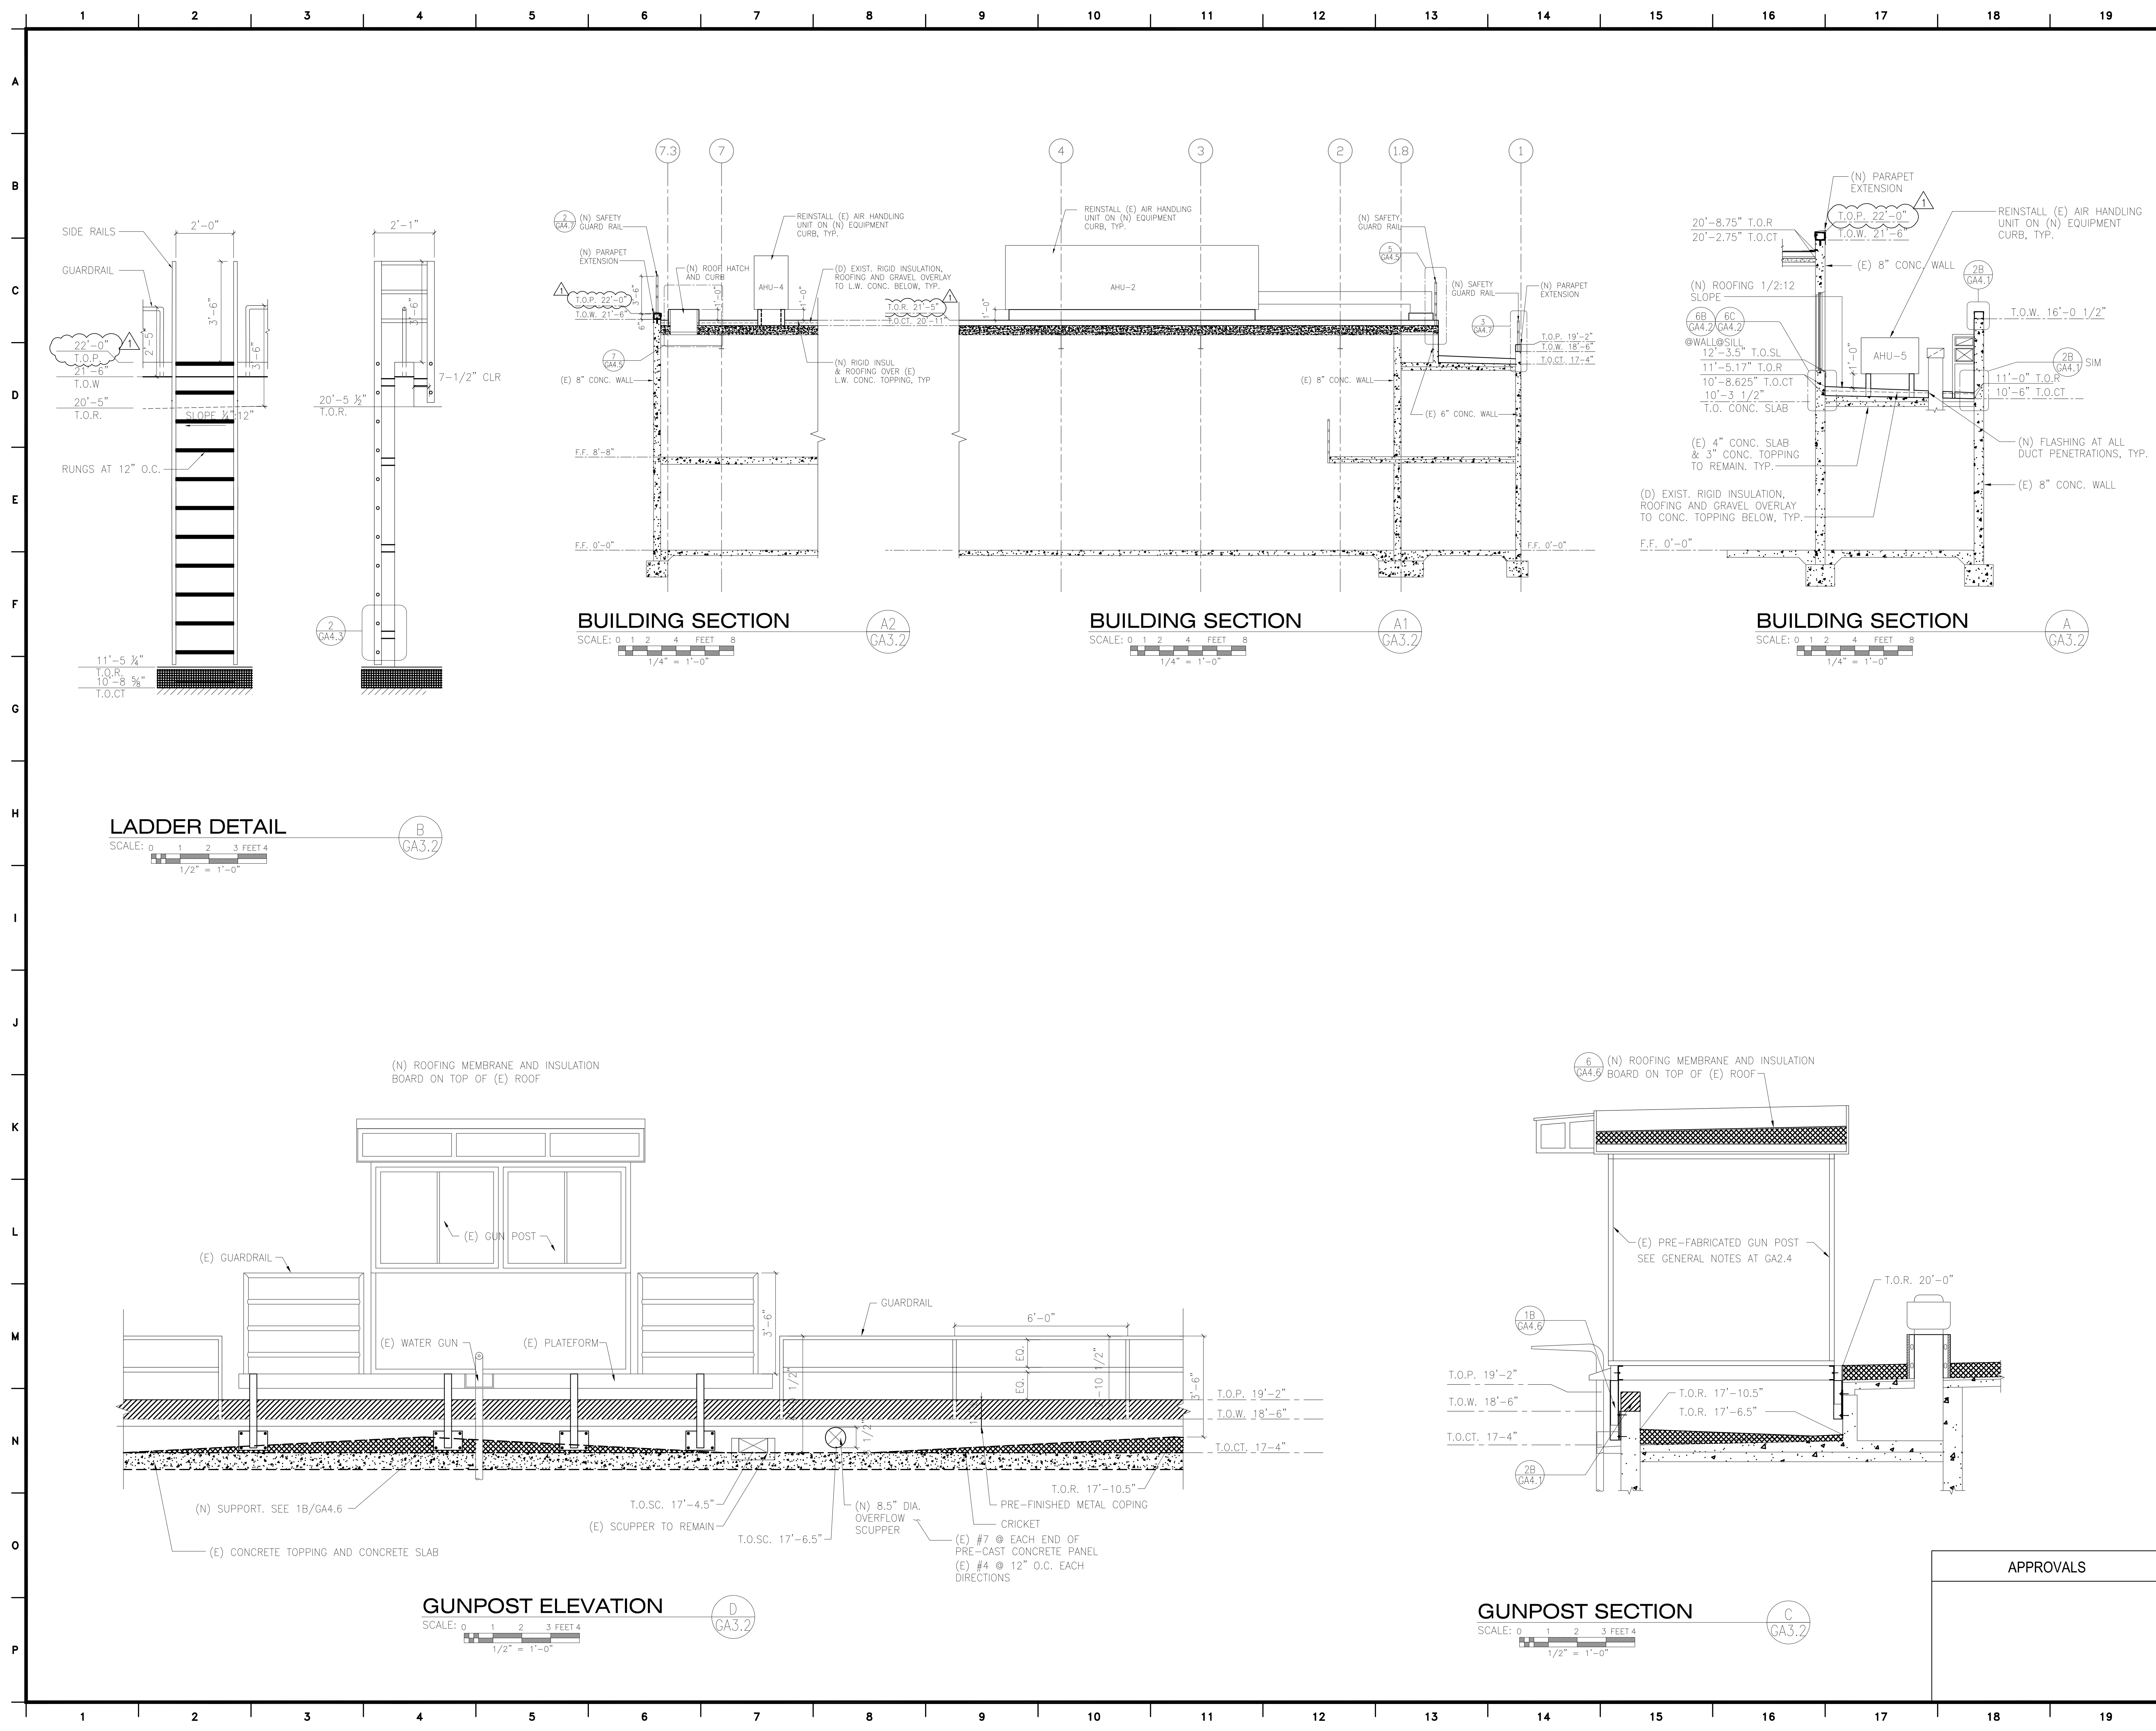

CALIFORNIA DEPARTMENT OF
CORRECTIONS AND REHABILITATION
ACCESS COMPLIANCE REVIEW

APPROVAL OF THIS PLAN DOES NOT AUTHORIZE
OR APPROVE ANY OMISSION OR DEVIATION
FROM APPLICABLE REGULATIONS



MARTHA CERVANTES
SENIOR ARCHITECT

JOHN RODRIGUEZ
SUPERVISING ARCHITECT

CAL

18-045

SECTIONS & ELEVATIONS - BUILDING 321
REPLACE ROOF, PHASE 2

CALIPATRIA STATE PRISON (CAL)
7018 BLAIR ROAD
CALIPATRIA, CA 92233

CAD FILE:
PHASE 2 BUILDING 321 - 18-045.DWG

REVISIONS		
REV.	DATE	DESCRIPTION
1	07/22/24	CB01 RF103 ROOF SLOPE


DATE: 07/31/2024

SHEET NUMBER


GA3.2

OF # SHEETS V1

APPROVALS

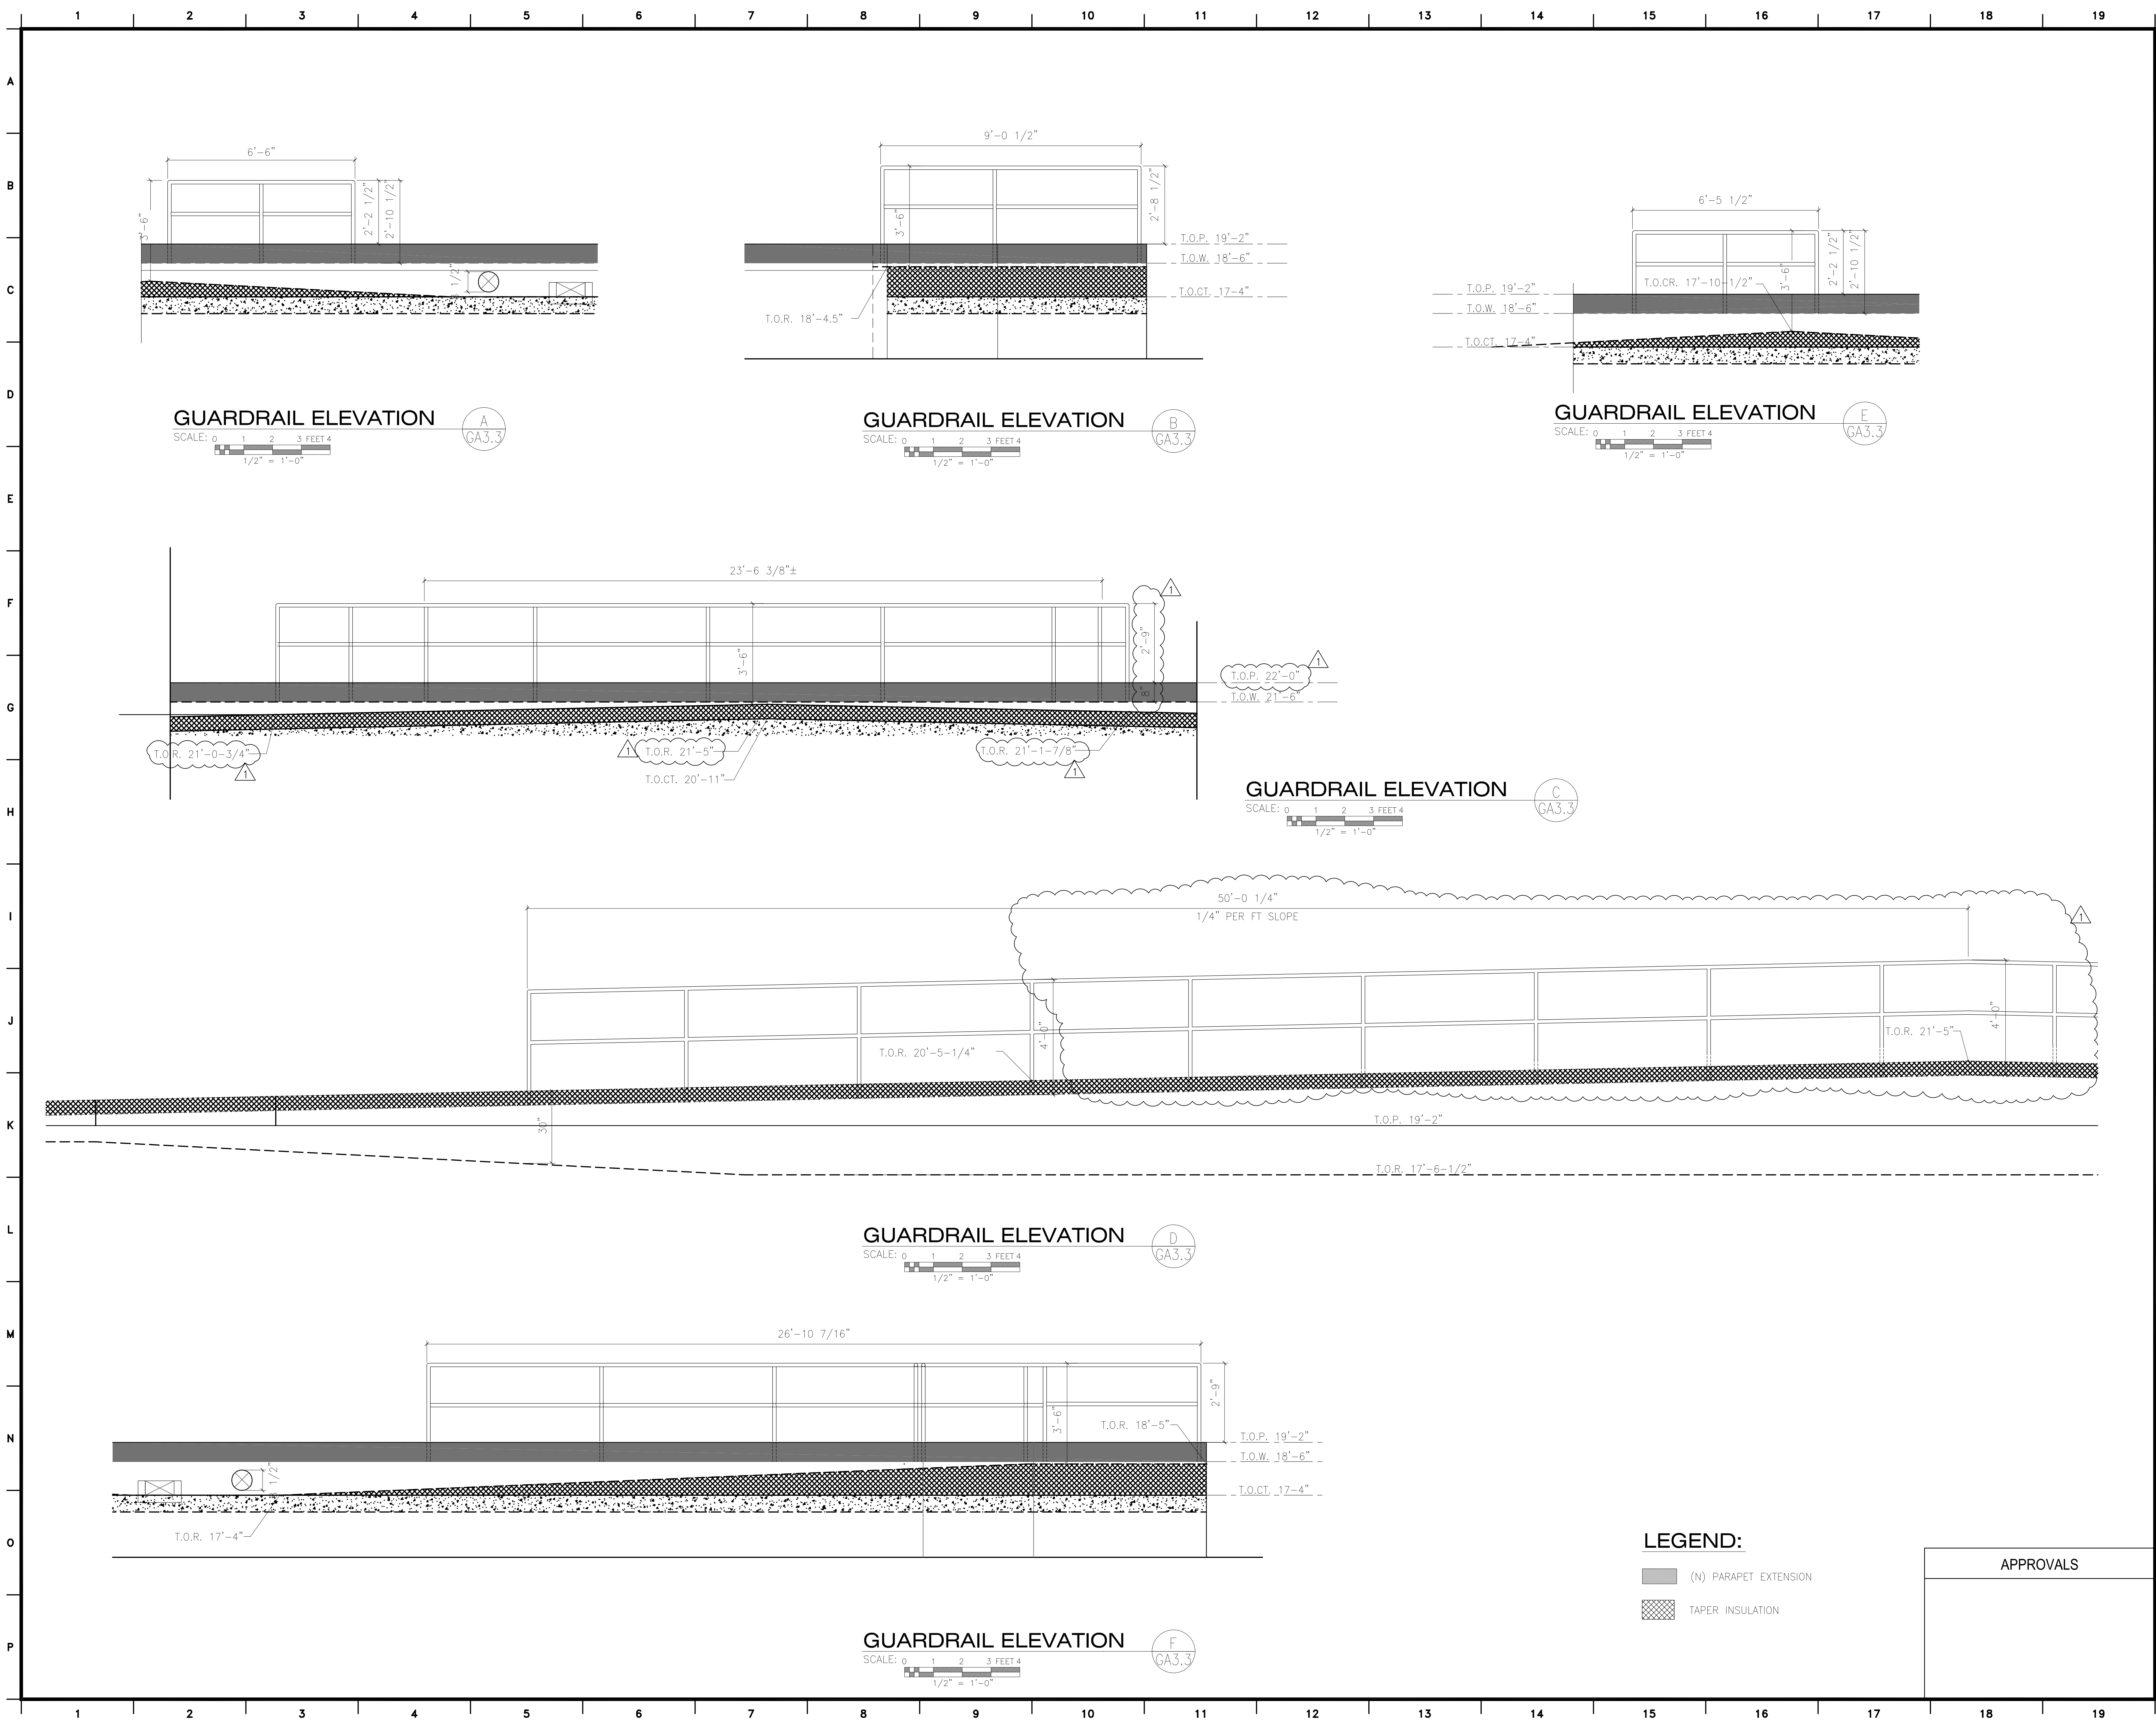

CALIFORNIA DEPARTMENT OF
CORRECTIONS AND REHABILITATION
ACCESS COMPLIANCE REVIEW
APPROVAL OF THIS PLAN DOES NOT AUTHORIZE
OR APPROVE ANY OMISSION OR DEVIATION
FROM APPLICABLE REGULATIONS

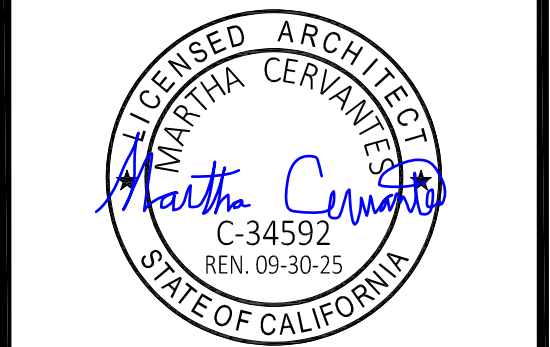

MARTHA CERVANTES
SENIOR ARCHITECT
JOHN RODRIGUEZ
SUPERVISING ARCHITECT

CAL
18-045

ELEVATIONS - BUILDING 321
REPLACE ROOF, PHASE 2

CALIPATRIA STATE PRISON (CAL)
7018 BLAIR ROAD
CALIPATRIA, CA 92233

CAD FILE:
PHASE 2 - BUILDING 321 - ROOF REPLACEMENT - 18-045.dwg









REVISIONS		
REV.	DATE	DESCRIPTION
1	07/22/24	CB01 RF103 ROOF SLOPE

DATE: 07/31/2024

SHEET NUMBER
GA3.3

OF # SHEETS V1

APPROVALS

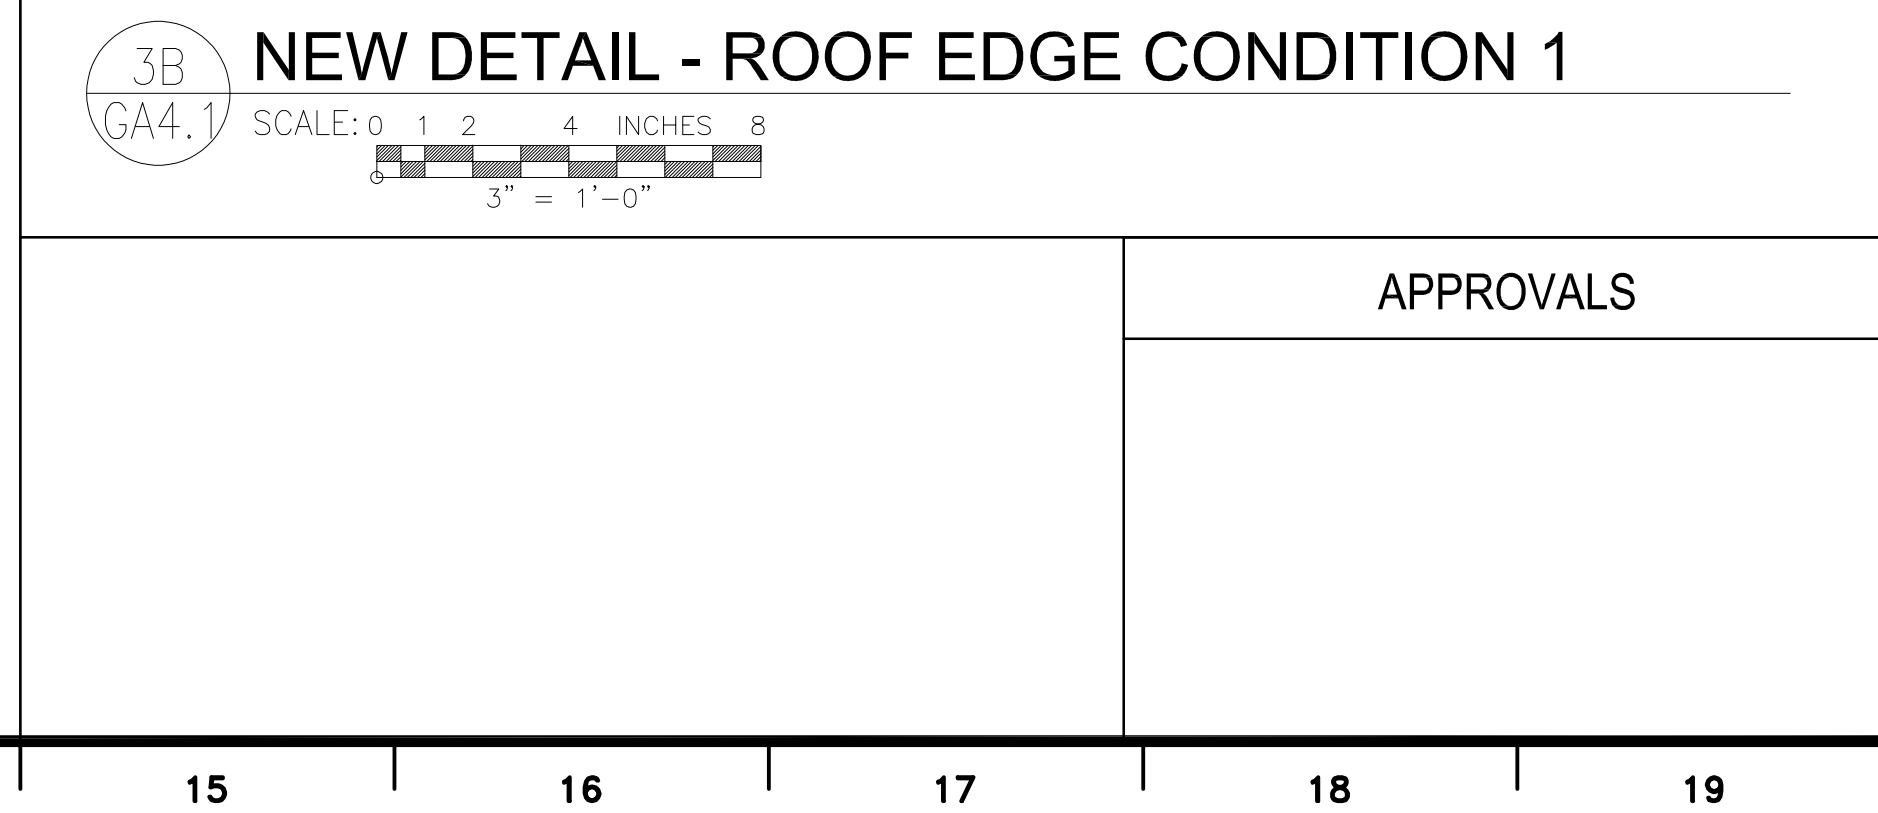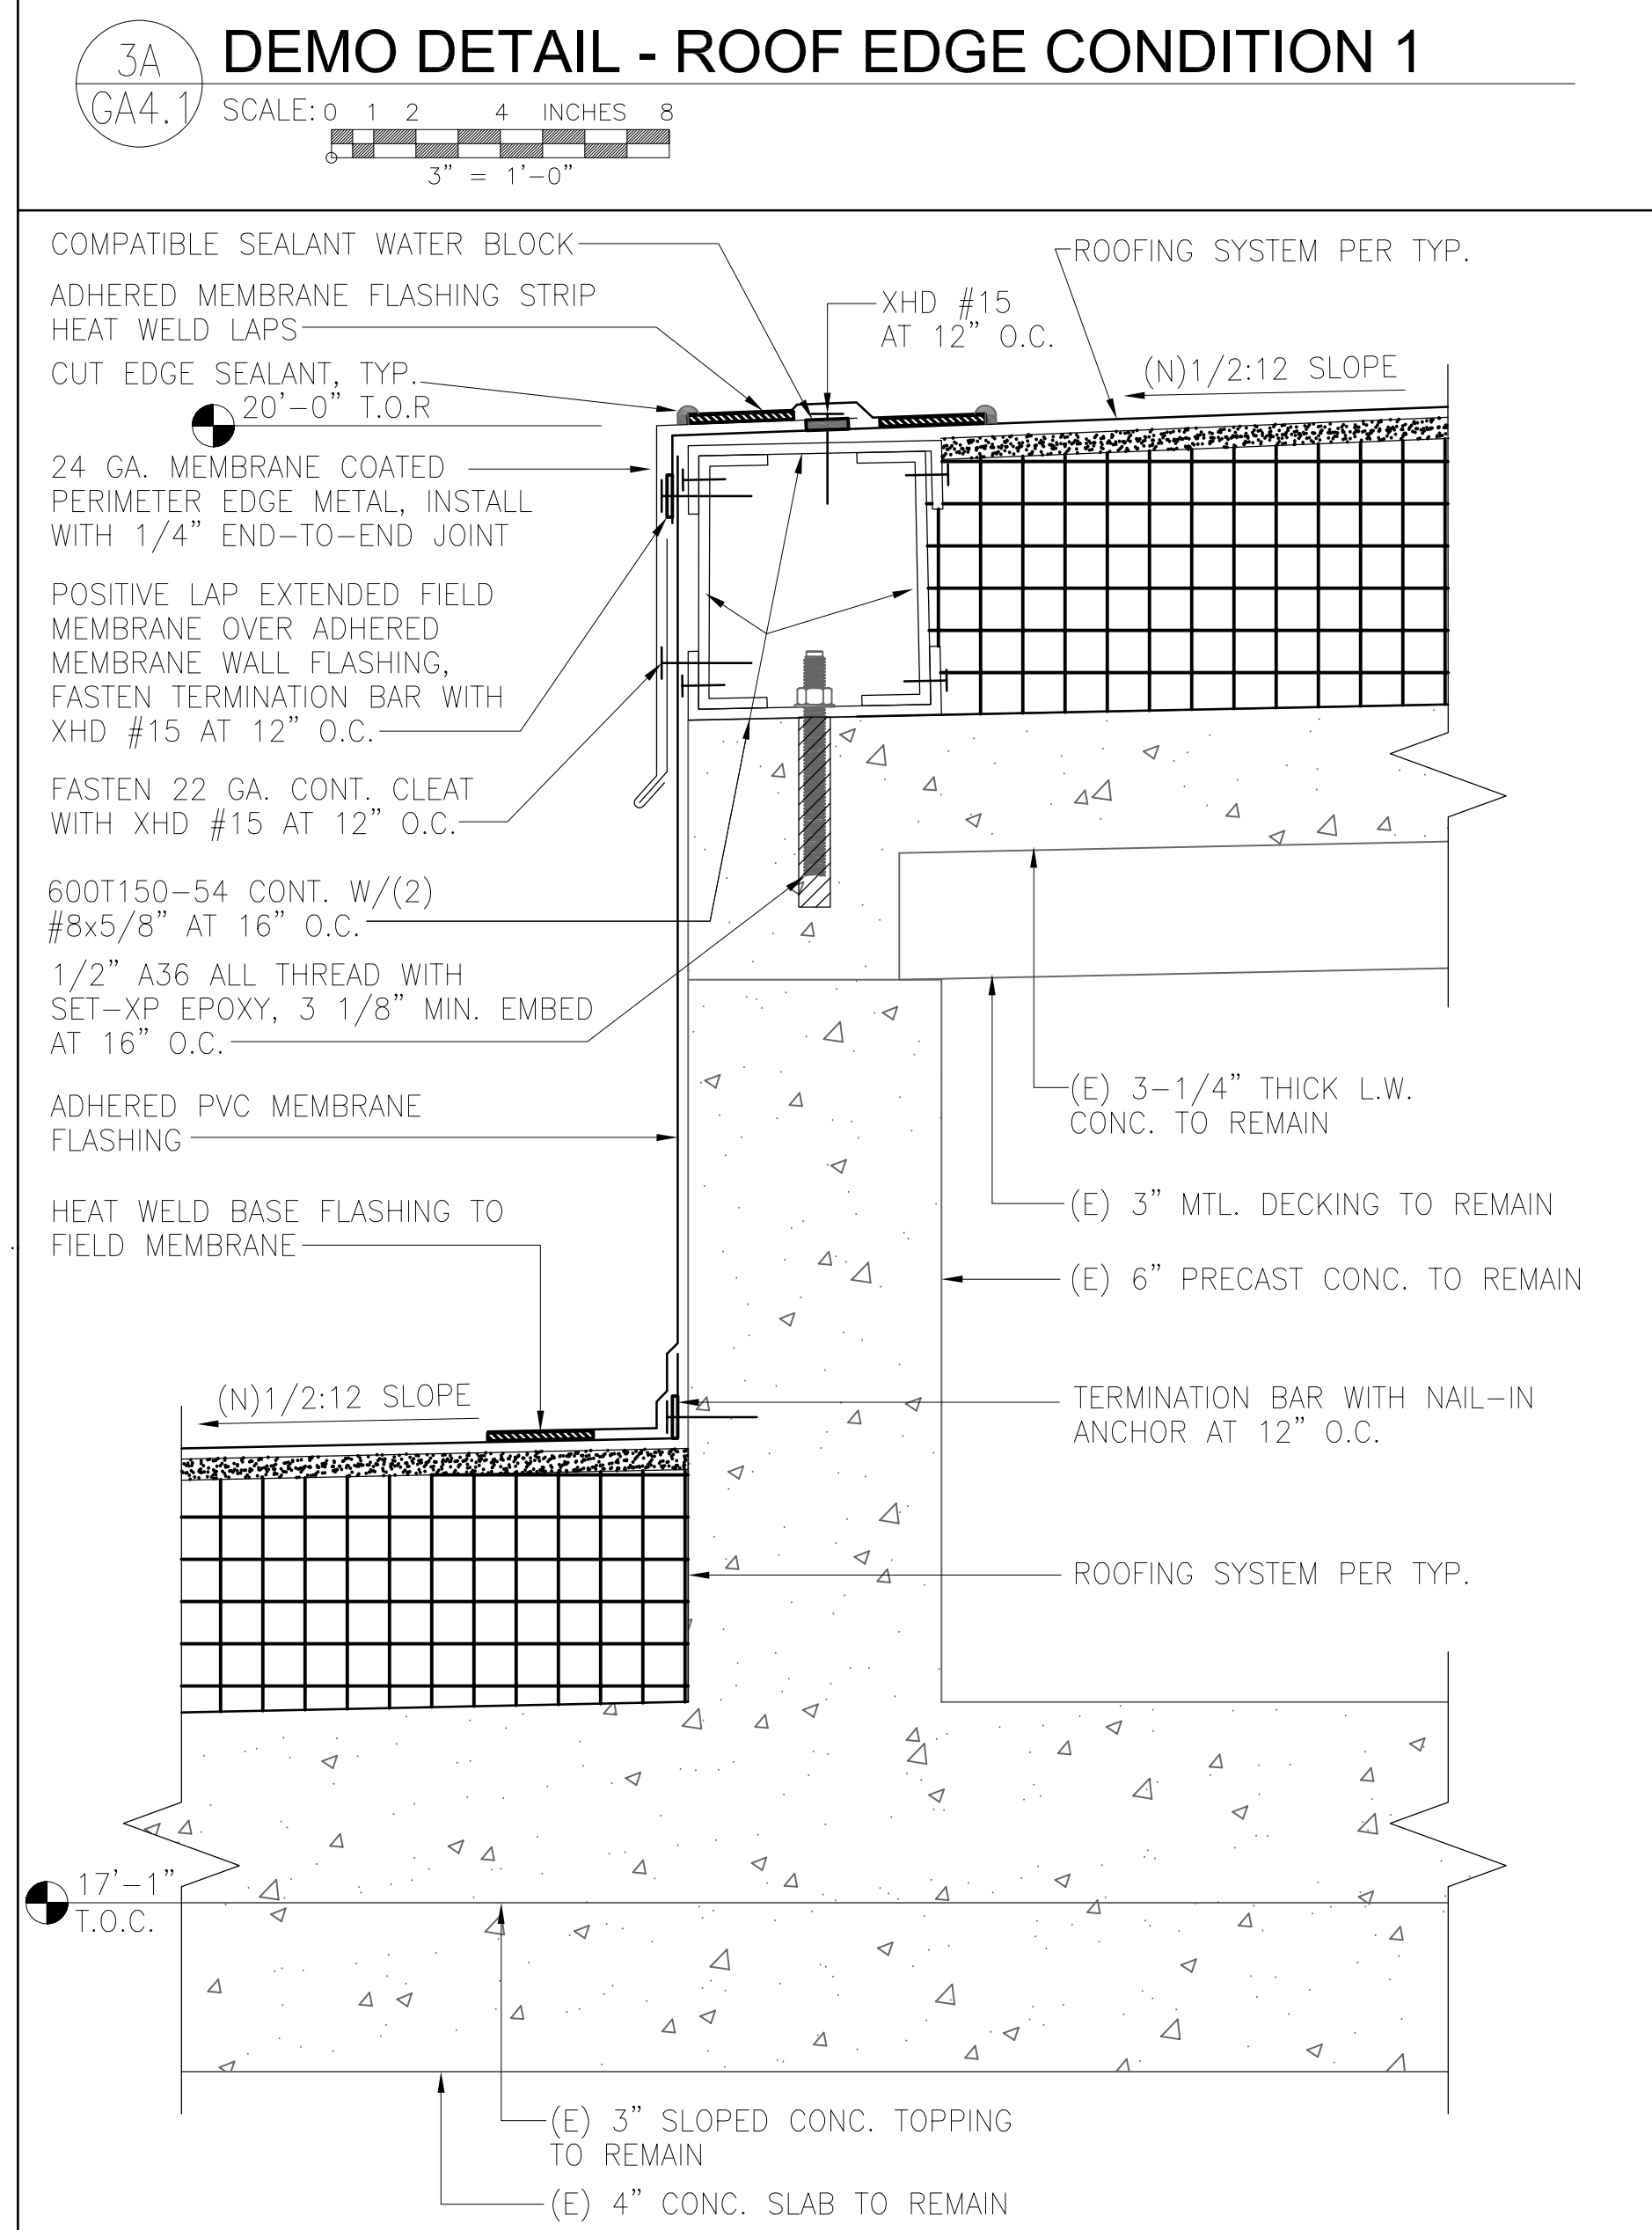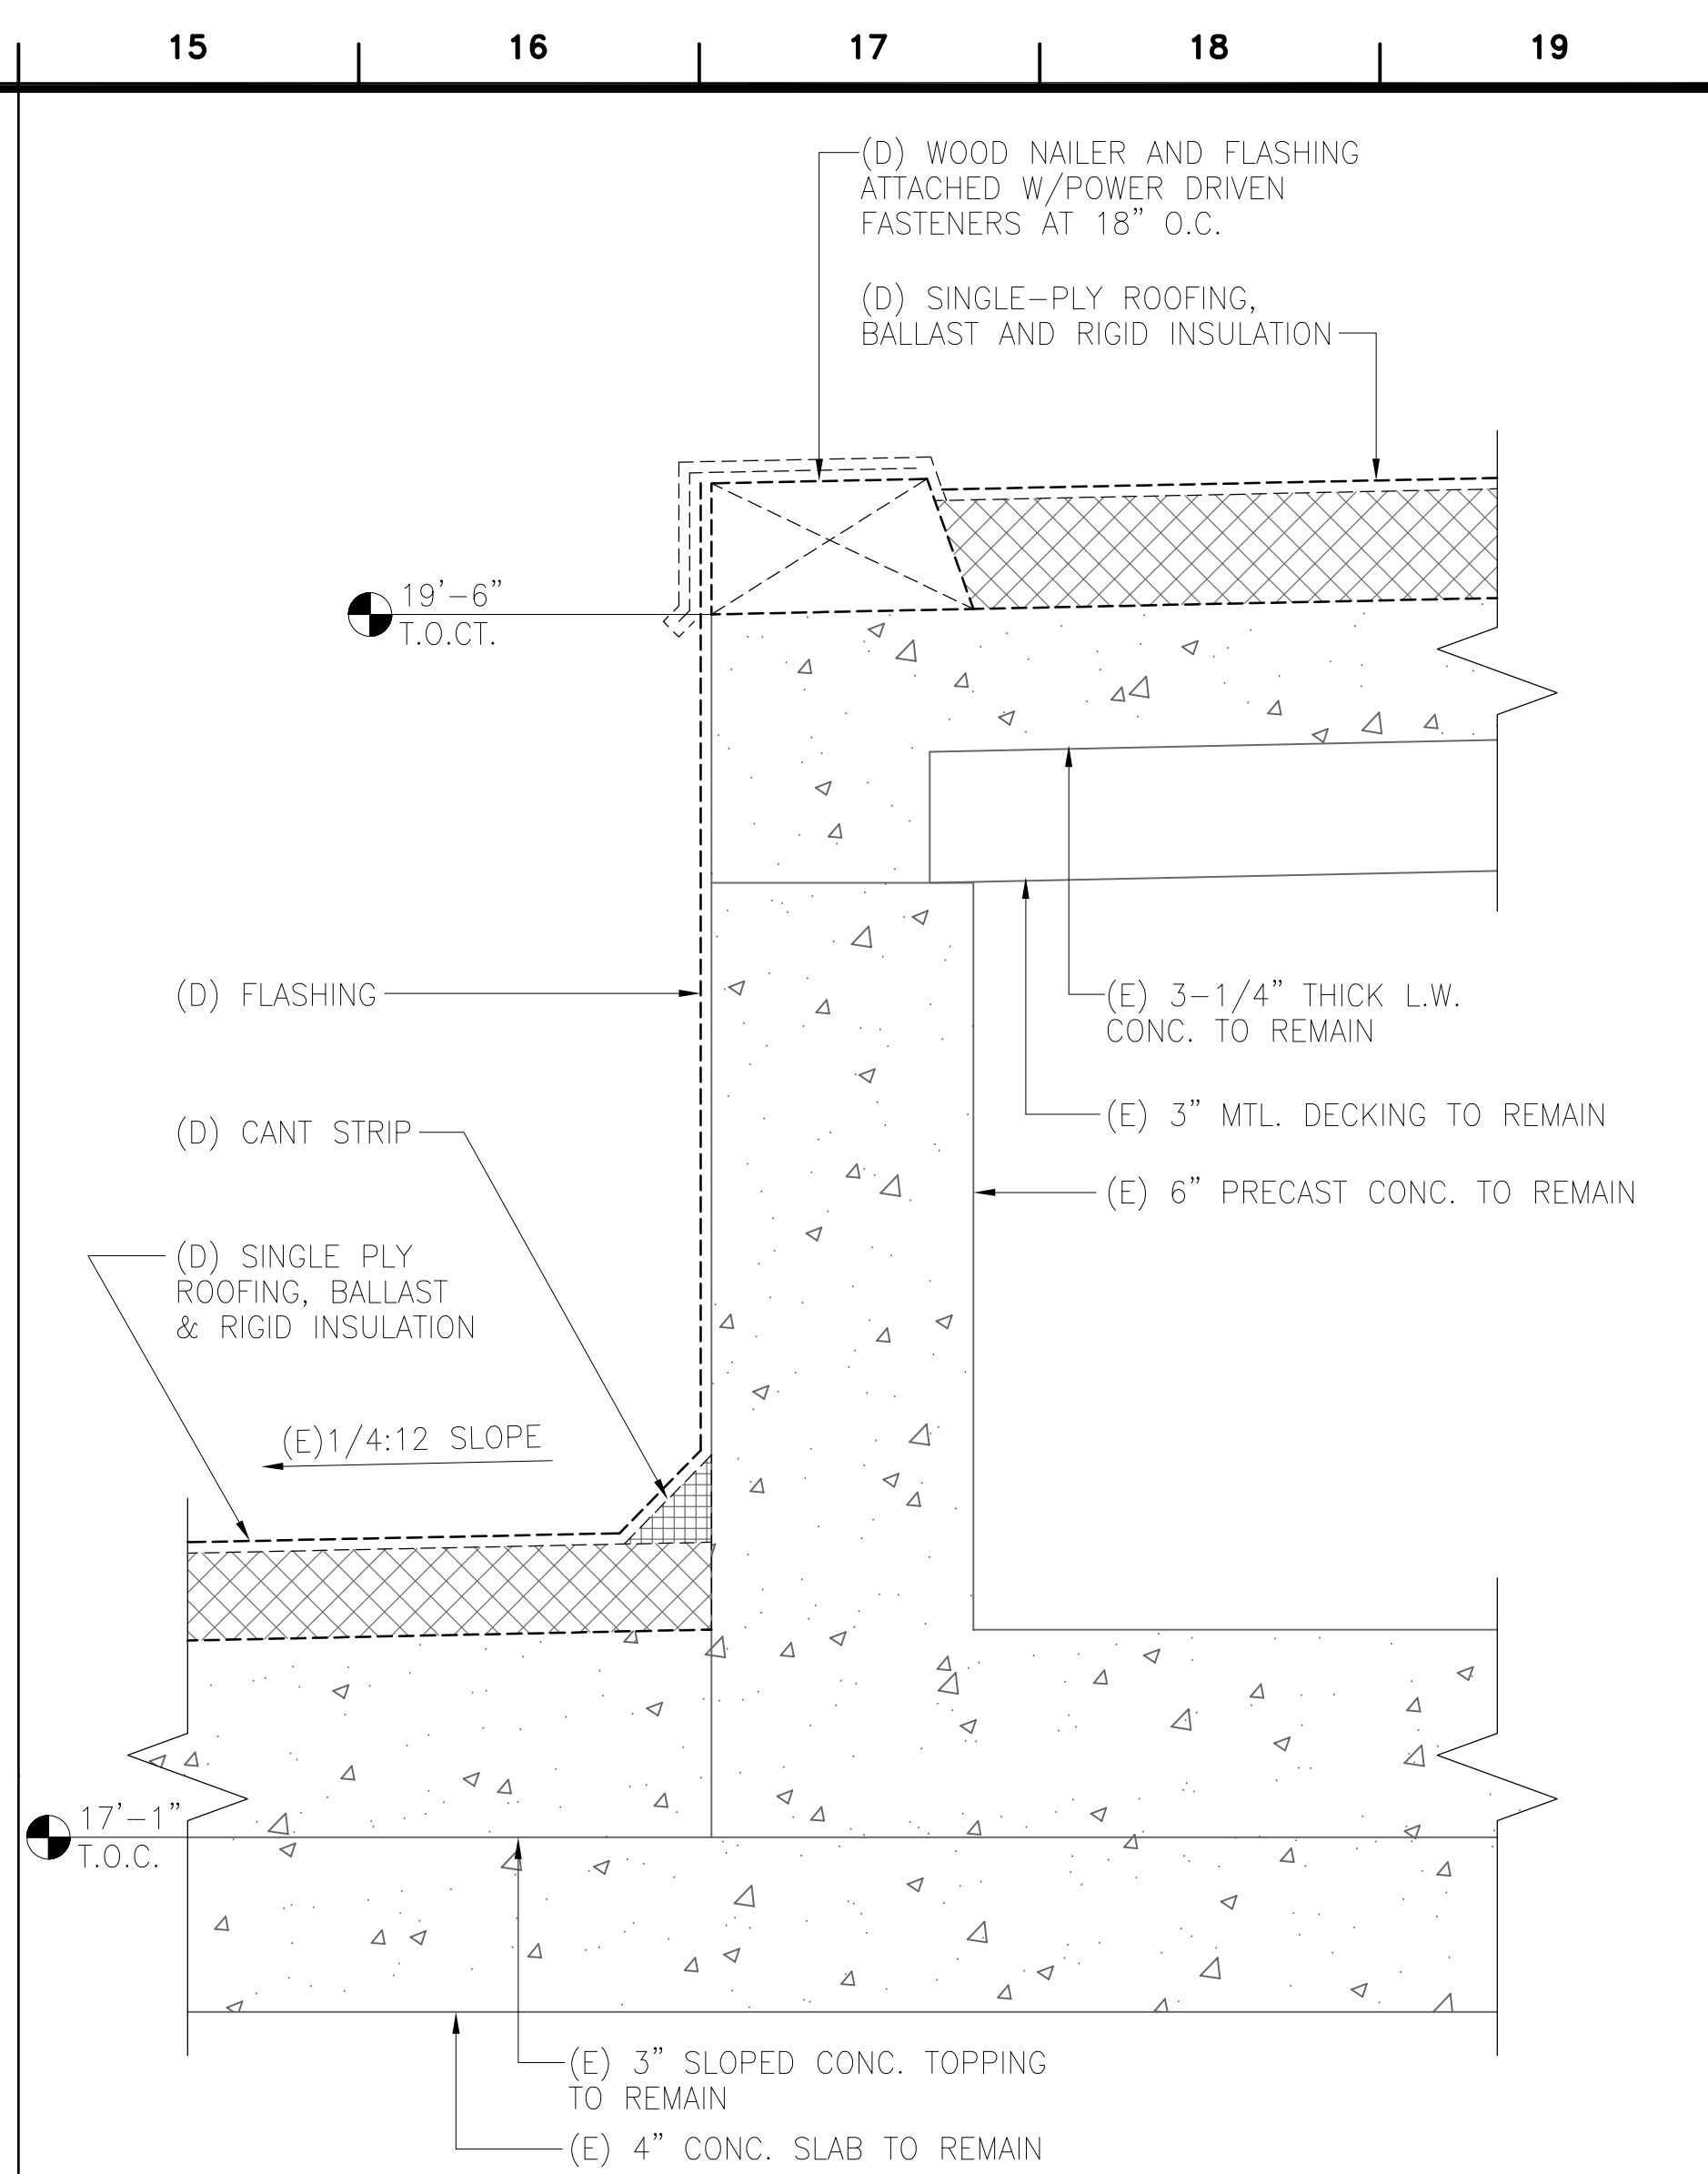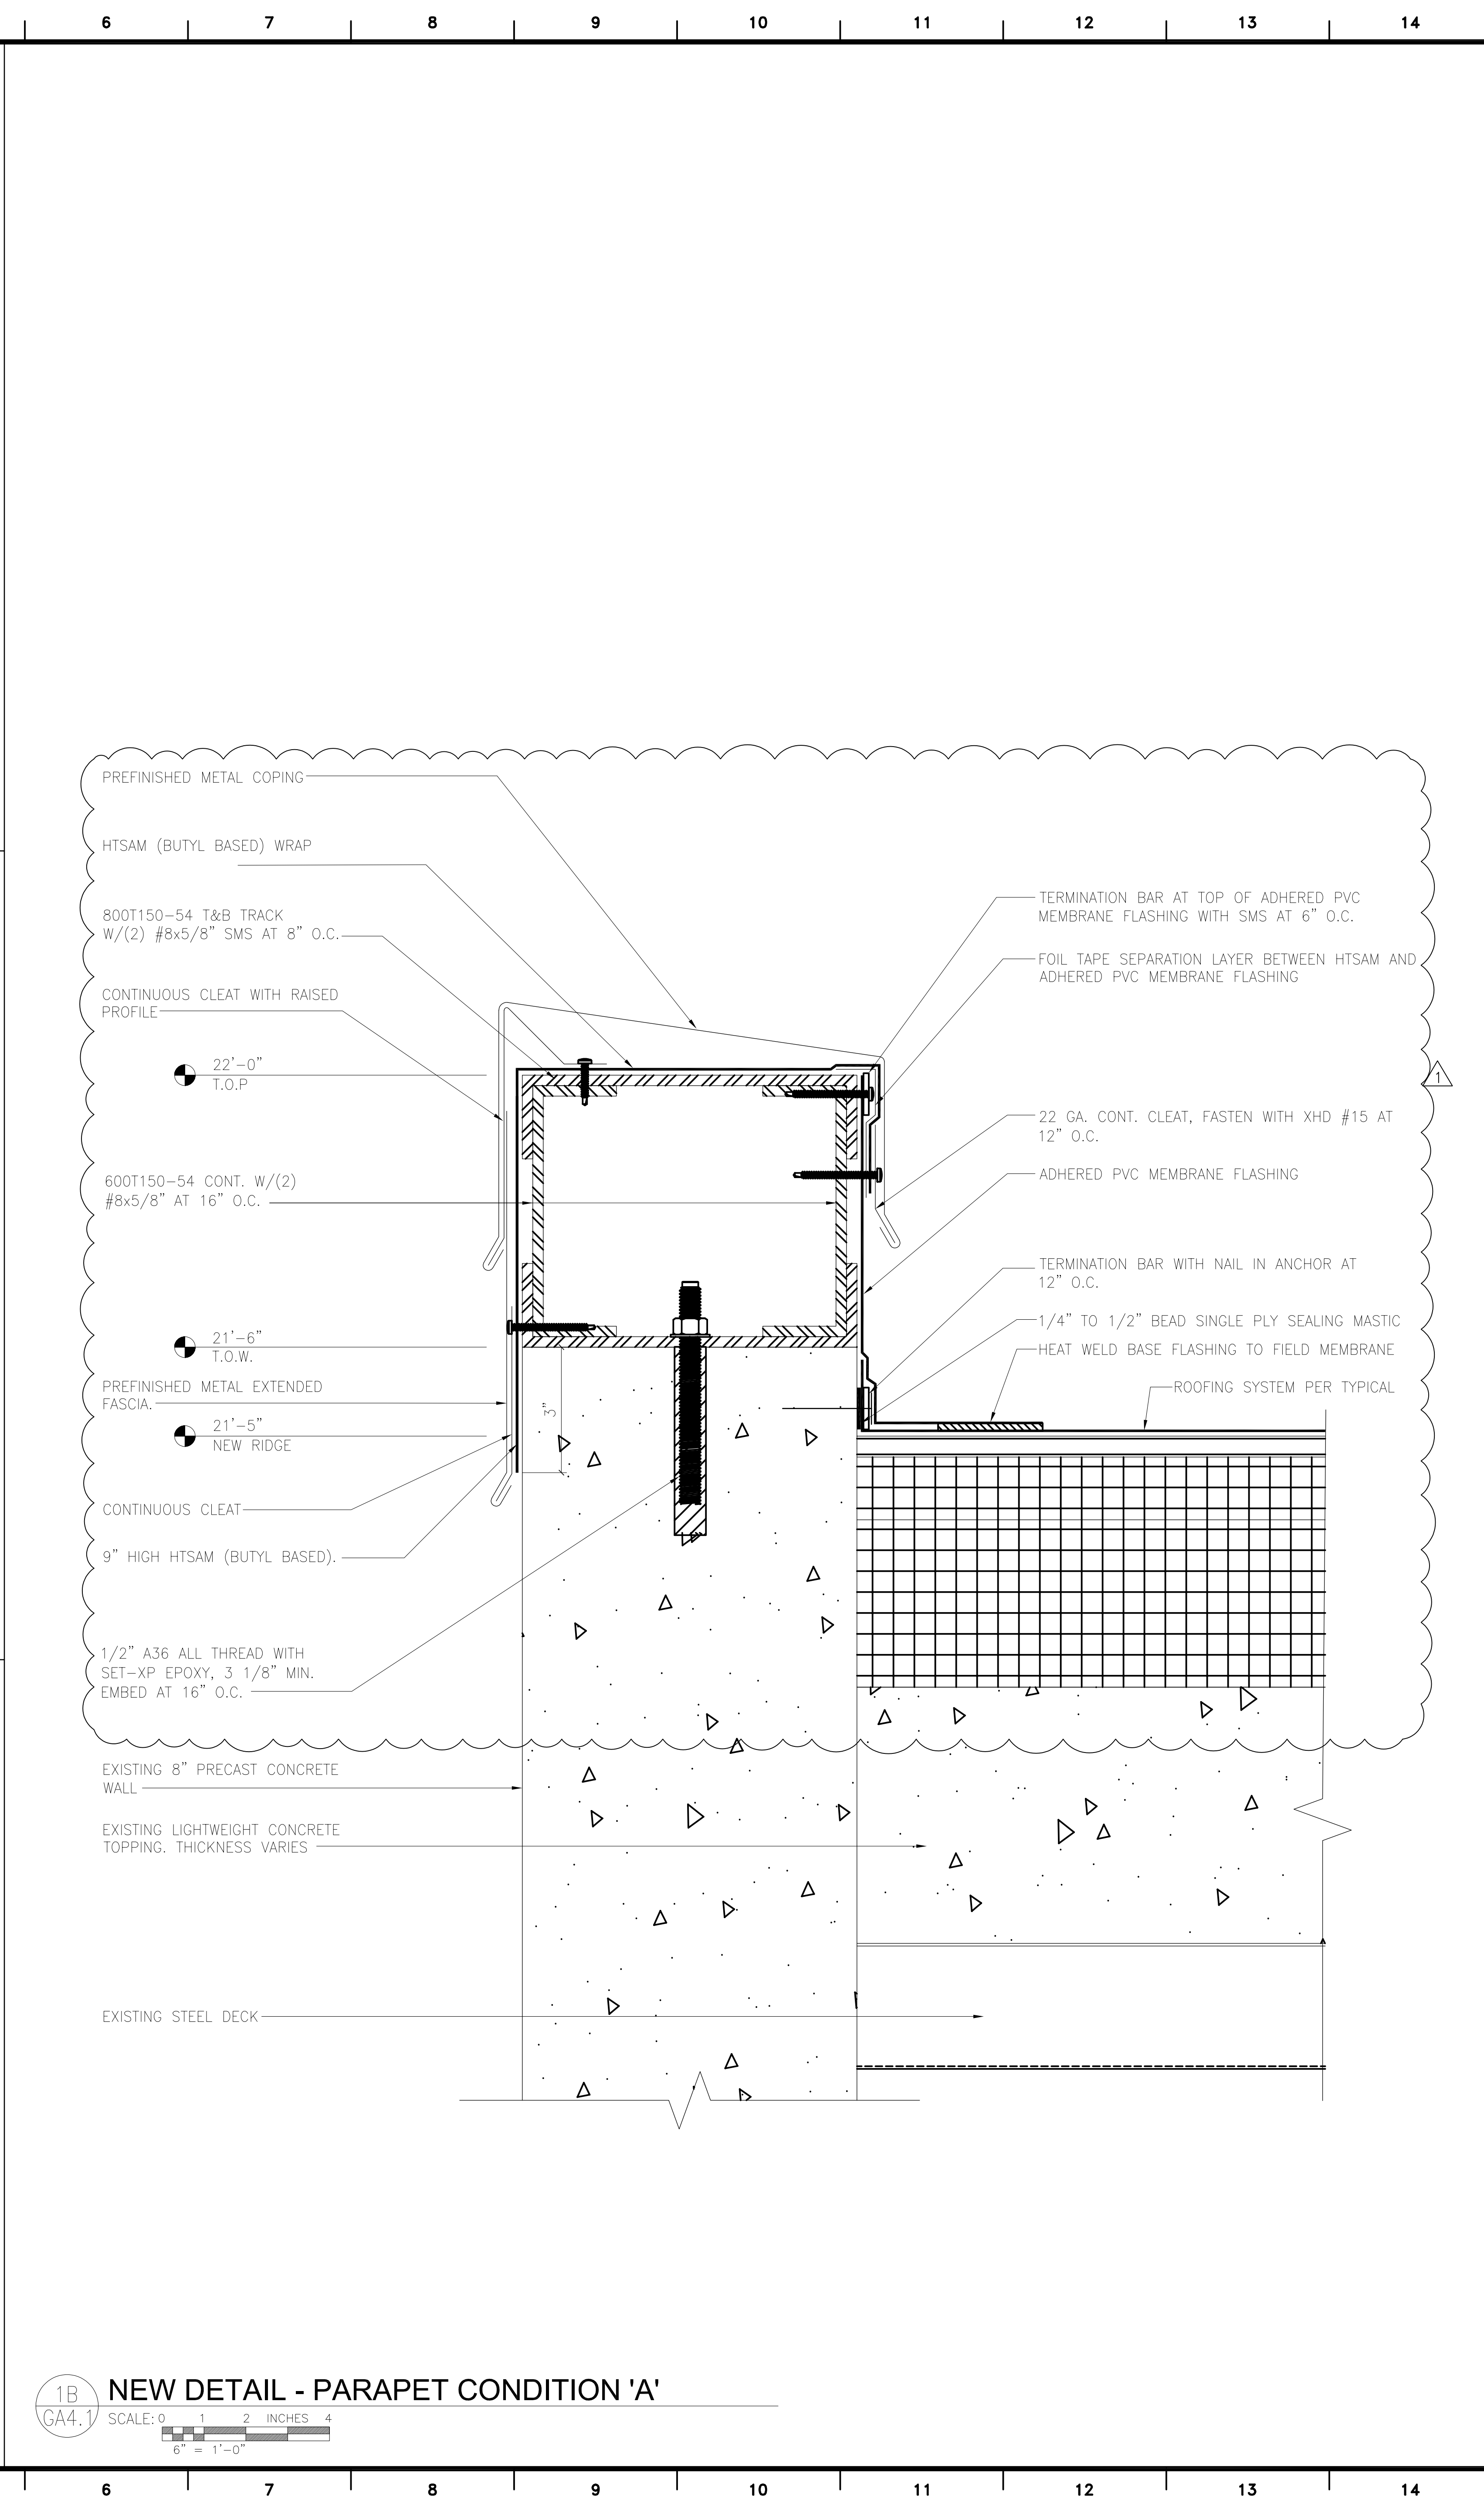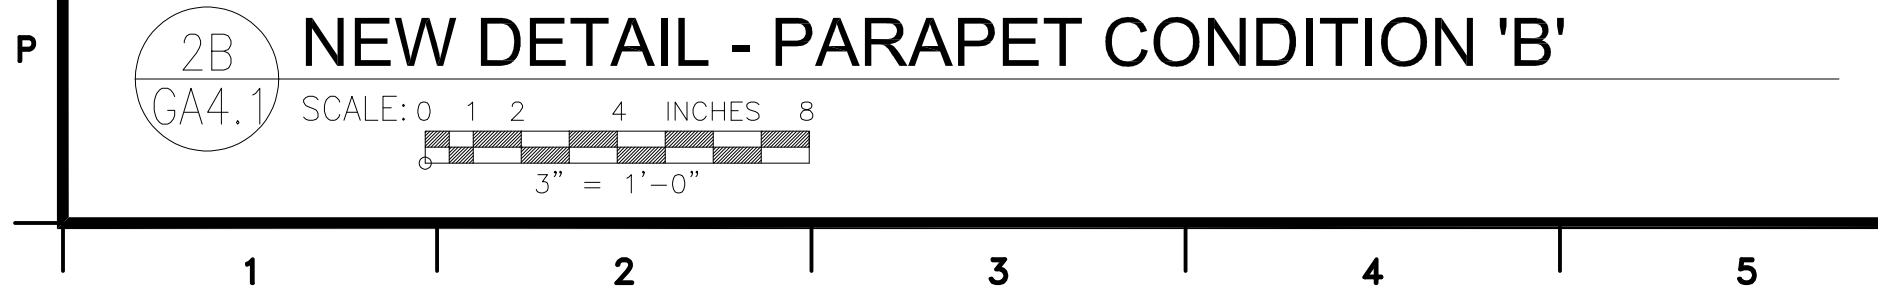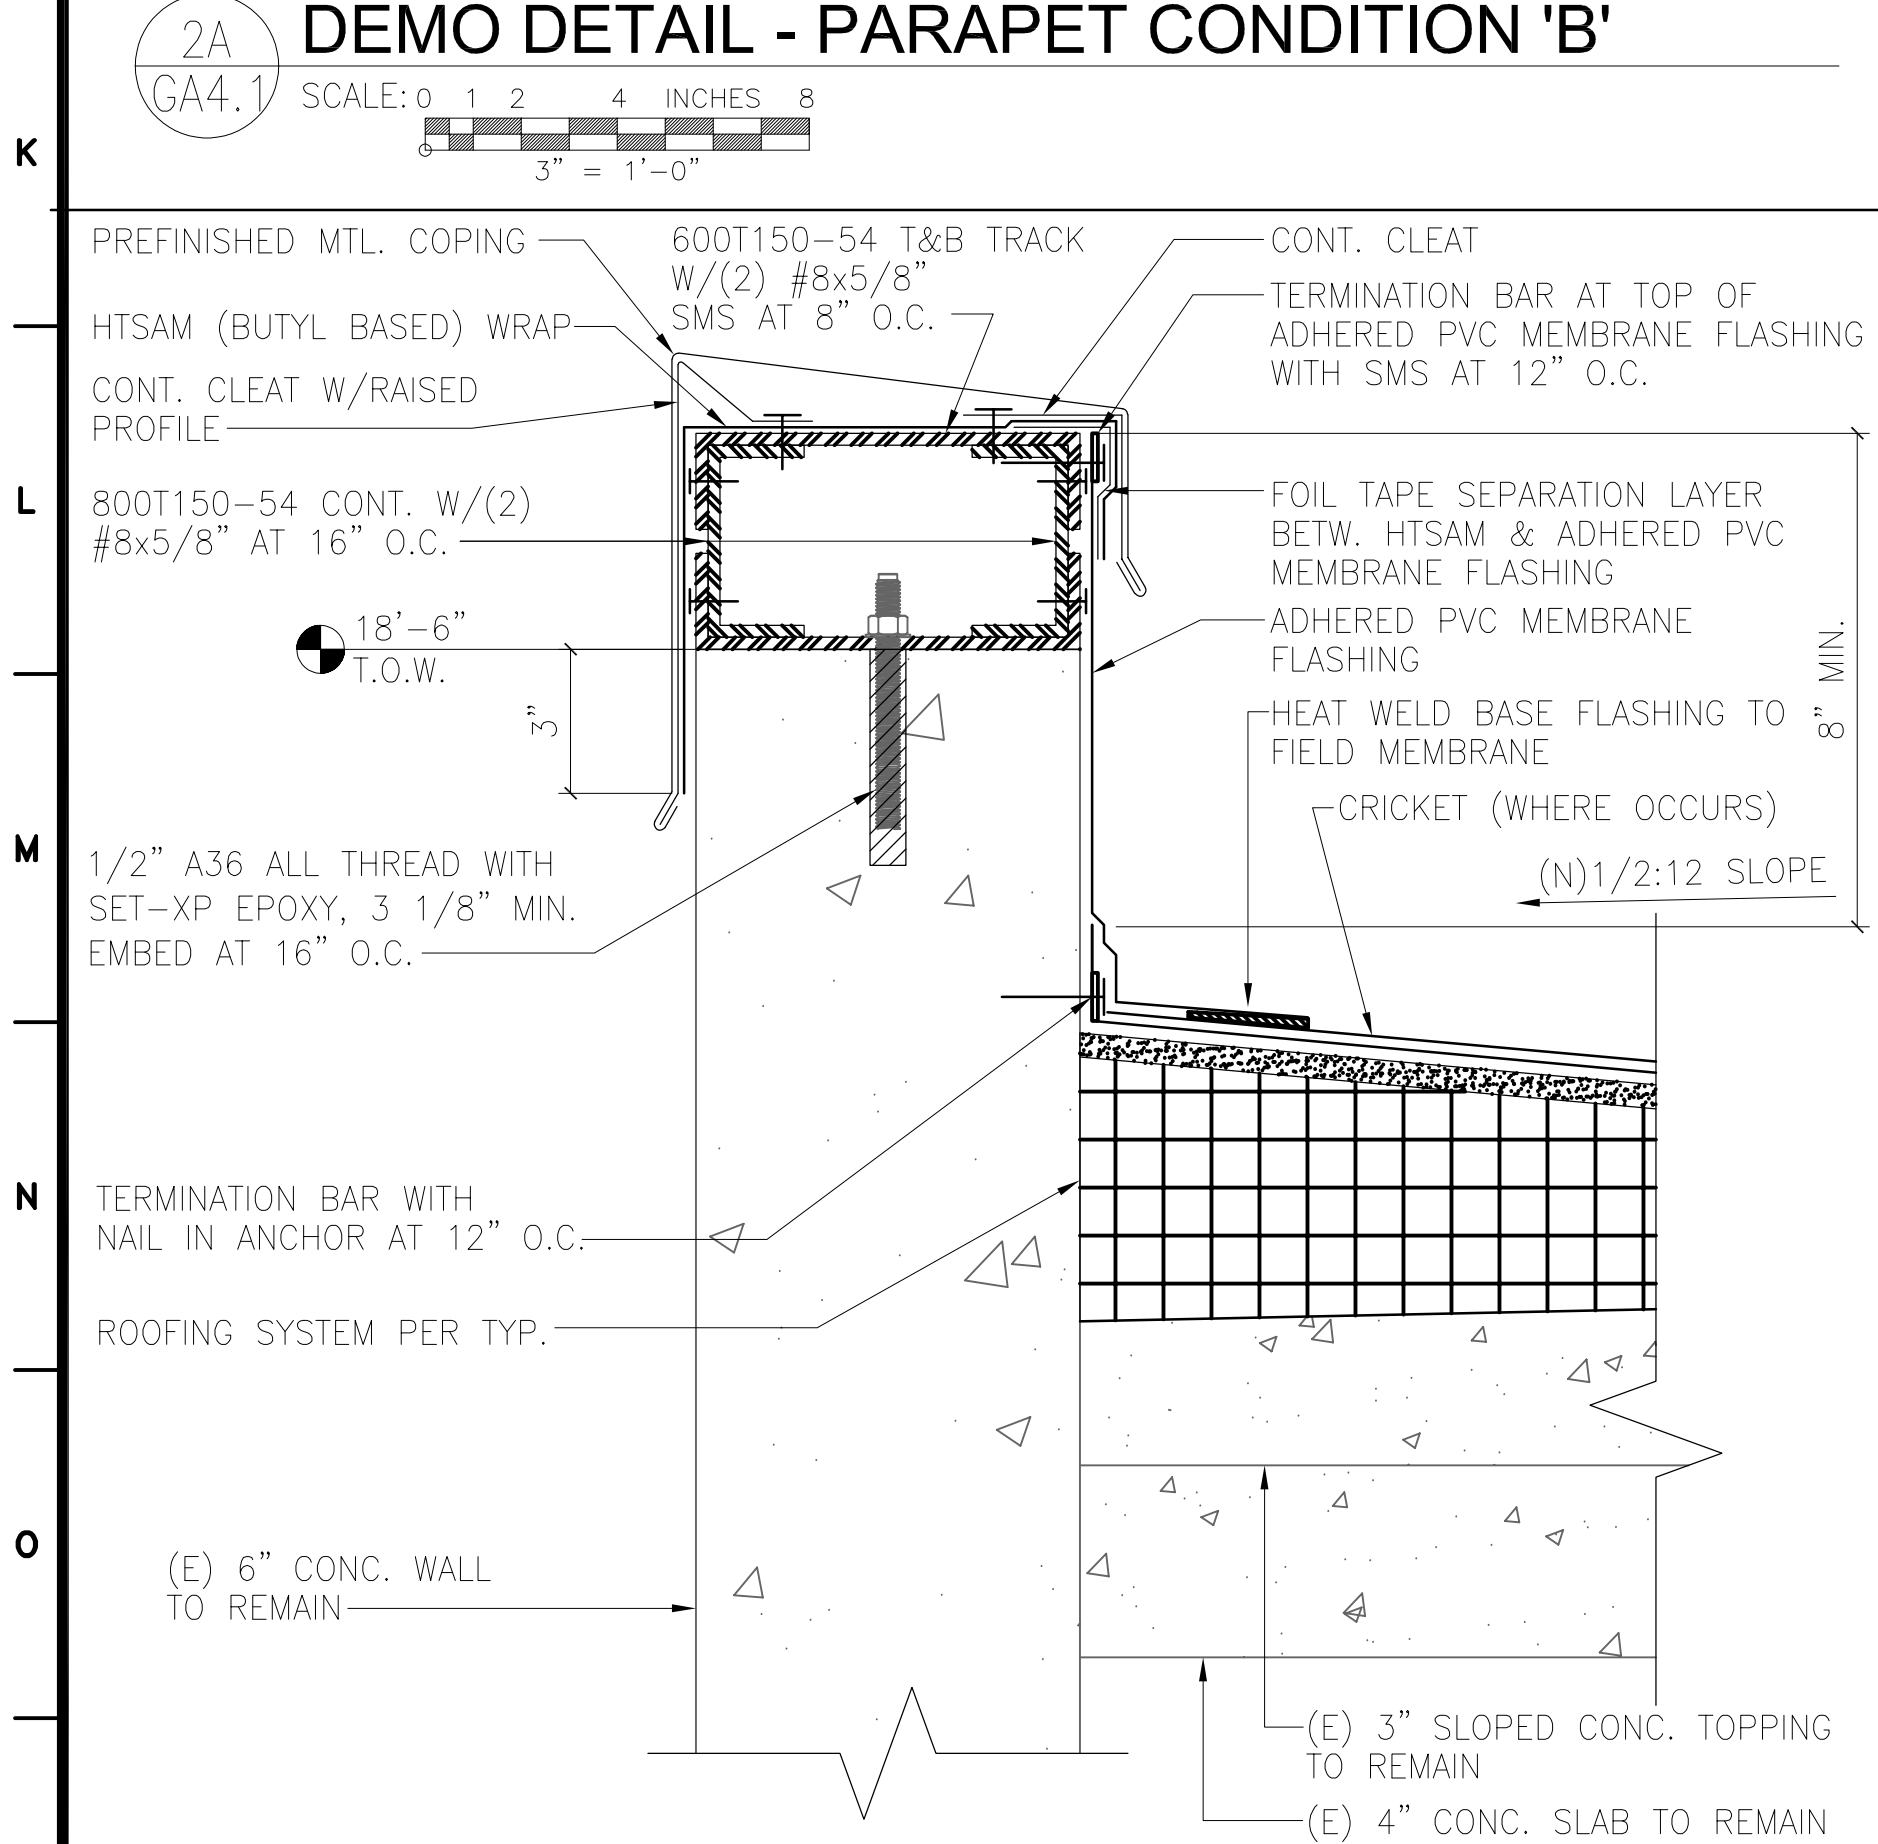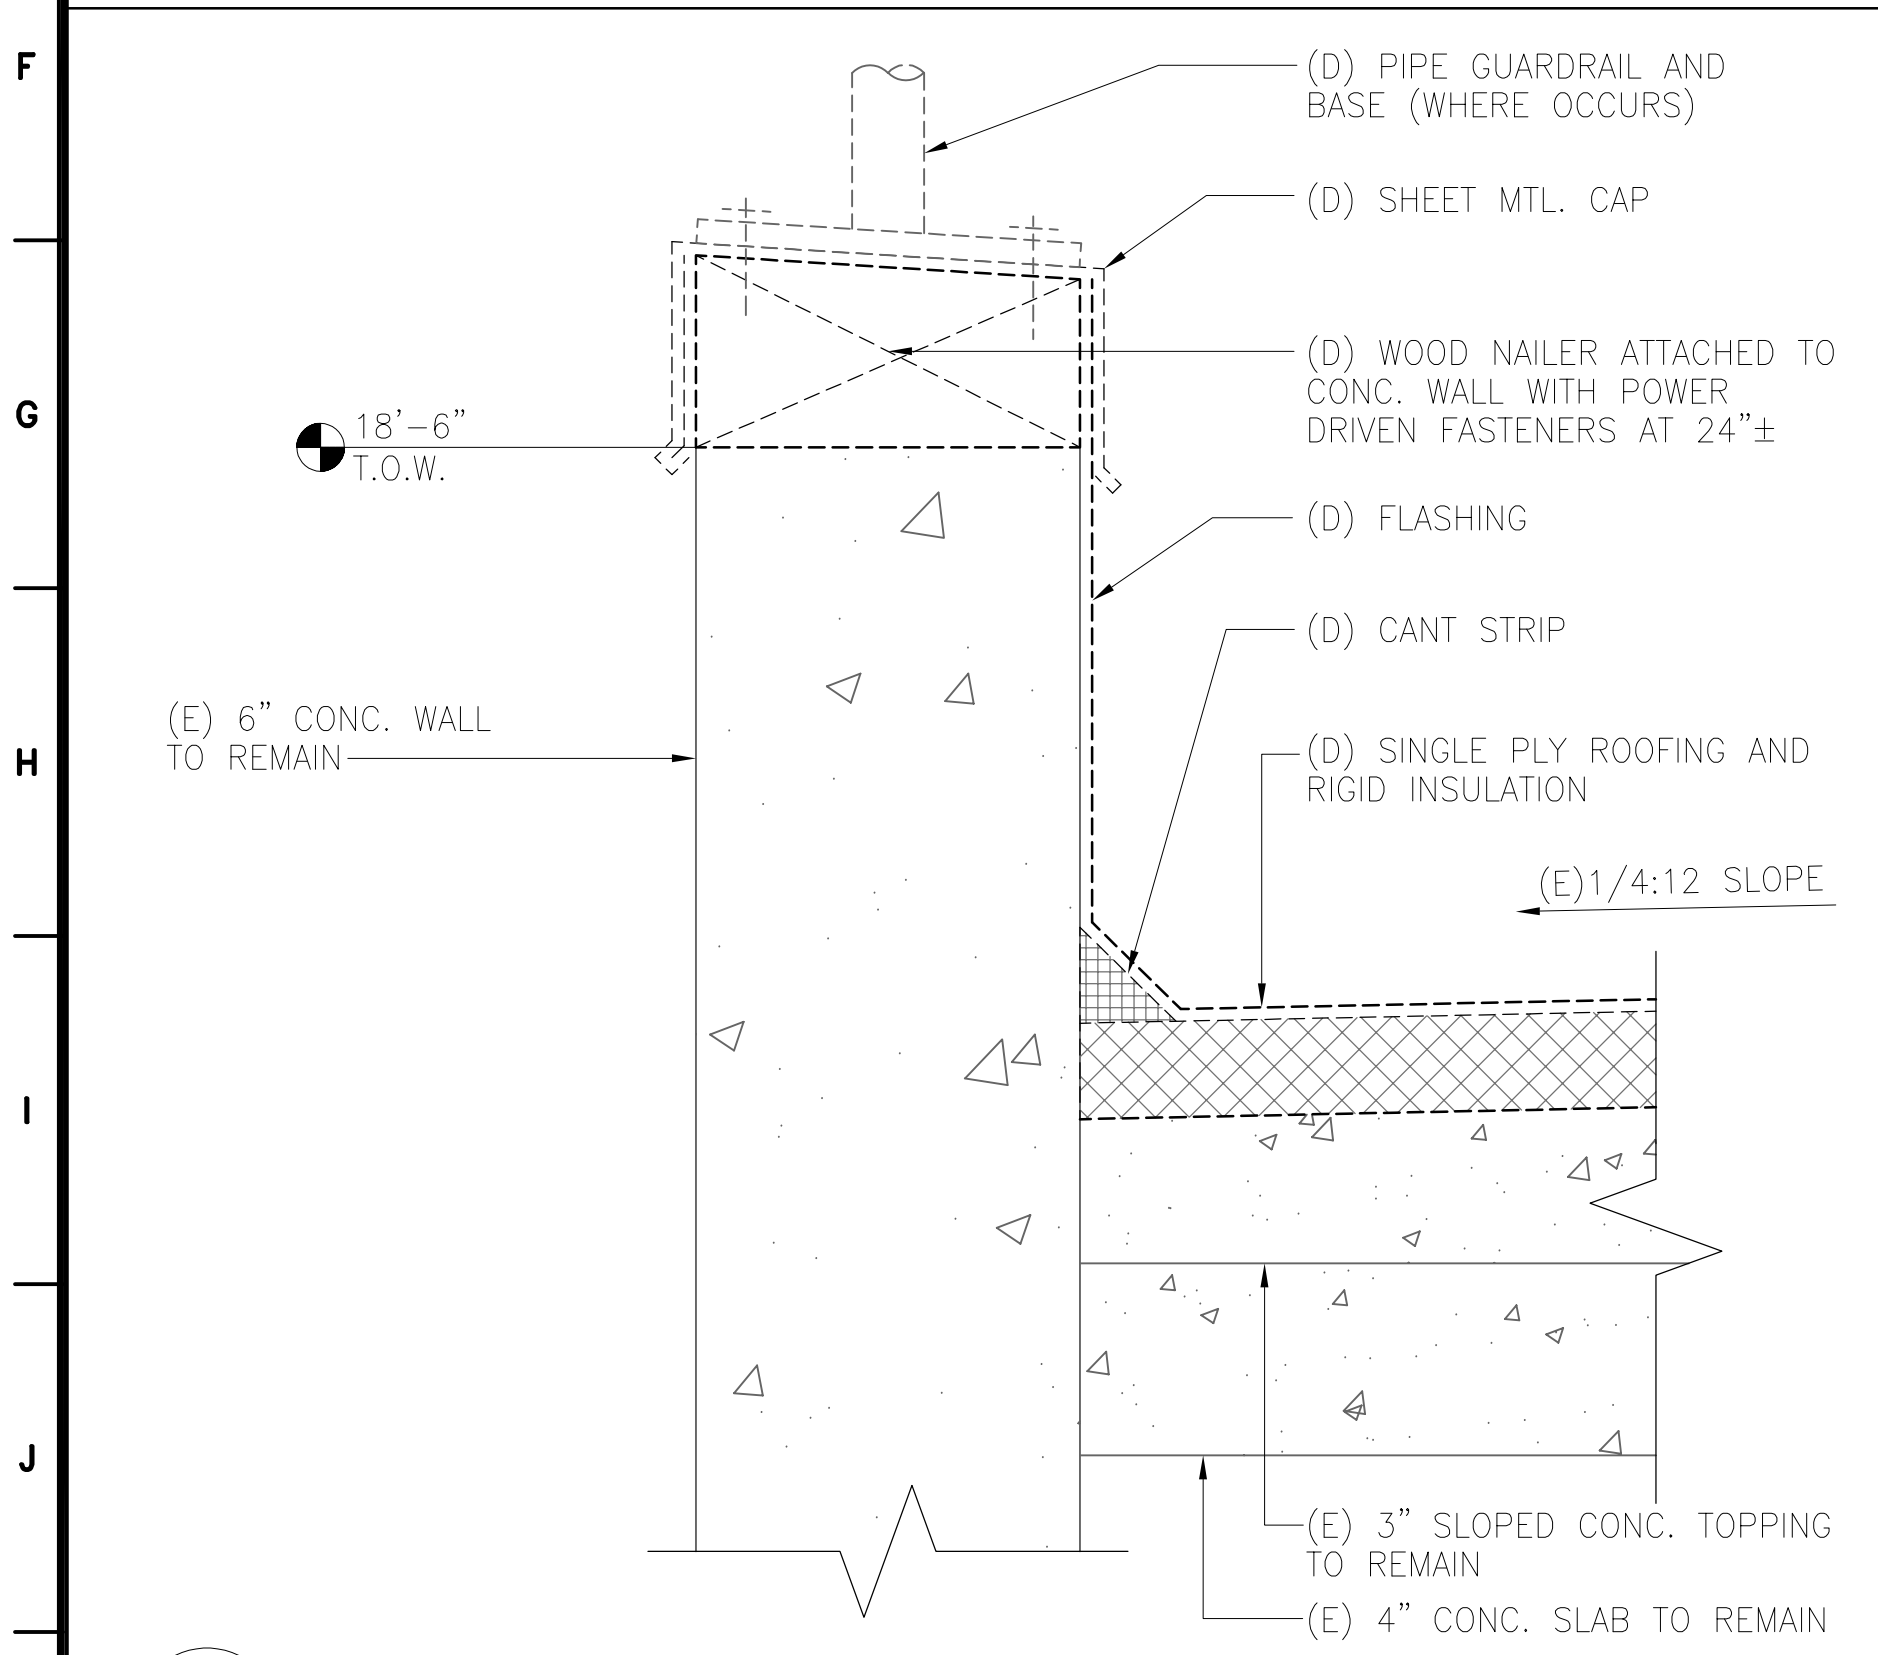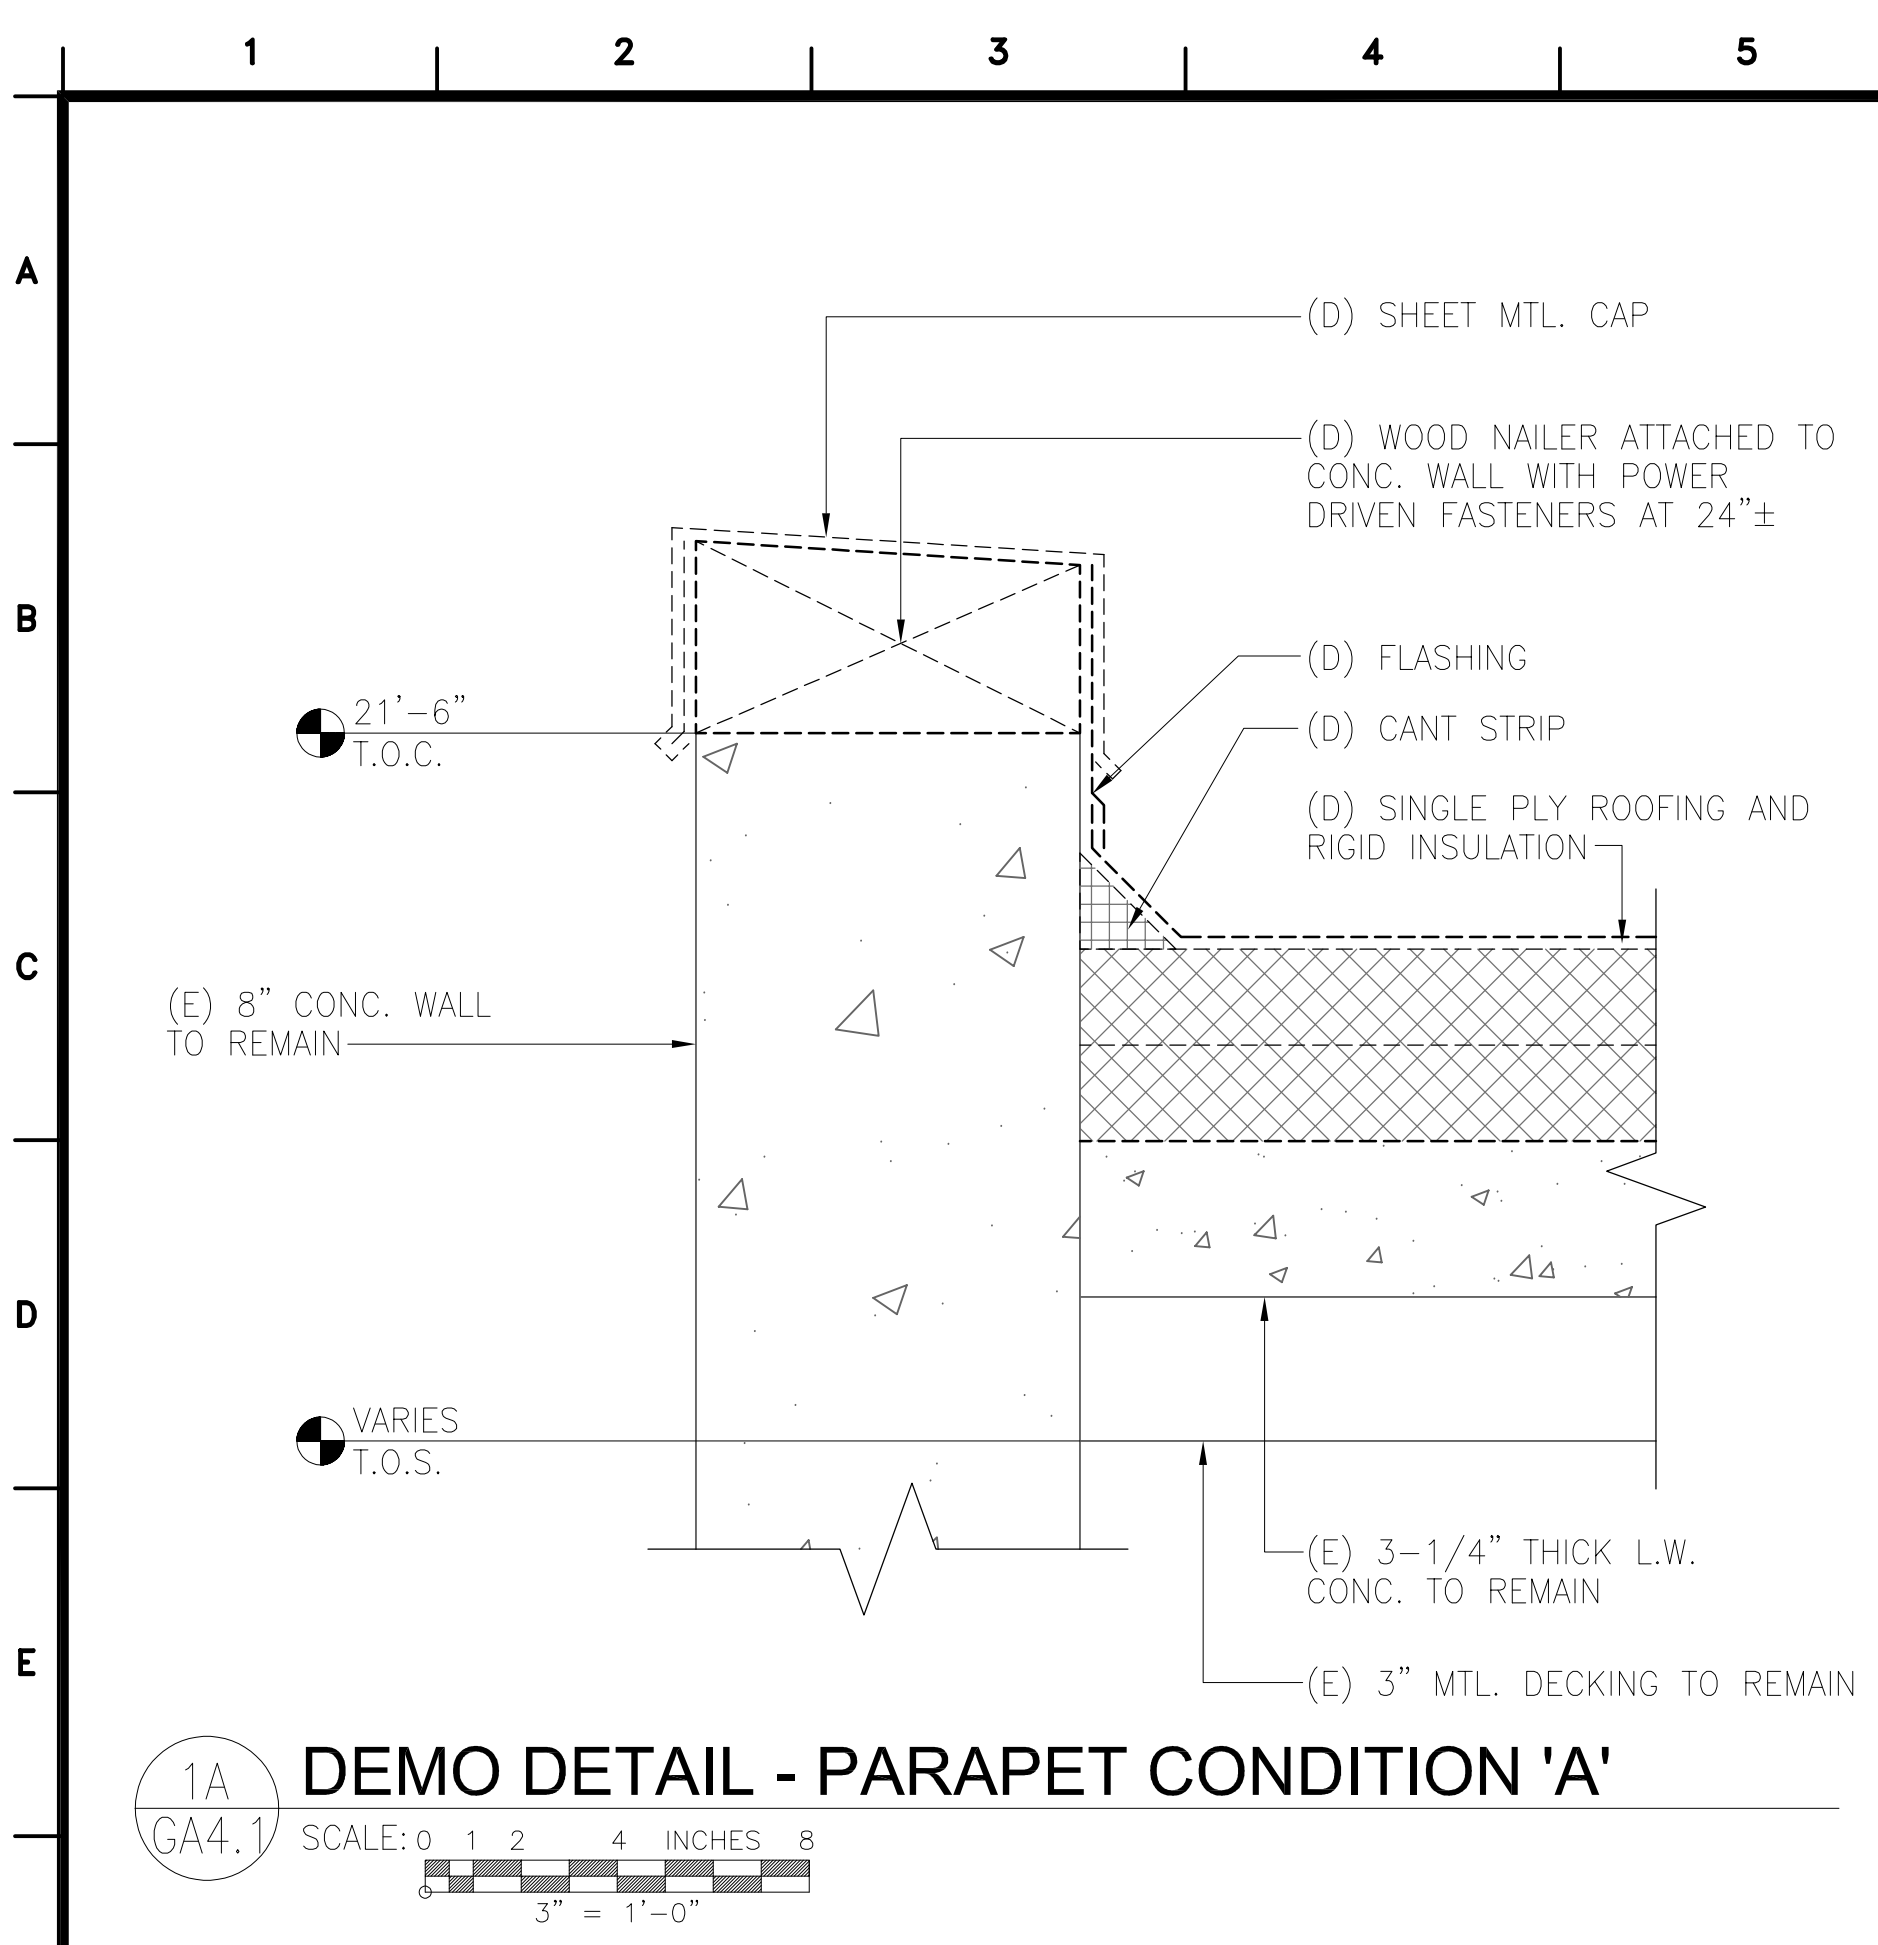

15 16 17 18 19

REVISIONS

REV.	DATE	DESCRIPTION
1	07/22/24	CB01 RF03 ROOF SLOPE

DATE: 07/31/2024

SHEET NUMBER

GA4.1

OF # SHEETS V1

DETAILS - BUILDING 321
REPLACE ROOF, PHASE 2

CALIPATRIA STATE PRISON (CAL)
7018 BLAIR ROAD
CALIPATRIA, CA 92233

CAD FILE: [FILED:\PROJECTS\BUILDING 321\PHASE 2\REPLACE ROOF\GA4.1.DWG](#)


CDCR
CALIFORNIA DEPARTMENT OF
CORRECTIONS AND REHABILITATION
ARCHITECTURE & ENGINEERING

CALIFORNIA DEPARTMENT OF
CORRECTIONS AND REHABILITATION
ACCESS COMPLIANCE REVIEW

APPROVAL OF THIS PLAN DOES NOT AUTHORIZE
OR APPROVE ANY OMISSION OR DEVIATION
FROM APPLICABLE REGULATIONS


MARATHA CERVANTES
SENIOR ARCHITECT

JOHN RODRIGUEZ
SUPERVISING ARCHITECT

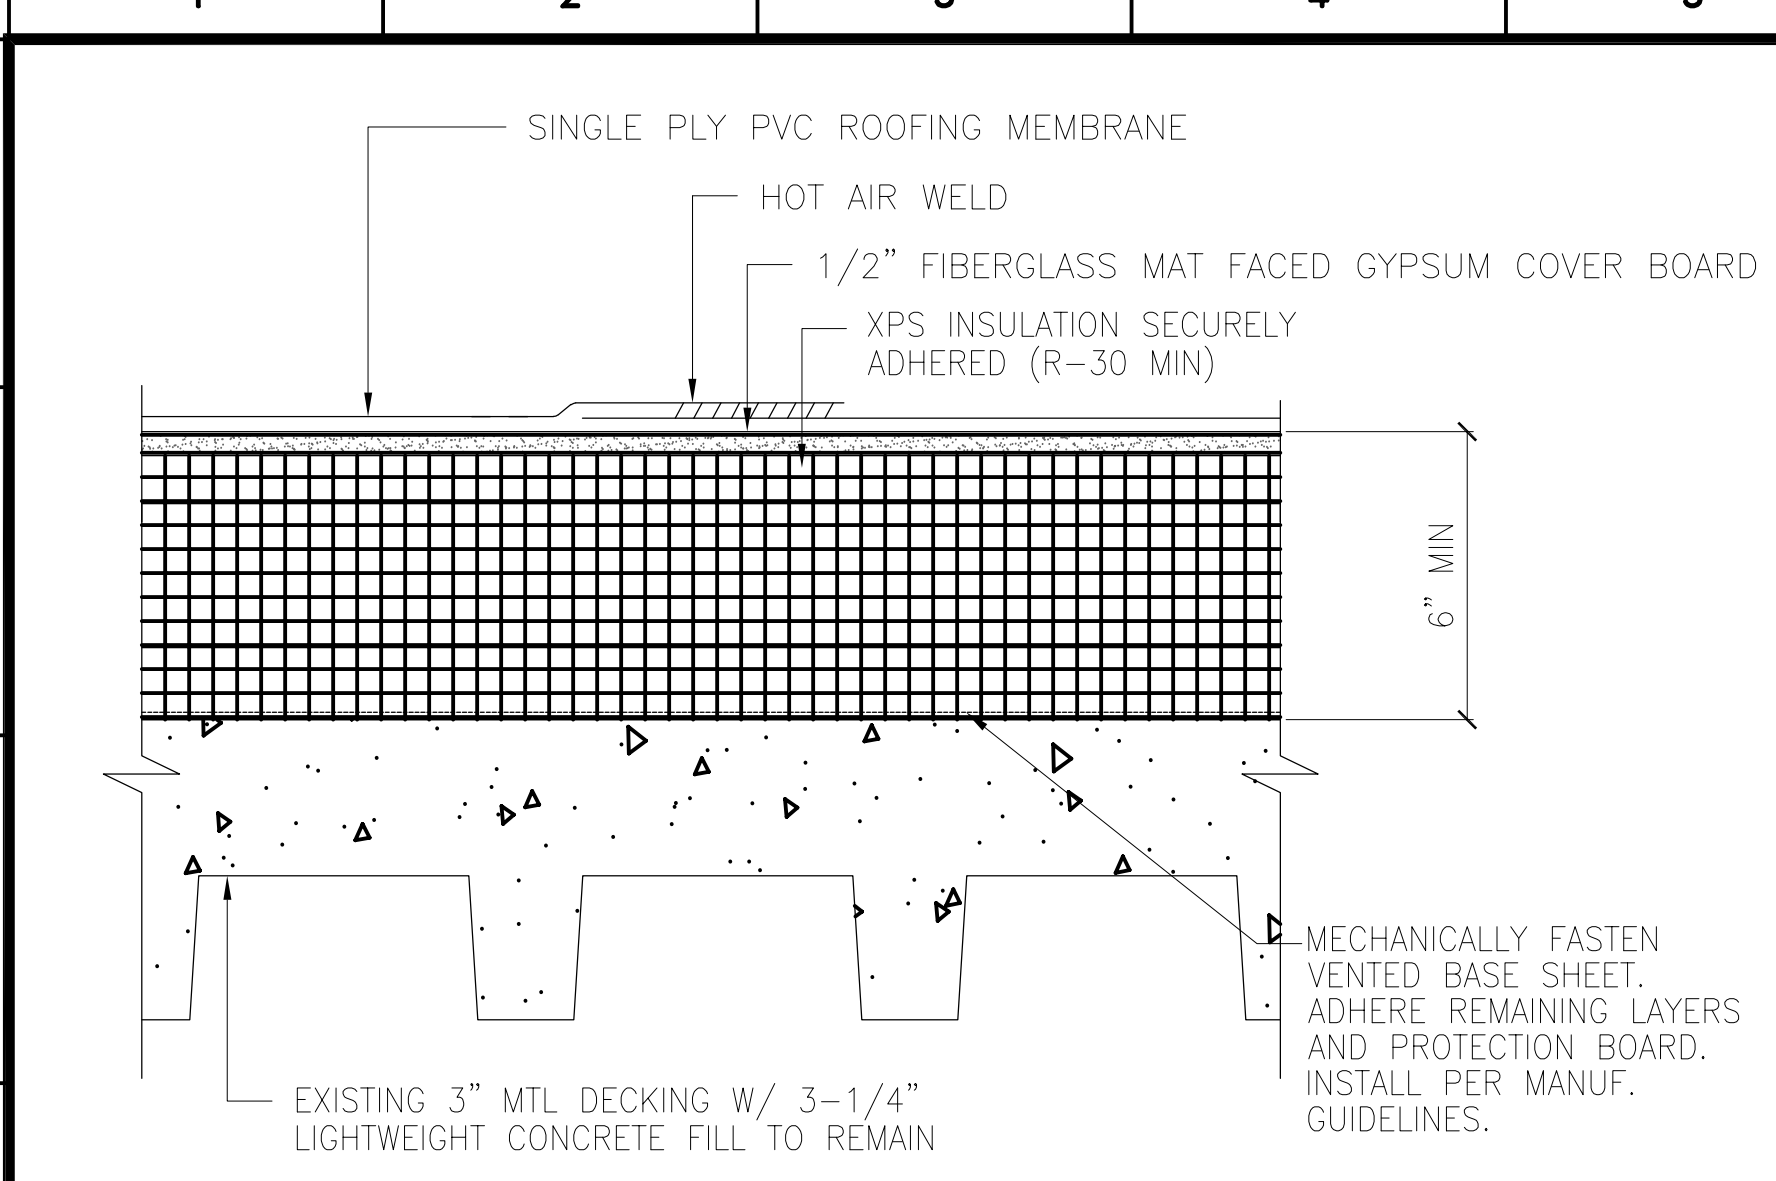


NOTES:
1. ALL MEMBERS (PVC MEMBRANE COVER BOARD, INSULATION) ARE FULLY ADHERED. PVC MEMBRANE SHALL BE ADHERED WITH ADHESIVE APPROVED BY AND IN ACCORDANCE WITH THE ROOFING MANUFACTURER LAP JOINTS SHALL BE HOT-AIR WELDED. COVER BOARD AND INSULATION SHALL BE ADHERED WITH MANUFACTURER APPROVED ADHESIVE AS SPECIFIED.
2. INSULATION OF THE ROOF SHALL BE MINIMUM R-30 RATING.
3. THE ROOFING COVERING SHALL BE UL APPROVED CLASS A.
4. ROOF ASSEMBLY IS 1HR RATED IN ACCORDANCE WITH UL D902.
5. CLASS A ROOF COVERING TO BE TESTED AND CERTIFIED IN ACCORDANCE WITH ASTM E108 OR UL 790.
6. SEE SPECIFICATIONS SECTION 07 54 19 FOR ROOFING COMPONENTS


1 ADHERED SINGLE PLY ROOFING CONDITION 1
GA4.2 SCALE: 0 1 2 4 INCHES 8
3" = 1'-0"

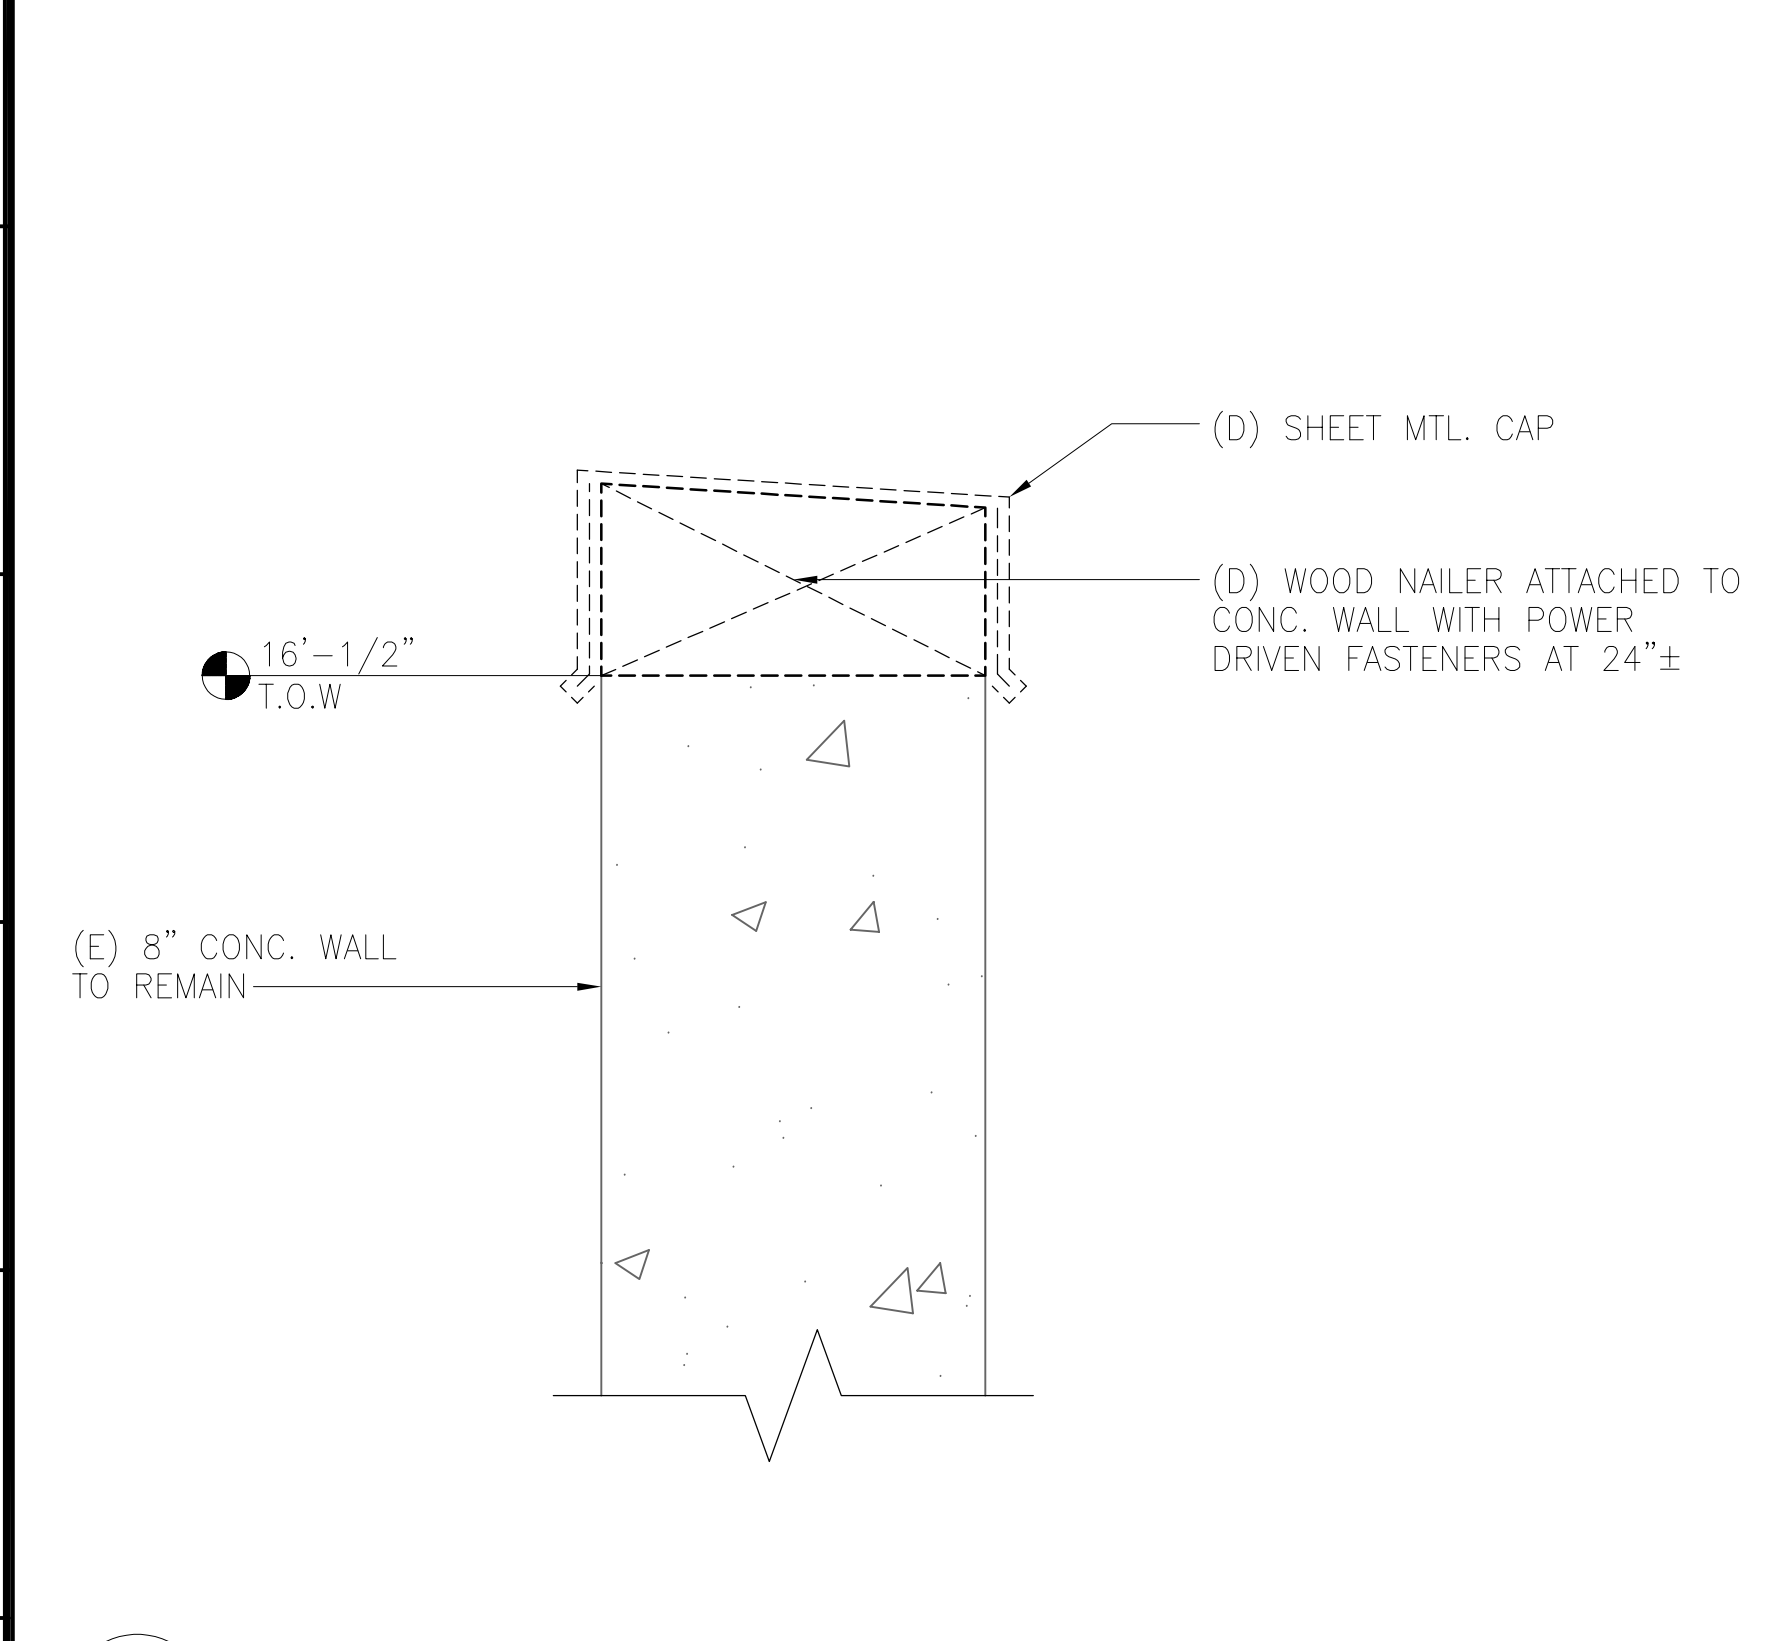

4A DEMO DETAIL - PARAPET CONDITION 'C'
GA4.2 SCALE: 0 1 2 4 INCHES 8
3" = 1'-0"

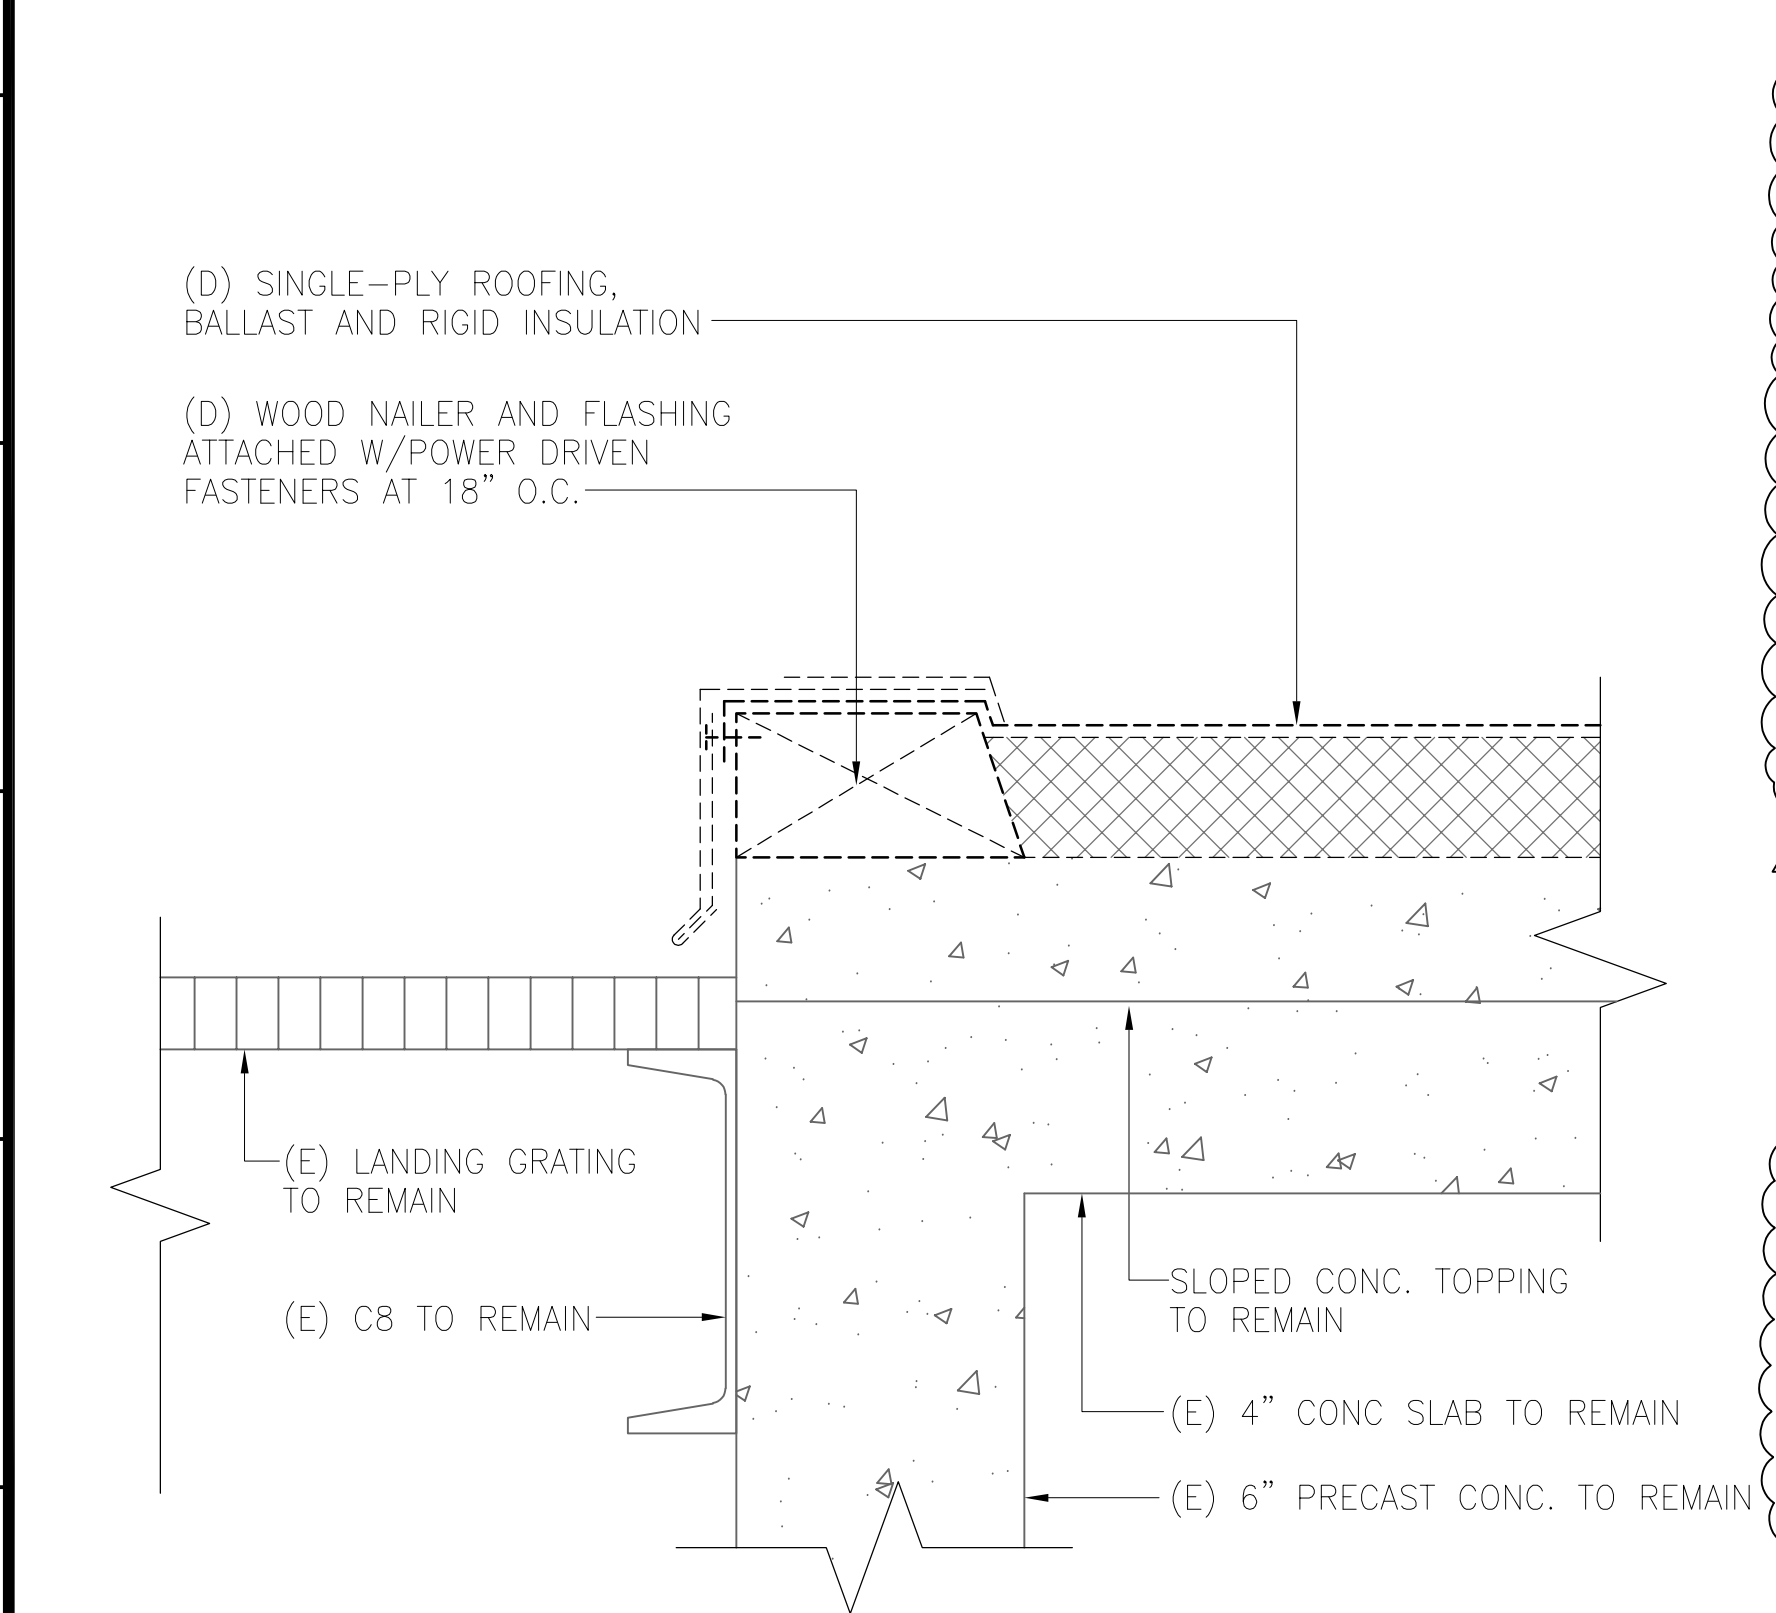


5A DEMO DETAIL - ROOF EDGE CONDITION 3
GA4.2 SCALE: 0 1 2 4 INCHES 8
3" = 1'-0"

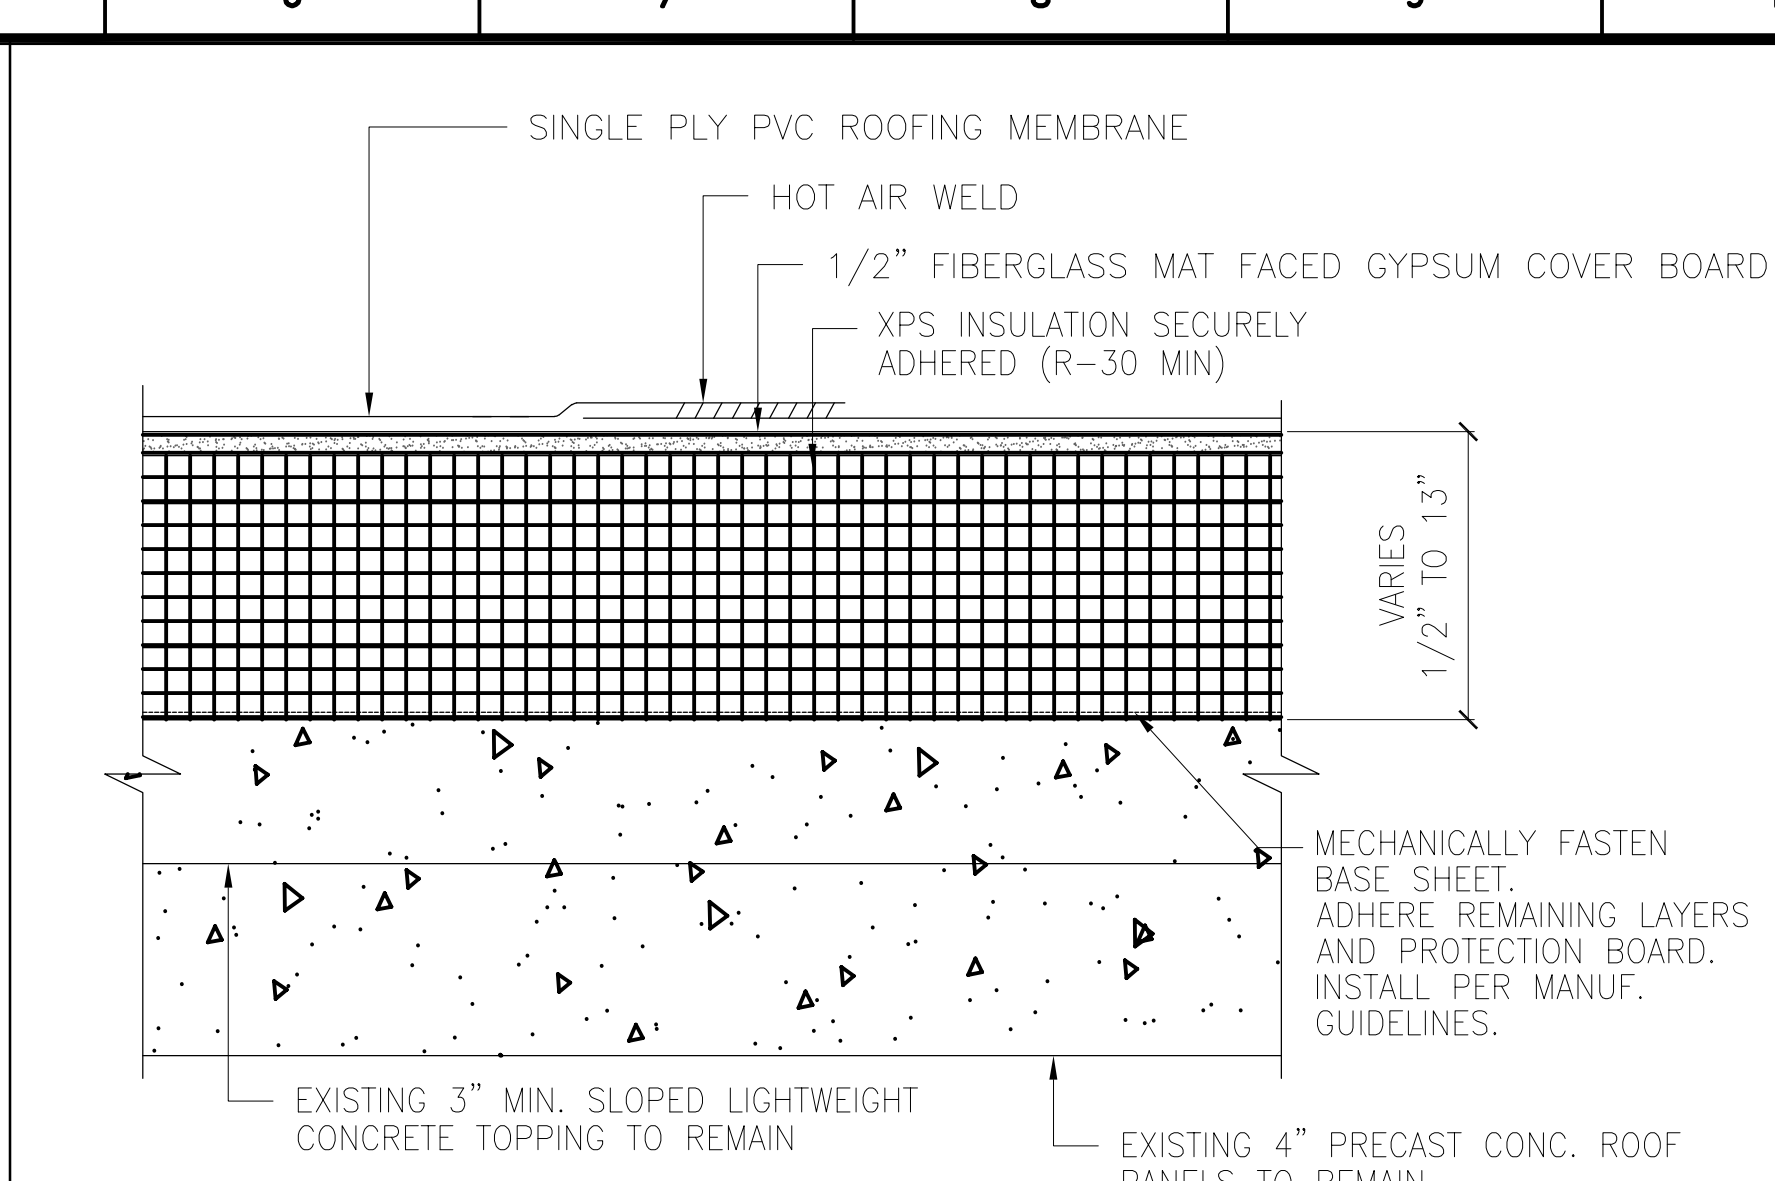


NOTES:
1. ALL MEMBERS (PVC MEMBRANE COVER BOARD, INSULATION) ARE FULLY ADHERED. PVC MEMBRANE SHALL BE ADHERED WITH ADHESIVE APPROVED BY AND IN ACCORDANCE WITH THE ROOFING MANUFACTURER LAP JOINTS SHALL BE HOT-AIR WELDED. COVER BOARD AND INSULATION SHALL BE ADHERED WITH MANUFACTURER APPROVED ADHESIVE AS SPECIFIED.
2. INSULATION OF THE ROOF SHALL BE BETWEEN R-16 TO R-30 RATING AT PERIMETER ROOF AREA.
3. INSULATION OF THE AD-SEC AREA SHALL BE MIN. R-30 RATING.
4. THE ROOFING COVERING SHALL BE UL APPROVED CLASS A.
5. ROOF ASSEMBLY IS 1HR RATED IN ACCORDANCE WITH UL J970.
6. CLASS A ROOF COVERING TO BE TESTED AND CERTIFIED IN ACCORDANCE WITH ASTM E108 OR UL 790.
7. SEE SPECIFICATIONS SECTION 07 54 19 FOR ROOFING COMPONENTS


2 ADHERED SINGLE PLY ROOFING CONDITION 2
GA4.2 SCALE: 0 1 2 4 INCHES 8
3" = 1'-0"

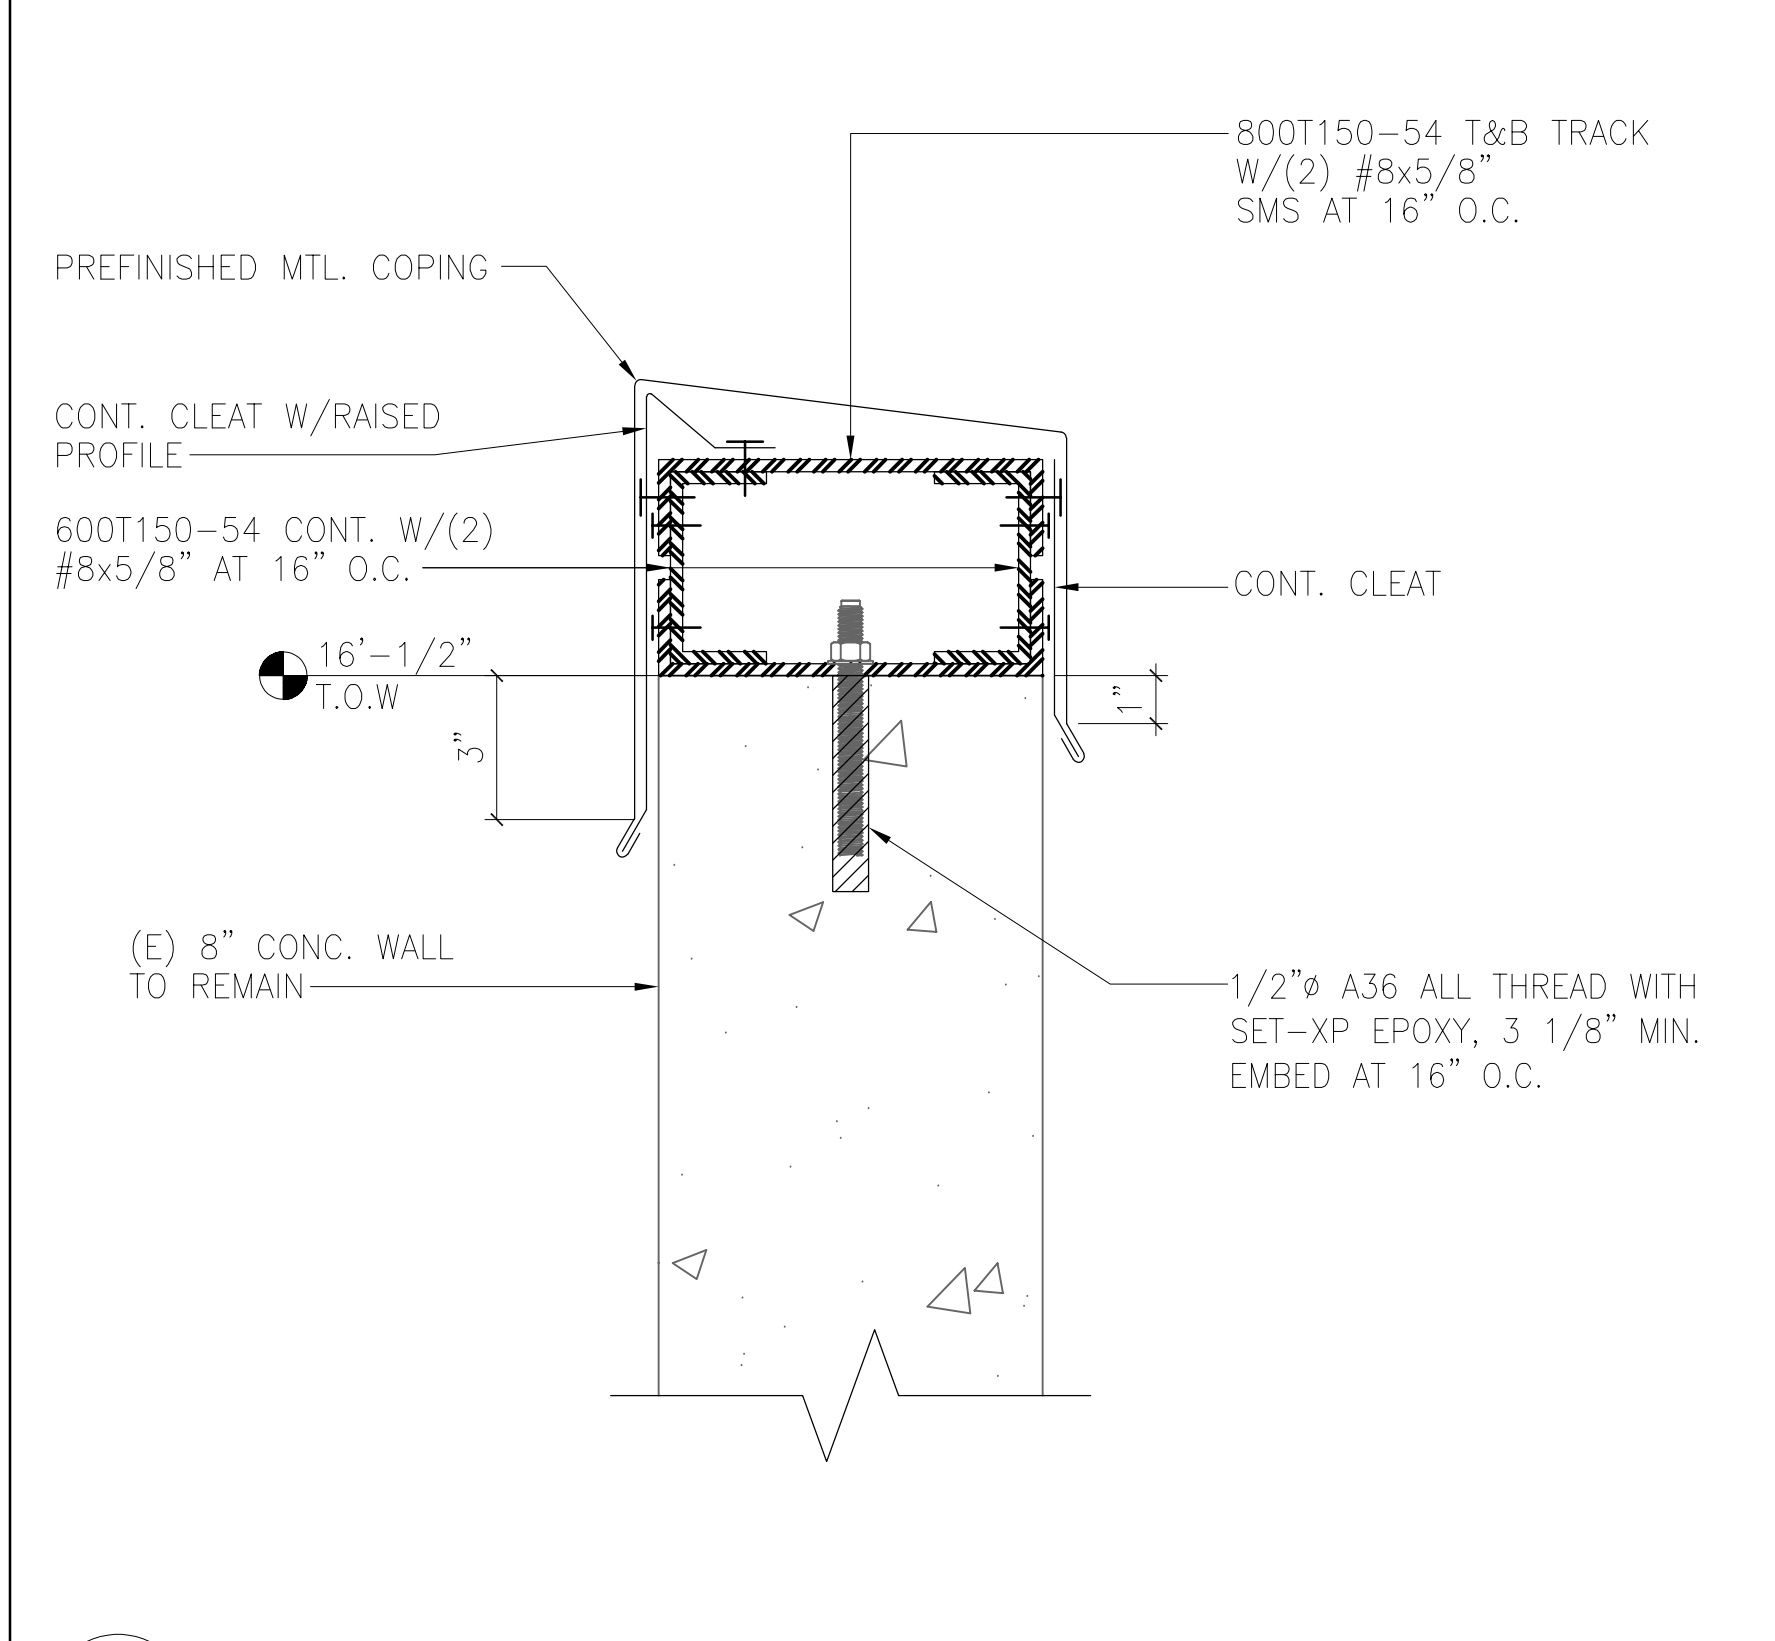



4B NEW DETAIL - PARAPET CONDITION 'C'
GA4.2 SCALE: 0 1 2 4 INCHES 8
3" = 1'-0"

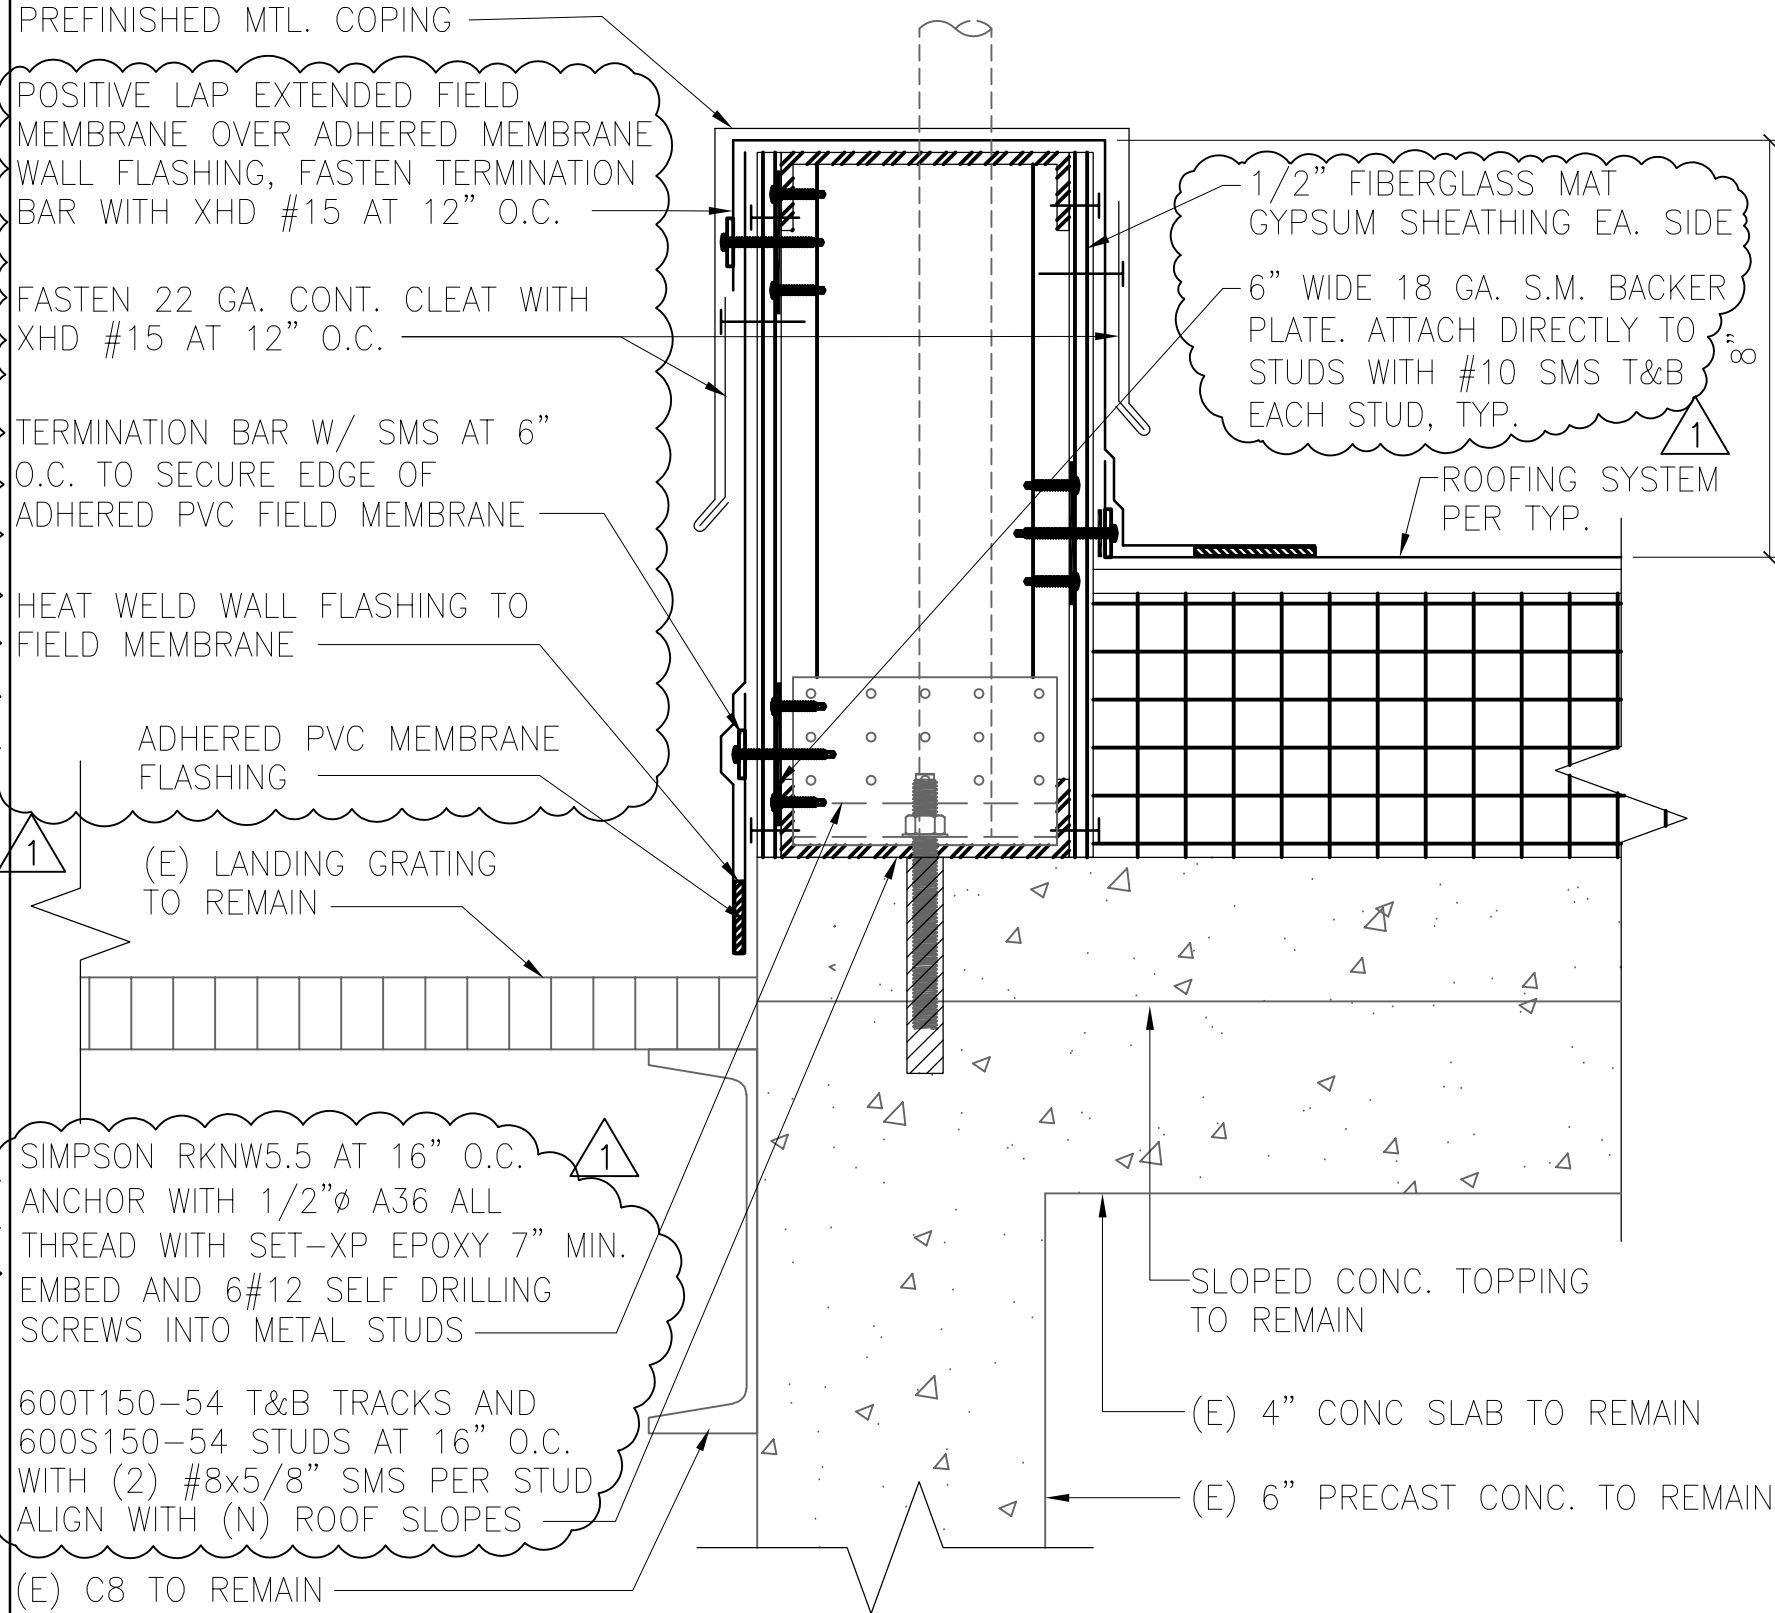


5B NEW DETAIL - ROOF EDGE CONDITION 3
GA4.2 SCALE: 0 1 2 4 INCHES 8
3" = 1'-0"

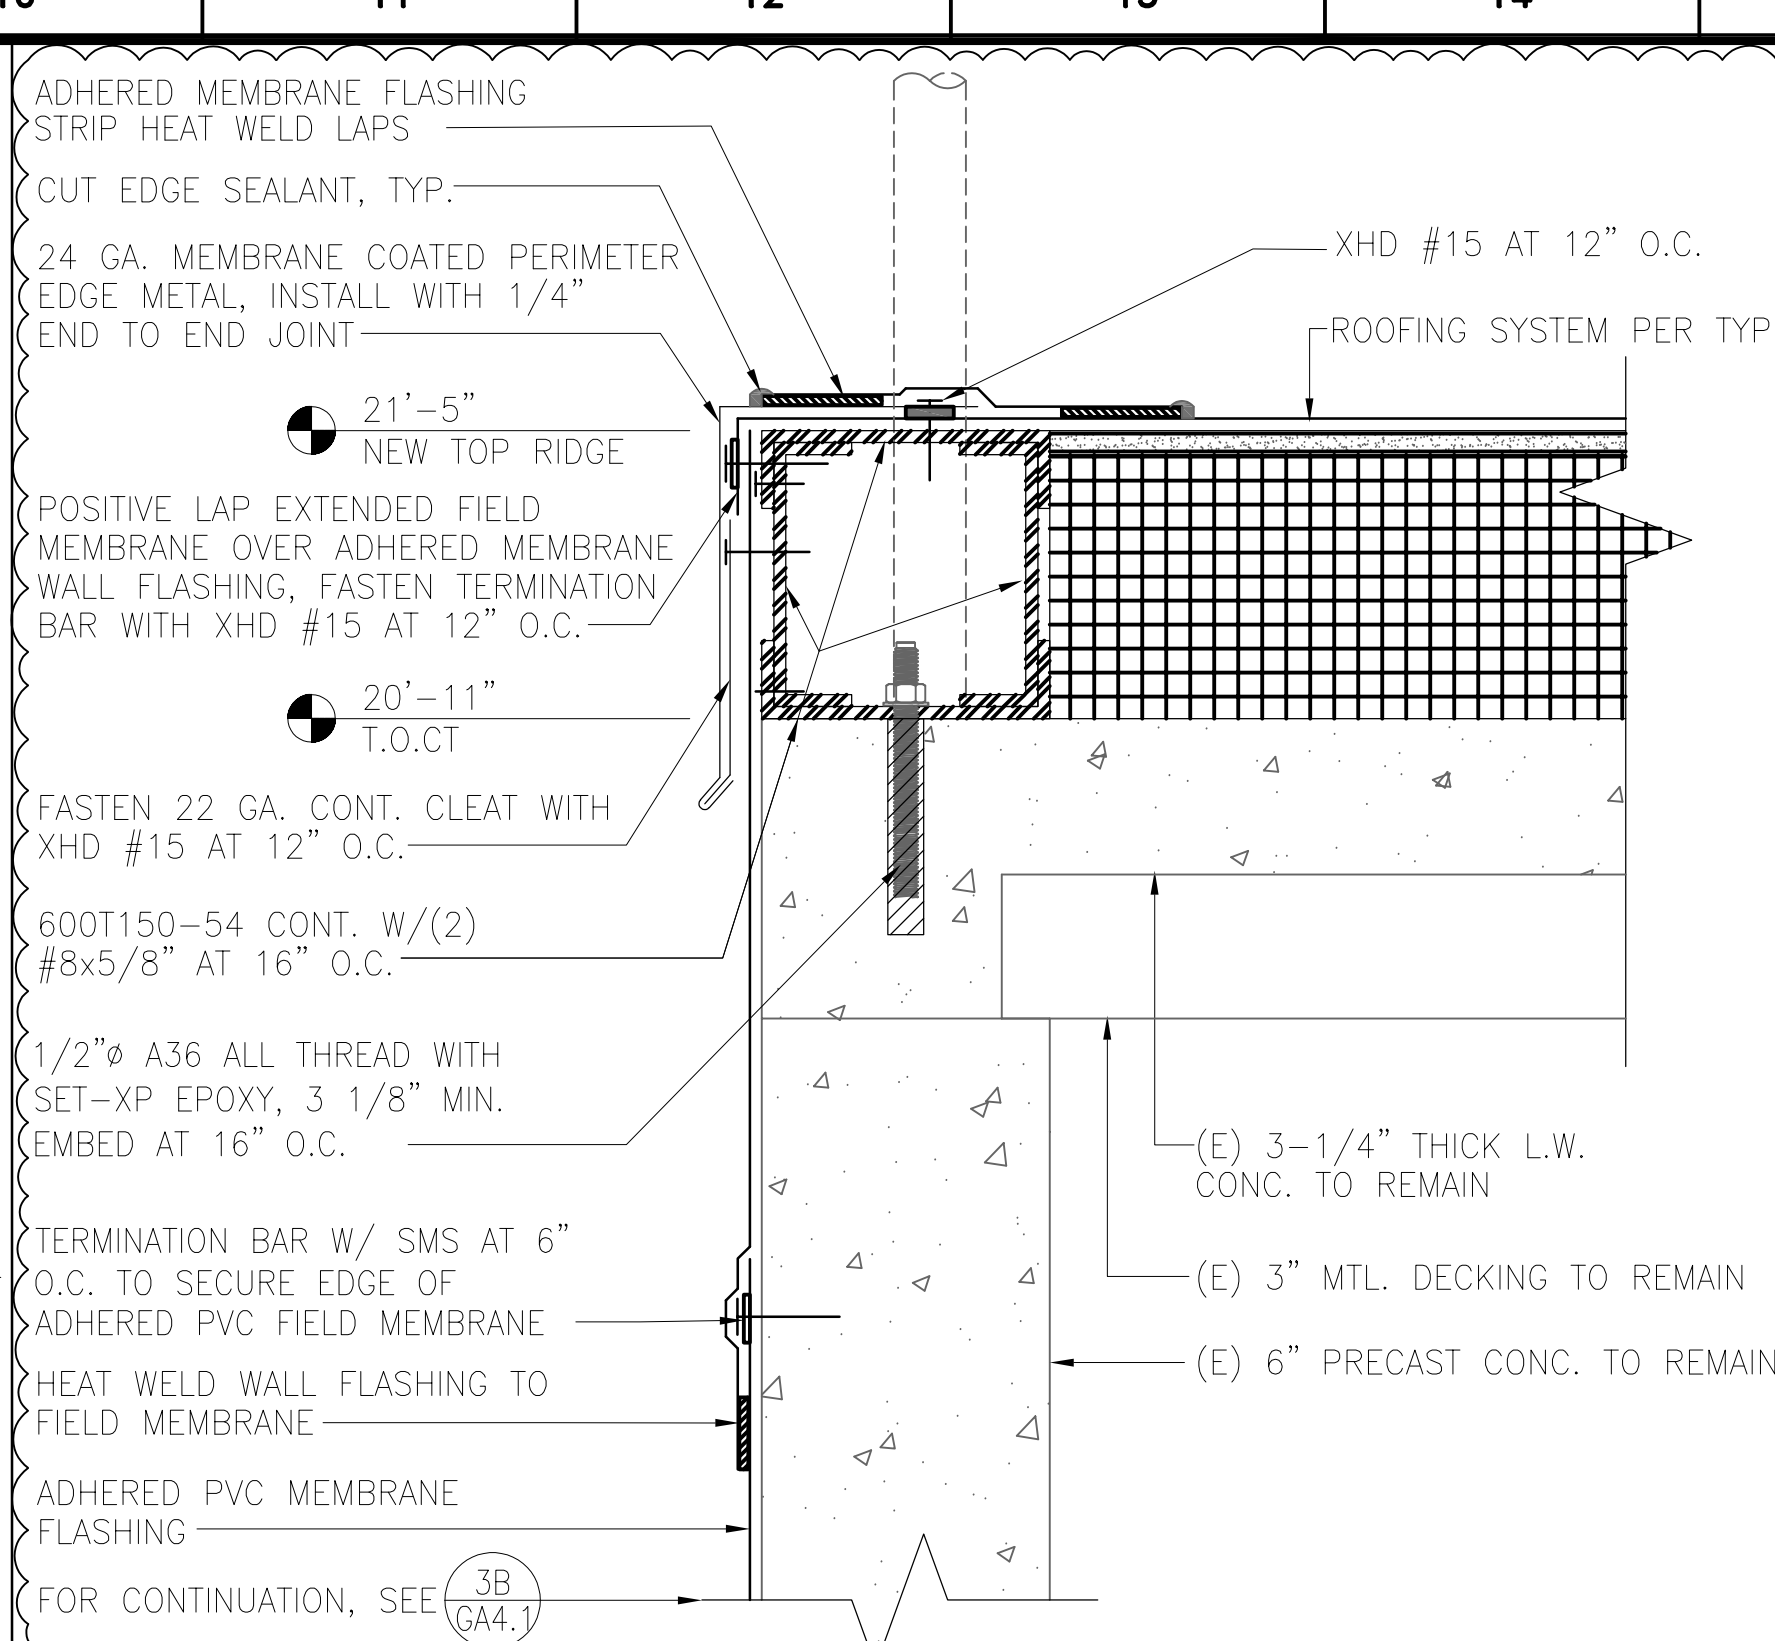


3 NEW DETAIL - ROOF EDGE CONDITION 2
GA4.2 SCALE: 0 1 2 4 INCHES 8
3" = 1'-0"

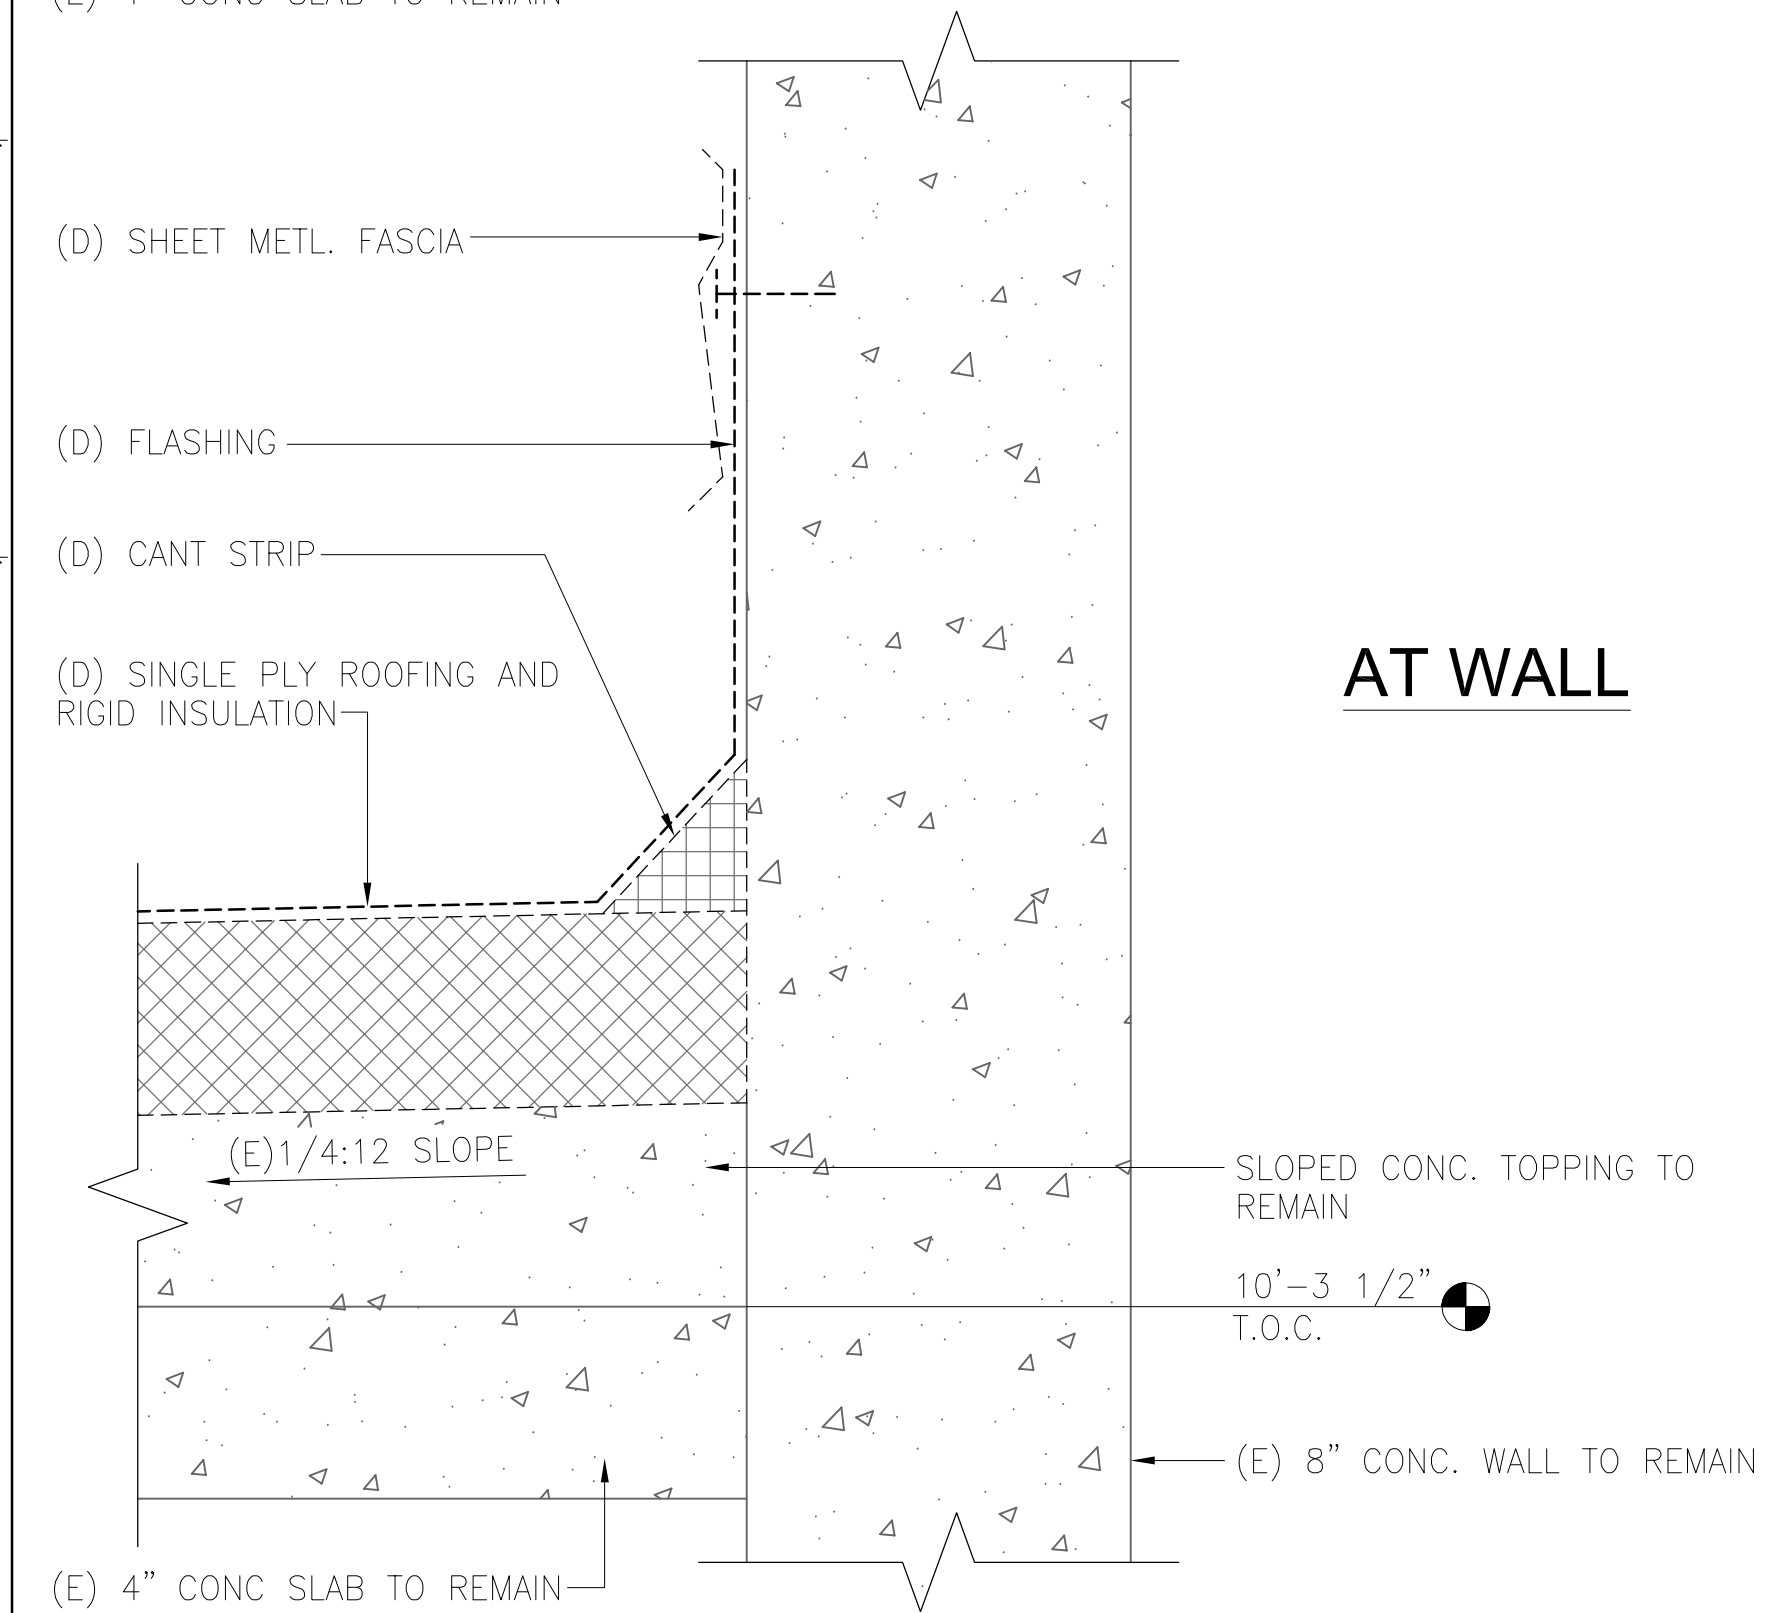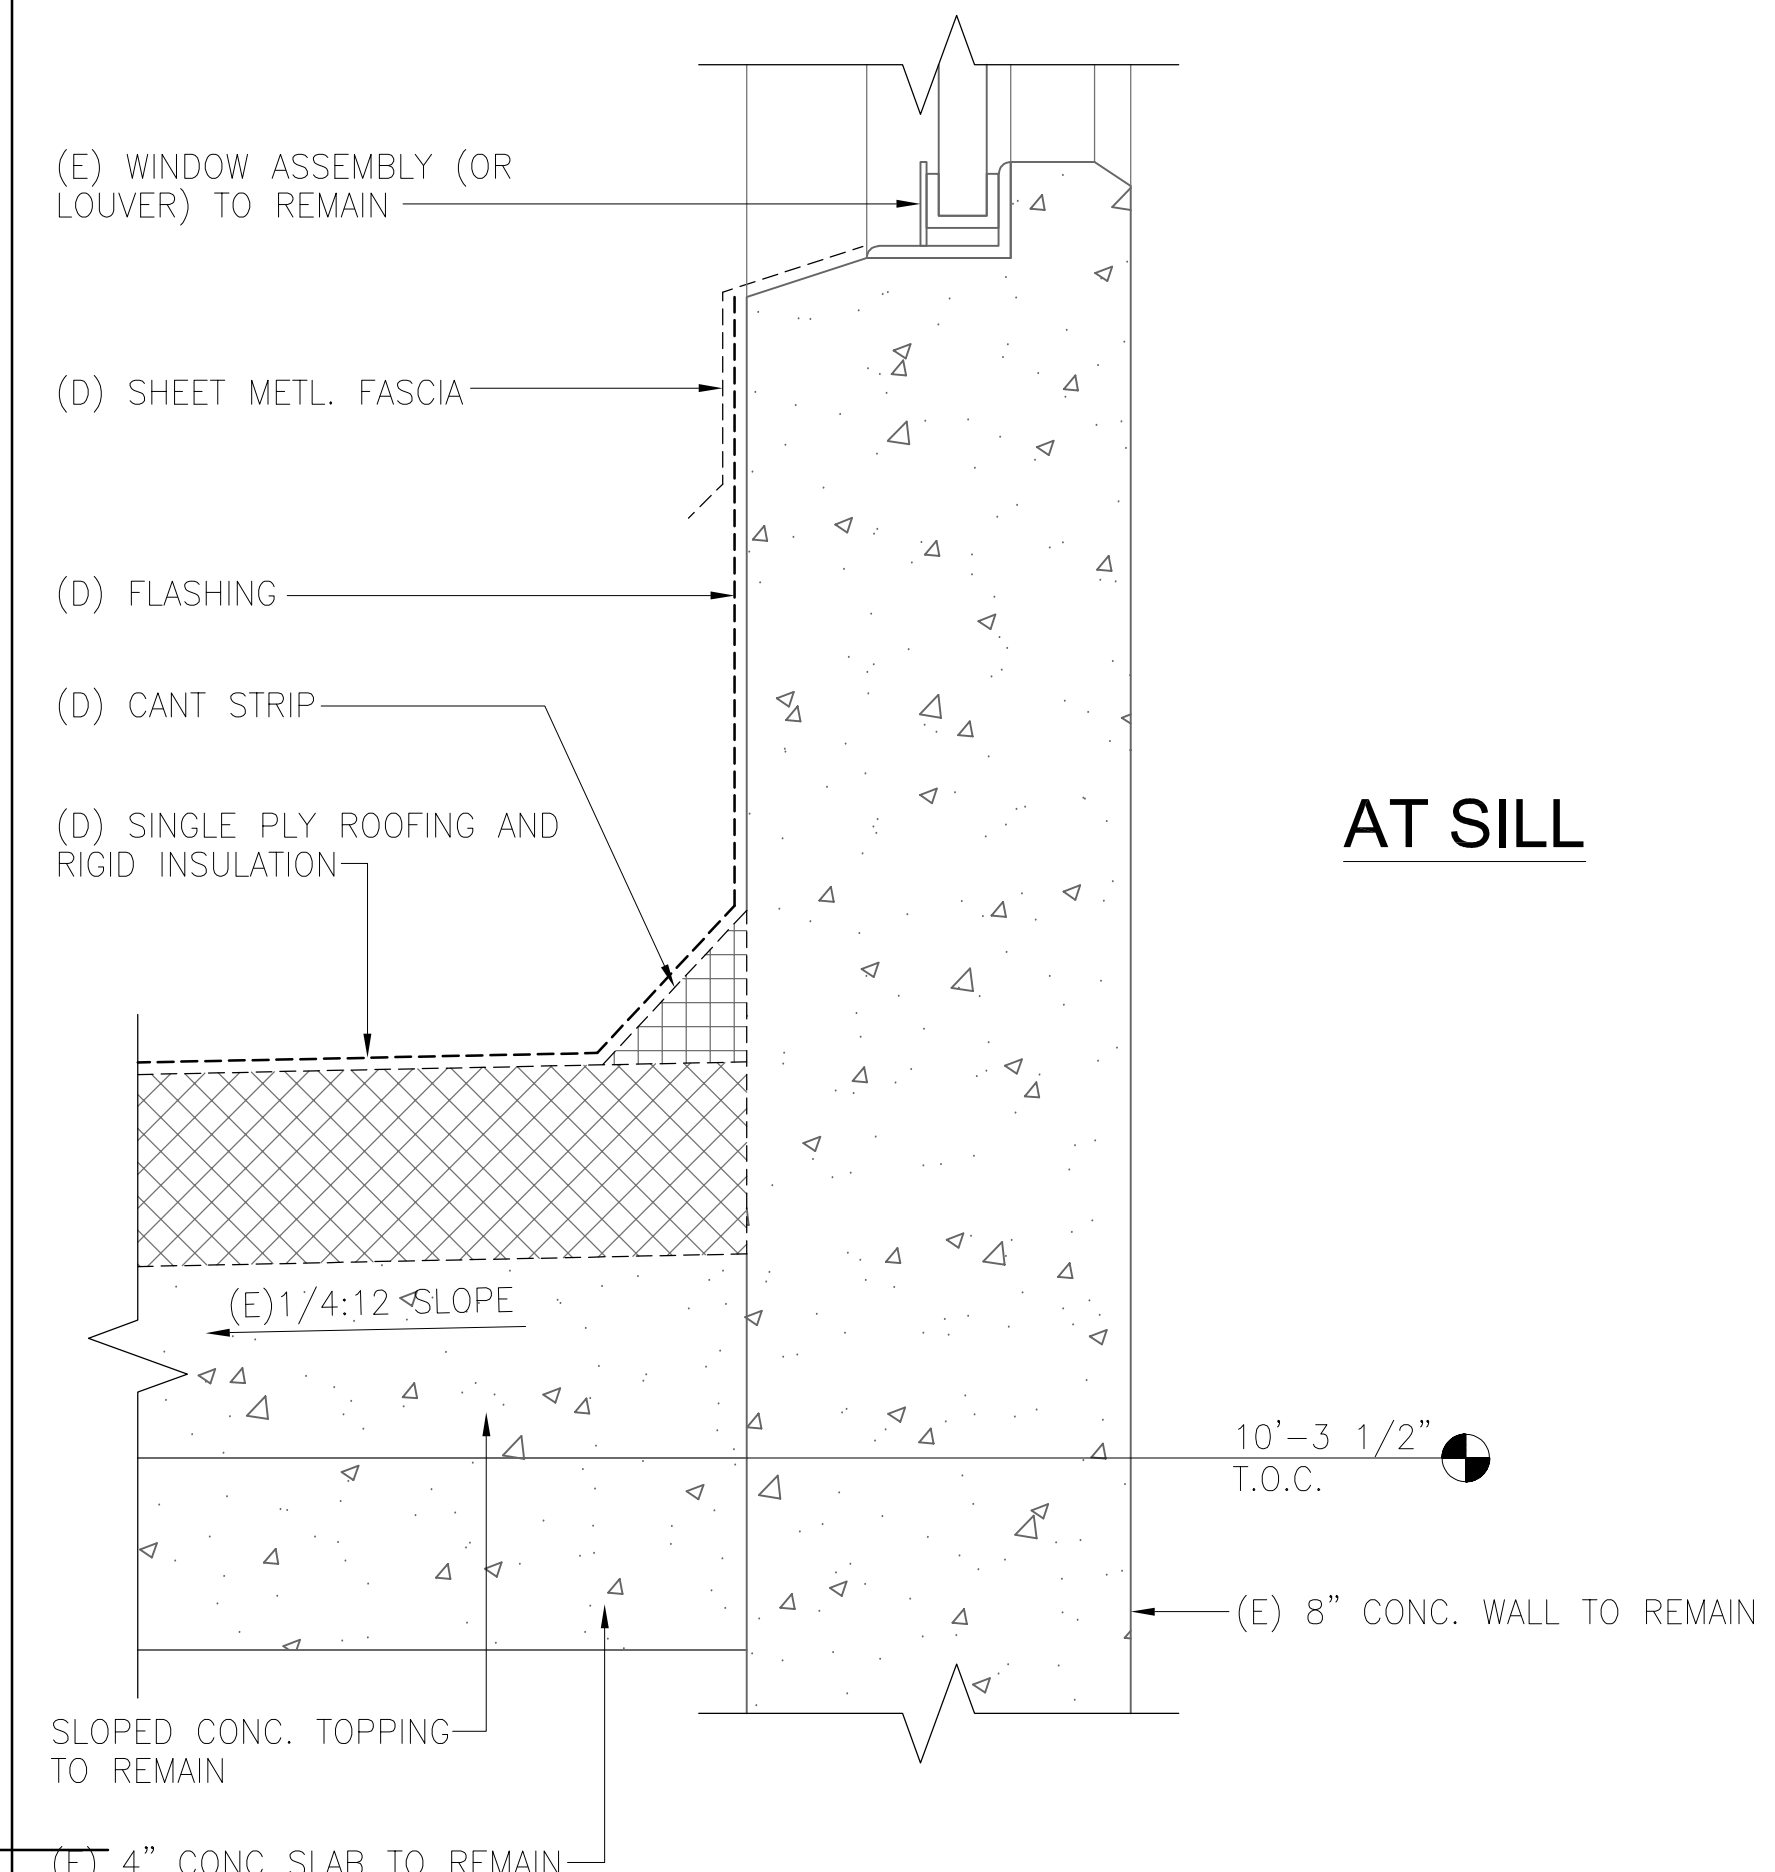

6A DEMO DETAIL - ROOF AT WALL
GA4.2 SCALE: 0 1 2 4 INCHES 8
3" = 1'-0"

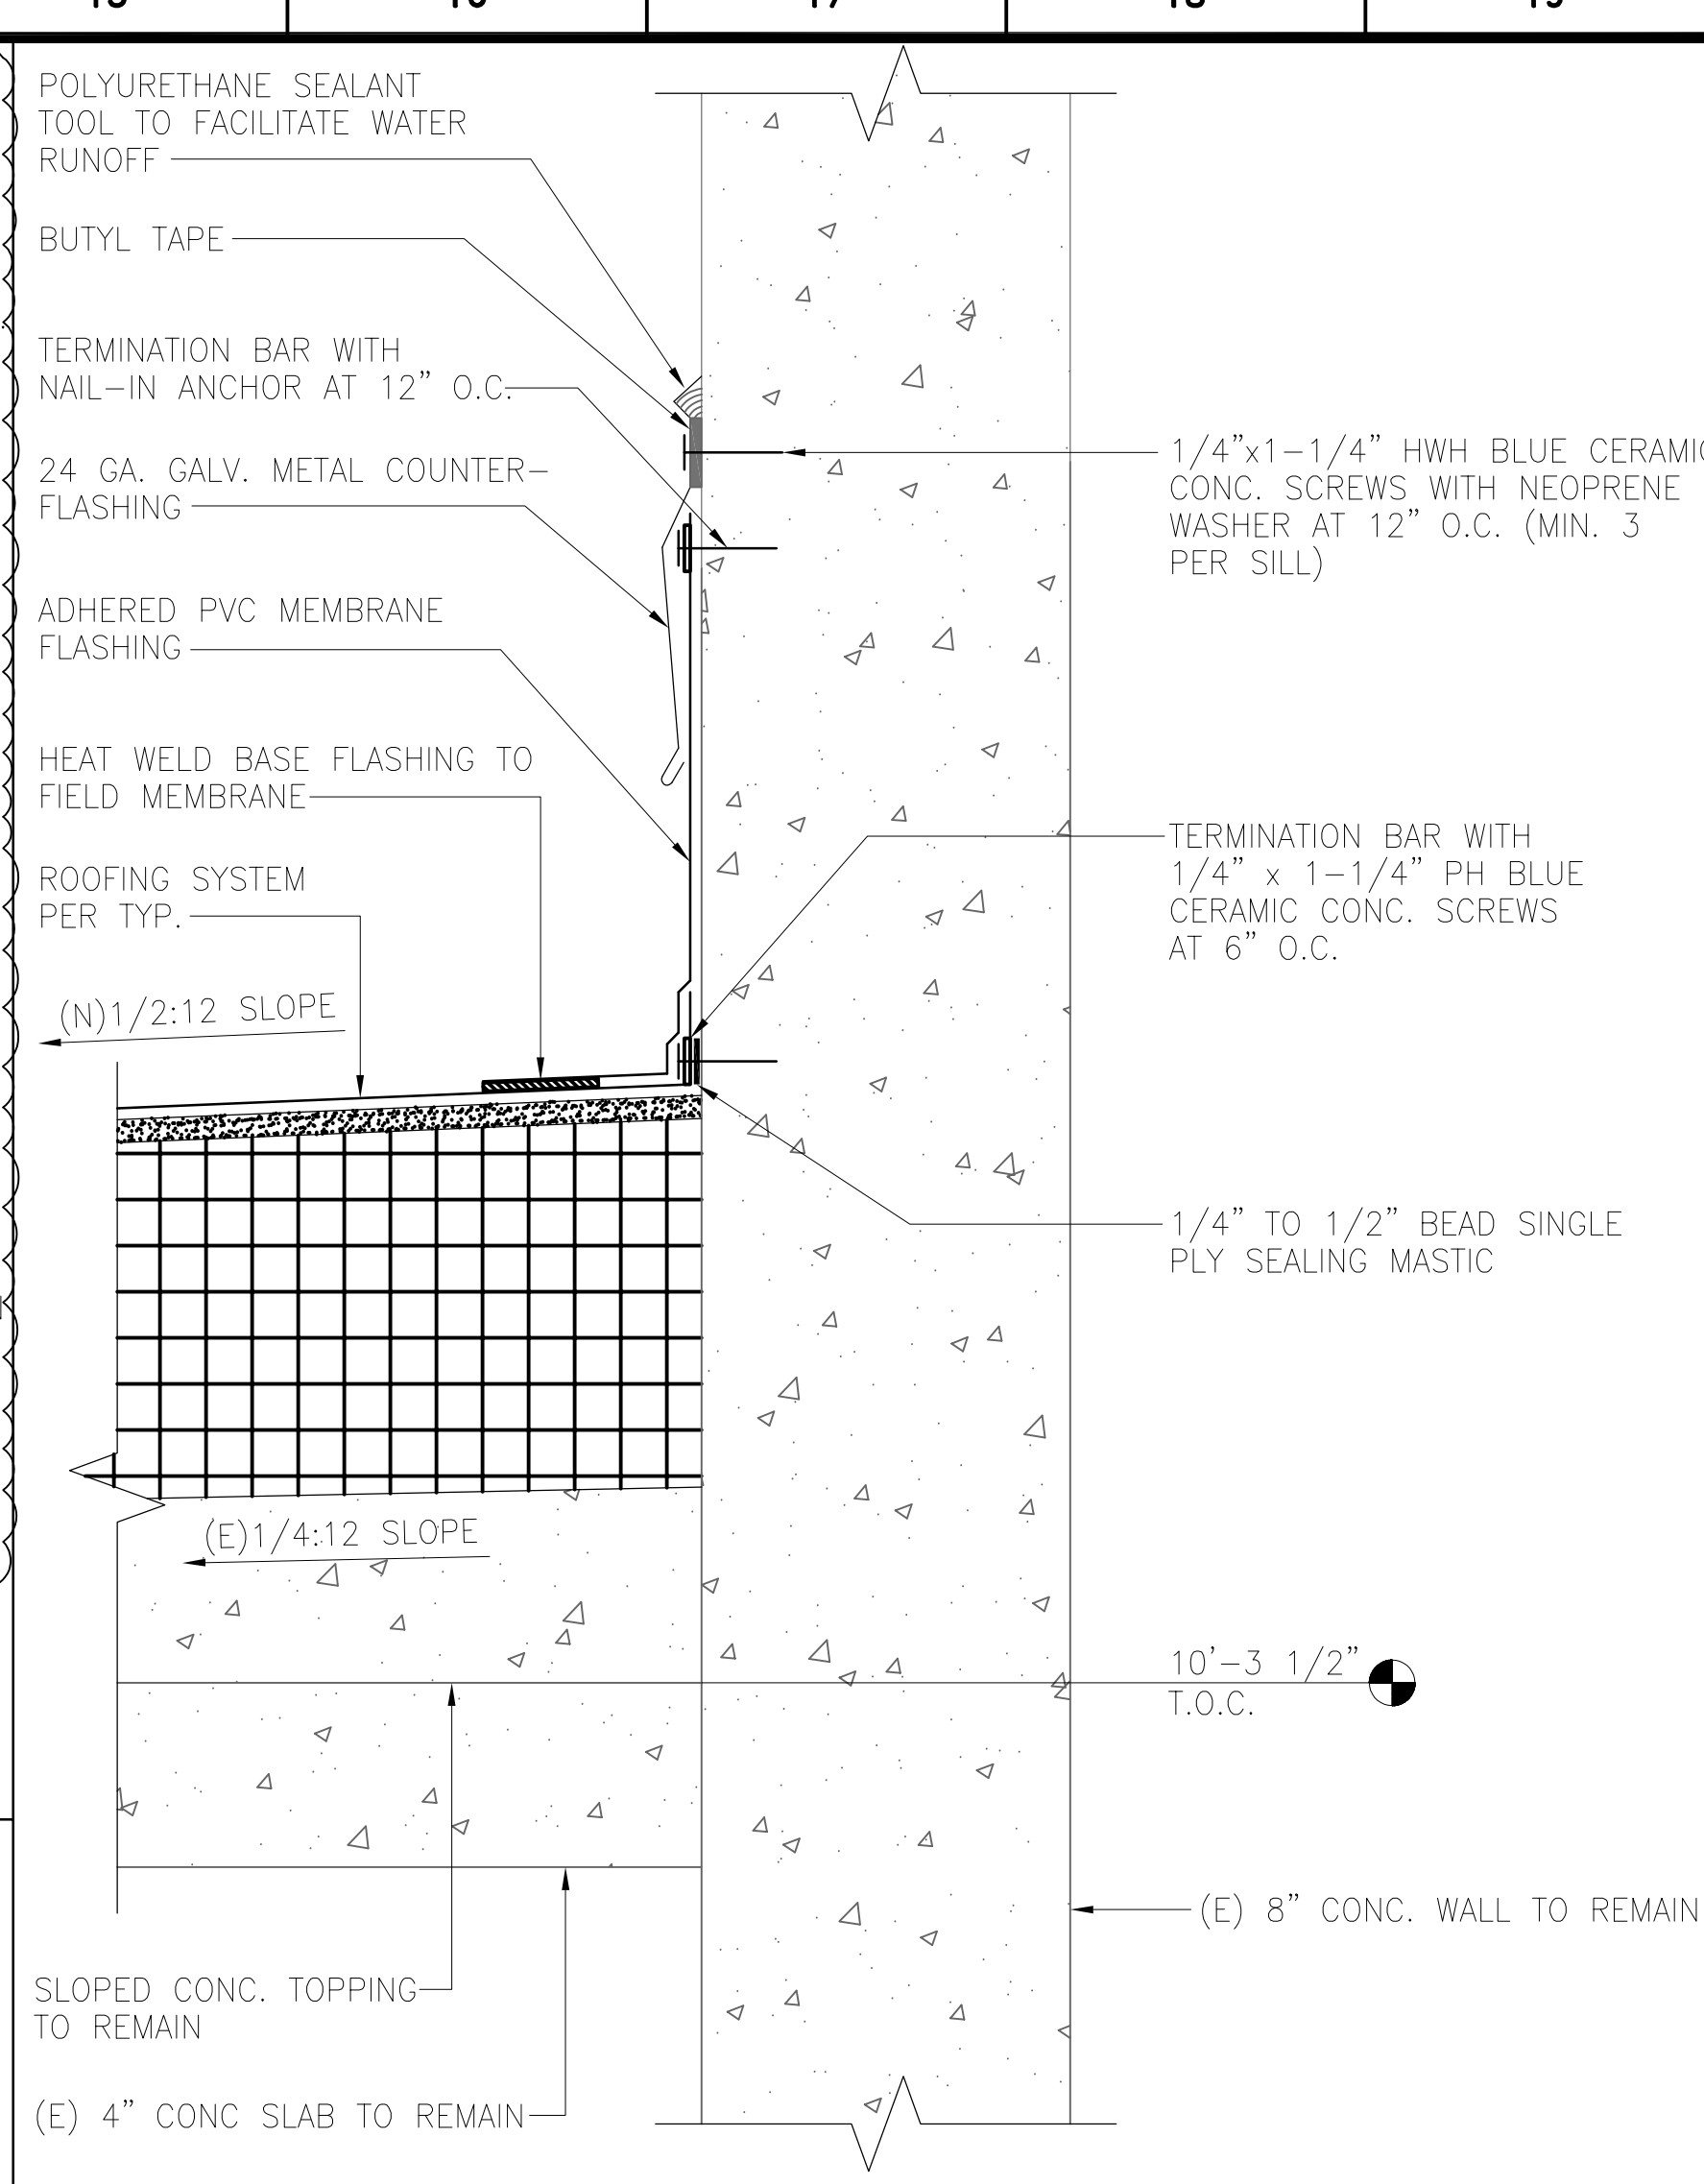

6B NEW DETAIL - ROOF AT WALL
GA4.2 SCALE: 0 1 2 4 INCHES 8
3" = 1'-0"

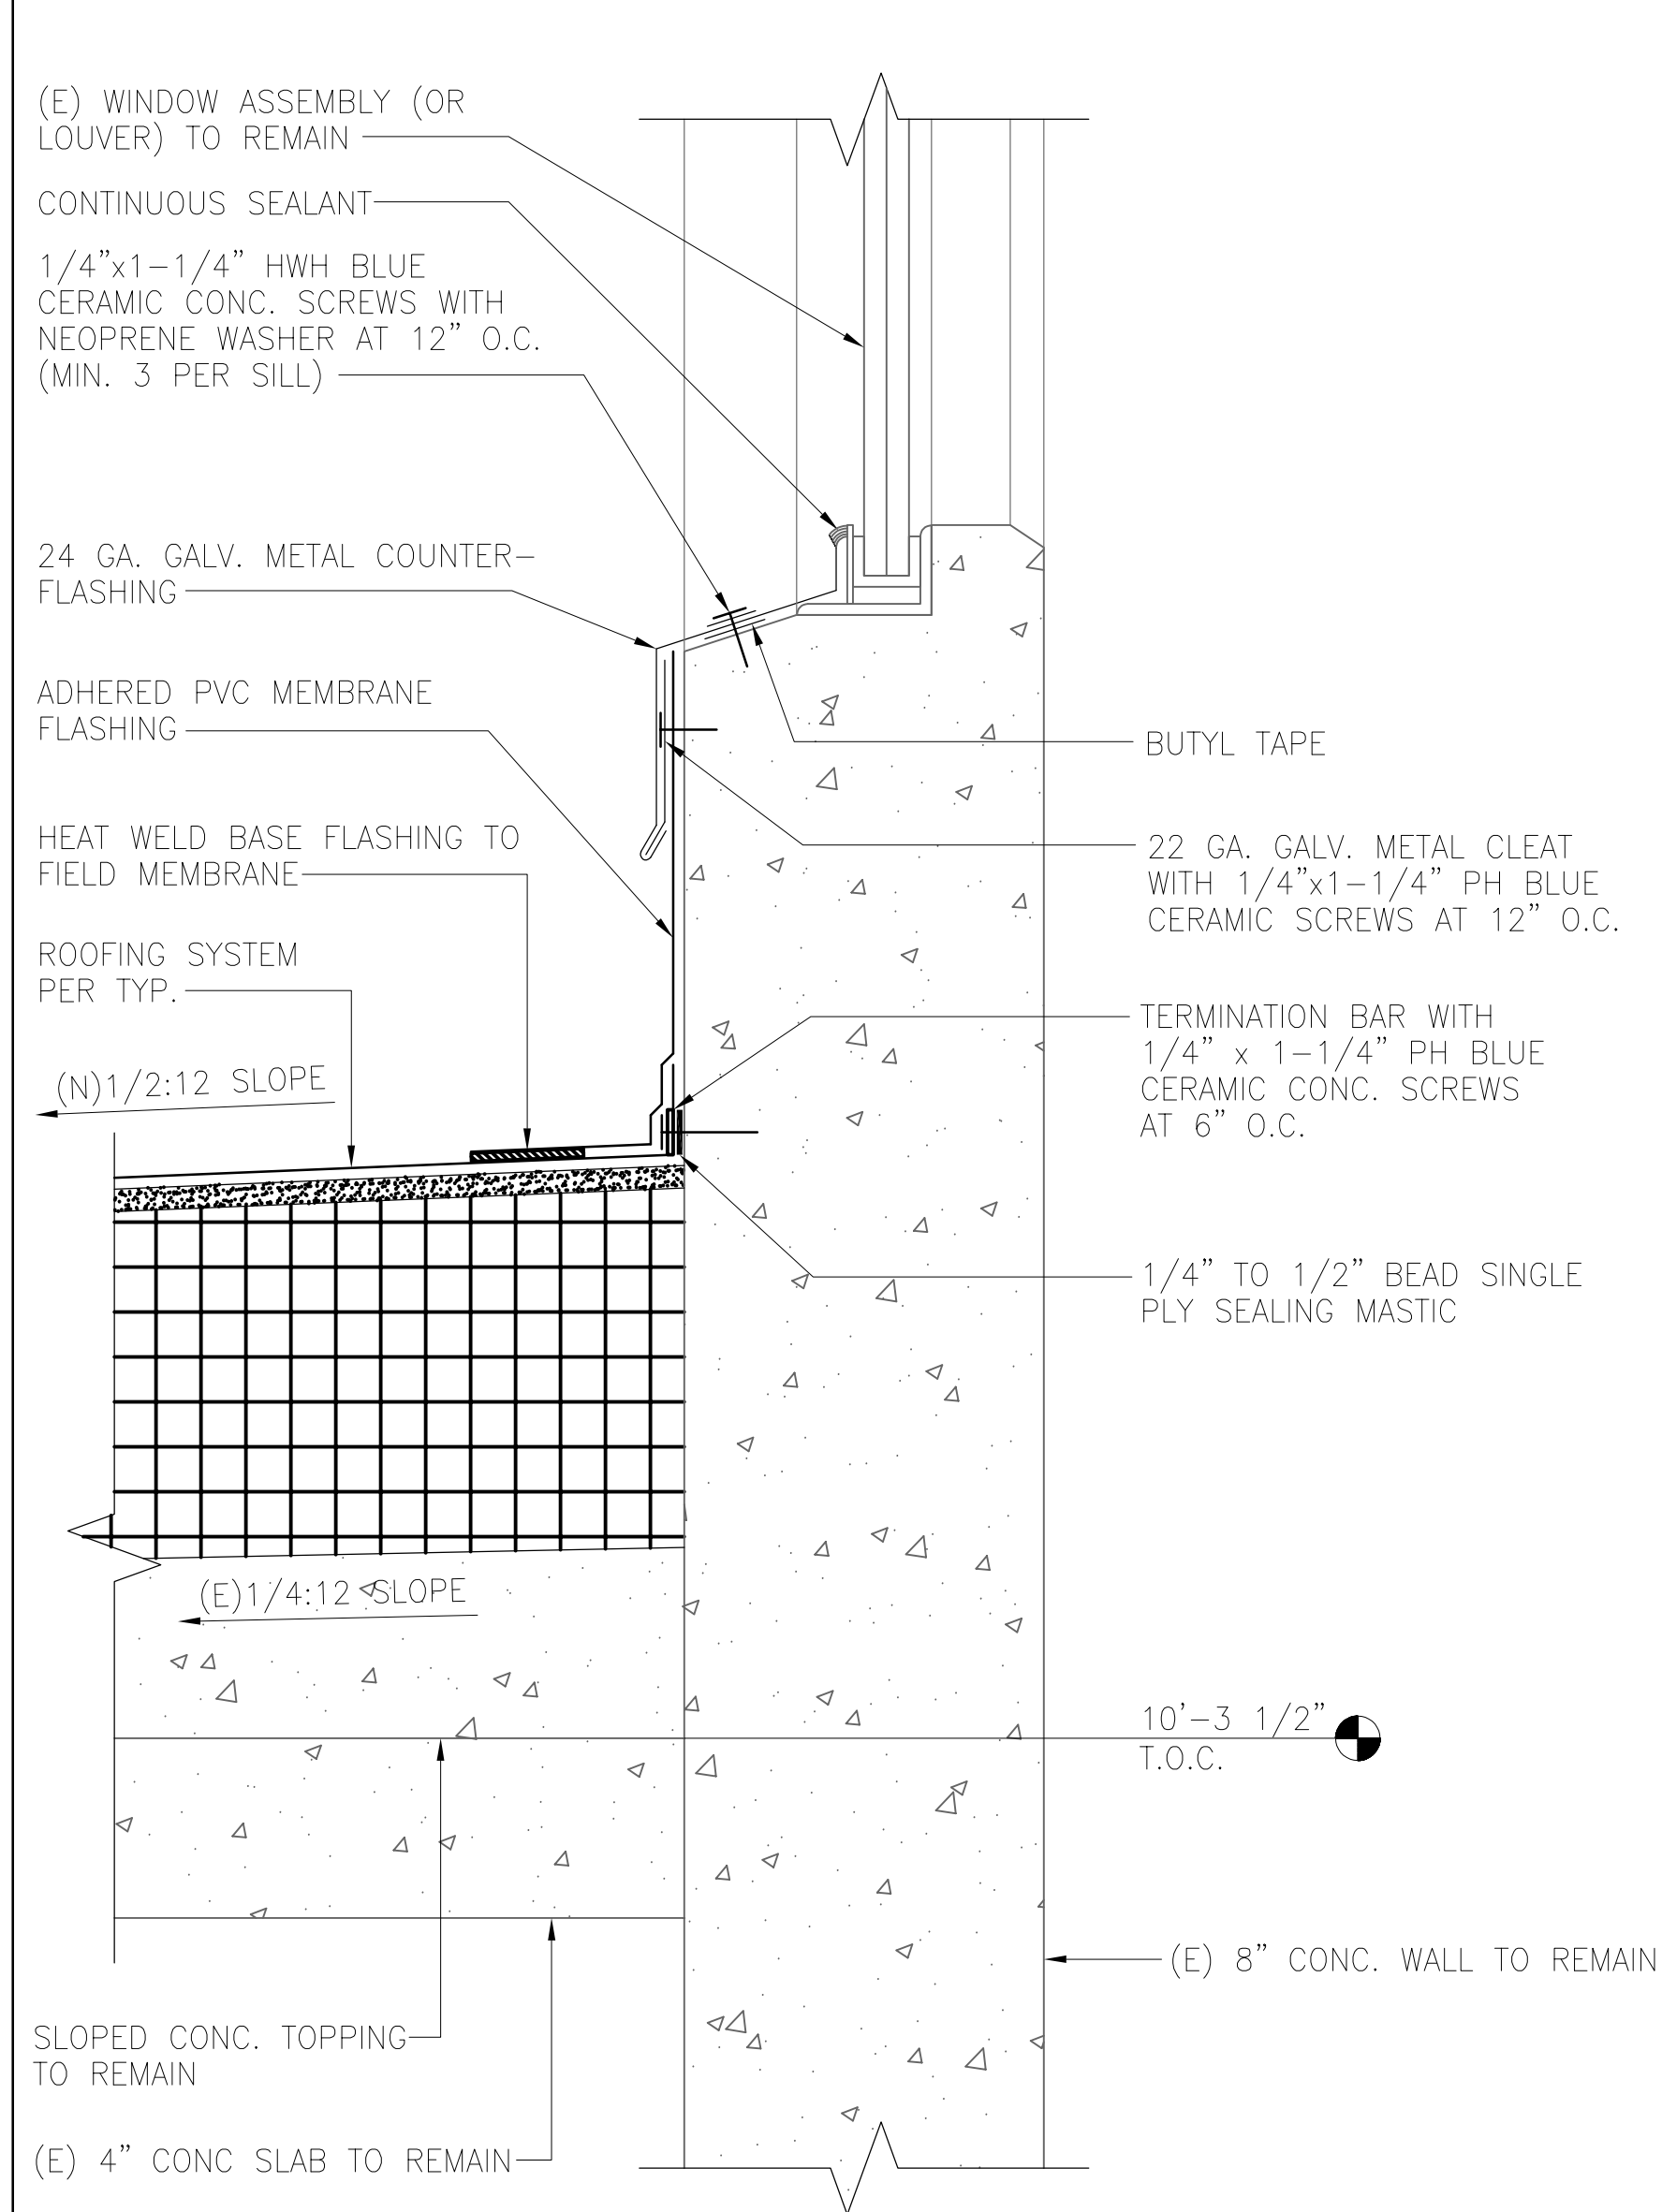


6C NEW DETAIL - ROOF AT WINDOW/LOUVER
GA4.2 SCALE: 0 1 2 4 INCHES 8
3" = 1'-0"

APPROVALS



CALIFORNIA DEPARTMENT OF CORRECTIONS AND REHABILITATION ACCESS COMPLIANCE REVIEW
APPROVAL OF THIS PLAN DOES NOT AUTHORIZE OR APPROVE ANY OMISSION OR DEVIATION FROM APPLICABLE REGULATIONS

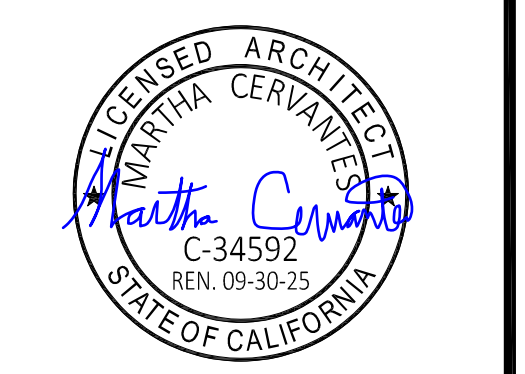






MARTHA CERVANTES
SENIOR ARCHITECT
JOHN RODRIGUEZ
SUPERVISING ARCHITECT


CAL
18-045

DETAILS - BUILDING 321
REPLACE ROOF, PHASE 2
CALIPATRIA STATE PRISON (CAL)
7018 BLAIR ROAD
CALIPATRIA, CA 92233

REV. DATE DESCRIPTION
A 07/22/24 CB01 RF103 ROOF SLOPE

DATE: 07/31/2024
SHEET NUMBER
GA4.2
OF # SHEETS V1

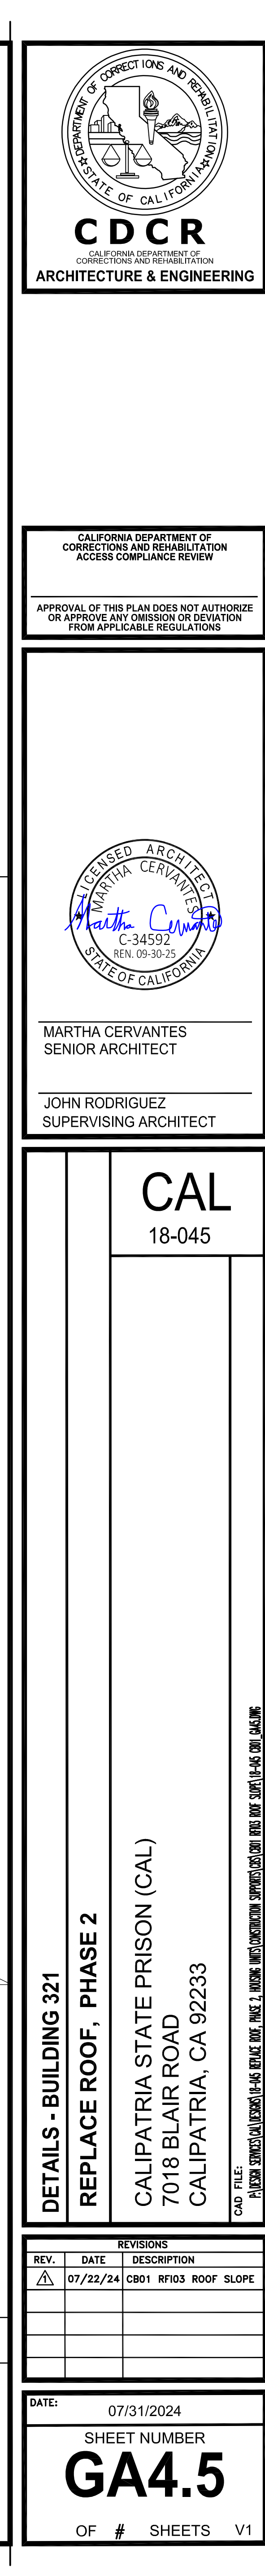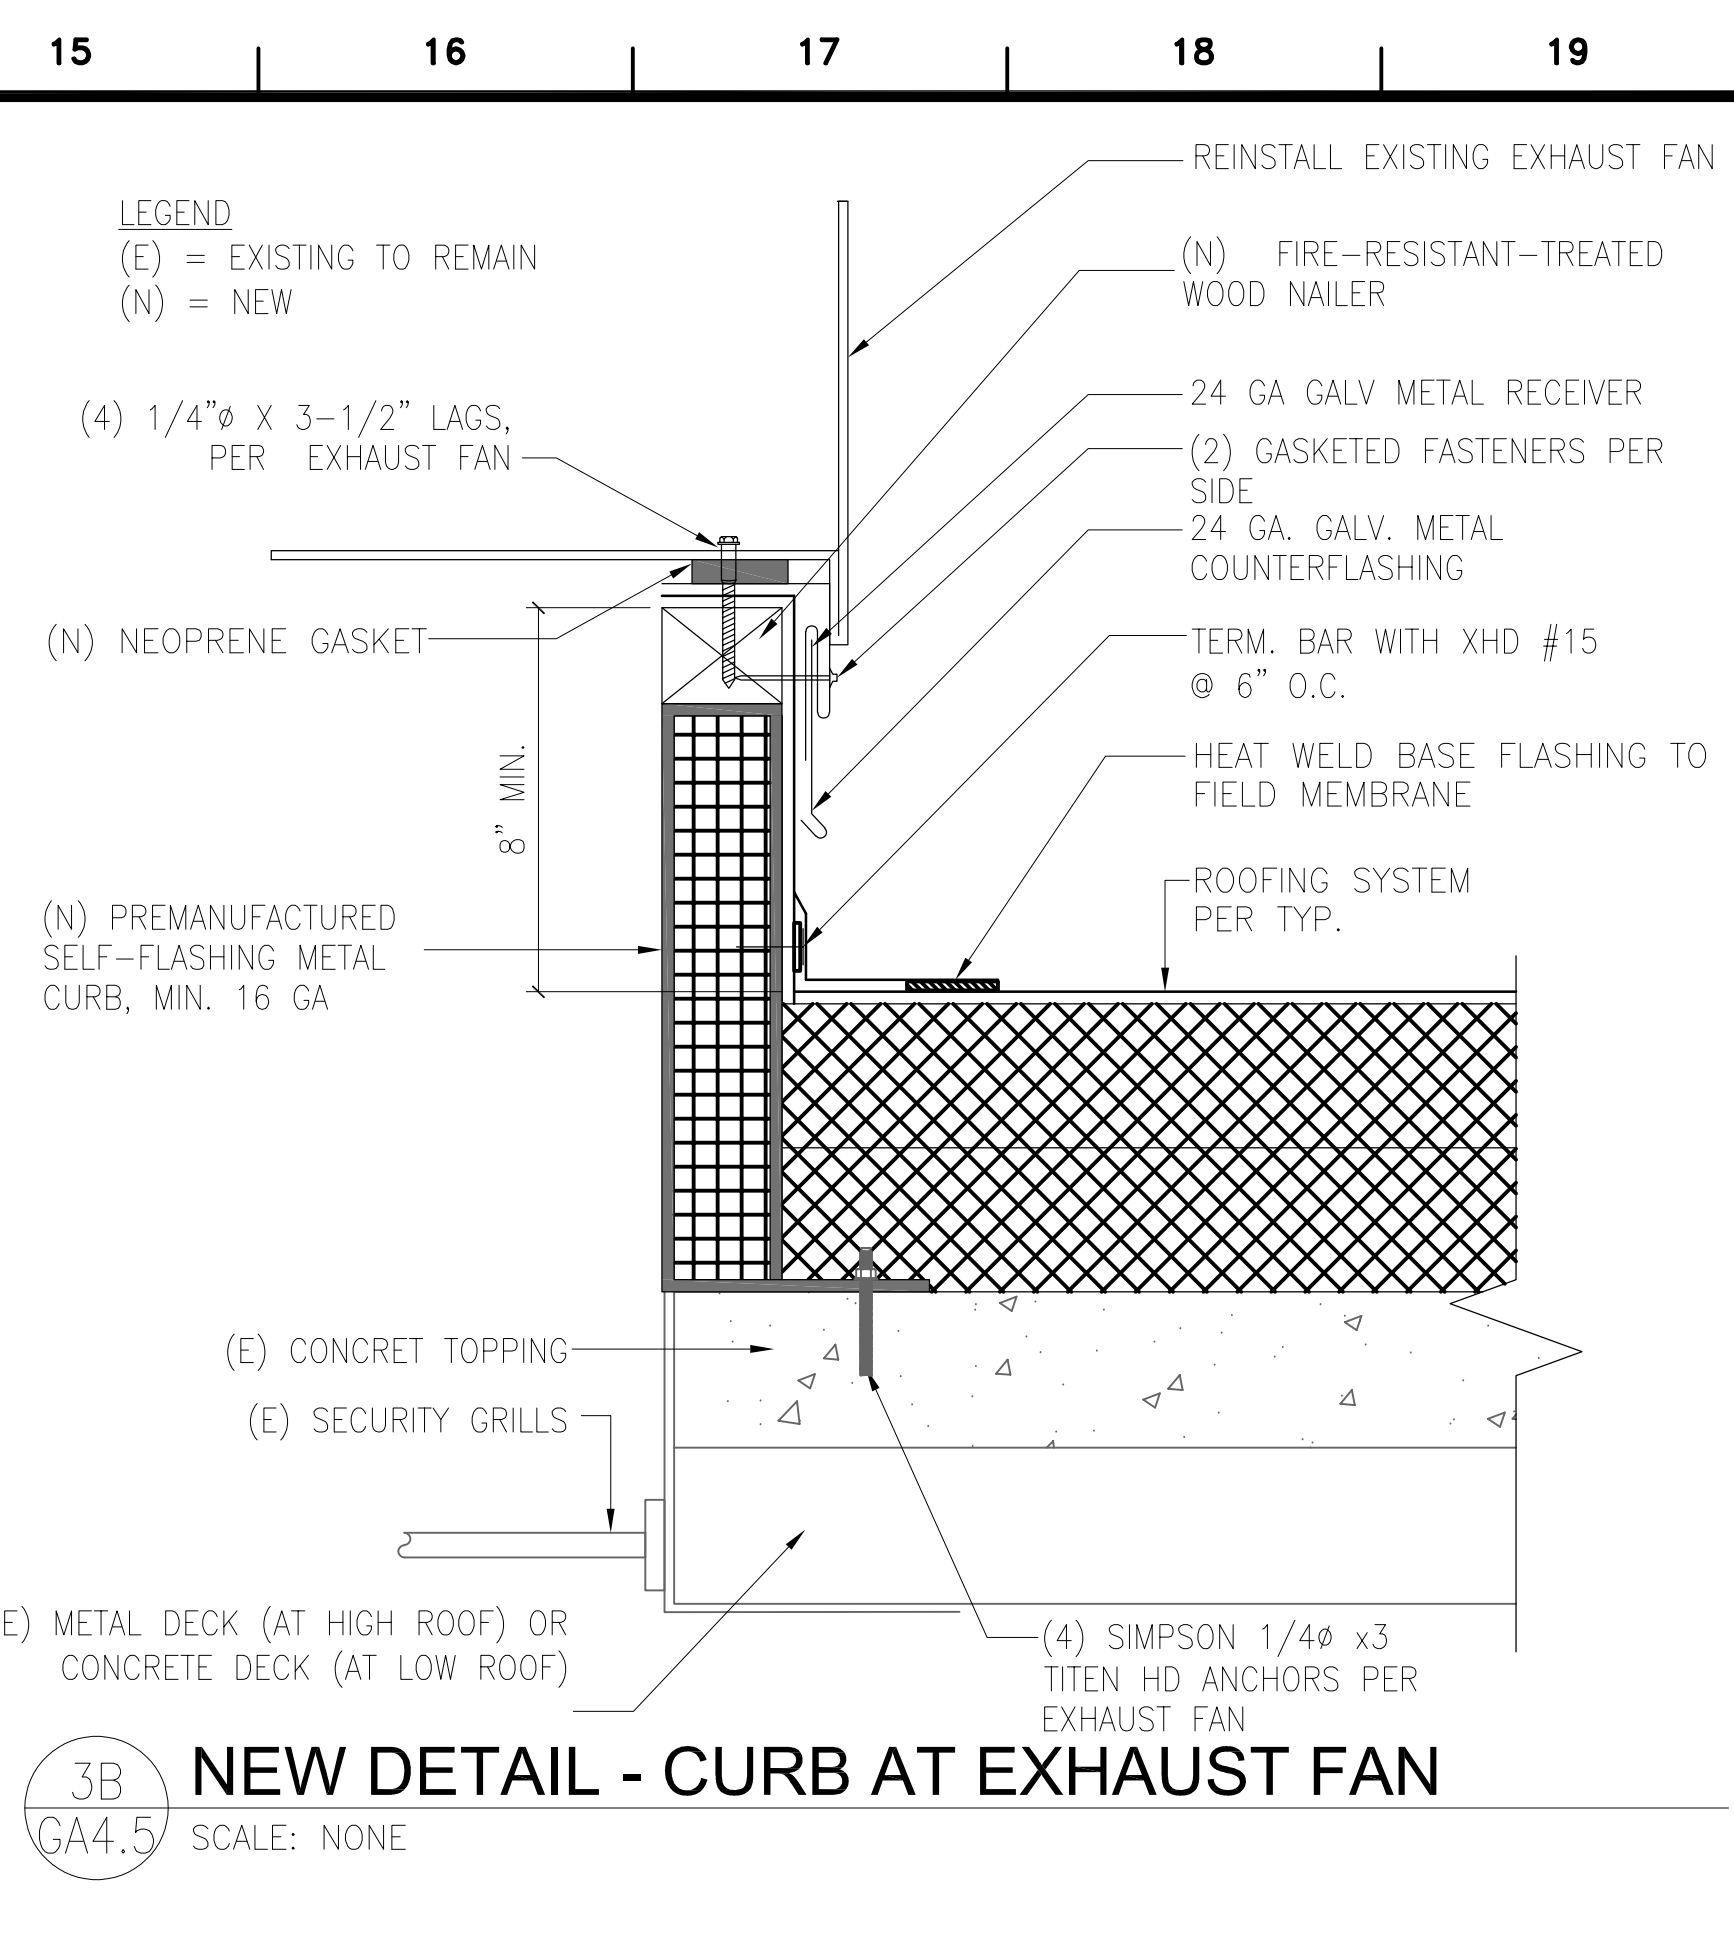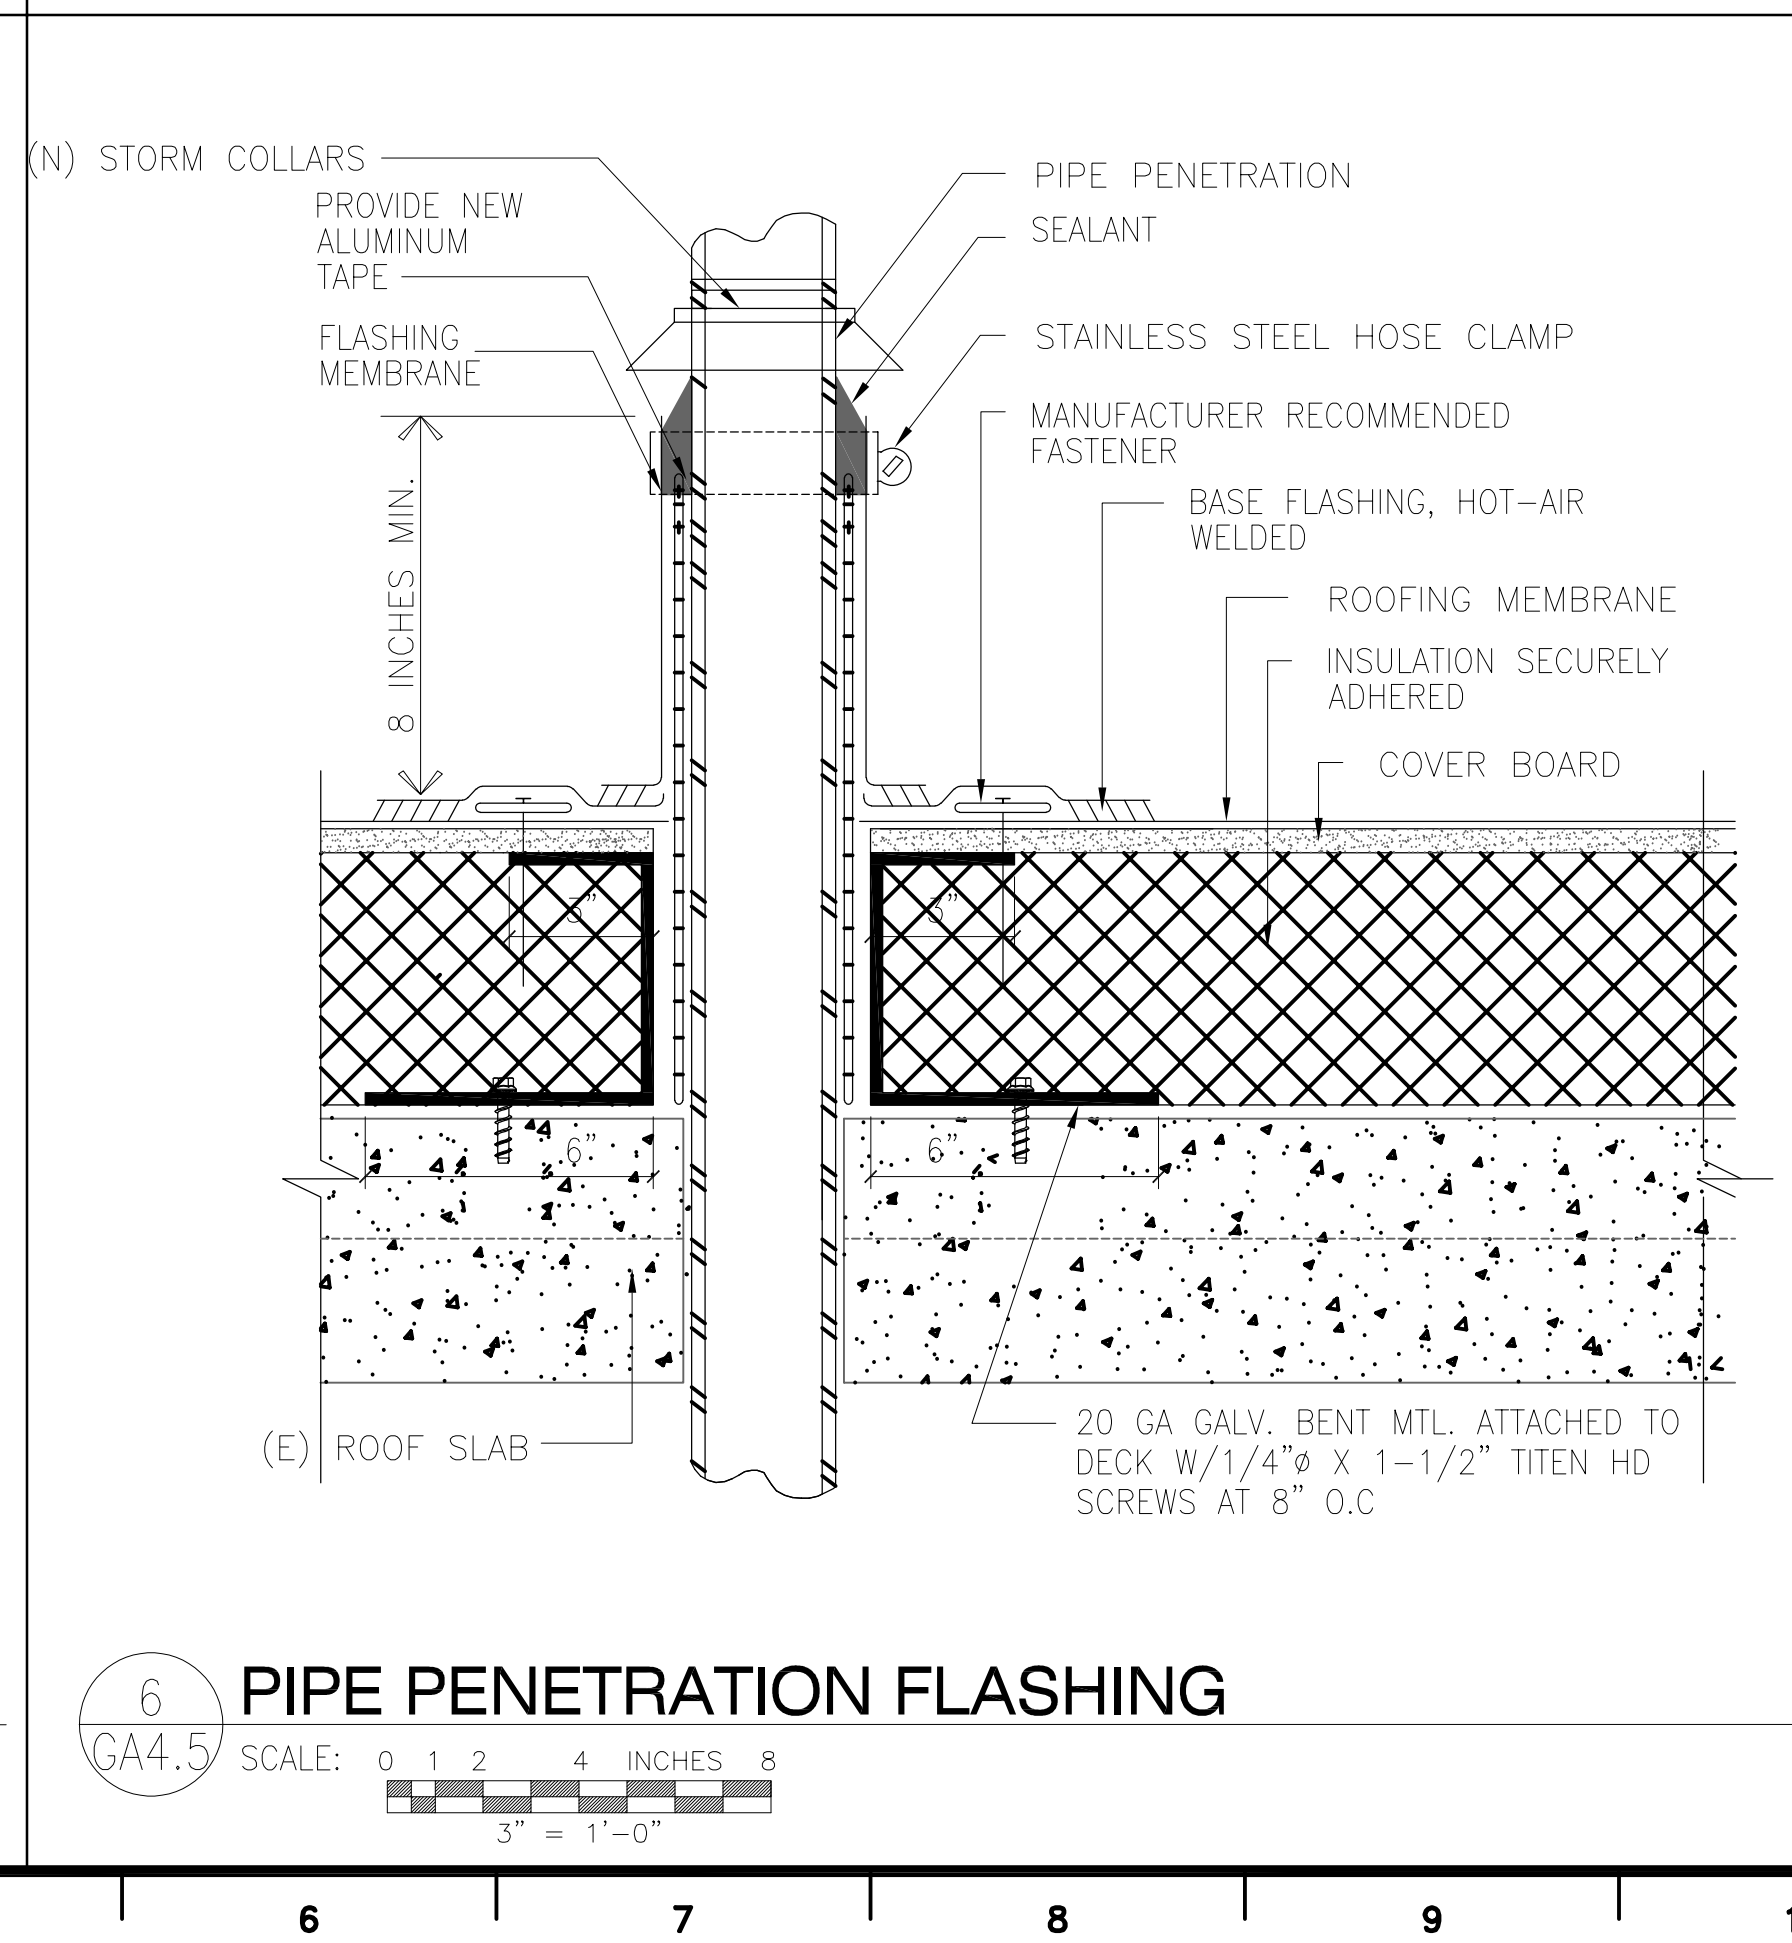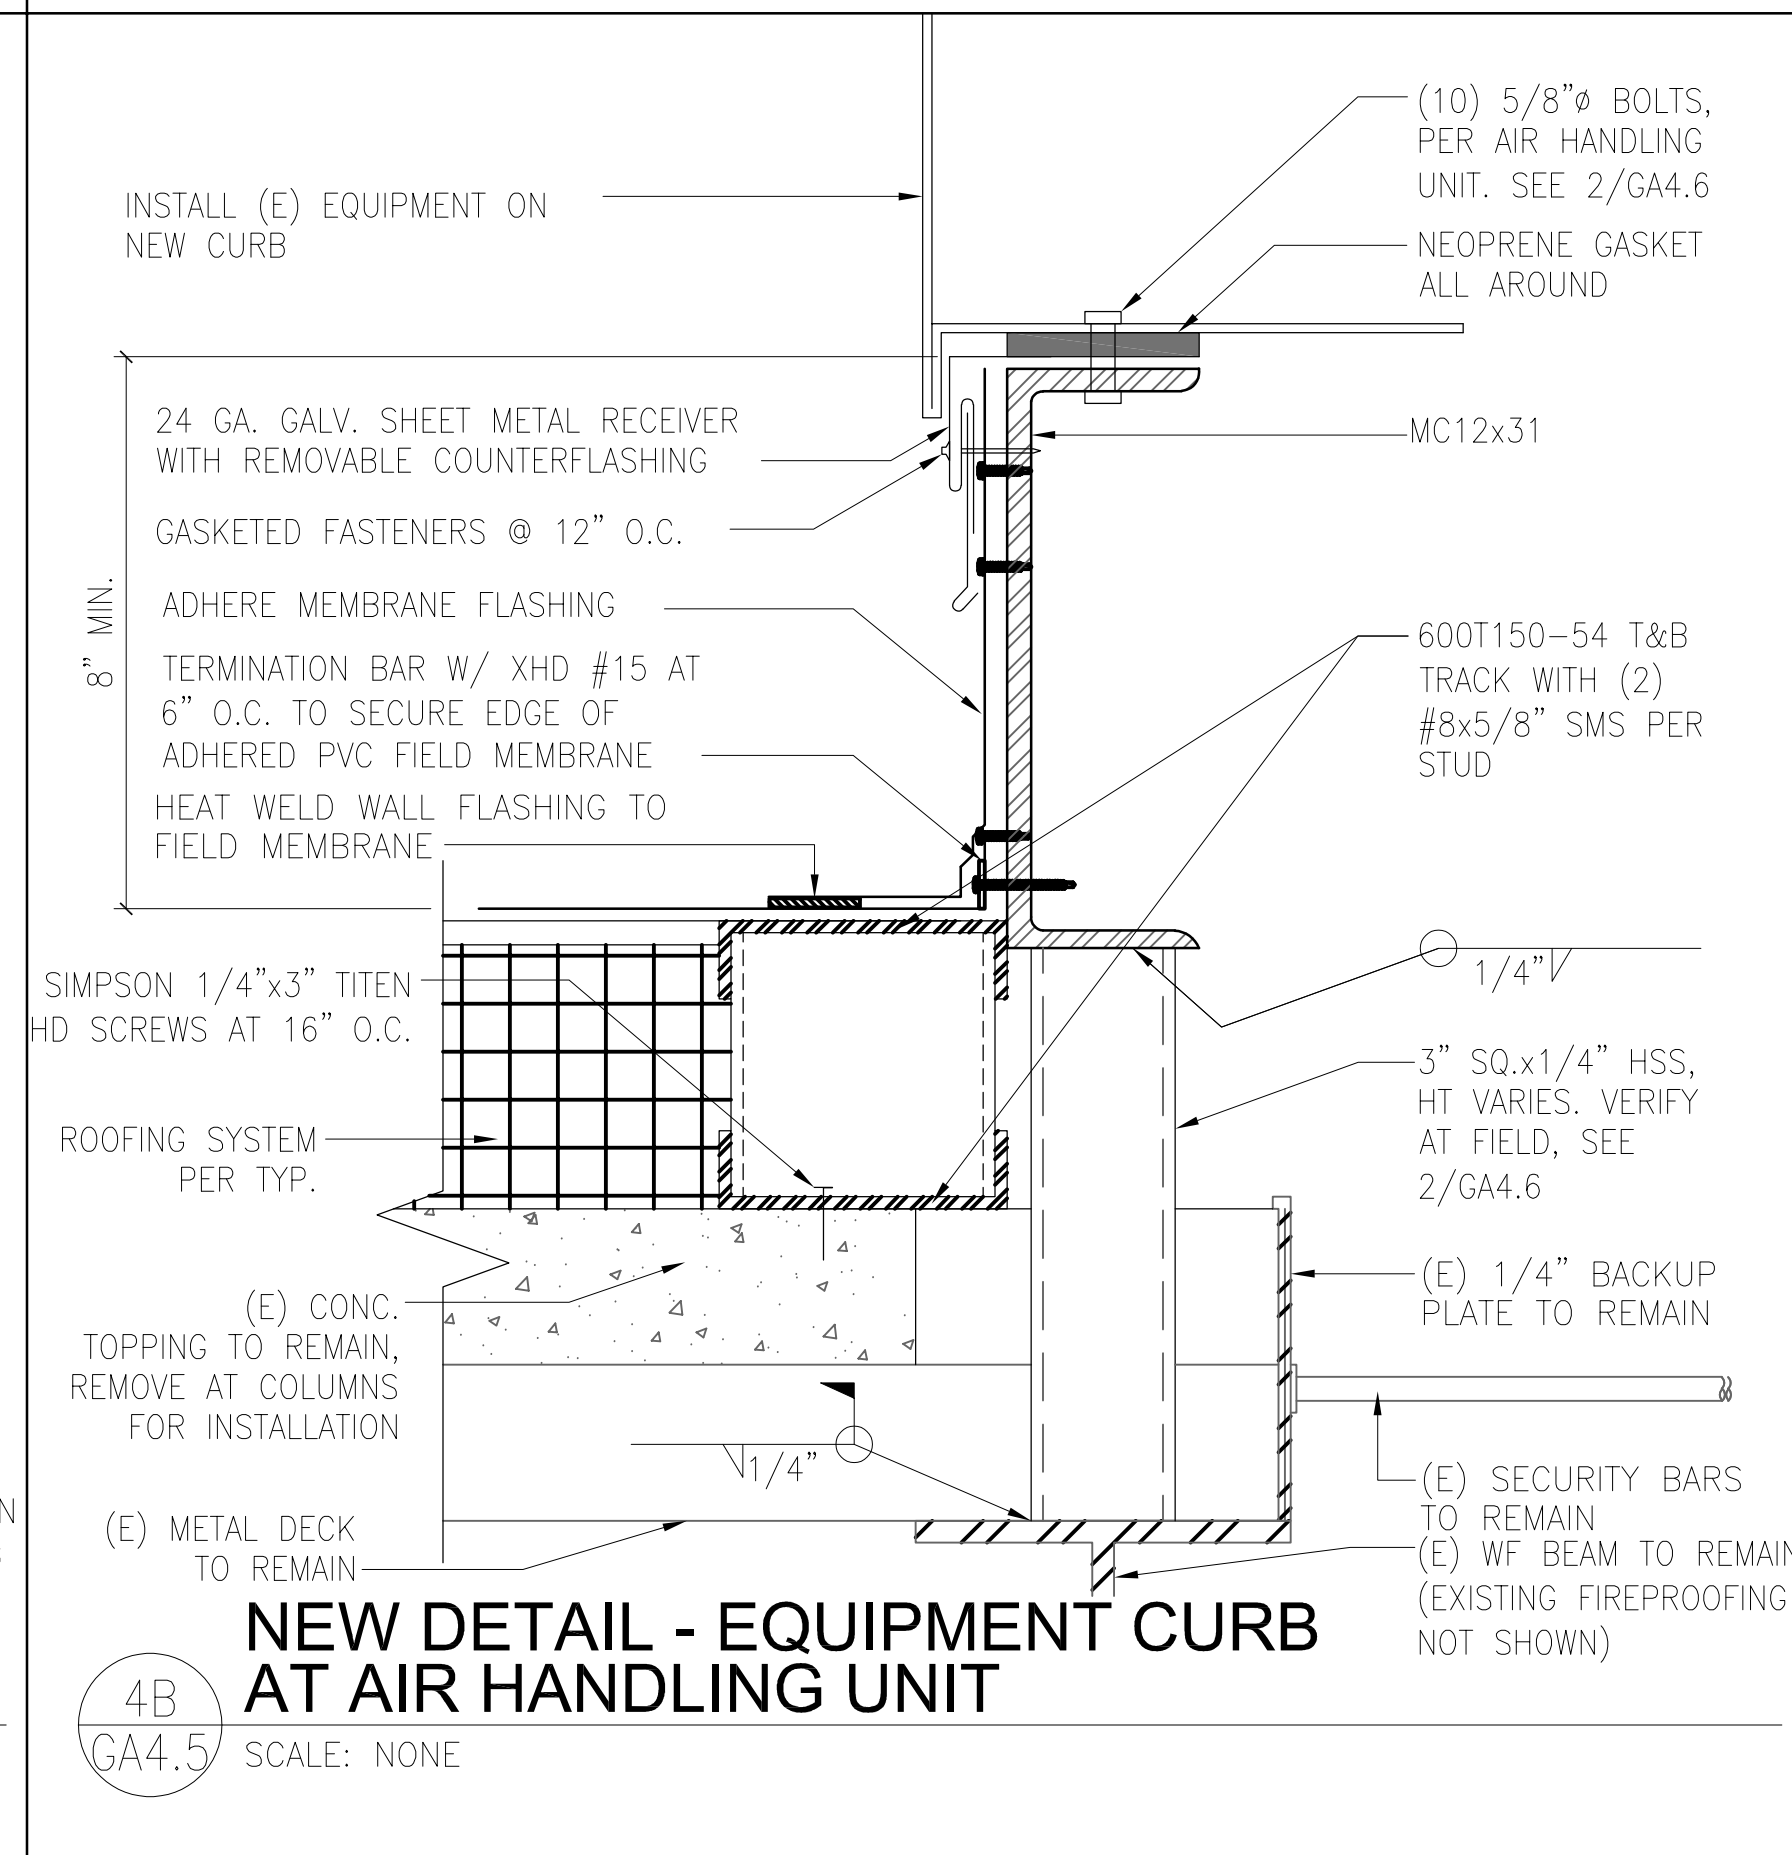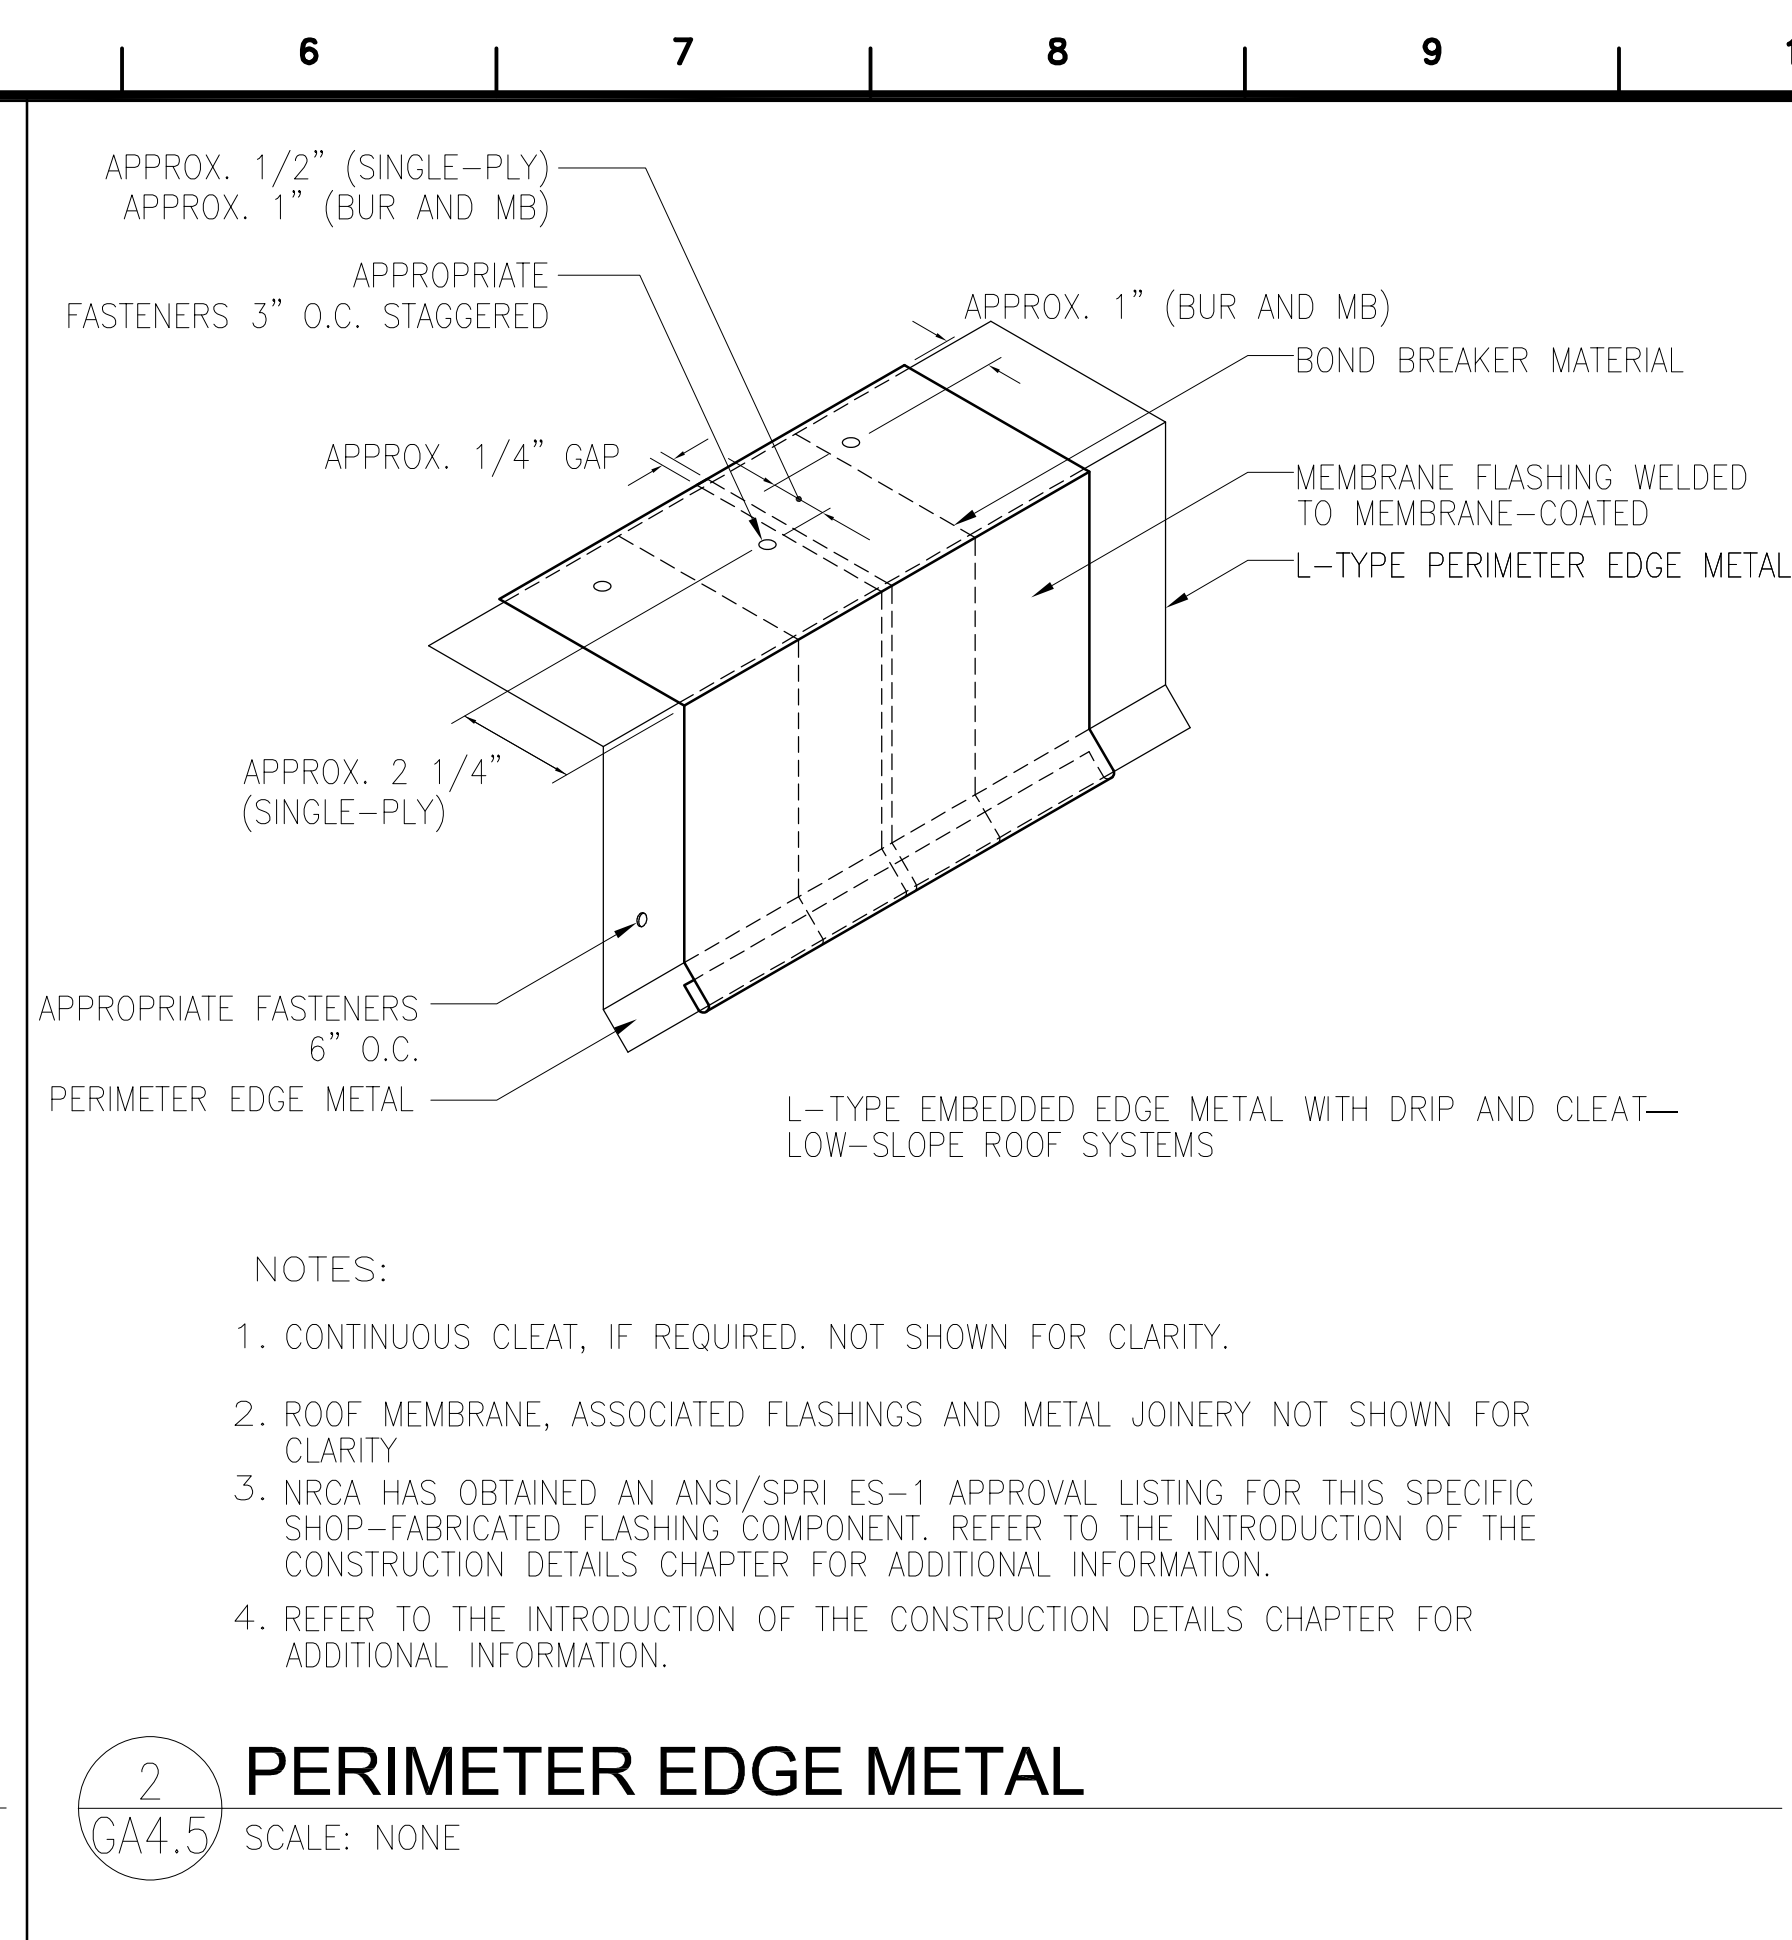


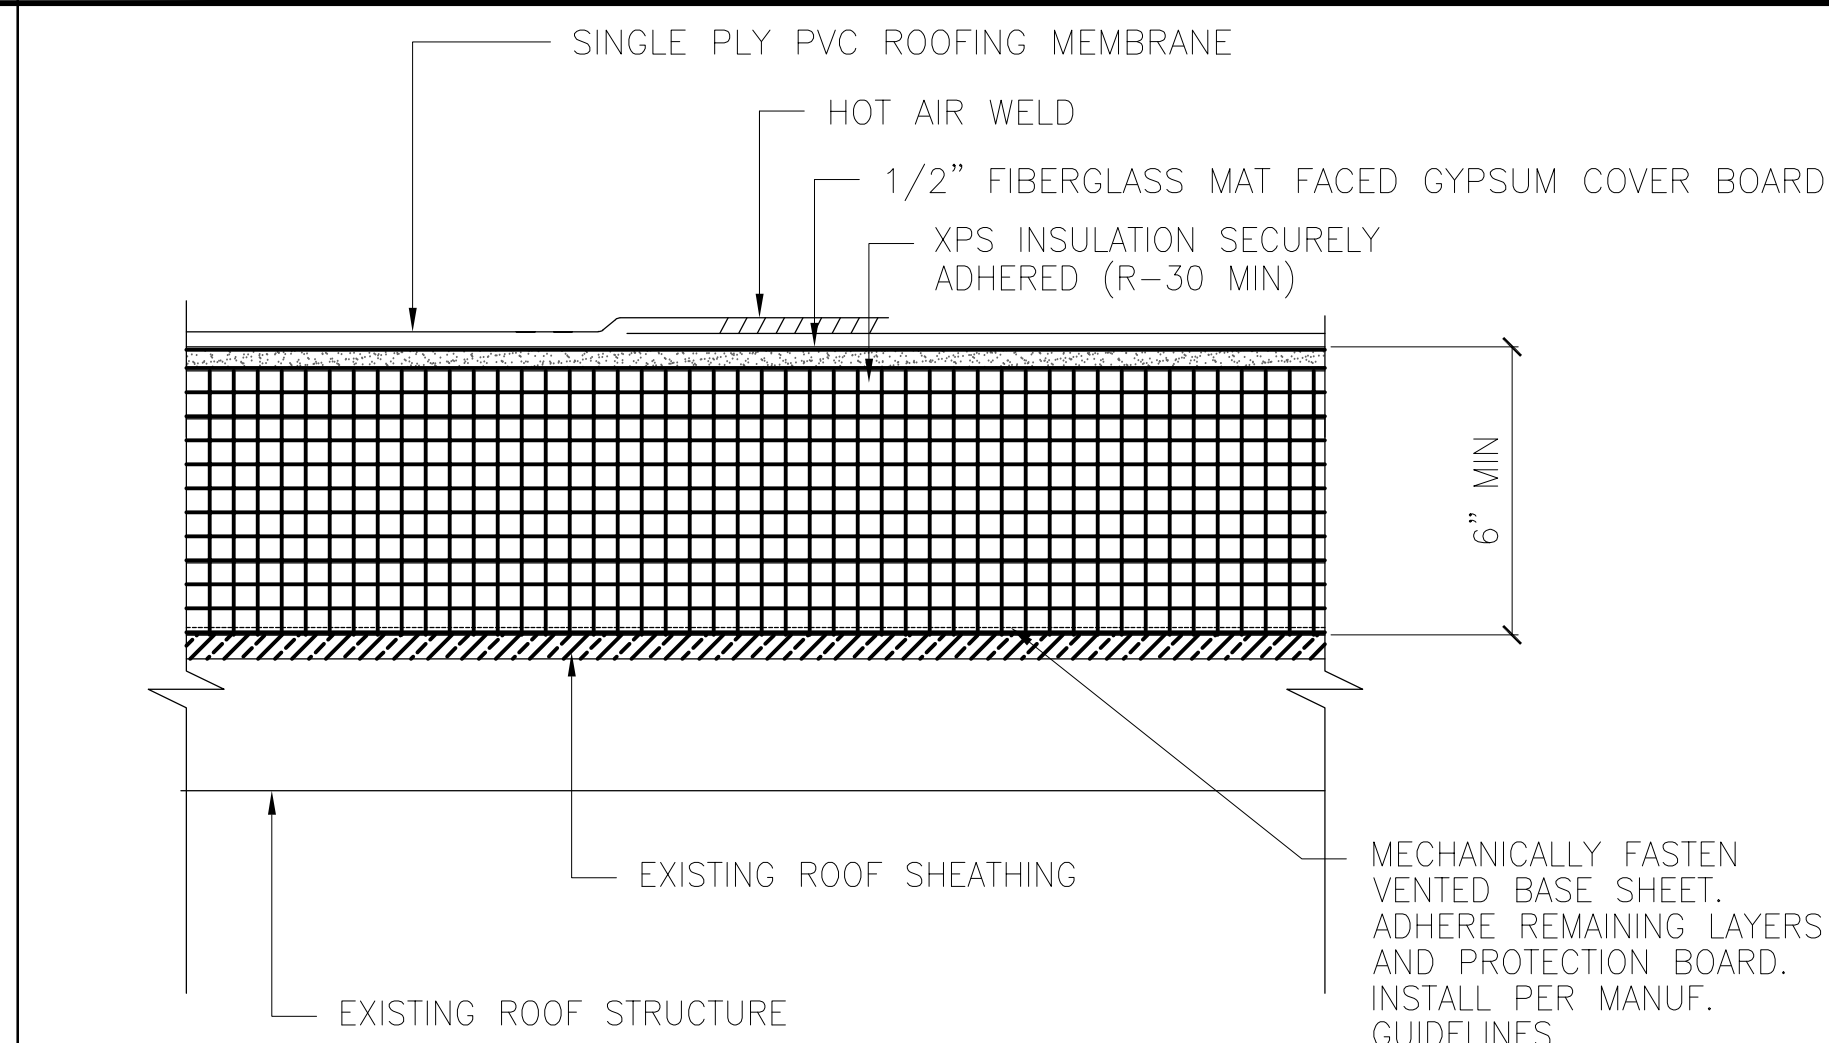

- NOTES:
1. ALL MEMBERS (PVC MEMBRANE COVER BOARD, INSULATION) ARE FULLY ADHERED. PVC MEMBRANE SHALL BE ADHERED WITH ADHESIVE APPROVED BY AND IN ACCORDANCE WITH THE ROOFING MANUFACTURER. LAP JOINTS SHALL BE HOT-AIR WELDED. COVER BOARD AND INSULATION SHALL BE ADHERED WITH MANUFACTURER APPROVED ADHESIVE AS SPECIFIED.
 2. INSULATION OF THE ROOF SHALL BE MINIMUM R-30 RATING.
 3. THE ROOFING COVERING SHALL BE UL APPROVED CLASS A.
 4. ROOF ASSEMBLY IS 1HR RATED IN ACCORDANCE WITH UL P908.
 5. CLASS A ROOF COVERING TO BE TESTED AND CERTIFIED IN ACCORDANCE WITH ASTM E108 OR UL 790.
 6. SEE SPECIFICATIONS SECTION 07 54 19 FOR ROOFING COMPONENTS


1 ADHERED SINGLE PLY ROOFING CONDITION 3

GA4.7 SCALE: 0 1 2 4 INCHES 8
3" = 1'-0"

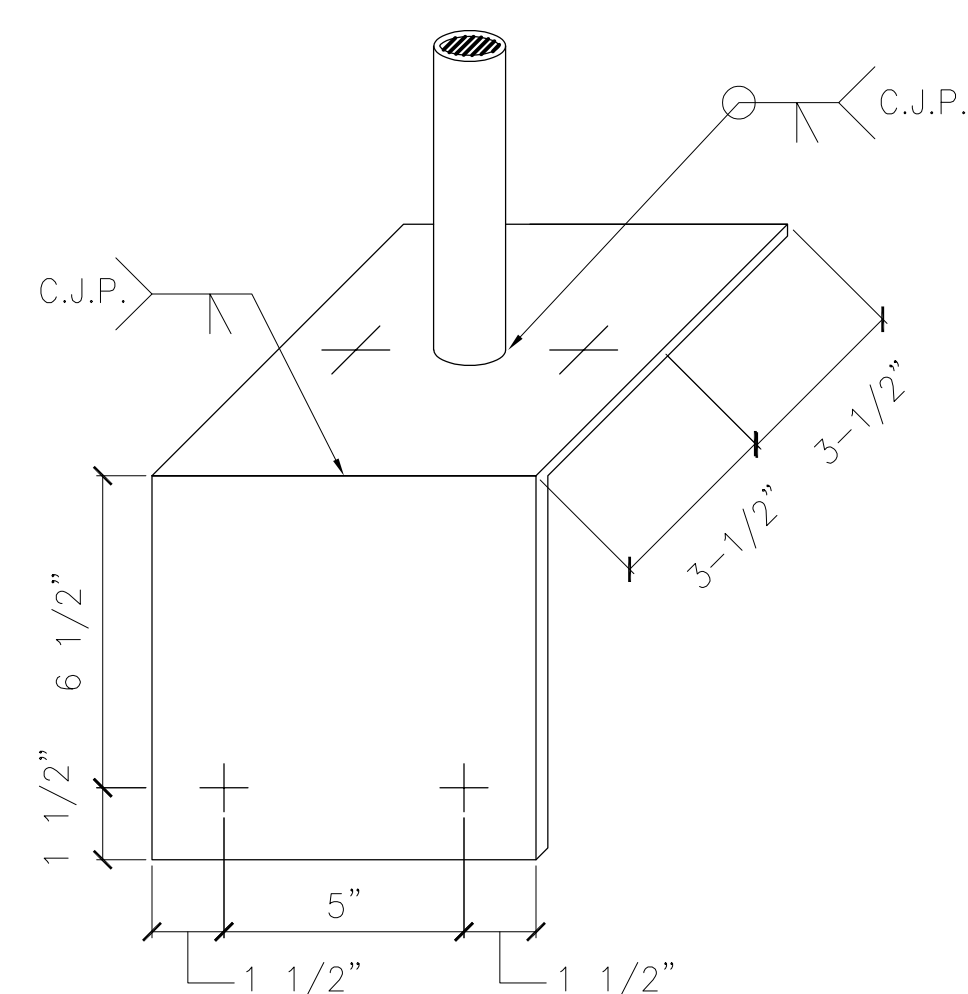


2B GUARDRAIL BASE PLATE AT PARAPET

GA4.7 SCALE: 0 1 2 4 INCHES 8
3" = 1'-0"

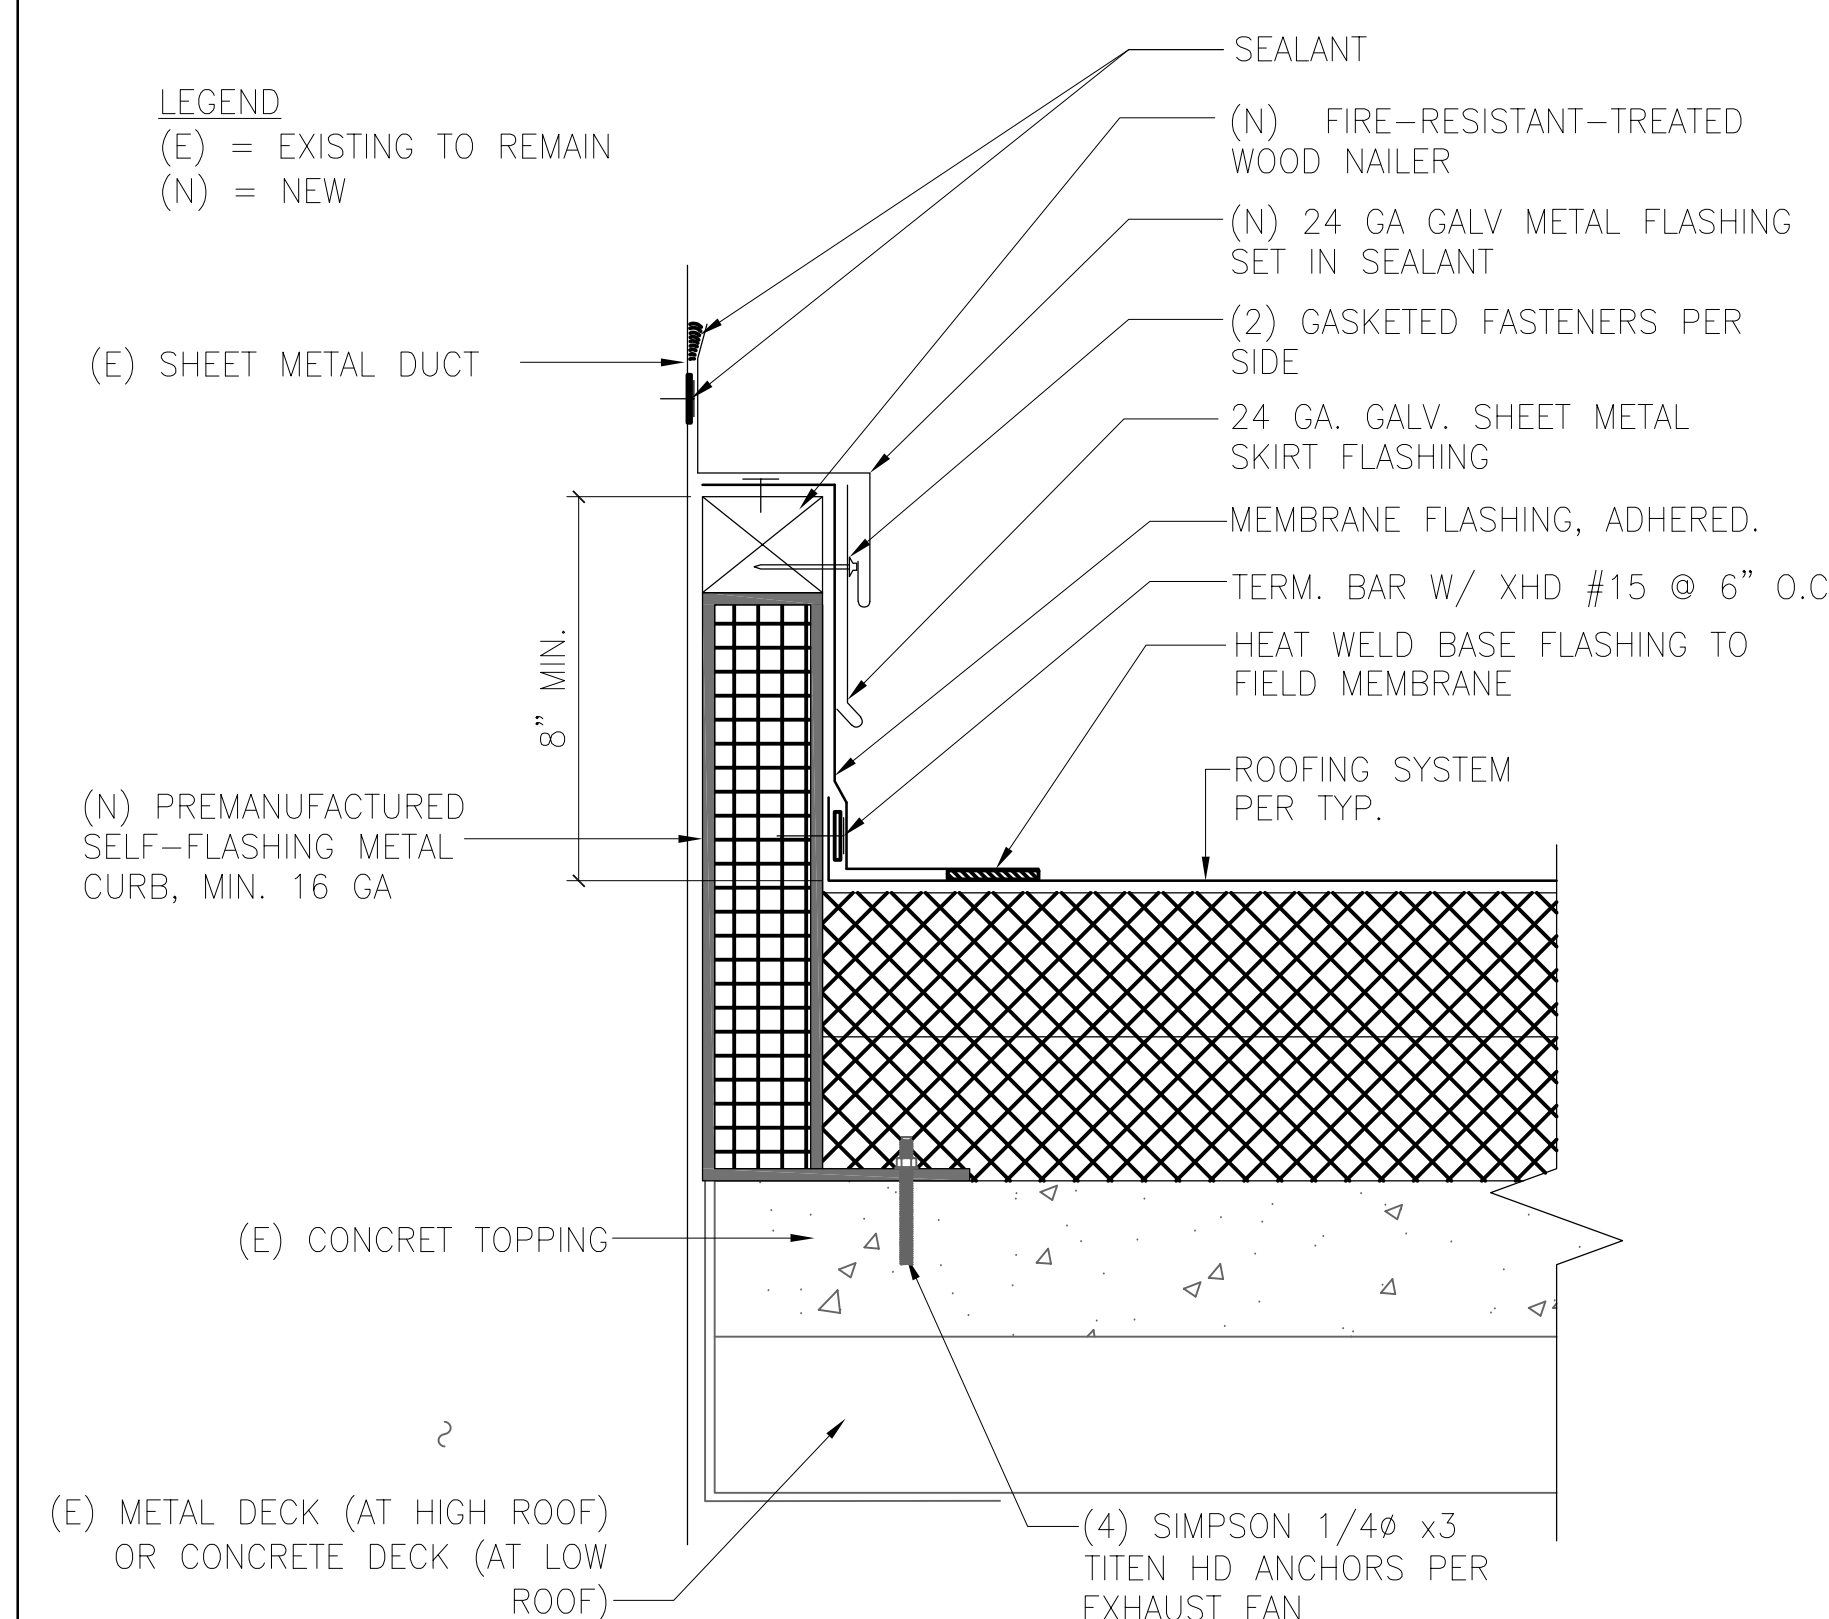


4 NEW DETAIL - CURB AT DUCT PENETRATION

GA4.7 SCALE: 0 1 2 4 INCHES 8
3" = 1'-0"

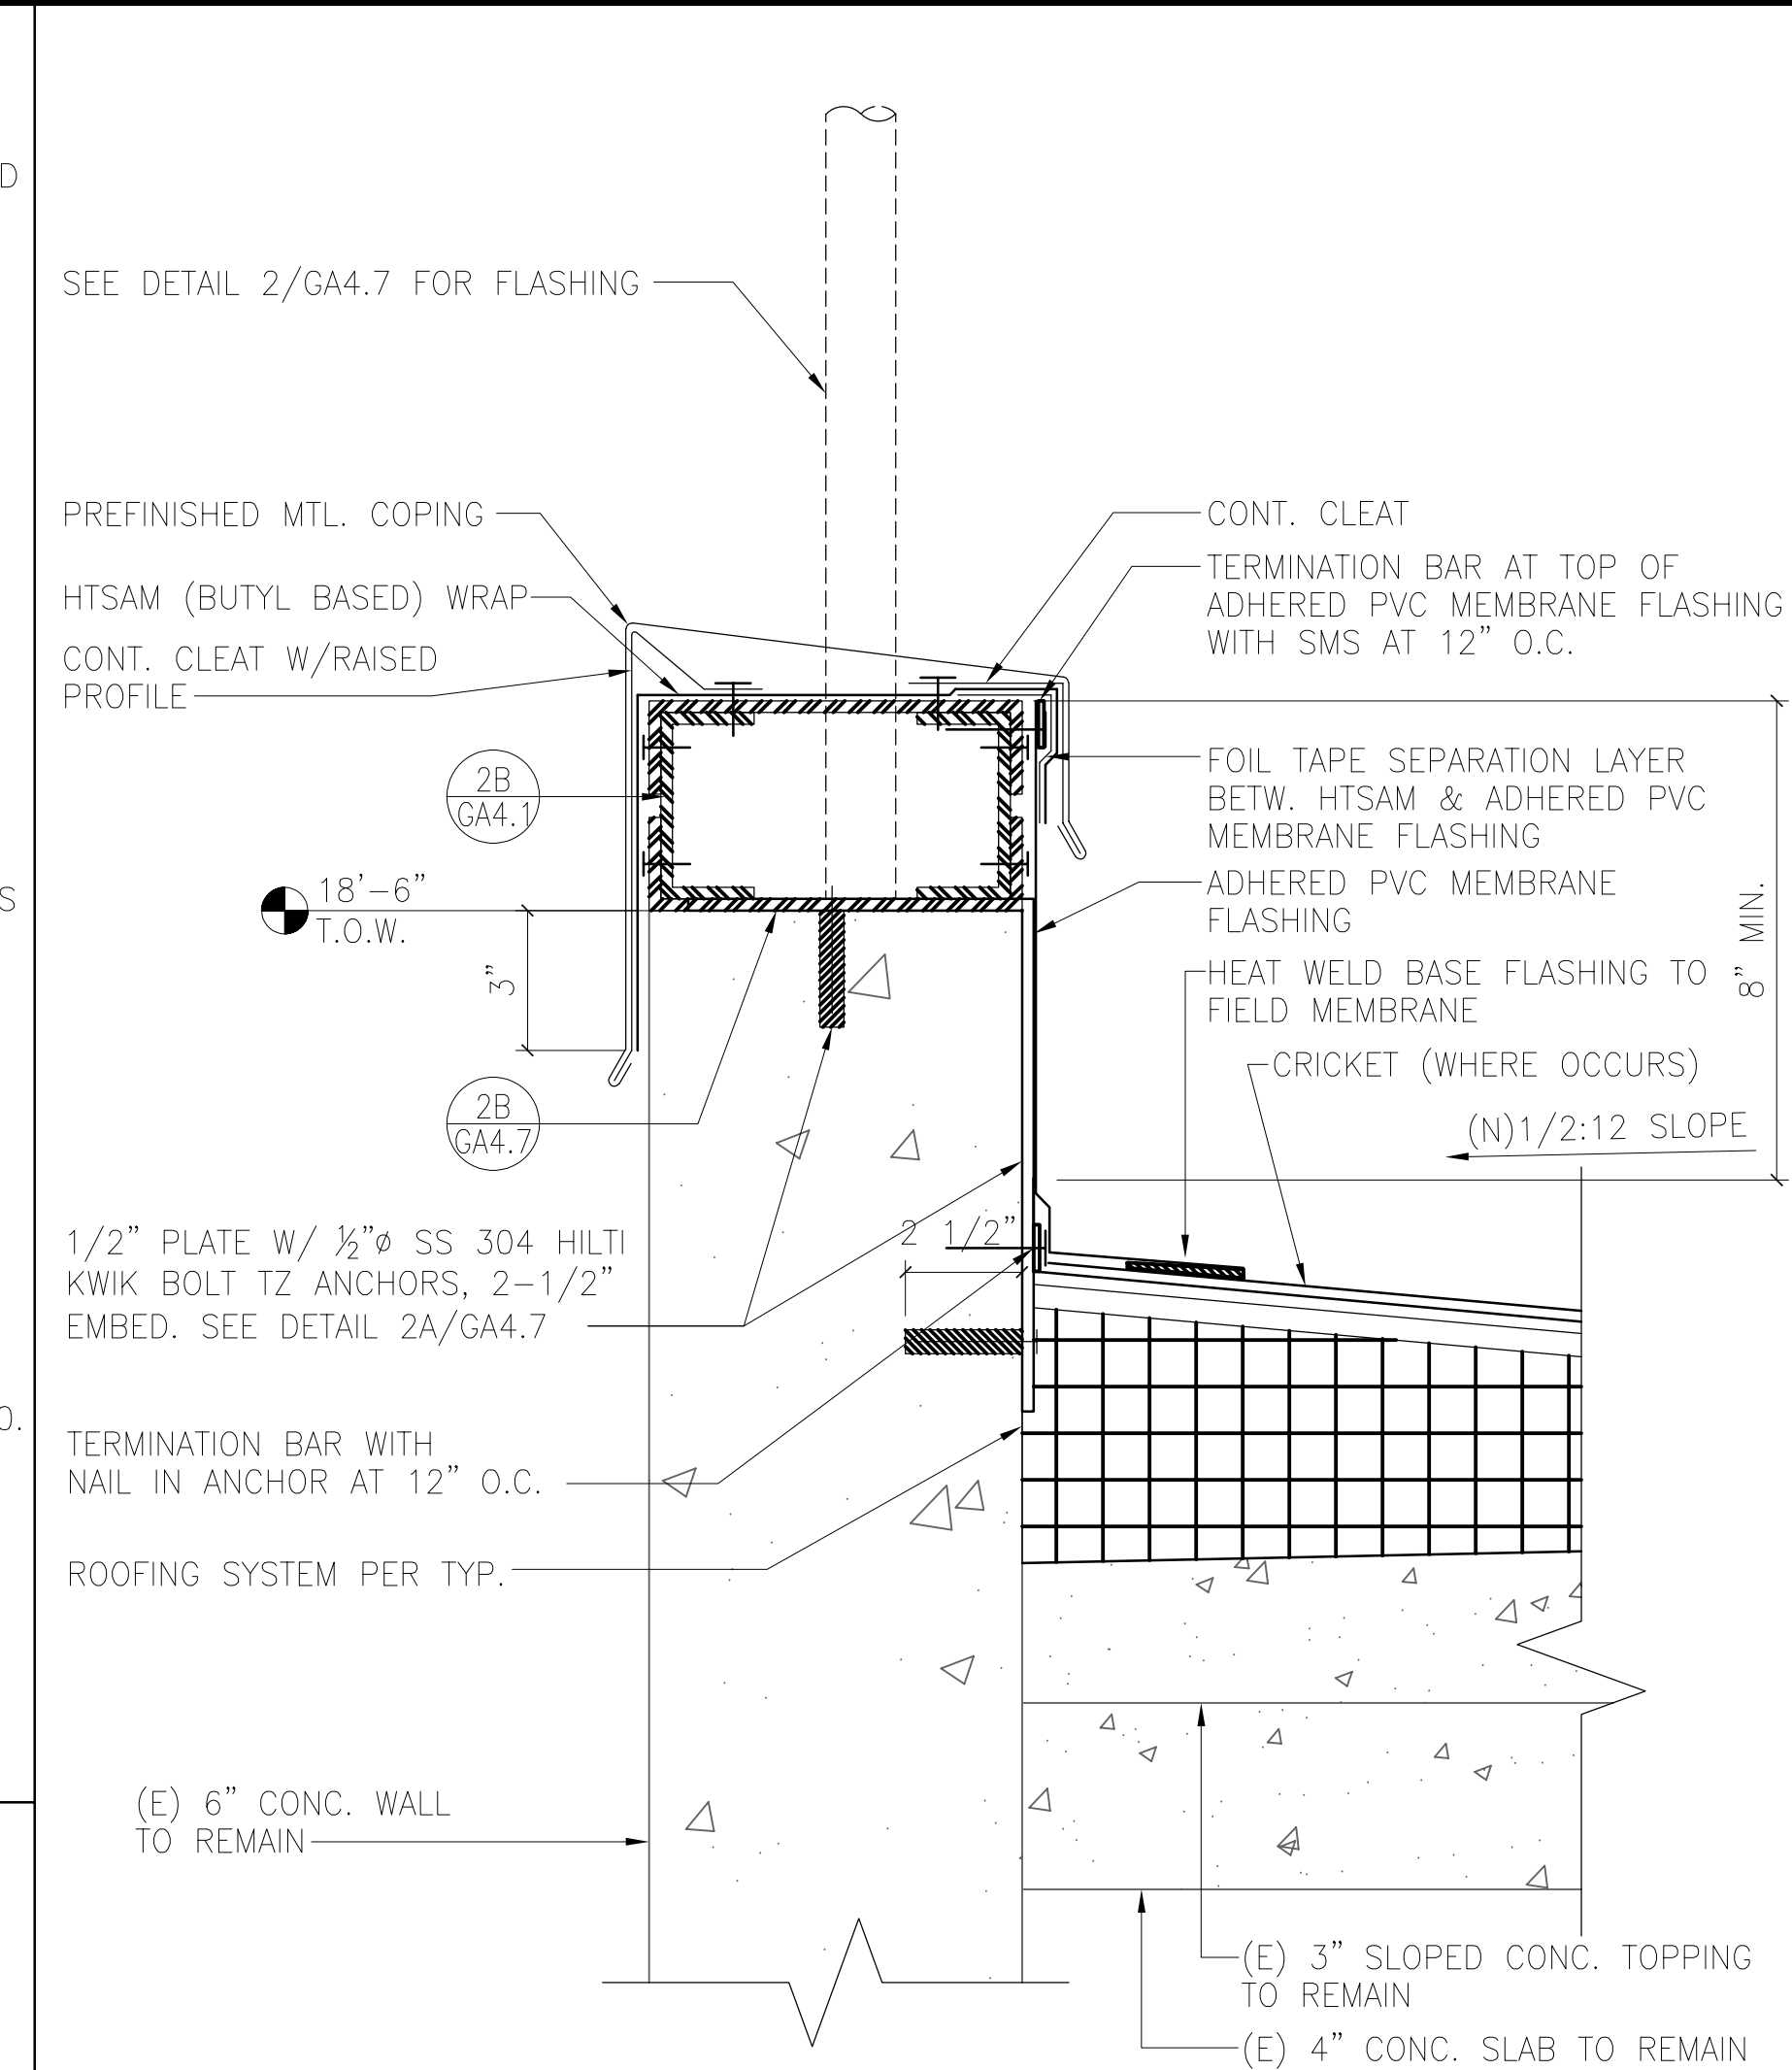

3 GUARDRAIL AT PARAPET



GA4.7 SCALE: 0 1 2 4 INCHES 8
3" = 1'-0"

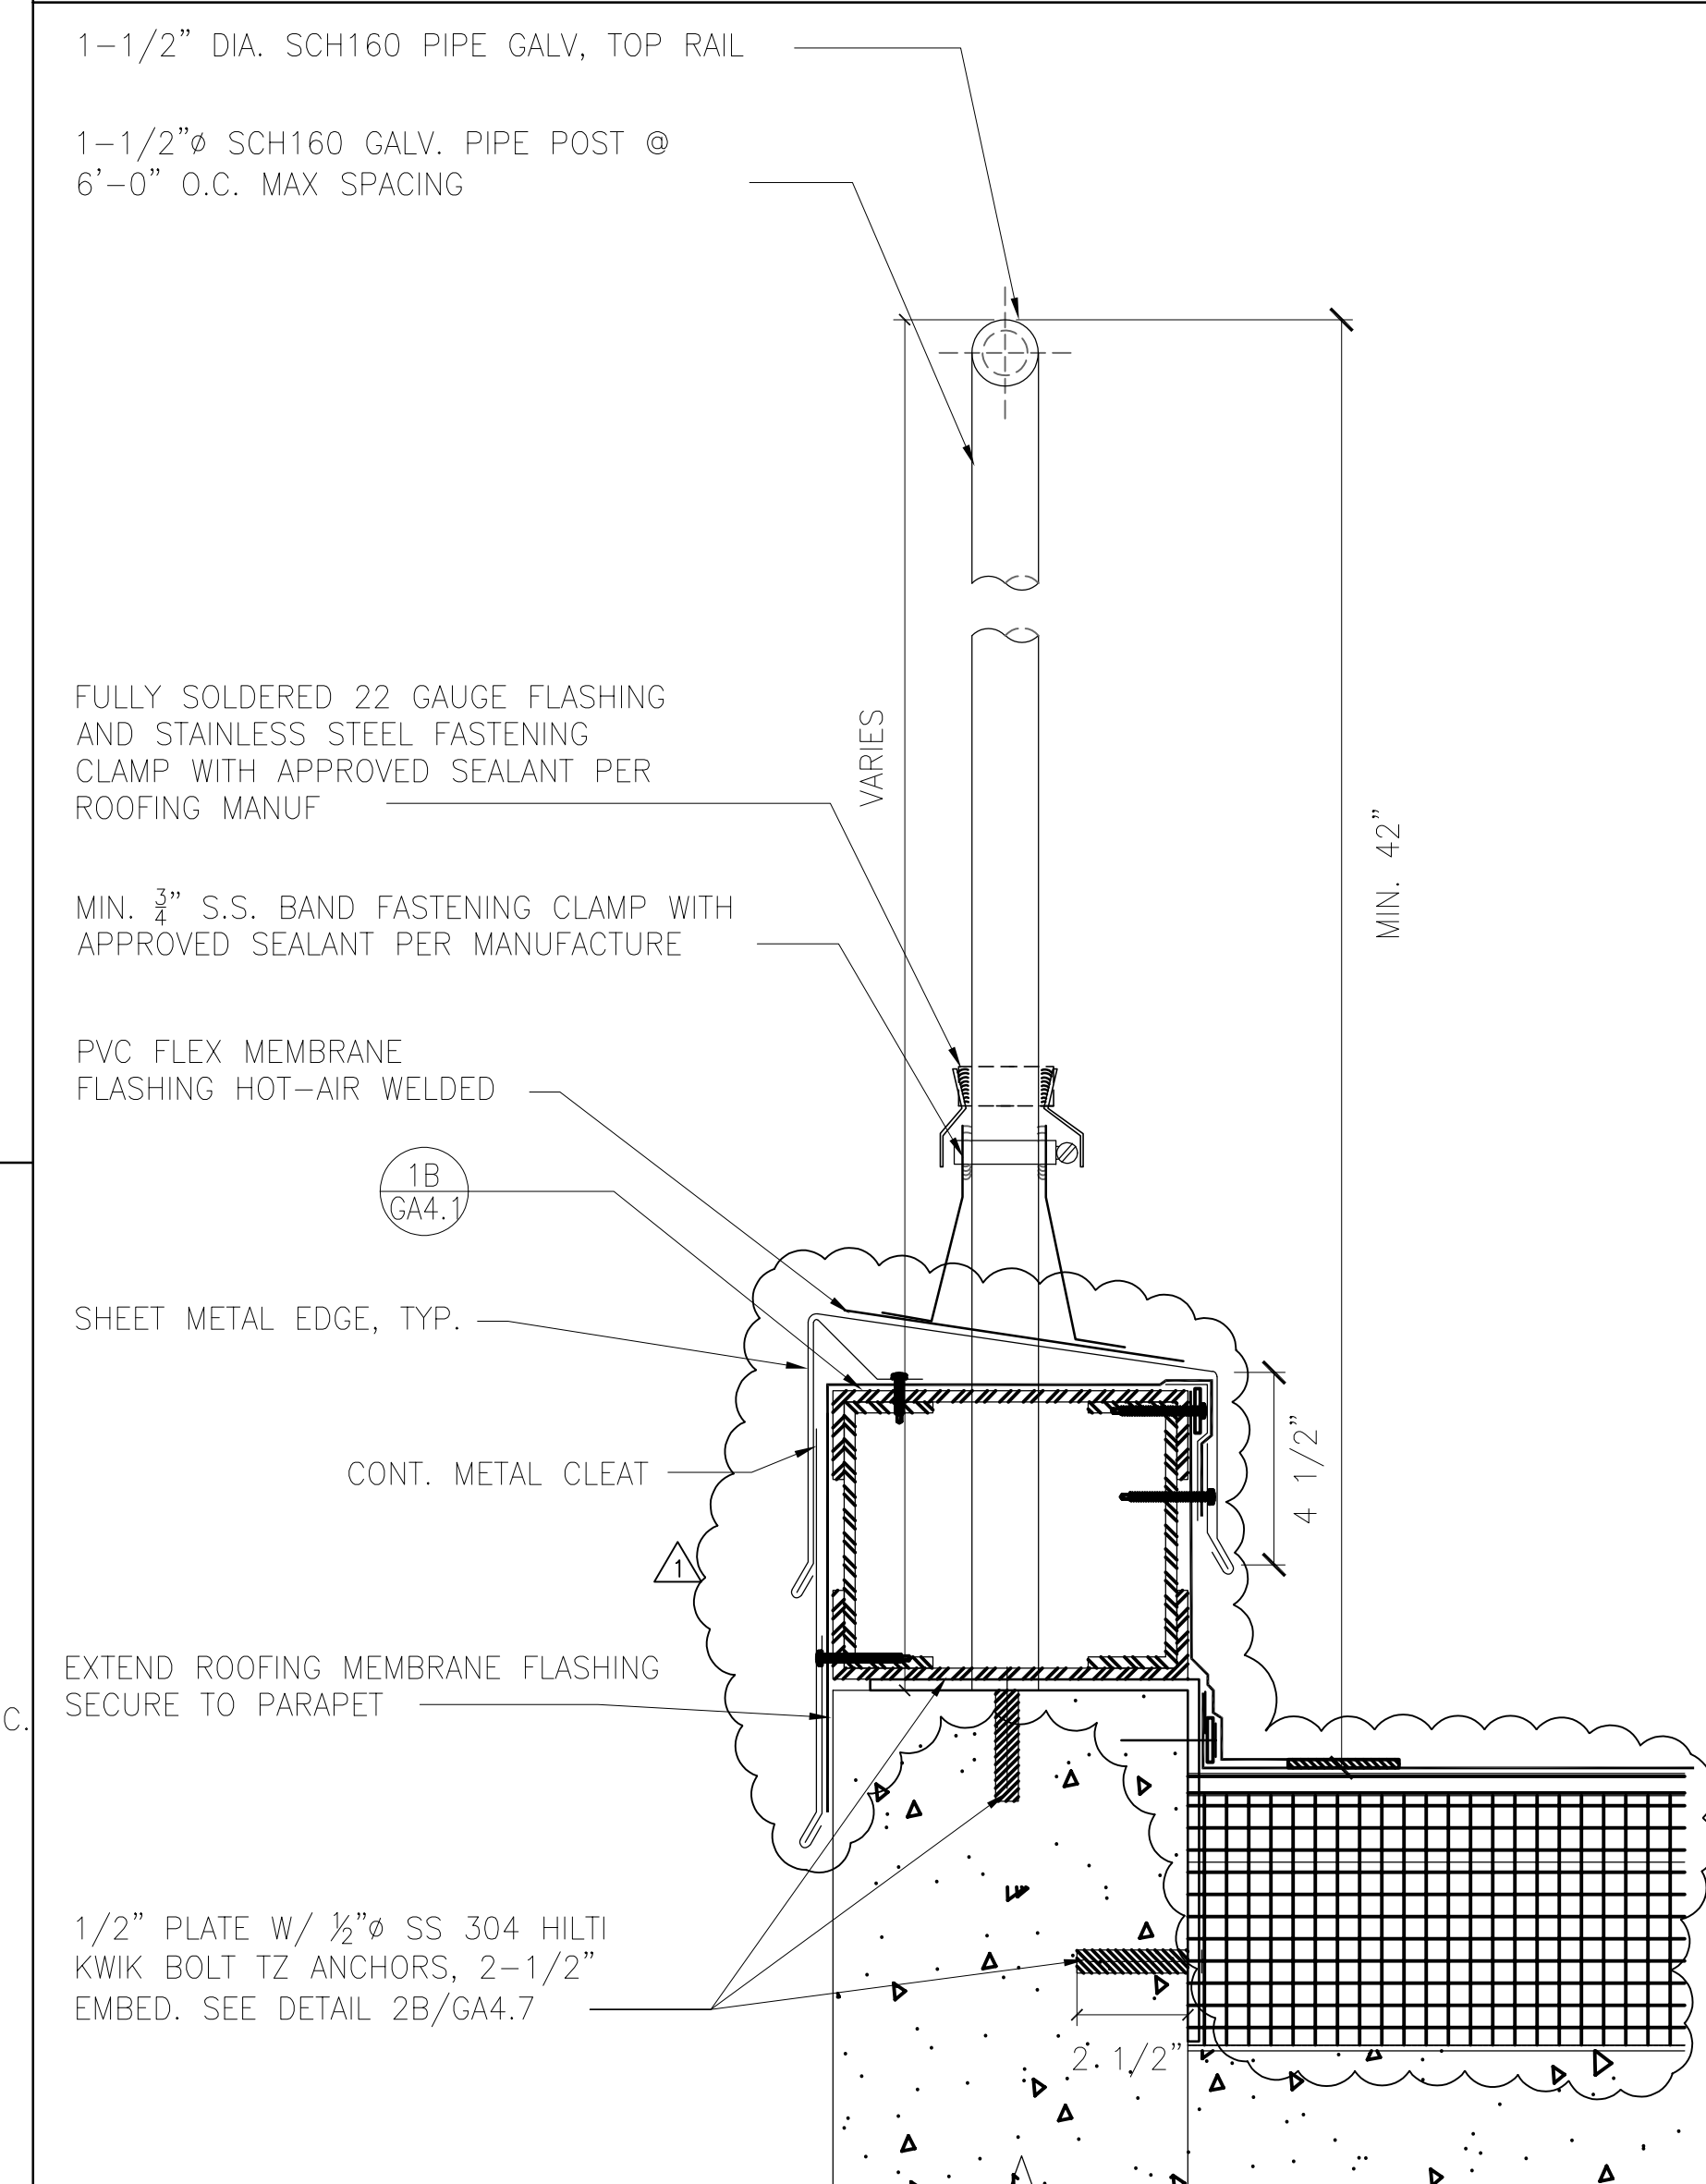

2 GUARDRAIL AT PARAPET

GA4.7 SCALE: 0 1 2 4 INCHES 8
3" = 1'-0"

APPROVALS

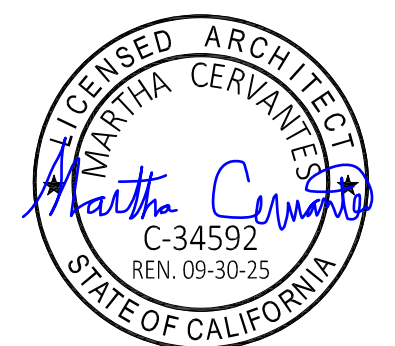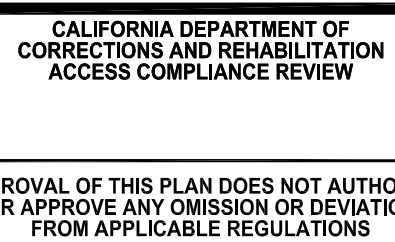

MARTHA CERVANTES
SENIOR ARCHITECT

JOHN RODRIGUEZ
SUPERVISING ARCHITECT

CAL
18-045

DETAILS - BUILDING 321

CALIPATRIA STATE PRISON (CAL)
7018 BLAIR ROAD
CALIPATRIA, CA 92233

AD FILE:
a) remove comments (4) removed 10 11 12 


REVISIONS		
REV.	DATE	DESCRIPTION
1	07/22/24	CB01 RF103 ROOF SLOP

DATE: 07/31/2024

SHEET NUMBER


GA4.7

OF # SHEETS V

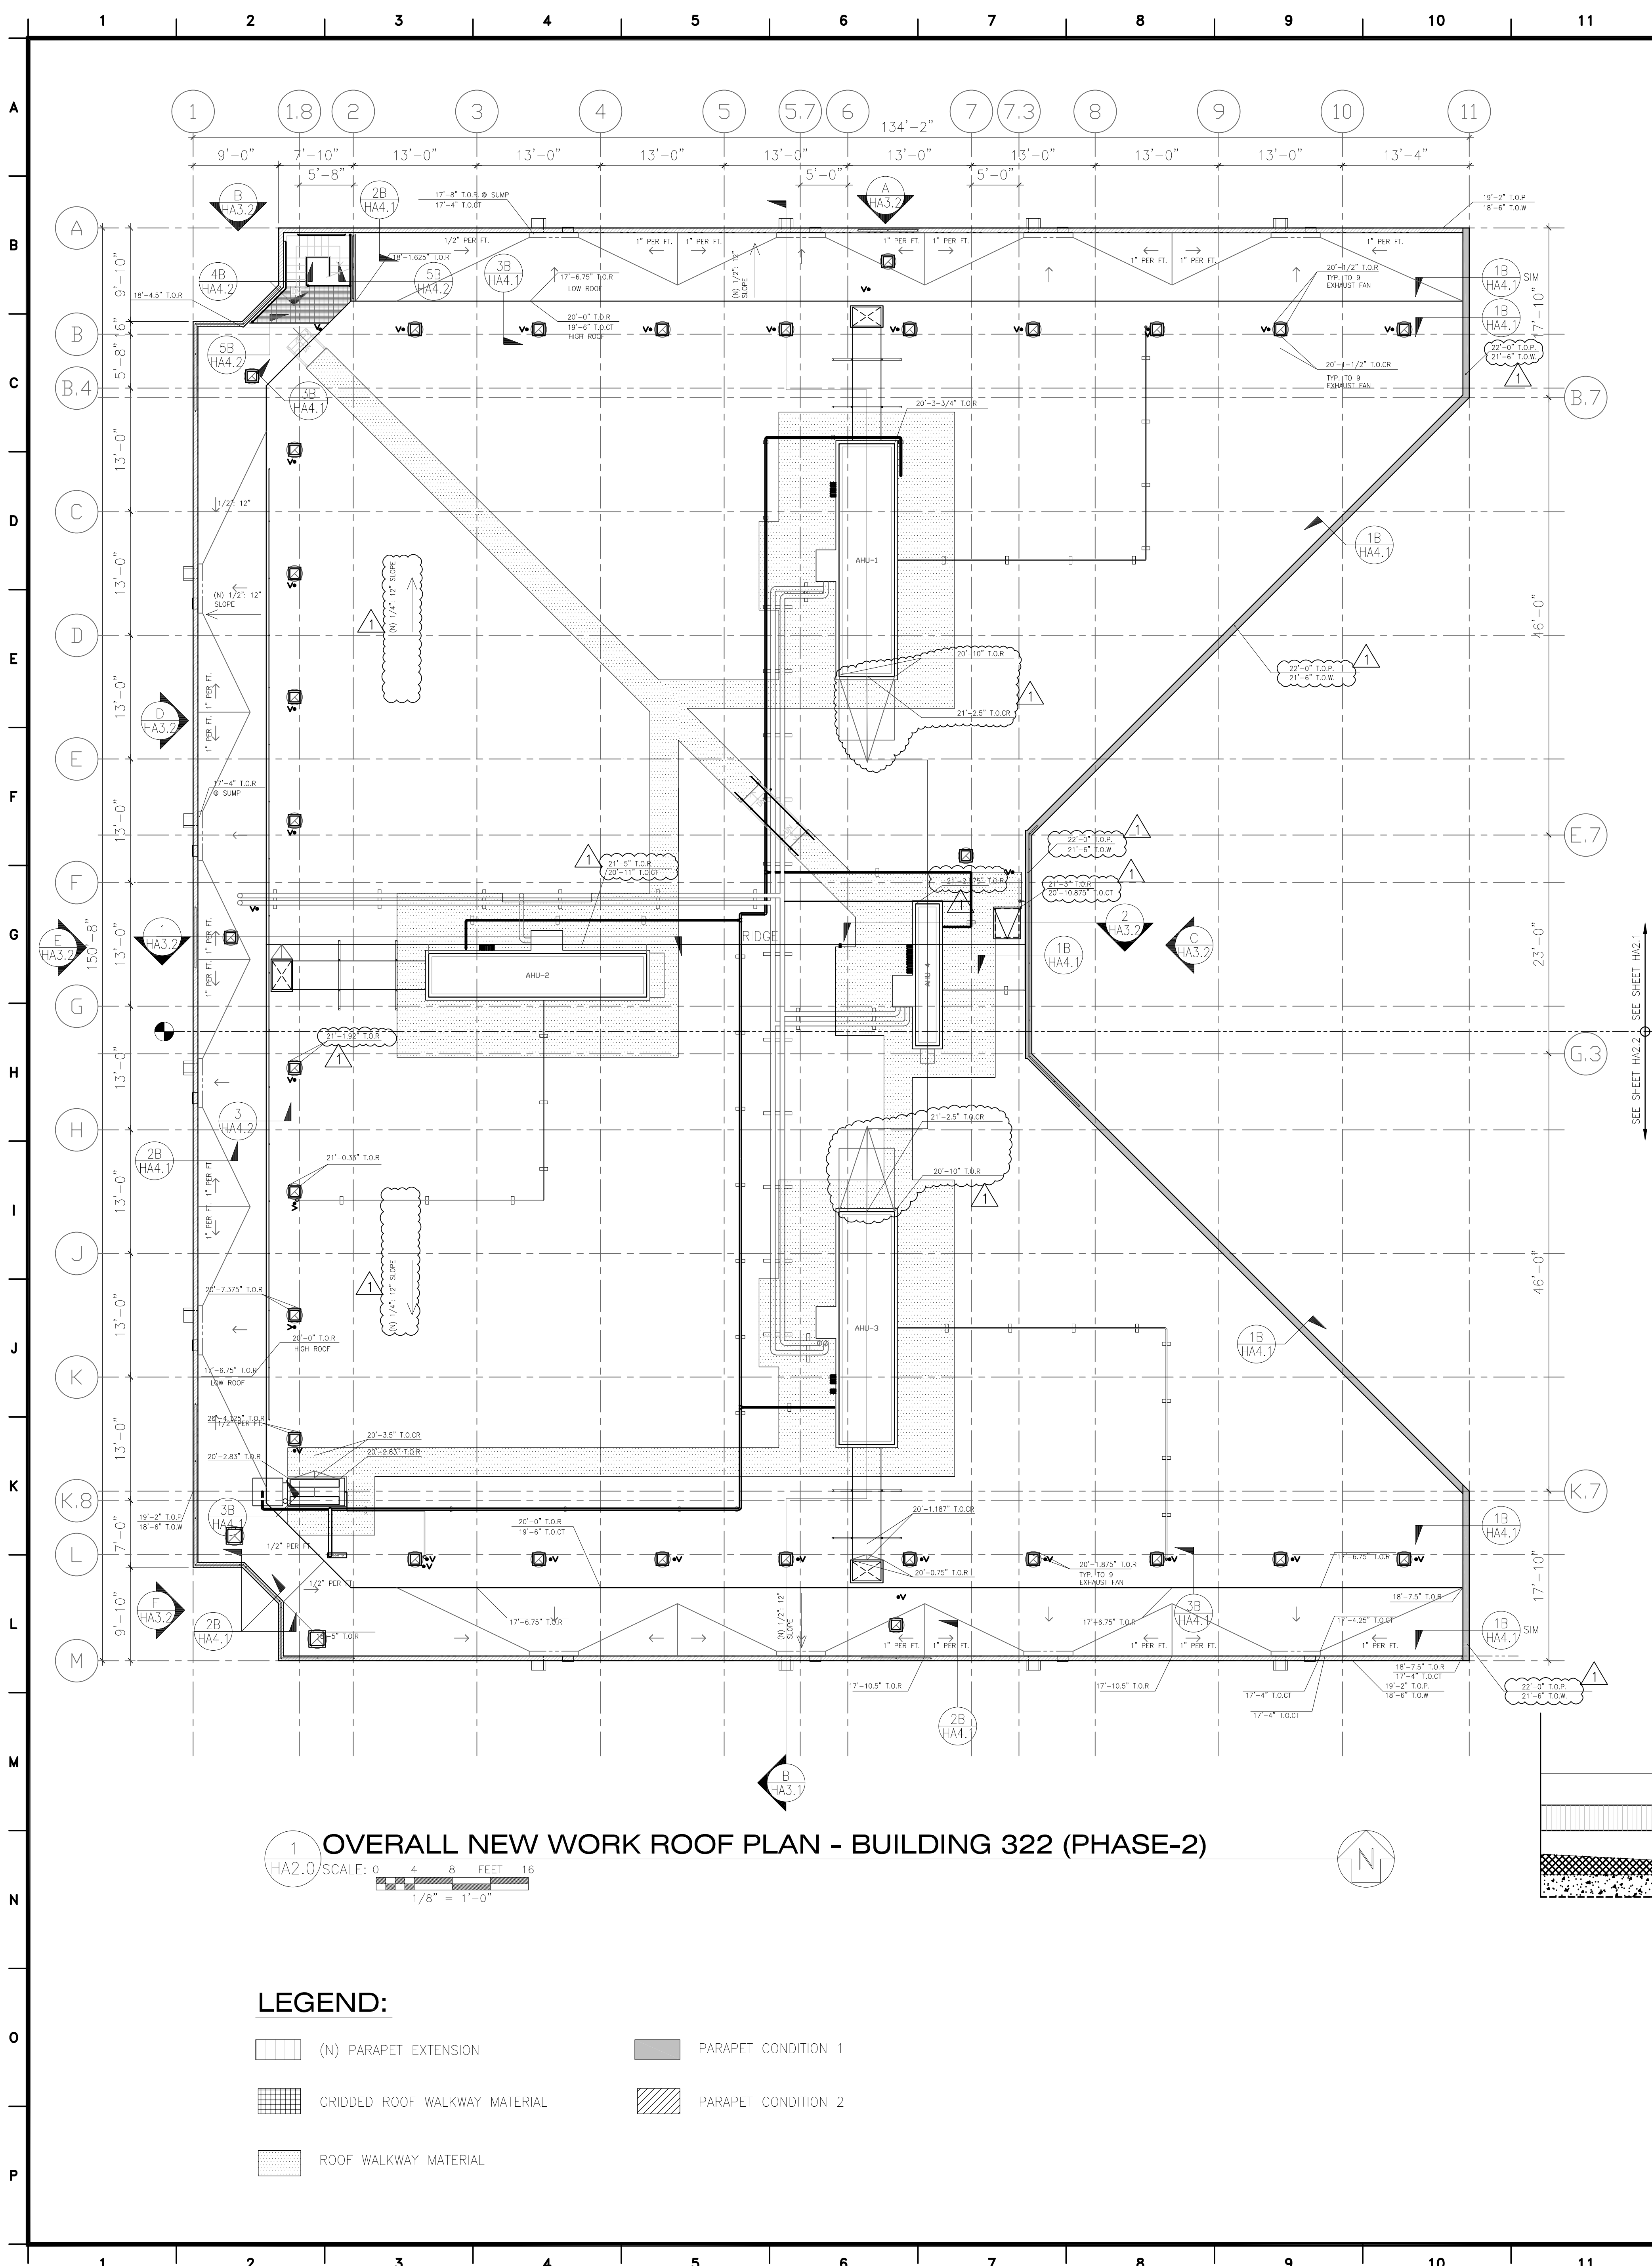

1 OVERALL NEW WORK ROOF PLAN - BUILDING 322 (PHASE-2)
HA2.0 SCALE: 0 4 8 FEET 16
1/8" = 1'-0"


- LEGEND:**
- (N) PARAPET EXTENSION
 - GRIDDED ROOF WALKWAY MATERIAL
 - ROOF WALKWAY MATERIAL
 - PARAPET CONDITION 1
 - PARAPET CONDITION 2

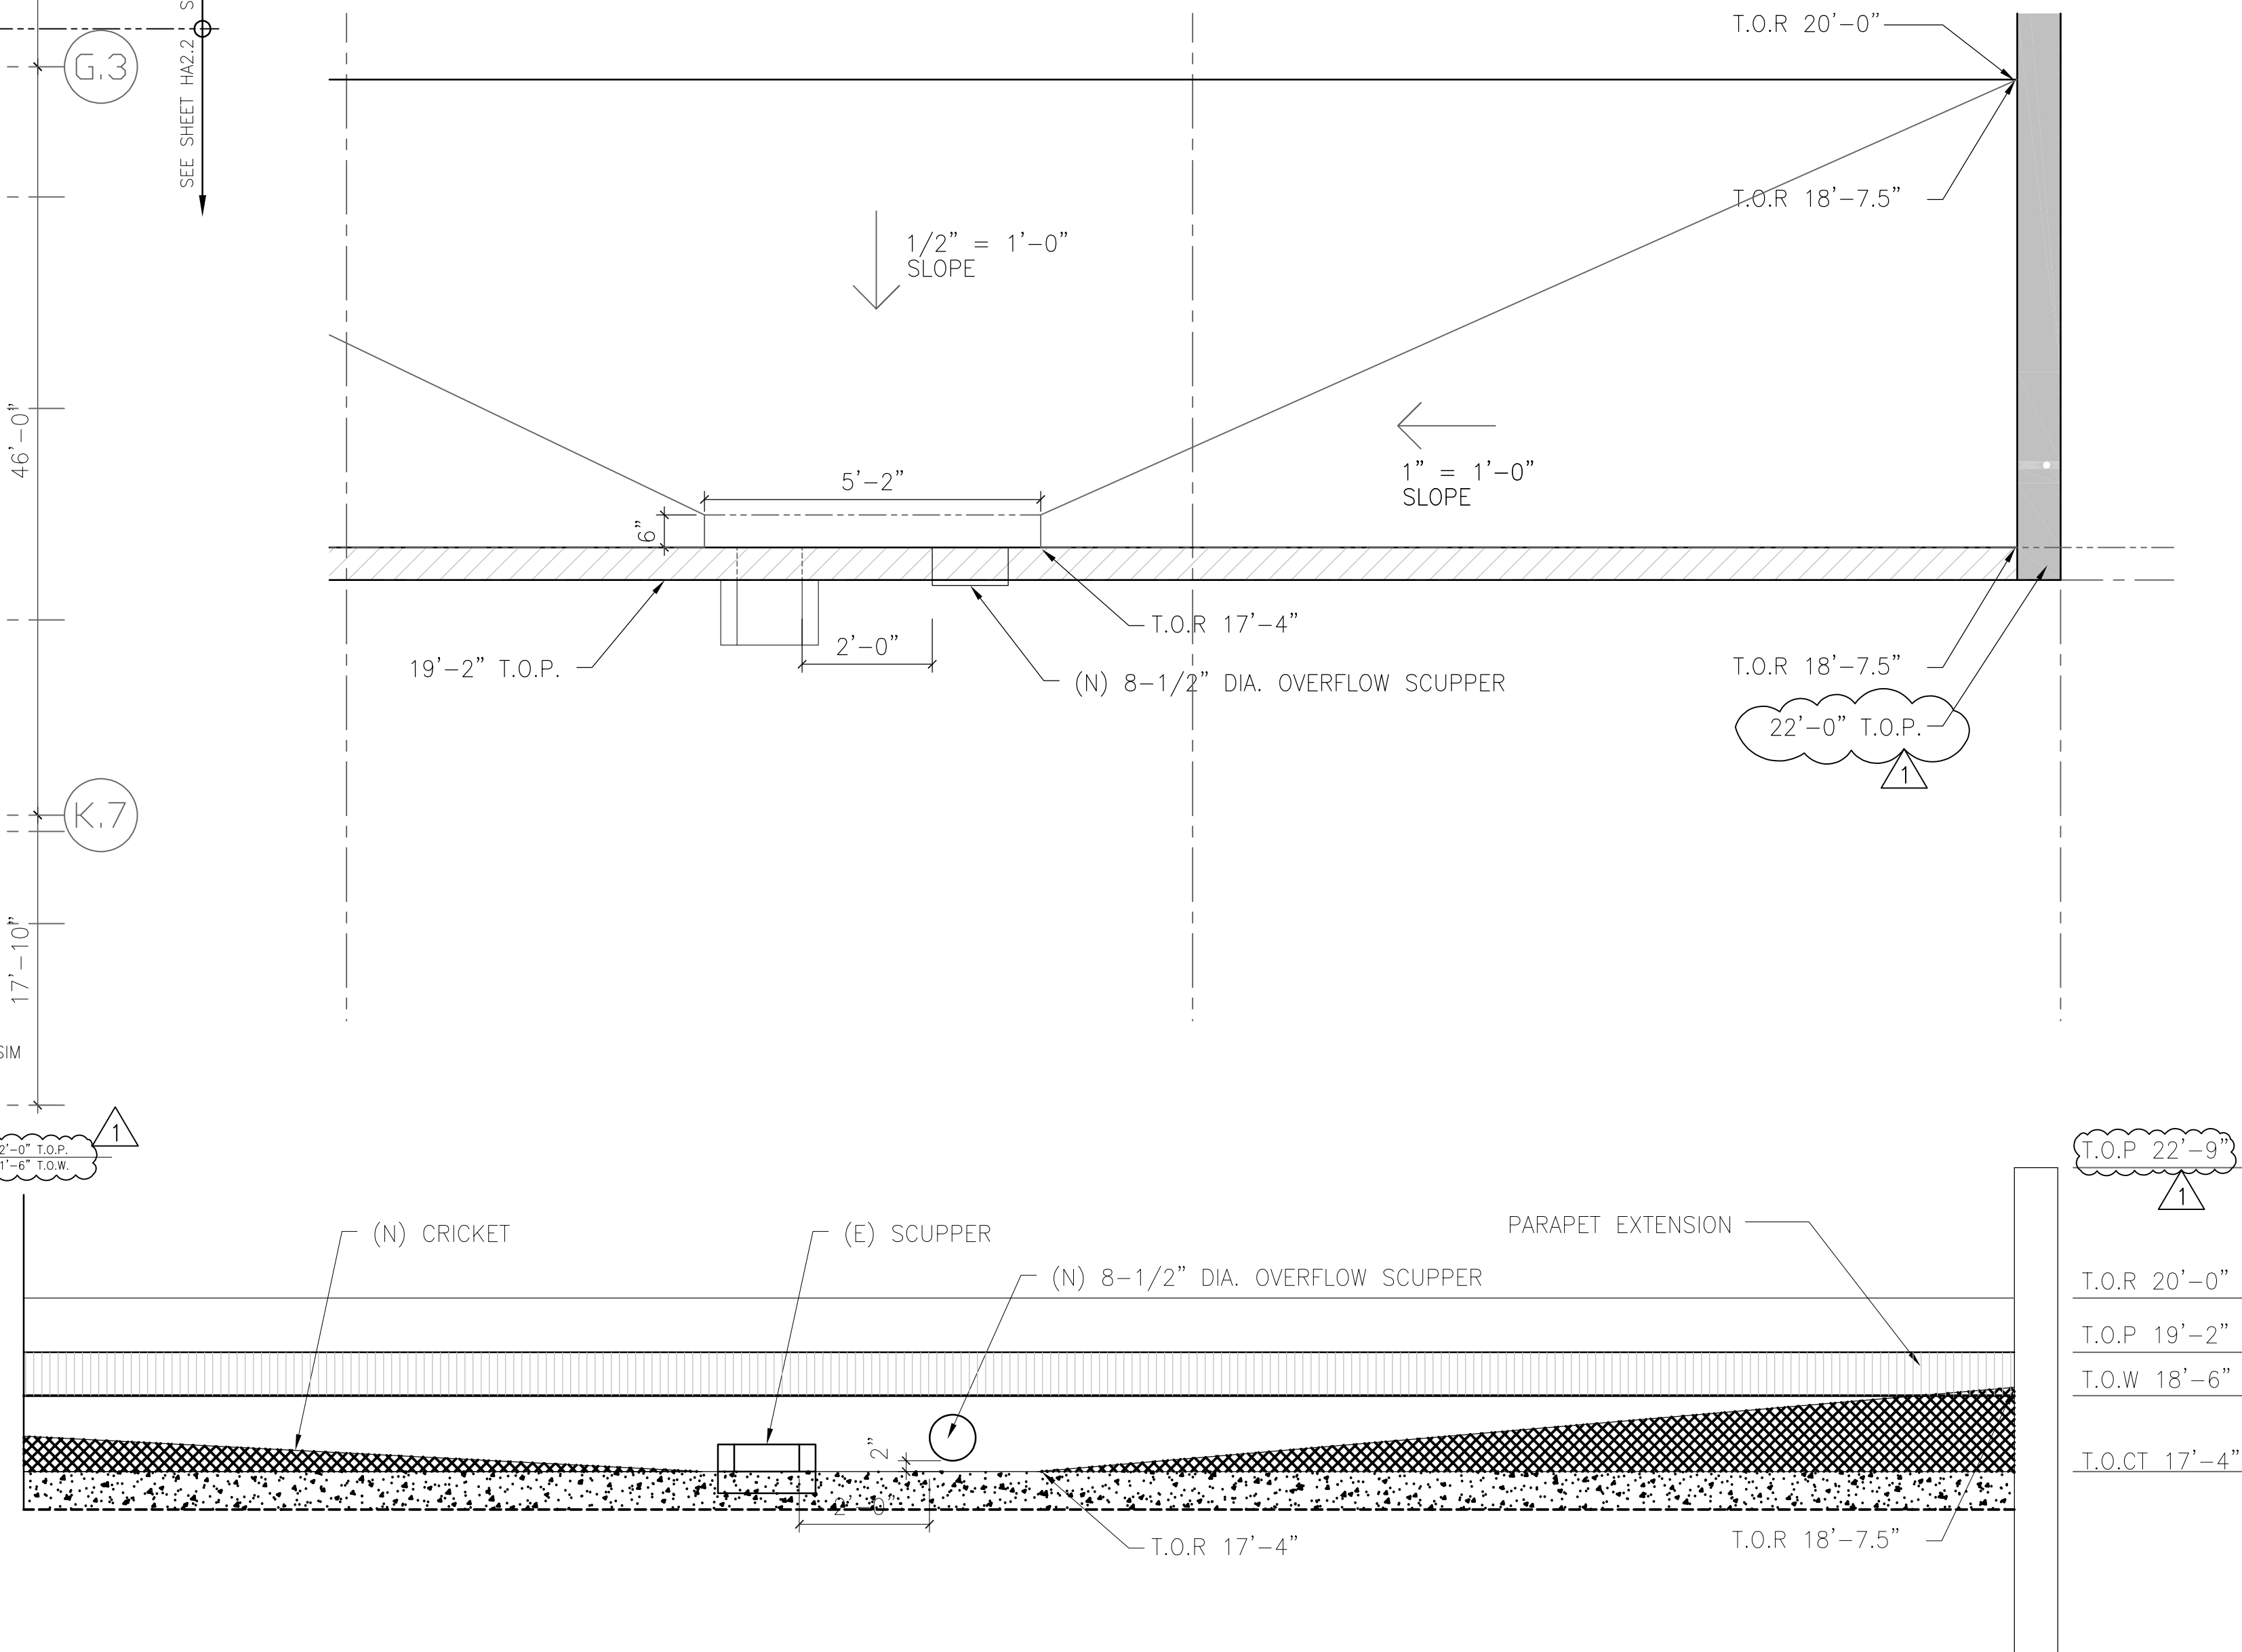

2 SCUPPER/ROOF DRAIN ENLARGED PLAN & ELEVATION
GA2.0 SCALE: 0 1 2 3 FEET 4
1/2\"/>

NOTE:
ALL SPOT ELEVATIONS ARE TAKEN FROM TOP OF FINISHED FLOOR (GROUND FLOOR).

APPROVALS

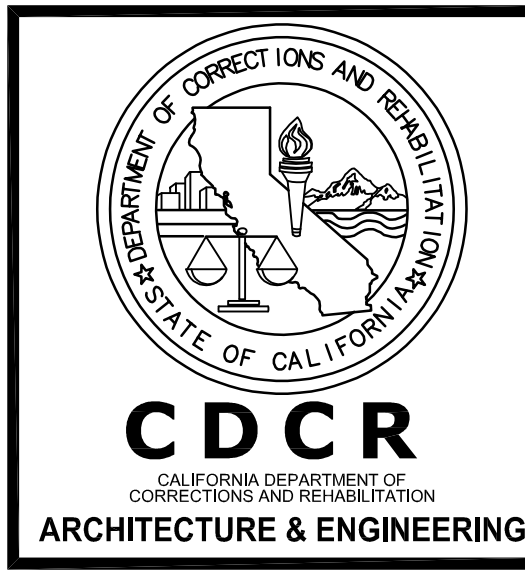

CALIFORNIA DEPARTMENT OF CORRECTIONS AND REHABILITATION
ACCESS COMPLIANCE REVIEW
APPROVAL OF THIS PLAN DOES NOT AUTHORIZE OR APPROVE ANY OMISSION OR DEVIATION FROM APPLICABLE REGULATIONS



MARTHA CERVANTES
SENIOR ARCHITECT
JOHN RODRIGUEZ
SUPERVISING ARCHITECT

CAL
18-045

OVERALL NEW WORK ROOF PLAN - BUILDING 322
REPLACE ROOF, PHASE 2
CALIPATRIA STATE PRISON (CAL)
7018 BLAIR ROAD
CALIPATRIA, CA 92233


CAD FILE: PHASE 2 BUILDING 322 - 18-045.DWG

REVISIONS		
REV.	DATE	DESCRIPTION
1	07/22/24	CB01 RF03 ROOF SLOPE

DATE: 07/31/2024


SHEET NUMBER
HA2.0

OF # SHEETS V1

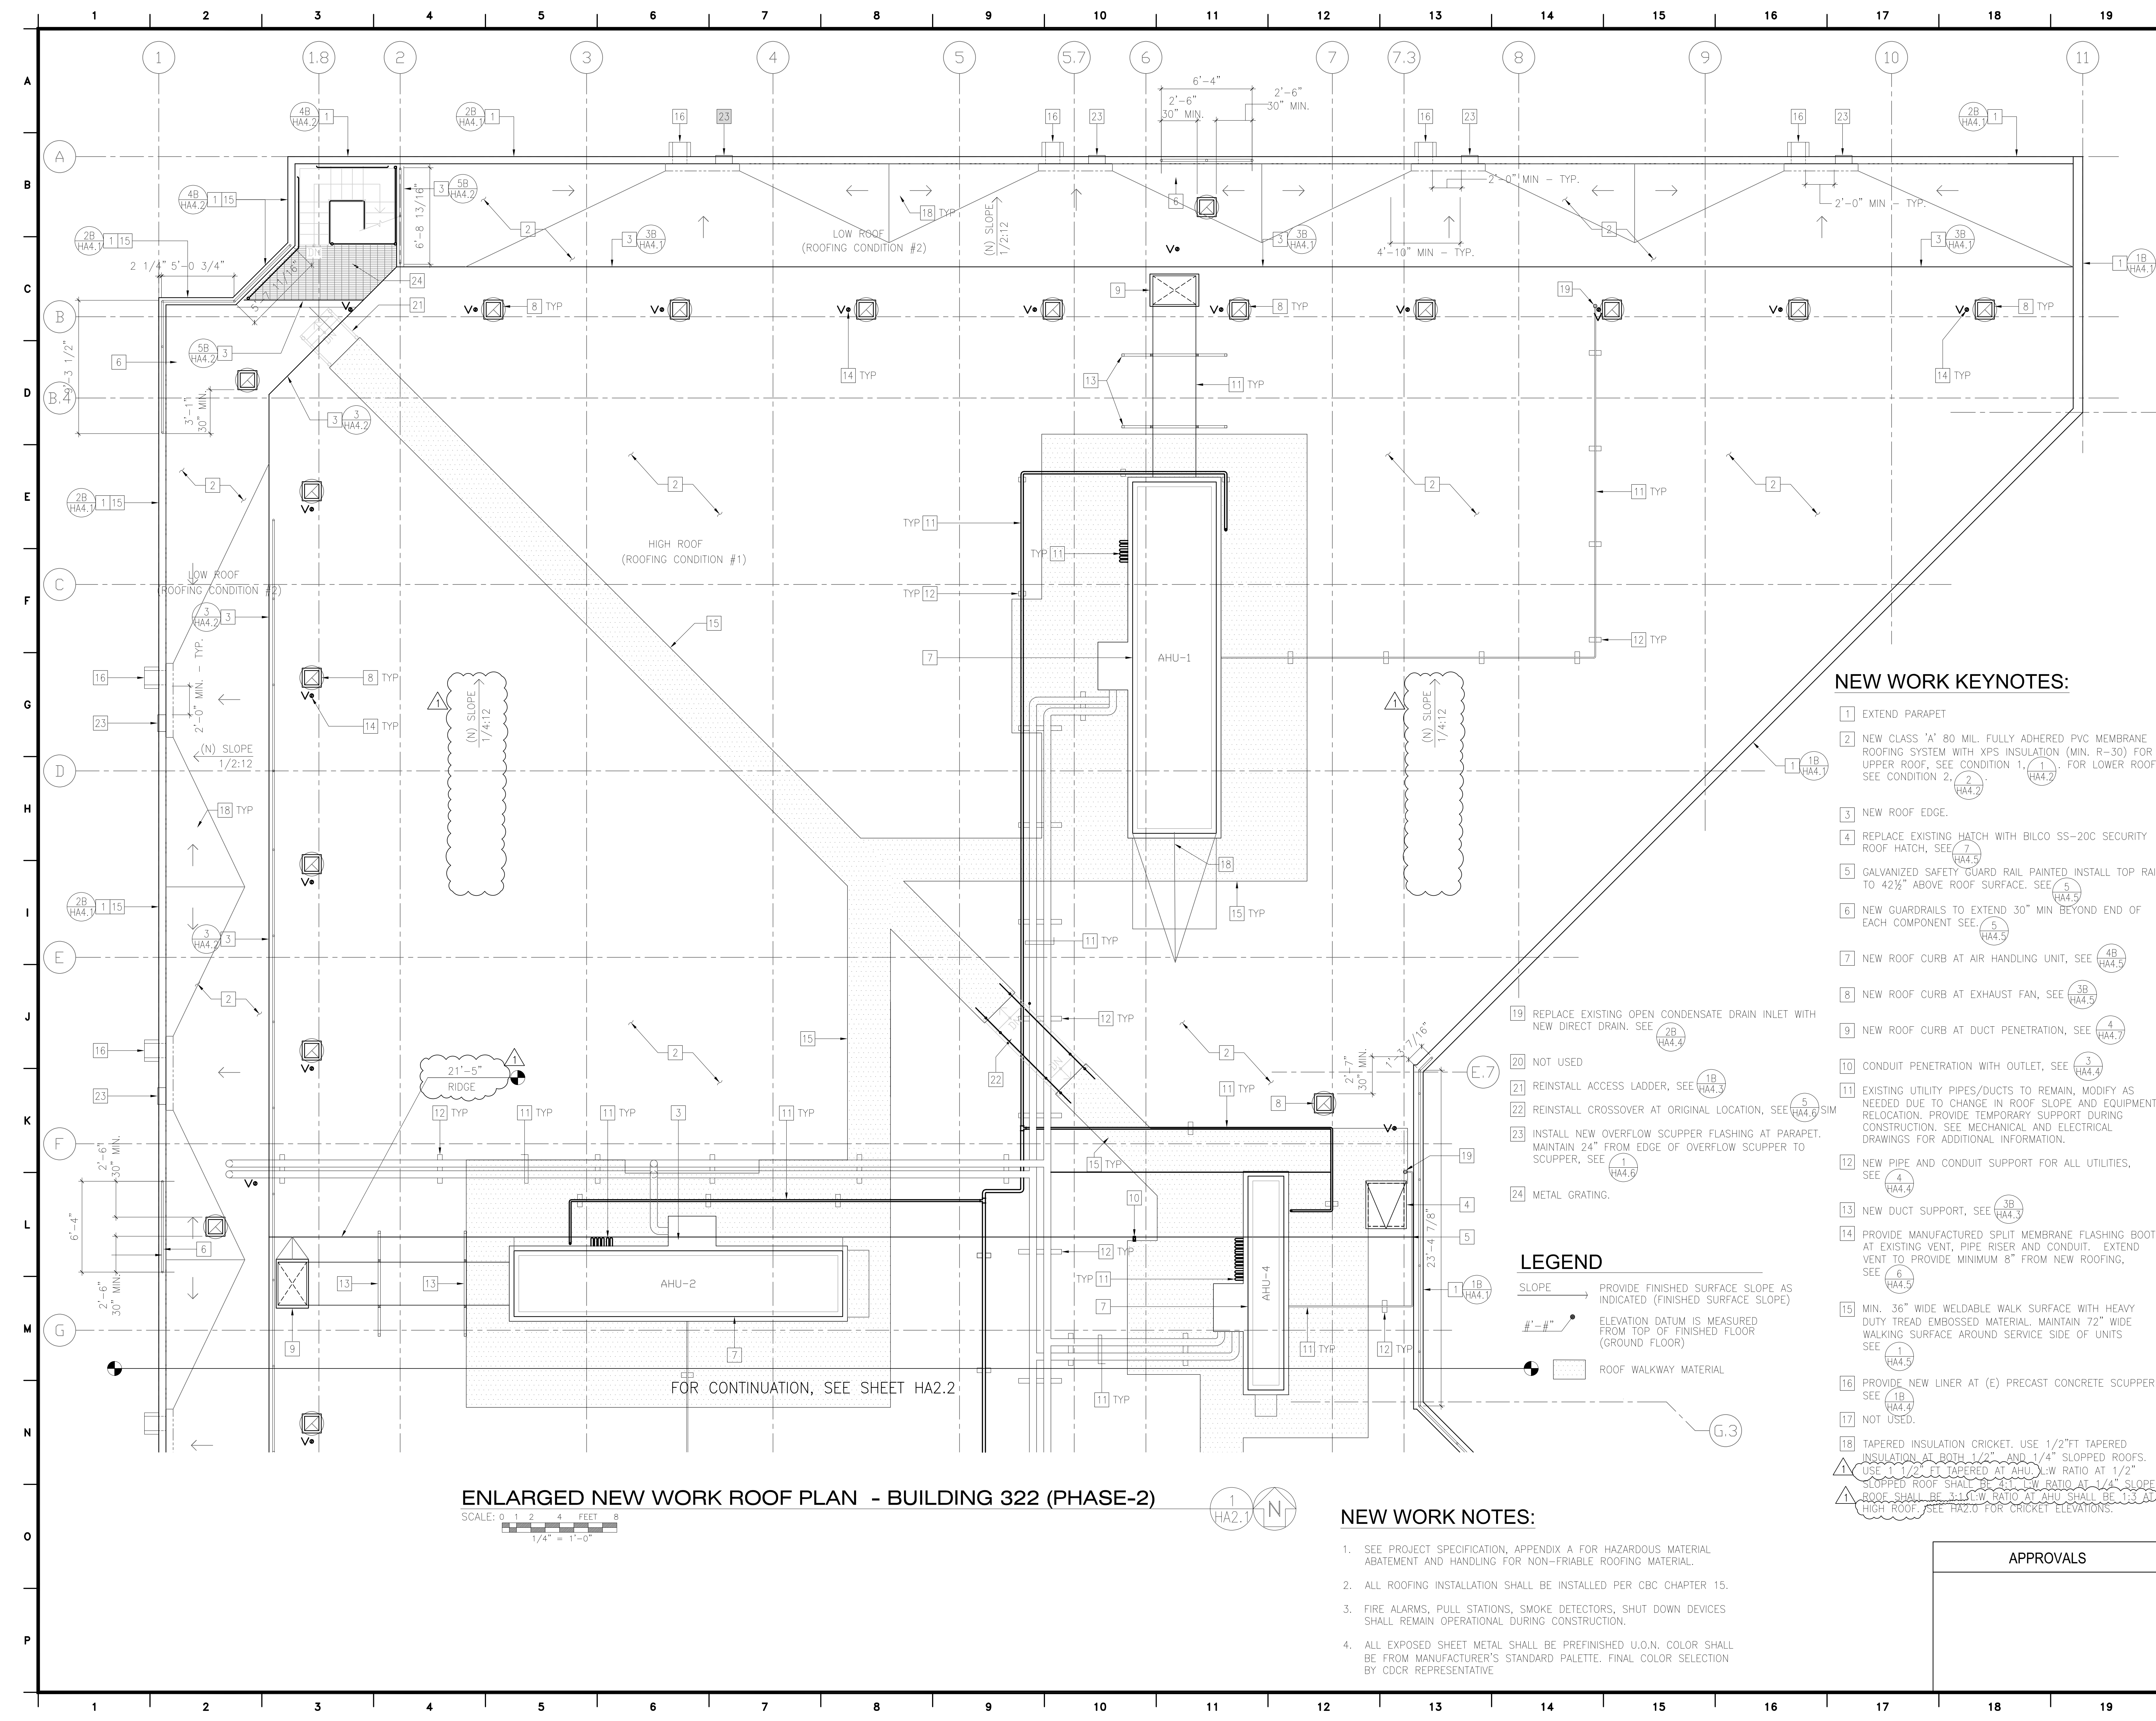

ENLARGED NEW WORK ROOF PLAN - BUILDING 322 (PHASE-2)

SCALE: 0 1 2 4 FEET 8
1/4" = 1'-0"

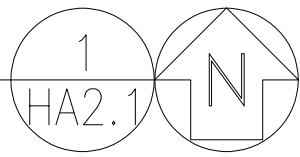

NEW WORK NOTES:

- SEE PROJECT SPECIFICATION, APPENDIX A FOR HAZARDOUS MATERIAL ABATEMENT AND HANDLING FOR NON-FRIABLE ROOFING MATERIAL.
- ALL ROOFING INSTALLATION SHALL BE INSTALLED PER CBC CHAPTER 15.
- FIRE ALARMS, PULL STATIONS, SMOKE DETECTORS, SHUT DOWN DEVICES SHALL REMAIN OPERATIONAL DURING CONSTRUCTION.
- ALL EXPOSED SHEET METAL SHALL BE PREFINISHED U.O.N. COLOR SHALL BE FROM MANUFACTURER'S STANDARD PALETTE. FINAL COLOR SELECTION BY CDCR REPRESENTATIVE


NEW WORK KEYNOTES:

- EXTEND PARAPET
- NEW CLASS 'A' 80 MIL. FULLY ADHERED PVC MEMBRANE ROOFING SYSTEM WITH XPS INSULATION (MIN. R=30) FOR UPPER ROOF, SEE CONDITION 1, (1 HA4.2) FOR LOWER ROOF, SEE CONDITION 2, (2 HA4.2)
- NEW ROOF EDGE.
- REPLACE EXISTING HATCH WITH BILCO SS-20C SECURITY ROOF HATCH, SEE (7 HA4.5)
- GALVANIZED SAFETY GUARD RAIL PAINTED INSTALL TOP RAIL TO 42 1/2" ABOVE ROOF SURFACE. SEE (5 HA4.5)
- NEW GUARDRAILS TO EXTEND 30" MIN BEYOND END OF EACH COMPONENT SEE (5 HA4.5)
- NEW ROOF CURB AT AIR HANDLING UNIT, SEE (4B HA4.5)
- NEW ROOF CURB AT EXHAUST FAN, SEE (3B HA4.5)
- NEW ROOF CURB AT DUCT PENETRATION, SEE (4 HA4.7)
- CONDUIT PENETRATION WITH OUTLET, SEE (3 HA4.4)
- EXISTING UTILITY PIPES/DUCTS TO REMAIN, MODIFY AS NEEDED DUE TO CHANGE IN ROOF SLOPE AND EQUIPMENT RELOCATION. PROVIDE TEMPORARY SUPPORT DURING CONSTRUCTION. SEE MECHANICAL AND ELECTRICAL DRAWINGS FOR ADDITIONAL INFORMATION.
- NEW PIPE AND CONDUIT SUPPORT FOR ALL UTILITIES, SEE (4 HA4.4)
- NEW DUCT SUPPORT, SEE (3B HA4.3)
- PROVIDE MANUFACTURED SPLIT MEMBRANE FLASHING BOOT AT EXISTING VENT, PIPE RISER AND CONDUIT. EXTEND VENT TO PROVIDE MINIMUM 8" FROM NEW ROOFING, SEE (6 HA4.5)
- MIN. 36" WIDE WELDABLE WALK SURFACE WITH HEAVY DUTY TREAD EMBOSSED MATERIAL. MAINTAIN 72" WIDE WALKING SURFACE AROUND SERVICE SIDE OF UNITS SEE (1 HA4.5)
- PROVIDE NEW LINER AT (E) PRECAST CONCRETE SCUPPER, SEE (1B HA4.4)
- NOT USED.
- TAPERED INSULATION CRICKET. USE 1/2" TAPERED INSULATION AT BOTH 1/2" AND 1/4" SLOPPED ROOFS. USE 1 1/2" TAPERED AT AHU. S.W. RATIO AT 1/2" SLOPPED ROOF SHALL BE 3:1 S.W. RATIO AT 1/4" SLOPPED ROOF SHALL BE 3:1 S.W. RATIO AT AHU SHALL BE 1:3 AT HIGH ROOF, SEE HAZ.0 FOR CRICKET ELEVATIONS.


LEGEND

- SLOPE → PROVIDE FINISHED SURFACE SLOPE AS INDICATED (FINISHED SURFACE SLOPE)
- #'-#" • ELEVATION DATUM IS MEASURED FROM TOP OF FINISHED FLOOR (GROUND FLOOR)
- ROOF WALKWAY MATERIAL

APPROVALS

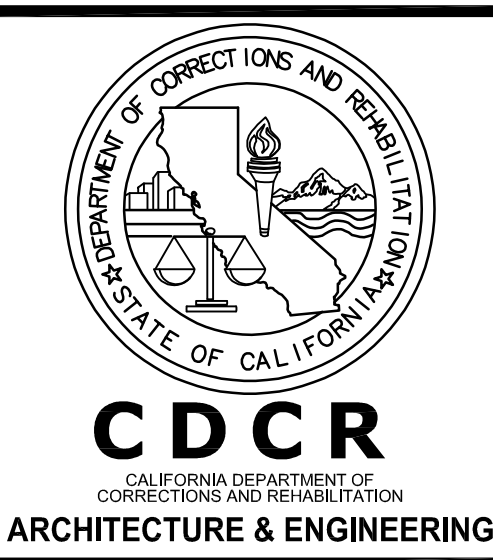

CALIFORNIA DEPARTMENT OF CORRECTIONS AND REHABILITATION
ACCESS COMPLIANCE REVIEW
APPROVAL OF THIS PLAN DOES NOT AUTHORIZE OR APPROVE ANY OMISSION OR DEVIATION FROM APPLICABLE REGULATIONS

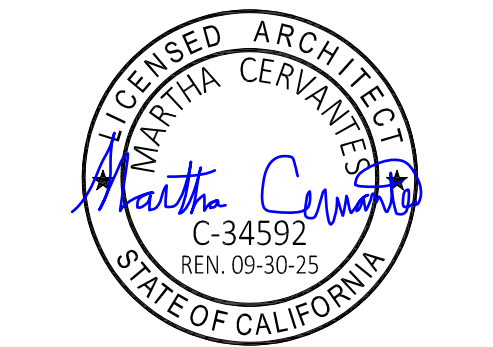

MARTHA CERVANTES
SENIOR ARCHITECT

JOHN RODRIGUEZ
SUPERVISING ARCHITECT

ENLARGED NEW WORK ROOF PLAN - BUILDING 322

REPLACE ROOF, PHASE 2

CALIPATRIA STATE PRISON (CAL)
7018 BLAIR ROAD
CALIPATRIA, CA 92233

CAD FILE: PHASE 2 NEW WORK ROOF PLAN - BUILDING 322 (PHASE 2) - 11-11-2024


REVISIONS		
REV.	DATE	DESCRIPTION
1	07/22/24	CB01 RF103 ROOF SLOPE

DATE: 07/31/2024

SHEET NUMBER


HA2.1

OF # SHEETS V1

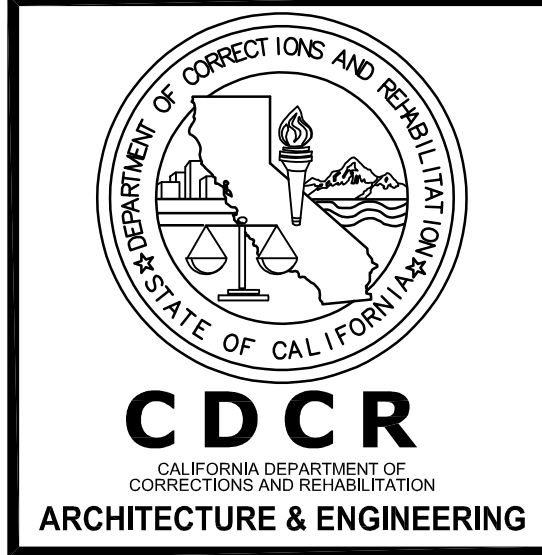

CALIFORNIA DEPARTMENT OF
CORRECTIONS AND REHABILITATION
ACCESS COMPLIANCE REVIEW

APPROVAL OF THIS PLAN DOES NOT AUTHORIZE
OR APPROVE ANY OMISSION OR DEVIATION
FROM APPLICABLE REGULATIONS

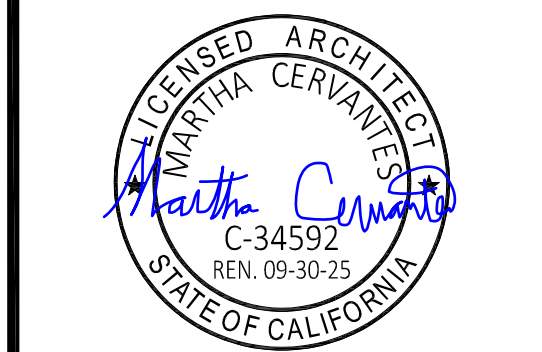

MARTHA CERVANTES
SENIOR ARCHITECT

JOHN RODRIGUEZ
SUPERVISING ARCHITECT

CAL
18-045

ENLARGED NEW WORK ROOF PLAN - BUILDING 322
REPLACE ROOF, PHASE 2

CALIPATRIA STATE PRISON (CAL)
7018 BLAIR ROAD
CALIPATRIA, CA 92233


CAD FILE:
R:\PROJECTS\BUILDING 322\PHASE 2\NEW ROOF\ENLARGED NEW WORK ROOF PLAN - BUILDING 322.dwg

REVISIONS		
REV.	DATE	DESCRIPTION
1	07/22/24	CB01 RF103 ROOF SLOPE

DATE: 07/31/2024
SHEET NUMBER
HA2.2
OF # SHEETS V1

ENLARGED NEW WORK ROOF PLAN - BUILDING 322 (PHASE-2)

SCALE: 0 2 4 FEET
1/4" = 1'-0"

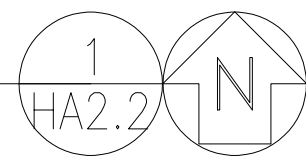

NEW WORK KEYNOTES:

- 1 EXTEND PARAPET.
- 2 NEW CLASS 'A' 80 MIL. FULLY ADHERED PVC MEMBRANE ROOFING SYSTEM WITH XPS INSULATION (MIN. R-30) FOR UPPER ROOF, SEE CONDITION 1. FOR LOWER ROOF, SEE CONDITION 2.
- 3 TAPERED INSULATION CRICKET. USE 1/2"/FT TAPERED INSULATION AT BOTH 1/2" AND 1/4" SLOPED ROOFS. USE 1 1/2" FT TAPERED AT AHU. LOW RATIO AT 1/2" SLOPED ROOF SHALL BE 2:1. LOW RATIO AT 1/4" SLOPED ROOF SHALL BE 3:1. LOW RATIO AT AHU SHALL BE 1:3. AT HIGH ROOF, SEE HA2.0 FOR CRICKET ELEVATIONS.
- 4 NOT USED.
- 5 NOT USED.
- 6 NEW GUARDRAILS TO EXTEND 30" MIN BEYOND END OF EACH COMPONENT, SEE HA4.5.
- 7 NEW ROOF CURB AT AIR HANDLING UNIT, SEE HA4.5.
- 8 NEW ROOF CURB AT EXHAUST FAN, SEE HA4.5.
- 9 NEW ROOF CURB AT DUCT PENETRATION, SEE HA4.7.

- 10 EXTEND CONCRETE EQUIPMENT CURBS AT WATER HEATER, SEE HA4.6.
- 11 EXISTING UTILITY PIPES/DUCTS TO REMAIN, MODIFY AS NEEDED DUE TO CHANGE IN ROOF SLOPE AND EQUIPMENT RELOCATION. PROVIDE TEMPORARY SUPPORT DURING CONSTRUCTION. SEE MECHANICAL AND ELECTRICAL DRAWINGS FOR ADDITIONAL INFORMATION.
- 12 NEW PIPE AND CONDUIT SUPPORT FOR ALL UTILITIES, SEE HA4.4.
- 13 NEW DUCT SUPPORT, SEE HA4.3.
- 14 PROVIDE MANUFACTURED SPLIT MEMBRANE FLASHING BOOT AT EXISTING VENT, PIPE RISER AND CONDUIT. EXTEND VENT TO PROVIDE MINIMUM 8" FROM NEW ROOFING, SEE HA4.3, HA4.4, HA4.5.
- 15 NOT USED.
- 16 NOT USED.
- 17 NOT USED.
- 18 MIN. 36" WIDE WELDABLE WALK SURFACE WITH HEAVY DUTY TREAD EMBOSSED MATERIAL. MAINTAIN 72" WIDE WALKING SURFACE AROUND SERVICE SIDE OF UNITS, SEE HA4.5.

- 19 REPLACE EXISTING OPEN CONDENSATE DRAIN INLET WITH NEW DIRECT DRAIN. SEE HA4.4.
- 20 PROVIDE NEW LINER AT (E) PRECAST CONCRETE SCUPPER, SEE HA4.4.
- 21 NOT USED.
- 22 EXTEND CURBED UTILITY ACCESS OPENING MIN. 8" ABOVE NEW ROOFING.
- 23 NOT USED.
- 24 NOT USED.
- 25 NEW OVERFLOW SCUPPER AT PARAPET, MAINTAIN 24" FROM EDGE OF OVERFLOW SCUPPER TO SCUPPER, SEE HA4.6.
- 26 NOT USED.
- 27 NEW EDGE ROOF AT UPPER ROOF.



NEW WORK NOTES:

1. SEE PROJECT SPECIFICATION, APPENDIX A FOR HAZARDOUS MATERIAL ABATEMENT AND HANDLING FOR NON-FRIABLE ROOFING MATERIAL.
2. ALL ROOFING INSTALLATION SHALL BE INSTALLED PER CBC CHAPTER 15.
3. FIRE ALARMS, PULL STATIONS, SMOKE DETECTORS, SHUT DOWN DEVICES SHALL REMAIN OPERATIONAL DURING CONSTRUCTION.
4. ALL EXPOSED SHEET METAL SHALL BE PREFINISHED U.O.N. COLOR SHALL BE FROM MANUFACTURER'S STANDARD PALETTE. FINAL COLOR SELECTION BY CDCR REPRESENTATIVE.


LEGEND

- SLOPE → PROVIDE FINISHED SURFACE SLOPE AS INDICATED (FINISHED SURFACE SLOPE)
- #'-#"
ELEVATION DATUM IS MEASURED FROM TOP OF FINISHED FLOOR (GROUND FLOOR)
- ROOF WALKWAY MATERIAL

APPROVALS

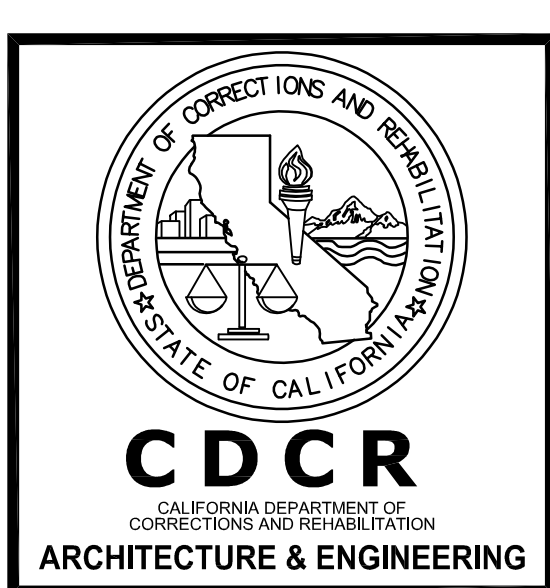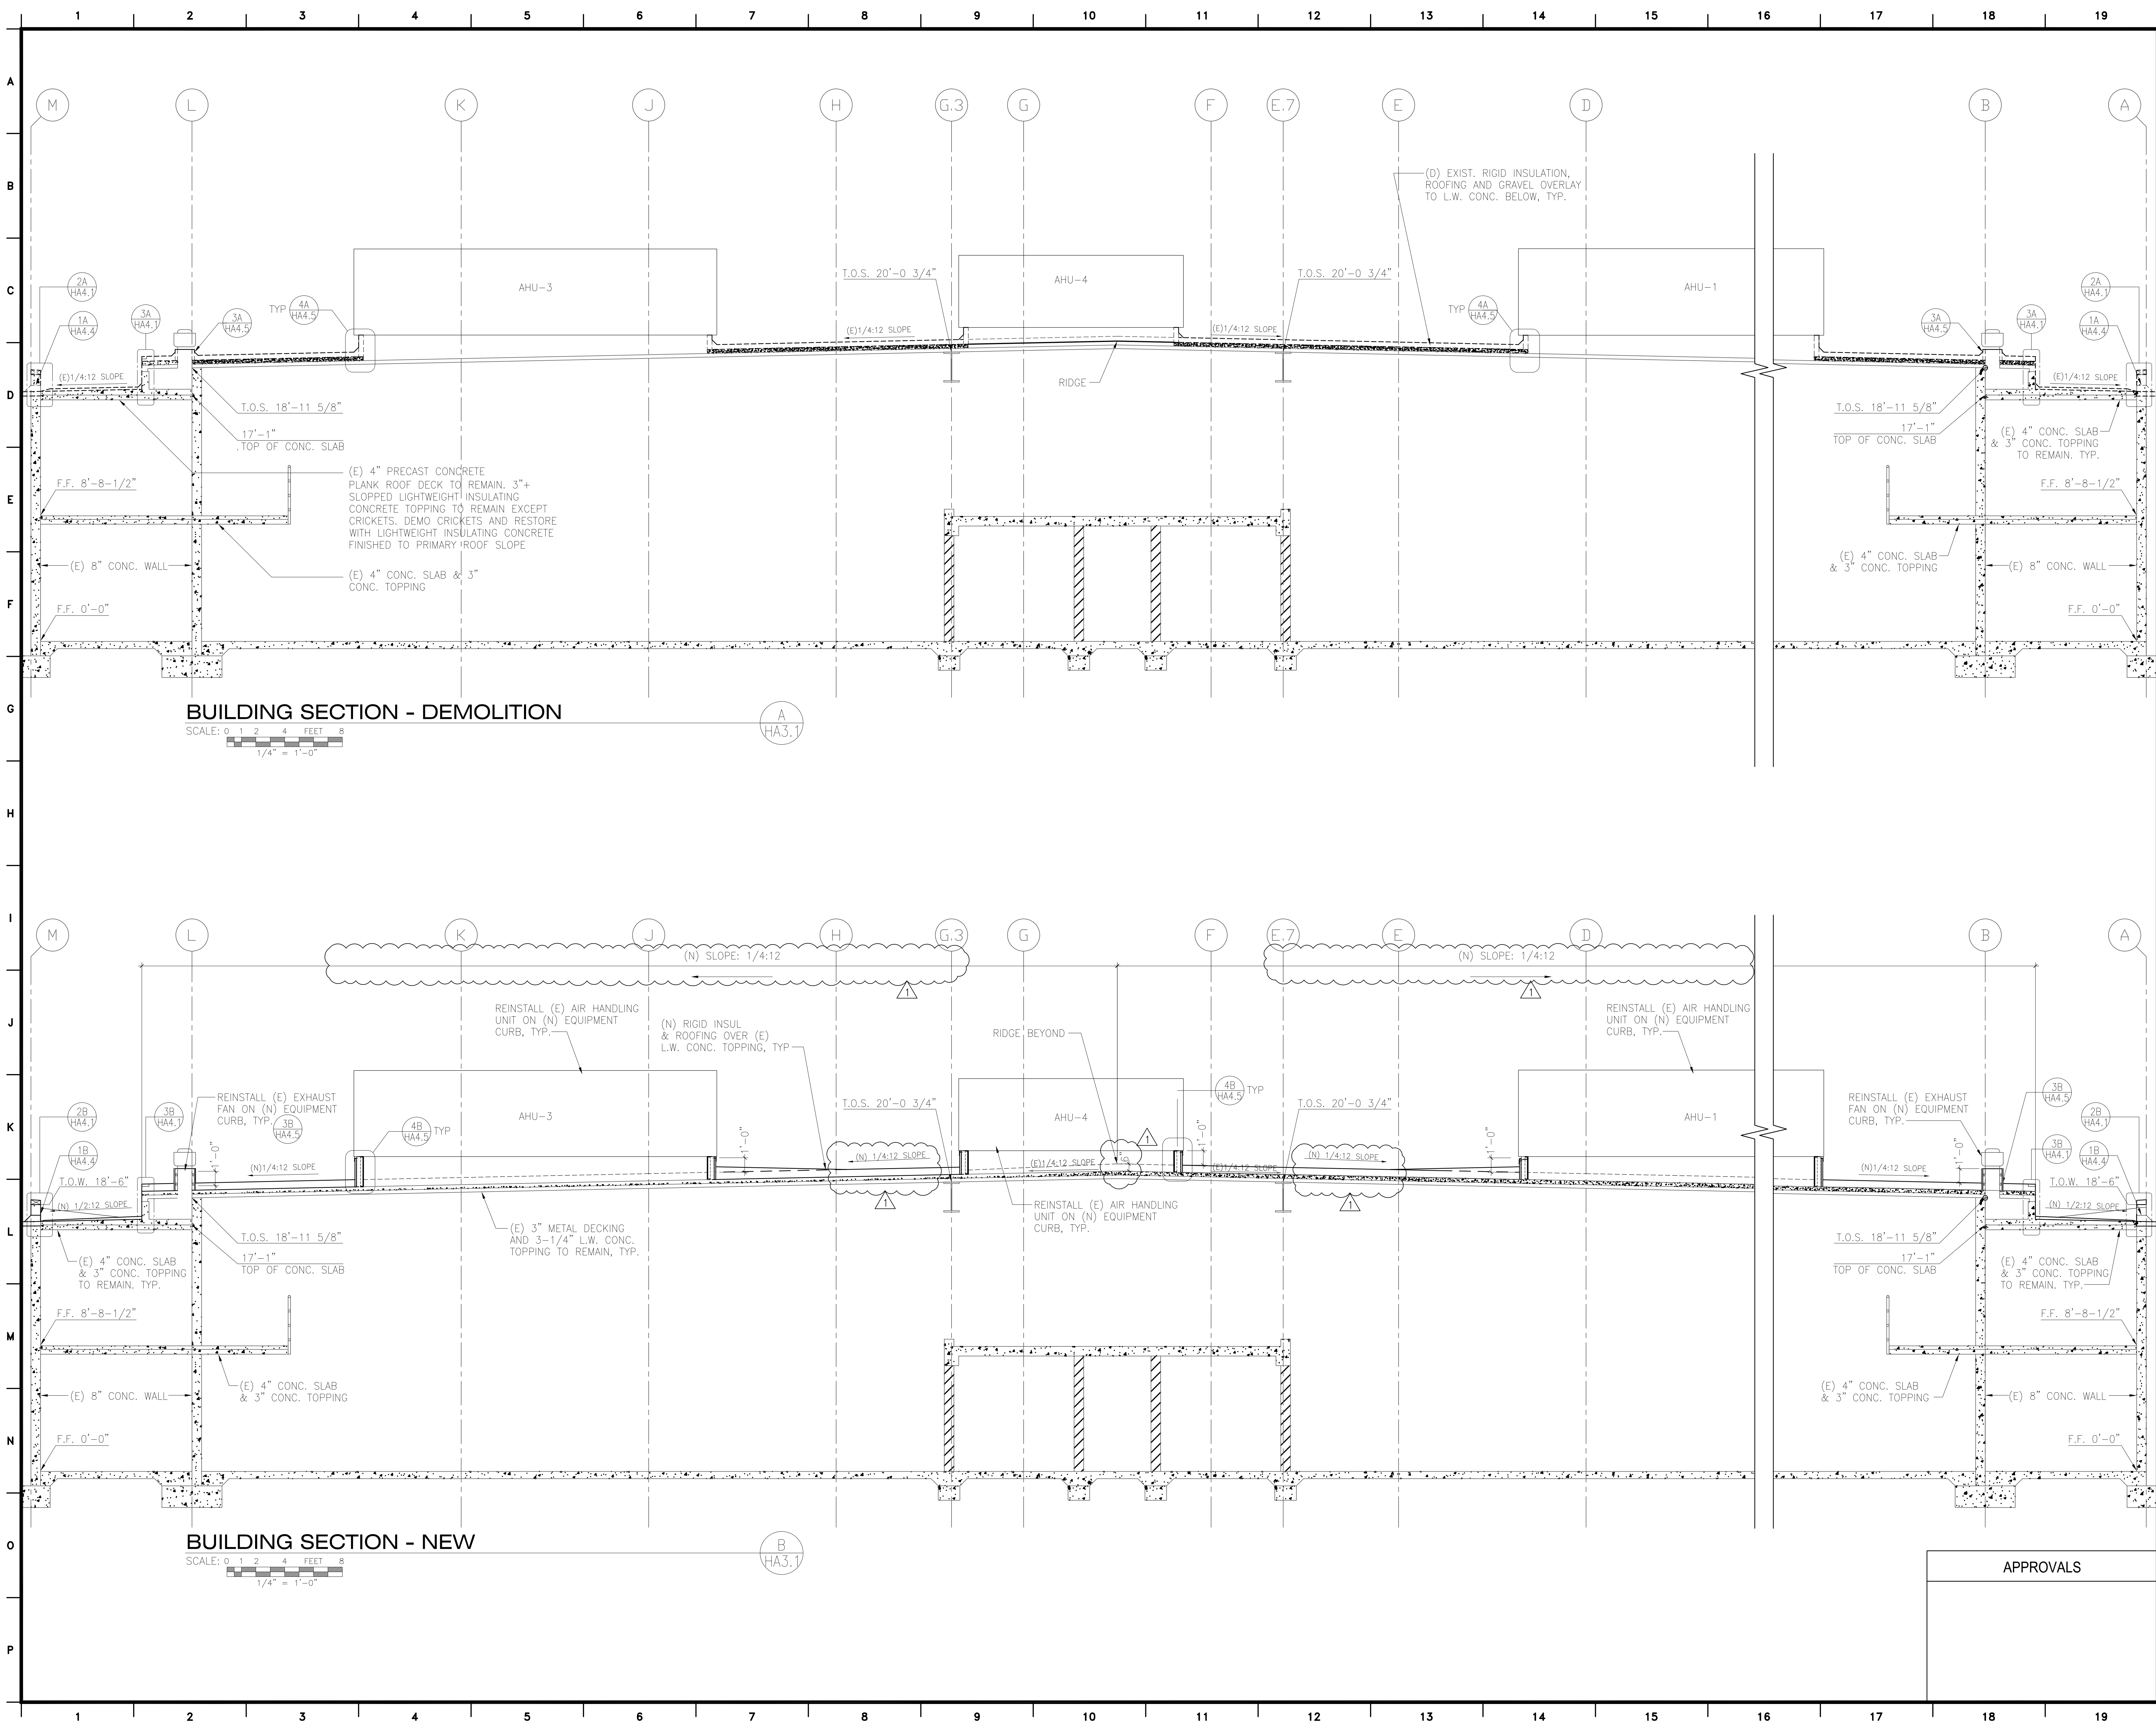

CALIFORNIA DEPARTMENT OF
CORRECTIONS AND REHABILITATION
ACCESS COMPLIANCE REVIEW
APPROVAL OF THIS PLAN DOES NOT AUTHORIZE
OR APPROVE ANY OMISSION OR DEVIATION
FROM APPLICABLE REGULATIONS

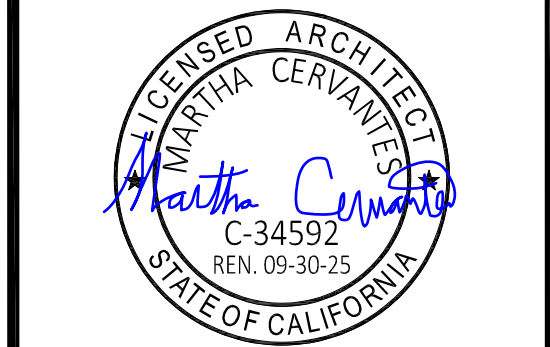

MARTHA CERVANTES
SENIOR ARCHITECT
JOHN RODRIGUEZ
SUPERVISING ARCHITECT

CAL

18-045

SECTIONS - BUILDING 322
REPLACE ROOF, PHASE 2

CALIPATRIA STATE PRISON (CAL)
7018 BLAIR ROAD
CALIPATRIA, CA 92233

CAD FILE:
PHASE 2 - BUILDING 322 - 18-045.dwg

REVISIONS		
REV.	DATE	DESCRIPTION
1	07/22/24	CB01 RF03 ROOF SLOPE


DATE: 07/31/2024

SHEET NUMBER

HA3.1


OF # SHEETS V1

APPROVALS

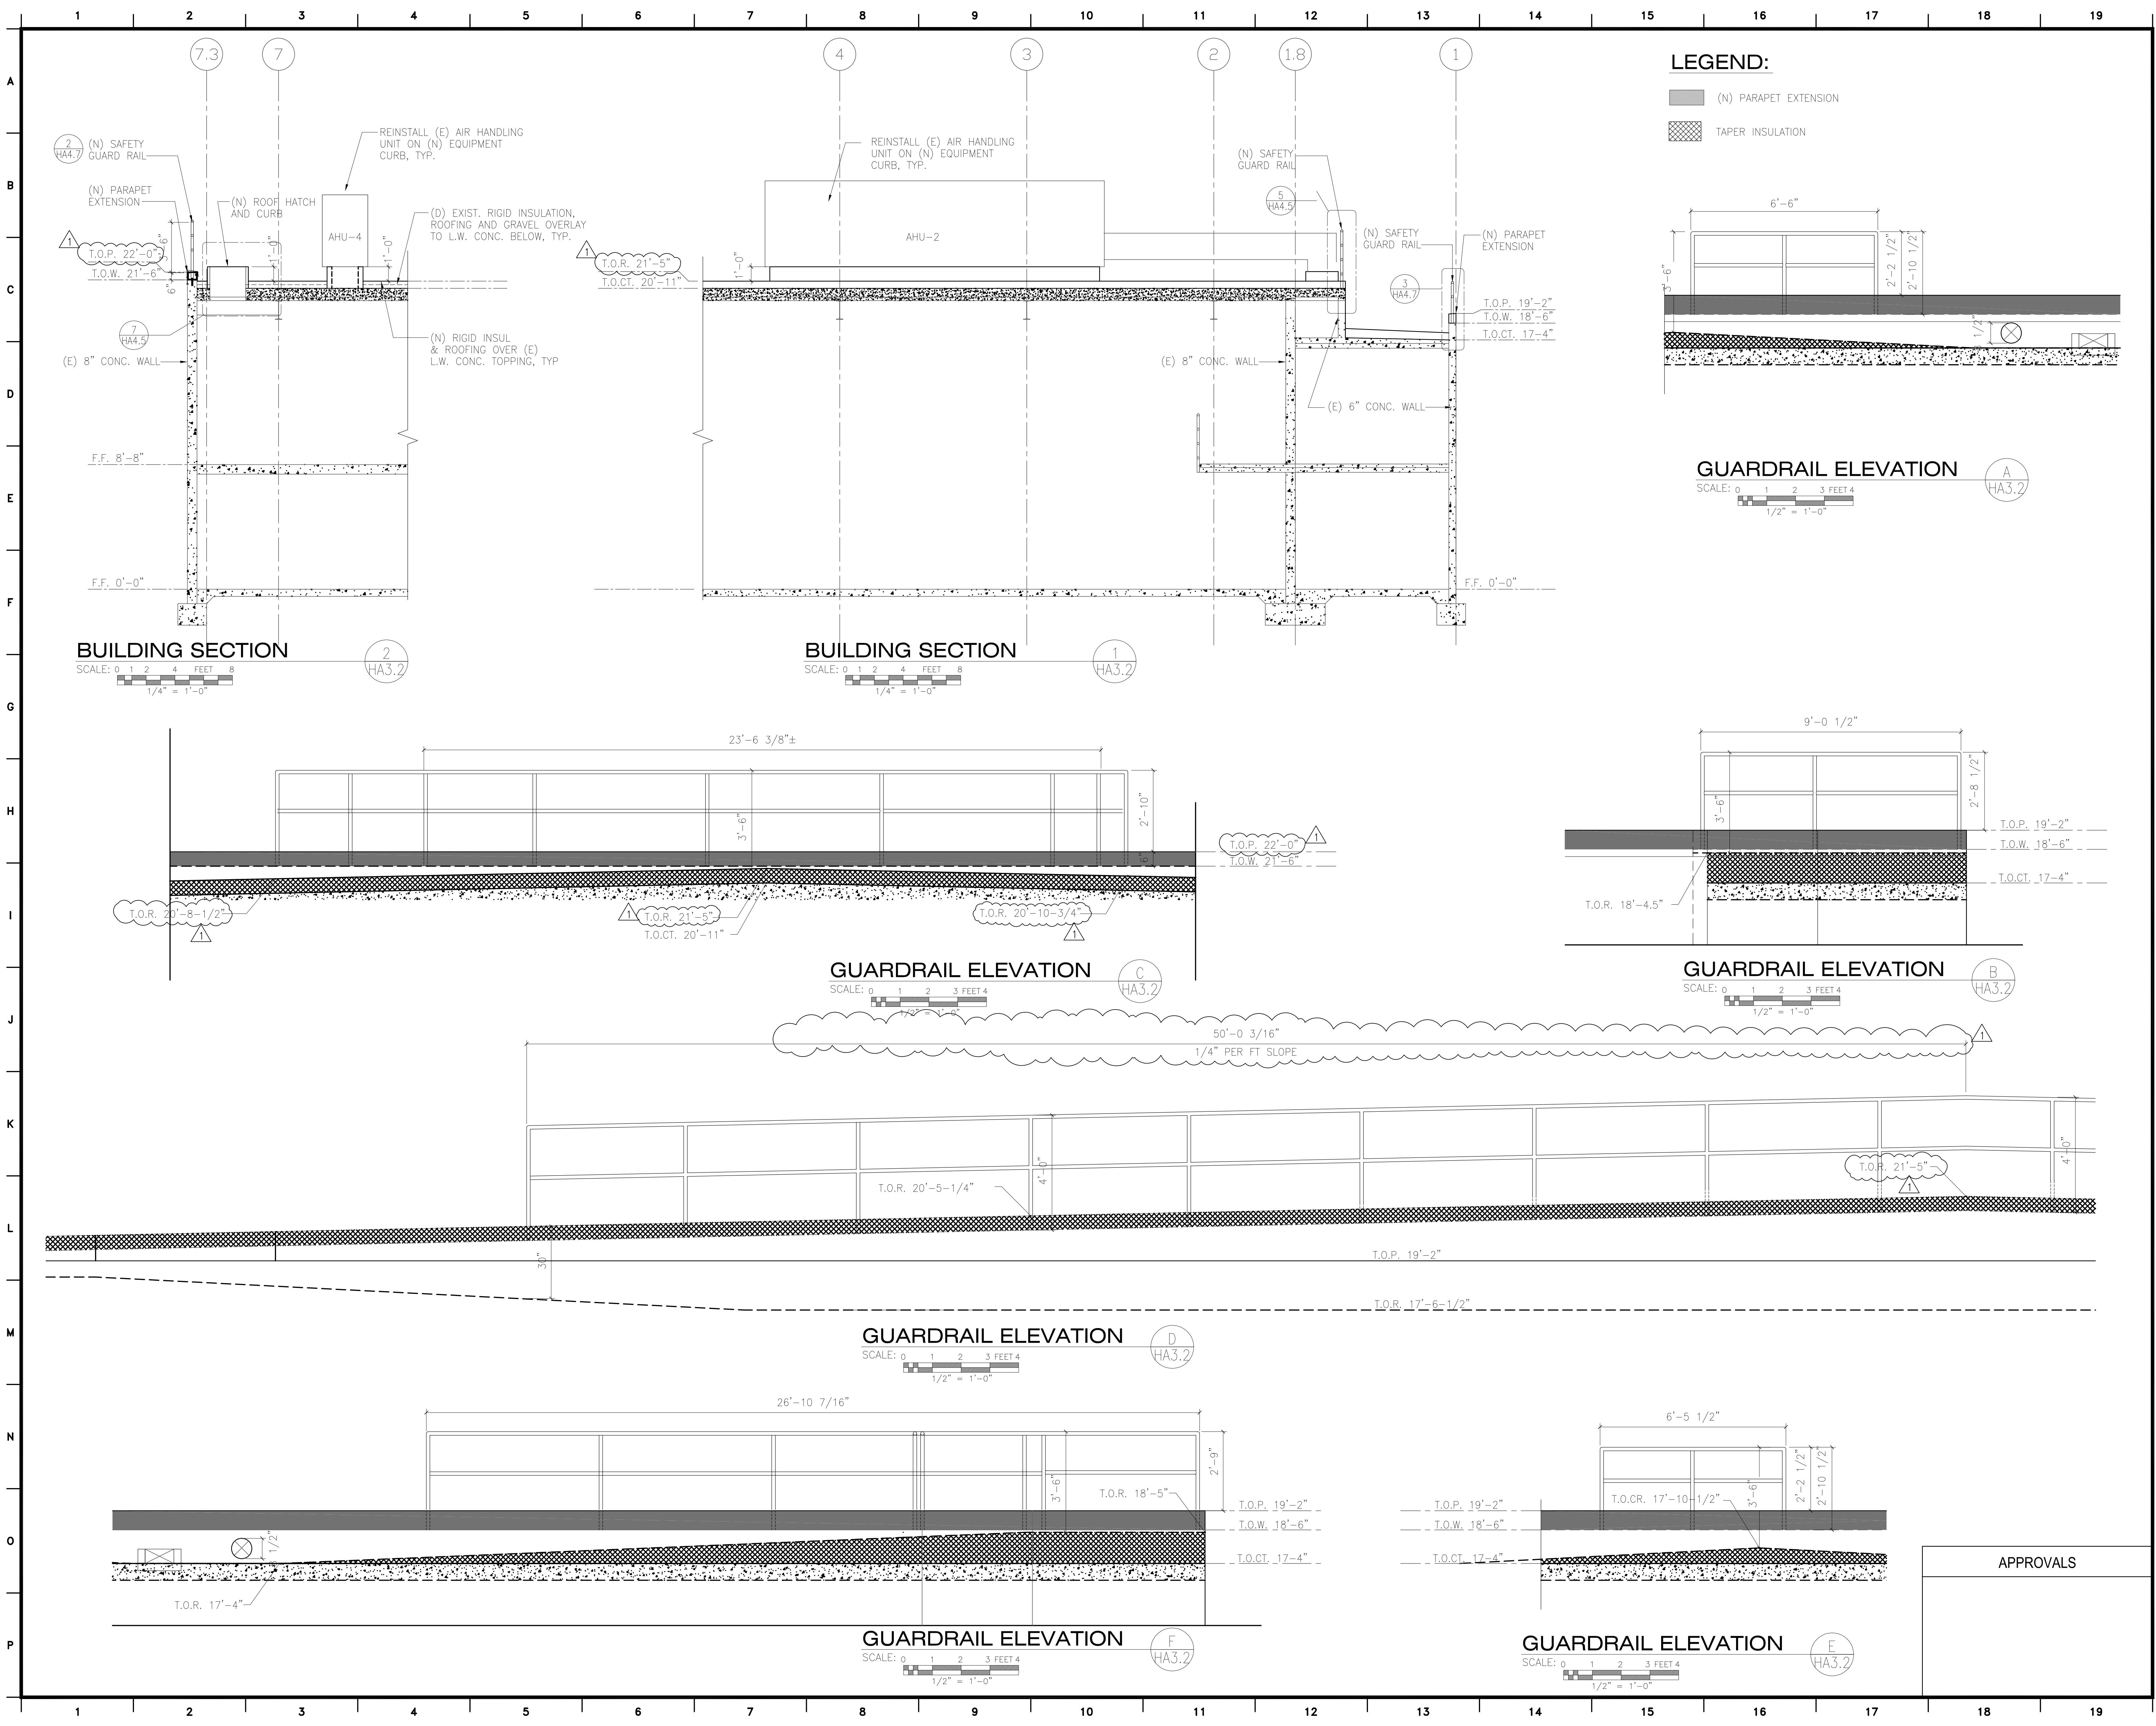

CALIFORNIA DEPARTMENT OF
CORRECTIONS AND REHABILITATION
ACCESS COMPLIANCE REVIEW

APPROVAL OF THIS PLAN DOES NOT AUTHORIZE
OR APPROVE ANY OMISSION OR DEVIATION
FROM APPLICABLE REGULATIONS

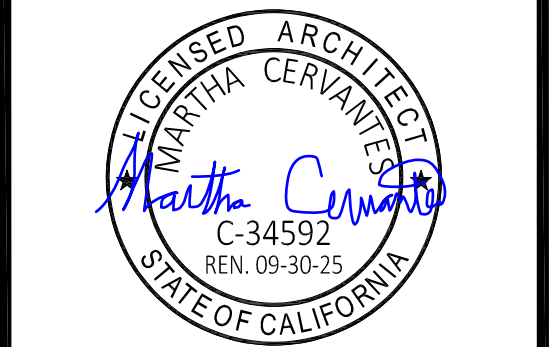

MARTHA CERVANTES
SENIOR ARCHITECT

JOHN RODRIGUEZ
SUPERVISING ARCHITECT

CAL
18-045

SECTIONS & ELEVATIONS - BUILDING 322
REPLACE ROOF, PHASE 2

CALIPATRIA STATE PRISON (CAL)
7018 BLAIR ROAD
CALIPATRIA, CA 92233

CAD FILE:
PHASE 2 - BUILDING 322 - REPLACE ROOF - PHASE 2 - 18-045.dwg

REVISIONS		
REV.	DATE	DESCRIPTION
1	07/22/24	CB01 RF03 ROOF SLOPE

DATE: 07/31/2024

SHEET NUMBER
HA3.2

OF # SHEETS V1











APPROVALS

DATE: 07/31/2024

SHEET NUMBER


HA4.1

OF # SHEETS V1

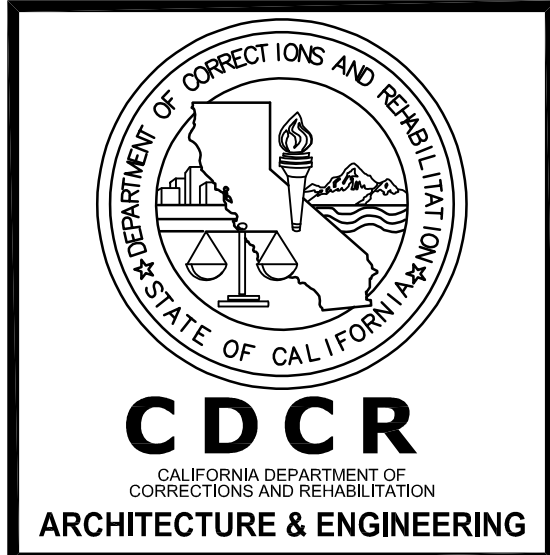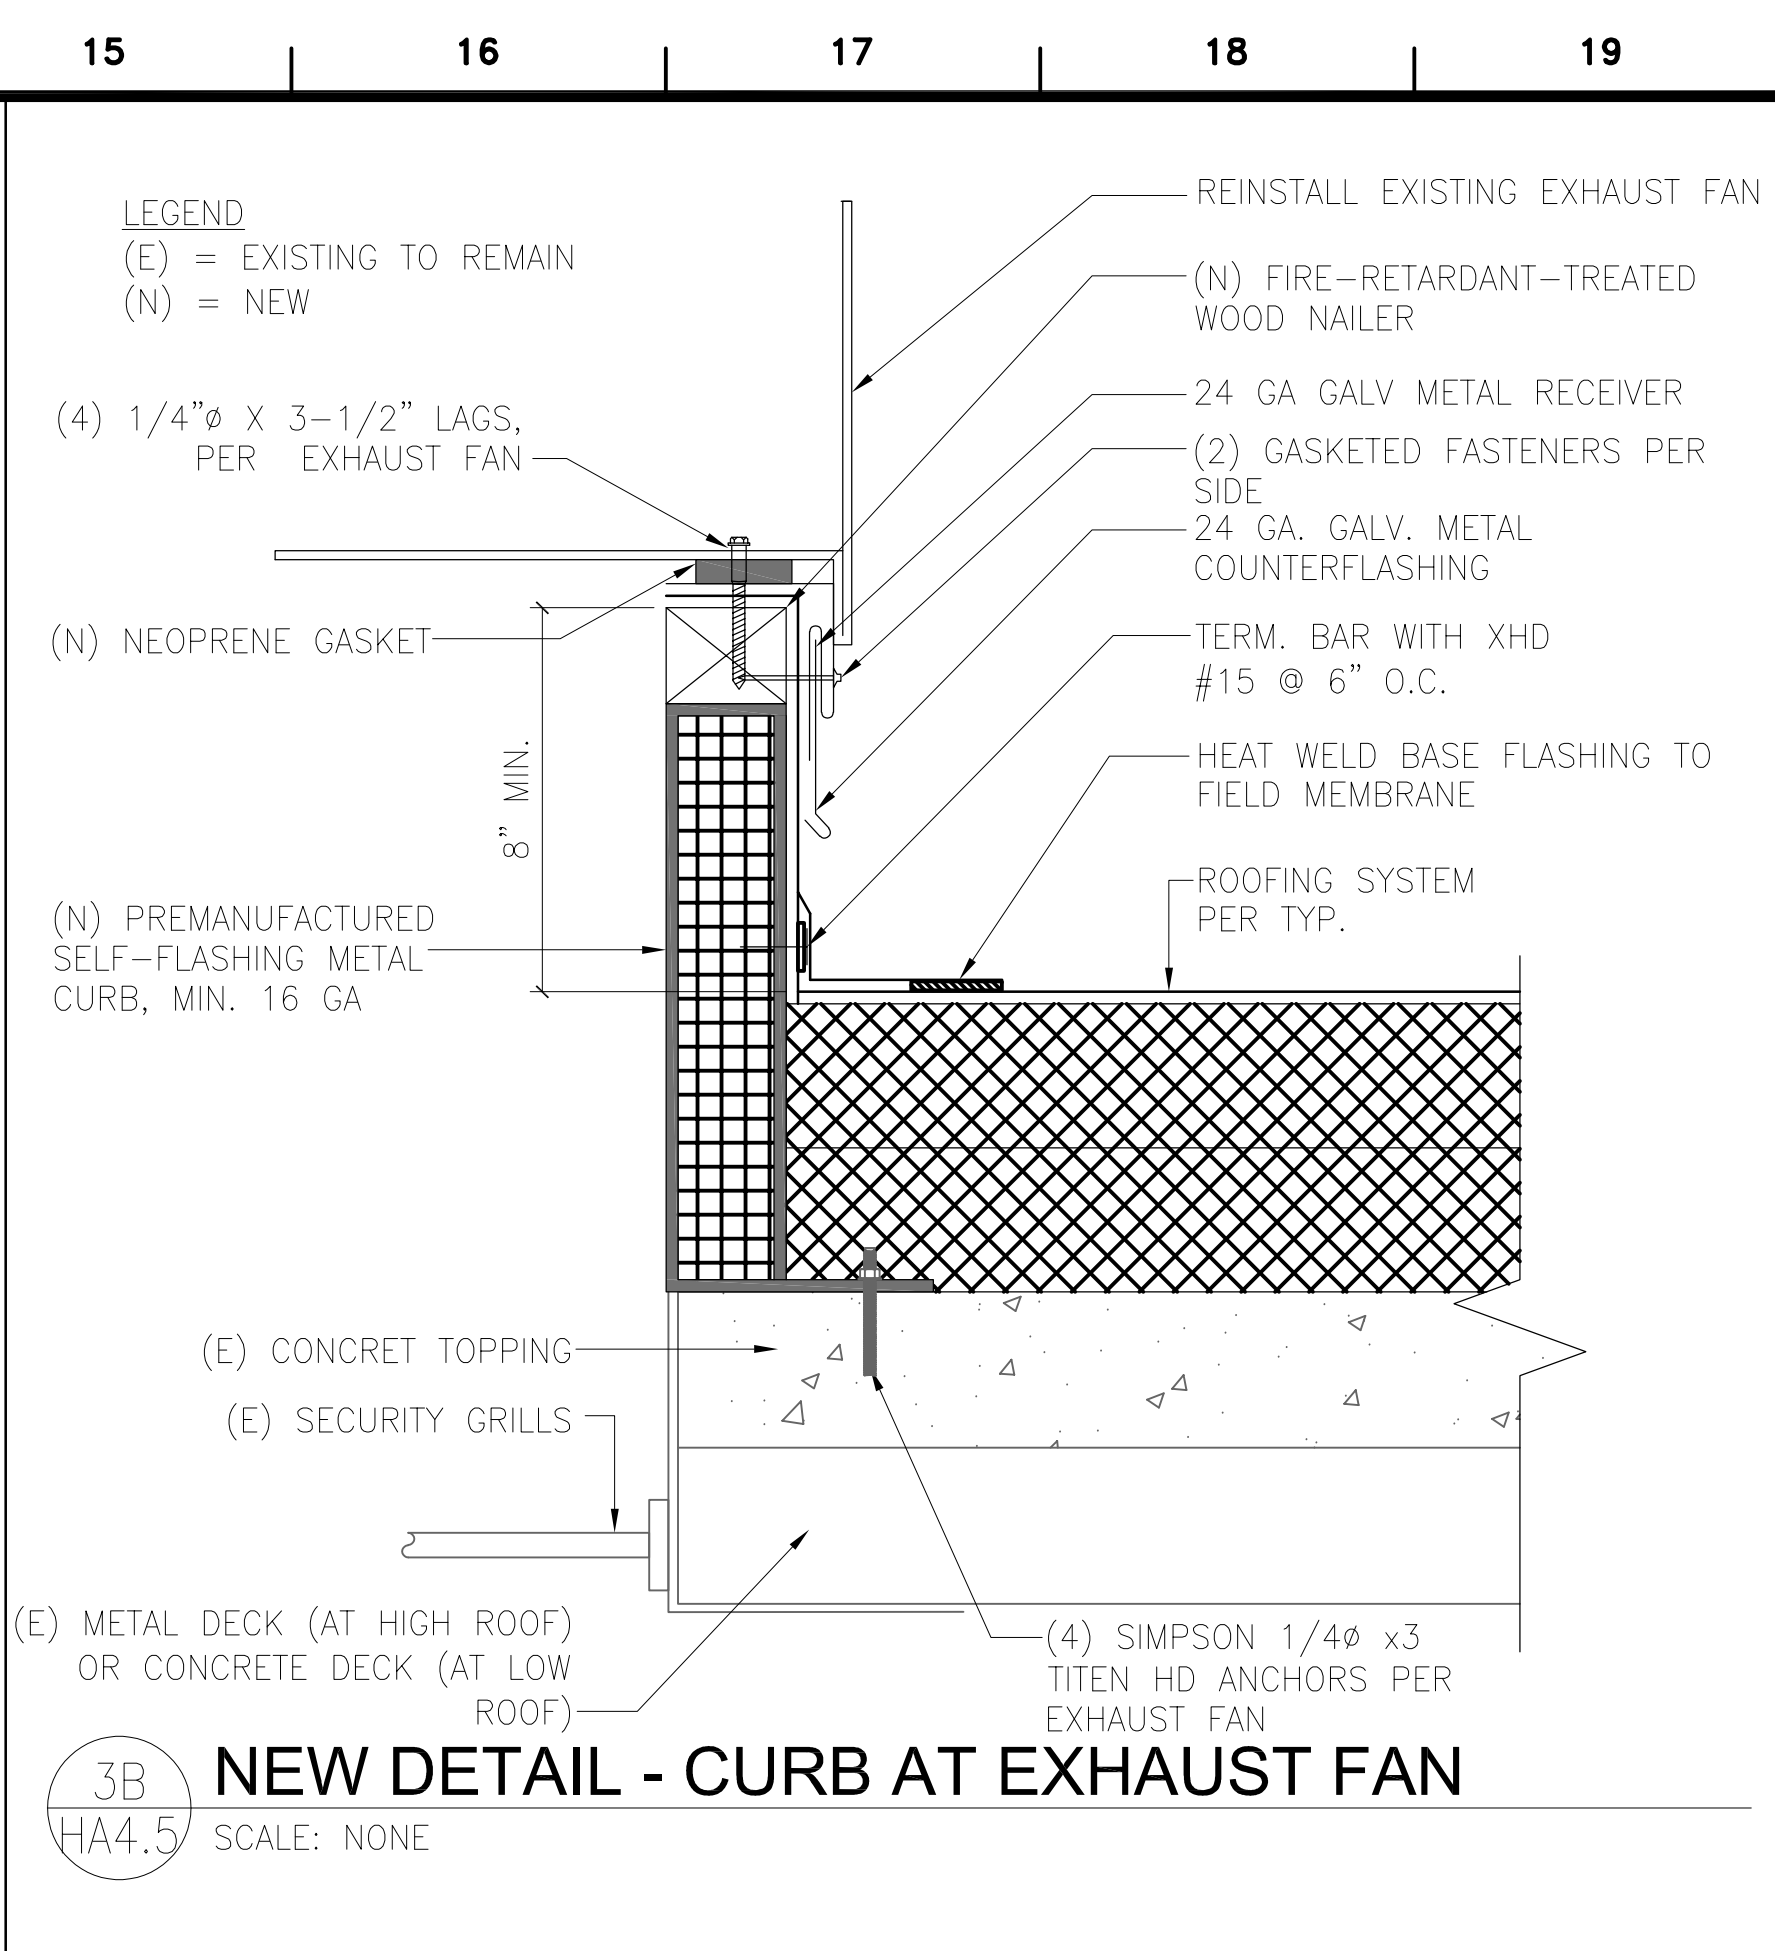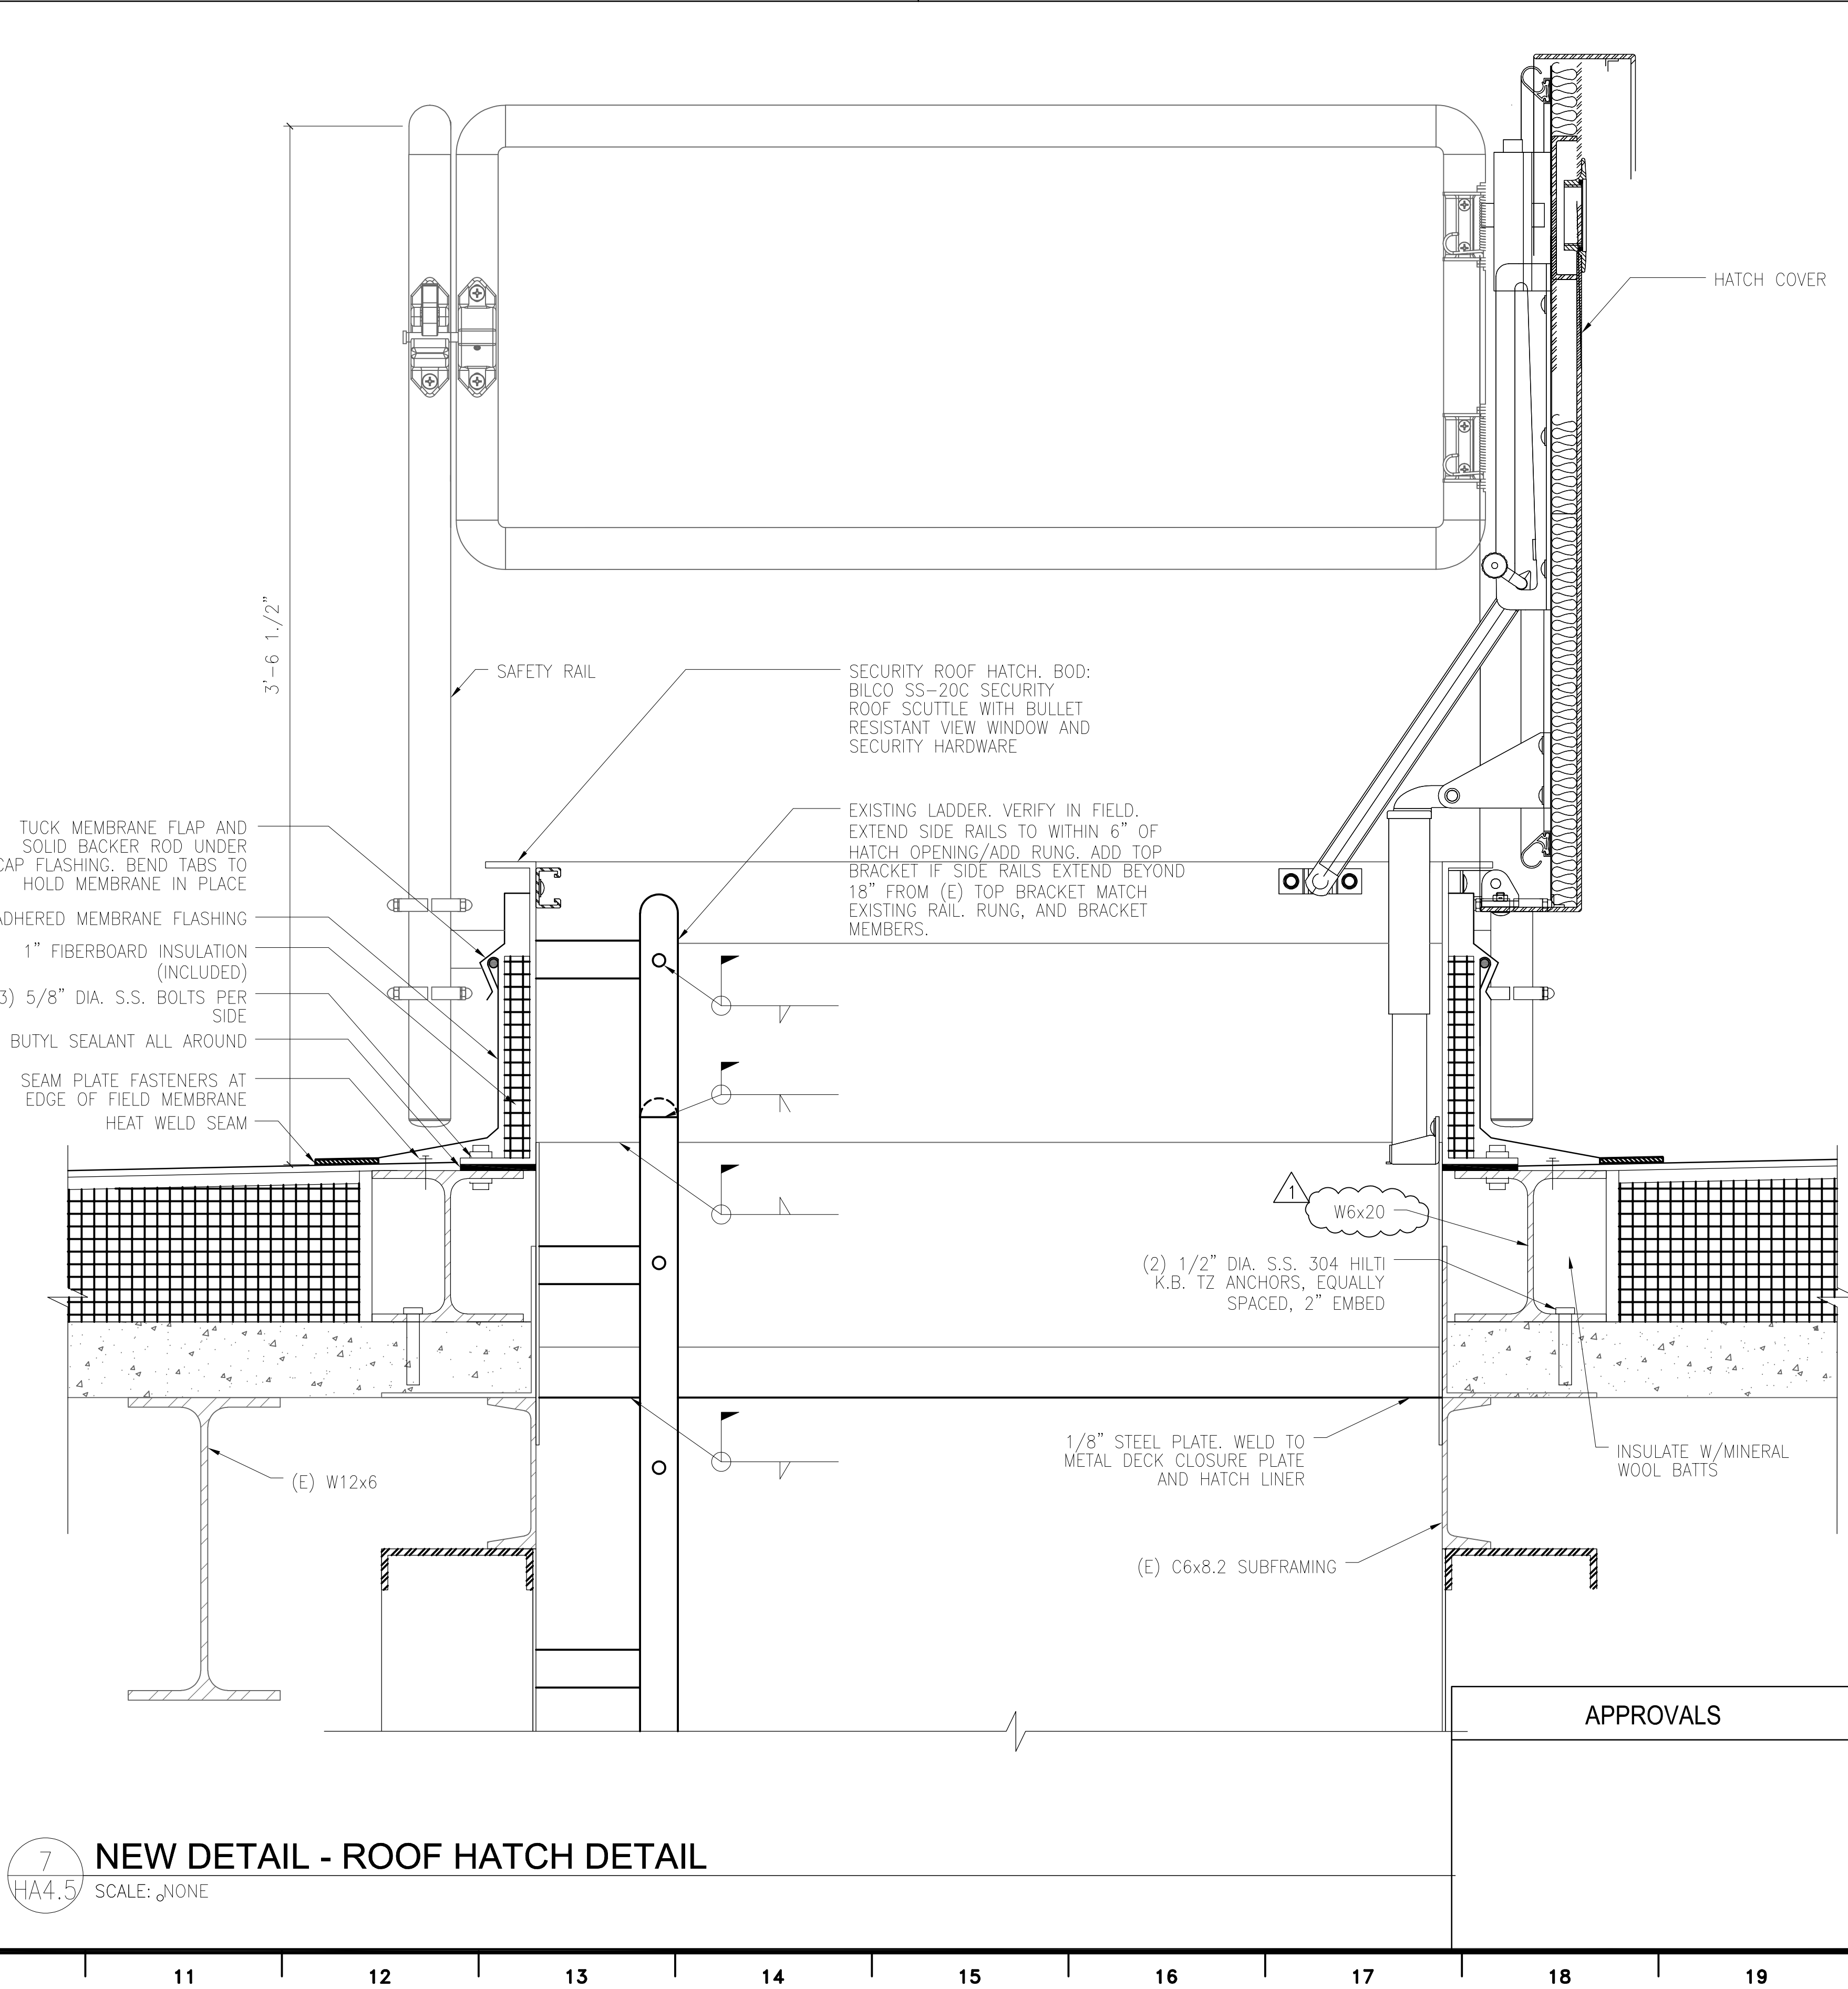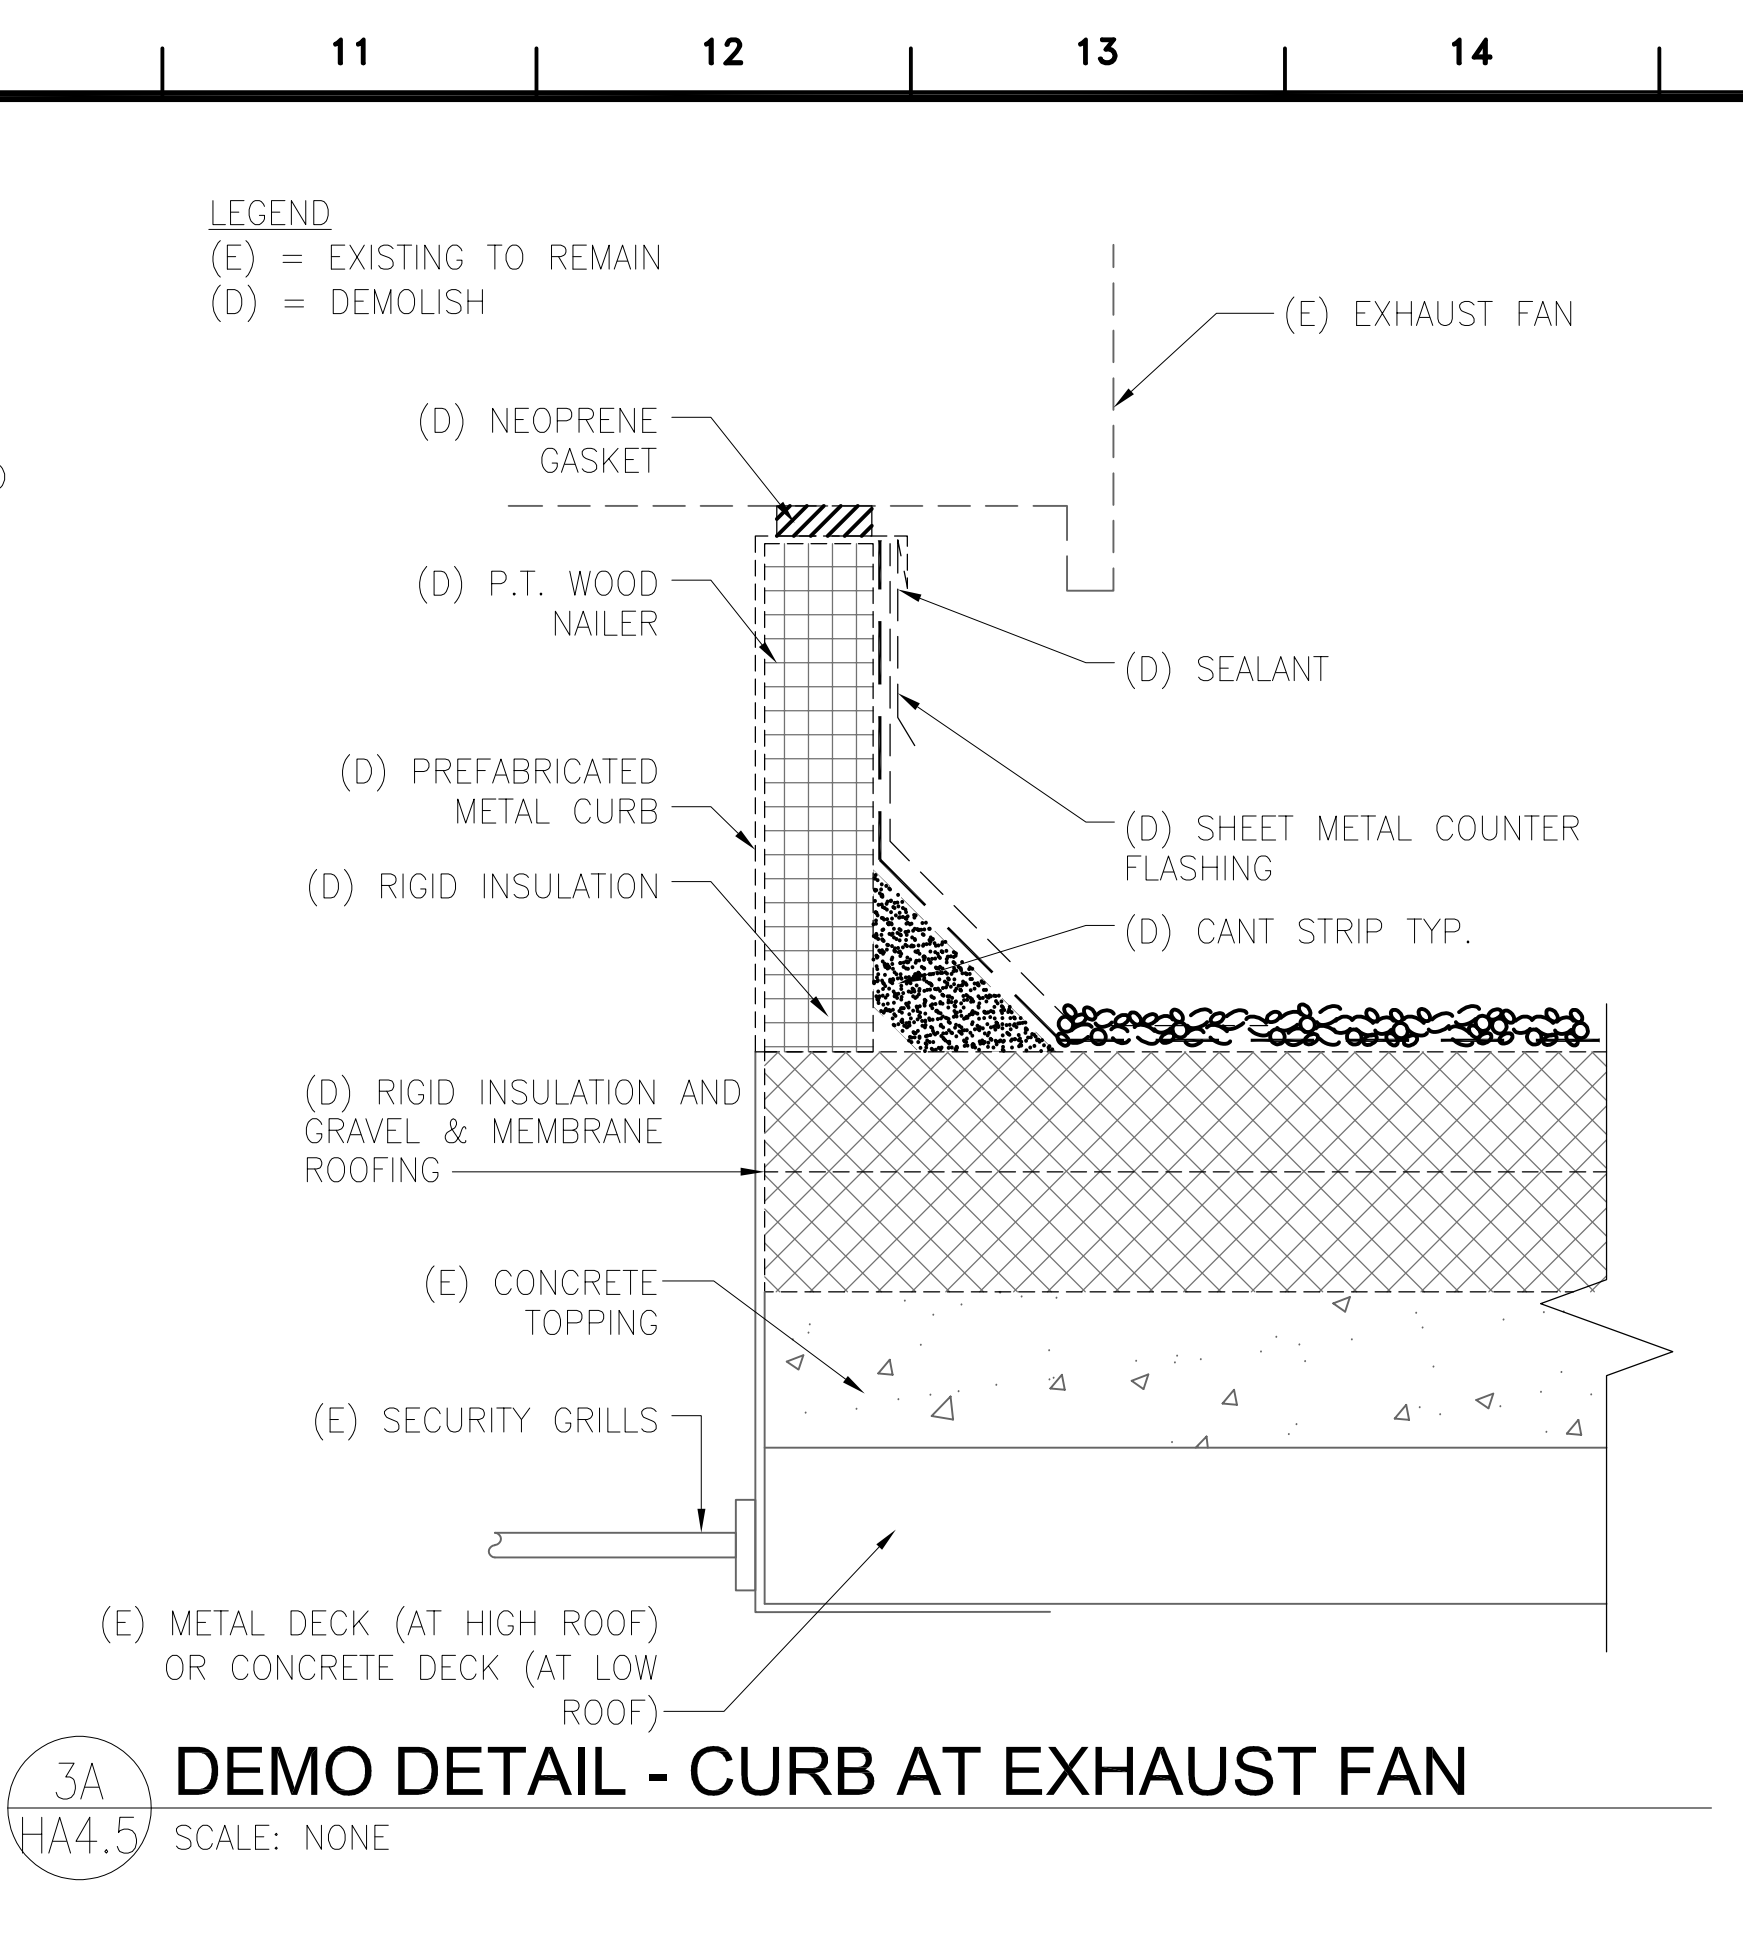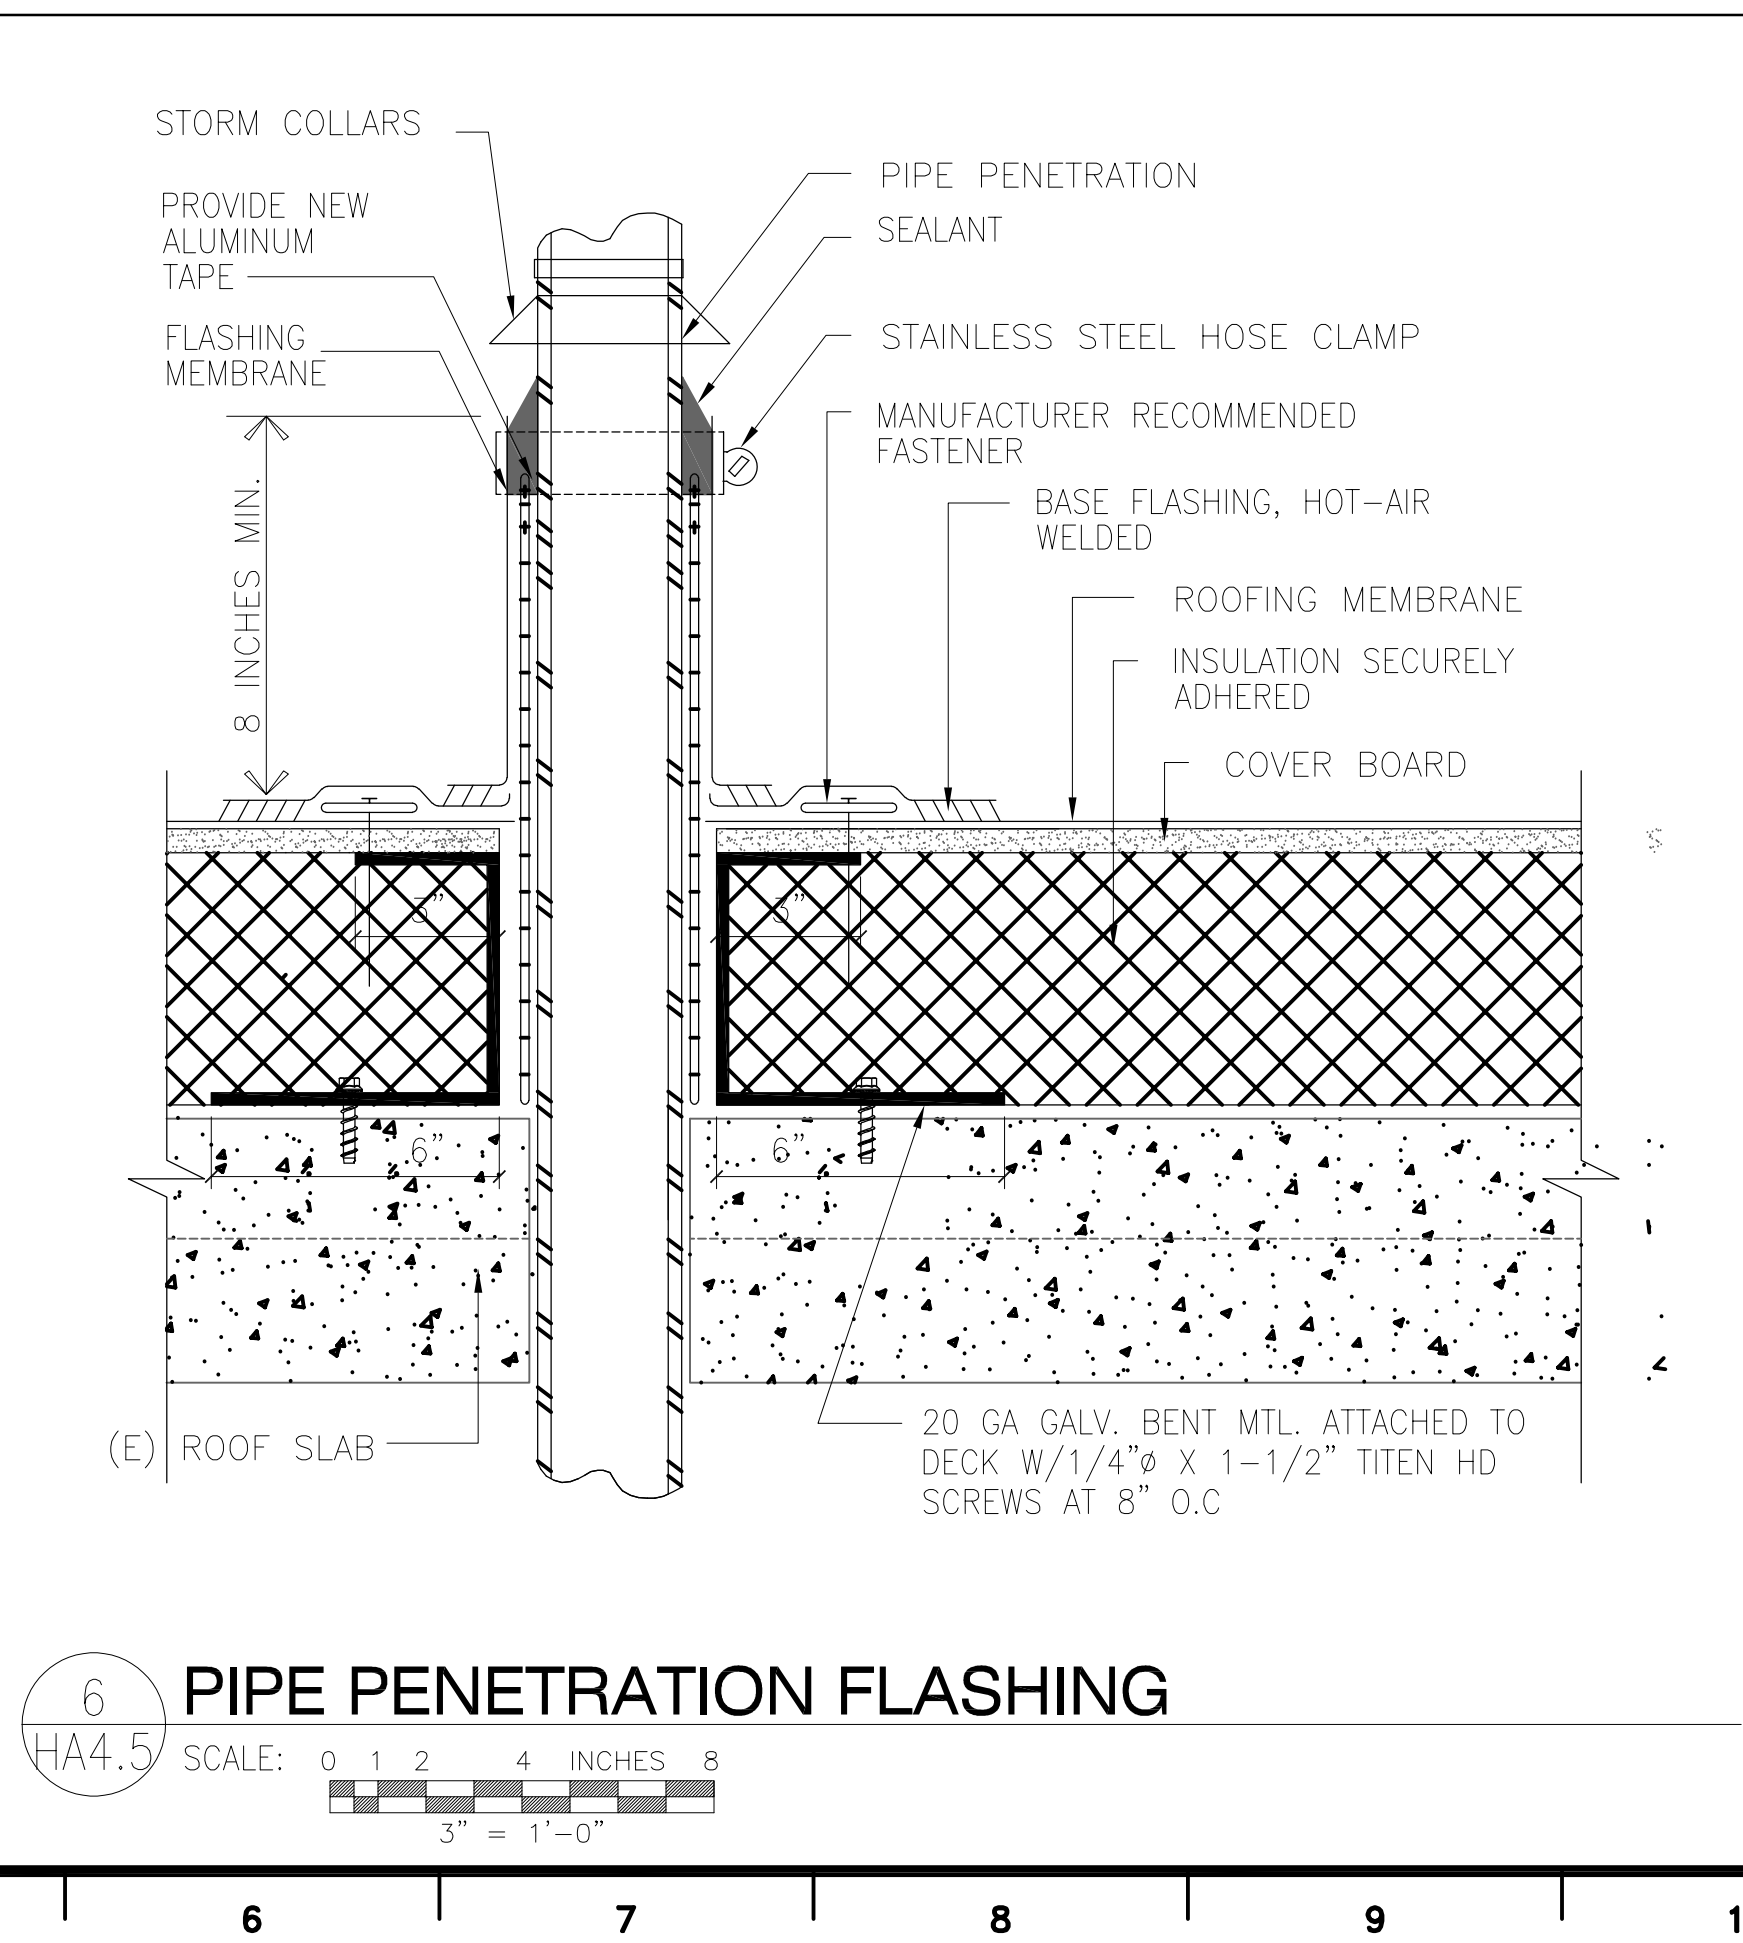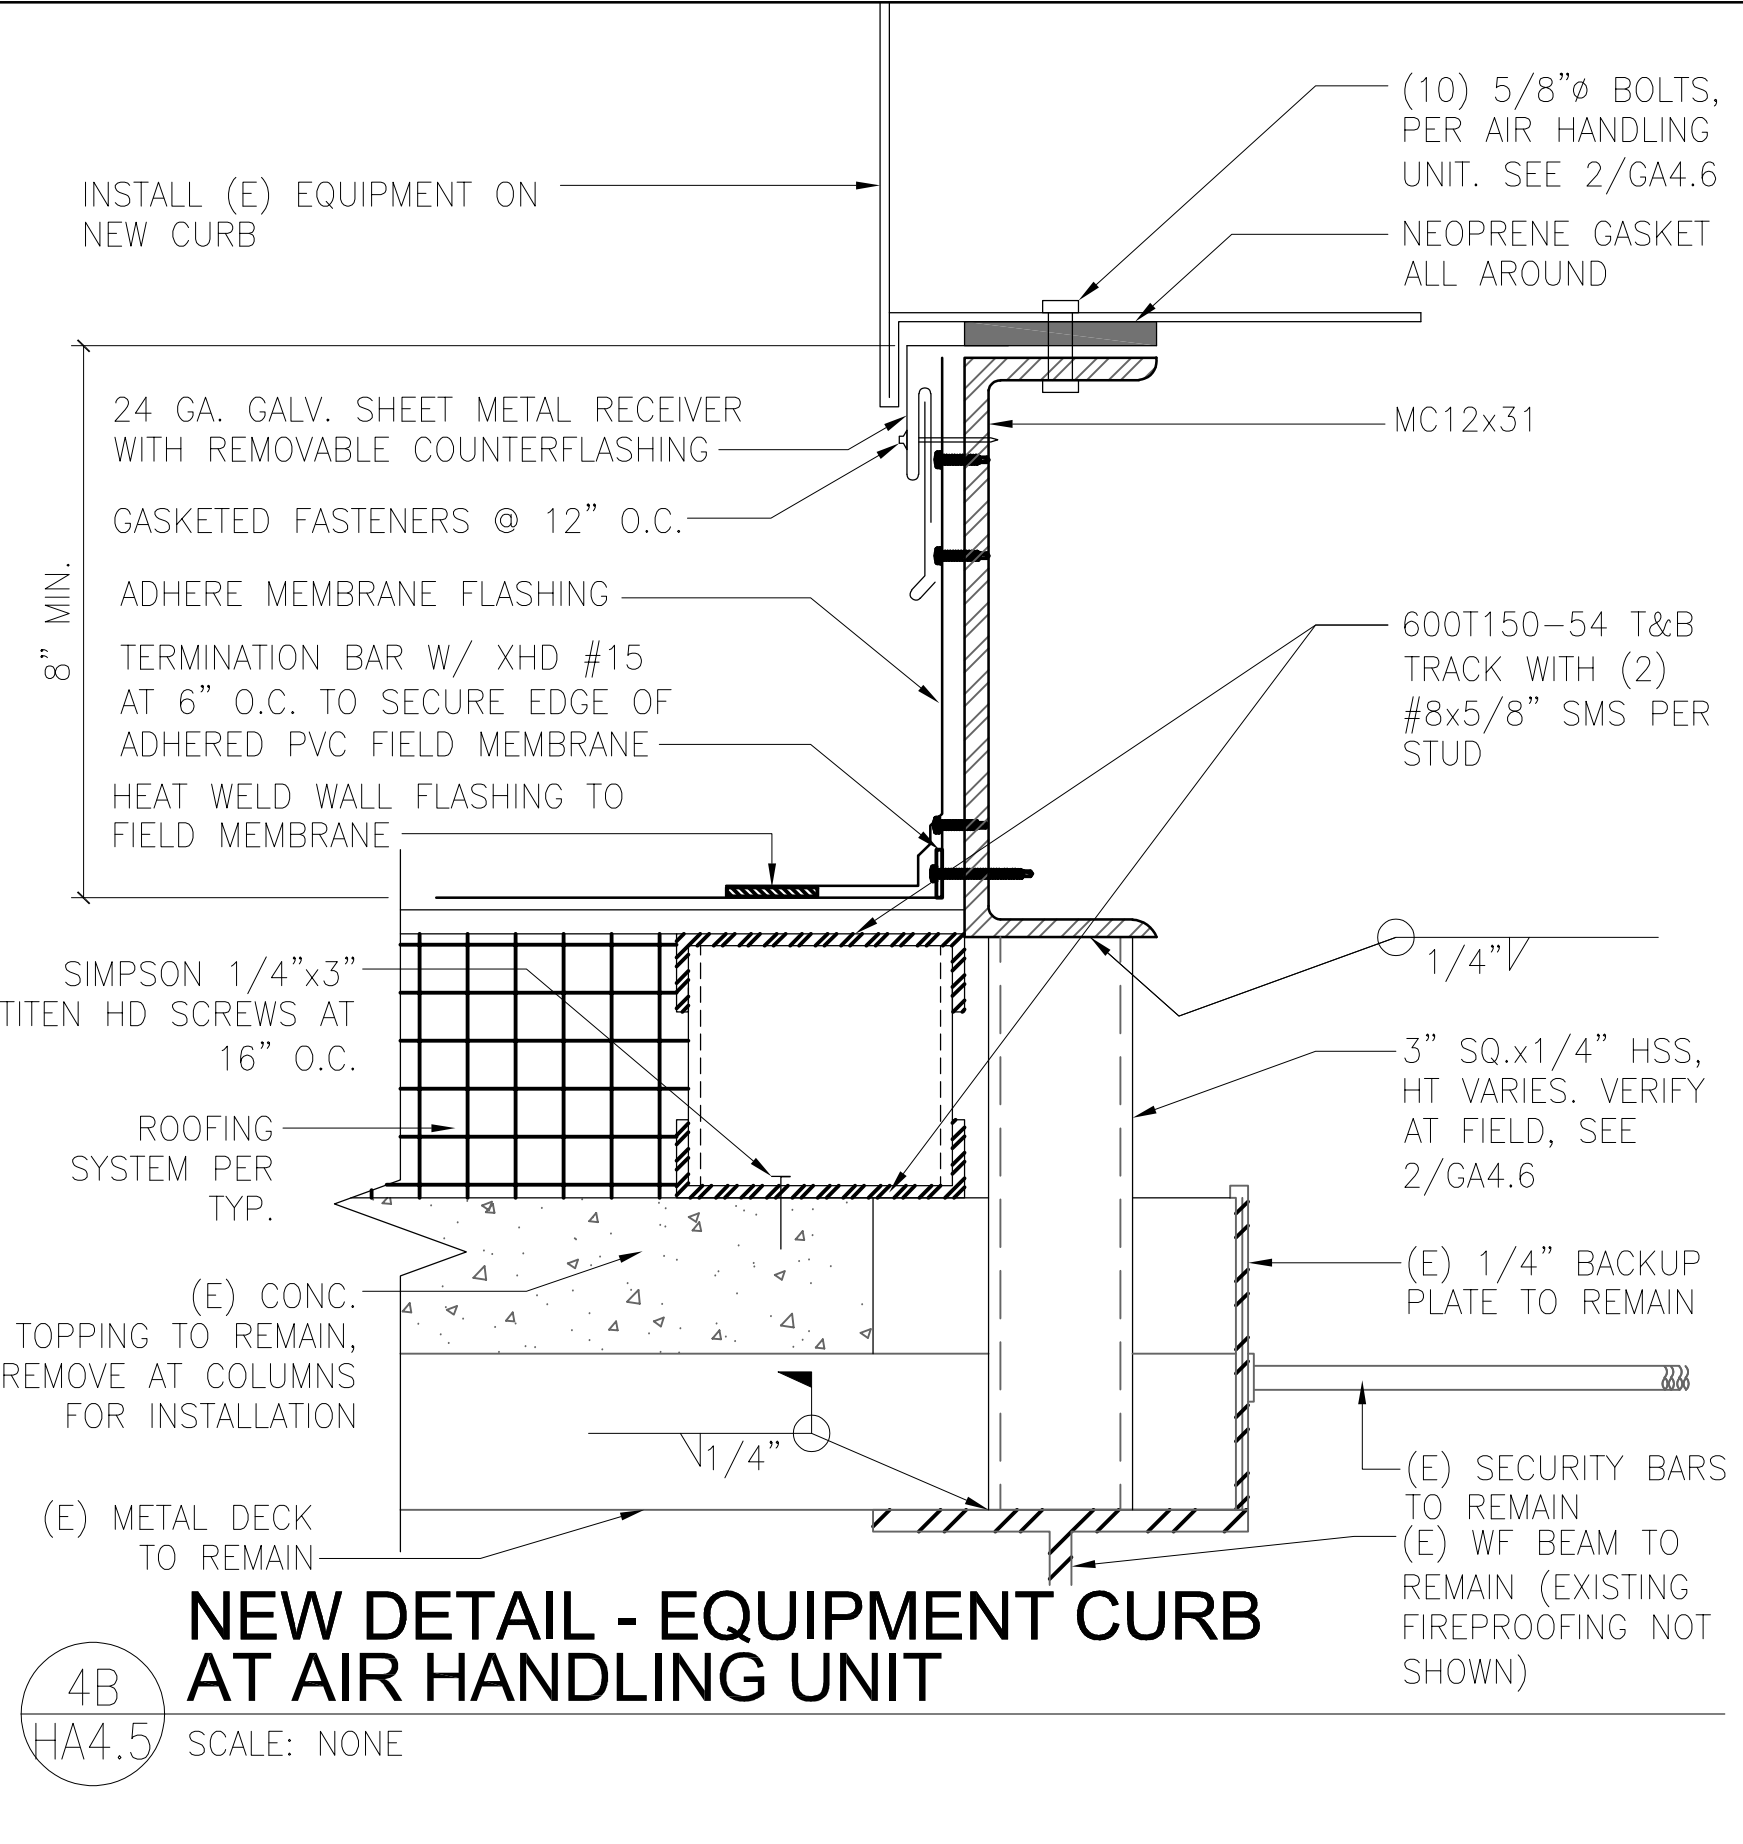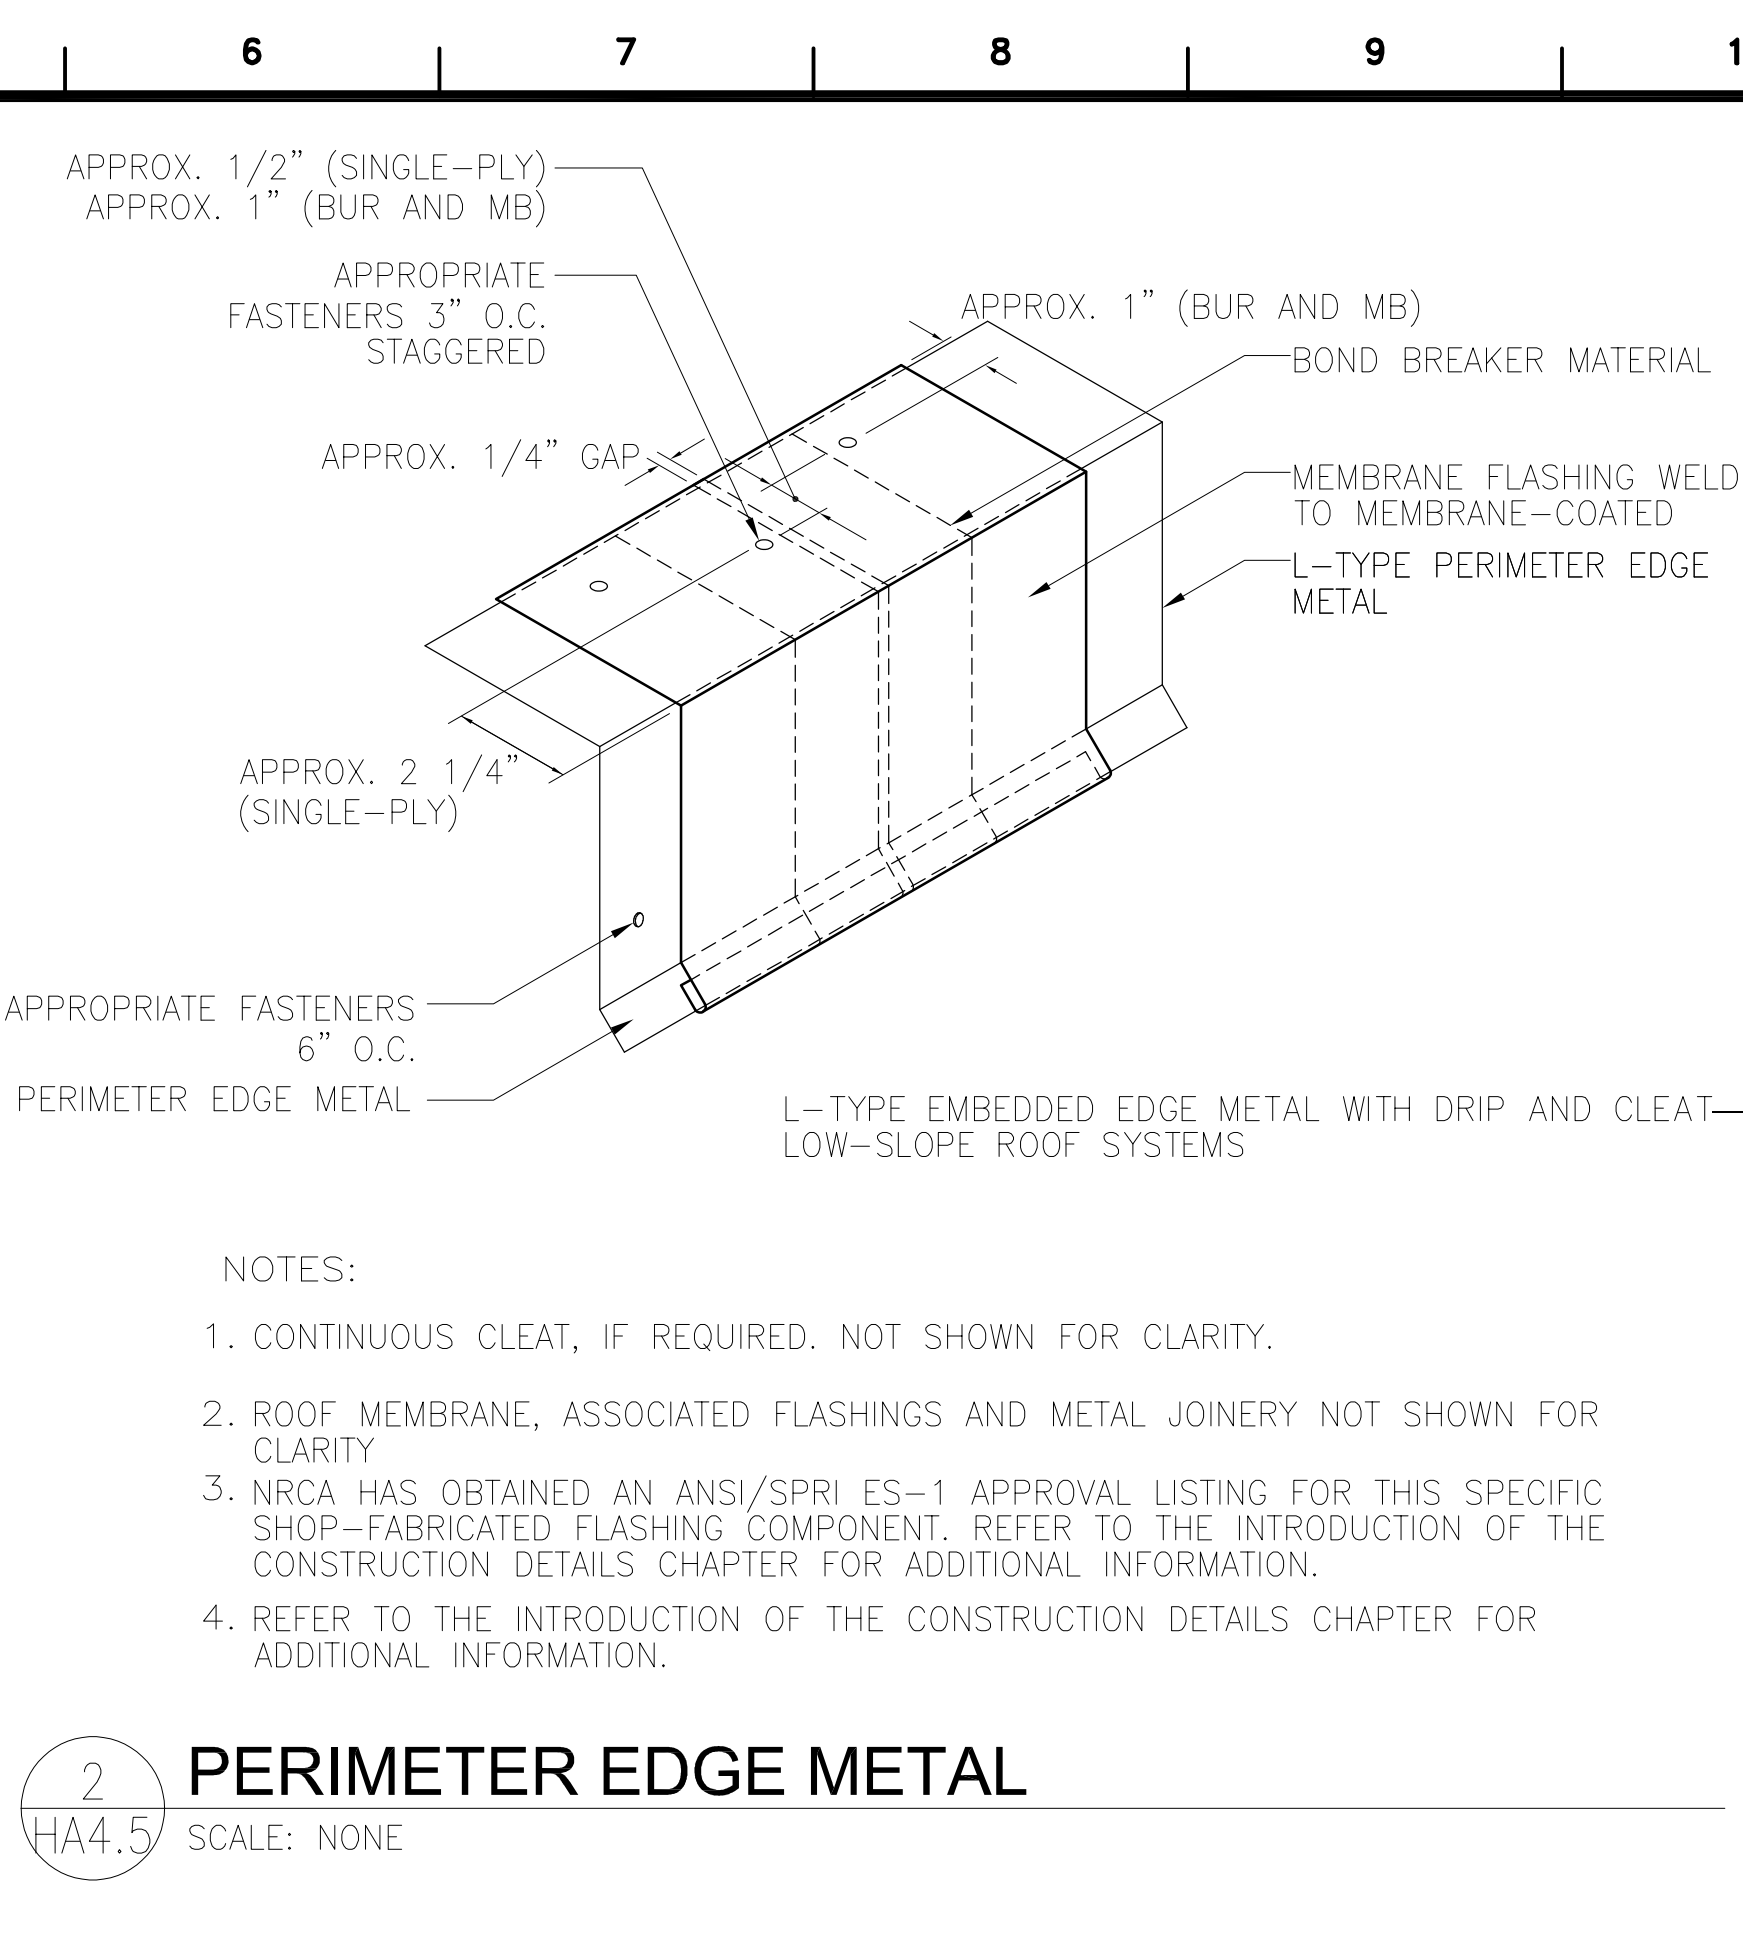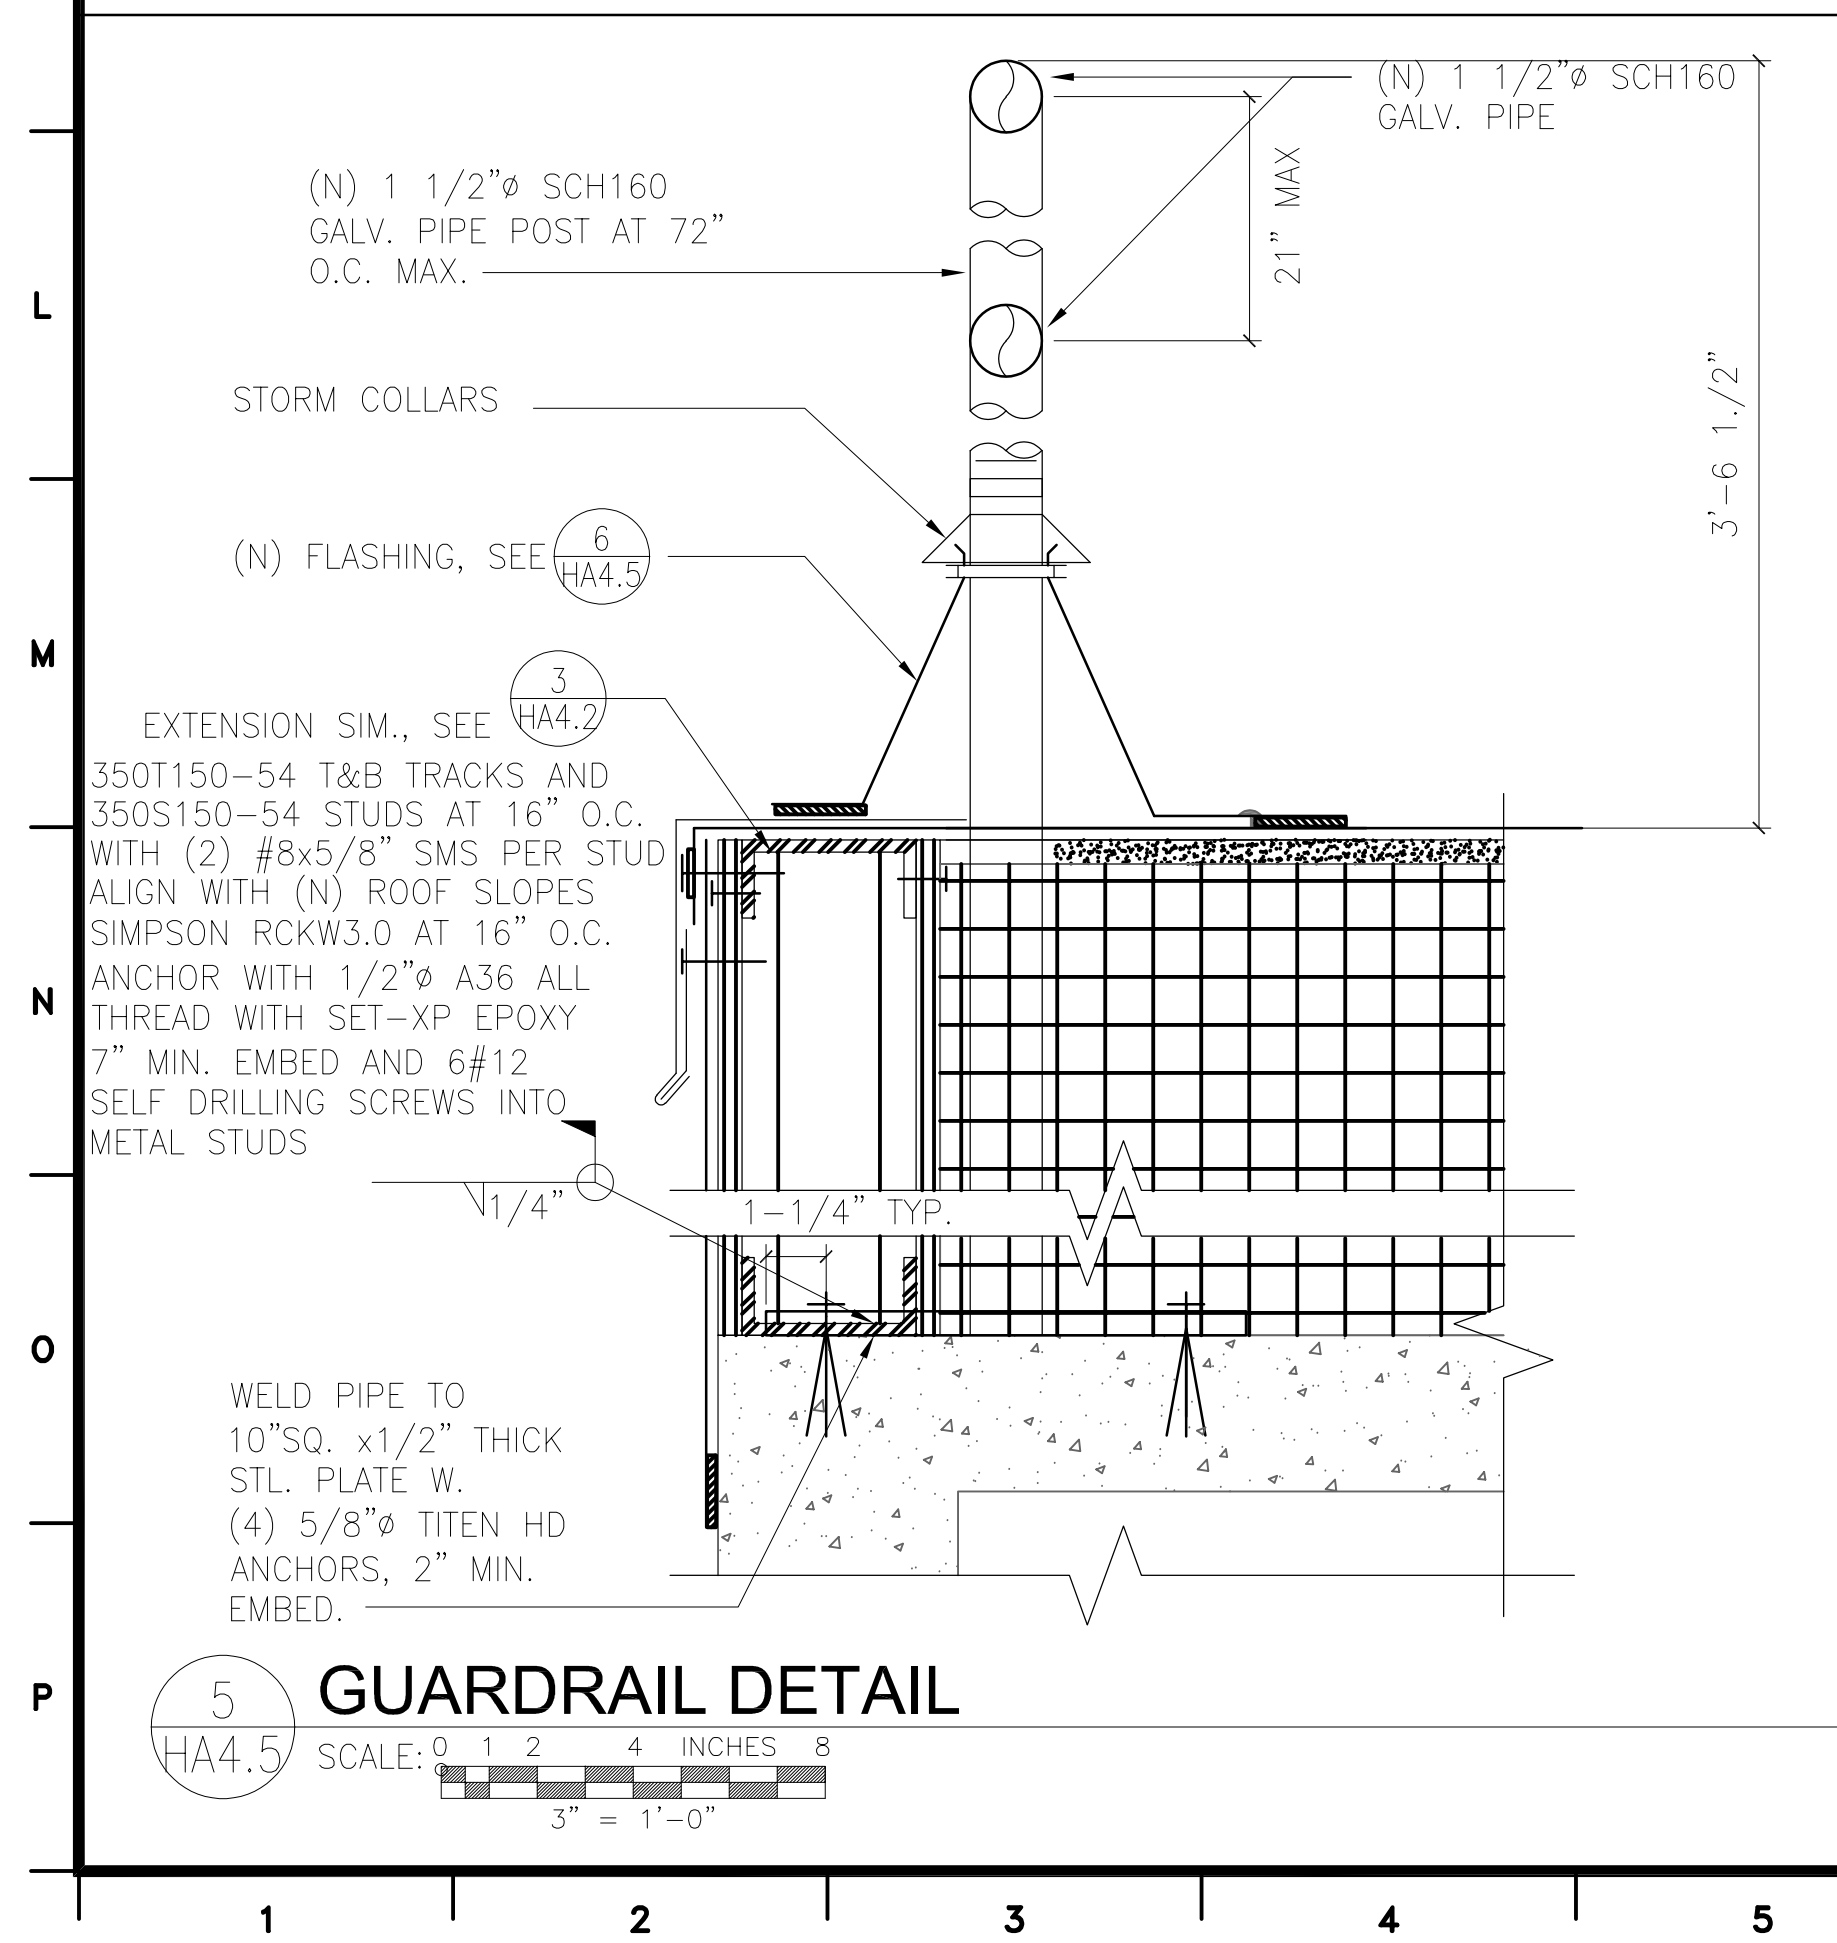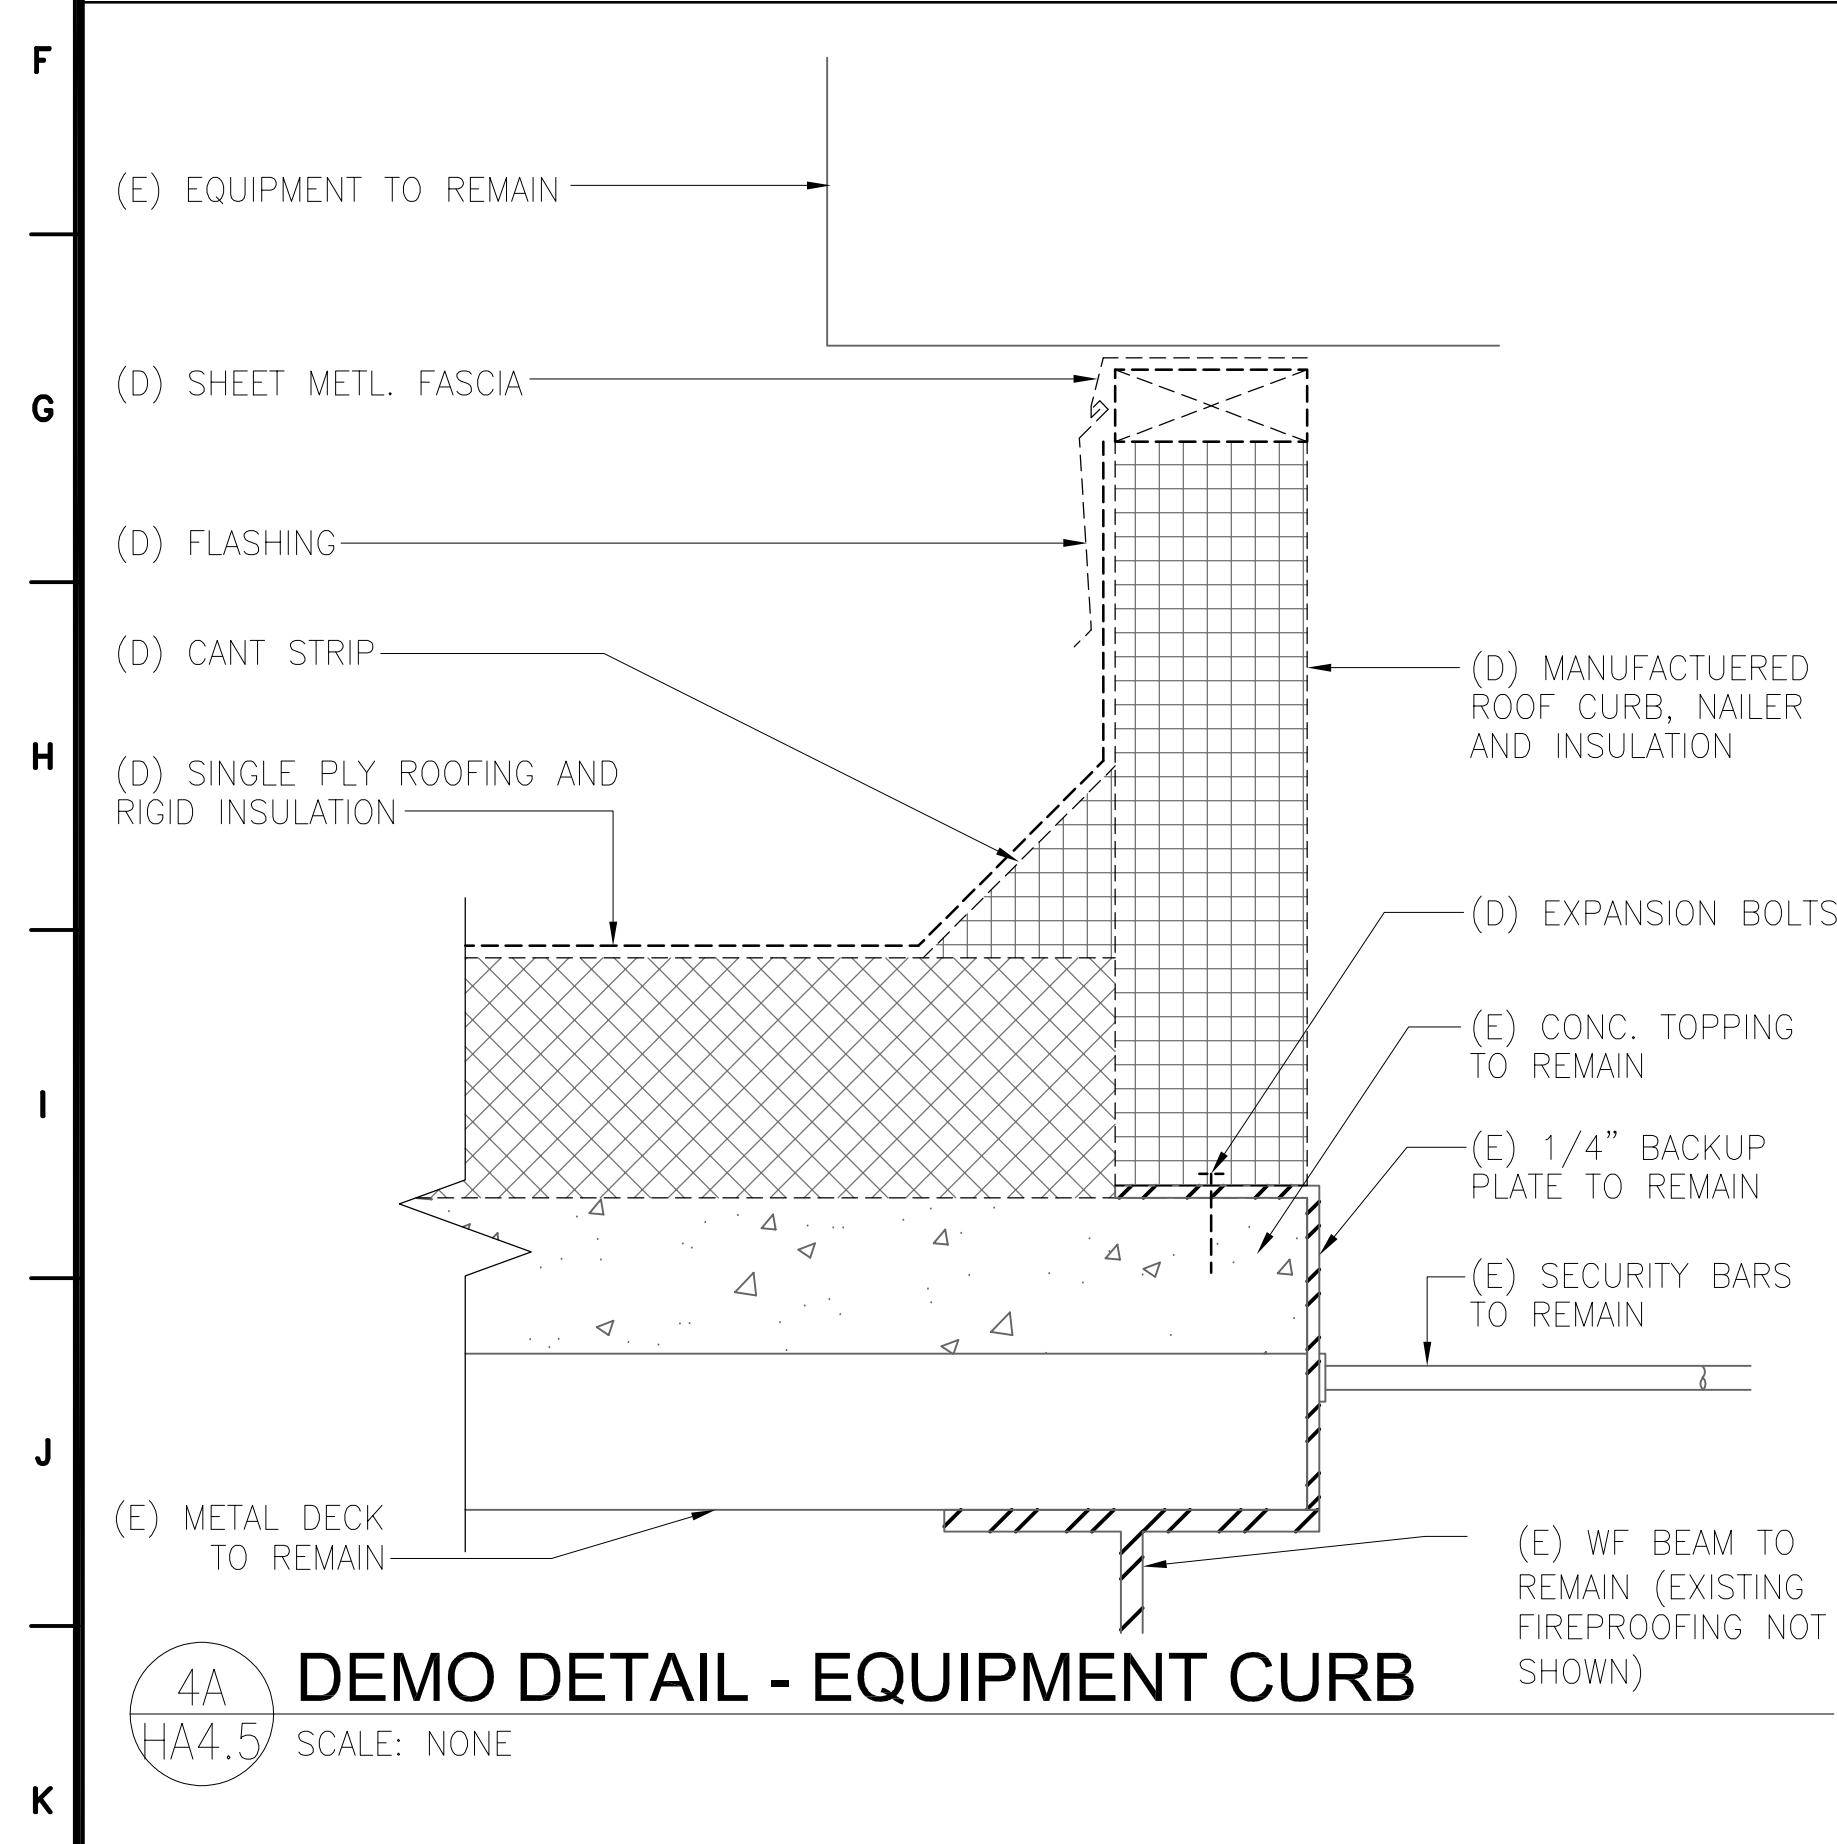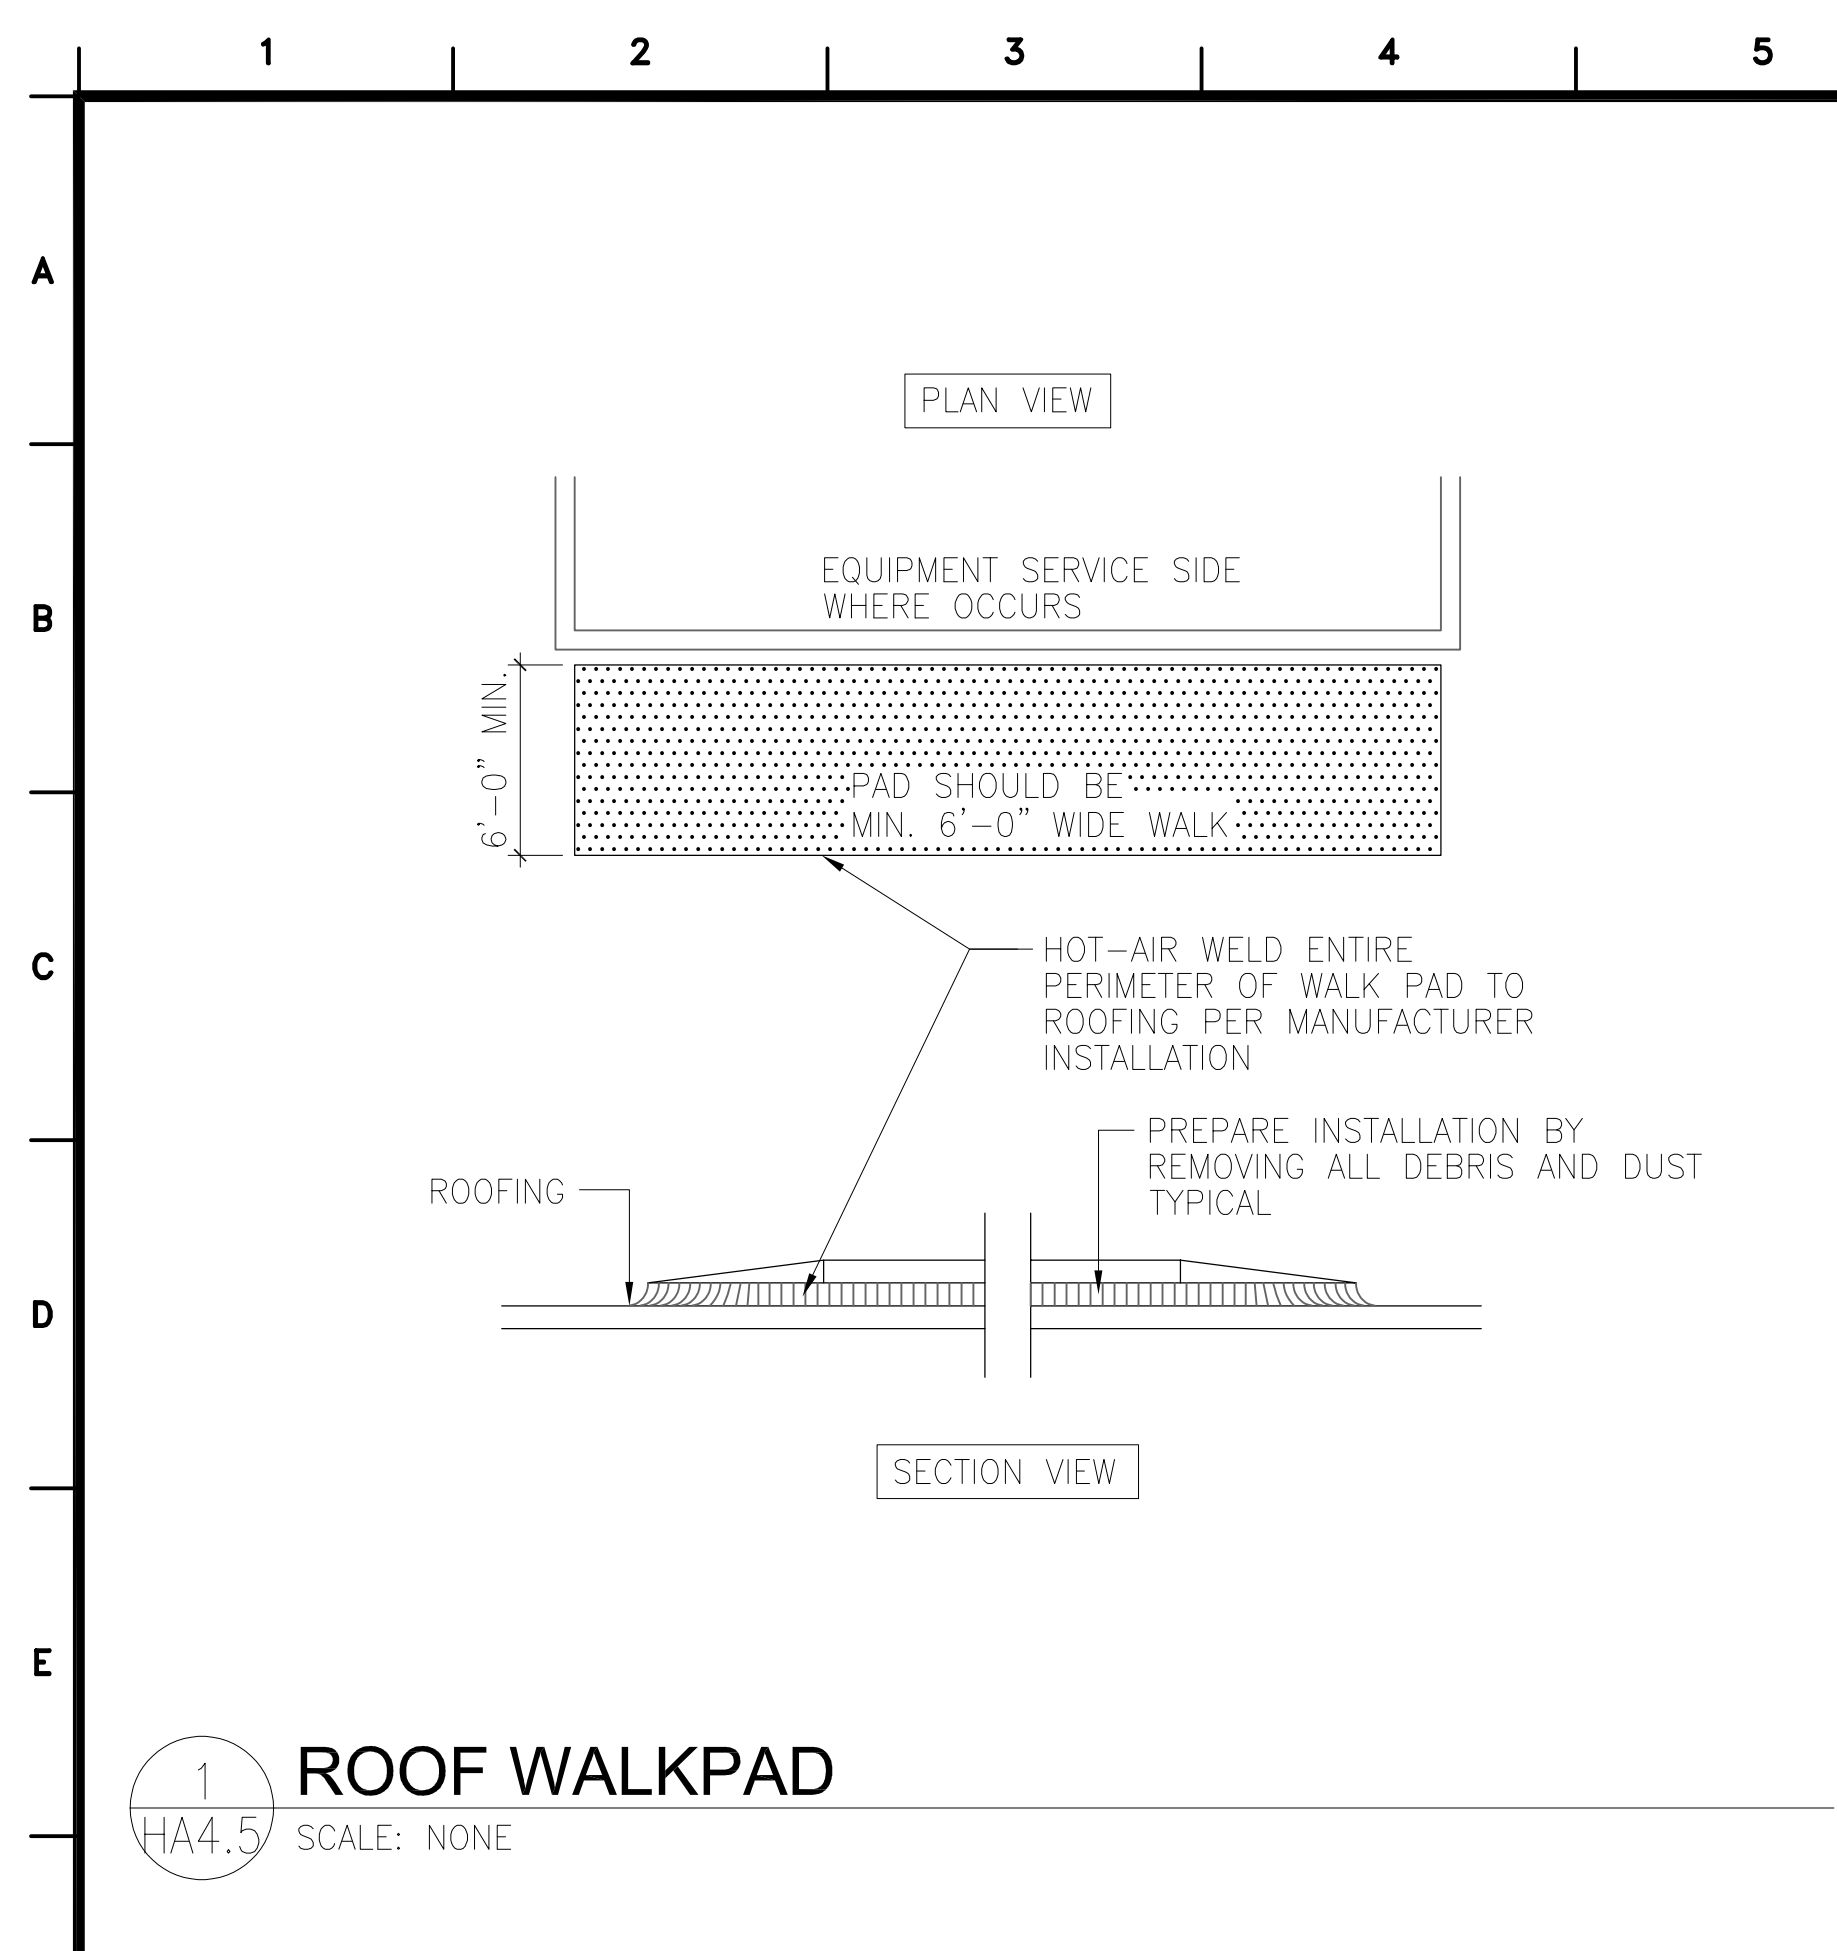

CALIFORNIA DEPARTMENT OF CORRECTIONS AND REHABILITATION
ACCESS COMPLIANCE REVIEW

APPROVAL OF THIS PLAN DOES NOT AUTHORIZE OR APPROVE ANY OMISSION OR DEVIATION FROM APPLICABLE REGULATIONS

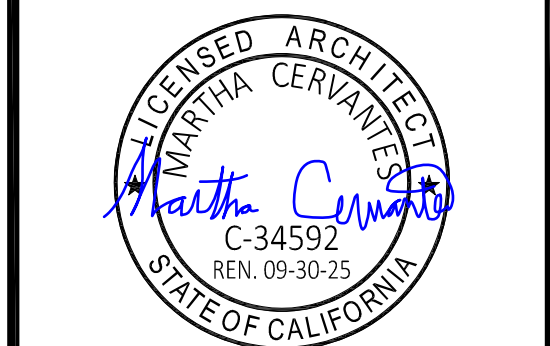

MARTHA CERVANTES
SENIOR ARCHITECT

JOHN RODRIGUEZ
SUPERVISING ARCHITECT

CAL
18-045

DETAILS - BUILDING 321
REPLACE ROOF, PHASE 2

CALIPATRIA STATE PRISON (CAL)
7018 BLAIR ROAD
CALIPATRIA, CA 92233


CAD FILE: [PHASE 2 BUILDING 321 - 18-045.DWG](#)

REVISIONS		
REV.	DATE	DESCRIPTION
1	07/22/24	CB01 RF103 ROOF SLOPE

DATE: 07/31/2024


SHEET NUMBER
HA4.5

OF # SHEETS V1

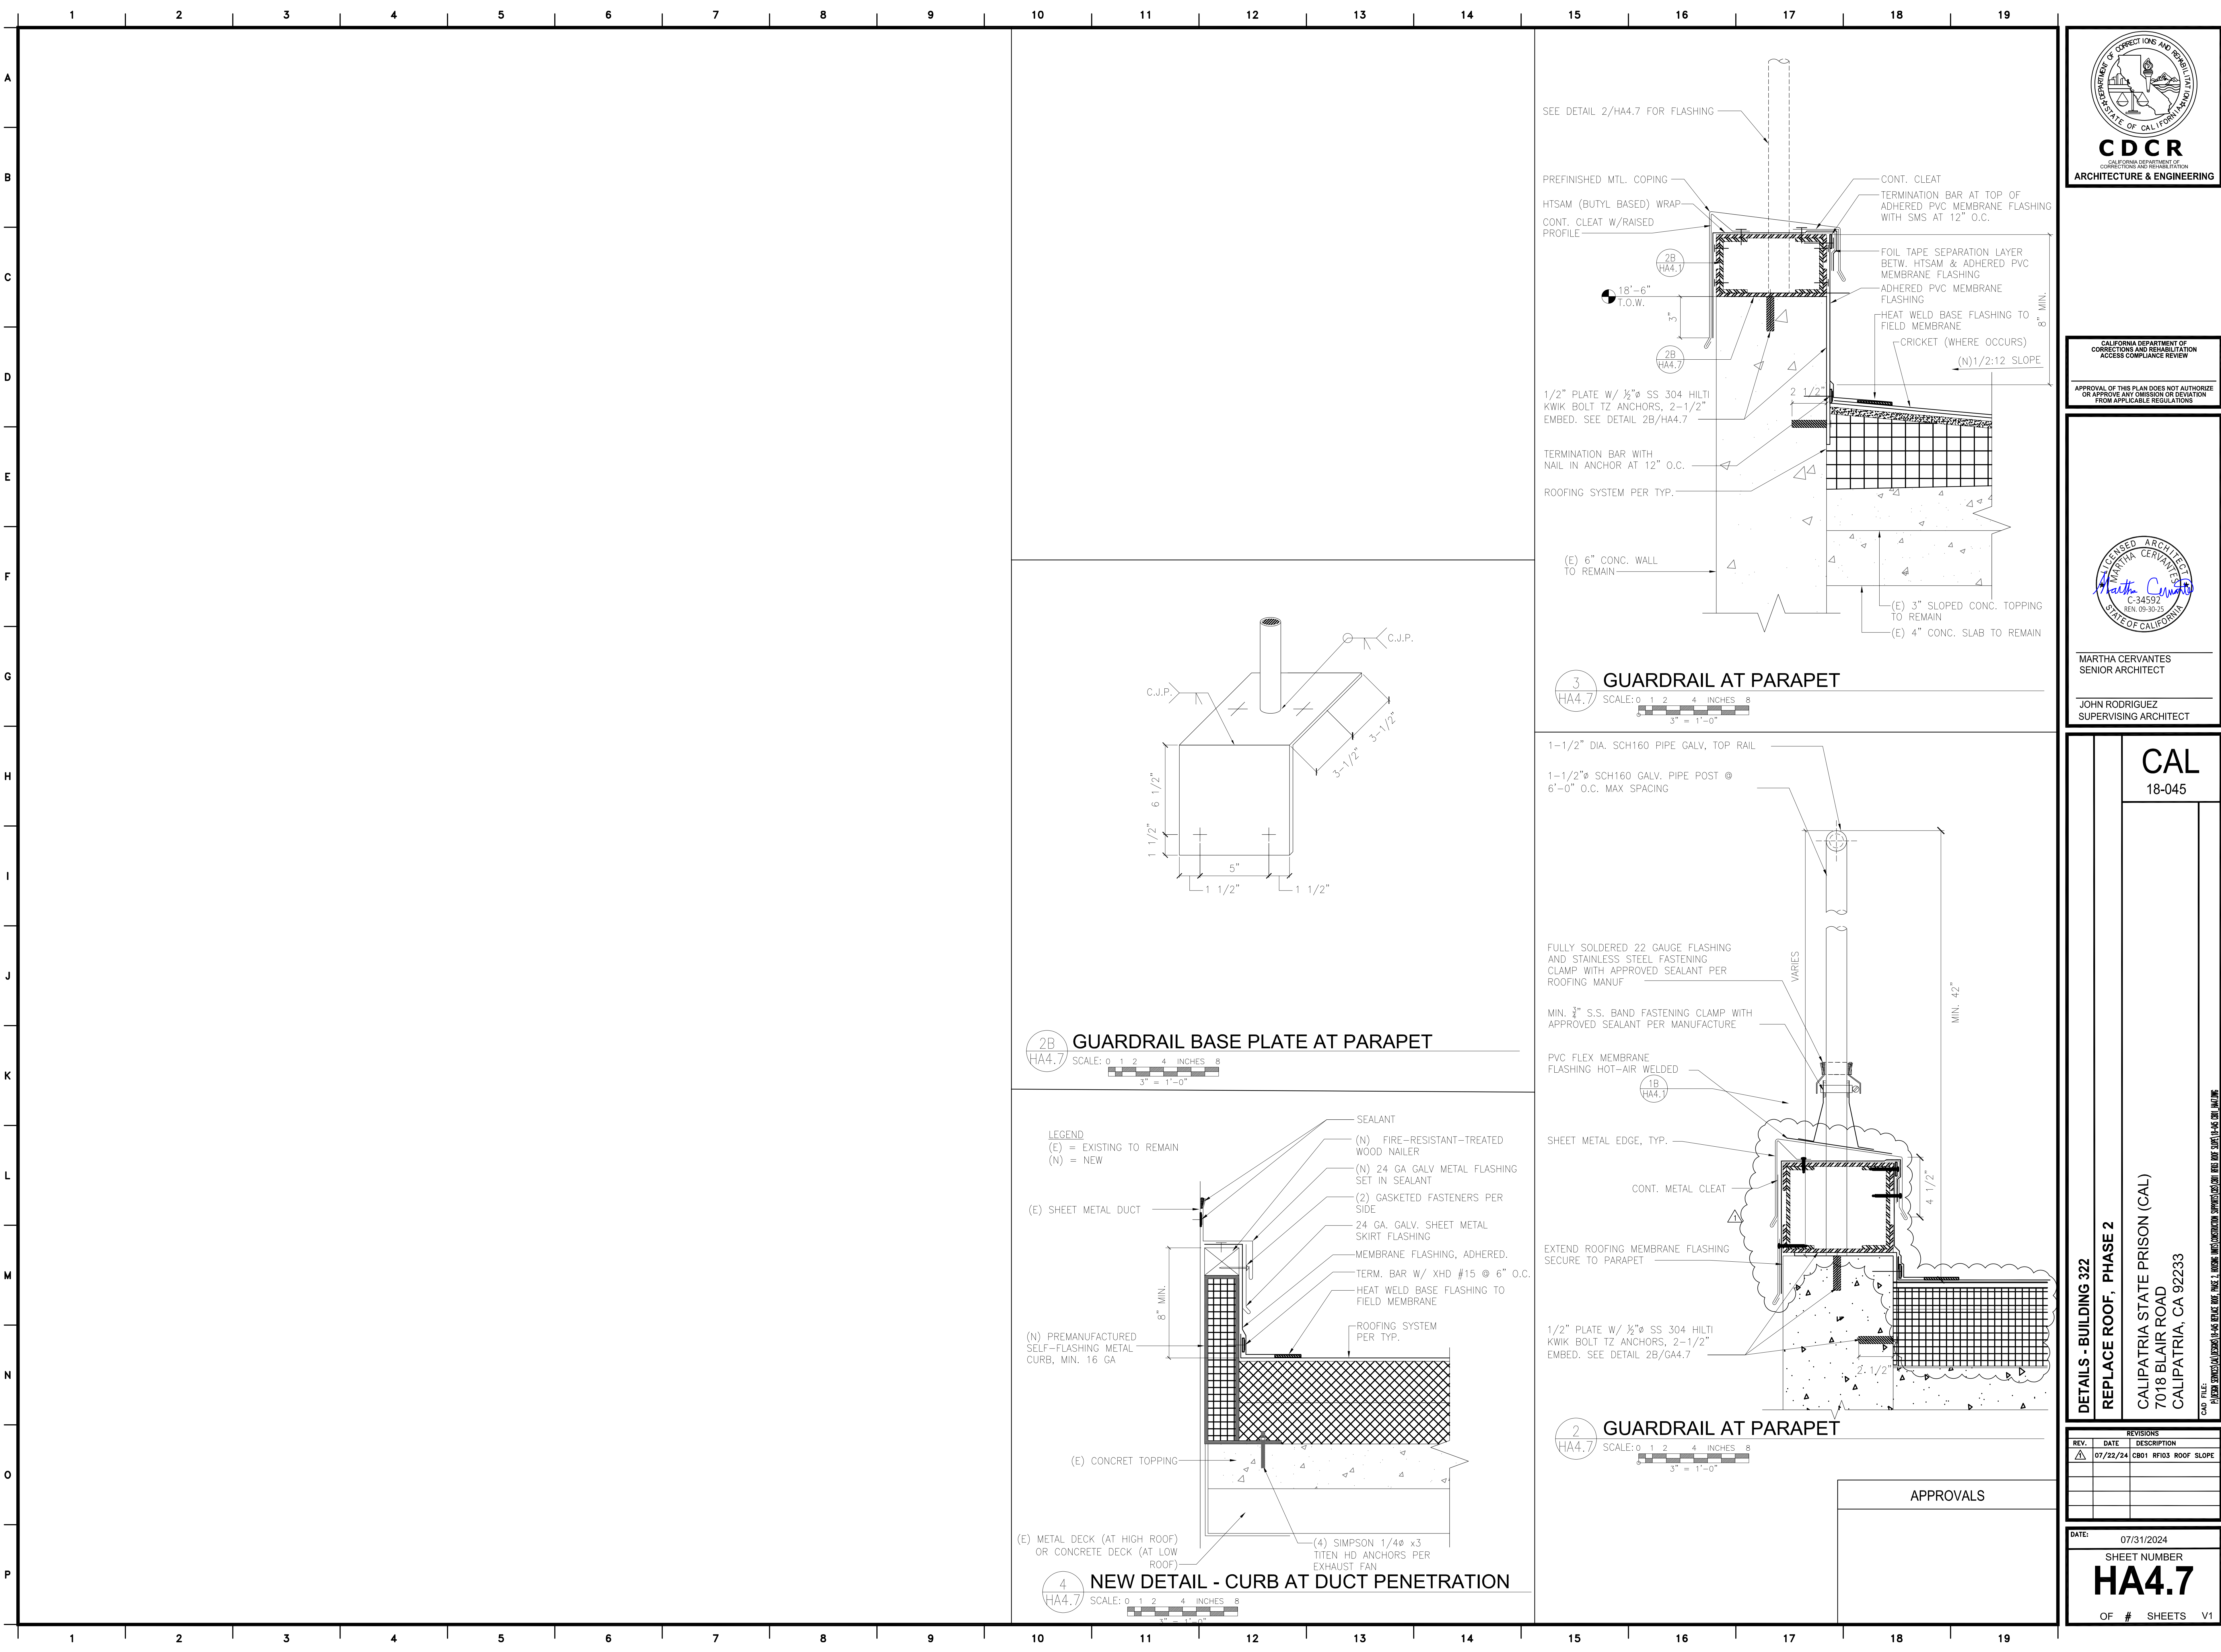

CALIFORNIA DEPARTMENT OF
CORRECTIONS AND REHABILITATION
ACCESS COMPLIANCE REVIEW

APPROVAL OF THIS PLAN DOES NOT AUTHORIZE
OR APPROVE ANY OMISSION OR DEVIATION
FROM APPLICABLE REGULATIONS

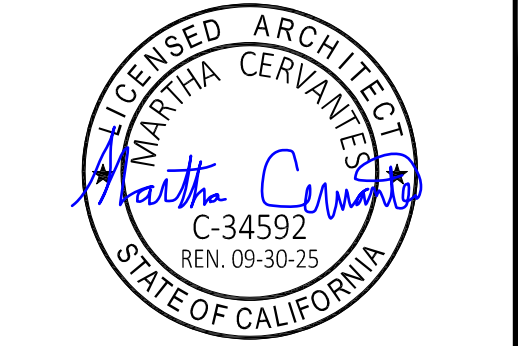

MARTHA CERVANTES
SENIOR ARCHITECT

JOHN RODRIGUEZ
SUPERVISING ARCHITECT

CAL

18-045

DETAILS - BUILDING 322

REPLACE ROOF, PHASE 2

CALIPATRIA STATE PRISON (CAL)
7018 BLAIR ROAD
CALIPATRIA, CA 92233

CAD FILE:
PHASE 2/REPLACE ROOF/PHASE 2/DETAILS - BUILDING 322/REPLACE ROOF, PHASE 2/HA4.7.DWG

REVISIONS		
REV.	DATE	DESCRIPTION
A	07/22/24	CB01 RF103 ROOF SLOPE

DATE: 07/31/2024

SHEET NUMBER

HA4.7

OF # SHEETS V1