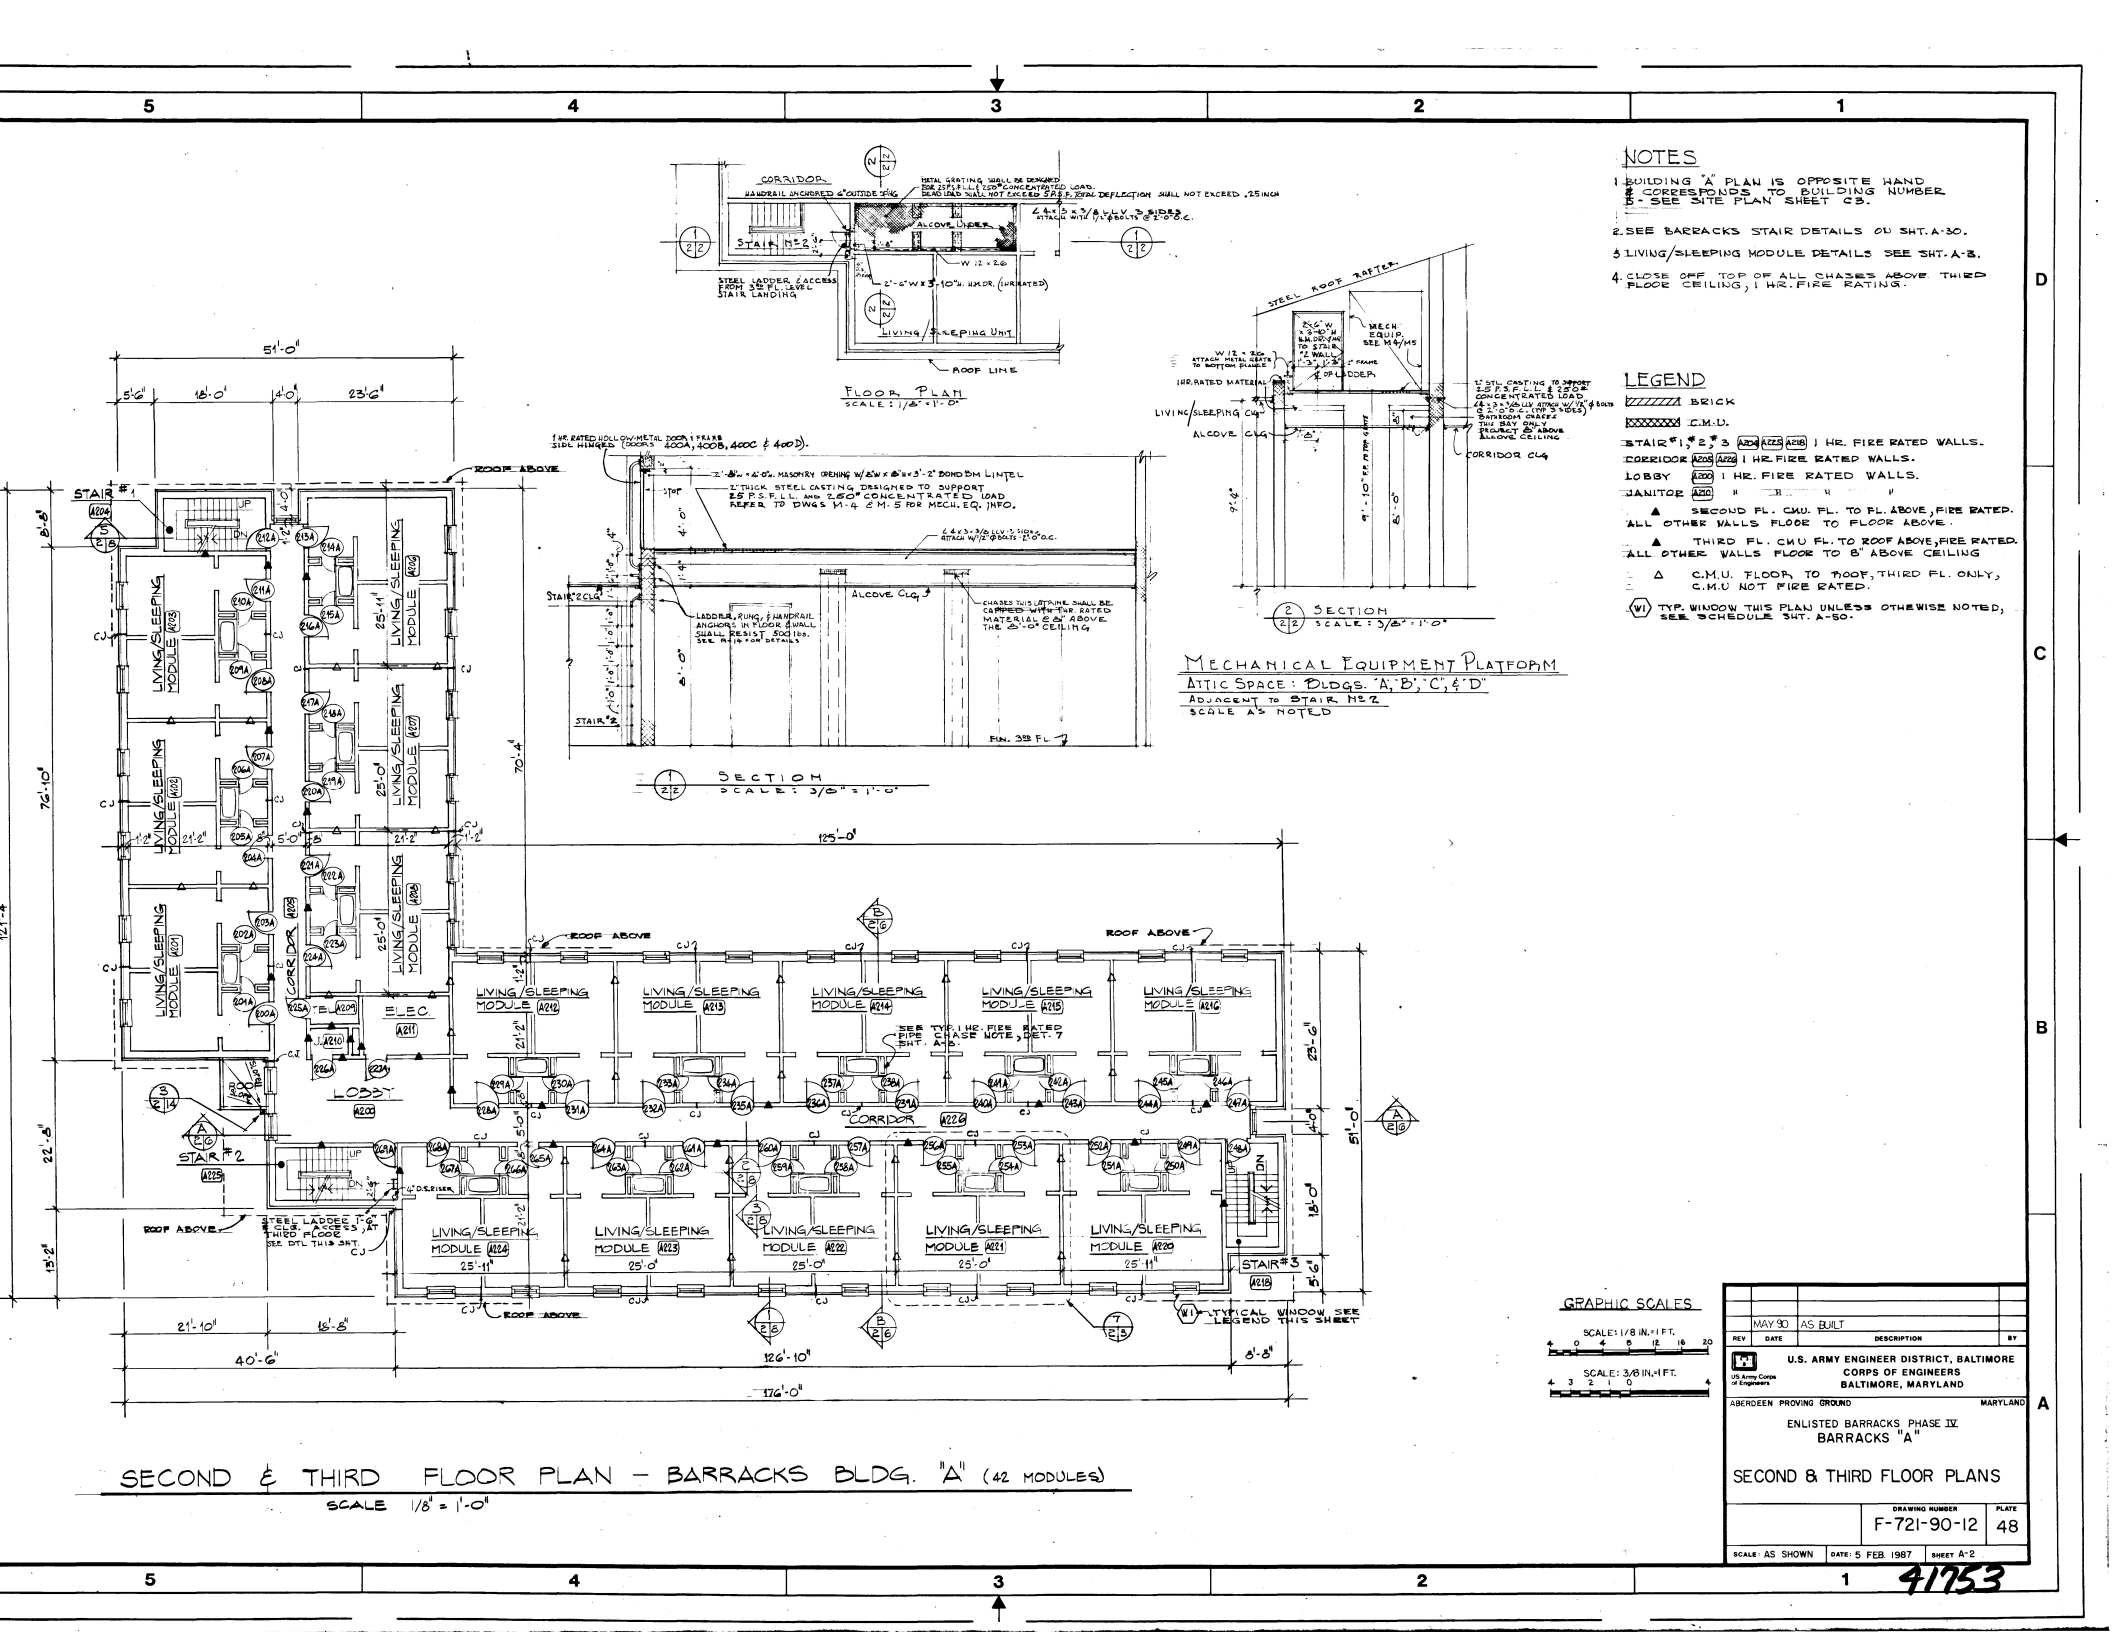

SECOND & THIRD FLOOR PLAN – BARRACKS BLDG. "A" (42 MODULES)

SCALE 1/8" = 1'-0"