934TH CEC DESIGN TEAM

DRAWING INDEX	
SHEET	DESCRIPTION
T-001	TITLE - DRAWING INDEX
A-101	B718, B744, B752, B803
A-102	B801

MINNEAPOLIS AIR RESERVE STATION
PROJECT 26-0017
SUSTAIN CARPET, MULTI
06 MAY 2026

VICINITY MAP- NOT TO SCALE

MARK	DESCRIPTION	DATE

ISSUE DATE:
SOLICITATION NO.:
CONTRACT NO.:

DESIGNED BY: M. PORTER
DRAWN BY: C. STEIDL
CHECKED BY: T. TIO
SUBMITTED BY:
SIZE: ANSI D

CEC IN-HOUSE DESIGN

MINNEAPOLIS AIR RESERVE STATION MN
PROJECT 26-0017 SUSTAIN CARPET, MULTI
TITLE-DRAWING INDEX

SHEET ID

T-001

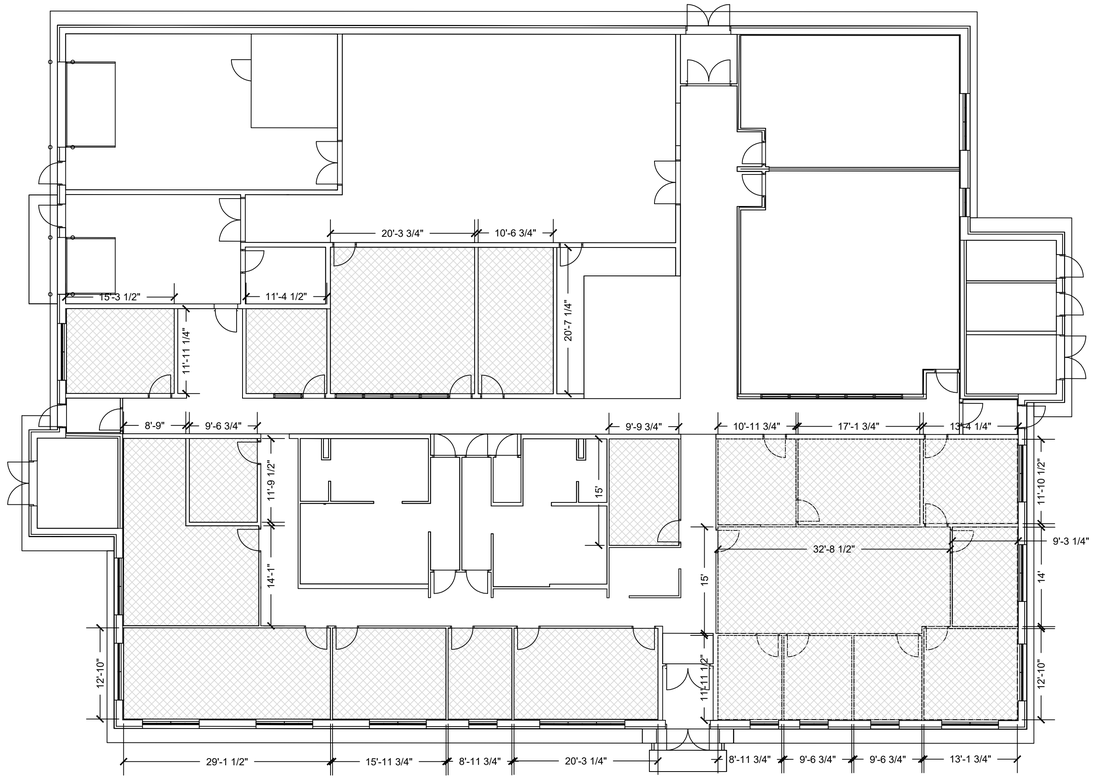

1 B718

Scale: 3/32"=1'-0"

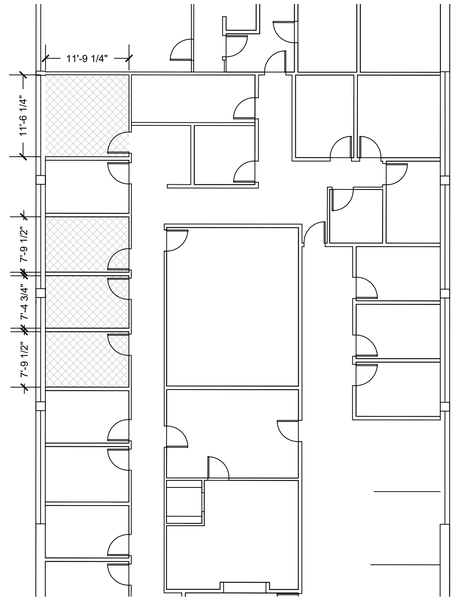

2 B744

Scale: 3/32"=1'-0"

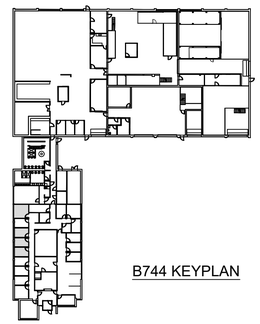

B744 KEYPLAN

HATCH INDICATES ROOM IN SCOPE

GENERAL NOTES:

1. THE CONTRACTOR IS RESPONSIBLE FOR FIELD MEASUREMENT AND VERIFICATION OF EXISTING CONDITIONS. NOTIFY THE PROJECT ENGINEER IF CONDITIONS DIFFER FROM THOSE DEPICTED IN THESE DRAWINGS.
2. REMOVE AND DISPOSE OF CARPET AND COVE BASE IN ROOMS AS INDICATED.
3. INSTALL NEW CARPET AND COVE BASE AS INDICATED IN PERFORMANCE WORK STATEMENT (PWS).

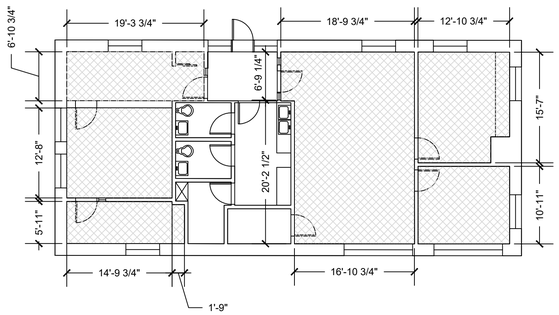

3 B752

Scale: 3/32"=1'-0"

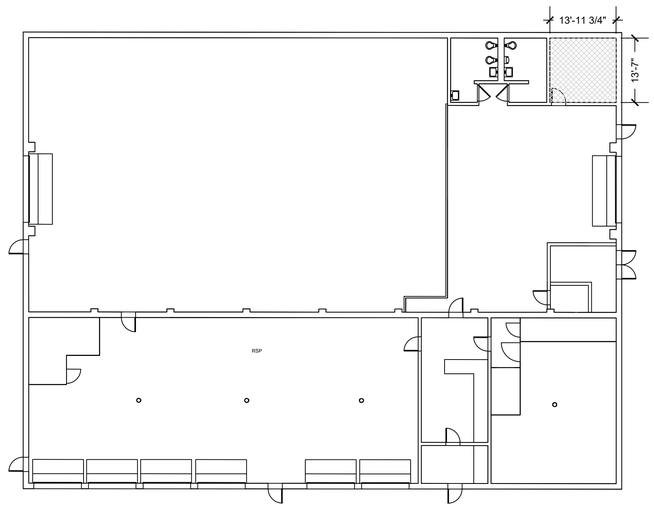

4 B803

Scale: 1/16"=1'-0"

NORTH

MARK	DESCRIPTION	DATE

DESIGNED BY: M. PORTER
DRAWN BY: C. STEIDL
CHECKED BY:
SUBMITTED BY: T. TIO
ISSUE DATE:
SOLICITATION NO.:
CONTRACT NO.:
SIZE: ANSI D

CEC IN-HOUSE DESIGN

MINNEAPOLIS AIR RESERVE STATION MN
PROJECT 26-0017 SUSTAIN CARPET, MULTI
B718, B744, B752, B803

SHEET ID
A-101

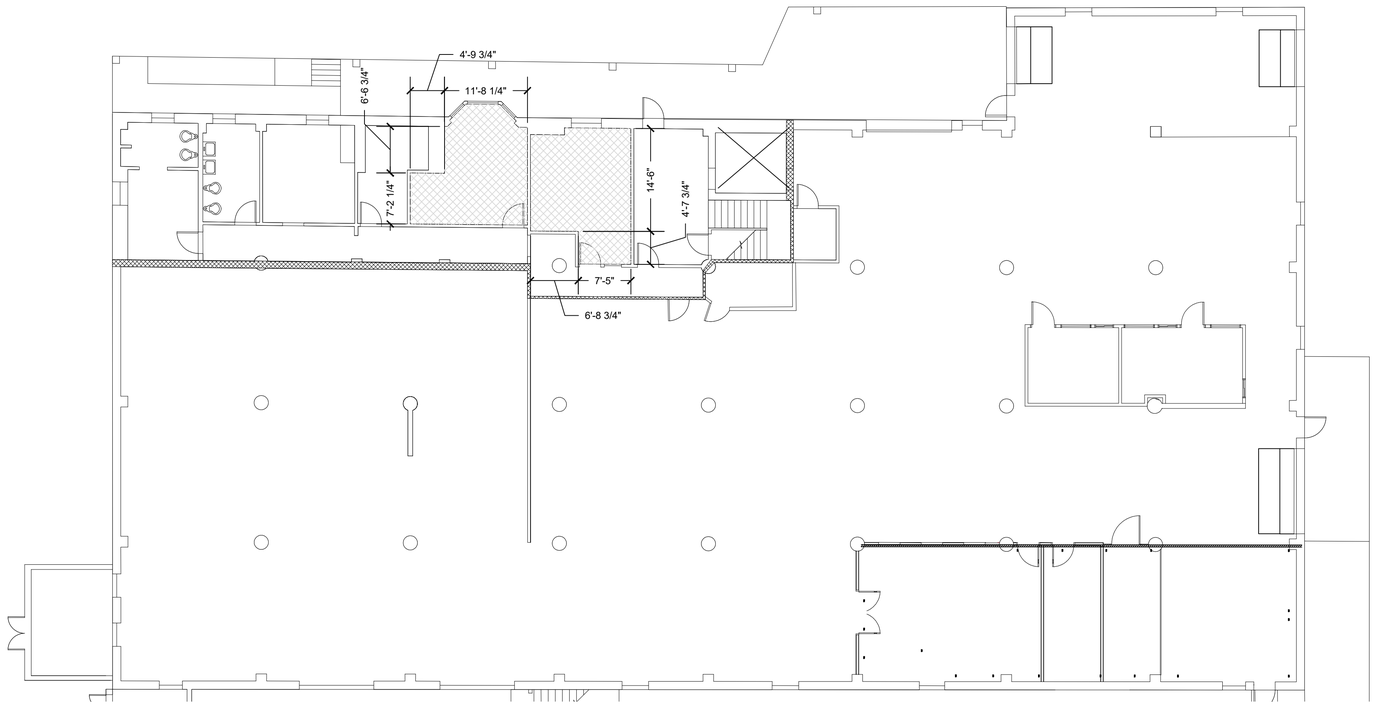

1 B801: FIRST FLOOR PLAN

Scale: 3/32"=1'-0"

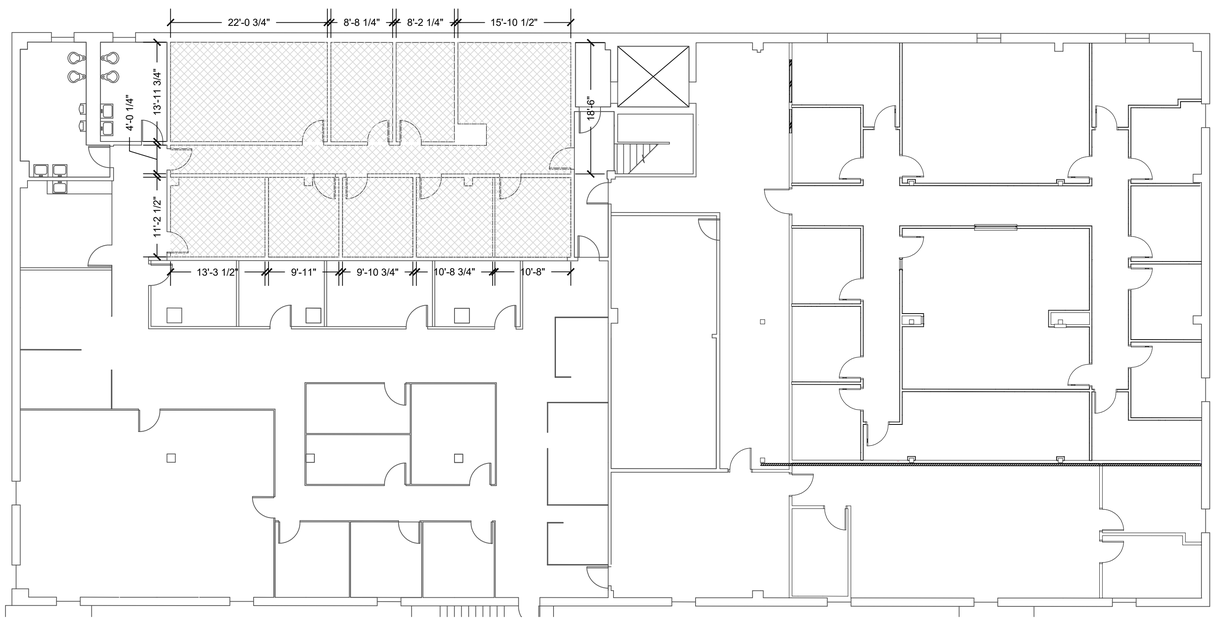

2 B801: SECOND FLOOR PLAN

Scale: 3/32"=1'-0"

HATCH INDICATES ROOM IN SCOPE

GENERAL NOTES:

1. THE CONTRACTOR IS RESPONSIBLE FOR FIELD MEASUREMENT AND VERIFICATION OF EXISTING CONDITIONS. NOTIFY THE PROJECT ENGINEER IF CONDITIONS DIFFER FROM THOSE DEPICTED IN THESE DRAWINGS.
2. REMOVE AND DISPOSE OF CARPET AND COVE BASE IN ROOMS AS INDICATED.
3. INSTALL NEW CARPET AND COVE BASE AS INDICATED IN PERFORMANCE WORK STATEMENT (PWS).

NORTH

MARK	DESCRIPTION	DATE

DESIGNED BY: M. PORTER
DRAWN BY: C. STEIDL
CHECKED BY: T. TIO
SUBMITTED BY:
ISSUE DATE:
SOLICITATION NO.:
CONTRACT NO.:
SIZE: ANSI D

CEC IN-HOUSE DESIGN

MINNEAPOLIS AIR RESERVE STATION MN
PROJECT 26-0017 SUSTAIN CARPET, MULTI
B801

SHEET ID
A-102