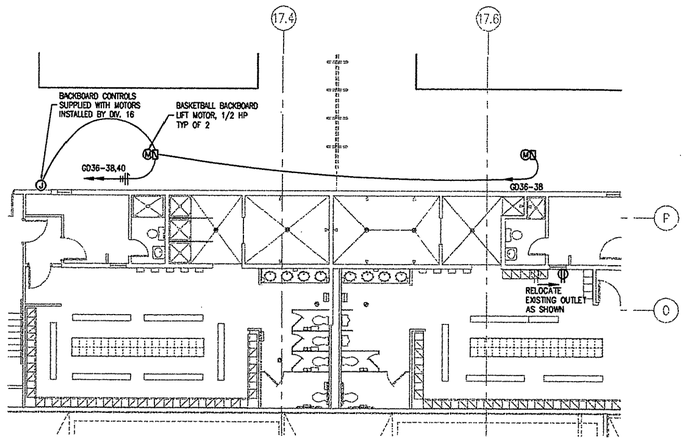

2 E3.2 **PARTIAL AREA 'C' POWER FLOOR PLAN**
1/8" = 1'-0"

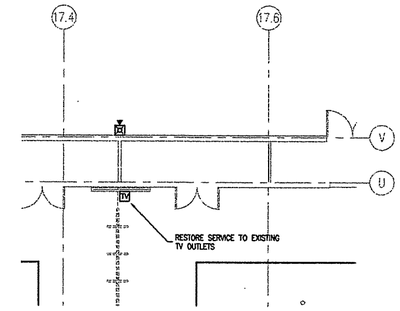

3 E3.2 **PARTIAL AREA 'C' POWER FLOOR PLAN**
1/8" = 1'-0"

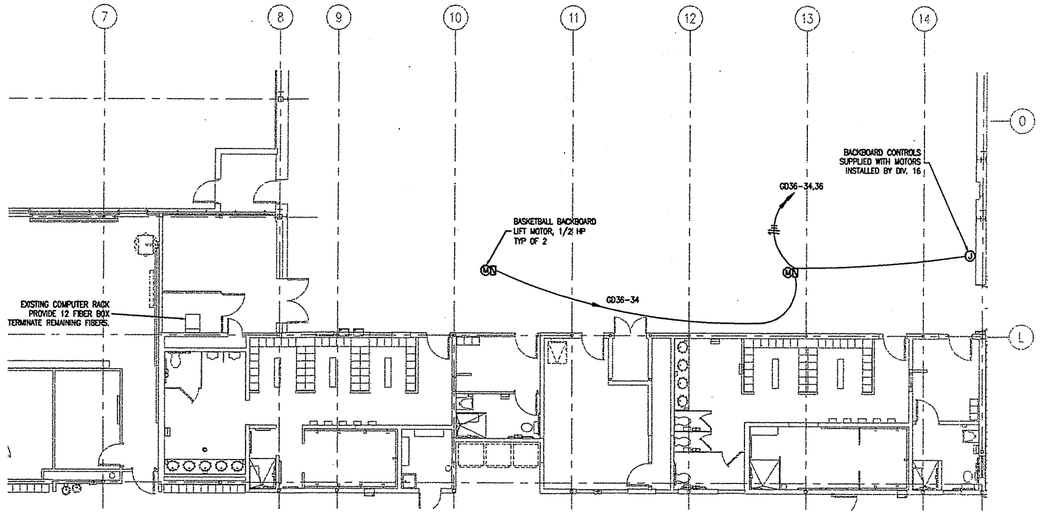

4 E3.2 **PARTIAL AREA 'B' POWER FLOOR PLAN**
1/8" = 1'-0"

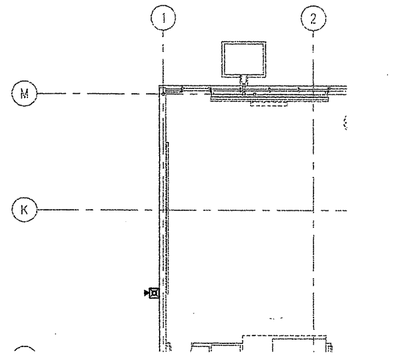

5 E3.2 **PARTIAL AREA 'A' POWER FLOOR PLAN**
1/8" = 1'-0"

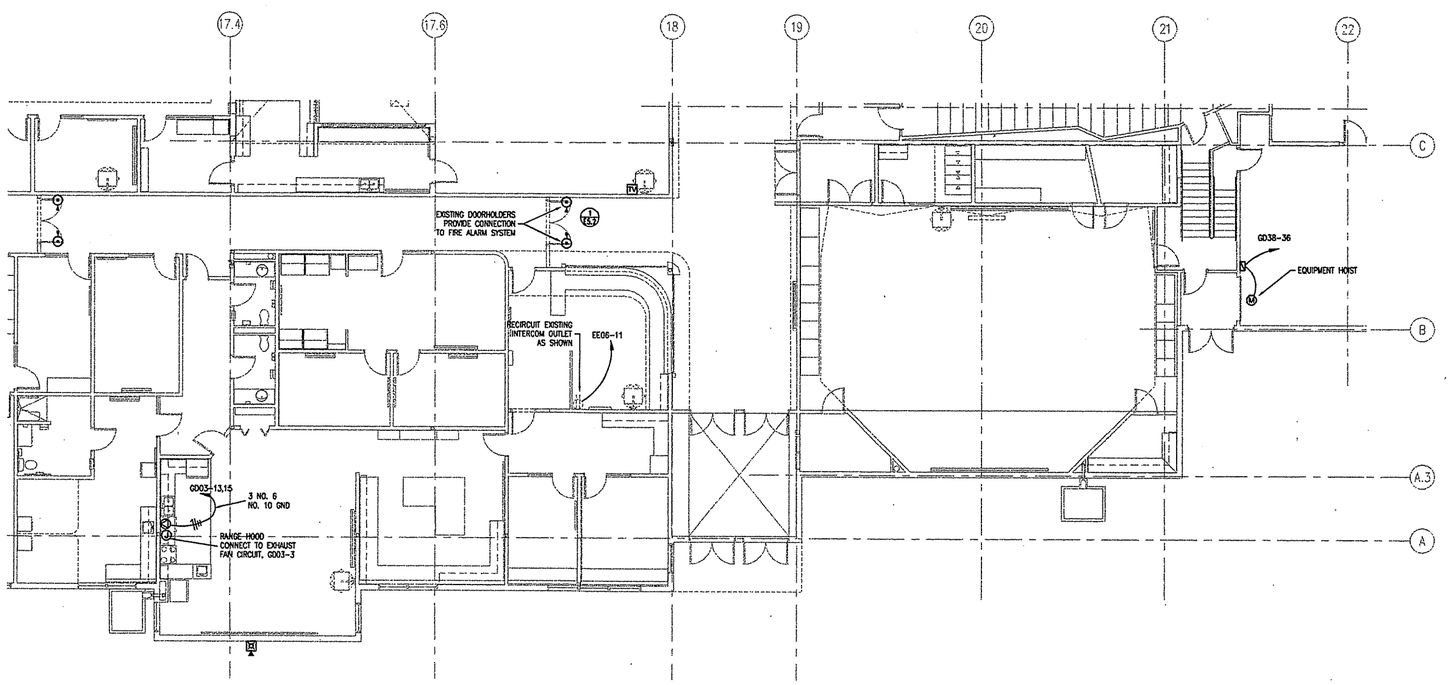

1 E3.2 **PARTIAL AREAS 'F' & 'D' POWER FLOOR PLAN**
1/8" = 1'-0"

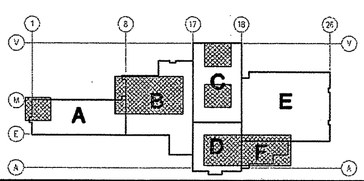

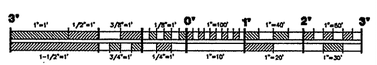

GRAPHIC SCALES

REV.	DATE	C.O.	ACTION	DESCRIPTION	BY	APP'D.

CONTRACT NO.
CONTRACTOR
CITY STATE
RECOMMENDED: PRIME CONTRACTOR
APPROVED: RESIDENT ENGINEER
DATE:

USKH A quarter century of design for Alaskans

ALASKA DISTRICT
CORPS OF ENGINEERS
ANCHORAGE, ALASKA

DESIGNED:
DRAWN:
TRACED:
CHECKED:
SUBMITTED:
DL SECT.

BEN EIELSON JR./SR. HIGH SCHOOL – PHASE 3
EIELSON AIR FORCE BASE, ALASKA

AREA 'E'
POWER FLOOR PLAN

RECOMMENDED: CHIEF, MILITARY TECHNICAL ENGINEERING BRANCH
APPROVED: CHIEF ENGINEERING DIVISION
DATE:
SCALE: AS NOTED
SPEC. NO.
DRAWING NUMBER 29-02-38
SHEET OF

REFERENCE NO. E3.2