13-11

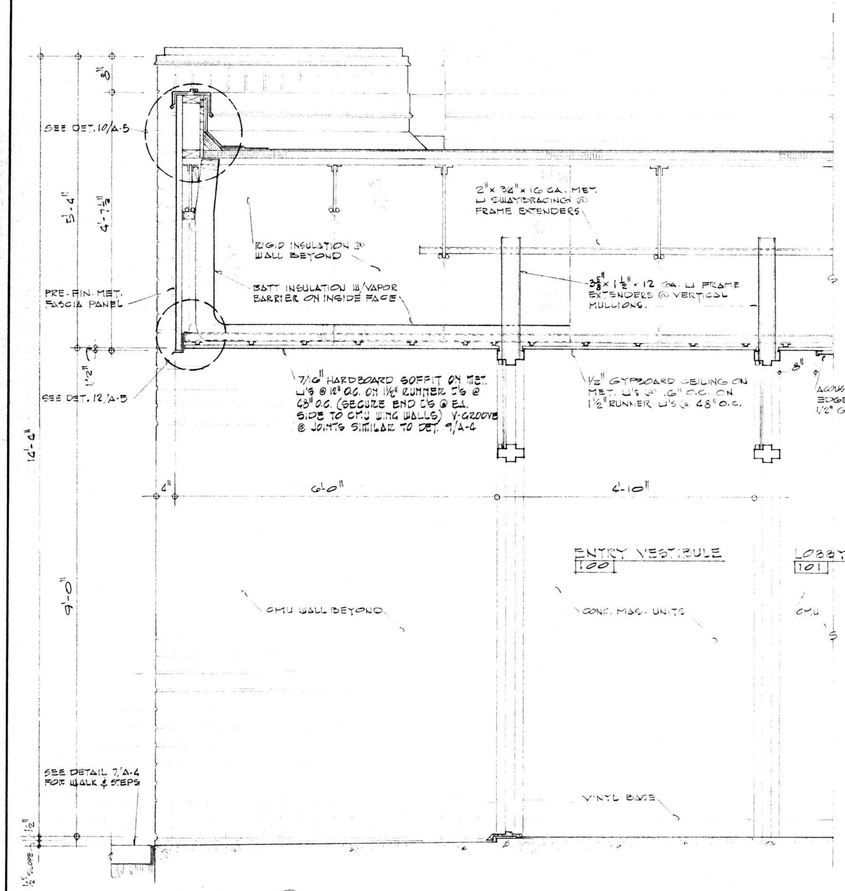

SECTION (A)

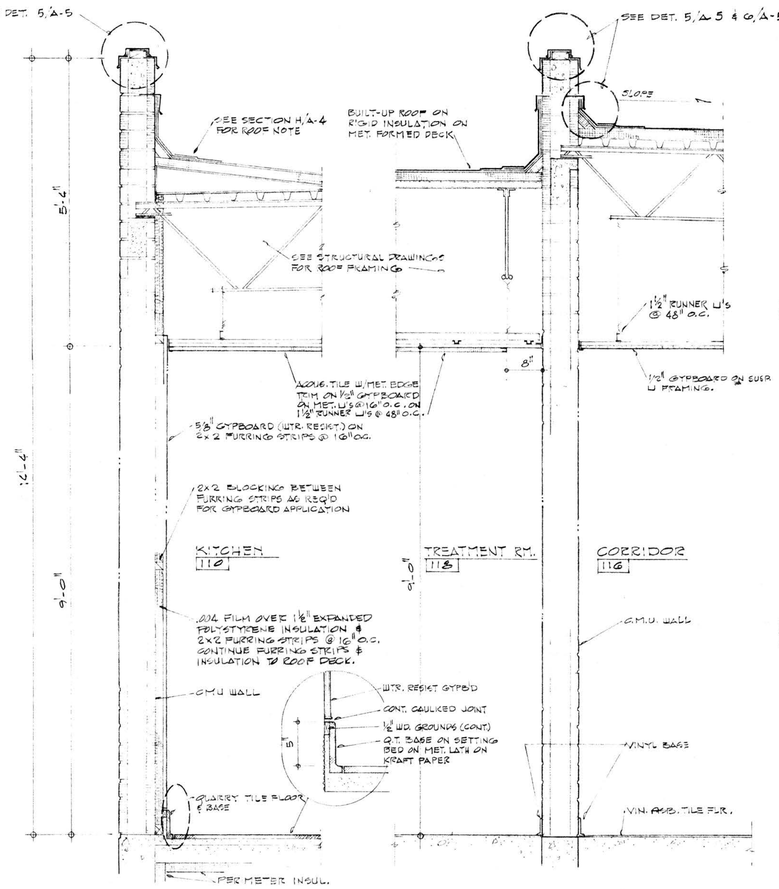

SECTION (B)

SECTION (C)

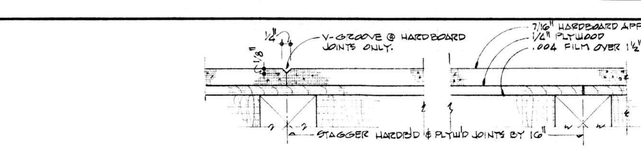

9/1 VERTICAL JOINT DETAIL (TYP.)

SCALE: HALF-FULL

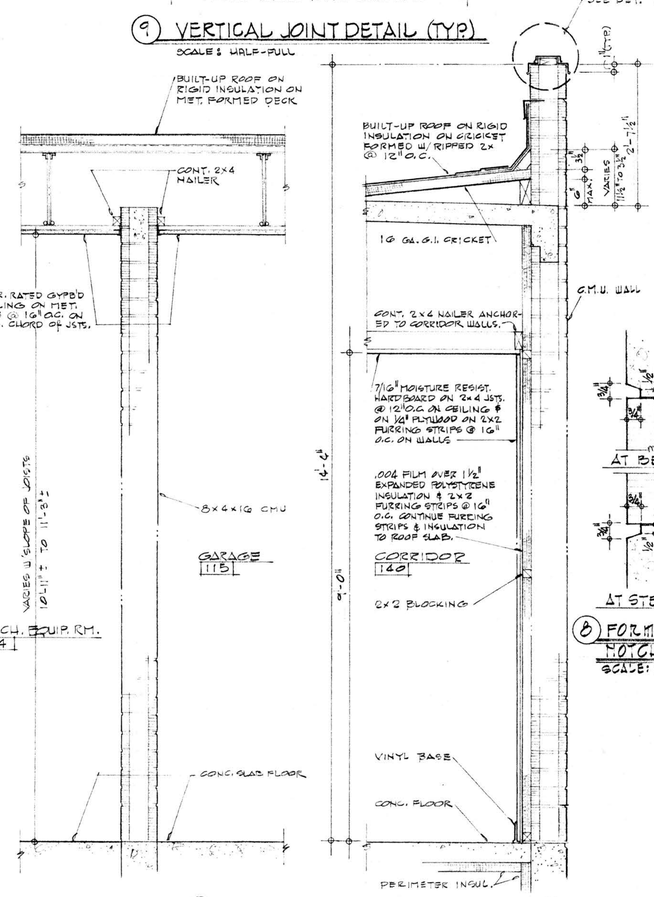

SECTION (D)

SECTION (E)

8 FORMED NOTCH DET.
SCALE: 3" = 1'-0"

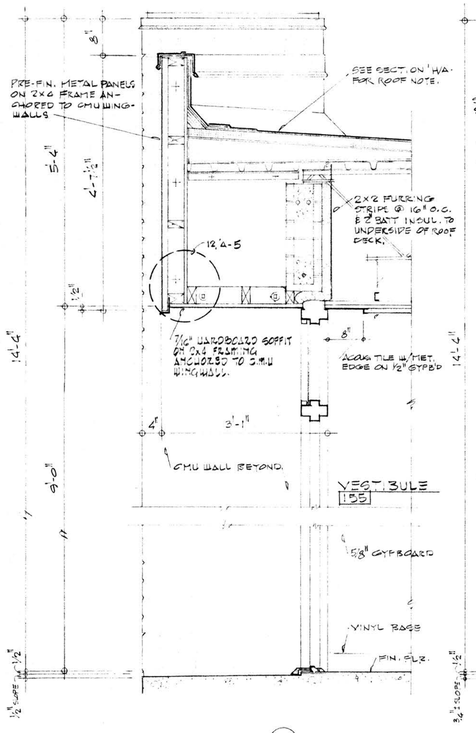

SECTION (F)

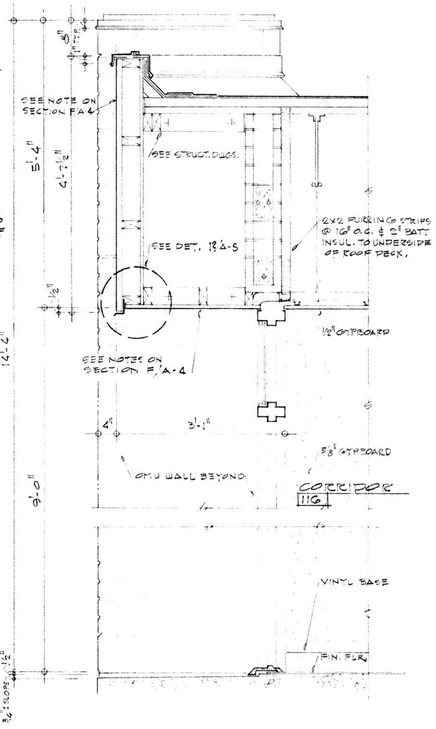

SECTION (G)

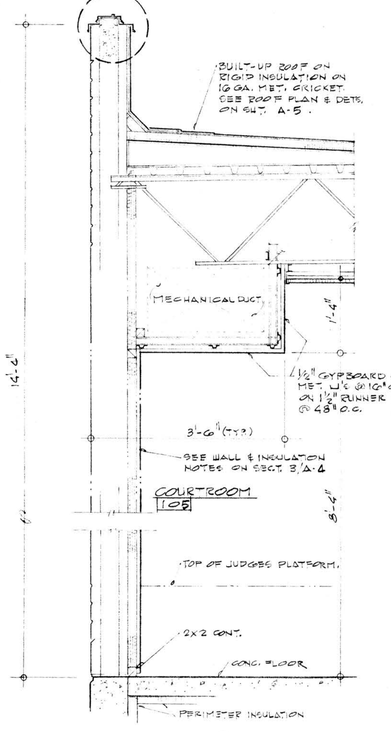

SECTION (H)

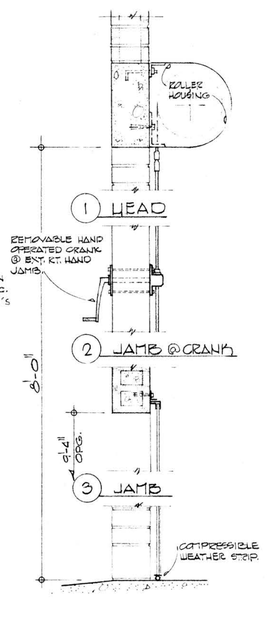

4 SILL

WALL SECTIONS

SCALE: 3/4" = 1'-0"

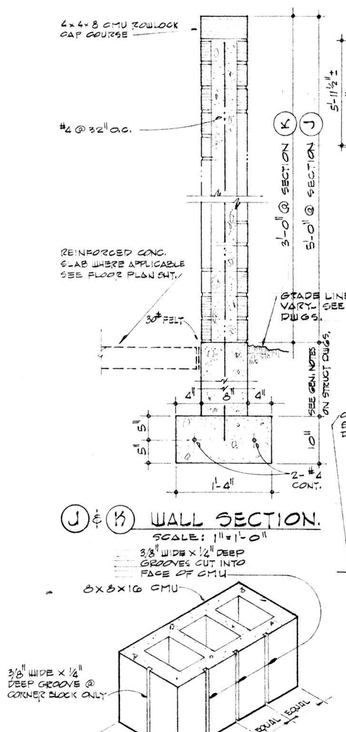

J & K WALL SECTION.

SCALE: 1" = 1'-0"

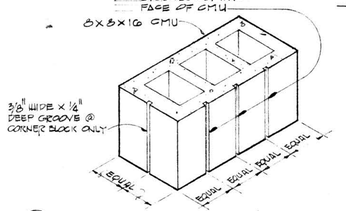

5 CMU DETAIL-CAP & STARTER COURSE

SCALE: NONE

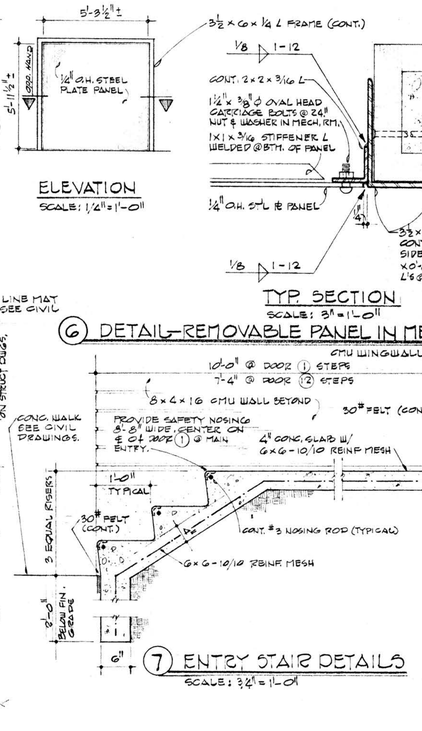

6 DETAIL-REMOVABLE PANEL IN MECH. RM.

7 ENTRY STAIR DETAILS

SCALE: 3/4" = 1'-0"

DEPARTMENT OF THE INTERIOR BUREAU OF INDIAN AFFAIRS WASHINGTON D. C.	DIVISION OF PLANT DESIGN & CONSTRUCTION ALBUQUERQUE NEW MEXICO ROBERT A DUDLEY CHIEF	REVISIONS	PROJECT NUMBER LC 51-119 BLACKFEET JAIL BROWNING, MONTANA	JAIL BUILDING WALL SECTIONS AND DETAILS	BIA PDC DRAWN BY E. CORTEZ CHECKED BY DRAWING NO. T-66 SHEET NO. A-4 DATE JUNE 13, 1969 SEQUENCE NO. 11