PROJECT:	----
DATE:	04/14/2026

U.S. DEPARTMENT OF AGRICULTURE
FOREST SERVICE
REGION ONE

PLANS FOR

Lookout Pass FAA Site Parking Area

Lolo National Forest
Superior Ranger District
Mineral County, MT

Sheet List Table	
Sheet Number	**Sheet Title**
1	TITLE
2 - 4	PROJECT MAPS
5	SITE PLAN

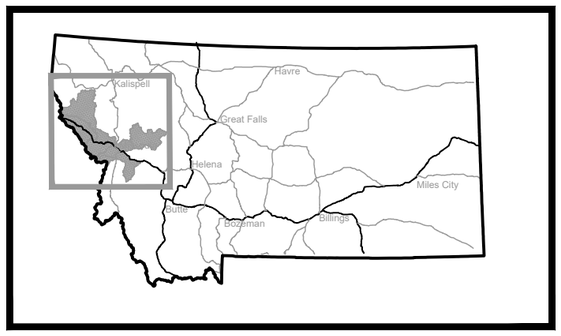

MONTANA / IDAHO INDEX MAP
NOT TO SCALE

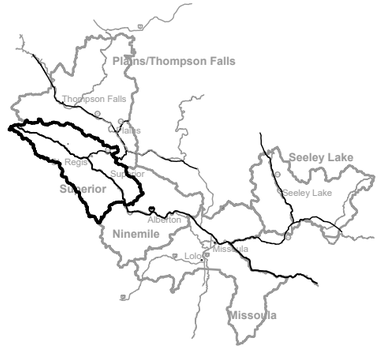

LOCATION MAP
NOT TO SCALE

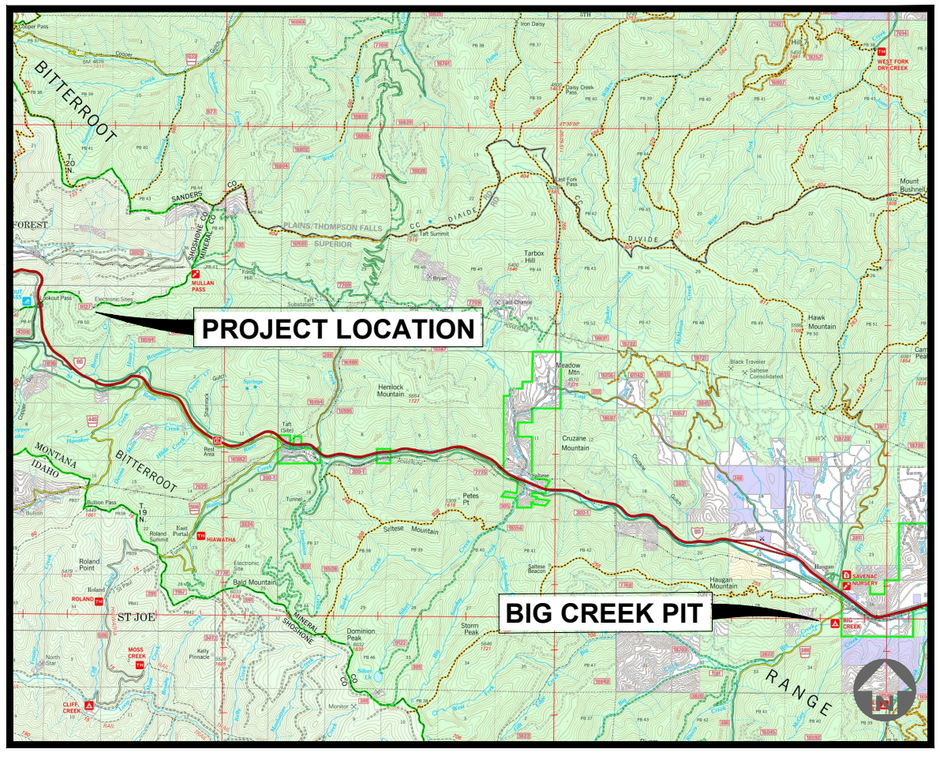

AREA MAP
NOT TO SCALE

RECOMMENDED BY:

ABIGAIL LANE — Digitally signed by ABIGAIL LANE Date: 2026.04.14 15:28:59 -06'00'

DISTRICT RANGER — DATE
LOLO NATIONAL FOREST

APPROVED BY:

NATHAN KEGEL — Digitally signed by NATHAN KEGEL Date: 2026.04.14 15:20:03 -06'00'

FOREST ENGINEER — DATE
LOLO NATIONAL FOREST

APPROVED BY:

BENJAMIN JOHNSON — Digitally signed by BENJAMIN JOHNSON Date: 2026.04.15 07:45:00 -07'00'

FOREST SUPERVISOR — DATE
LOLO NATIONAL FOREST

SHEET NO. 1

c:\Users\mfrawley\Box\7100engineering\west zone\Projects\2 - public works\2026\faa decom\CAD\R01_Title.dwg

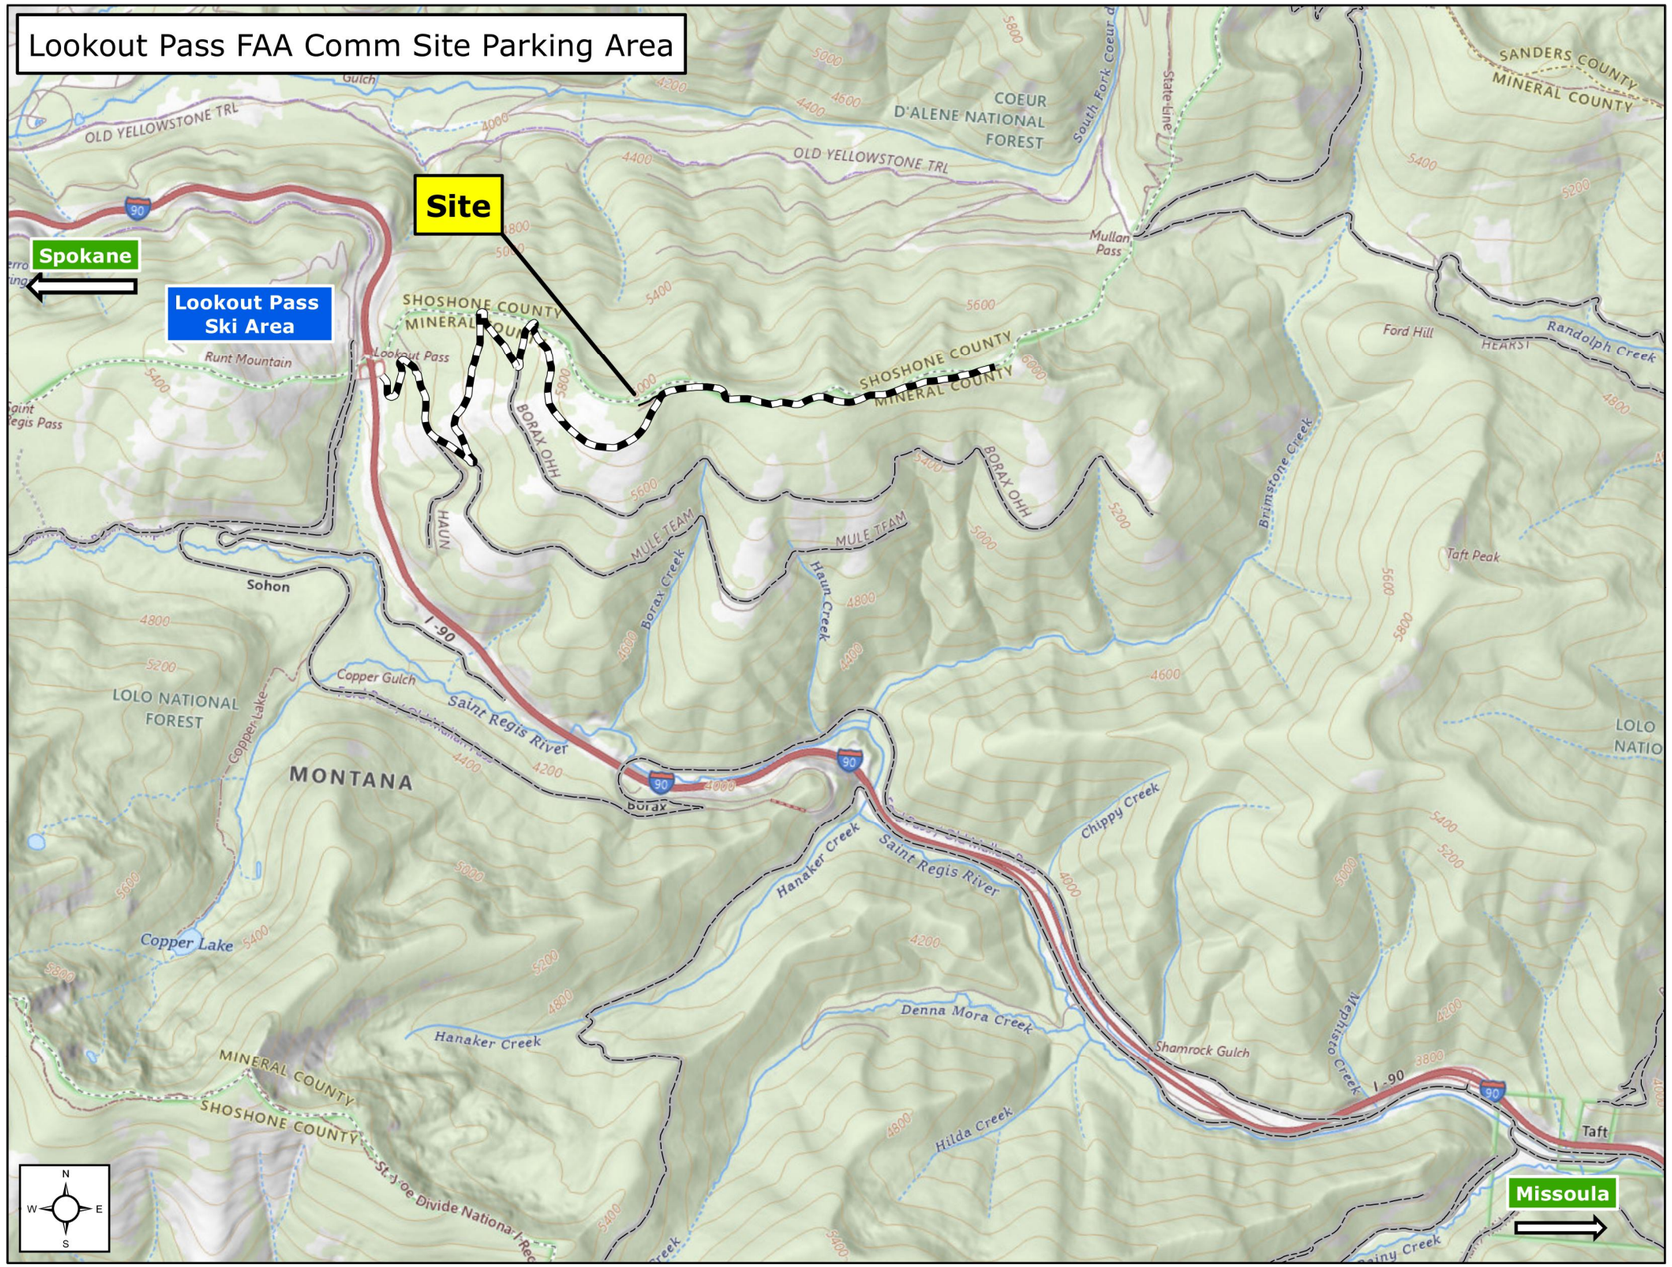

9/28/18 07:07 MARKL F:_CAD STANDARDS\AGENCY STANDARDS\FOREST SERVICE\NFS-CTB.DWG;

United States Department of Agriculture
Forest Service

R-01
NORTHERN REGION

PROJECT NAME
LOOKOUT PASS FAA SITE PARKING AREA
LOLO NATIONAL FOREST
SUPERIOR RANGER DISTRICT

DRAWING TITLE
PROJECT AREA MAP

DATE	DESIGNER	CHECKED	DWG SHEET NO.	SHEET
04/14/2026	M. F.	N.K.	2	2 OF 5

NO.	REVISION DESCRIPTION	BY	DATE

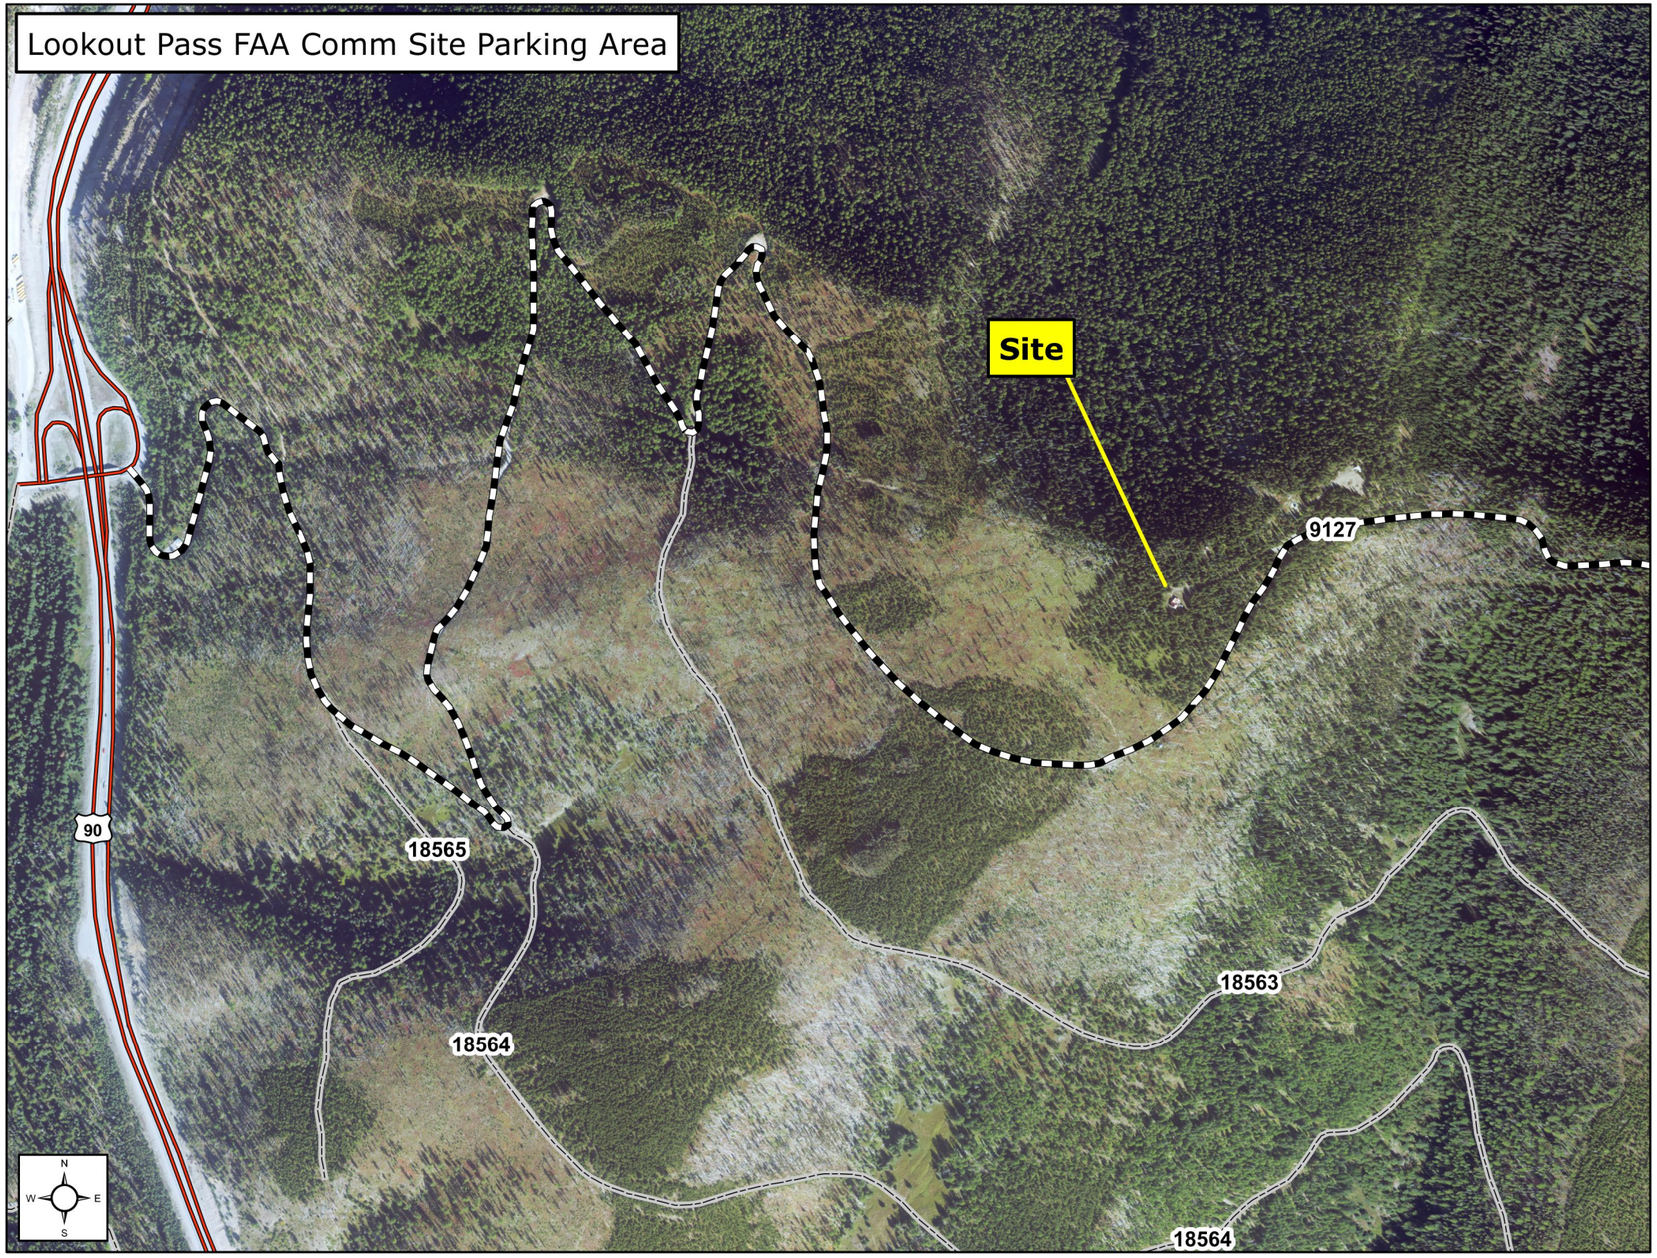

9/28/18 07:07 MARKL F:_CAD STANDARDS\AGENCY STANDARDS\FOREST SERVICE\NFS-CTB.DWG;

United States Department of Agriculture
Forest Service

R-01
NORTHERN REGION

PROJECT NAME
LOOKOUT PASS FAA SITE PARKING AREA
LOLO NATIONAL FOREST
SUPERIOR RANGER DISTRICT

DRAWING TITLE
SITE MAP 1

DATE	DESIGNER	CHECKED
04/14/2026	M. F.	N.K.

NO.	REVISION DESCRIPTION	BY	DATE
1			
2			
3			

DWG SHEET NO. 3

SHEET 3 OF 5

9/28/18 07:07 MARKL F:_CAD STANDARDS\AGENCY STANDARDS\FOREST SERVICE\NFS-CTB.DWG;

United States Department of Agriculture
Forest Service

R-01
NORTHERN REGION

PROJECT NAME
LOOKOUT PASS FAA SITE PARKING AREA
LOLO NATIONAL FOREST
SUPERIOR RANGER DISTRICT

DRAWING TITLE
SITE MAP 2

DATE	DESIGNER	CHECKED
04/14/2026	M. F.	N.K.

NO.	REVISION DESCRIPTION	BY	DATE
△			
△			
△			

DWG SHEET NO. **4**

SHEET 4 OF 5

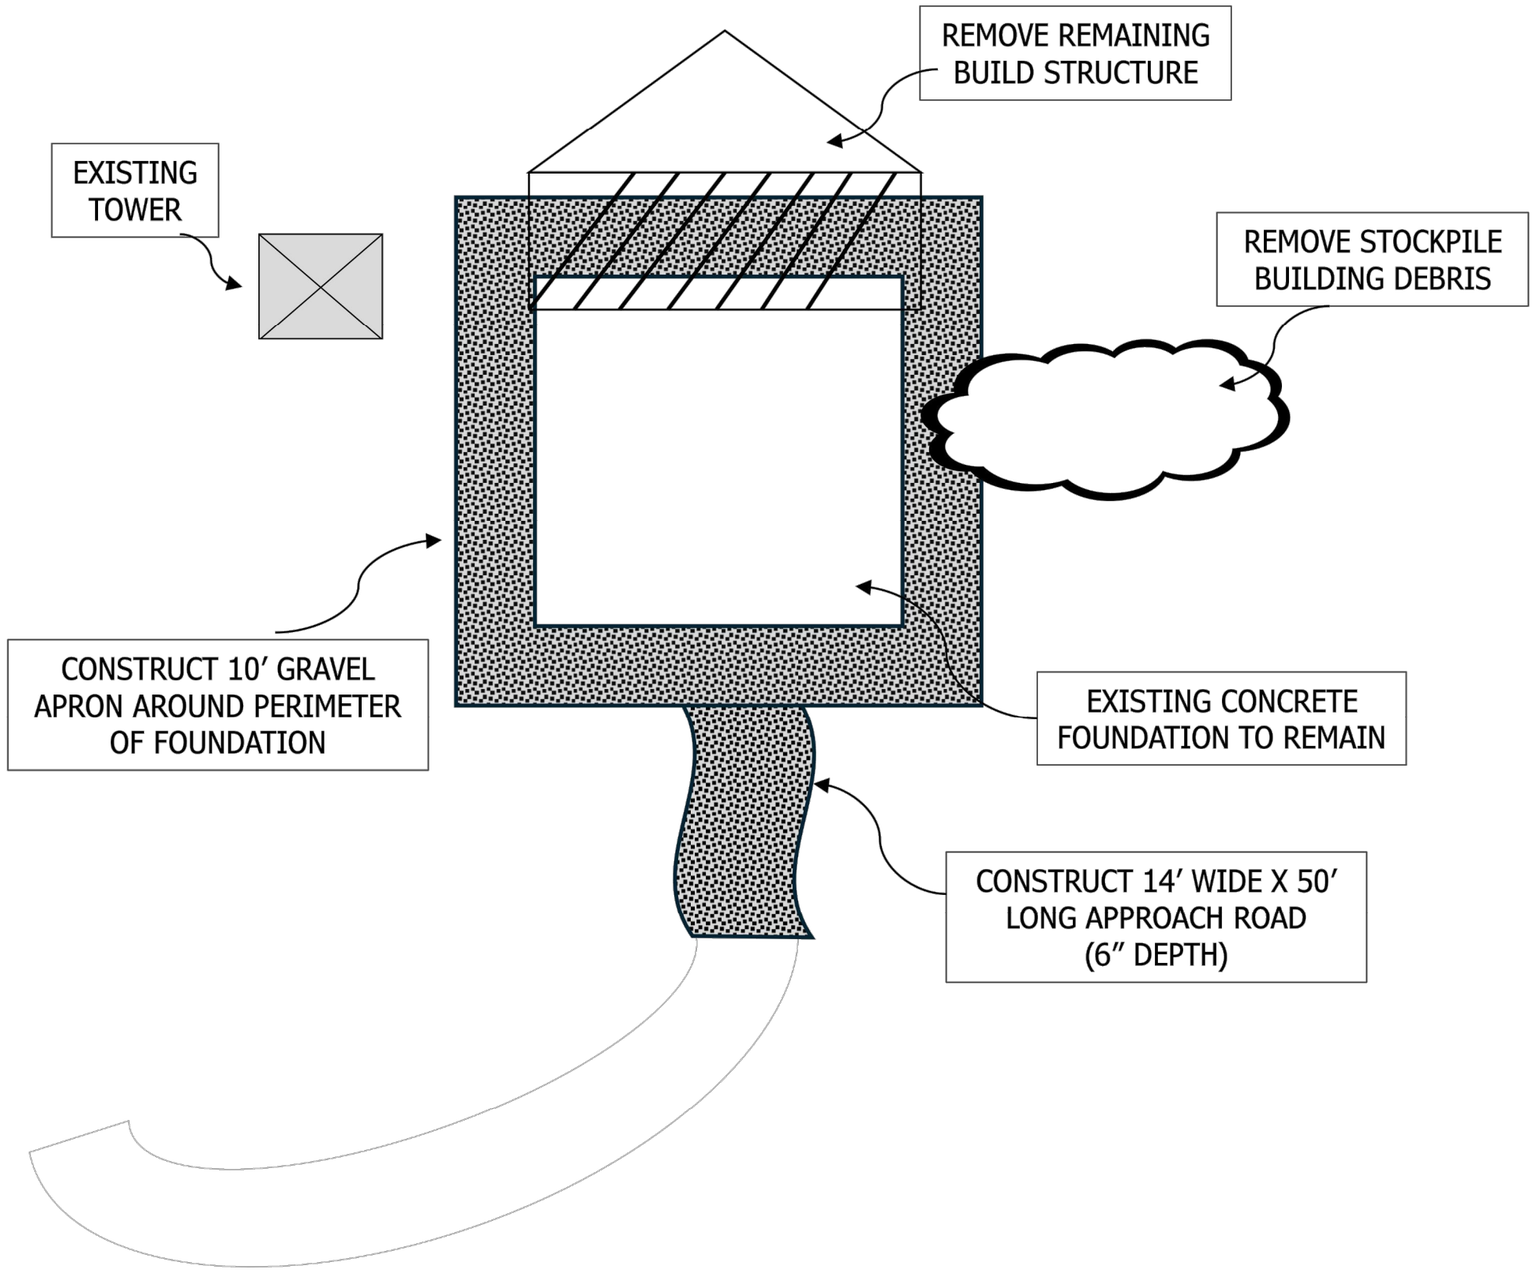

9/28/18 07:07 MARKL F:\ CAD STANDARDS\AGENCY STANDARDS\FOREST SERVICE\NFS-CTB.DWG;

United States Department of Agriculture
Forest Service

R-01
NORTHERN REGION

PROJECT NAME
LOOKOUT PASS FAA SITE PARKING AREA
LOLO NATIONAL FOREST
SUPERIOR RANGER DISTRICT

DRAWING TITLE
SITE PLAN

DATE	DESIGNER	CHECKED	DWG SHEET NO.	SHEET
04/14/2026	M. F.	N.K.	5	5 OF 5

NO.	REVISION DESCRIPTION	BY	DATE
1			
2			
3			