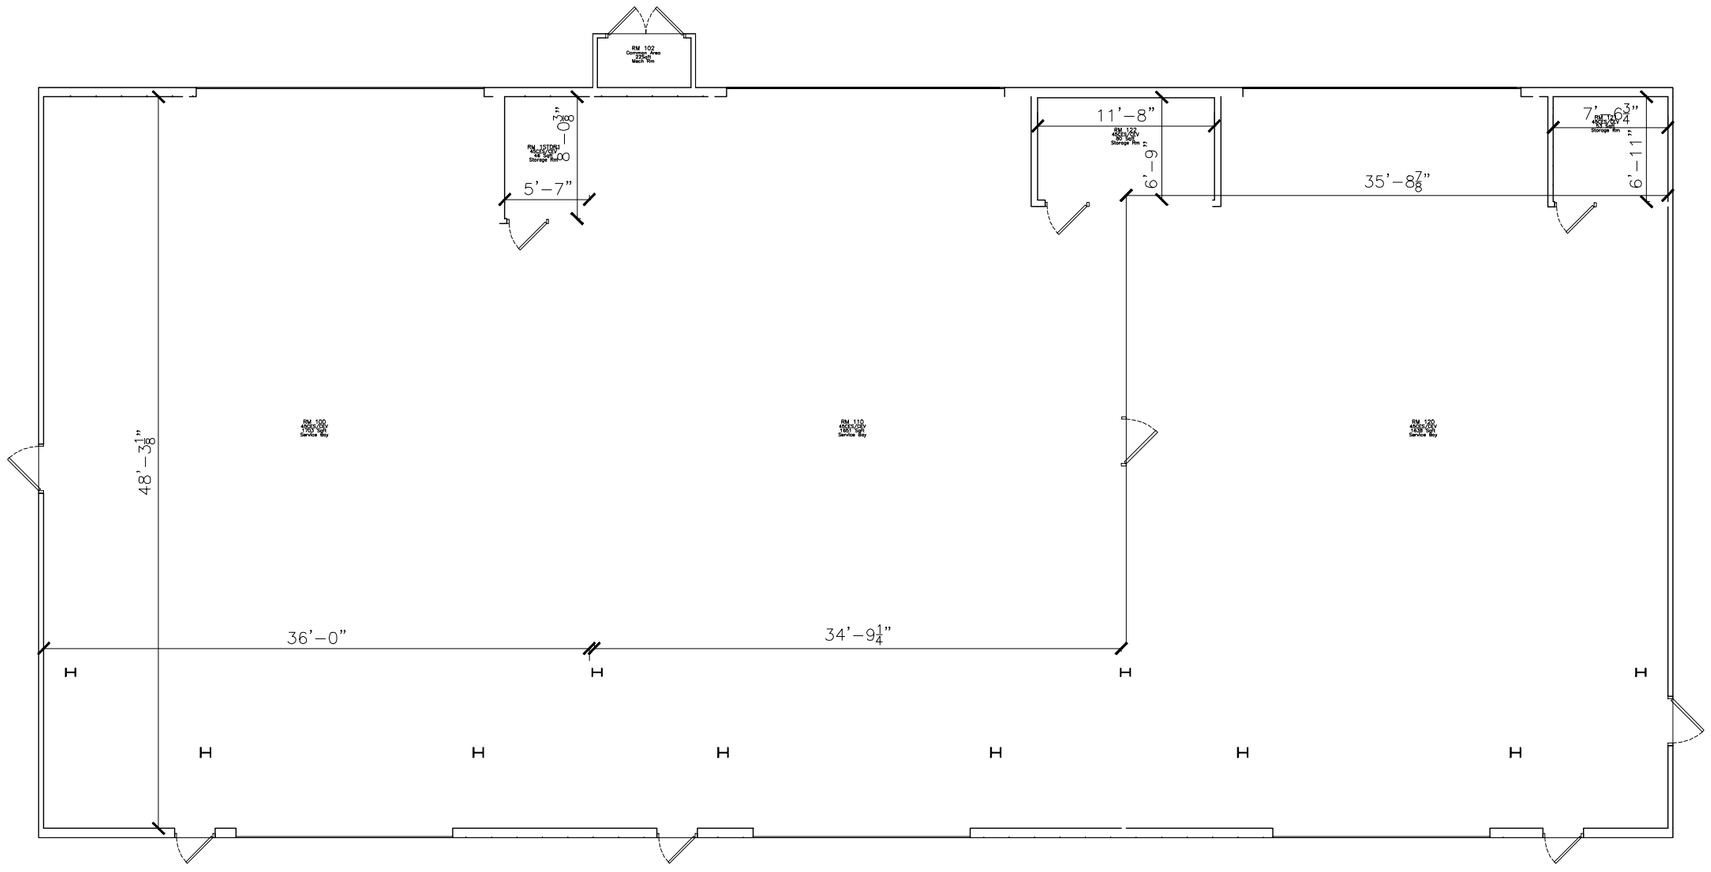

GRAPHIC SCALE IN FEET

10' 0 10' 20'

REV	DATE	DESCRIPTION	INITIAL

PLAN REVISIONS

CAPE CANAVERAL AIR FORCE STATION
COCOA BEACH, FLORIDA

AIR FORCE SPACE COMMAND

FLOOR PLAN

SCALE: 1" = 10'	BLDG. NO. 49600_01
DATE: 07/24/2008	
UPDATED BY: TETRA TECH, INC.	SHEET 1 OF 1

For Reference only - This Floor plan has not been verified by InDyne/IOMS

X:\DBEH Floor Plans\49600\Key Plans\DBEH_49600_01.dwg, 2/10/2010 12:19:52 PM