NOTES:

1. ALL DIMENSIONS TO BE VERIFIED IN FIELD
2. REMOVE AND REPLACE GUTTERS

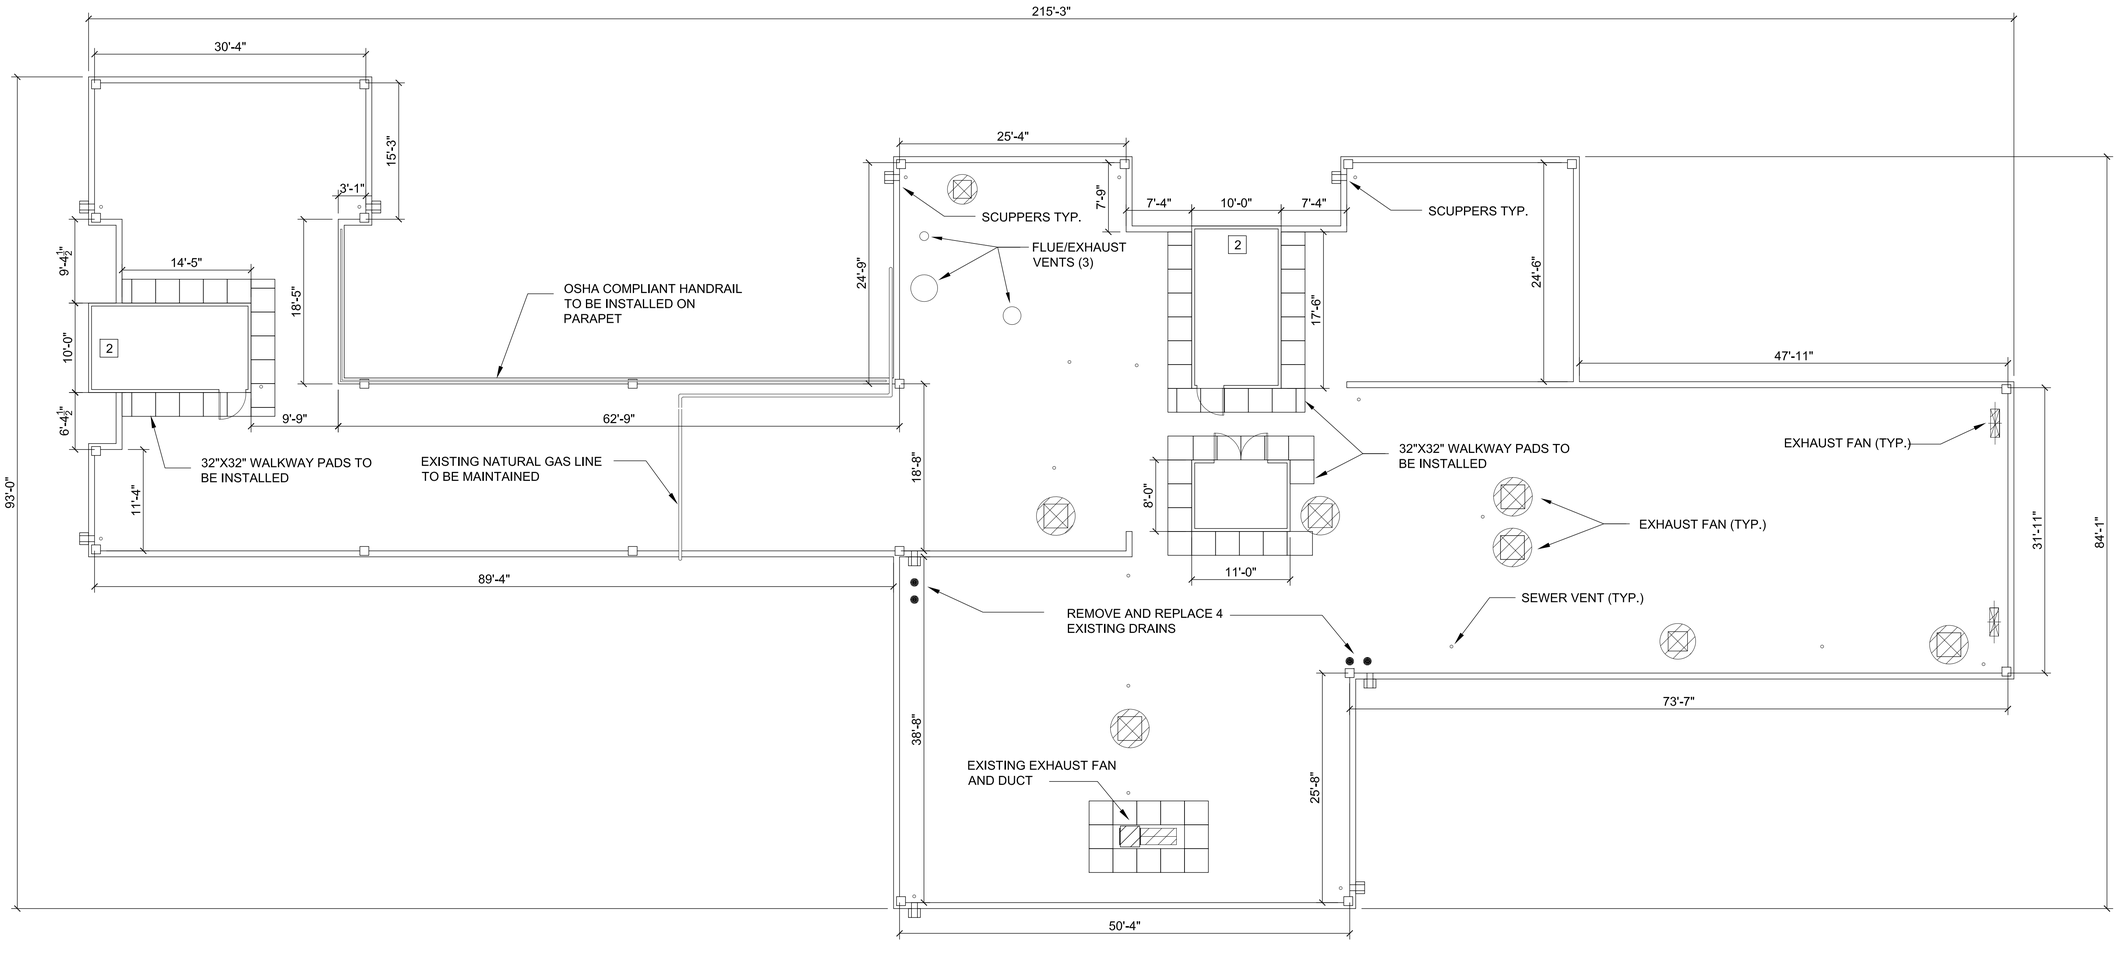

1 / A1.0 Roof Plan
Scale: 1/8" = 1'-0"

USFS - Dsize(24x36).dwg

USDA FOREST SERVICE
PACIFIC SOUTHWEST REGION R5

NO.	DATE	REVISIONS

FORUST: Six Rivers National Forest
PROJECT NAME: RSL Nursery - Arcata, CA
DRAWING NAME: Roof Plan

A/E

PROJECT NUMBER

DESIGNED BY

DRAWN BY
KI

CHECKED BY

CHECKED BY

DATE
07/12/2022

SCALE
1/8" = 1'-0"

DRAWING
A1.0

SHEET 1 OF 1