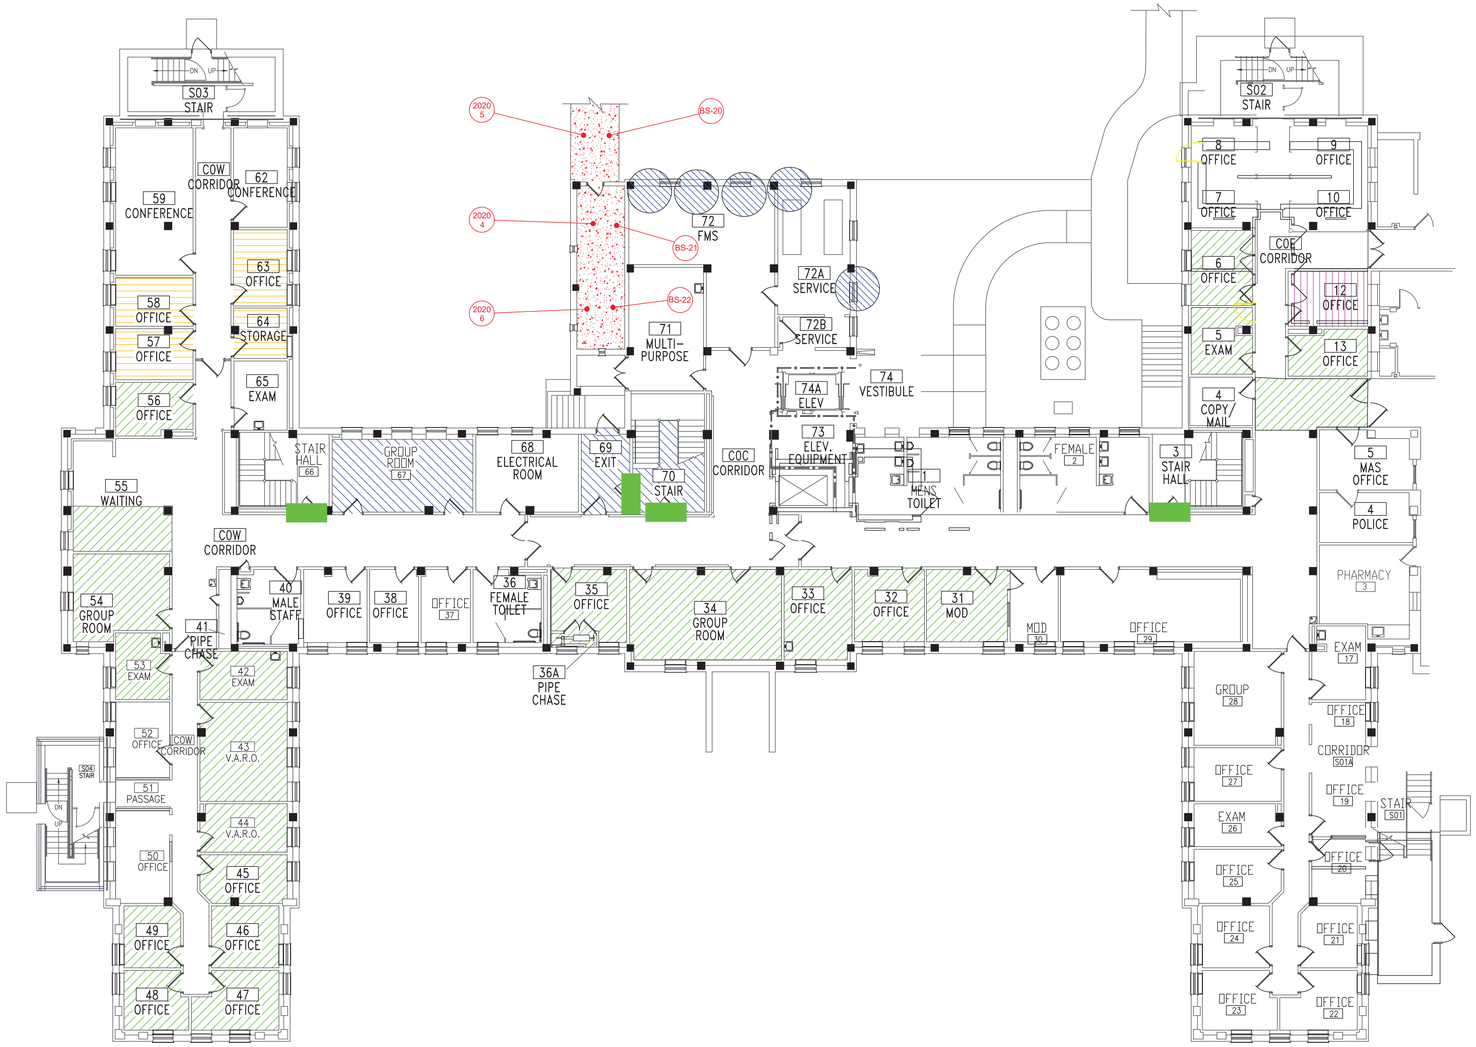

LEGEND

- 2020 00 -SAMPLE LOCATION
- 2020 00 -POSITIVE SAMPLE LOCATION
- -ASBESTOS-CONTAINING PIPE INSULATION IN CEILING PENETRATIONS
- -ASBESTOS-CONTAINING FIRE DOOR
- -ASBESTOS-CONTAINING DEBRIS IN DIRT CRAWLSPACE
- -ASBESTOS-CONTAINING MASTIC UNDER 12"X12" FLOOR TILE
- -ASBESTOS-CONTAINING MASTIC UNDER CARPET AND FLOOR TILE
- -ASBESTOS-CONTAINING MASTIC UNDER FLOOR FILLER AND CARPET
- -ASBESTOS-CONTAINING FLOOR TILE AND MASTIC UNDER CARPET

BUILDING #28 - BASEMENT FLOOR PLAN

Revisions	Dates

ENVIRONMENTAL CONSULTANT:
TRINE ENVIRONMENTAL, INC.
6678 MORNINGDALE DRIVE
BRIGHTON, MI 48116
810-986-0536

TRINE ENVIRONMENTAL, INC.

Professional Seal:

North:

Drawing Title	ARCHITECTURAL PLAN BUILDING 28 Scale: 1/8" = 1'-0"
Project Title	FACILITY ASBESTOS RE-SURVEY VETERANS ADMINISTRATION MEDICAL CENTER ST. CLOUD, MINNESOTA
Date	SEPTEMBER 2024
Project No.	36C26323P1007
Approved : Division Chief	
Building Number / Checked / Drawn	028 / BLB / AFS
Approved : Service Director	
Location	ST. CLOUD, MINNESOTA
Drawing No.	1A Sheet 34 of 71

Office of Facilities

Department of Veterans Affairs