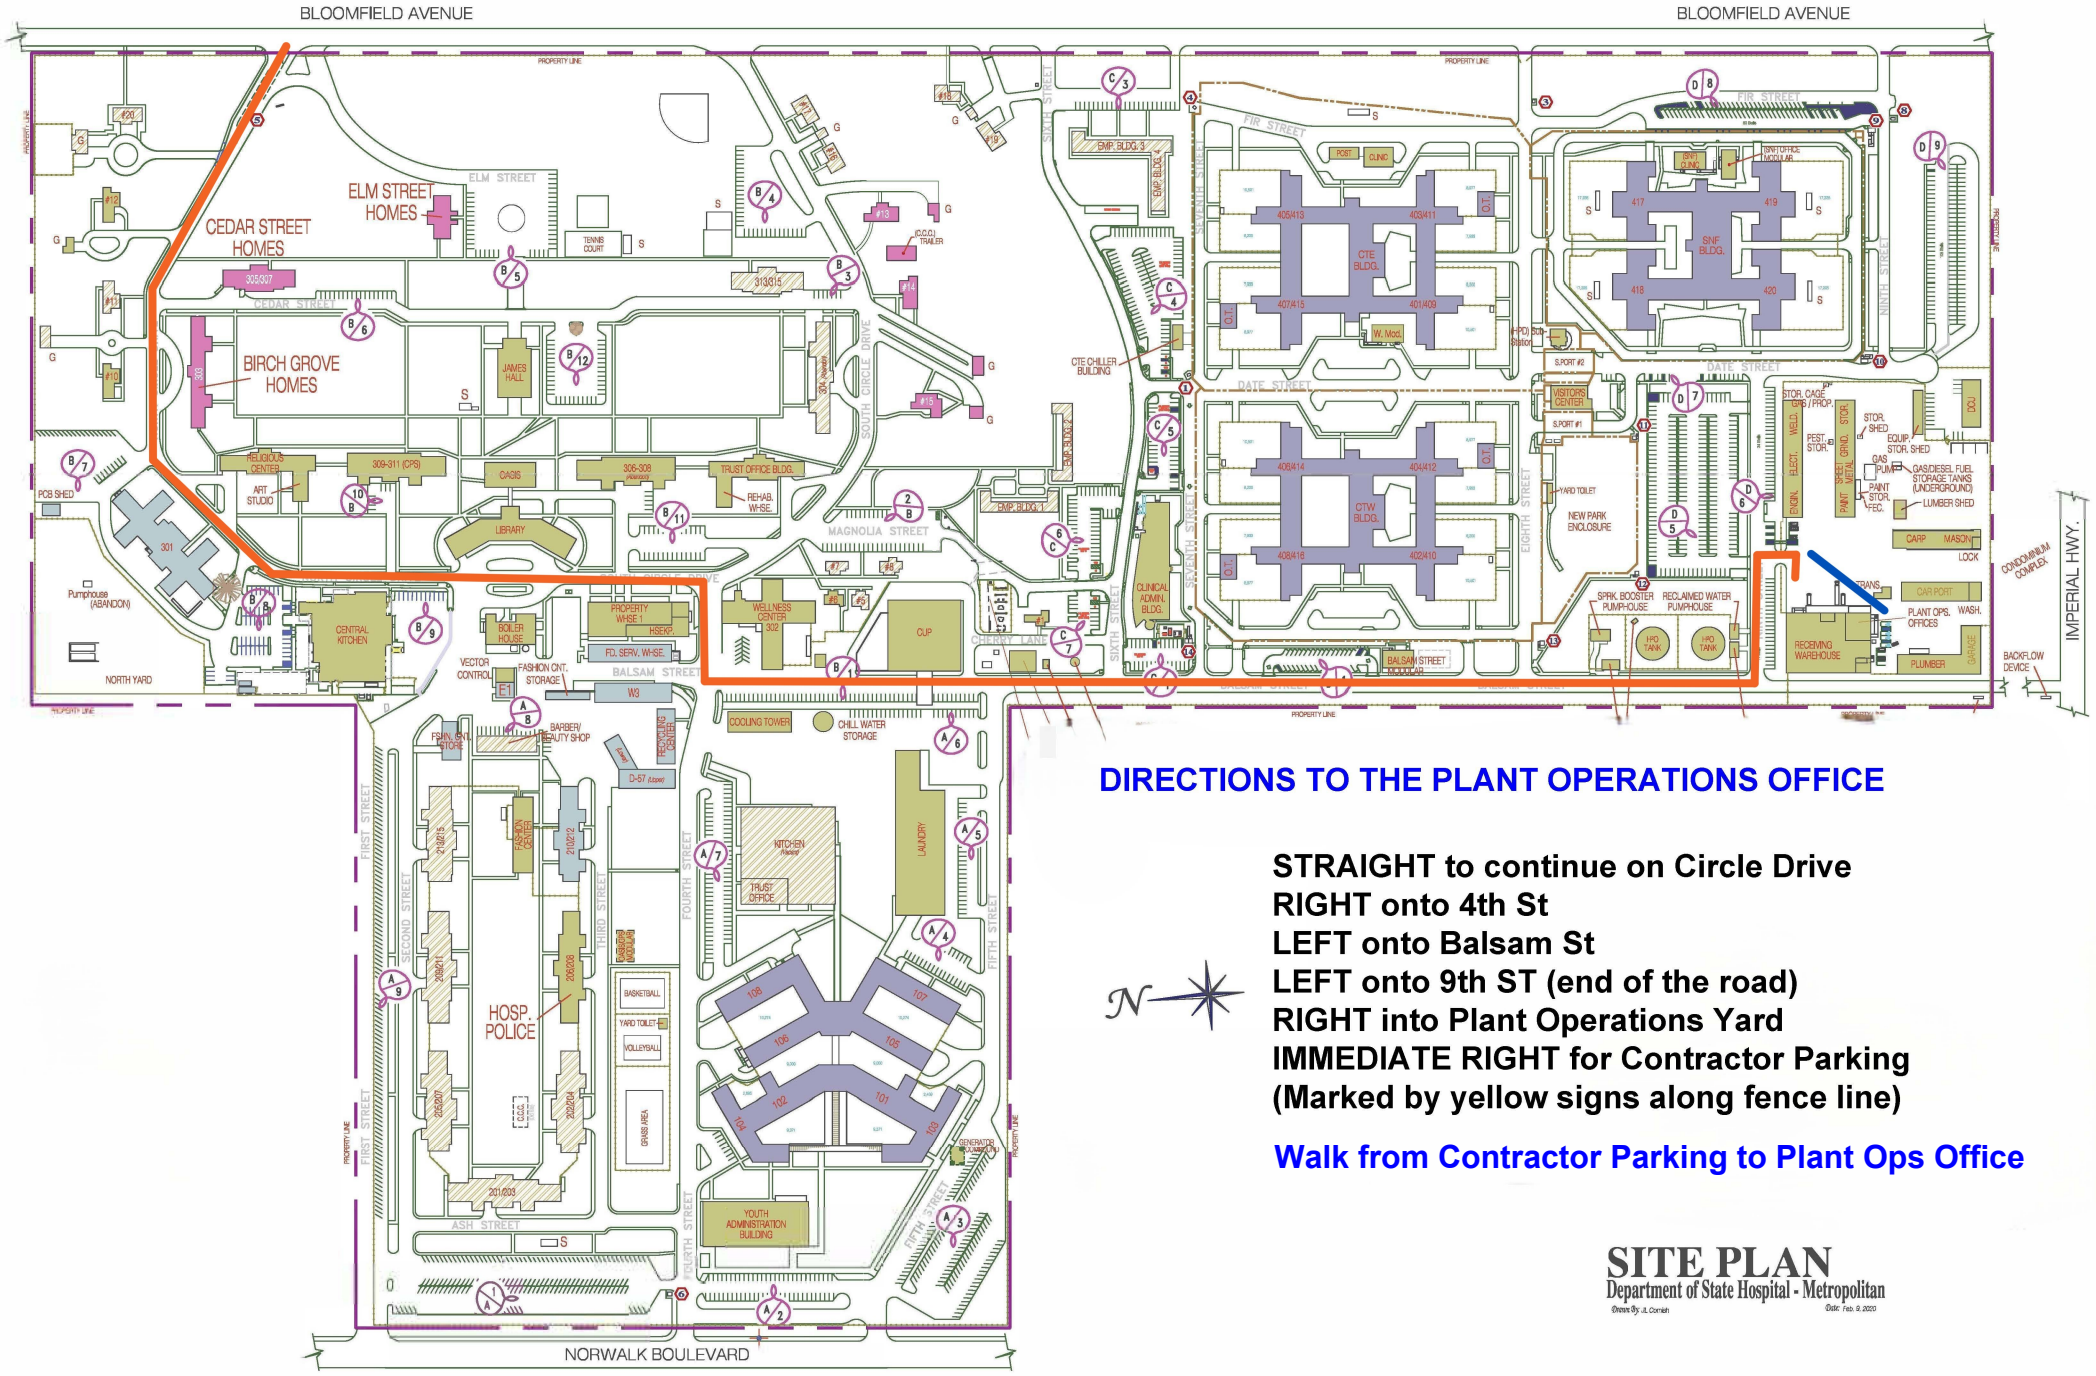

DIRECTIONS TO THE PLANT OPERATIONS OFFICE

STRAIGHT to continue on Circle Drive
RIGHT onto 4th St
LEFT onto Balsam St
LEFT onto 9th ST (end of the road)
RIGHT into Plant Operations Yard
IMMEDIATE RIGHT for Contractor Parking
(Marked by yellow signs along fence line)

Walk from Contractor Parking to Plant Ops Office

SITE PLAN

Department of State Hospital - Metropolitan

Drawn By: JL Corrieh

Date: Feb. 9, 2020