SPENCER BRISTOL ENGINEERING, INC.
5880 LIVE OAK PARKWAY NW, SUITE 140
NORCROSS, GEORGIA 30093
Tel. 770.484.8628 Fax 770.484.6024

SBE Project No. 06086

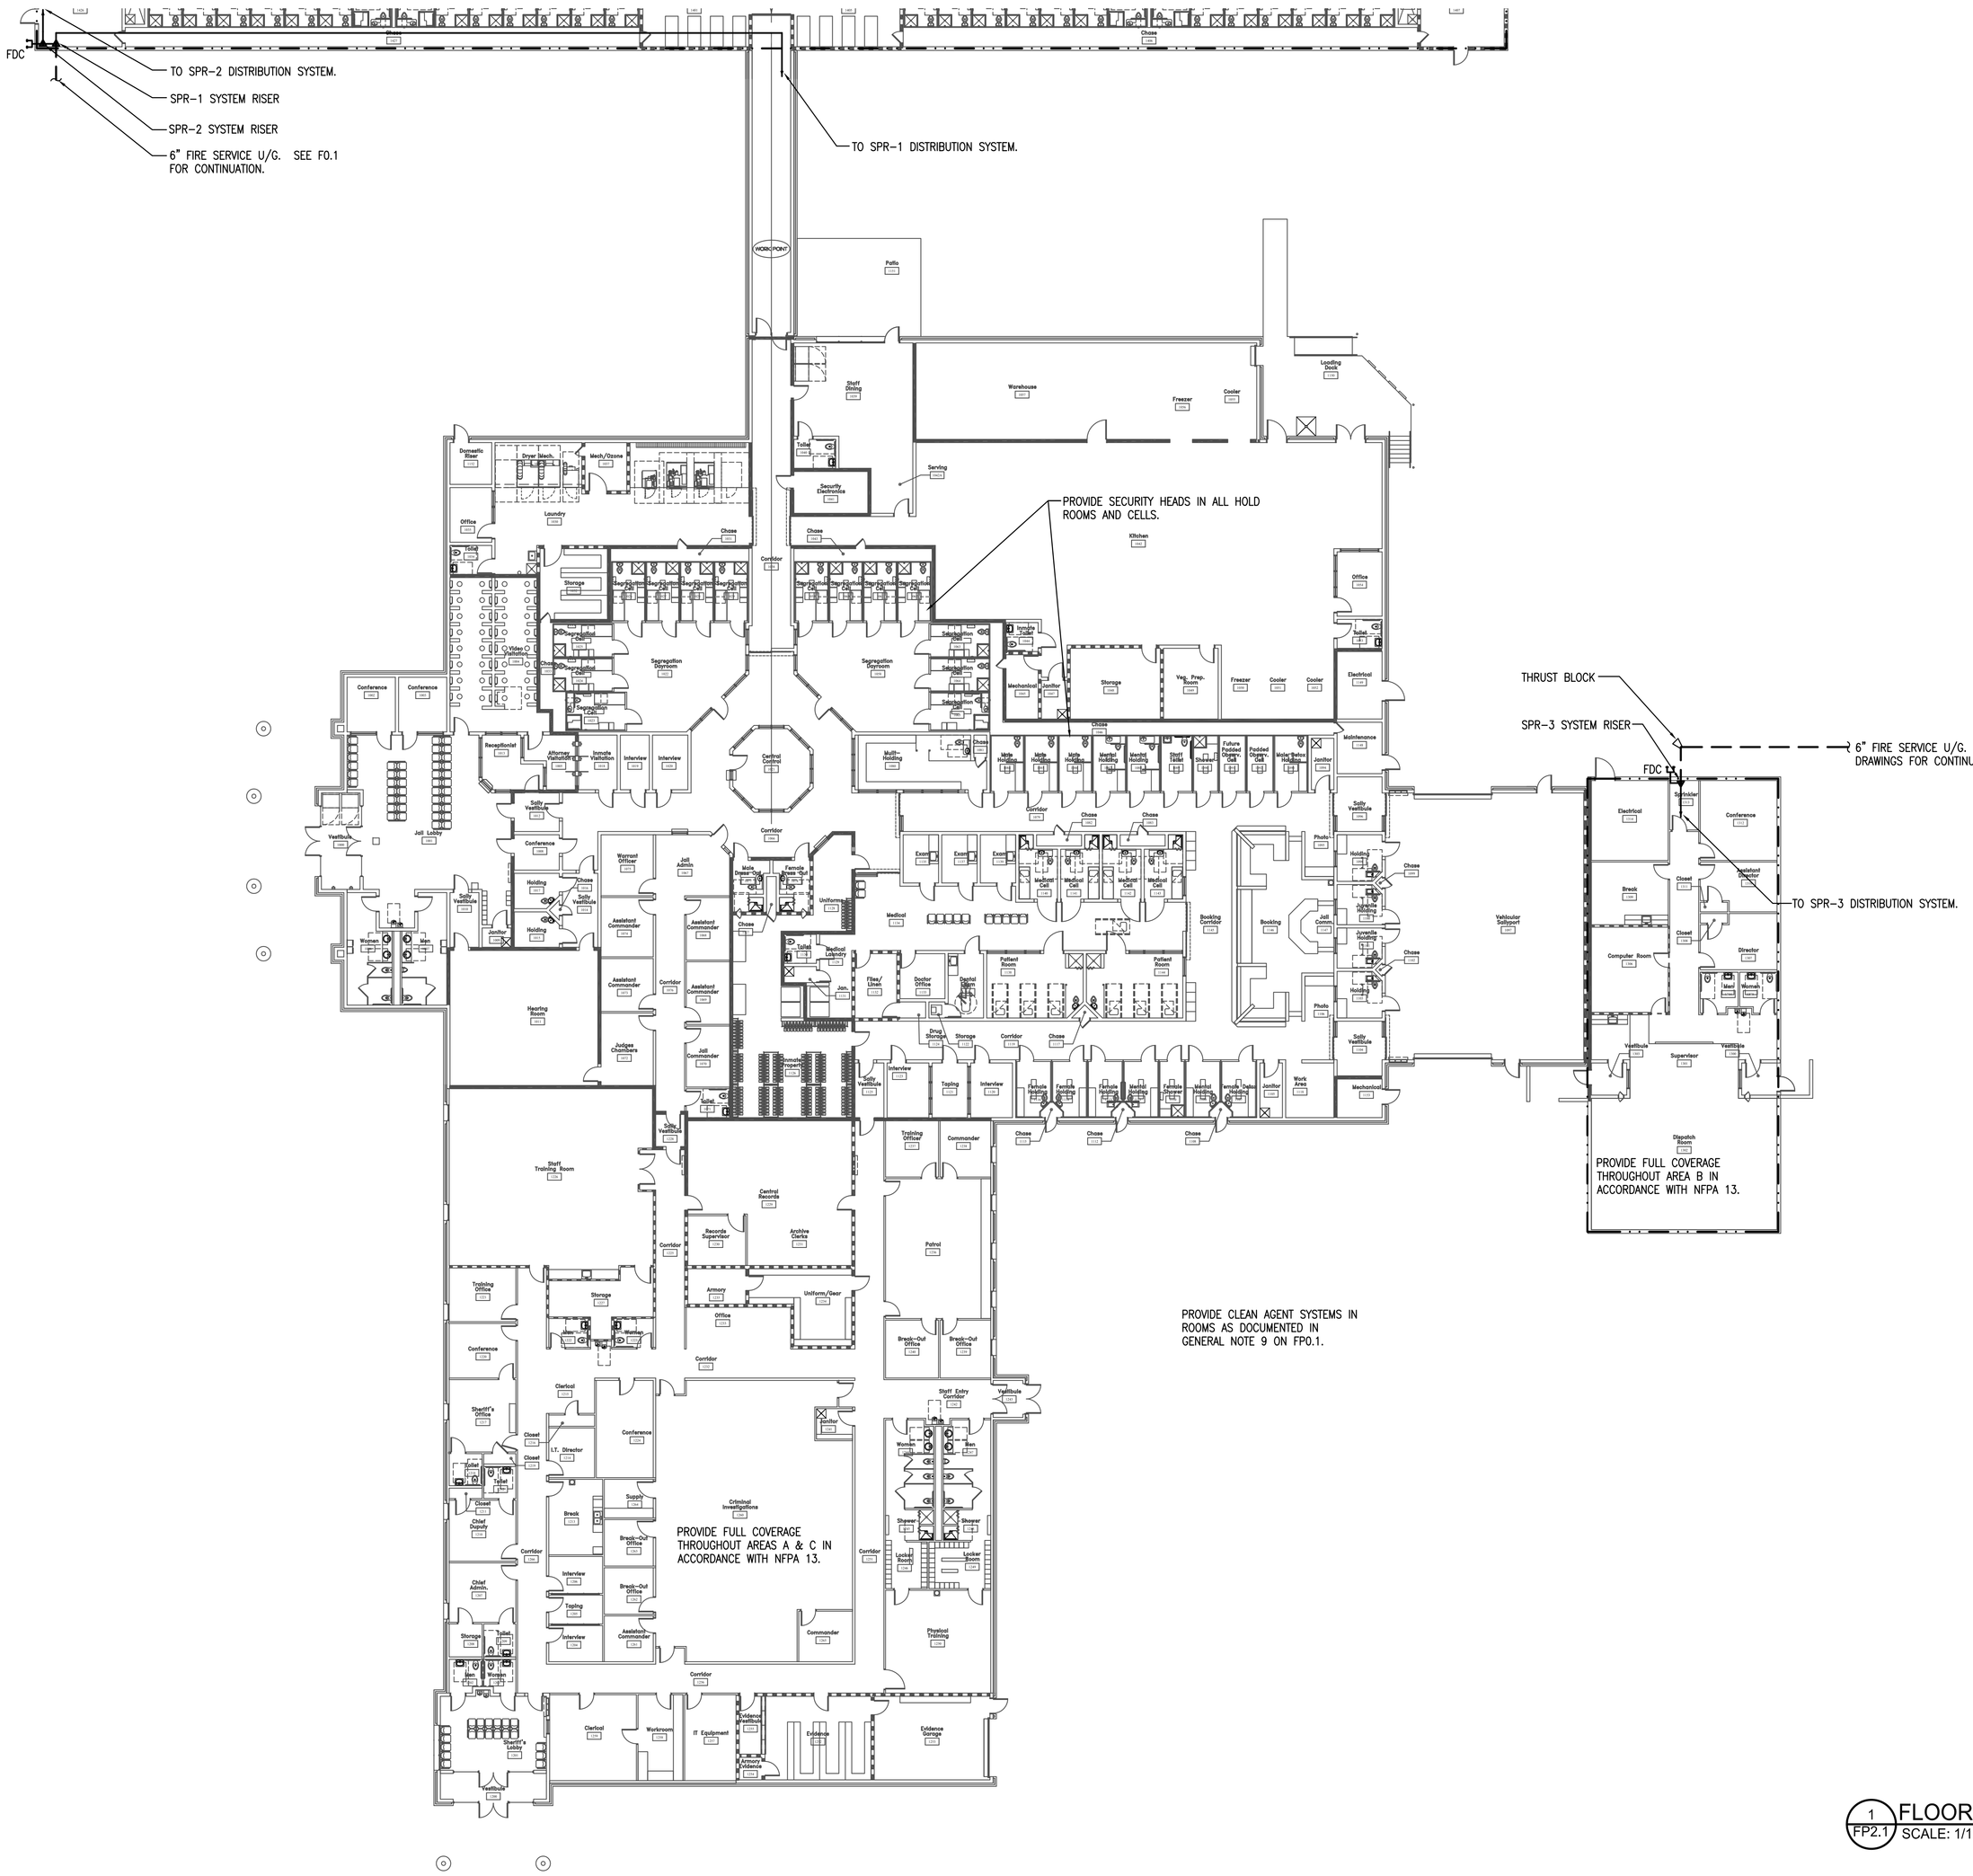

1 FP2.1 FLOOR PLAN - PARTS A, B, & C
SCALE: 1/16"=1'-0"

Key Plan

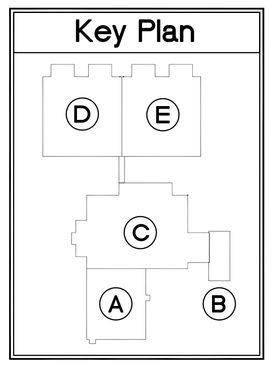

© 2007
PRECISION PLANNING, INC.
ALL RIGHTS RESERVED.

THIS DOCUMENT, INCLUDING, BUT NOT LIMITED TO, THE DESIGNS, PLANS, SPECIFICATIONS, OR OTHER WORK PRODUCT PROVIDED BY OR REFERENCED HEREIN, IS AND SHALL REMAIN THE PROPERTY OF PRECISION PLANNING, INC. THEY SHALL NOT BE USED BY ANYONE FOR ANY PURPOSE OTHER THAN THE PROJECT SPECIFICALLY INDICATED HEREIN WITHOUT THE PRIOR WRITTEN CONSENT OF PRECISION PLANNING, INC.

GEORGIA REGISTERED NO. 16640 PROFESSIONAL ENGINEER FREDERICK D. GORDON

STAMP

Precision Planning, Inc.
planners, engineers, architects & surveyors
P.O. Box 2210
400 Park Boulevard
Lawrenceville, GA 30046-2210
(770) 338-8000 or (770) 962-8000
(Fax) (770) 822-5990

PROJECT

JACKSON COUNTY JAIL

JACKSON COUNTY, GEORGIA

SHEET TITLE

FLOOR PLAN
PARTS A, B & C
FIRE PROTECTION

DESIGN	DRAWN	CHECKED
FDG	CAD	FDG

DATE	NO	DESCRIPTION
10/31/07		D.E.C. / PLUMBING BID PACKAGE RELEASE

RELEASE

DATE	PROJ. NUMBER	CAD FILE NAME	FILE NUMBER
10-31-07	A06156	.	

FP2.1