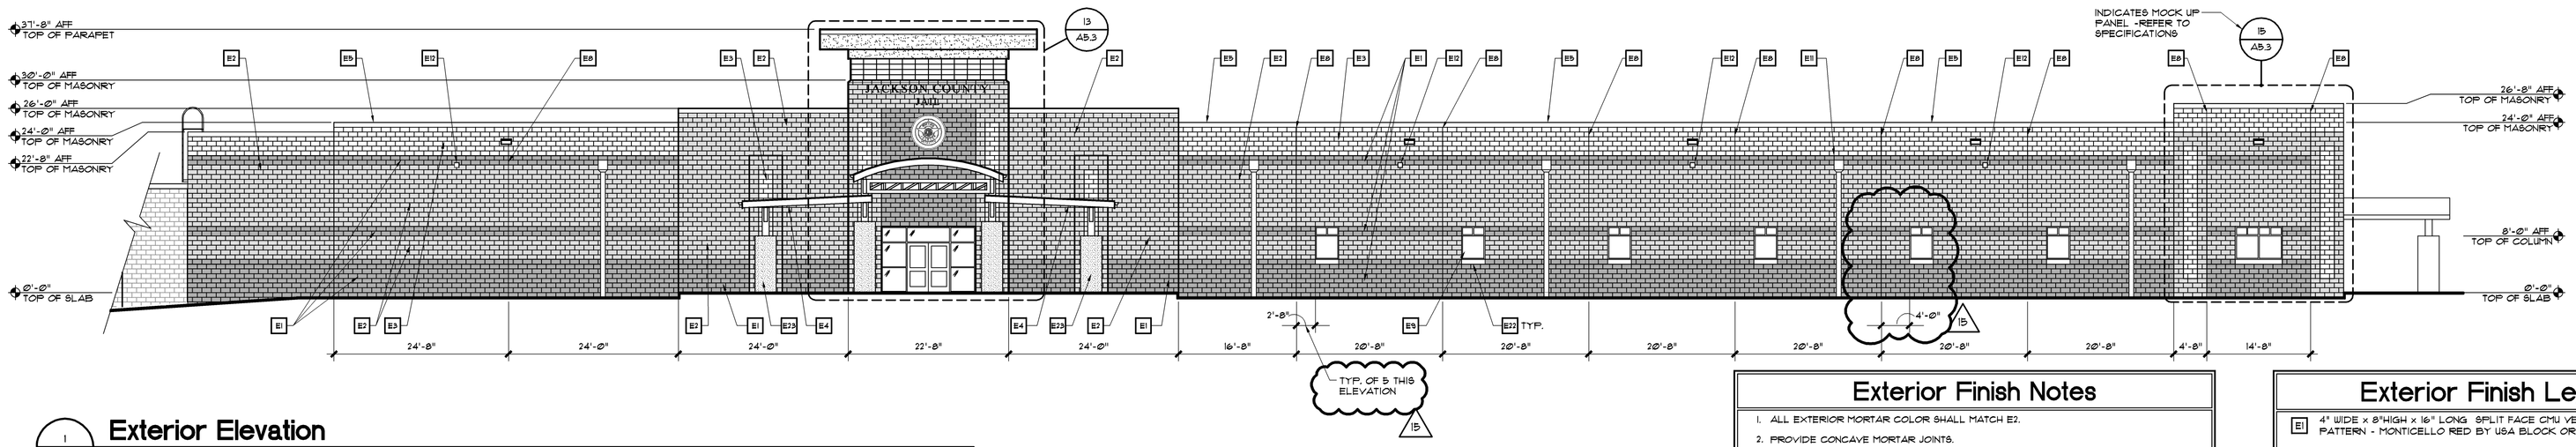

1 A5.1 **Exterior Elevation**

SCALE 3/32" = 1'-0"

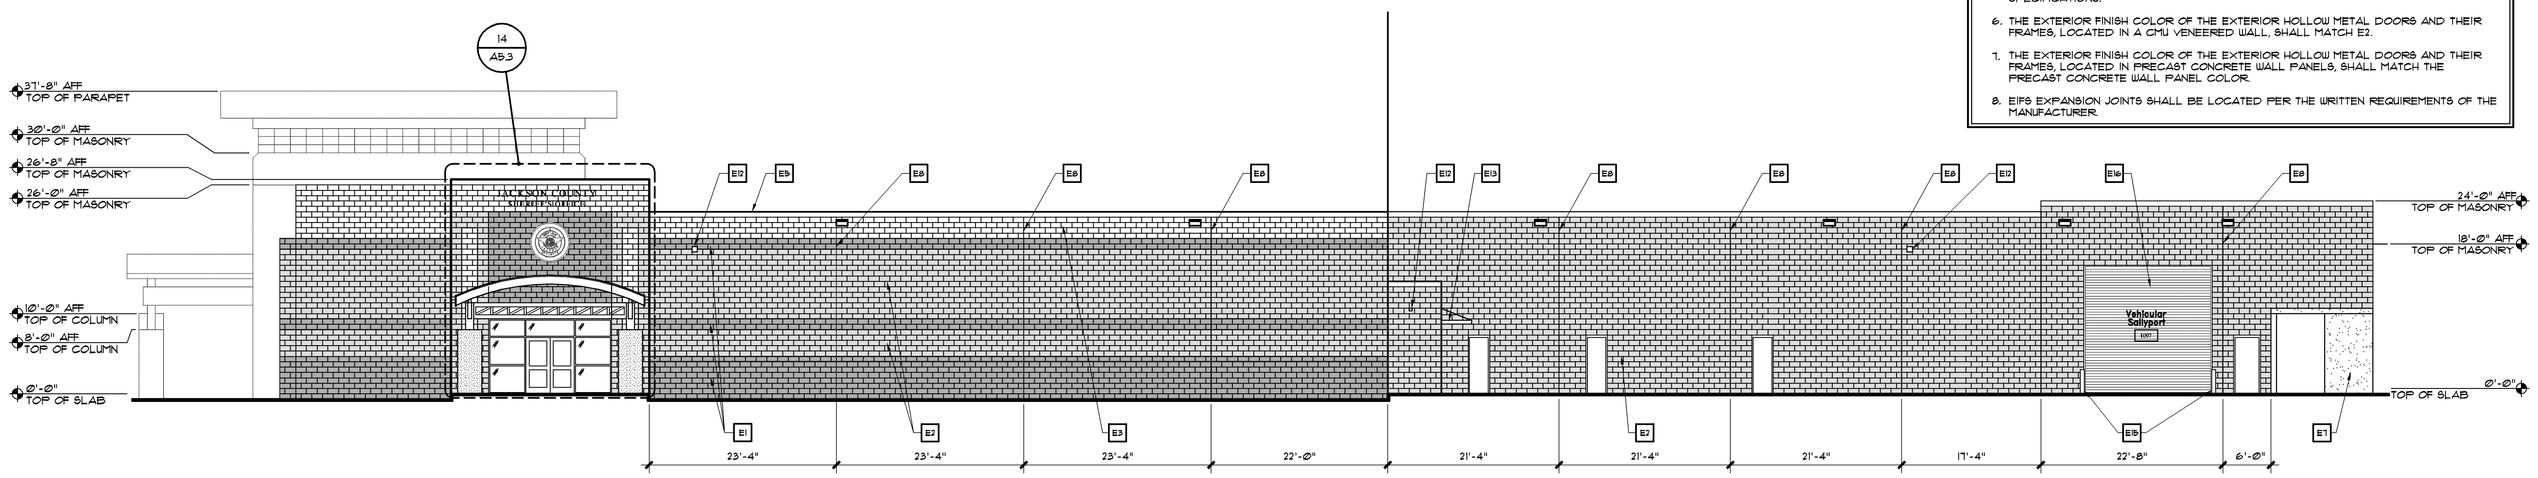

2 A5.1 **Exterior Elevation**

SCALE 3/32" = 1'-0"

Exterior Finish Notes

1. ALL EXTERIOR MORTAR COLOR SHALL MATCH E2.
2. PROVIDE CONCAVE MORTAR JOINTS.
3. ALL MASONRY VENEER MORTAR SHALL BE TYPE N PER ASTM C270.
4. ALL MORTAR SHALL BE APPROVED ON MASONRY MOCKUP PANEL.
5. PRIOR TO INSTALLING MASONRY, CONSTRUCT MASONRY MOCKUP PANEL TO DEMONSTRATE AESTHETIC EFFECTS AND CONSTRUCTION. THE PANEL SHALL CONSIST OF TYPICAL EXTERIOR WALL CONDITION. THE EXPOSED FACES OF THE PANEL SHALL BE CLEANED AND ALL JOINTS SHALL BE TOOLED. NOTIFY ARCHITECT ONE (1) WEEK IN ADVANCE WHEN THE MOCKUP WILL BE CONSTRUCTED. -REFER TO 1/A5.1 AND SPECIFICATIONS.
6. THE EXTERIOR FINISH COLOR OF THE EXTERIOR HOLLOW METAL DOORS AND THEIR FRAMES, LOCATED IN A CMU VENEERED WALL, SHALL MATCH E2.
7. THE EXTERIOR FINISH COLOR OF THE EXTERIOR HOLLOW METAL DOORS AND THEIR FRAMES, LOCATED IN PRECAST CONCRETE WALL PANELS, SHALL MATCH THE PRECAST CONCRETE WALL PANEL COLOR.
8. EIFS EXPANSION JOINTS SHALL BE LOCATED PER THE WRITTEN REQUIREMENTS OF THE MANUFACTURER.

Exterior Finish Legend

E1	4" WIDE x 8"HIGH x 16" LONG SPLIT FACE CMU VENEER IN RUNNING BOND PATTERN - MONTICELLO RED BY USA BLOCK OR ARCHITECT APPROVED EQUAL.
E2	4" WIDE x 8"HIGH x 16" LONG SPLIT FACE CMU VENEER IN RUNNING BOND PATTERN - TERRACE ROOM SLATE BY USA BLOCK OR ARCHITECT APPROVED EQUAL.
E3	4" WIDE x 8"HIGH x 16" LONG SPLIT FACE CMU VENEER IN RUNNING BOND PATTERN - IMPORTED LINEN BY USA BLOCK OR ARCHITECT APPROVED EQUAL.
E4	STEEL FRAMING FOR CANOPY SUPPORT. PAINT. REFER TO A3.4.
E5	PRE-FINISHED ALUMINUM COPING - COLOR TO BE SELECTED BY ARCHITECT/OWNER.
E6	E.I.F.S. - COLOR TO BE SELECTED BY ARCHITECT/OWNER.
E7	PRECAST CONCRETE WALL PANEL.
E8	CONTROL JOINT - -REFER TO 17/A2.17
E9	ALUMINUM STORE FRONT WINDOW - REFER TO A10.20
E10	PANEL JOINT AND SEALANT. COORDINATE JOINT LOCATIONS WITH PRECAST MANUFACTURER.
E11	PRE-FINISHED METAL CONDUCTOR HEAD AND DOWNSPOUT.
E12	OVERFLOW SCUPPER -REFER TO A3.1
E13	PRE-ENGINEERED METAL CANOPY. COLOR TO BE SELECTED BY ARCHITECT/OWNER.
E14	EXTERIOR LIGHT FIXTURE - REFER TO ELECTRICAL DRAWINGS
E15	CONCRETE FILLED BOLLARD. PAINT SAFETY YELLOW. REFER TO A1.6
E16	OVERHEAD ROLLING DOOR. PAINT TO MATCH E2.
E17	SECURITY FENCE - REFER TO SHEET A1.4 FOR DETAILS
E18	30" DIAMETER RAZOR WIRE - REFER TO SPECIFICATIONS
E19	PLAQUE - REFER TO 7/A5.3
E20	PRECAST REVEAL- REFER TO 12/A5.3
E21	TRANSLUCENT PANEL - REFER TO WINDOW SCHEDULE
E22	4" WIDE x 8" HIGH x 16" LONG SMOOTH FACE CMU SILL. IMPORTED LINEN BY USA BLOCK OR ARCHITECT APPROVED EQUAL.
E23	EXPOSED CONCRETE - RUB SMOOTH.
E24	LAMINATED DOCK BUMPER.
E25	HOLLOW METAL WINDOW/DOOR FRAME. PAINT TO MATCH E2.

General Flashing Notes

1. PROVIDE END DAM FOR FLASHING AT TOP OF ALL WINDOWS AND DOORS.
2. END DAMS - WHERE THE FLASHING IS NOT CONTINUOUS, SUCH AS OVER AND UNDER OPENINGS IN THE WALL, THE ENDS OF THE FLASHING SHALL BE EXTENDED BEYOND THE JAMB LINES ON BOTH SIDES AND SHALL BE TURNED UP INTO THE HEAD JOINT SEVERAL INCHES AT EACH END TO FORM A DAM.
3. EXTENSION THROUGH WALL - ALL FLASHING SHALL EXTEND BEYOND THE FACE OF THE WALL TO FORM A DRIP. TERMINATION OF THROUGH-WALL FLASHING BEHIND THE EXTERIOR FACE OF THE WALL IS NOT ACCEPTABLE.

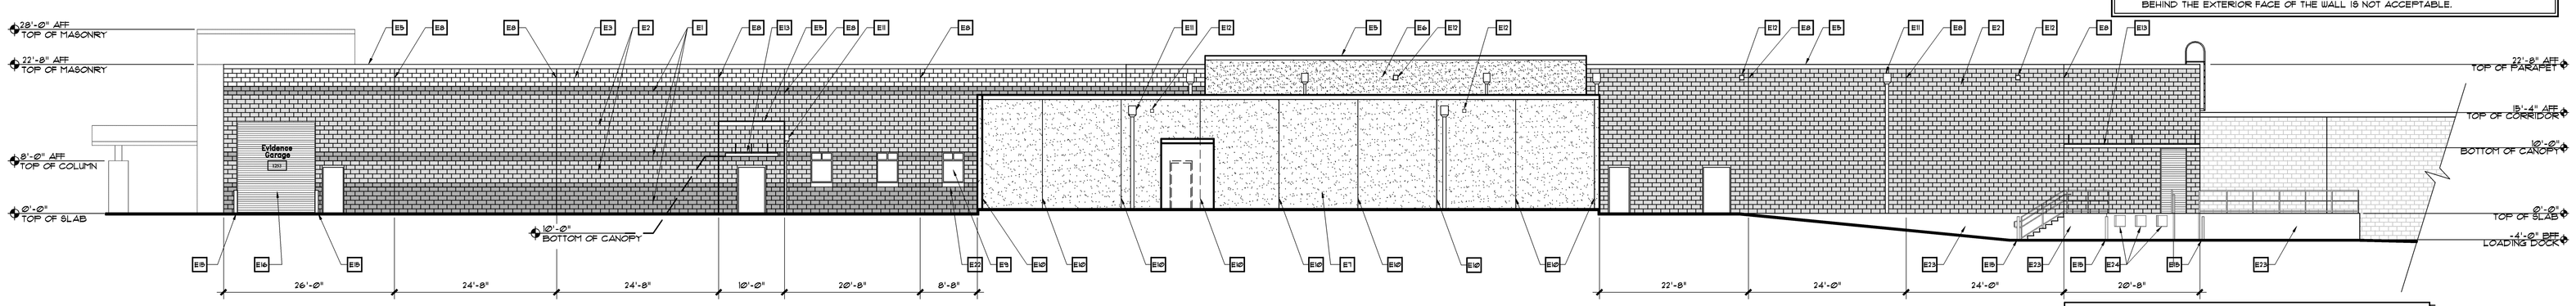

NOTE:
ALL RAILING ASSOCIATED WITH THE LOADING DOCK AND ITS STEPS, RAMPS, RAILINGS, WALKWAYS, ETC. SHALL BE PAINTED SAFETY YELLOW.

3 A5.1 **Exterior Elevation**

SCALE 3/32" = 1'-0"

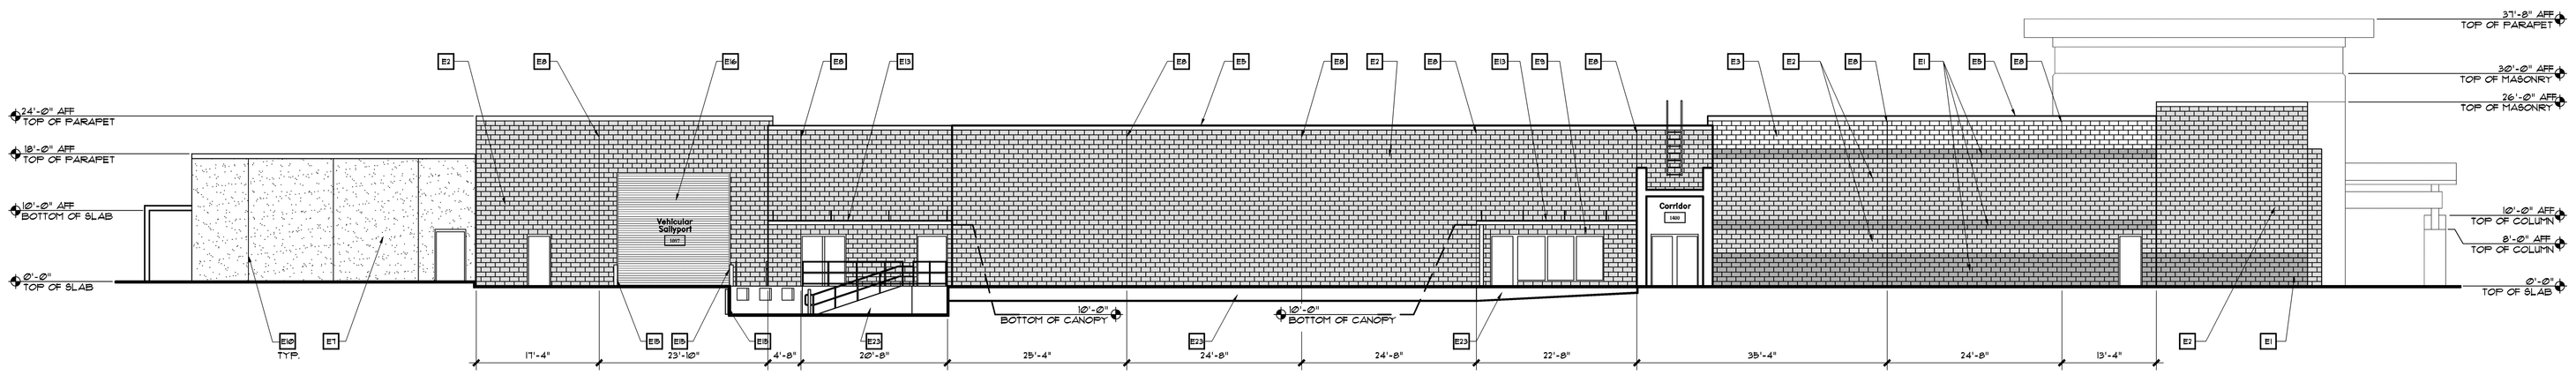

4 A5.1 **Exterior Elevation**

SCALE 3/32" = 1'-0"

© 2008
PRECISION PLANNING, INC.
ALL RIGHTS RESERVED
THESE CONSTRUCTION DOCUMENTS, INCLUDING BUT NOT LIMITED TO ANY DESIGNS, PLANS, SPECIFICATIONS AND REPORTS, ARE INSTRUMENTS OF SERVICE AND ARE THE SOLE PROPERTY OF PRECISION PLANNING, INC. UNLESS OTHERWISE AGREED TO, THEY SHALL NOT BE REPRODUCED, PUBLISHED OR USED IN ANY WAY WITHOUT THE WRITTEN PERMISSION OF THE MANAGER NOR ARE THEY TO BE USED FOR ANY PURPOSE OTHER THAN THE PROJECT SPECIFICALLY INDICATED HEREIN WITHOUT THE WRITTEN PERMISSION OF PRECISION PLANNING, INC.

STATE OF GEORGIA
4-4-08
LANCE G. DAVIS
REGISTERED ARCHITECT

STAMP

Precision Planning, Inc.
planners, engineers, architects & surveyors
P.O. Box 2210
400 Pike Boulevard
Lawrenceville, GA 30046-2210
(770) 338-8000 or (770) 962-8000
(Fax) (770) 822-5990

PROJECT

JACKSON COUNTY JAIL
555 GENERAL JACKSON DRIVE
JEFFERSON, GEORGIA 30549

SHEET TITLE

EXTERIOR ELEVATIONS JAIL ADMIN

DESIGN	DRAWN	CHECKED
LGD	CAC	LGD

RELEASE

DATE	NO.	DESCRIPTION
02/13/08	9	MASONRY/F.P./KITCHEN BID PACKAGE RELEASE
03/05-09/08	15	AS #105 OWNER REVISIONS
03/28/08		BALANCE OF REMAINING BID PACKAGES

03-28-08	DATE
A06136	PROJ. NUMBER
136A5-1.dwg	CAD FILE NAME
	FILE NUMBER

A5.1

I:\DRAWINGS\06\06136\1540 Construction Documents\136A5-1.dwg, 4/30/2009 8:06:10 AM, 750ts