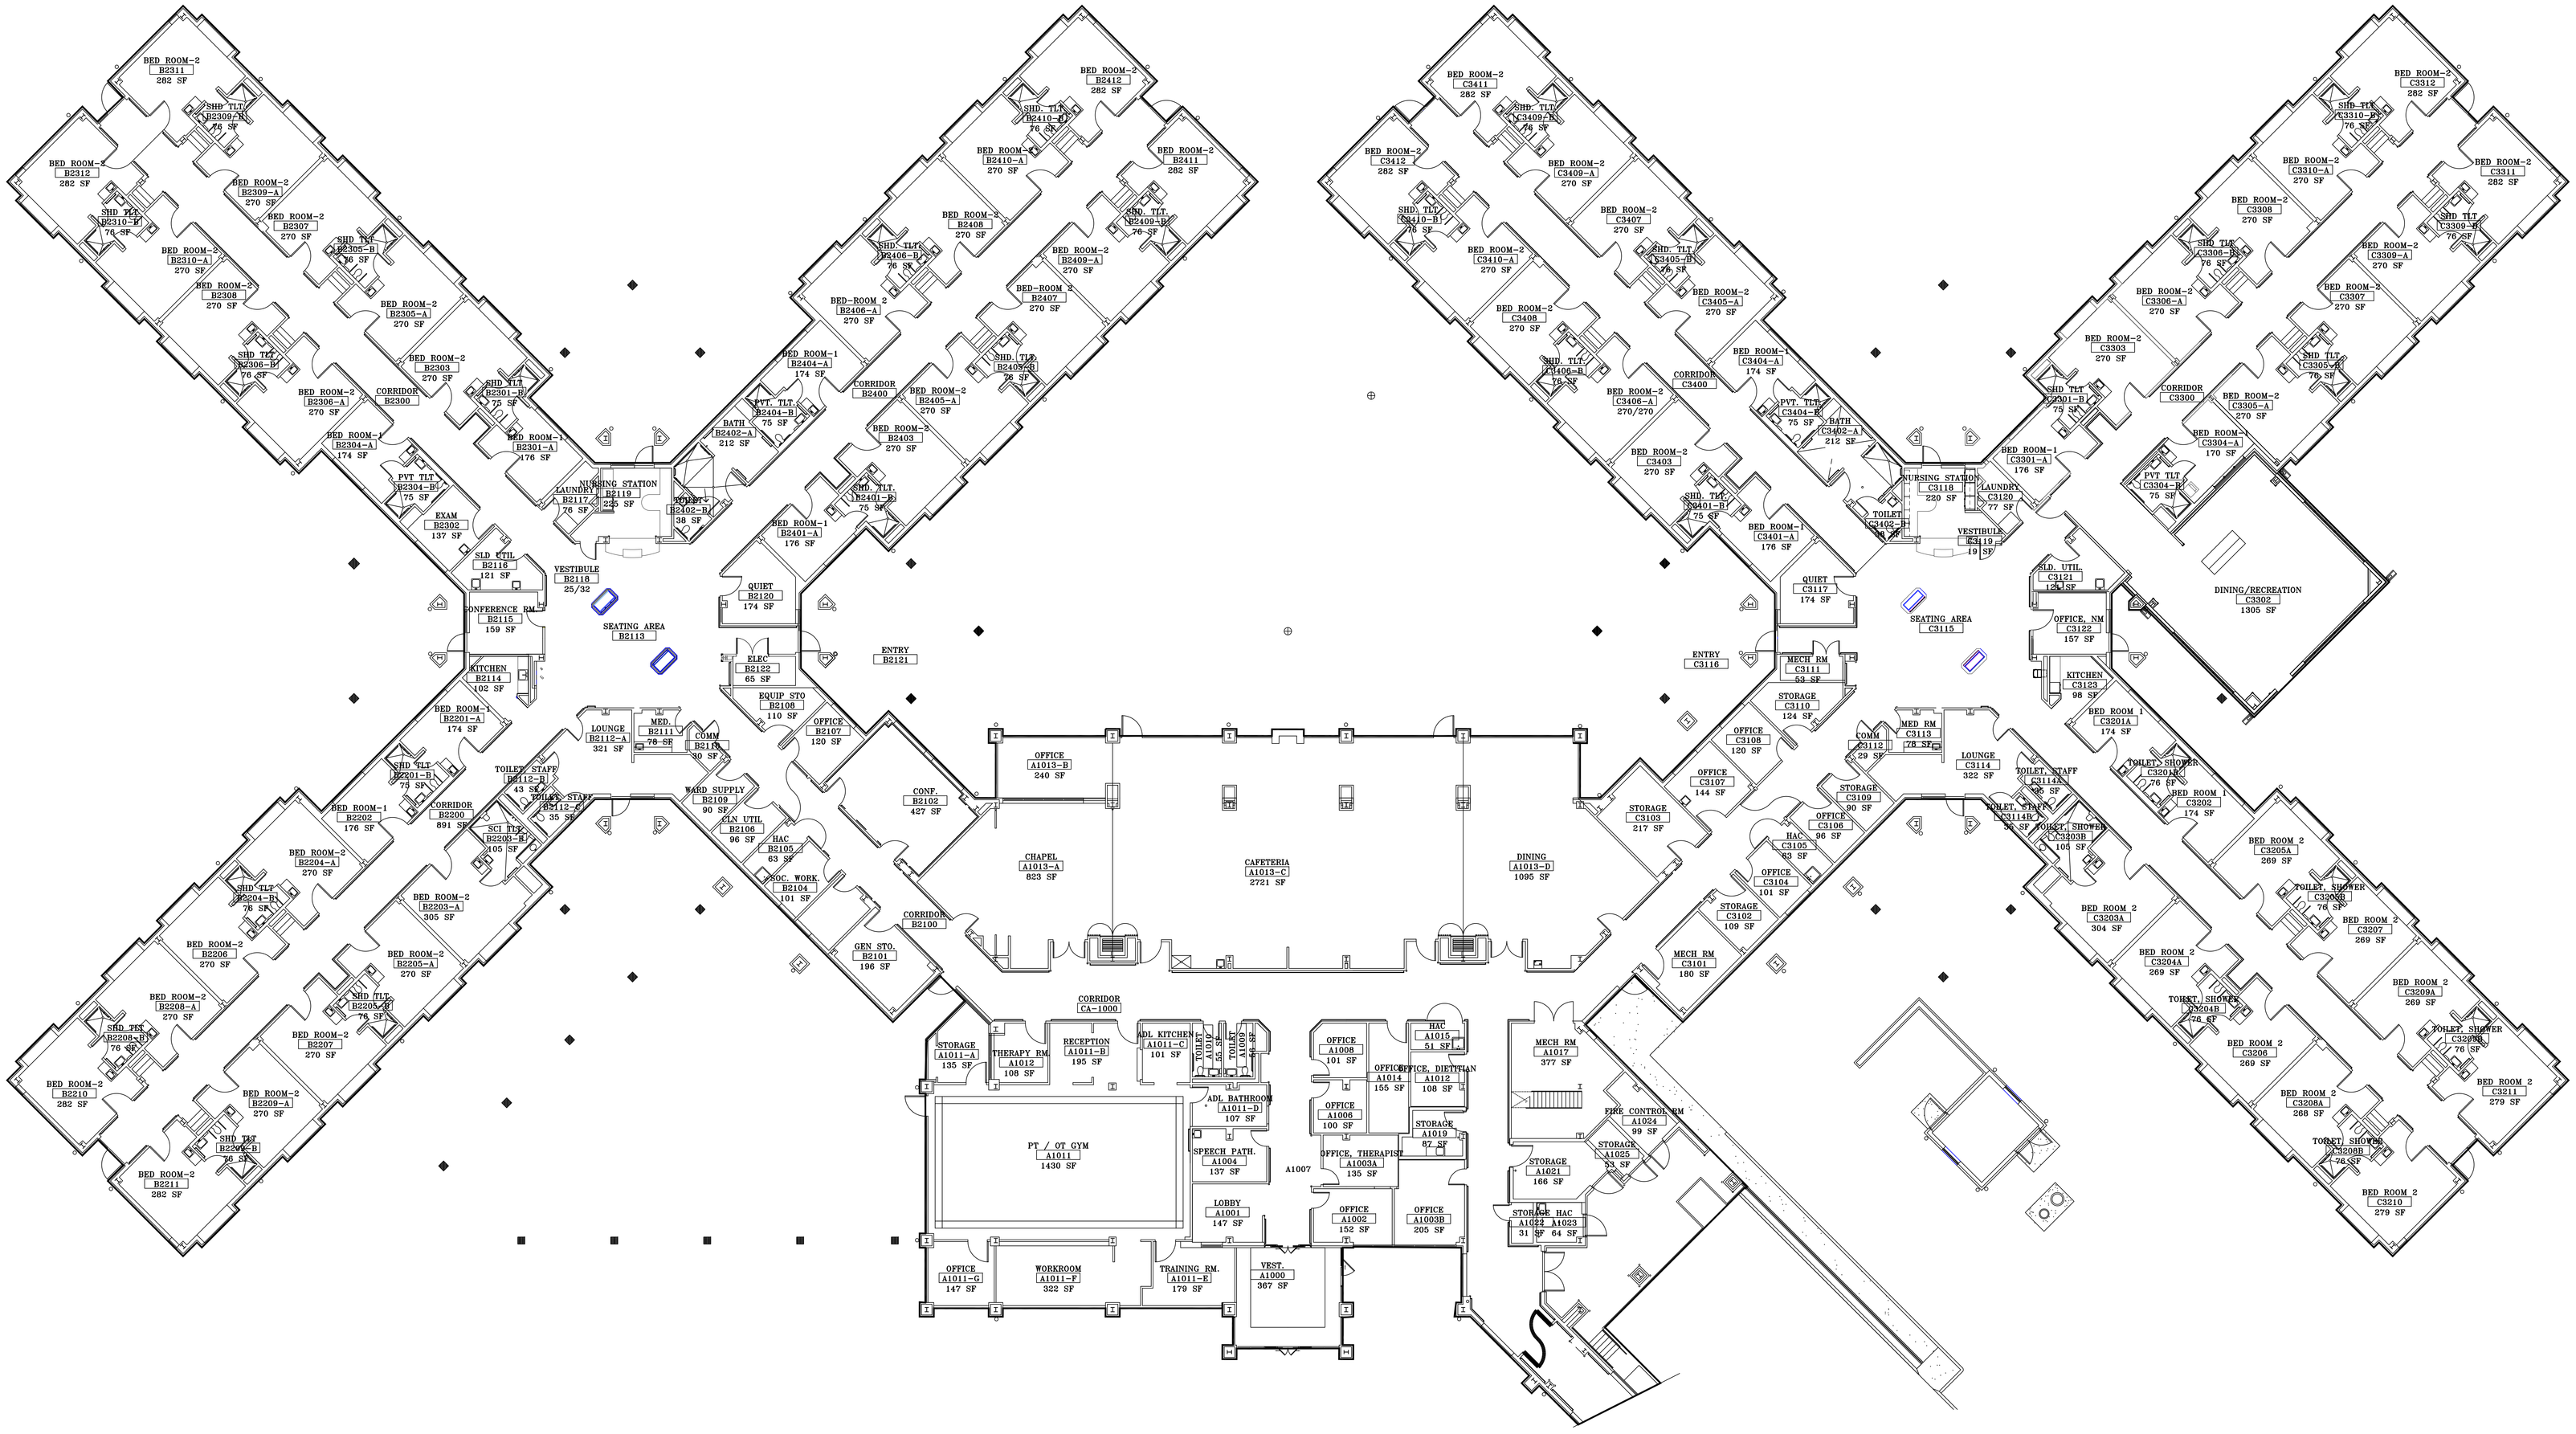
BED ROOM-2 B2311 282 SF
SHD TLT B2309-B 76 SF
BED ROOM-2 B2312 282 SF
BED ROOM-2 B2309-A 270 SF
SHD TLT B2310-B 76 SF
BED ROOM-2 B2307 270 SF
BED ROOM-2 B2310-A 270 SF
SHD TLT B2305-B 76 SF
BED ROOM-2 B2308 270 SF
BED ROOM-2 B2305-A 270 SF
SHD TLT B2306-B 76 SF
BED ROOM-2 B2303 270 SF
SHD TLT B2301-B 76 SF
BED ROOM-2 B2306-A 270 SF
CORRIDOR B2300
BED ROOM-1 B2304-A 174 SF
BED ROOM-1 B2301-A 176 SF
PVT TLT B2304-B 75 SF
EXAM B2302 137 SF
SLD UTIL B2116 121 SF
VESTIBULE B2118 25/32
CONFERENCE RM B2115 159 SF
SEATING AREA B2113
KITCHEN B2114 102 SF
BED ROOM-1 B2201-A 174 SF
SHD TLT B2201-B 76 SF
TOILET, STAFF B2112-B 43 SF
TOILET, STAFF B2112-C 35 SF
LOUNGE B2112-A 321 SF
MED. B2111 78 SF
COMM B2110 30 SF
WARD SUPPLY B2109 90 SF
CLN UTIL B2106 96 SF
HAC B2105 63 SF
SOC. WORK B2104 101 SF
BED ROOM-1 B2202 176 SF
CORRIDOR B2200 891 SF
SCI TLT B2203-B 105 SF
BED ROOM-2 B2204-A 270 SF
BED ROOM-2 B2203-A 305 SF
SHD TLT B2204-B 76 SF
BED ROOM-2 B2206 270 SF
BED ROOM-2 B2205-A 270 SF
BED ROOM-2 B2208-A 270 SF
SHD TLT B2205-B 76 SF
SHD TLT B2208-B 76 SF
BED ROOM-2 B2207 270 SF
BED ROOM-2 B2210 282 SF
BED ROOM-2 B2209-A 270 SF
SHD TLT B2209-B 76 SF
BED ROOM-2 B2211 282 SF
BED ROOM-2 B2412 282 SF
SHD TLT B2410-B 76 SF
BED ROOM-2 B2410-A 270 SF
BED ROOM-2 B2411 282 SF
BED ROOM-2 B2408 270 SF
SHD TLT B2409-B 76 SF
SHD TLT B2406-B 76 SF
BED ROOM-2 B2409-A 270 SF
BED ROOM 2 B2406-A 270 SF
BED-ROOM 2 B2407 270 SF
BED ROOM-1 B2404-A 174 SF
SHD TLT B2408-B 76 SF
CORRIDOR B2400
PVT TLT B2404-B 75 SF
BED ROOM-2 B2405-A 270 SF
BATH B2402-A 212 SF
BED ROOM-2 B2403 270 SF
NURSING STATION B2119 225 SF
LAUNDRY B2117 76 SF
TOILET B2402-B 38 SF
SHD TLT B2401-B 75 SF
BED ROOM-1 B2401-A 176 SF
QUIET B2120 174 SF
ELEC B2122 65 SF
ENTRY B2121
EQUIP STO B2108 110 SF
OFFICE B2107 120 SF
CONF. B2102 427 SF
CORRIDOR B2100
GEN STO. B2101 196 SF
OFFICE A1013-B 240 SF
CHAPEL A1013-A 823 SF
CAFETERIA A1013-C 2721 SF
DINING A1013-D 1095 SF
CORRIDOR CA-1000
STORAGE A1011-A 135 SF
THERAPY RM A1012 108 SF
RECEPTION A1011-B 195 SF
ADL KITCHEN A1011-C 101 SF
TOILET A1010
TOILET A1009
ADL BATHROOM A1011-D 107 SF
PT / OT GYM A1011 1430 SF
SPEECH PATH. A1004 137 SF
LOBBY A1001 147 SF
OFFICE A1011-G 147 SF
WORKROOM A1011-F 322 SF
TRAINING RM. A1011-E 179 SF
VEST. A1000 367 SF
A1007
OFFICE A1008 101 SF
OFFICE A1006 100 SF
OFFICE A1014 155 SF
HAC A1015 51 SF
OFFICE, DIETITIAN A1012 108 SF
STORAGE A1019 87 SF
OFFICE, THERAPIST A1003A 135 SF
OFFICE A1002 152 SF
OFFICE A1003B 205 SF
MECH RM A1017 377 SF
FIRE CONTROL RM A1024 99 SF
STORAGE A1025 33 SF
STORAGE A1021 166 SF
STORAGE HAC A1022 31 SF
A1023 64 SF
BED ROOM-2 C3411 282 SF
SHD TLT C3409-B 76 SF
BED ROOM-2 C3412 282 SF
BED ROOM-2 C3409-A 270 SF
SHD TLT C3410-B 76 SF
BED ROOM-2 C3407 270 SF
BED ROOM-2 C3410-A 270 SF
SHD TLT C3405-B 76 SF
BED ROOM-2 C3405-A 270 SF
BED ROOM-2 C3408 270 SF
SHD TLT C3406-B 76 SF
BED ROOM-1 C3404-A 174 SF
CORRIDOR C3400
BED ROOM-2 C3406-A 270/270
PVT TLT C3404-B 75 SF
BATH C3402-A 212 SF
BED ROOM-2 C3403 270 SF
SHD TLT C3401-B 75 SF
BED ROOM-1 C3401-A 176 SF
NURSING STATION C3118 220 SF
LAUNDRY C3120 77 SF
TOILET C3402-B 38 SF
VESTIBULE C3119 19 SF
QUIET C3117 174 SF
SEATING AREA C3115
ENTRY C3116
MECH RM C3111 52 SF
STORAGE C3110 124 SF
OFFICE C3109 120 SF
OFFICE C3107 144 SF
STORAGE C3103 217 SF
COMM C3112 29 SF
MED RM C3113 78 SF
LOUNGE C3114 322 SF
STORAGE C3109 90 SF
OFFICE C3106 96 SF
HAC C3105 63 SF
OFFICE C3104 101 SF
STORAGE C3102 109 SF
MECH RM C3101 180 SF
BED ROOM-2 C3312 282 SF
SHD TLT C3310-B 76 SF
BED ROOM-2 C3310-A 270 SF
BED ROOM-2 C3311 282 SF
BED ROOM-2 C3308 270 SF
SHD TLT C3309-B 76 SF
SHD TLT C3306-B 76 SF
BED ROOM-2 C3309-A 270 SF
BED ROOM-2 C3306-A 270 SF
BED ROOM-2 C3307 270 SF
BED ROOM-2 C3303 270 SF
SHD TLT C3305-B 76 SF
SHD TLT C3301-B 75 SF
CORRIDOR C3300
BED ROOM-2 C3305-A 270 SF
BED ROOM-2 C3304-A 170 SF
BED ROOM-1 C3301-A 176 SF
PVT TLT C3304-B 75 SF
DINING/RECREATION C3302 1305 SF
SLD. UTIL. C3121 124 SF
OFFICE, NM C3122 157 SF
KITCHEN C3123 98 SF
BED ROOM 1 C3201A 174 SF
TOILET, SHOWER C3204A 76 SF
BED ROOM 1 C3202 174 SF
TOILET, STAFF C3114A 35 SF
TOILET, STAFF C3114B 35 SF
TOILET, SHOWER C3203B 105 SF
BED ROOM 2 C3205A 269 SF
TOILET, SHOWER C3209B 76 SF
BED ROOM 2 C3207 269 SF
BED ROOM 2 C3203A 304 SF
BED ROOM 2 C3204A 269 SF
BED ROOM 2 C3209A 269 SF
TOILET, SHOWER C3204B 76 SF
TOILET, SHOWER C3209A 76 SF
BED ROOM 2 C3206 269 SF
BED ROOM 2 C3208A 268 SF
BED ROOM 2 C3211 279 SF
TOILET, SHOWER C3208B 76 SF
BED ROOM 2 C3210 279 SF

VANTHCS
Dallas, Texas

VA NORTH TEXAS HEALTH CARE SYSTEM

Date: 09/15/2023

Project No.:

Dwg. Of

Drawing No.:

Building Number: 60

Drawn By: ENG

Checked By:

Project Title: FLOOR PLAN

Location: 4500 South Lancaster Road Dallas, TX 75216

Approved:

Drawing Title: BUILDING 60 COMMUNITY LIVING CENTER

Seal

Seal

REVISION	DATE
UPDATE LIFE SAFETY	09/15/2023
UPDATE A WING RESTROOMS	03/16/2021
UPDATE LIFE SAFETY	11/06/2019
UPDATE LIFE SAFETY	05/10/2017
EDIT SUITES - ADD HATCH LEGEND	1/11/14 - GT
ADD STORAGE HATCH	12/20/13

one-eighth inch = one foot
one-quarter inch = one foot
three-eighths inch = one foot
one-half inch = one foot
three-quarters inch = one foot
one inch=one foot
one and one-half inches=one foot
three inches = one foot

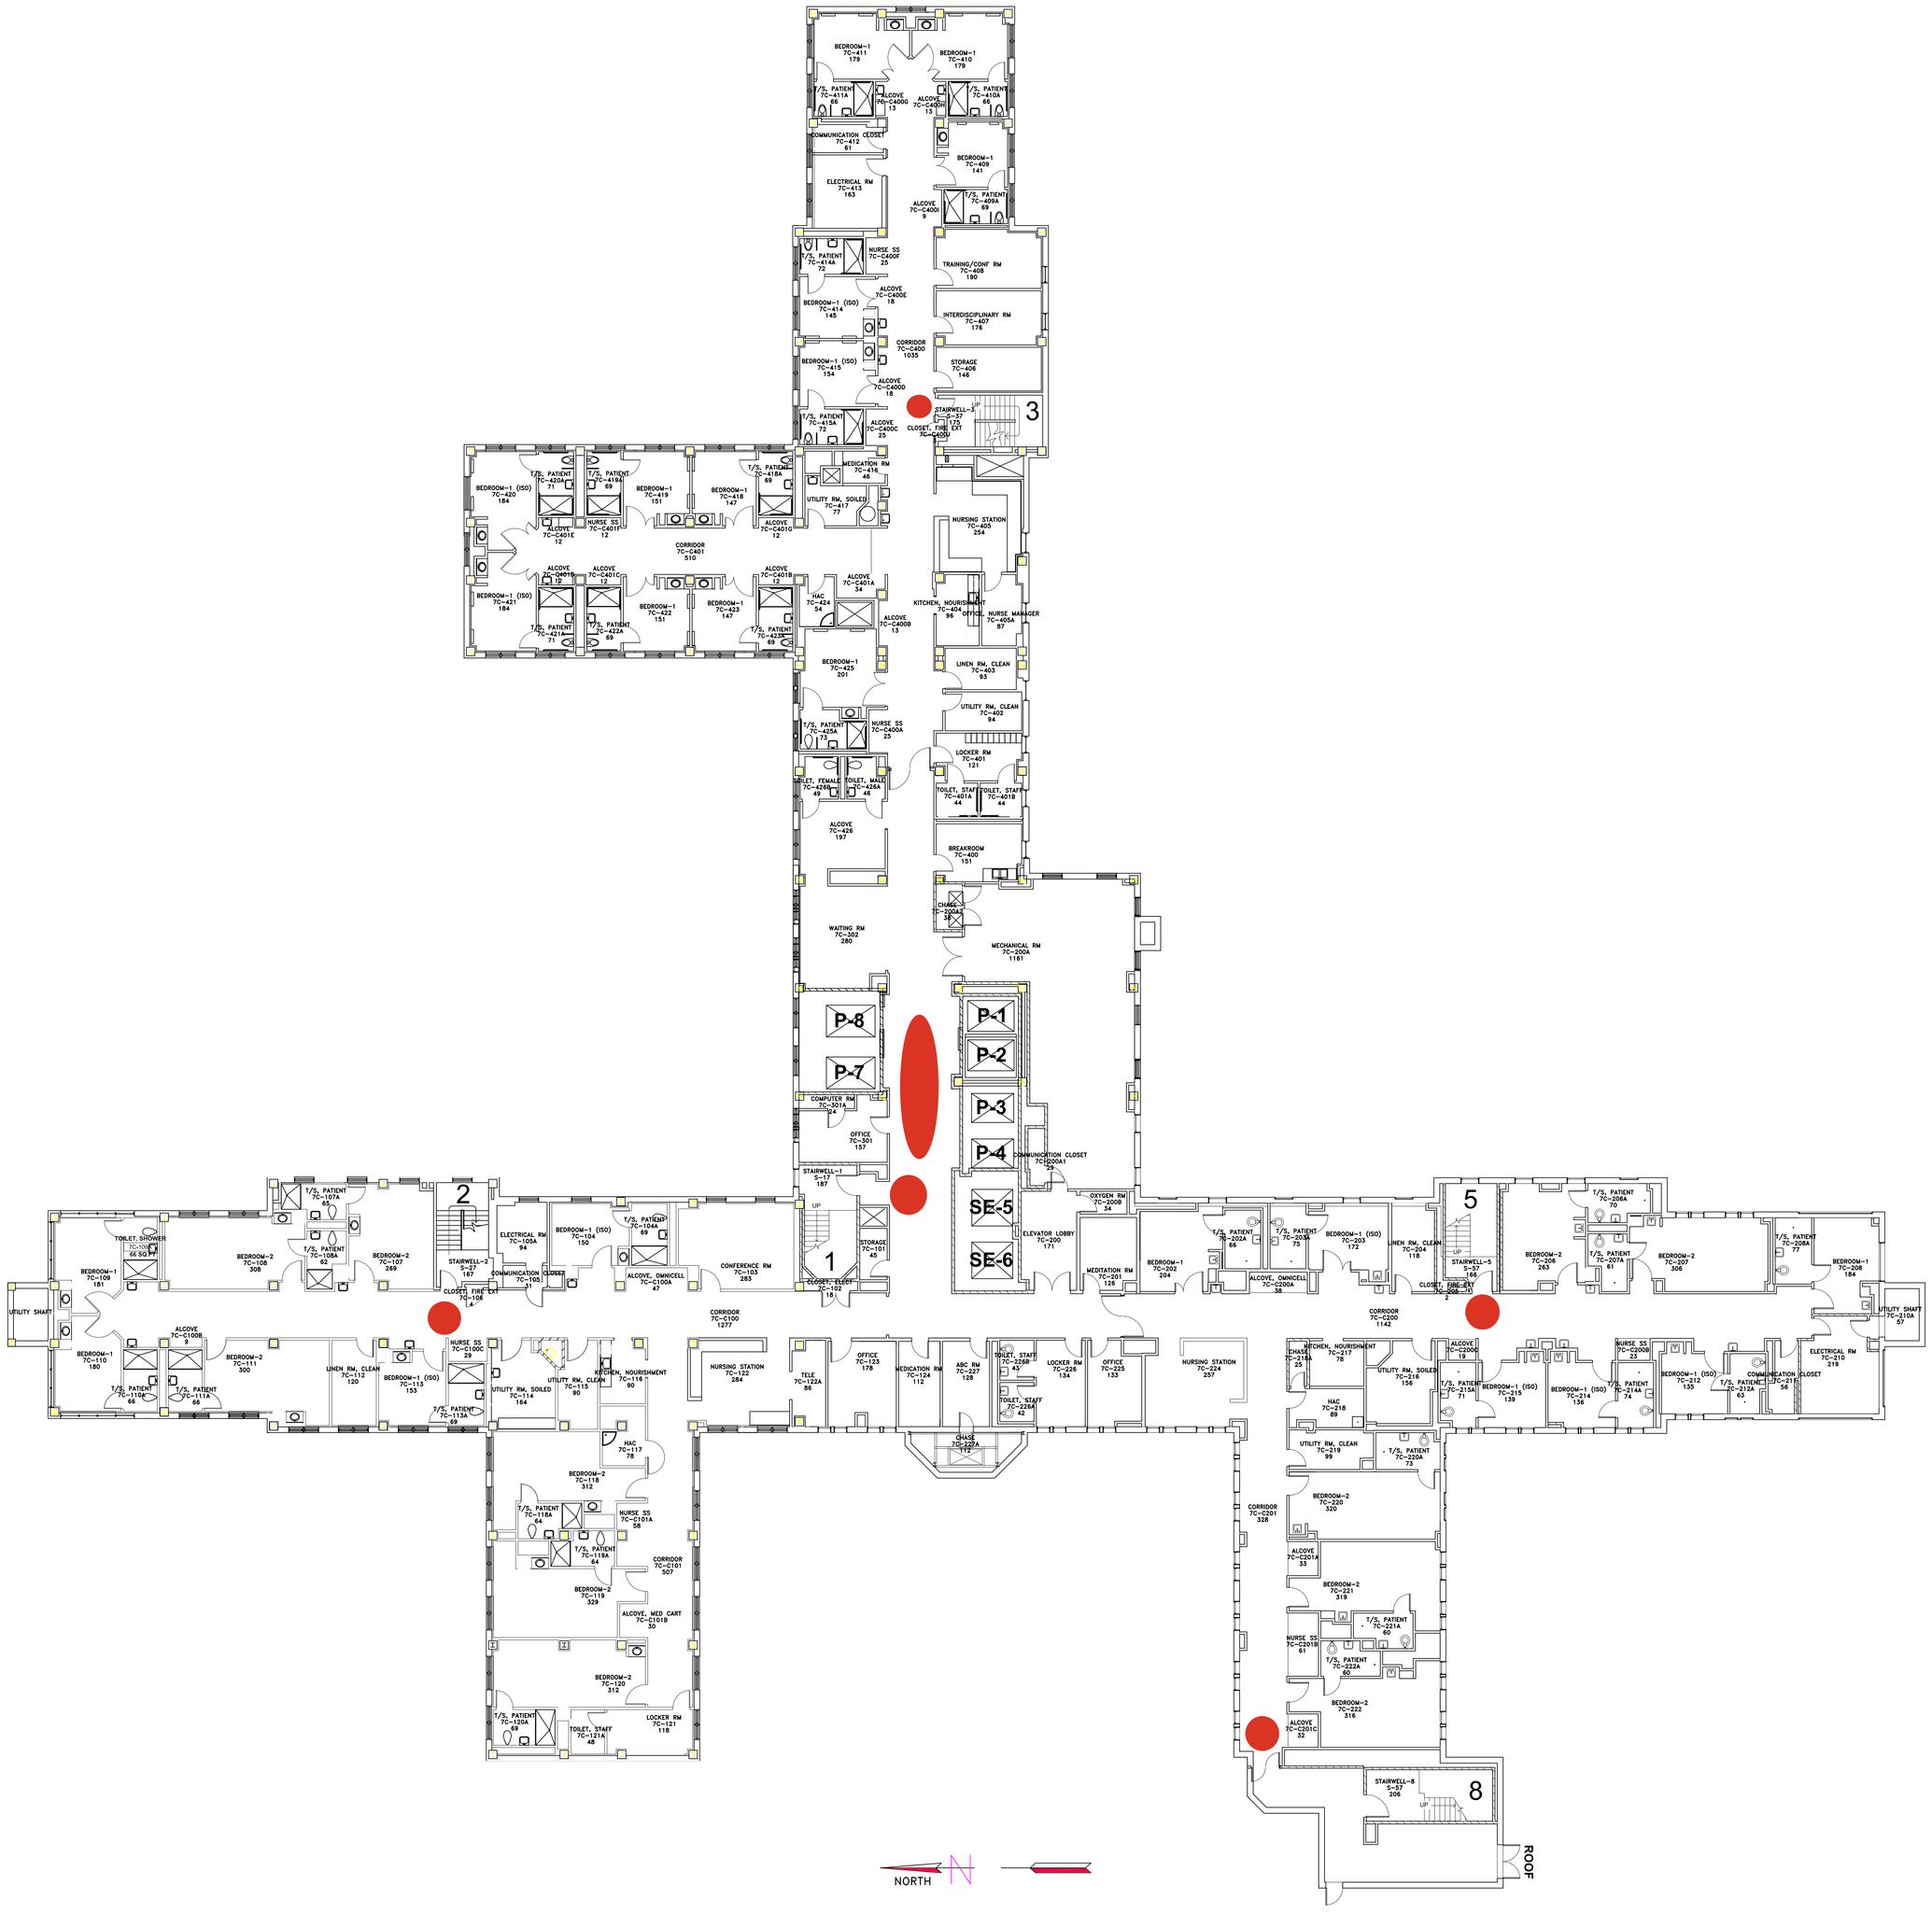

REVISION	DATE
UPDATE LIFE SAFETY	09/05/2023
UPDATE LIFE SAFETY	01/11/2020
UPDATE LIFE SAFETY	11/07/2019
UPDATE LIFE SAFETY	03/01/2017

SCALE: 0 5' 10' 15' 20' 25' 30' 35' 40' 45' 50'

Seal

Seal

BUILDING 2 - 7th FLOOR

PLAN			09/05/2023
2	ENG	N/A	N/A

4500 South Lancaster Road
Dallas, TX 75216

BLDG2-7TH-FL

VANTHCS
Dallas, Texas

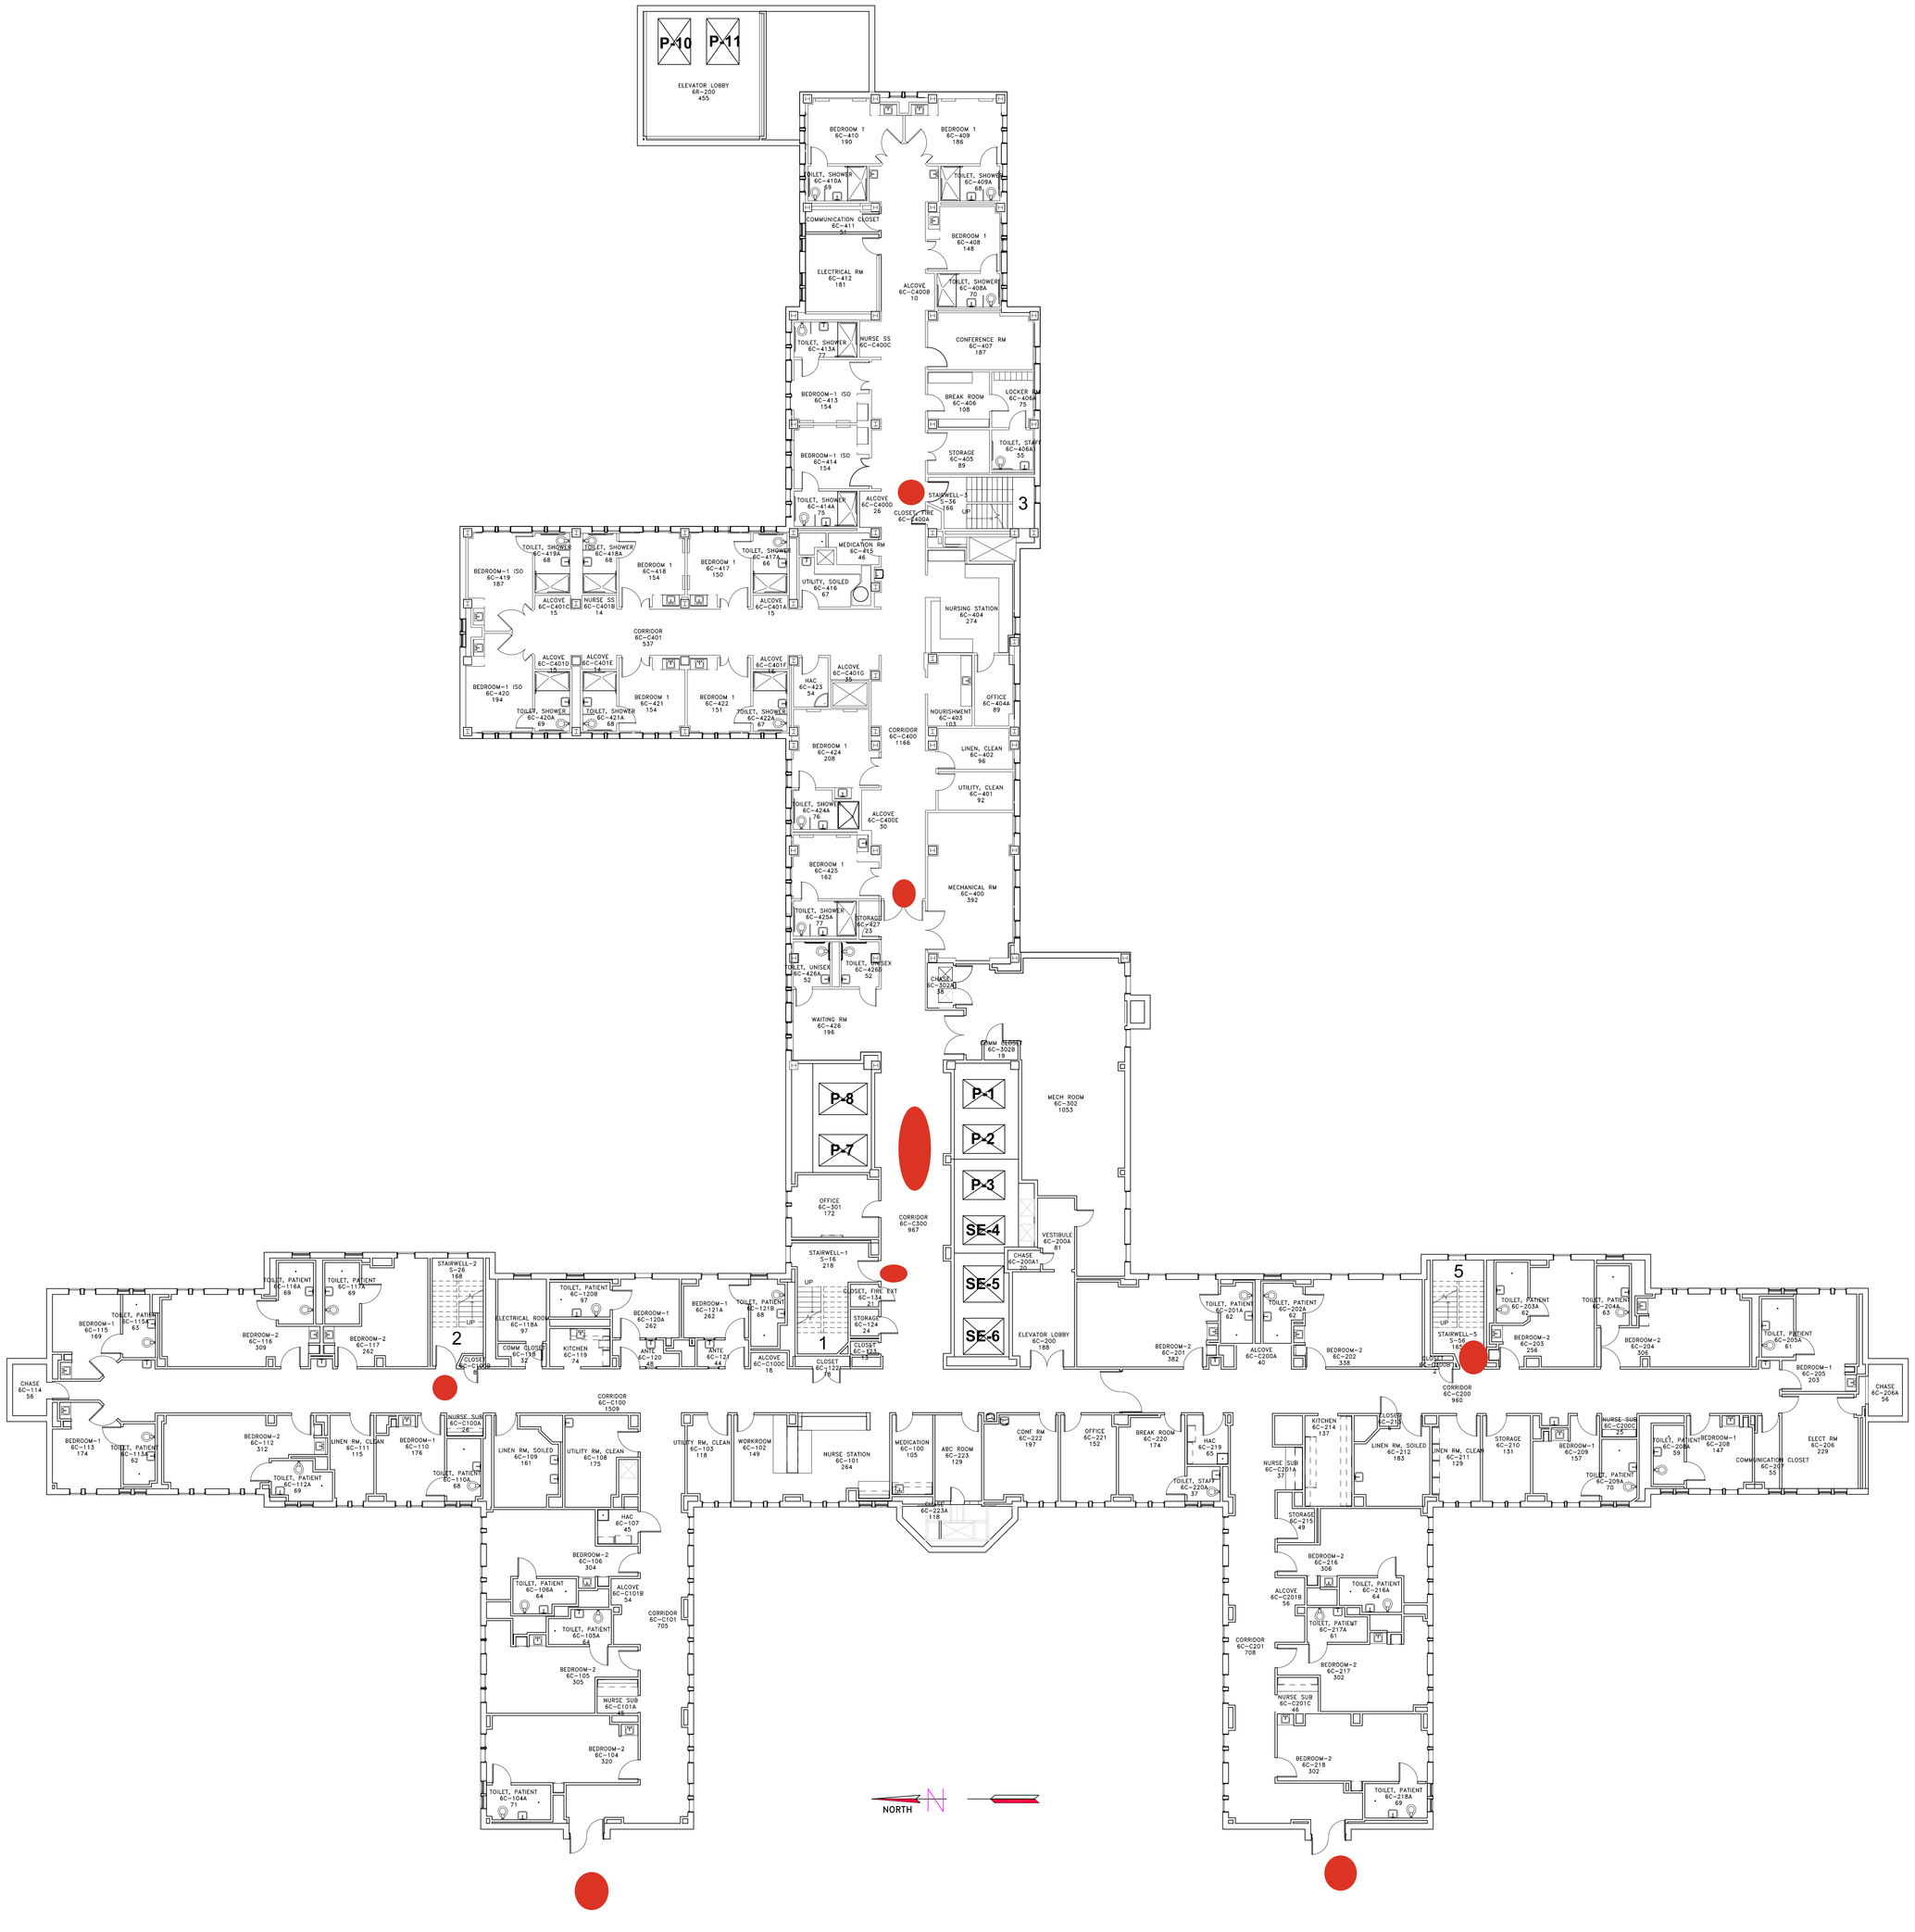

UPDATE LIFE SAFETY	08/07/2023
UPDATE LIFE SAFETY	10/01/2019
UPDATE LIFE SAFETY	03/01/2017
Added FIREEXTINGUISHER Layer	02/08/2017-VA
REVISION	DATE

APPROX 31,546 SQ FT

Seal

Seal

Drawing Title:
BUILDING 2 - 6th FLOOR

Approved:

Project Title: PLAN

Building Number: 2

Drawn By: ENG

Checked by: N/A

Date: 08/07/2023

Project No: N/A

Location:
4500 South lancaster Road
Dallas, TX 75216

Drawing No: BLDG2-6TH-FL

VA NORTH TEXAS HEALTH CARE SYSTEM

VANTHCS
Dallas, Texas

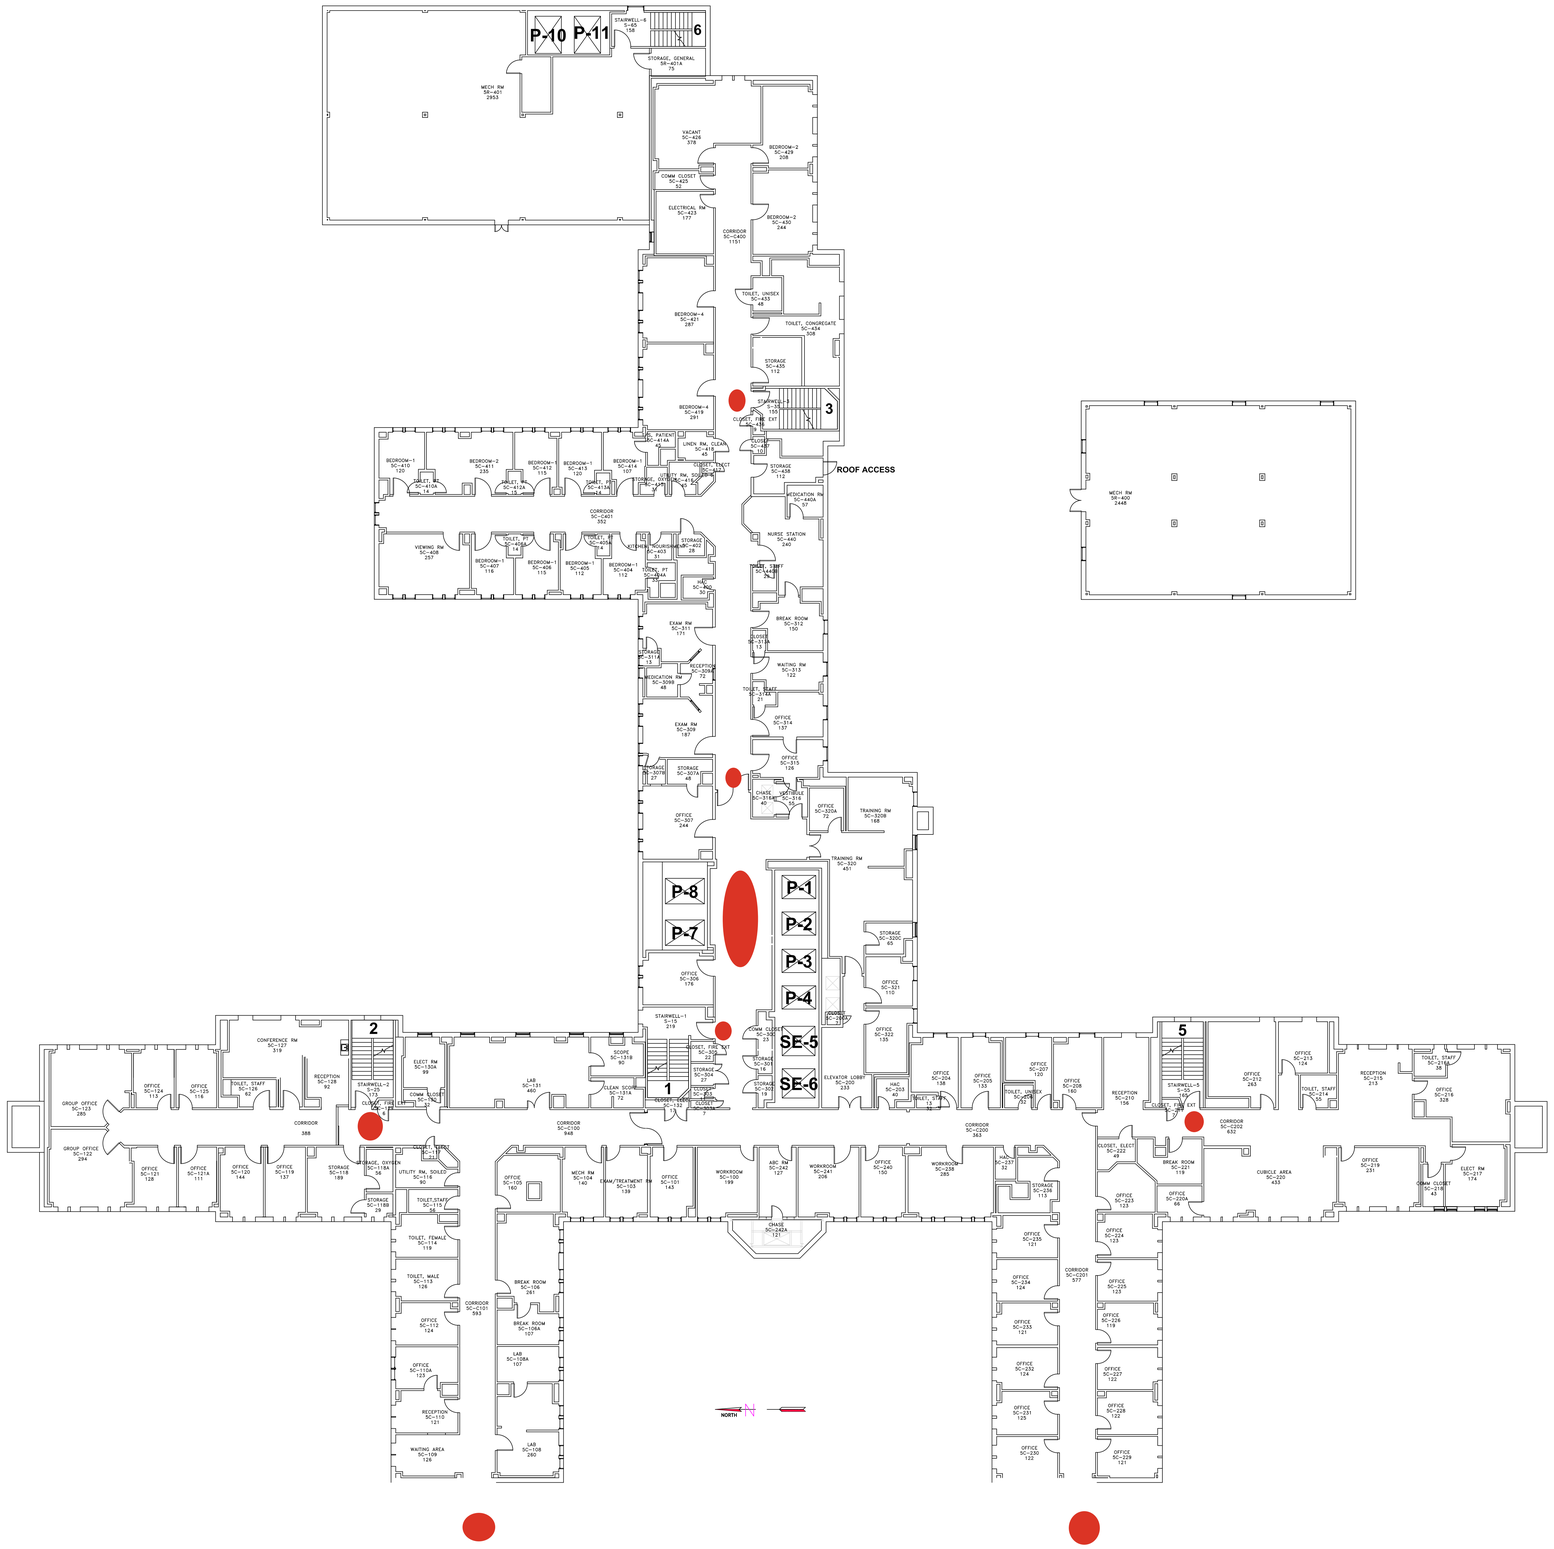

REVISION	DATE
UPDATE LIFE SAFETY	07/18/2023
UPDATE 5C100 WING IN HOUSE CONSTRUCTION	10/05/2022
UPDATE LIFE SAFETY (remove suite) under construction	10/19/2020
UPDATE LIFE SAFETY	10/01/2019
UPDATE LIFE SAFETY	03/01/2017

APPROX 34,365 SQ FT

Seal

Seal

Drawing Title: BUILDING 2 – 5th FLOOR

Approved:

Project Title:

Building Number: 2

Drawn By: ENG

Checked by: N/A

Location: 4500 South lancaster Road Dallas, TX 75216

Date: 07/18/2023

Project No.: N/A

Drawing No.: 1

VANTHCS Dallas, Texas