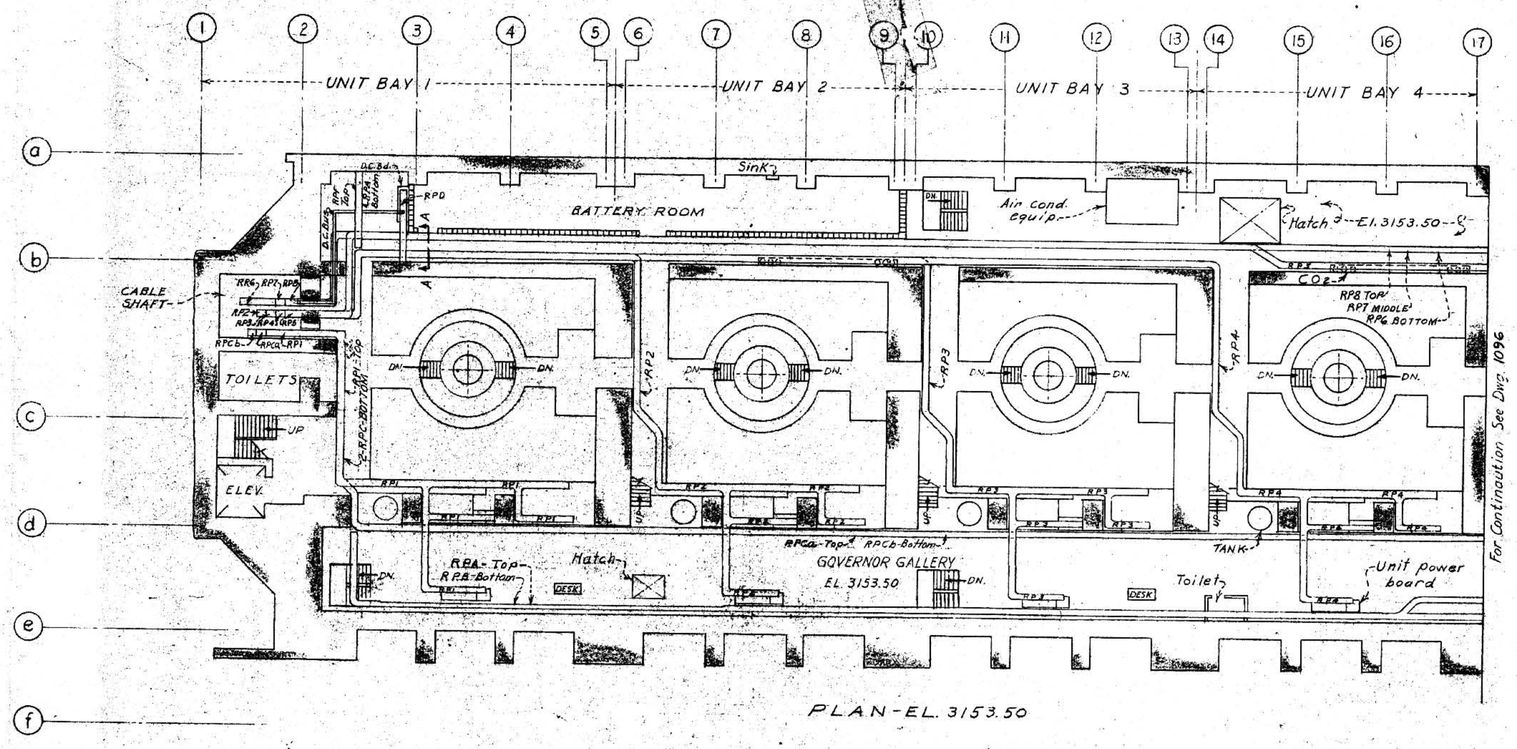

PLAN-EL. 3153.50

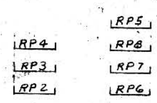

SECTION A-A

EXPLANATION

RP1, RP2, RP3, RP4, RP5, RP6, RP7, RP8 — Unit control trays in Power Plant

RPA, RPB — For power cables in the Power Plant

RPCa, RPCb — For control and telephone cables in the Power Plant

RPD - Tray for cables from Batt. Dist. Bd.

RPF - Tray for control cable to Dam

REFERENCE DRAWINGS

Cable trays and supports 557-D-2008 thru 557-D-1216

UNITED STATES
DEPARTMENT OF THE INTERIOR
BUREAU OF RECLAMATION
COLORADO RIVER STORAGE PROJECT
MIDDLE RIVER DIV.-GLEN CANYON UNIT-ARIZONA-UTAH

GLEN CANYON POWER PLANT
ELECTRICAL INSTALLATION
CABLE TRAYS LAYOUT
PLAN-EL. 3153.50-BAYS 1, 2, 3 AND 4

DRAWN H.M. SUBMITTED W. H. Clark
TRACED RECOMMENDED R. E. Hind
CHECKED H.F.P. APPROVED J. P. Bartlett
CHIEF ELECTRICAL BRANCH

DENVER, COLORADO, JAN 23, 1959 — 557-D-1095

568—W. H. Kistler Stationery Co., Denver, Colo.

D-1095