Upper Level – CCTV Additions

X - Display on Guard Desk and Controlled Area CCTV Stations (1)

X - Display on Controlled Area-only CCTV Station (8)

E - Existing CCTV Server

— - Secure Boundary

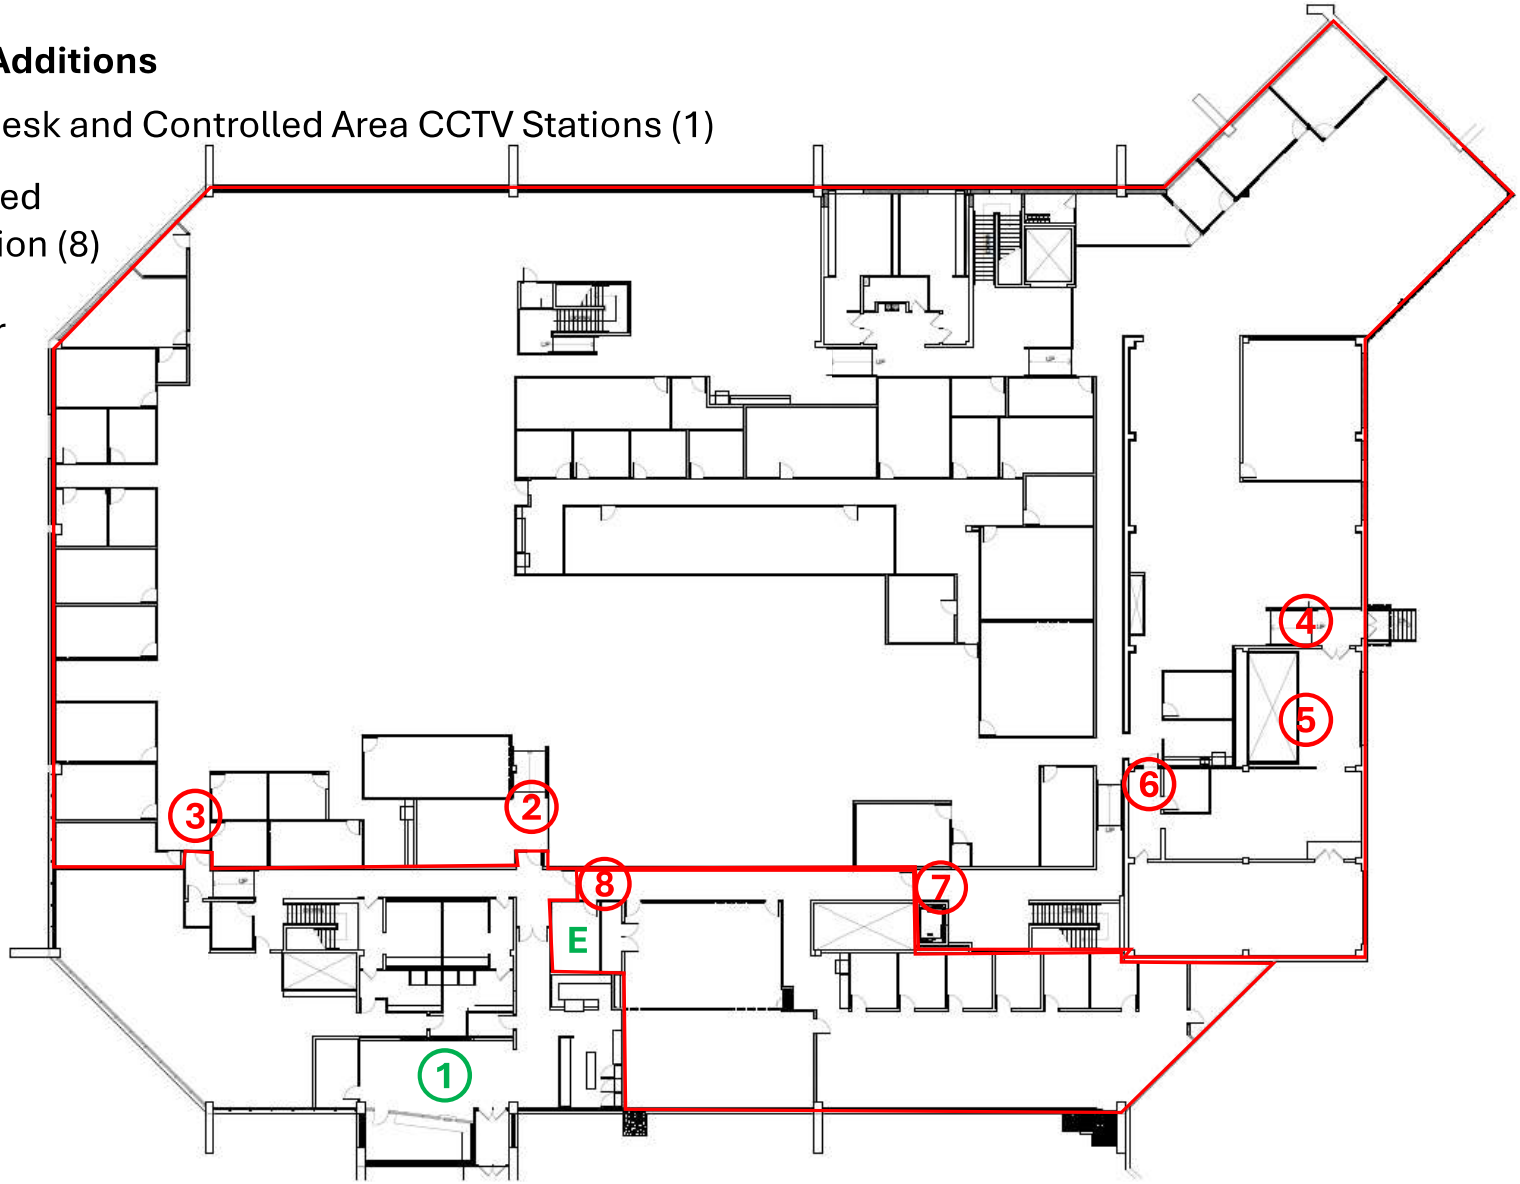

Lower Level – CCTV Additions

X - Display on Controlled Area-only CCTV Station (10)

— - Secure Boundary

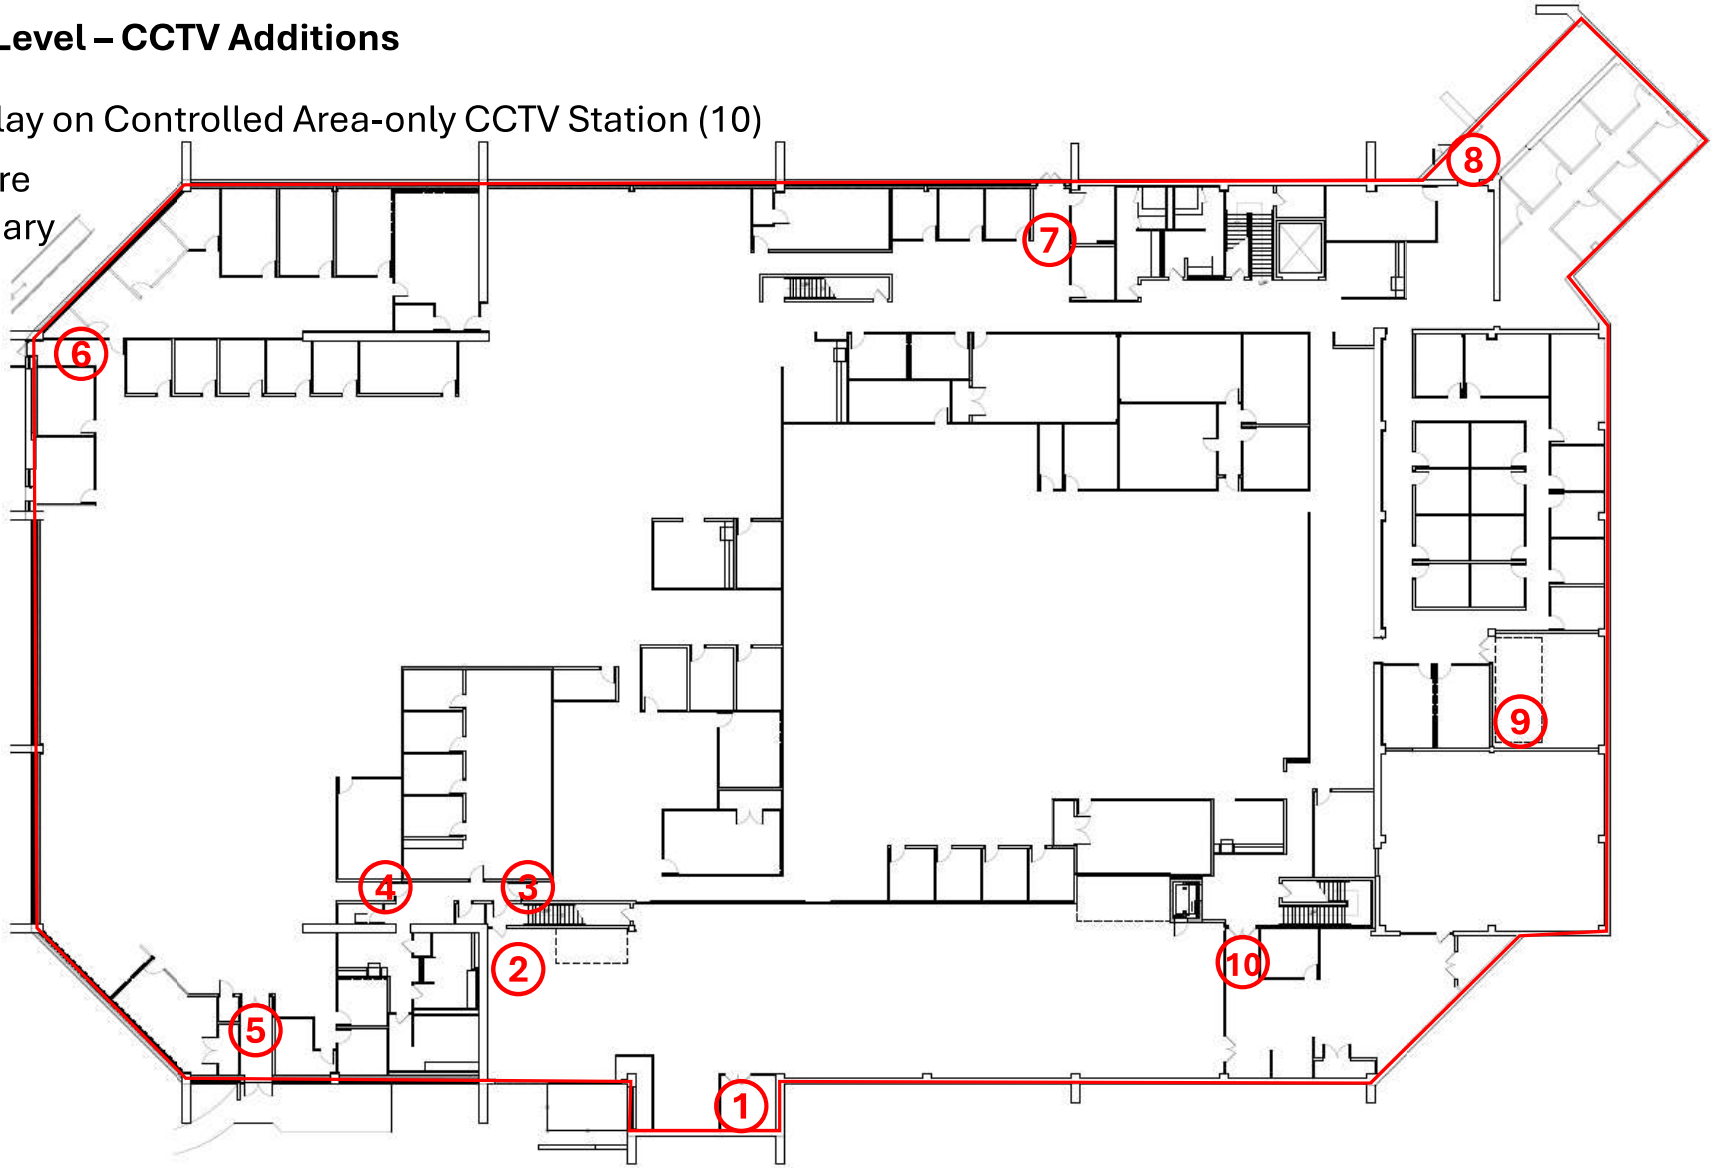

Upper Level – Scale

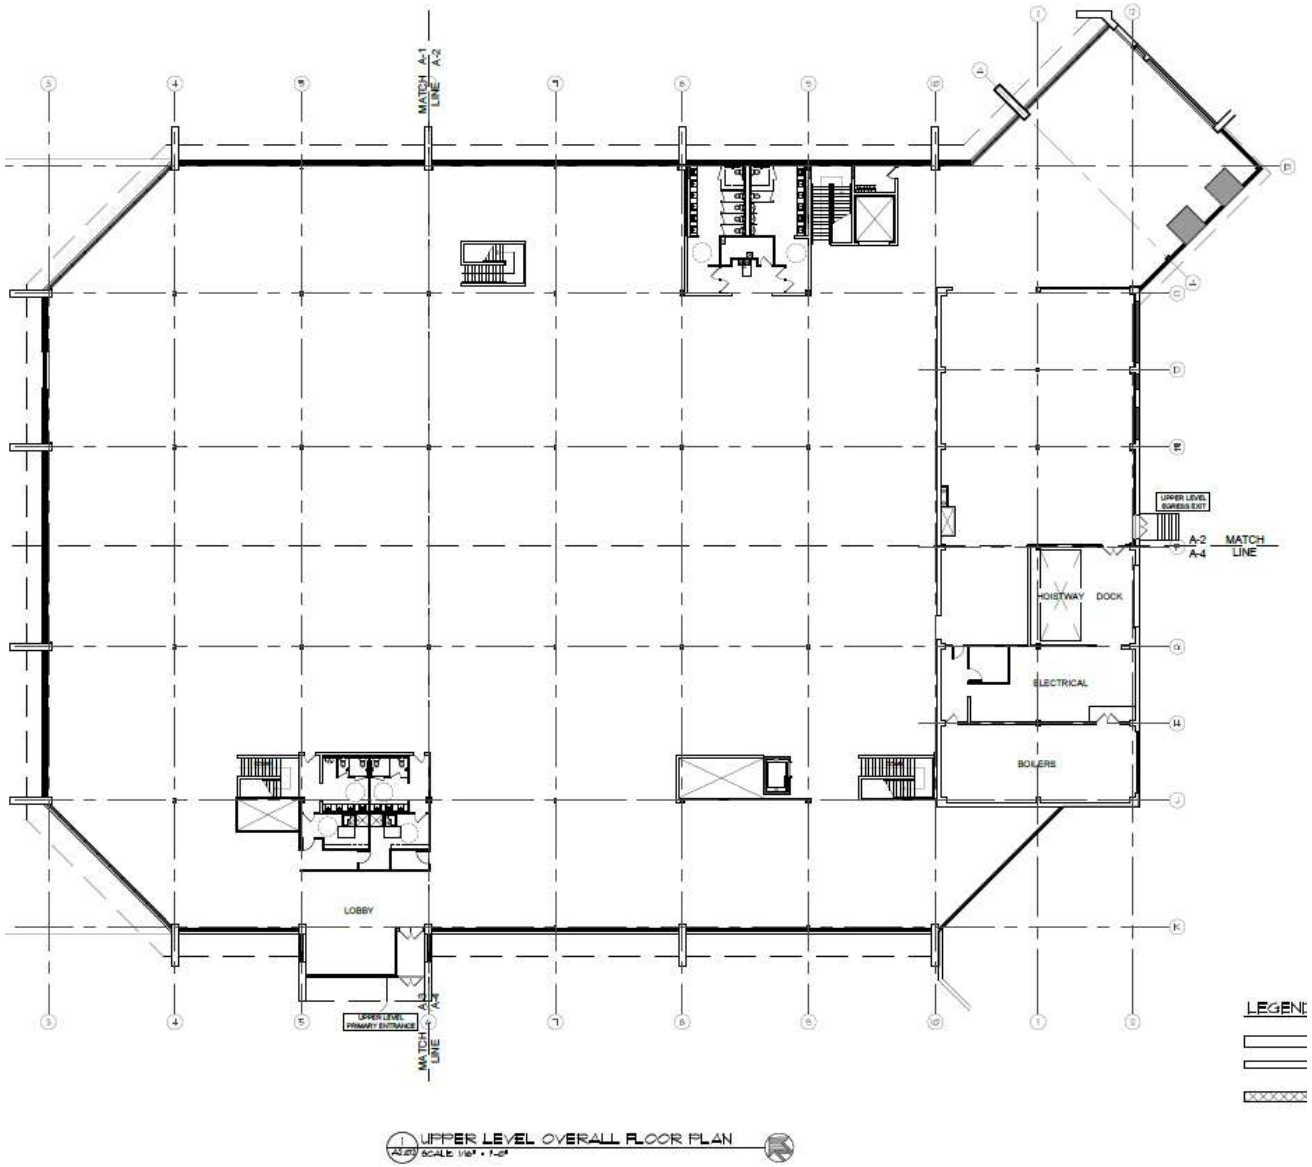

Lower Level – Scale

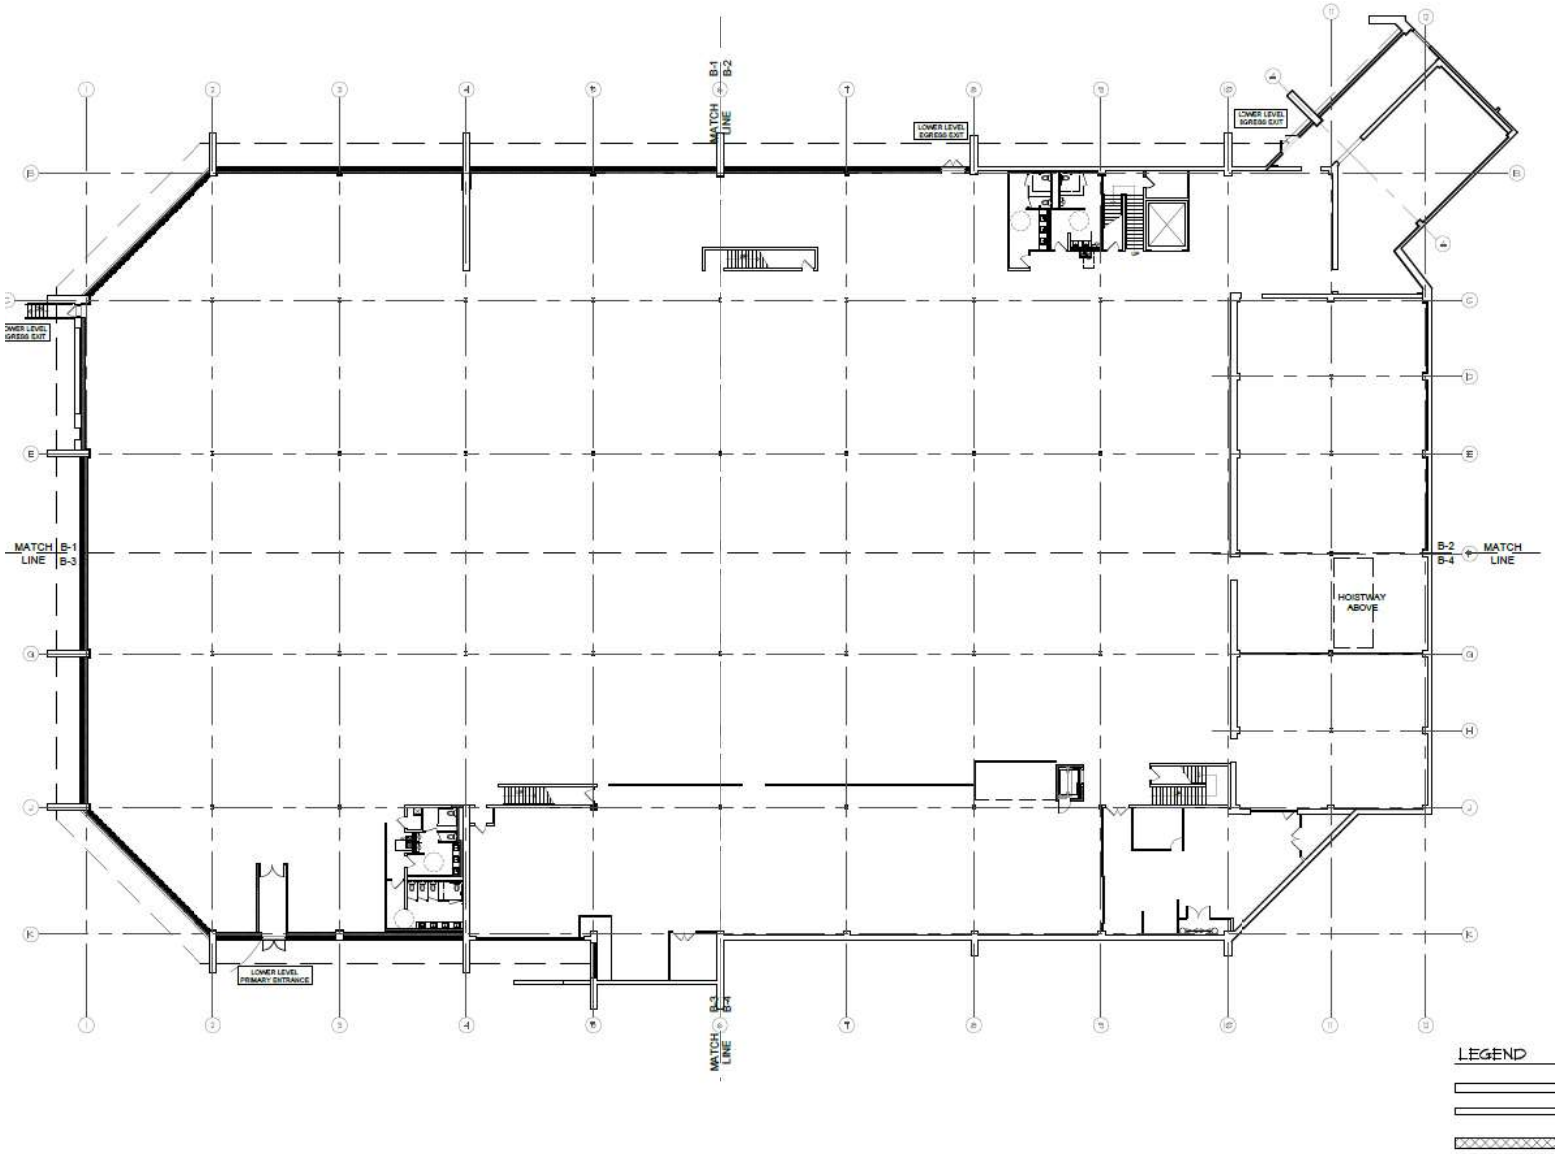

1 LOWER LEVEL OVERALL FLOOR PLAN
SCALE: 1/16" = 1'-0"