SPACE FOR CLIENT INSERTED PHOTOGRAPH

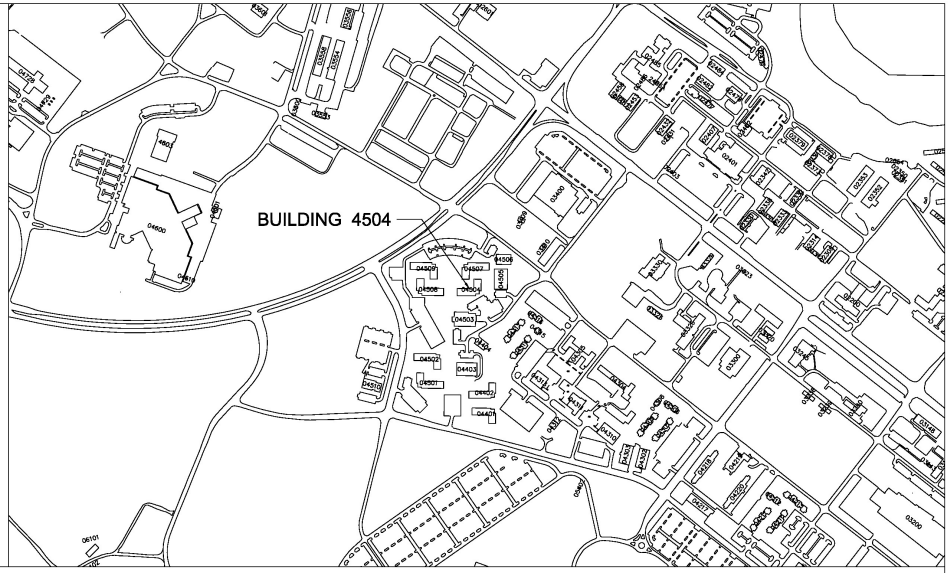

APG WATER AND SEWER INFRASTRUCTURE BUILDING LOCATION MAP

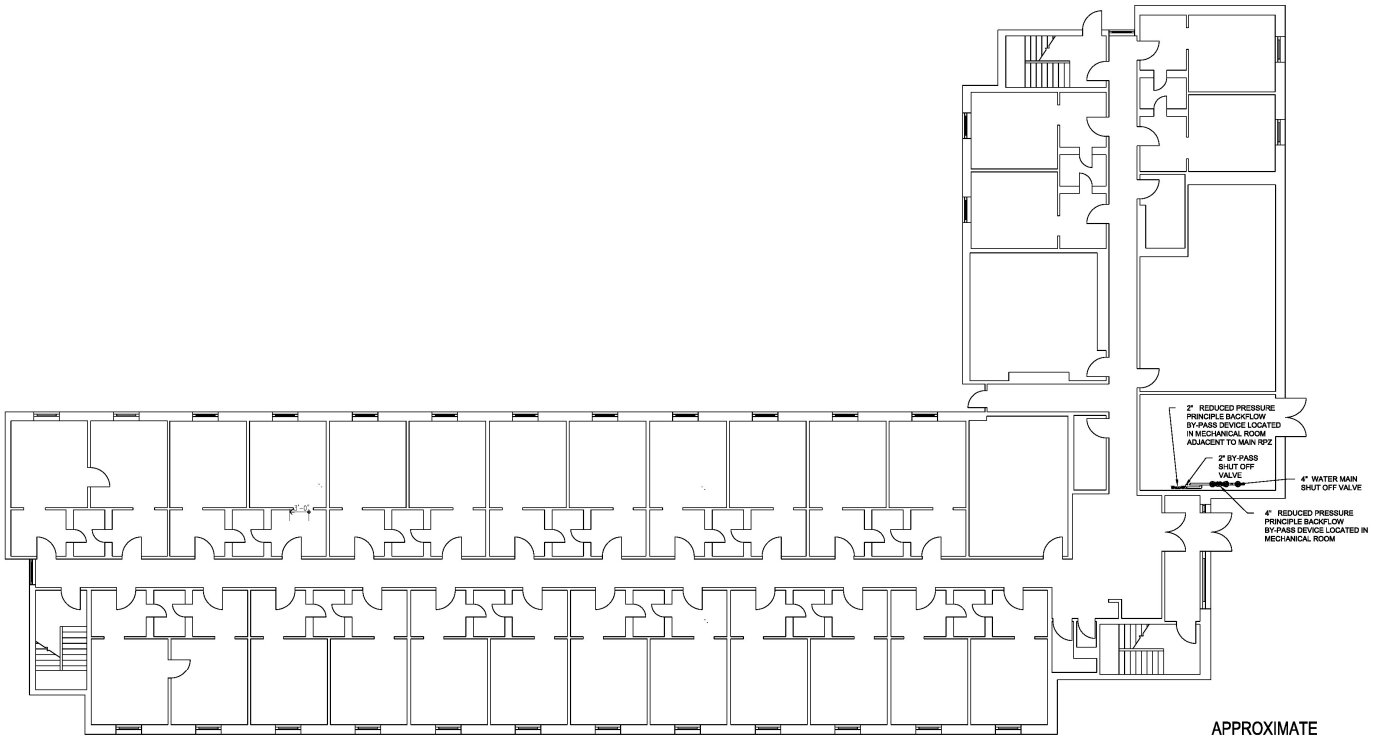

BUILDING A-4504 PLAN VIEW

APPROXIMATE
SCALE 1/8" = 1'-0"
BASED ON MAP PDF

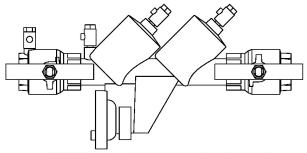

ELEVATION OF APOLLO REDUCED PRESSURE
PRINCIPLE BACKFLOW DEVICE, SERIES BY-PASS DEVICE

ASSET TAG 4504-1

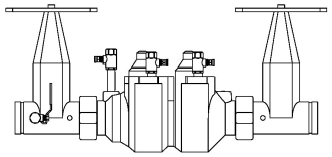

TYPICAL ELEVATION OF APOLLO
REDUCED PRESSURE
PRINCIPLE BACKFLOW DEVICE,
SERIES "RP 4ALF"
(N.T.S)

ASSET TAG 4504-2

WARNING: Distribution authorized to U.S. Govt. agencies & their U.S. contractors Reason: Administrative/Operational Use; 2 December 1996. Other requests for this document shall be referred to: Cdr, USAC, ATTN: AMSSB-GIO-E APG, MD 21005-5001. DESTRUCTION NOTICE: Destroy by any method that will prevent disclosure of contents or reconstruction of the document.

NO.	DATE	REVISION DESCRIPTION	BY

DPW DIRECTORATE OF PUBLIC WORKS
ENGINEERING AND CONSTRUCTION DIVISION
ABERDEEN PROVING GROUND, MARYLAND

DESIGNED
DRAWN
CHECKED
DATE 12/20/14
SPEC. NO.
P.R. NO. A-4504
W.R. NO.

DOMESTIC WATER BACKFLOW DEVICE

BUILDING A-4504

PLUMBING DRAWING

BF-1
DRAWING NO.

SHEET 01 OF 01

STEAP-FE FORM 3 REV 15 OCT 93

MF# 079606