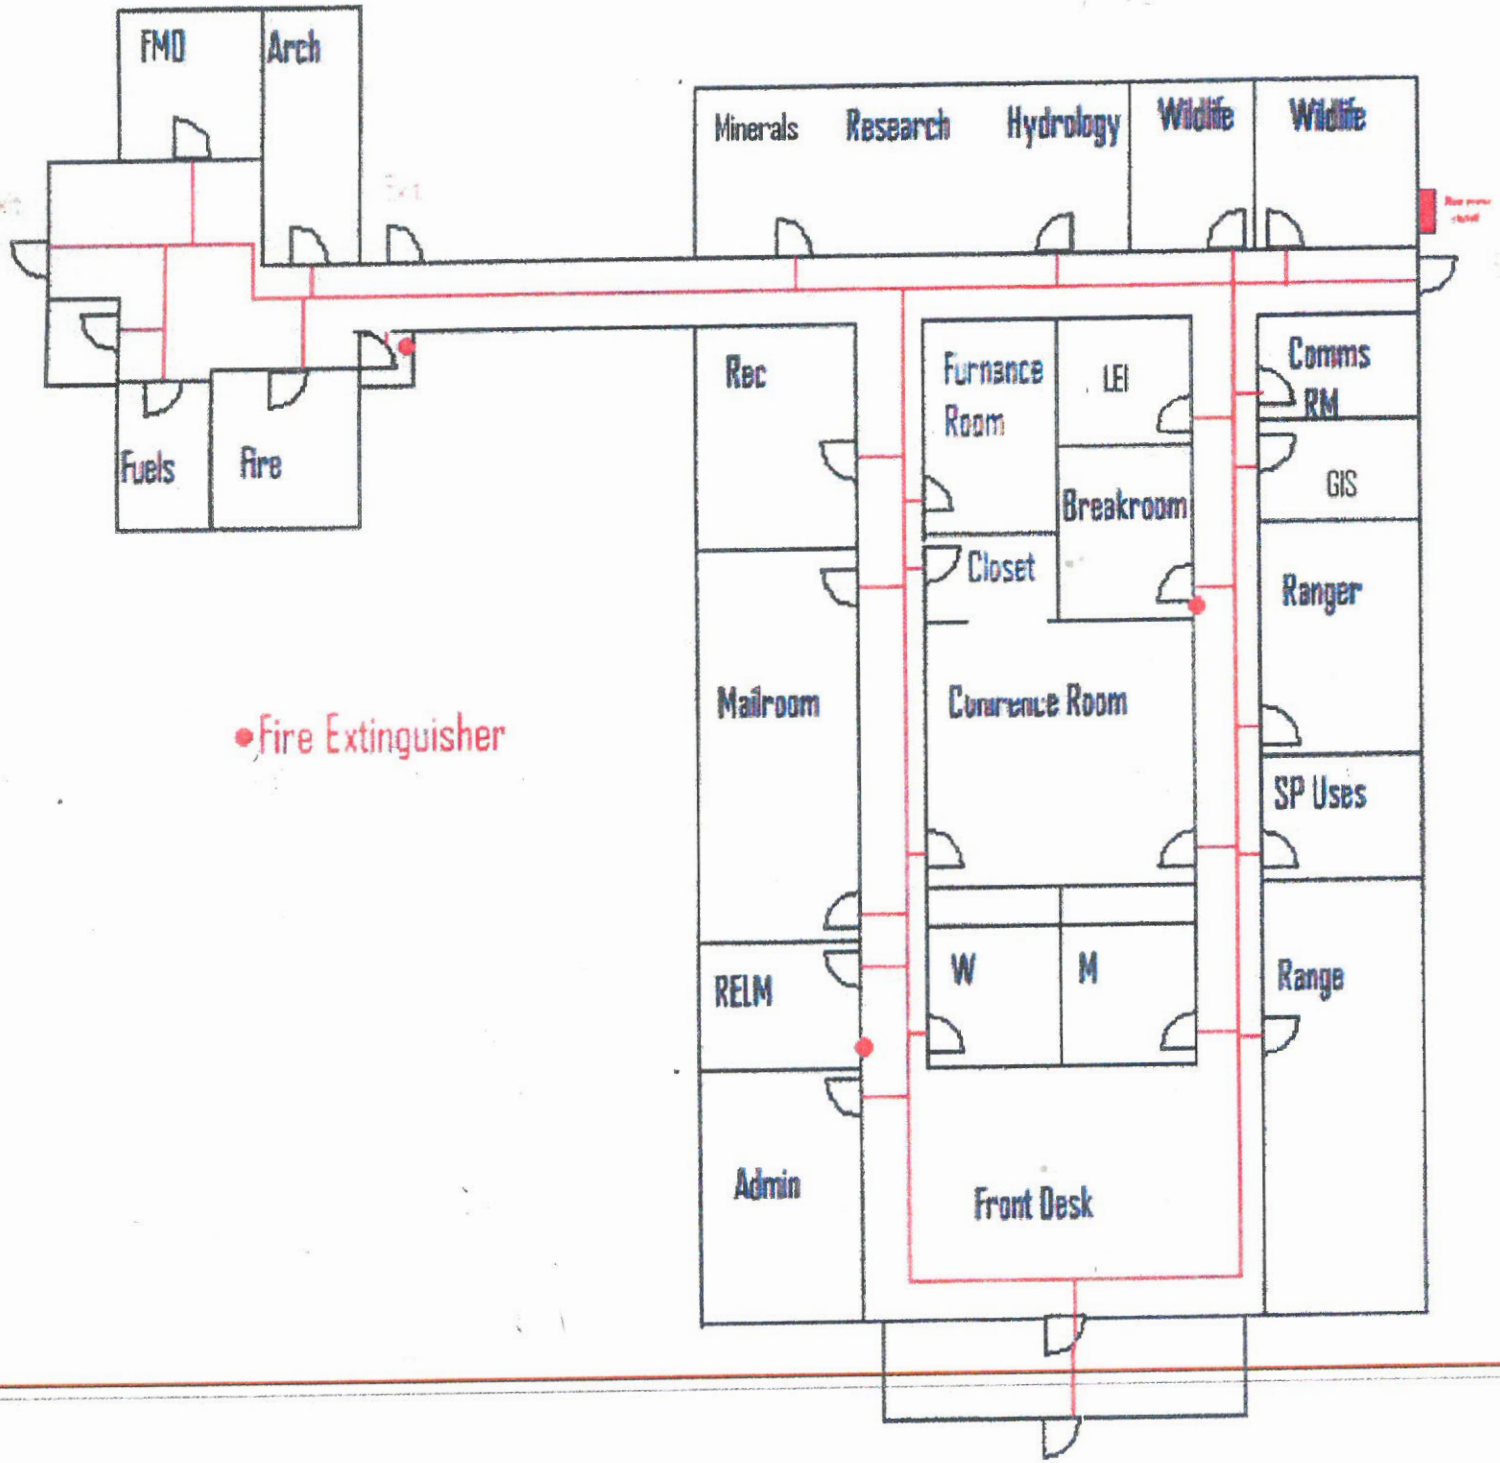1240LS26Q0054 - Ely Ranger District Office Janitorial
Attachment 2.1 - Ely Ranger District Office Floor Plan