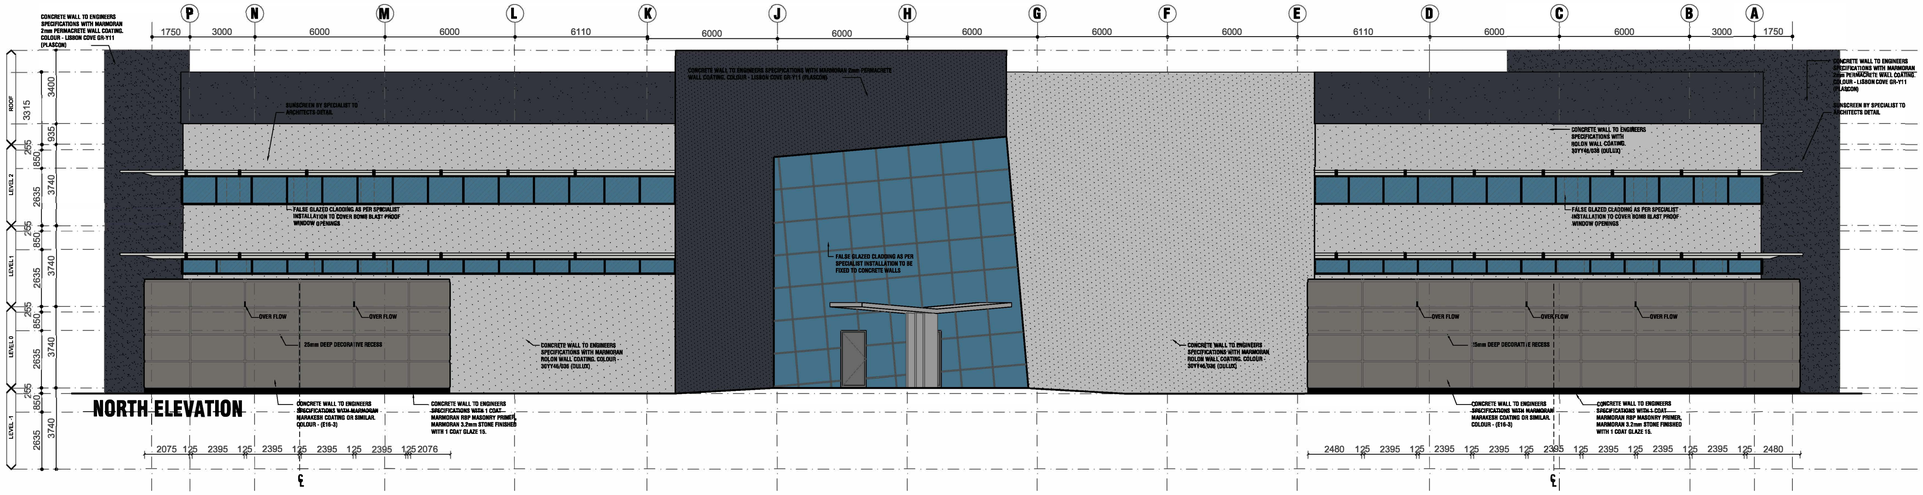

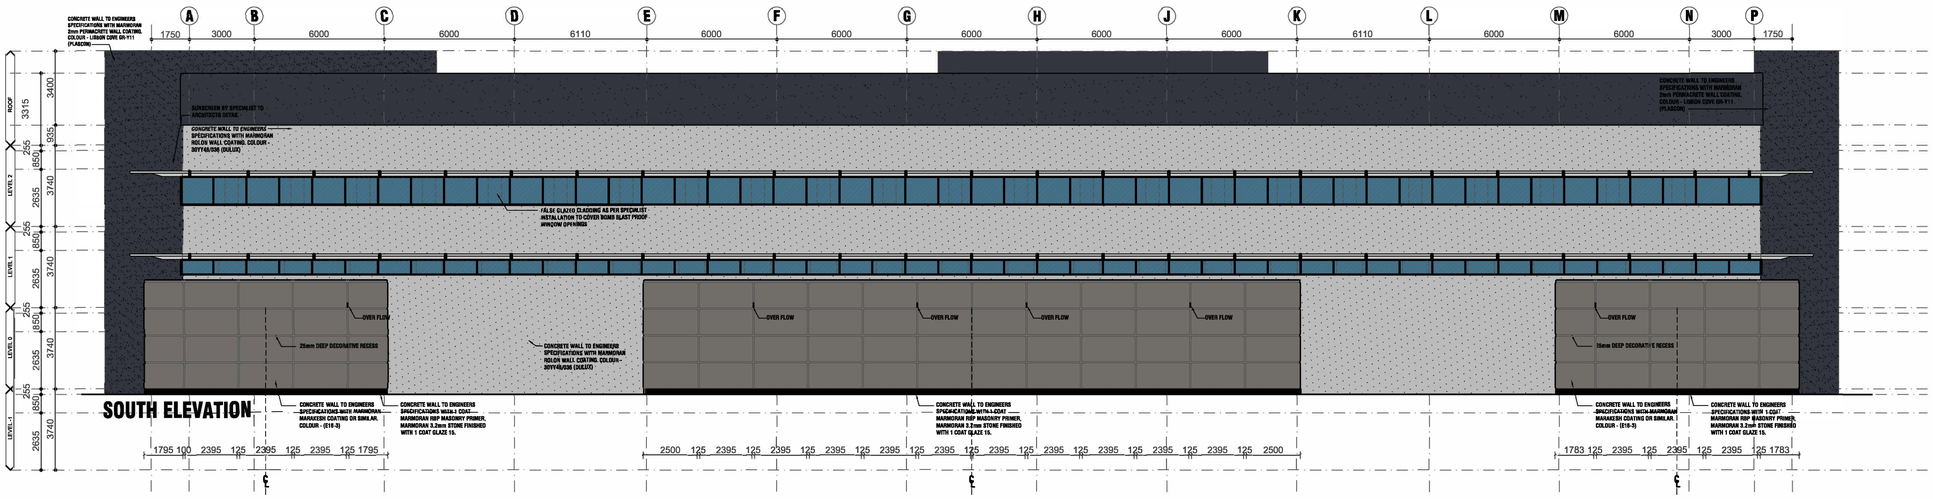

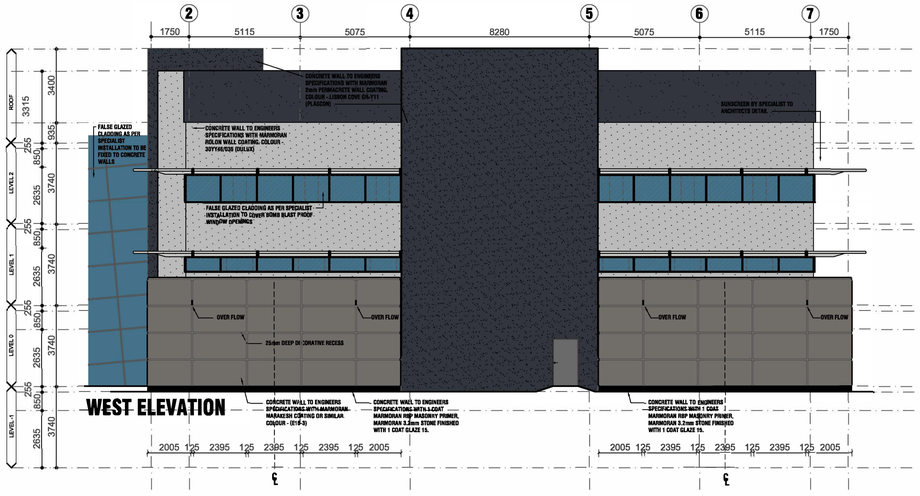

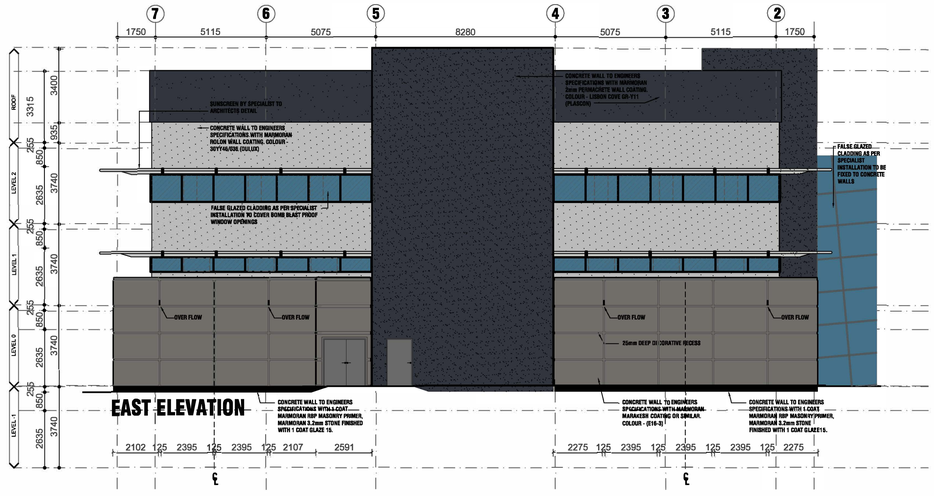

0 5m 10m 20m

GENERAL

- All work is to be done in accordance with the National building Regulations.
- All materials and workmanship are to comply with the relevant S.A.B.S. codes and or the specified international codes where applicable in the Architectural specifications. Where relevant South African National Standards, British Standards, BS codes of practice, or Agrément Certificates applicable to the design solve, the recommendations and requirements of such documents to be considered as part of the requirements of this work.
- The contractor shall in all aspects of the works comply with the provisions of the Occupational Health and Safety Act, 1993 (Act No 85 of 1993) and any regulations promulgated in terms of that Act or the Factories Machinery and Building Works Act of 1941. The contractor shall set up, document and maintain a quality assurance and quality control system, in accordance with SANS 9001/ISO 9001, able to be checked to the satisfaction of the Architect, that all materials and workmanship, whatever their source, meet the requirements of the Specification. Should the Contractor or any of his sub-contractors be certified to the SANS 9000 family of standards then monitor these works accordingly.
- This drawing must be read in conjunction with all the relevant drawings, schedules and specifications from S+P and all other consultants related to the project.
- All portions of the works related to any service or consultant's information is to be done in accordance with the National Building Regulations.
- This drawing is not to be scaled. Figured dimensions to be used.
- All dimensions are in millimeters unless otherwise stated.
- All dimensions and levels must be checked on site by the contractor before putting work in hand.
- All work to be executed by competent persons qualified for the specific trade.

REVISION

REV	DATE	DRAWN	DESCRIPTION
A	2012-06-22	RH	FIRST ISSUE TO COUNCIL
B	2012-06-14	RH	ISSUED FOR INFORMATION
C	2012-06-15	RH	ISSUED FOR INFORMATION
2A	2012-07-27	RH	30% SUBMISSION
2B	2012-08-07	RH	ISSUED FOR INFORMATION
2C	2012-08-23	RH	FINISHING SPECS. UPDATED
3A	2012-09-14	RH	60% SUBMISSION
4A	2012-10-18	RH	PARAPET HEIGHTS REVISED, 90% SUBMISSION
5A	2012-12-07	RH	100% SUBMISSION
0	2013-04-05	RH	ISSUED FOR CONSTRUCTION
1	2013-08-13	RH	SHOPFRONT SIZES UPDATED, RECESS PANELS DIMENSIONED. ISSUED FOR CONSTRUCTION
2	2013-11-07	RH	MARMORAN FINISHES REVISED

BOOGERTMAN +PARTNERS

PROJECT

NOB 2/
SOUTH AFRICA
ON ERF 615 GROENKLOOF EXT. 5

SBU - SENSITIVE BUT UNCLASSIFIED

TITLE

OFFICE BUILDING ELEVATIONS
SCALE: 1:100

PROJECT	PHASE	DISCIPLINE	BLOCK / SERIES / SUFFIX	REVISION
2454	2	AR	3000	2

DRAWING STATUS: INFO | TENDER | CONSTRUCTION

DRAWN BY: ROWAN HOOSAIN
CHECKED BY: FIRTE SCHUTE
DATE: 2013/01/30
SIGNED: