MA NAD 83

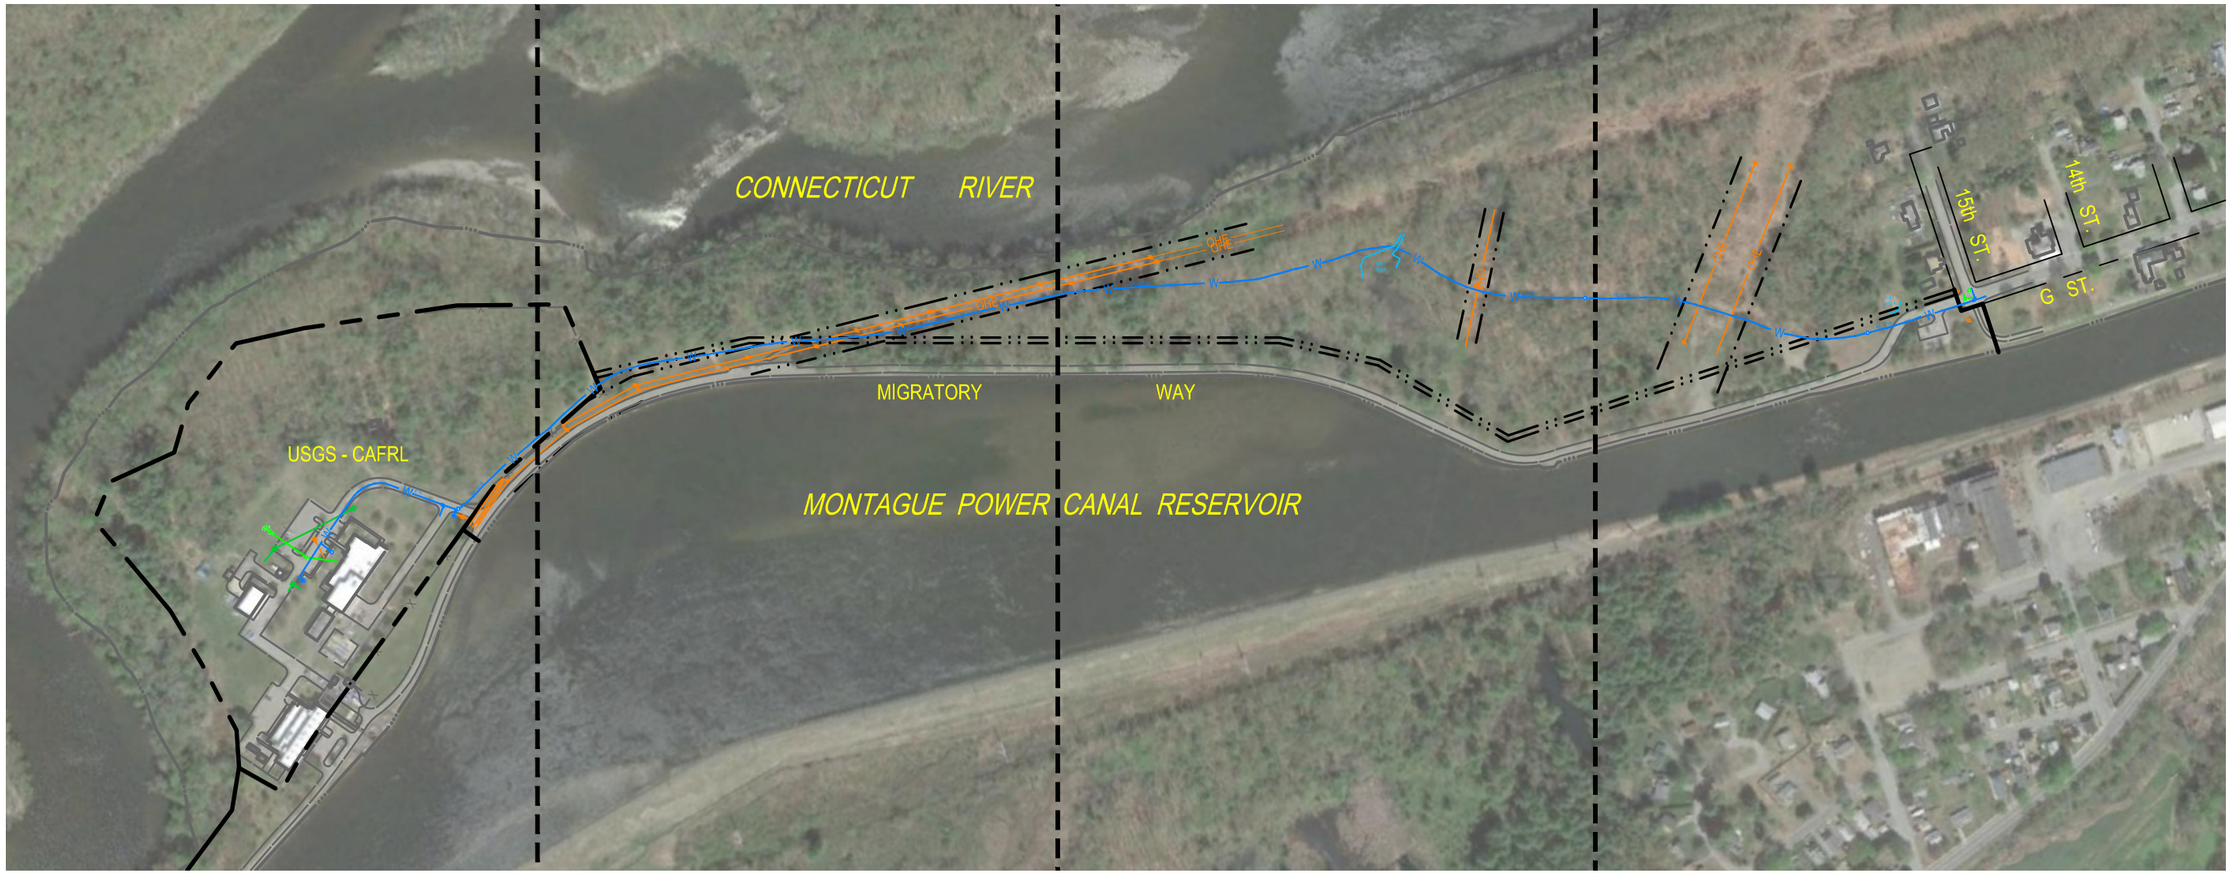

LEGEND

EASEMENT BOUNDARY	
PROPERTY LINE	
MATCHLINE	
EXISTING WATER LINE	W
EXISTING OVERHEAD ELECTRICAL	OHE
EXISTING STORM DRAIN	D
EXISTING SANITARY SEWER	SS

CAUTION:
IF THIS DRAWING IS A REDUCTION,
USE THE GRAPHIC SCALES.

1"=400'-0" (400 0 200 400 800)

WHITNEY BAILEY COX & MAGNANI, LLC
300 East Joppa Road Suite 200
Baltimore, MD 21286
410.512.4500 www.wbcm.com
WBCM
Designing Infrastructure for Tomorrow ®

OVERALL EXISTING CONDITIONS

USGS SILVIO CONTE LABORATORY

ONE MIGRATORY WAY
TURNERS FALLS, MA, 01376-0796

DATE: 11/16/18
SCALE: 1"=400'
EX-1

© WBCM 2018

May 24, 2019 - 11:08am User: etimms

P:\2016\16101403\Drawings\07-Site\2016101403-C001-Existing Conditions Plan.dwg

MA NAD 83

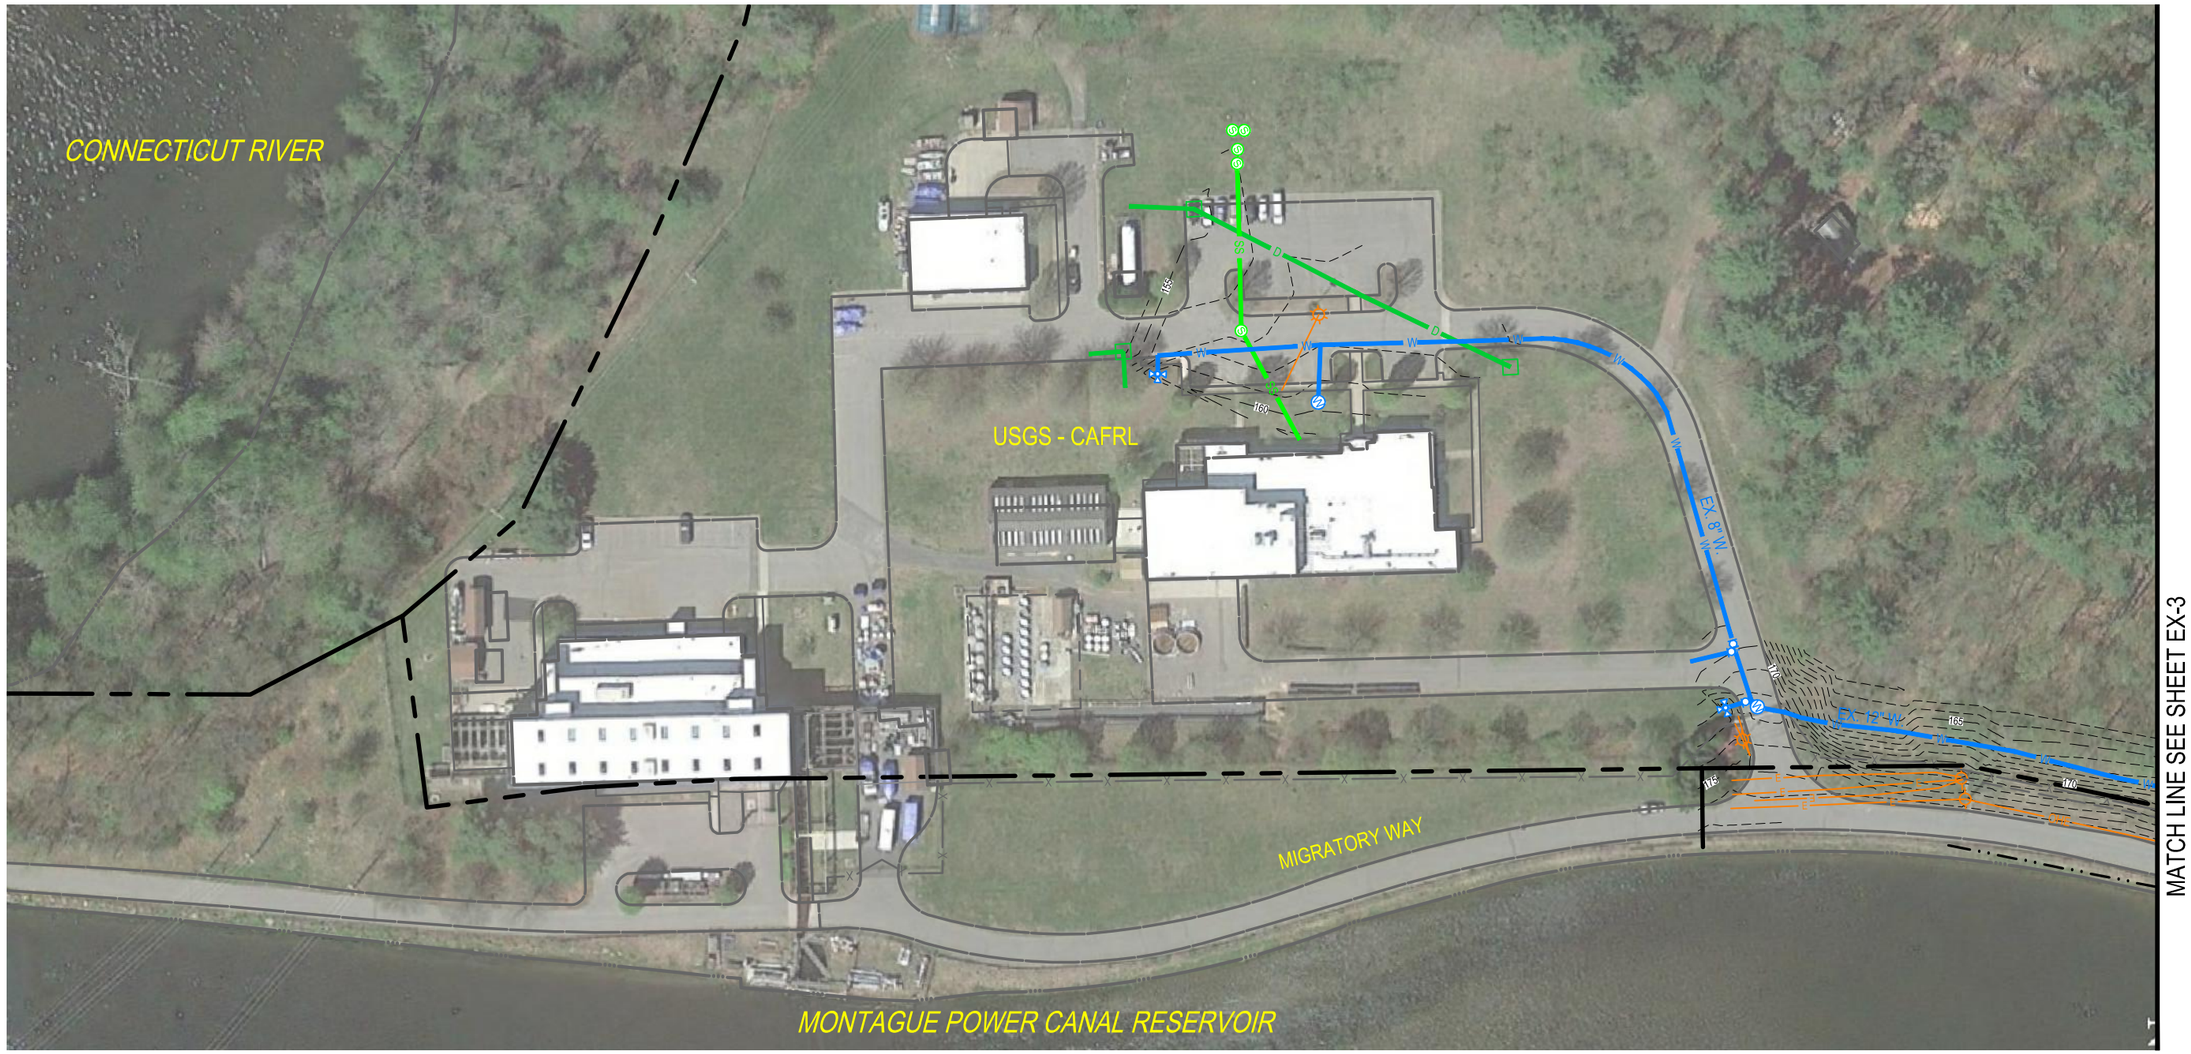

LEGEND

EASEMENT BOUNDARY	
PROPERTY LINE	
MATCHLINE	
EXISTING WATER LINE	W
EXISTING OVERHEAD ELECTRICAL	OHE
EXISTING STORM DRAIN	D
EXISTING SANITARY SEWER	SS

CAUTION:
IF THIS DRAWING IS A REDUCTION,
USE THE GRAPHIC SCALES.

1"=100'-0" (100 0 50 100 200)

WHITNEY BAILEY COX & MAGNANI, LLC
300 East Joppa Road Suite 200
Baltimore, MD 21286
410.512.4500 www.wbcm.com

WBCM
Designing Infrastructure for Tomorrow ®

EXISTING CONDITIONS

USGS SILVIO CONTE LABORATORY

ONE MIGRATORY WAY
TURNERS FALLS, MA, 01376-0796

DATE: 11/16/18
SCALE: 1"=100'
EX-2

© WBCM 2018

May 24, 2019 - 11:08am User: etimms

P:\2016\16101403\Drawings\07-Site\2016101403-C001-Existing Conditions Plan.dwg

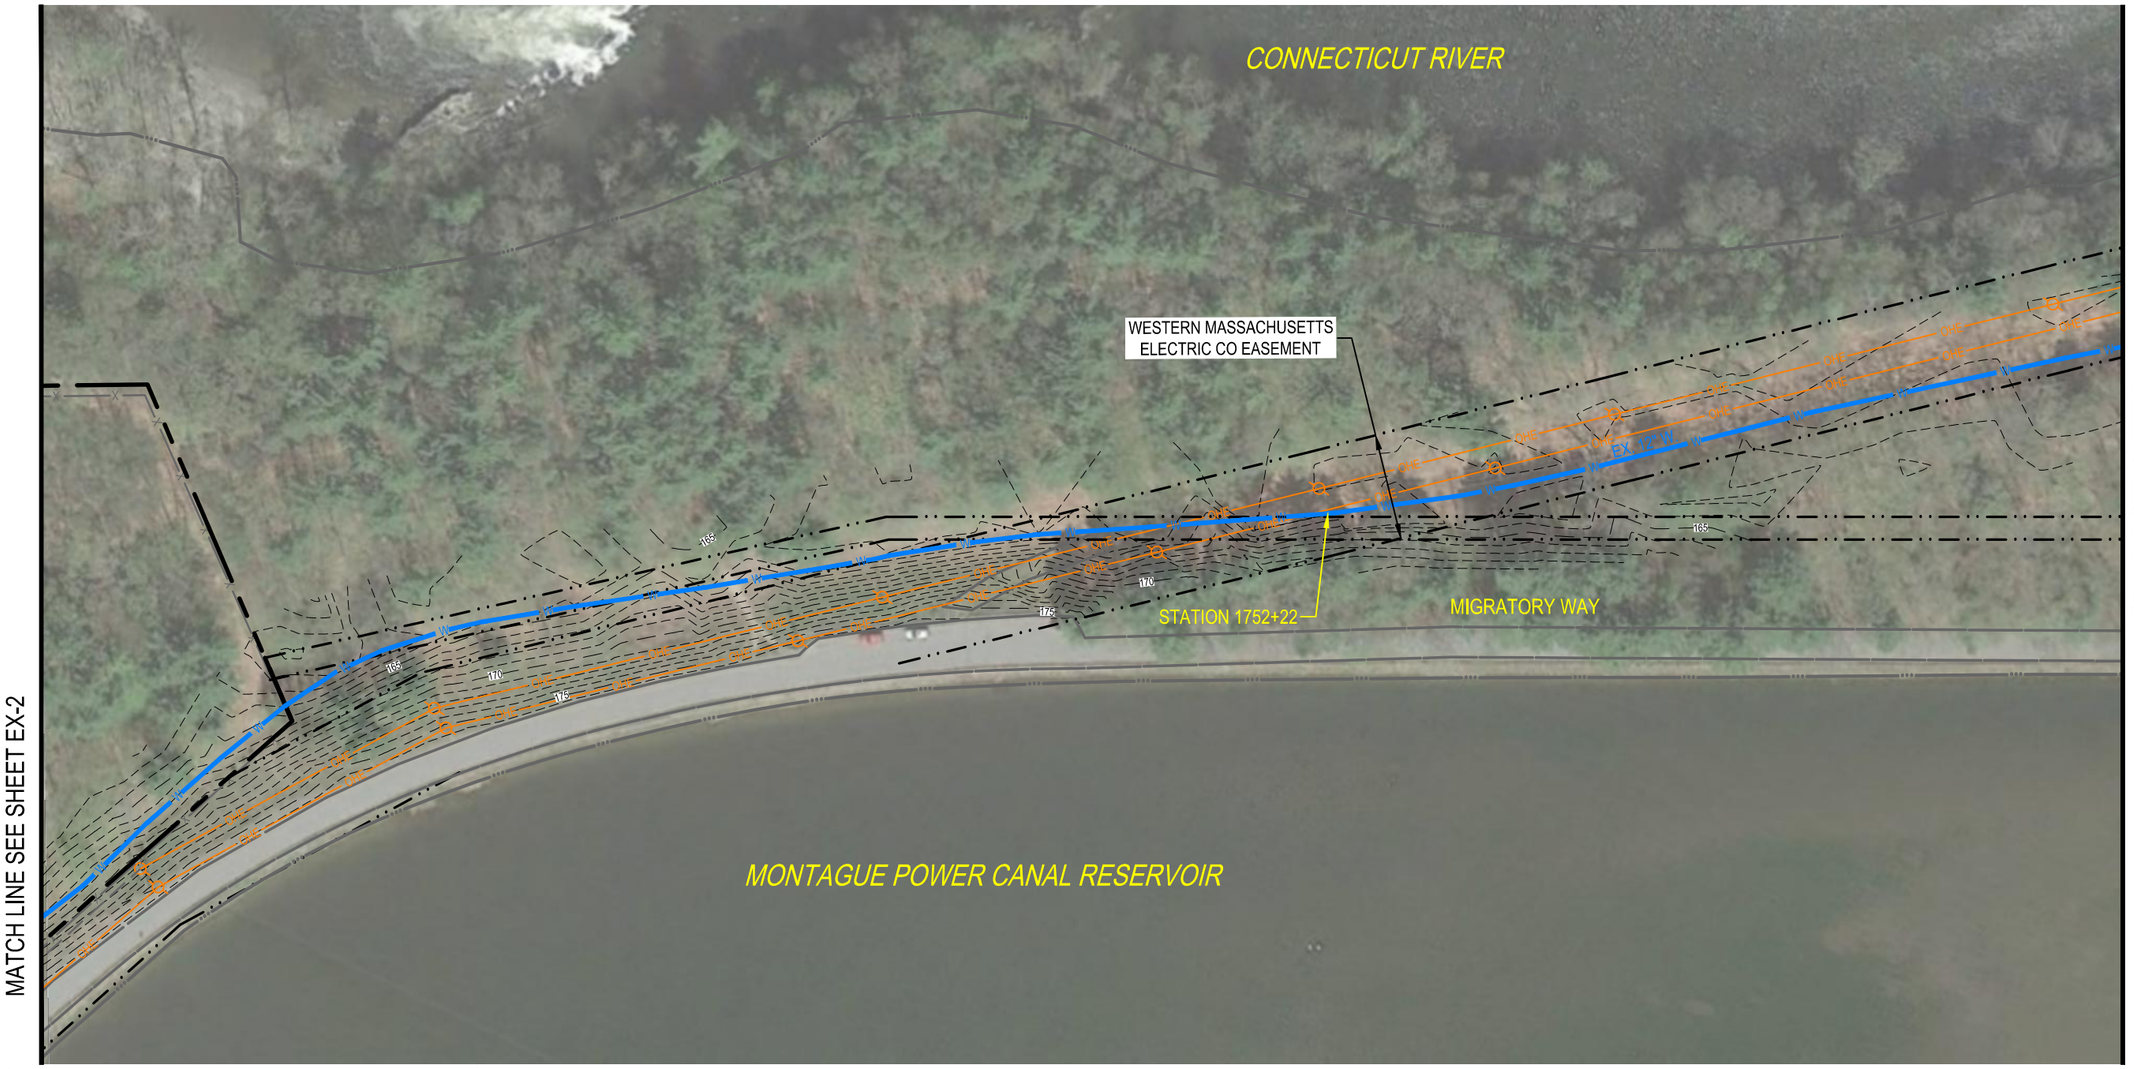

LEGEND

- EASEMENT BOUNDARY
- PROPERTY LINE
- MATCHLINE
- EXISTING WATER LINE (W)
- EXISTING OVERHEAD ELECTRICAL (OHE)
- EXISTING STORM DRAIN (D)
- EXISTING SANITARY SEWER (SS)

CAUTION:
IF THIS DRAWING IS A REDUCTION,
USE THE GRAPHIC SCALES.

1"=100'-0" (100 0 50 100 200)

WHITNEY BAILEY COX & MAGNANI, LLC
300 East Joppa Road Suite 200
Baltimore, MD 21286
410.512.4500 www.wbcm.com

WBCM
Designing Infrastructure for Tomorrow ®

EXISTING CONDITIONS

USGS SILVIO CONTE LABORATORY

ONE MIGRATORY WAY
TURNERS FALLS, MA, 01376-0796

DATE: 11/16/18
SCALE: 1"=100'
EX-3

© WBCM 2018

May 24, 2019 - 11:08am User: etimms

P:\2016\16101403\Drawings\07-Site\2016101403-C001-Existing Conditions Plan.dwg

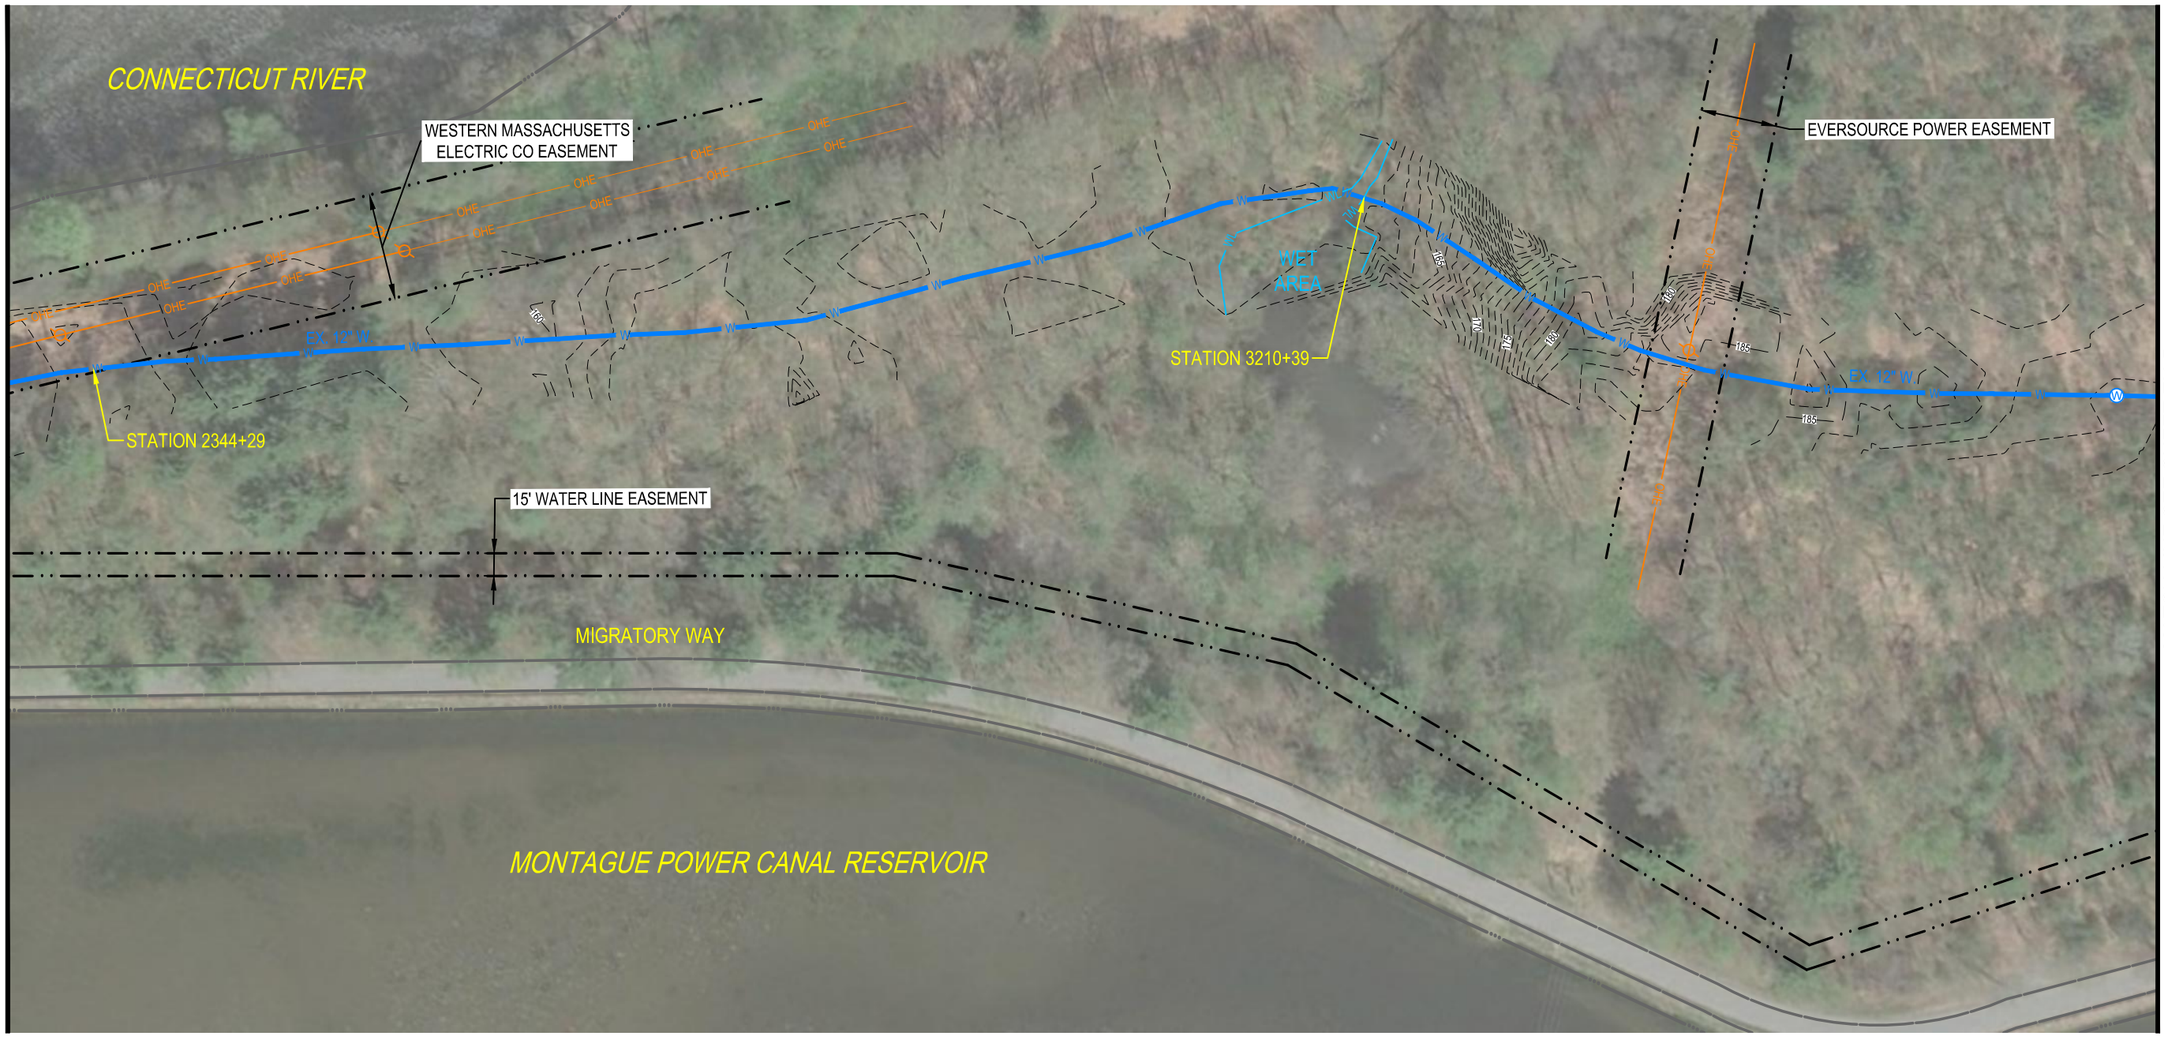

LEGEND

EASEMENT BOUNDARY	
PROPERTY LINE	
MATCHLINE	
EXISTING WATER LINE	W
EXISTING OVERHEAD ELECTRICAL	OHE
EXISTING STORM DRAIN	D
EXISTING SANITARY SEWER	SS

CAUTION:
IF THIS DRAWING IS A REDUCTION,
USE THE GRAPHIC SCALES.

1"=100'-0" (100 0 50 100 200)

WHITNEY BAILEY COX & MAGNANI, LLC
300 East Joppa Road Suite 200
Baltimore, MD 21286
410.512.4500 www.wbcm.com
WBCM
Designing Infrastructure for Tomorrow ®

EXISTING CONDITIONS

USGS SILVIO CONTE LABORATORY

ONE MIGRATORY WAY
TURNERS FALLS, MA, 01376-0796

DATE: 11/16/18
SCALE: 1"=100'
EX-4

© WBCM 2018

May 24, 2019 - 11:09am User: etimms
P:\2016\16101403\Drawings\07-Site\2016101403-C001-Existing Conditions Plan.dwg

MATCH LINE SEE SHEET EX-4

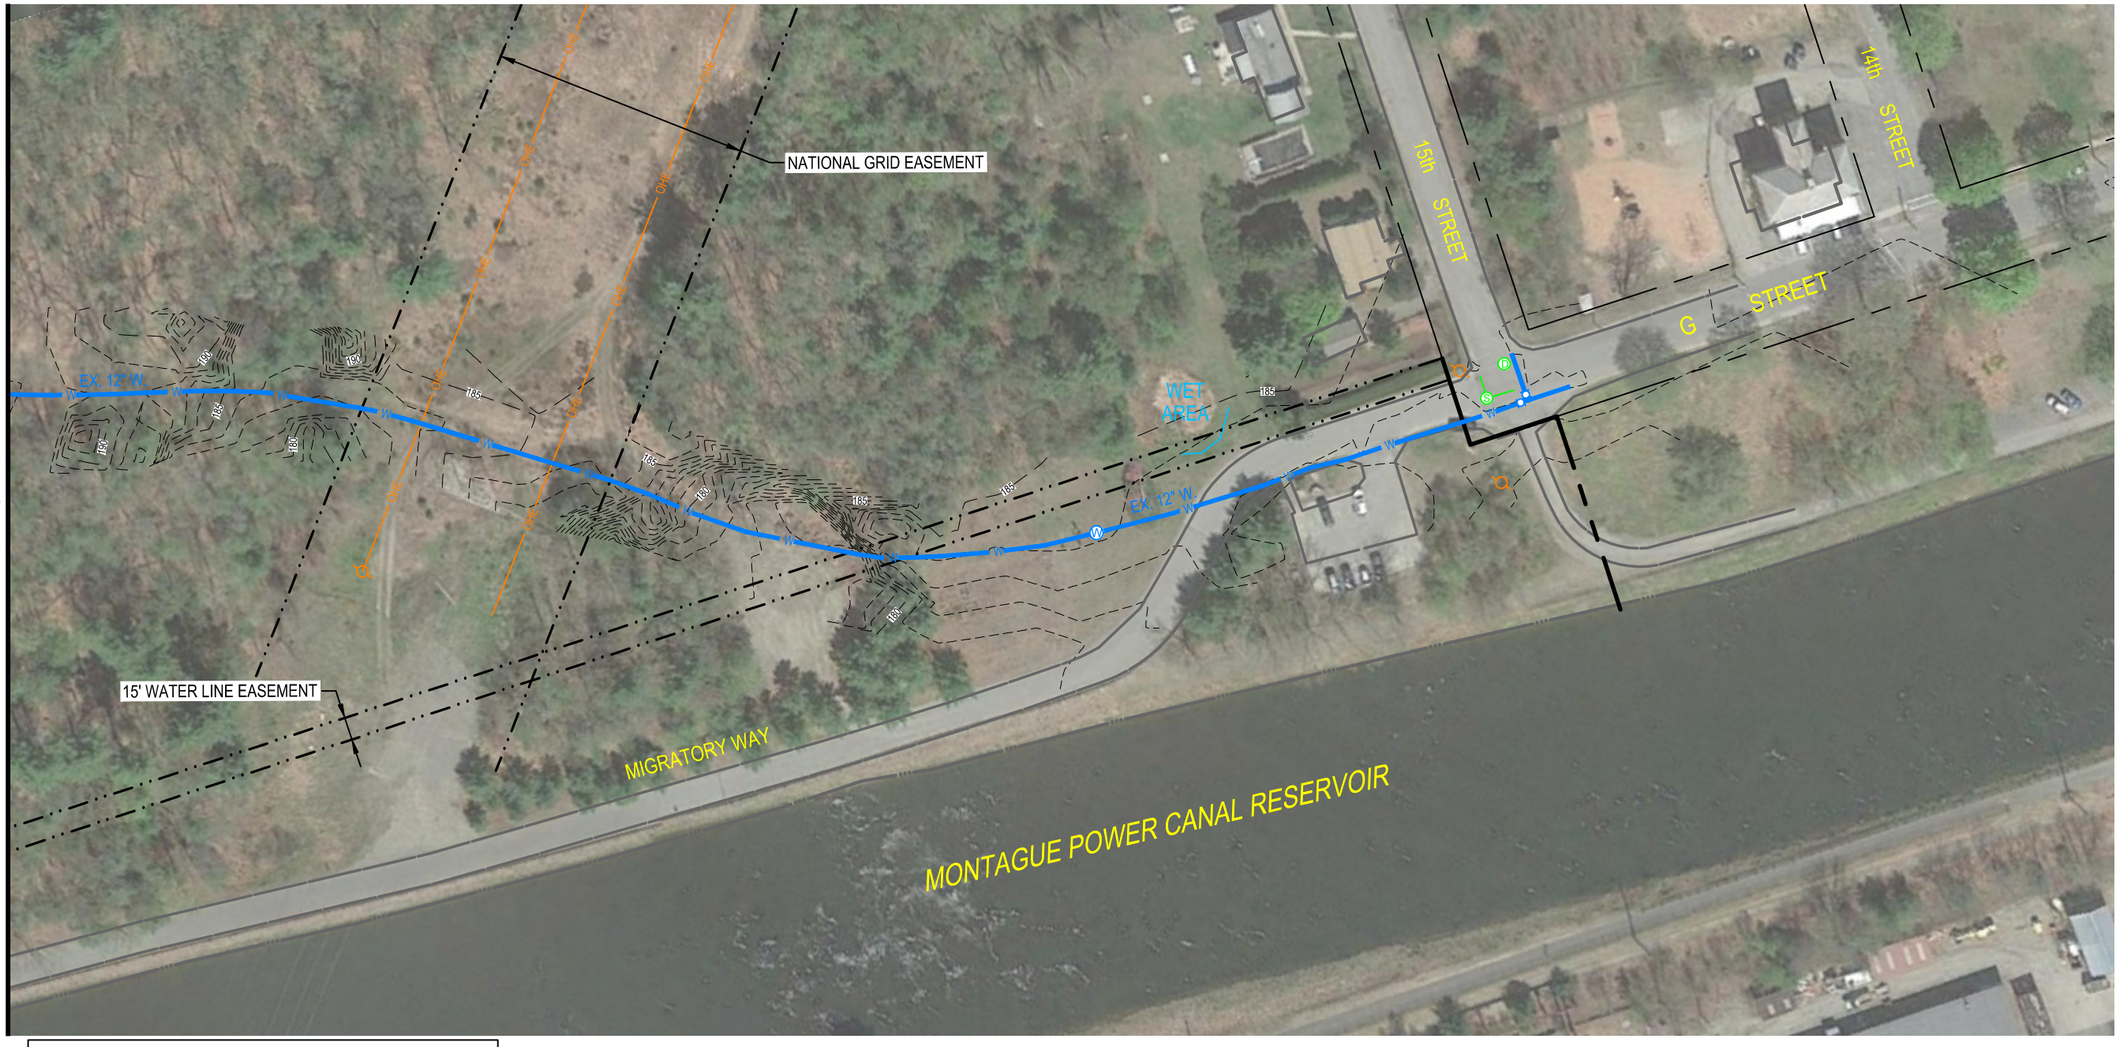

NAD 83 MA

LEGEND

EASEMENT BOUNDARY	
PROPERTY LINE	
MATCHLINE	
EXISTING WATER LINE	W
EXISTING OVERHEAD ELECTRICAL	OHE
EXISTING STORM DRAIN	D
EXISTING SANITARY SEWER	SS

CAUTION:
IF THIS DRAWING IS A REDUCTION,
USE THE GRAPHIC SCALES.

1"=100'-0" (100 0 50 100 200)

WHITNEY BAILEY COX & MAGNANI, LLC
300 East Joppa Road Suite 200
Baltimore, MD 21286
410.512.4500 www.wbcm.com
WBCM
Designing Infrastructure for Tomorrow ®

EXISTING CONDITIONS

USGS SILVIO CONTE LABORATORY

ONE MIGRATORY WAY
TURNERS FALLS, MA, 01376-0796

DATE: 11/16/18
SCALE: 1"=100'
EX-5

© WBCM 2018

May 24, 2019 - 11:09am User: etimms

P:\2016\16101403\Drawings\07-Site\2016101403-C001-Existing Conditions Plan.dwg