Overton Brooks V.A. Medical Center - 2018 Reinspection
Plumbing Piping Asbestos Sample Locations - Building 1 - Sub-Basement

PLAN NORTH

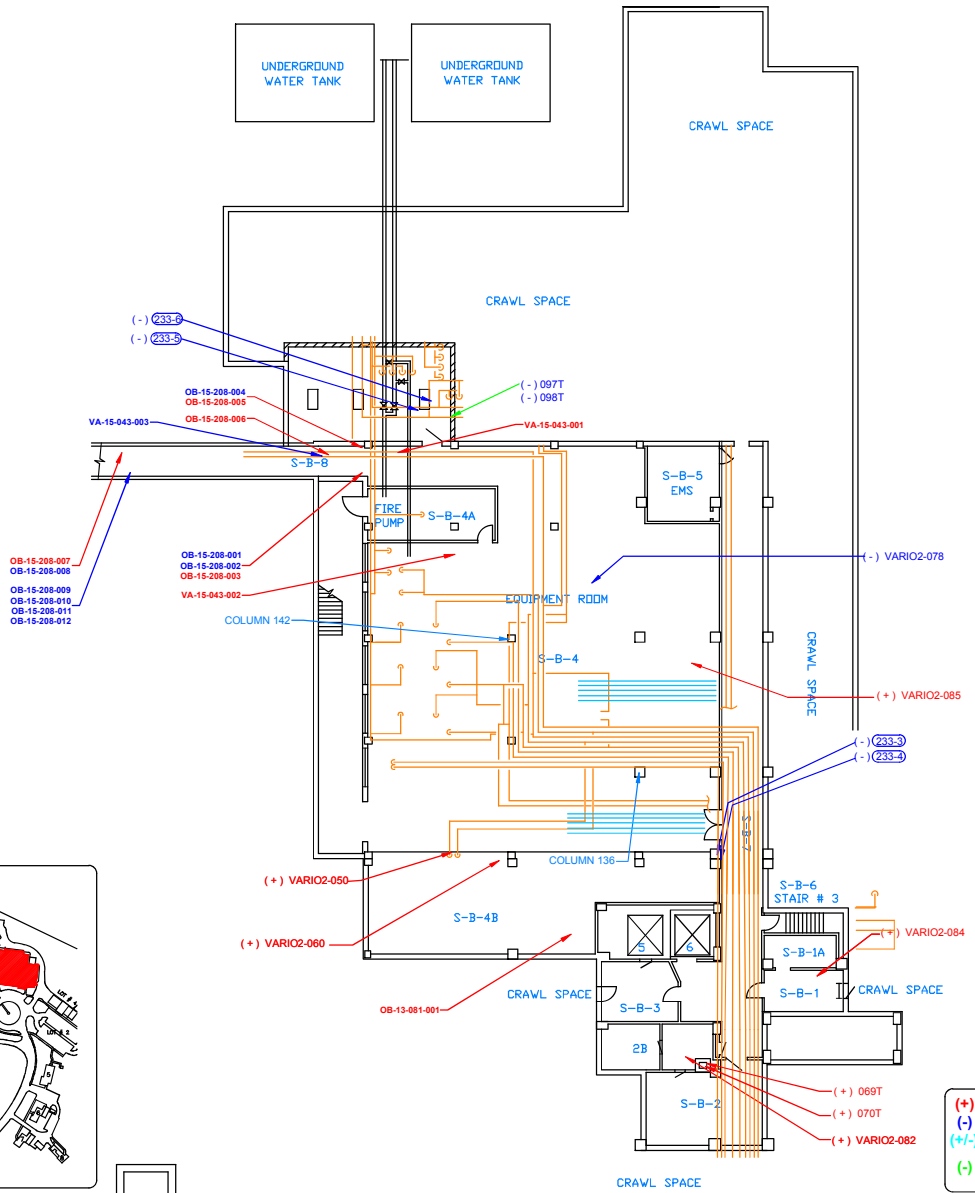

KEY PLAN

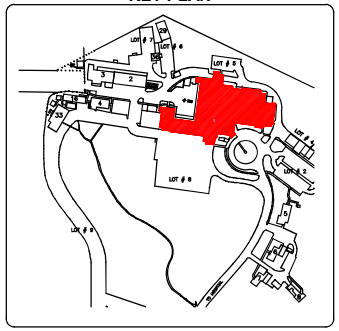

PIPING LEGEND

- CW = COLD WATER
- HW = HOT WATER
- HWR = HOT WATER RETURN
- HWS = HEATING WATER SUPPLY
- CWS = COOLING WATER SUPPLY
- PLUMBING CHASE (TYP.)
- CONVECTOR
- VERTICAL STEAM
- * METAL PANELS W/ ROCK WOOL LAYED ON TOP DIDN'T PULL PANEL OR PAINT

Sample ID	Material Description
233-3	Pipe
233-4	Pipe
233 5	Pipe
233-6	Pipe
VARI02-50	Str. Run Pipe
VARI02-60	Pipe
VARI02-78	Pipe
VARI02-82	Pipe
VARI02-84	Pipe
VARI02-85	Pipe
VA-06-226-069T	White Block Insulation
VA-06-226-070T	White Block Insulation
VA-06-226-097T	White Block Insulation
VA-06-226-098T	White Block Insulation
OB-13-081-001	3" Horizontal Pipe - Orange Cloth Wrap, White Block Insulation
VA-15-043-001	White Block Insulation Debris
VA-15-043-002	4" HZ Pipe With Cork Insulation and Black Mastic
VA-15-043-003	White Block Insulation Debris
OB-15-208-001	16" Horizontal Pipe Metal Jacket White Block Insulation
OB-15-208-002	8" Horizontal Pipe Metal Jacket White Block Insulation
OB-15-208-003	10" Horizontal Pipe Metal Jacket with Black Mastic Green Cloth Wrap Black Rock Insulation
OB-15-208-004	20" Horizontal Pipe Metal Jacket White Cloth Wrap White Block Insulation
OB-15-208-005	Layer 1 - 20" Horizontal Pipe Metal Jacket Black Rock White Cloth Wrap
OB-15-208-005	Layer 2 - Black Mastic
OB-15-208-006	Layer 1 - Silver Paint
OB-15-208-006	Layer 2 - 20" Horizontal Pipe Green Cloth Wrap Black Rock
OB-15-208-006	Layer 3 - Black Mastic
OB-15-208-007	20' Horizontal Pipe Metal Jacket Gray Cloth Wrap White Block Insulation
OB-15-208-008	16" Horizontal Pipe Metal Jacket White Cloth Wrap Black Rock Black Mastic
OB-15-208-009	16" Horizontal Pipe Metal Jacket Brown Wrap White Block Insulation
OB-15-208-010	8" Horizontal Pipe Metal Jacket Brown Wrap White Block Insulation
OB-15-208-011	20" Horizontal Pipe Metal Jacket White Block Insulation
OB-15-208-012	8" Horizontal Pipe White Cloth Wrap Yellow Fiber Glass Insulation

ASBESTOS LEGEND

- (+) POSITIVE FOR ACBM
- (-) NEGATIVE FOR ACBM
- (+/-) ACBM PREVIOUSLY ABATED
- (-) FOUND NEGATIVE FOR ACBM BY POINT COUNTING METHOD

ALTEC ENVIRONMENTAL CONSULTING, LLC

Altec Job Number: SA03947	
File Name: L:\Dwgs\OBVA\18Rein\Bldg1\APP.dwg	
Date: 11/16/18	Page: 1 OF 1
Scale: 1" = 25'	Drawn By: LW

Overton Brooks VA Medical Center Shreveport, Louisiana

Plumbing Piping Asbestos Sample Locations Building 1 - Sub-Basement

L:\Drawings\VA Hospitals\Overton Brooks VA Medical Center\2018 RI2018 Asbestos Reinspection\Bldg 1\APIB1-SB-APP.dwg

Overton Brooks V.A. Medical Center - 2018 Reinspection
Piping Asbestos Homogeneous Areas - Building 1 - Sub-Basement

PLAN NORTH

HOMOGENEOUS AREAS

- HMA-1-SB-PIPING
- ABATED PIPING
- ABATED PIPING

CRAWL SPACE

CRAWL SPACE

S-B-8

FIRE PUMP

S-B-4A

S-B-5 EMS

EQUIPMENT ROOM

S-B-4

S-B-4B

CRAWL SPACE

S-B-7

S-B-6 STAIR # 3

S-B-1A

S-B-1

CRAWL SPACE

CRAWL SPACE

S-B-3

S-B-2

NOTE: PIPING ABATED.
(SEPTEMBER 2011 - GILL INDUSTRIES, LTD.)

NOTE: PIPING ABATED.
(APRIL 2014 - ABATEMENT SERVICES, INC.)

NOTE: 18 LIN FT OF PIPING ABATED.
(MARCH 2013 - ABATEMENT SERVICES, INC.)

NOTE: PIPING ABATED.
(JANUARY 2015 - ARC ABATEMENT 1, LTD.)

NOTE: PIPING ABATED PER OWNER.
(NOV 2008 - ABATEMENT COMPANY UNKNOWN)

NOTE: TWO DAMAGED 6" ELBOWS ABATED.
(MARCH 2013 - ABATEMENT SERVICES, INC.)

NOTE: PIPING ABATED PER OWNER.
(2012 - ABATEMENT COMPANY UNKNOWN)

NOTE: PIPING ABATED.
(JANUARY 2015 - ARC ABATEMENT 1, LTD)

NOTE: PIPING ABATED.
(JANUARY 2015 - ARC ABATEMENT 1, LTD.)

DAMAGED - ACM JOINT REMOVAL PRIORITY: 5

NOTE: PIPING ABATED PER OWNER.
(DATE & ABATEMENT COMPANY UNKNOWN)

NOTE: PIPING ABATED PER OWNER.
(DATE & ABATEMENT COMPANY UNKNOWN)

NOTE: REMAINDER OF PIPING IN ROOMS S-B-4 & S-B-4B ABATED.
(MARCH 2015 - ABATEMENT SERVICES, INC.)

NOTE: PIPING IN HALLWAY ABATED PER OWNER.
(APRIL 2012 - GILL INDUSTRIES LTD.)

NOTE: PIPING ABATED.
(FEBRUARY 2011 - GILL INDUSTRIES, LTD.)

NOTE: PIPING ABATED.
(MAY 2012 - ARC ABATEMENT 1, LTD.)

NOTE: PIPING ABATED.
(JANUARY 2015 - ARC ABATEMENT 1, LTD.)

NOTE: PIPING ABATED.
(MAY 2012 - ARC ABATEMENT 1, LTD.)

NOTE: 2 ROWS OF PIPING ABATED.
(APRIL 2014 - ABATEMENT SERVICES, INC.)

NOTE: PIPING ABATED.
(JANUARY 2015 - ARC ABATEMENT 1, LTD.)

NOTE: PIPING ABATED.
(APRIL 2012 - GILL INDUSTRIES LTD.)

KEY PLAN

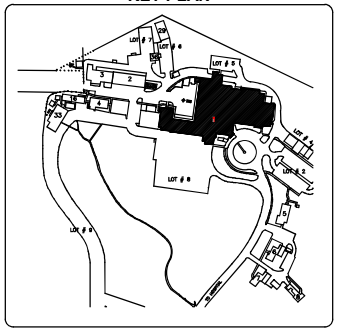

Altec Job Number: SA03947	
File Name: L:\Dwgs\OBVA\18Rein\Bldg1\HP.dwg	
Date: XX/XX/XX	Page: 1 OF 1
Scale: 1" = 20'	Drawn By: DAC

Overton Brooks VA Medical Center Shreveport, Louisiana

Plumbing Piping Asbestos Homogeneous Areas Building 1 - Sub-Basement

ALTEC ENVIRONMENTAL CONSULTING, LLC

L:\Drawings\VA Hospitals\Overton Brooks VA Medical Center\2018 R\2018 Asbestos Reinspection\Bldg 1\HP\B1-SB-HP.dwg

Overton Brooks V.A. Medical Center - 2018 Reinspection
Piping Asbestos Homogeneous Areas - Basement - Wing BE-A

PLAN NORTH

HOMOGENEOUS AREAS

- HMA-1-BE-A-PIPING
- ABATED PIPING
- ABATED AREA
- AREA UPDATED AS OF 2018 REINSPECTION

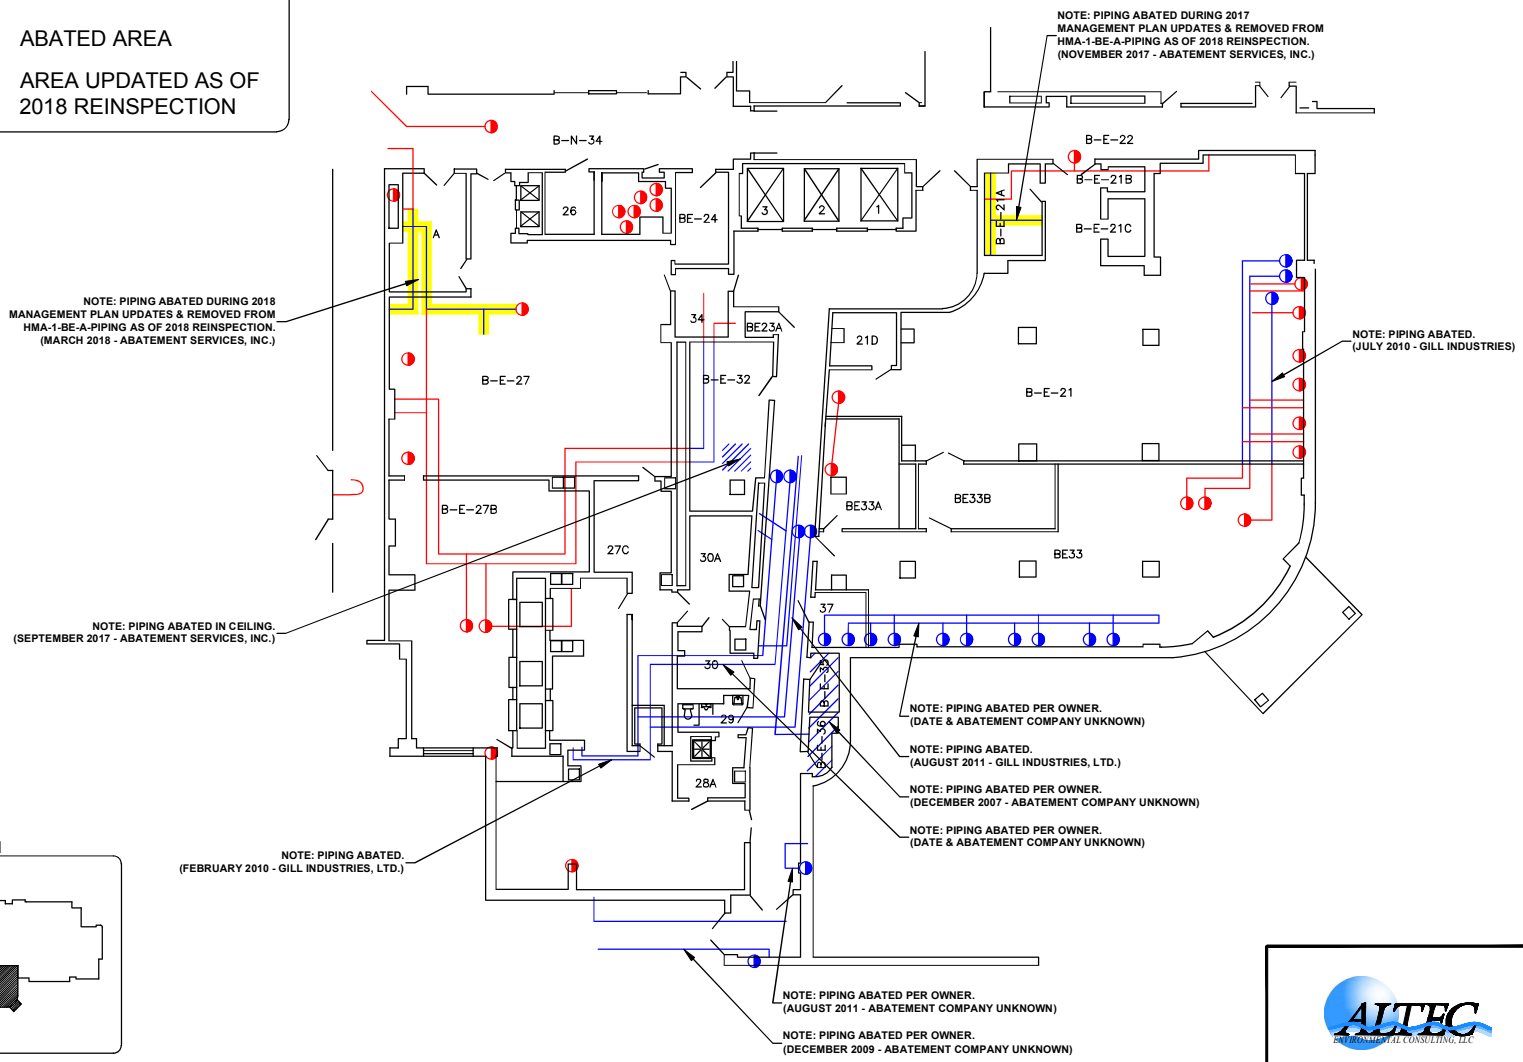

KEY PLAN

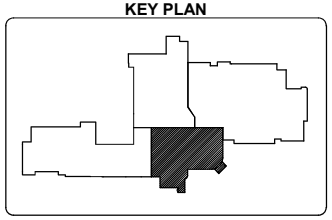

Altec Job Number: SA03947	
File Name: L:\Dwgs\OBVA\18Rein\Bldg1\HP.dwg	
Date: 11/16/18	Page: 2 OF 4
Scale: 1" = 20'	Drawn By: LW

Overton Brooks VA Medical Center Shreveport, Louisiana

Piping Asbestos Homogeneous Areas Building 1 - Basement

ALTEC ENVIRONMENTAL CONSULTING, LLC

L:\Drawings\VA Hospitals\Overton Brooks VA Medical Center\2018 R\2018 Asbestos Reinspection\Bldg 1\HP\B1-B-HP.dwg

Overton Brooks V.A. Medical Center - 2018 Reinspection
Piping Asbestos Sample Locations - First Floor - Wing 1W-A

PLAN NORTH

Sample ID	Material Description
240-5	Pipe
240-6	Pipe
240-7	Pipe
242-1	Pipe
VA-06-226-001T	Layer 1 - White material
VA-06-226-001T	Layer 2 - Black foam insulation
VA-06-226-001T	Layer 3 - Yellow insulation
VA-06-226-002T	Yellow insulation
VA-06-226-003T	Yellow insulation
VA-06-226-004T	White block insulation
VA-06-226-005T	Brown insulation
VA-06-226-006T	White block insulation

Sample ID	Material Description
VA-06-226-007T	Yellow insulation
VA-06-226-008T	Yellow insulation
VA-06-226-009T	Layer 1 - Black wrap
VA-06-226-009T	Layer 2 - Yellow insulation
VA-06-226-010T	White block insulation
VA-06-226-011T	Brown corrugated insulation
VA-06-226-012T	White block insulation
VA-06-226-013T	White block insulation
VA-06-226-014T	Yellow insulation
VA-06-226-015T	White block insulation
VA-06-226-016T	Brown insulation

PIPING LEGEND

- CW = COLD WATER
- HW = HOT WATER
- HWR = HOT WATER RETURN
- HWS = HEATING WATER SUPPLY
- CWS = COOLING WATER SUPPLY
- PLUMBING CHASE (TYP.)
- CONVECTOR
- VERTICAL STEAM
- * METAL PANELS W/ ROCK WOOL LAYED ON TOP DIDN'T PULL PANEL OR PAINT

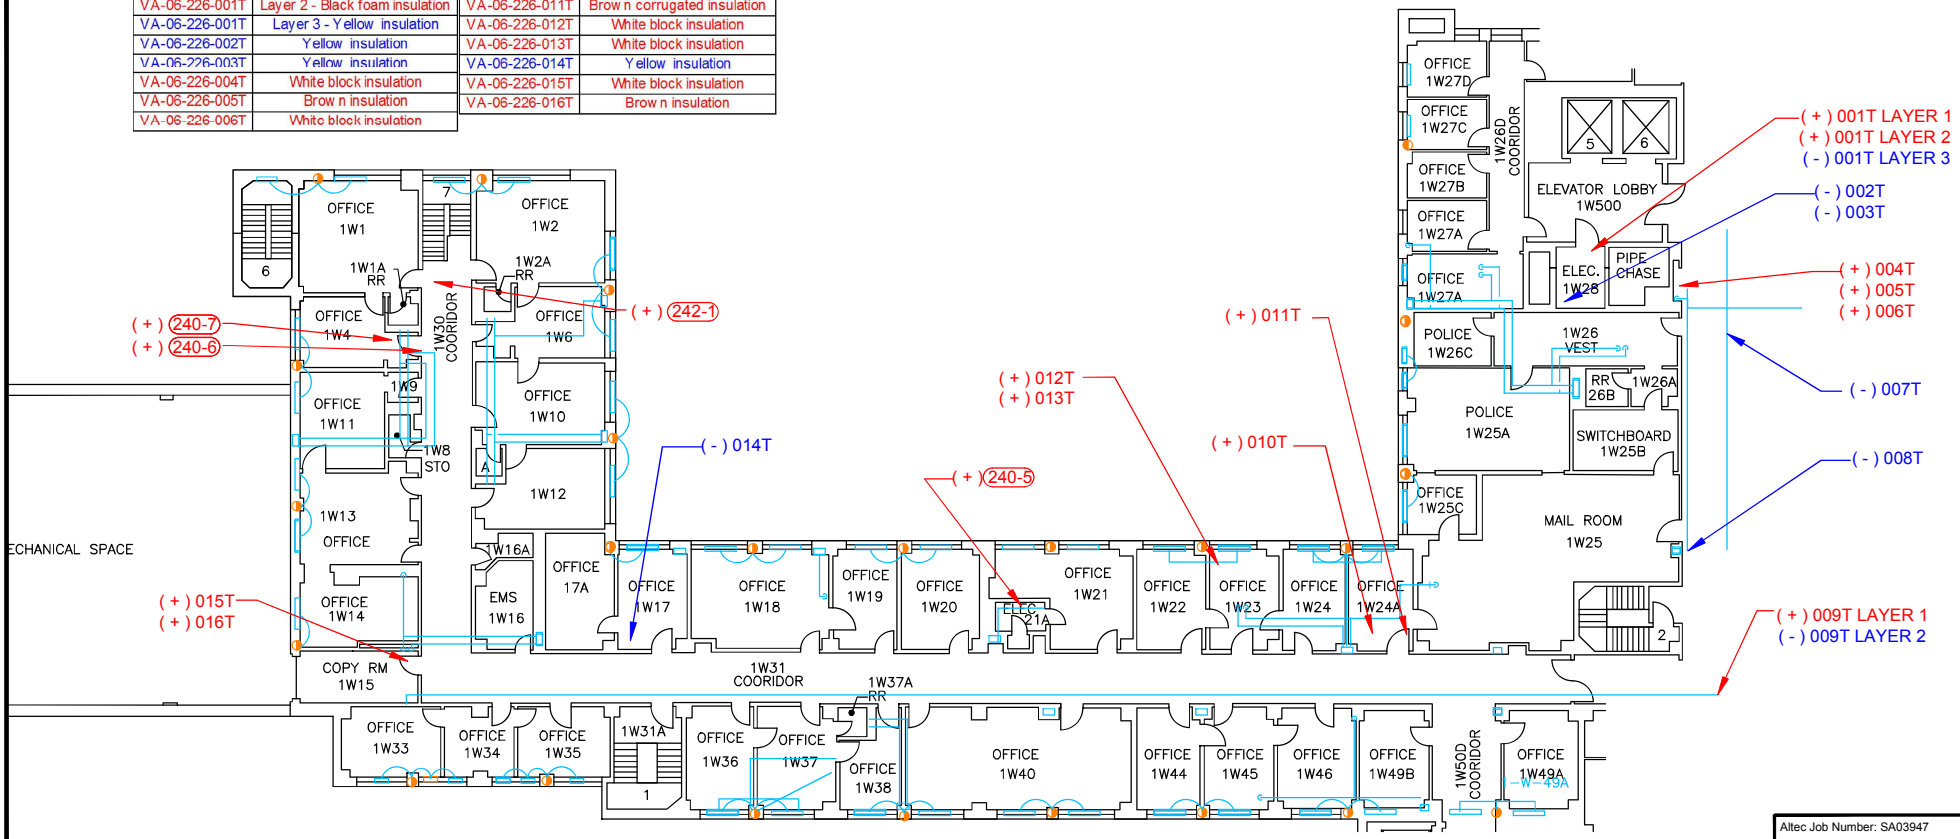

KEY PLAN

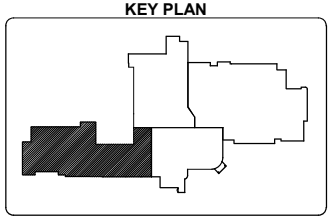

ASBESTOS LEGEND

- (+) POSITIVE FOR ACBM
- (-) NEGATIVE FOR ACBM
- (+/-) ACBM PREVIOUSLY ABATED
- (-) FOUND NEGATIVE FOR ACBM BY POINT COUNTING METHOD

ALTEC ENVIRONMENTAL CONSULTING, LLC

Altec Job Number: SA03947	
File Name: L:\Dwgs\OBVA\18Rein\Bldg1\AP.dwg	
Date: 11/16/18	Page: 2 OF 4
Scale: 1" = 20'	Drawn By: LW

Overton Brooks VA Medical Center Shreveport, Louisiana

Piping Asbestos Sample Locations Building 1 - First Floor

L:\Drawings\VA Hospitals\Overton Brooks VA Medical Center\2018 R\2018 Asbestos Reinspection\Bldg 1\AP\B1-1-AP.dwg

Overton Brooks V.A. Medical Center - 2018 Reinspection
Piping Asbestos Homogeneous Areas - First Floor - Wing 1W-A

PLAN NORTH

HOMOGENEOUS AREAS

- HMA-1-1W-A-PIPING
- ABATED PIPING

DAMAGED - ACM PIPING REMOVAL PRIORITY: 5

DAMAGED - ACM PIPING REMOVAL PRIORITY: 3

NOTE: PIPING ABATED PER OWNER. (DATE & ABATEMENT COMPANY UNKNOWN)

DAMAGED - ACM PIPING REMOVAL PRIORITY: 3

DAMAGED - ACM PIPING REMOVAL PRIORITY: 5

NOTE: PIPING ABATED. (AUGUST 2016 - ABATEMENT SERVICES, INC.)

DAMAGED - ACM PIPING REMOVAL PRIORITY: 1

DAMAGED - ACM PIPING REMOVAL PRIORITY: 4

ENGINEERING MECHANICAL SPACE

OFFICE 1W1 · 1W1A RR · OFFICE 1W2 · 1W2A RR · OFFICE 1W4 · OFFICE 1W6 · 1W9 · OFFICE 1W10 · OFFICE 1W11 · 1W8 STO · 1W12 · 1W13 · OFFICE · OFFICE 1W14 · 1W16A · EMS 1W16 · OFFICE 17A · COPY RM 1W15 · 1W31 COORIDOR · OFFICE 1W17 · OFFICE 1W18 · OFFICE 1W19 · OFFICE 1W20 · ELEC. 21A · OFFICE 1W21 · OFFICE 1W22 · OFFICE 1W23 · OFFICE 1W24 · OFFICE 1W24A · OFFICE 1W27D · OFFICE 1W27C · OFFICE 1W27B · OFFICE 1W27A · OFFICE 1W27A · 1W26D COORIDOR · ELEVATOR LOBBY 1W500 · ELEC. 1W28 · PIPE CHASE · POLICE 1W26C · 1W26 VEST · RR 26B · 1W26A · POLICE 1W25A · SWITCHBOARD 1W25B · OFFICE 1W25C · MAIL ROOM 1W25 · OFFICE 1W33 · OFFICE 1W34 · OFFICE 1W35 · 1W31A · OFFICE 1W36 · OFFICE 1W37 · 1W37A RR · OFFICE 1W38 · OFFICE 1W40 · OFFICE 1W44 · OFFICE 1W45 · OFFICE 1W46 · OFFICE 1W49B · 1W50D COORIDOR · OFFICE 1W49A

NOTE: PIPING ABATED (SEPTEMBER 2016 - ABATEMENT SERVICES, INC.)

NOTE: PIPING ABATED. (MARCH 2011 - GILL INDUSTRIES, LTD.)

DAMAGED - ACM PIPING REMOVAL PRIORITY: 5

KEY PLAN

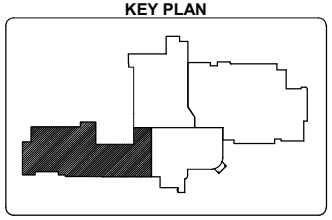

Altec Job Number: SA03947	
File Name: L:\Dwgs\OBVA\18Rein\Bldg1\HP.dwg	
Date: 11/16/18	Page: 2 OF 4
Scale: 1" = 20'	Drawn By: LW

Overton Brooks VA Medical Center Shreveport, Louisiana

ALTEC ENVIRONMENTAL CONSULTING, LLC

Piping Asbestos Homogeneous Areas Building 1 - First Floor

L:\Drawings\VA Hospitals\Overton Brooks VA Medical Center\2018 R\2018 Asbestos Reinspection\Bldg 1\HP\B1-1-HP.dwg

Overton Brooks V.A. Medical Center - 2018 Reinspection
Piping Asbestos Homogeneous Areas - Fourth Floor - Wing 4W

PLAN NORTH

HOMOGENEOUS AREAS

HMA-1-4W-PIPING

ABATED PIPING

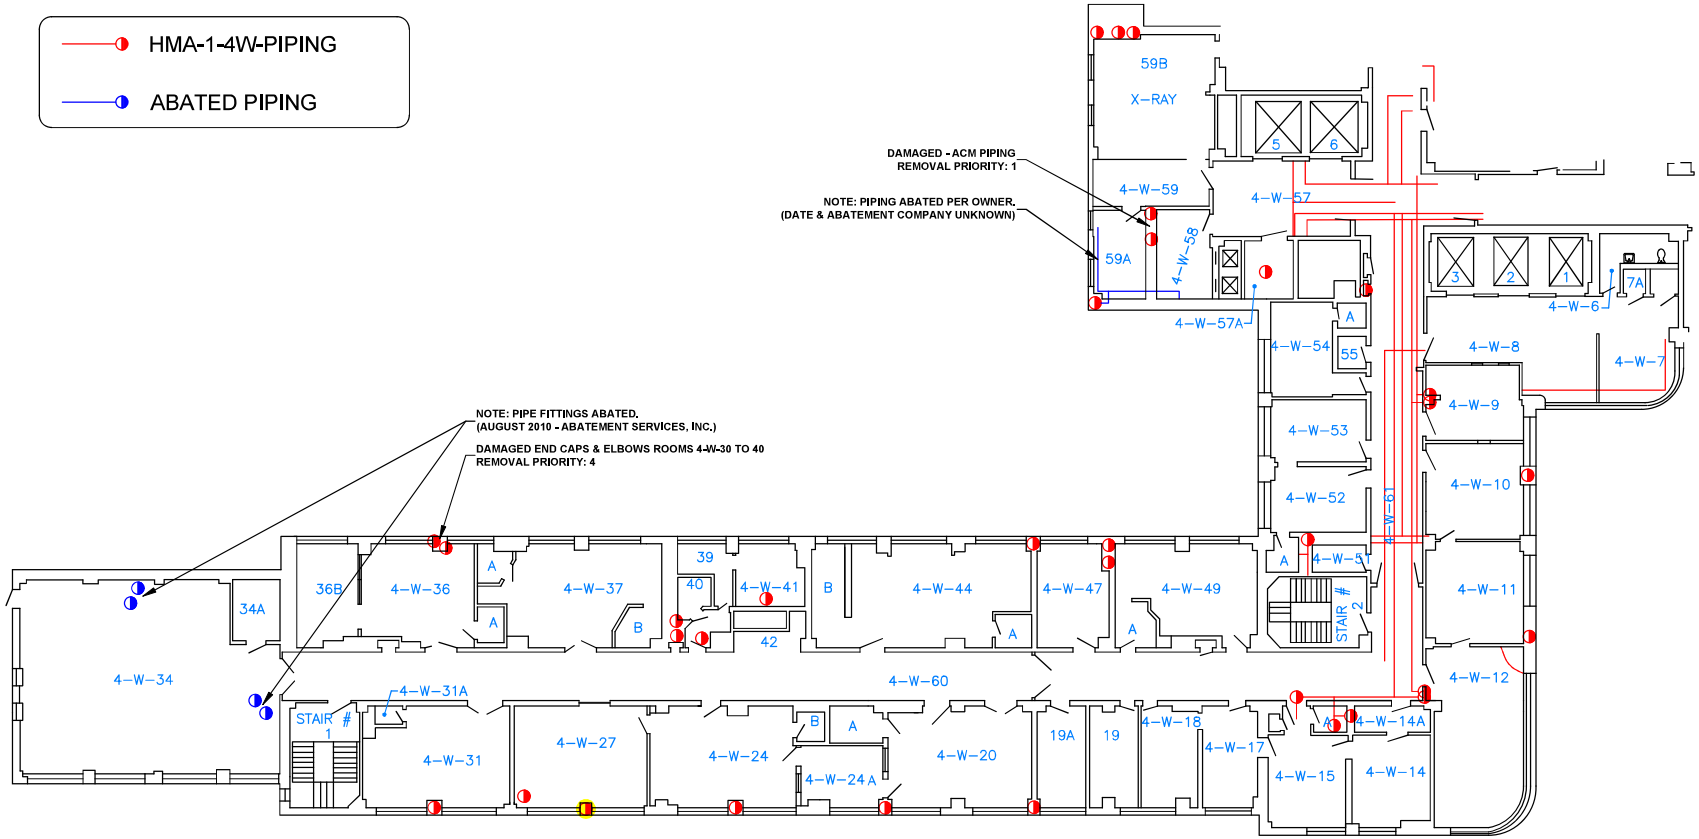

KEY PLAN

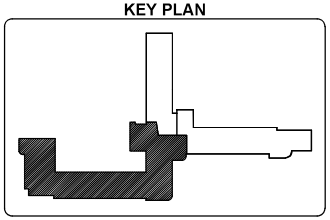

Altec Job Number: SA03947	
File Name: L:\Dwgs\OBVA\18Rein\Bldg1\HP.dwg	
Date: 11/16/18	Page: 3 OF 3
Scale: 1" = 20'	Drawn By: LW

Overton Brooks VA Medical Center Shreveport, Louisiana

Piping Asbestos Homogeneous Areas Building 1 - Fourth Floor

L:\Drawings\VA Hospital\Overton Brooks VA Medical Center\2018 RI\2018 Asbestos Reinspection\Bldg 1\HP\B1-4HP.dwg

Overton Brooks V.A. Medical Center - 2018 Reinspection
Piping Asbestos Homogeneous Areas - Fifth Floor - Wing 5W

PLAN NORTH

HOMOGENEOUS AREAS

- HMA-1-5W-PIPING
- ABATED PIPING
- ABATED AREA

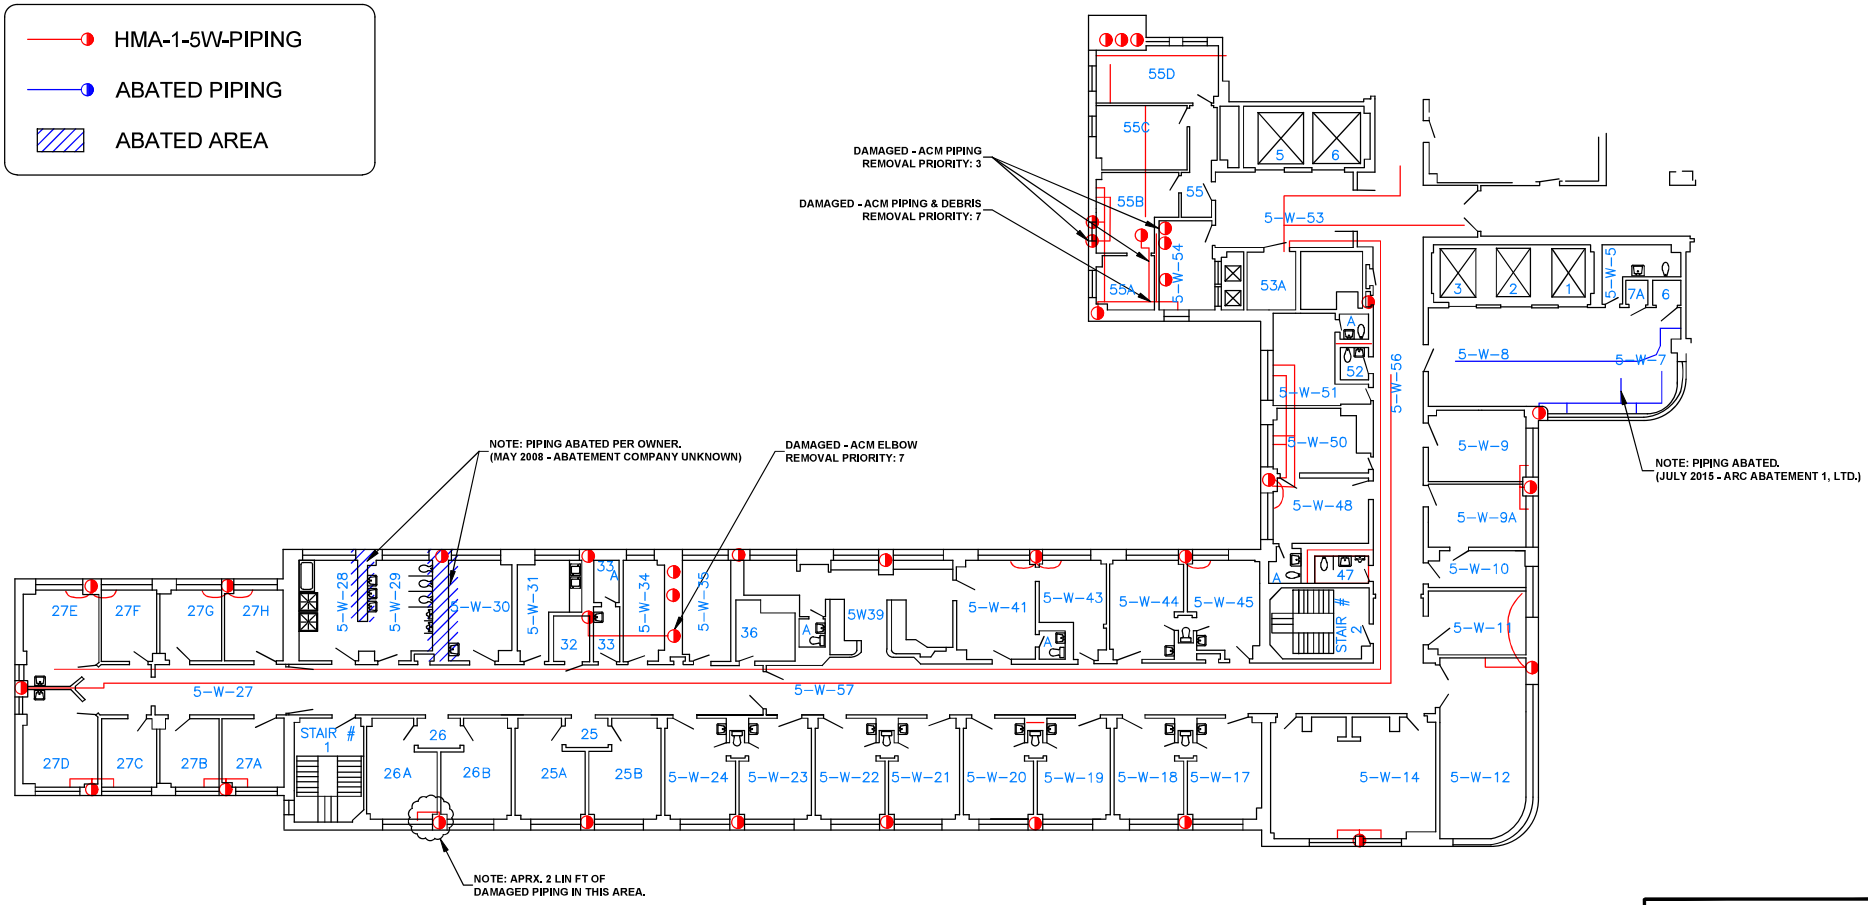

KEY PLAN

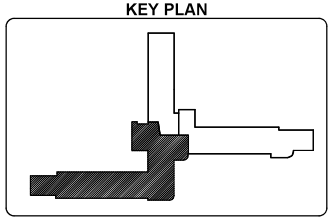

L:\Drawings\VA Hospital\Overton Brooks VA Medical Center\2018 RI\2018 Asbestos Reinspection\Bldg 1\HP\B1-5-HP.dwg

Altec Job Number: SA03947	
File Name: L:\Dwgs\OBVA\18Rein\Bldg1\HP.dwg	
Date: 11/16/18	Page: 3 OF 3
Scale: 1" = 20'	Drawn By: LW

Overton Brooks VA Medical Center Shreveport, Louisiana

Piping Asbestos Homogeneous Areas Building 1 - Fifth Floor

ALTEC ENVIRONMENTAL CONSULTING, LLC

Overton Brooks V.A. Medical Center - 2018 Reinspection
Piping Asbestos Sample Locations - Sixth Floor - Wing 6W

PLAN NORTH

Sample ID	Material Description
124-3	Pipe
129-3	Debris
131-10	Pipe
131-11	Pipe
131-12	Pipe
131-13	Pipe
132-1	Pipe Cork
132-2	Pipe Cork
133-1	Pipe
133-2	Pipe
VARI02-10	Tan Insulation
VARI02-11	White Insulation

PIPING LEGEND

- CW = COLD WATER
- HW = HOT WATER
- HWR = HOT WATER RETURN
- HWS = HEATING WATER SUPPLY
- CWS = COOLING WATER SUPPLY
- PLUMBING CHASE (TYP.)
- CONVECTOR
- VERTICAL STEAM
- * METAL PANELS W/ ROCK WOOL LAYED ON TOP DIDN'T PULL PANEL OR PAINT

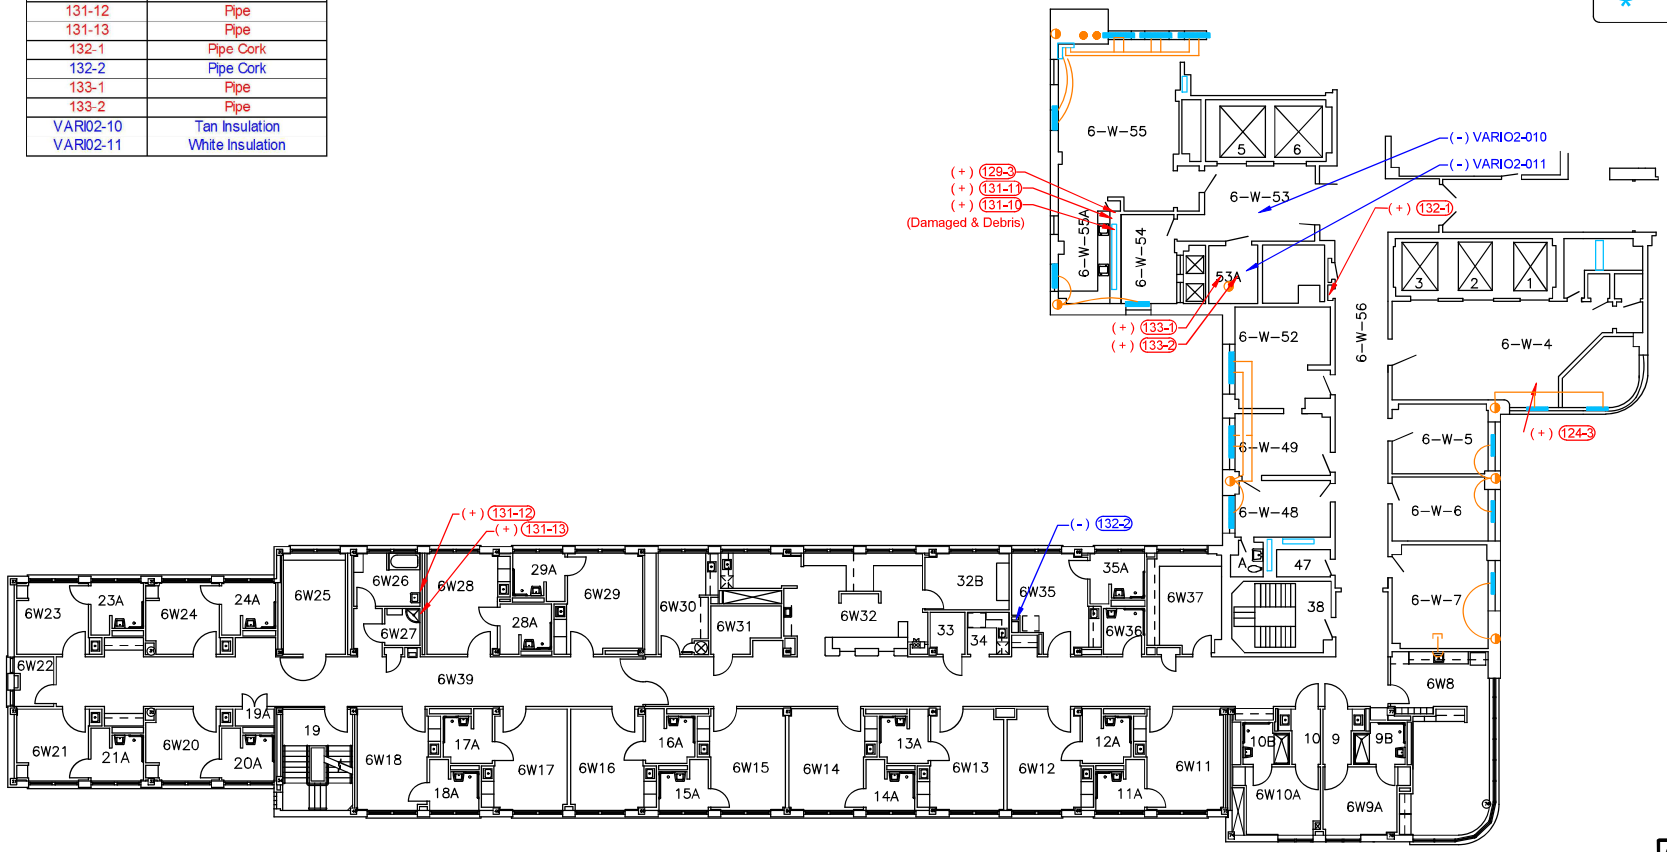

KEY PLAN

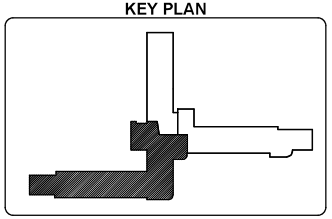

ASBESTOS LEGEND

- (+) POSITIVE FOR ACBM
- (-) NEGATIVE FOR ACBM
- (+/-) ACBM PREVIOUSLY ABATED
- (-) FOUND NEGATIVE FOR ACBM BY POINT COUNTING METHOD

ALTEC ENVIRONMENTAL CONSULTING, LLC

Altec Job Number: SA03947	
File Name: L:\Dwgs\OBVA\18Rein\Bldg1\AP.dwg	
Date: 11/16/18	Page: 3 OF 3
Scale: 1" = 20'	Drawn By: LW

Overton Brooks VA Medical Center Shreveport, Louisiana

Piping Asbestos Sample Locations Building 1 - Sixth Floor

L:\Drawings\VA Hospital\Overton Brooks VA Medical Center\2018 RI\2018 Asbestos Reinspection\Bldg 1\APB1-6-AP.dwg

Overton Brooks V.A. Medical Center - 2018 Reinspection
Piping Asbestos Homogeneous Areas - Sixth Floor - Wing 6W

PLAN NORTH

HOMOGENEOUS AREAS

HMA-1-6W-PIPING

ABATED PIPING

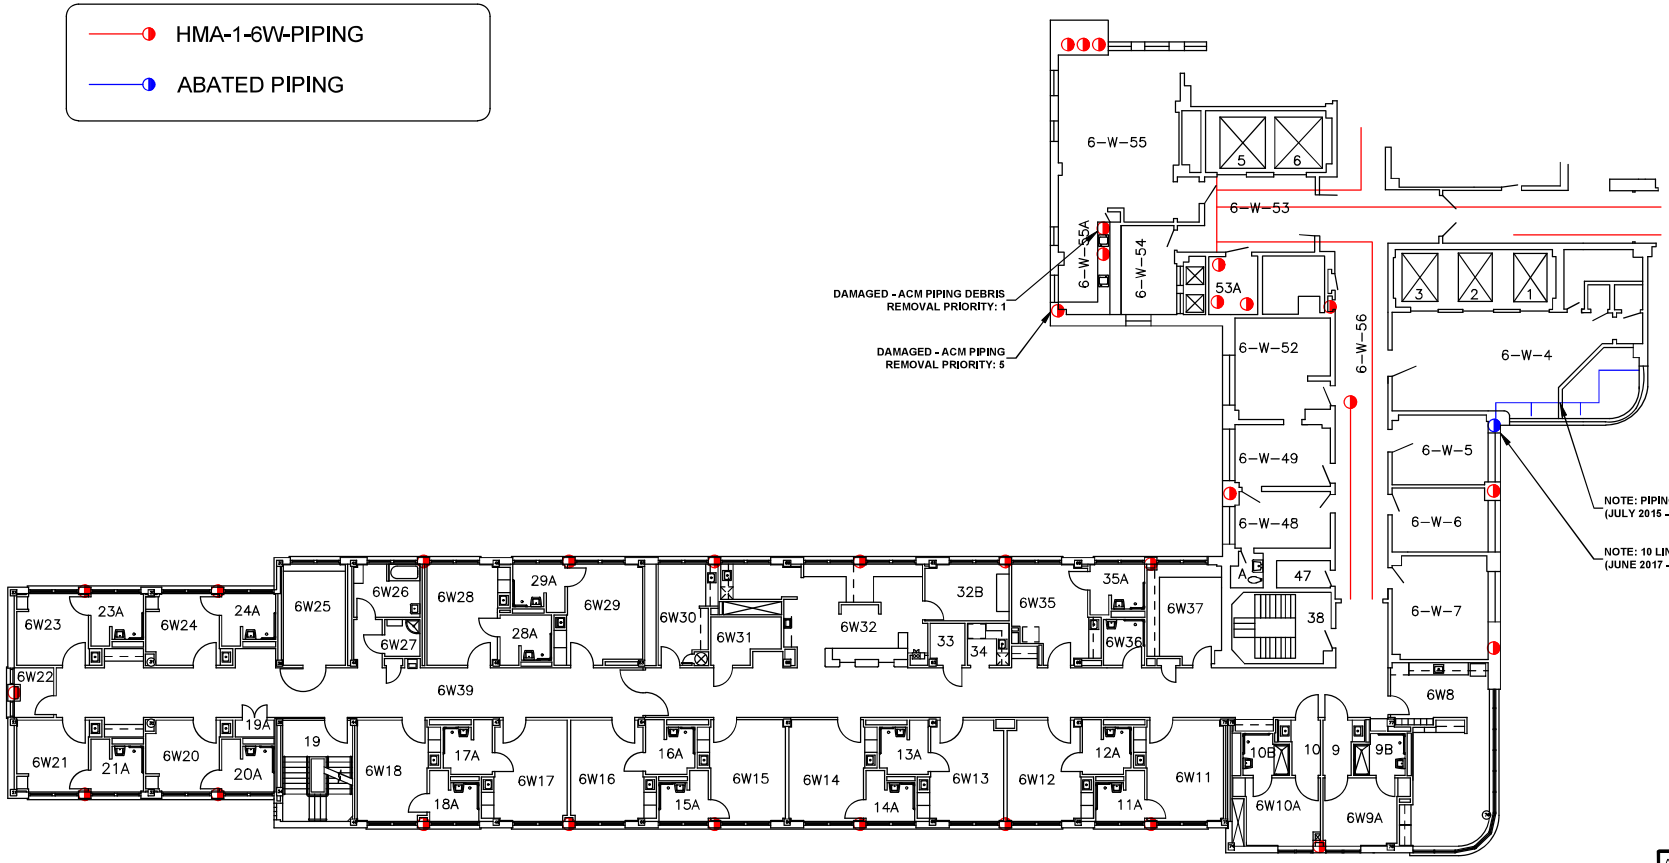

KEY PLAN

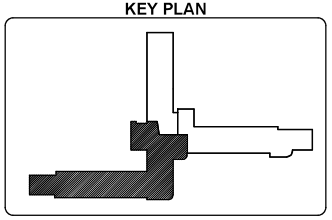

L:\Drawings\VA Hospital\Overton Brooks VA Medical Center\2018 RI\2018 Asbestos Reinspection\Bldg 1\HP\B1-6HP.dwg

Altec Job Number: SA03947	
File Name: L:\Dwgs\OBVA\18Rein\Bldg1\HP.dwg	
Date: 11/16/18	Page: 3 OF 3
Scale: 1" = 20'	Drawn By: LW

Overton Brooks
VA Medical Center
Shreveport, Louisiana

Piping Asbestos
Homogeneous Areas
Building 1 - Sixth Floor

ALTEC
ENVIRONMENTAL CONSULTING, LLC

Overton Brooks V.A. Medical Center - 2018 Reinspection
Piping Asbestos Homogeneous Areas - Seventh Floor - Wing 7W

PLAN NORTH

HOMOGENEOUS AREAS

- HMA-1-7W-PIPING
- ABATED PIPING

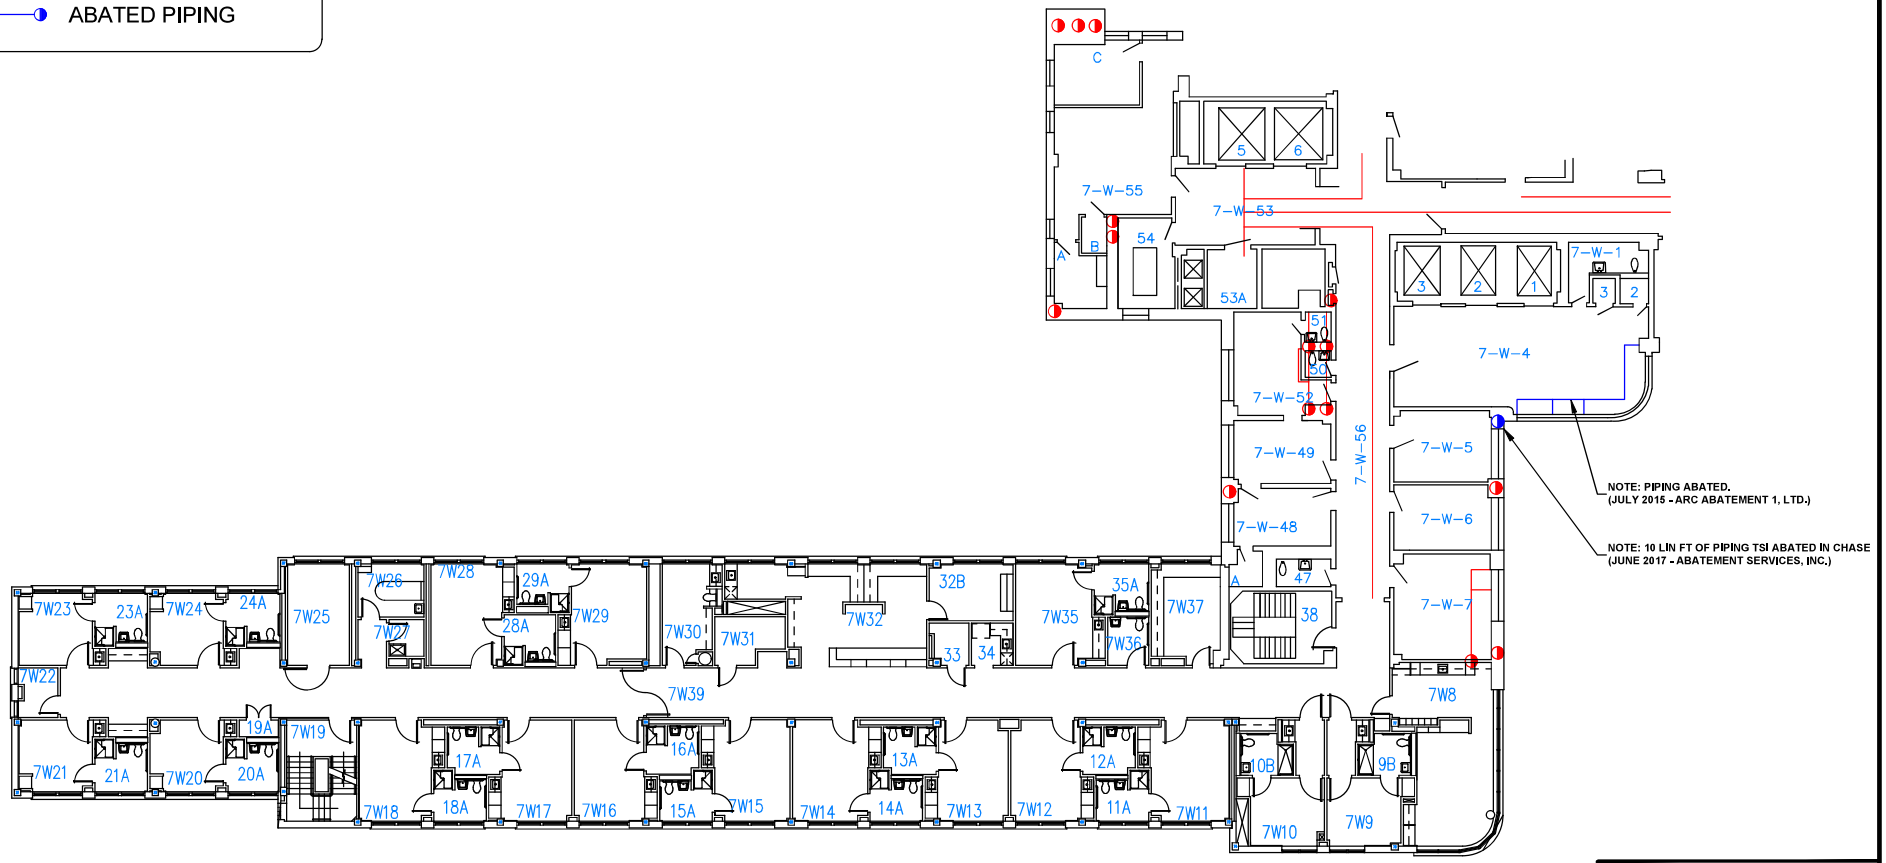

KEY PLAN

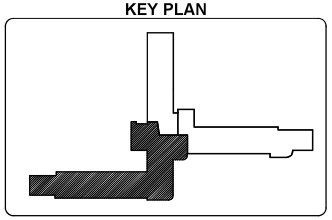

Altec Job Number: SA03947	
File Name: L:\Dwgs\OBVA\18Rein\Bldg1\HP.dwg	
Date: 11/16/18	Page: 3 OF 3
Scale: 1" = 20'	Drawn By: LW

Overton Brooks VA Medical Center Shreveport, Louisiana

Piping Asbestos Homogeneous Areas Building 1 - Seventh Floor

L:\Drawings\VA Hospitals\Overton Brooks VA Medical Center\2018 RI\2018 Asbestos Reinspection\Bldg 1\HP\B1-7-HP.dwg

Overton Brooks V.A. Medical Center - 2018 Reinspection
Piping Asbestos Homogeneous Areas - Eighth Floor - Wing 8W

PLAN NORTH

HOMOGENEOUS AREAS

- HMA-1-8W-PIPING
- ABATED PIPING

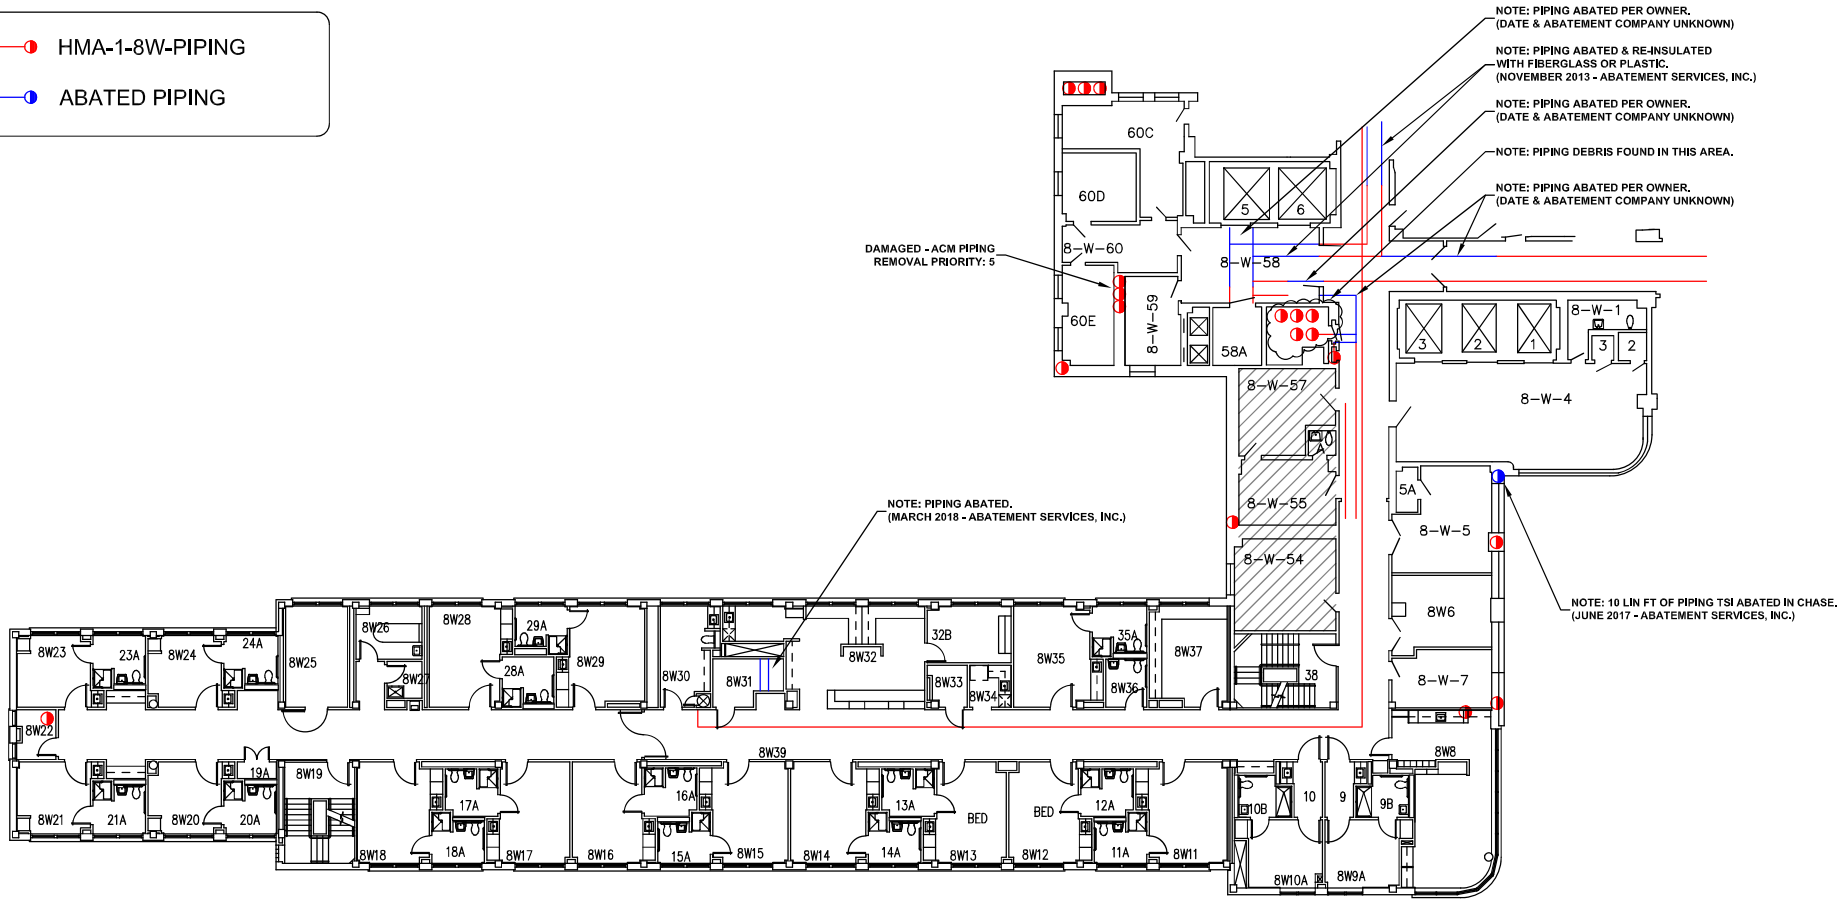

KEY PLAN

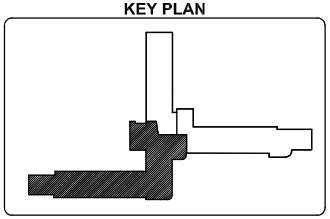

Altec Job Number: SA03947	
File Name: L:\Dwgs\OBVA\18Rein\Bldg1\HP.dwg	
Date: 11/16/18	Page: 3 OF 3
Scale: 1" = 20'	Drawn By: LW

Overton Brooks VA Medical Center Shreveport, Louisiana

Piping Asbestos Homogeneous Areas Building 1 - Eighth Floor

ALTEC ENVIRONMENTAL CONSULTING, LLC

L:\Drawings\VA Hospitals\Overton Brooks VA Medical Center\2018 R\2018 Asbestos Reinspection\Bldg 1\HP\B1-5-HP.dwg