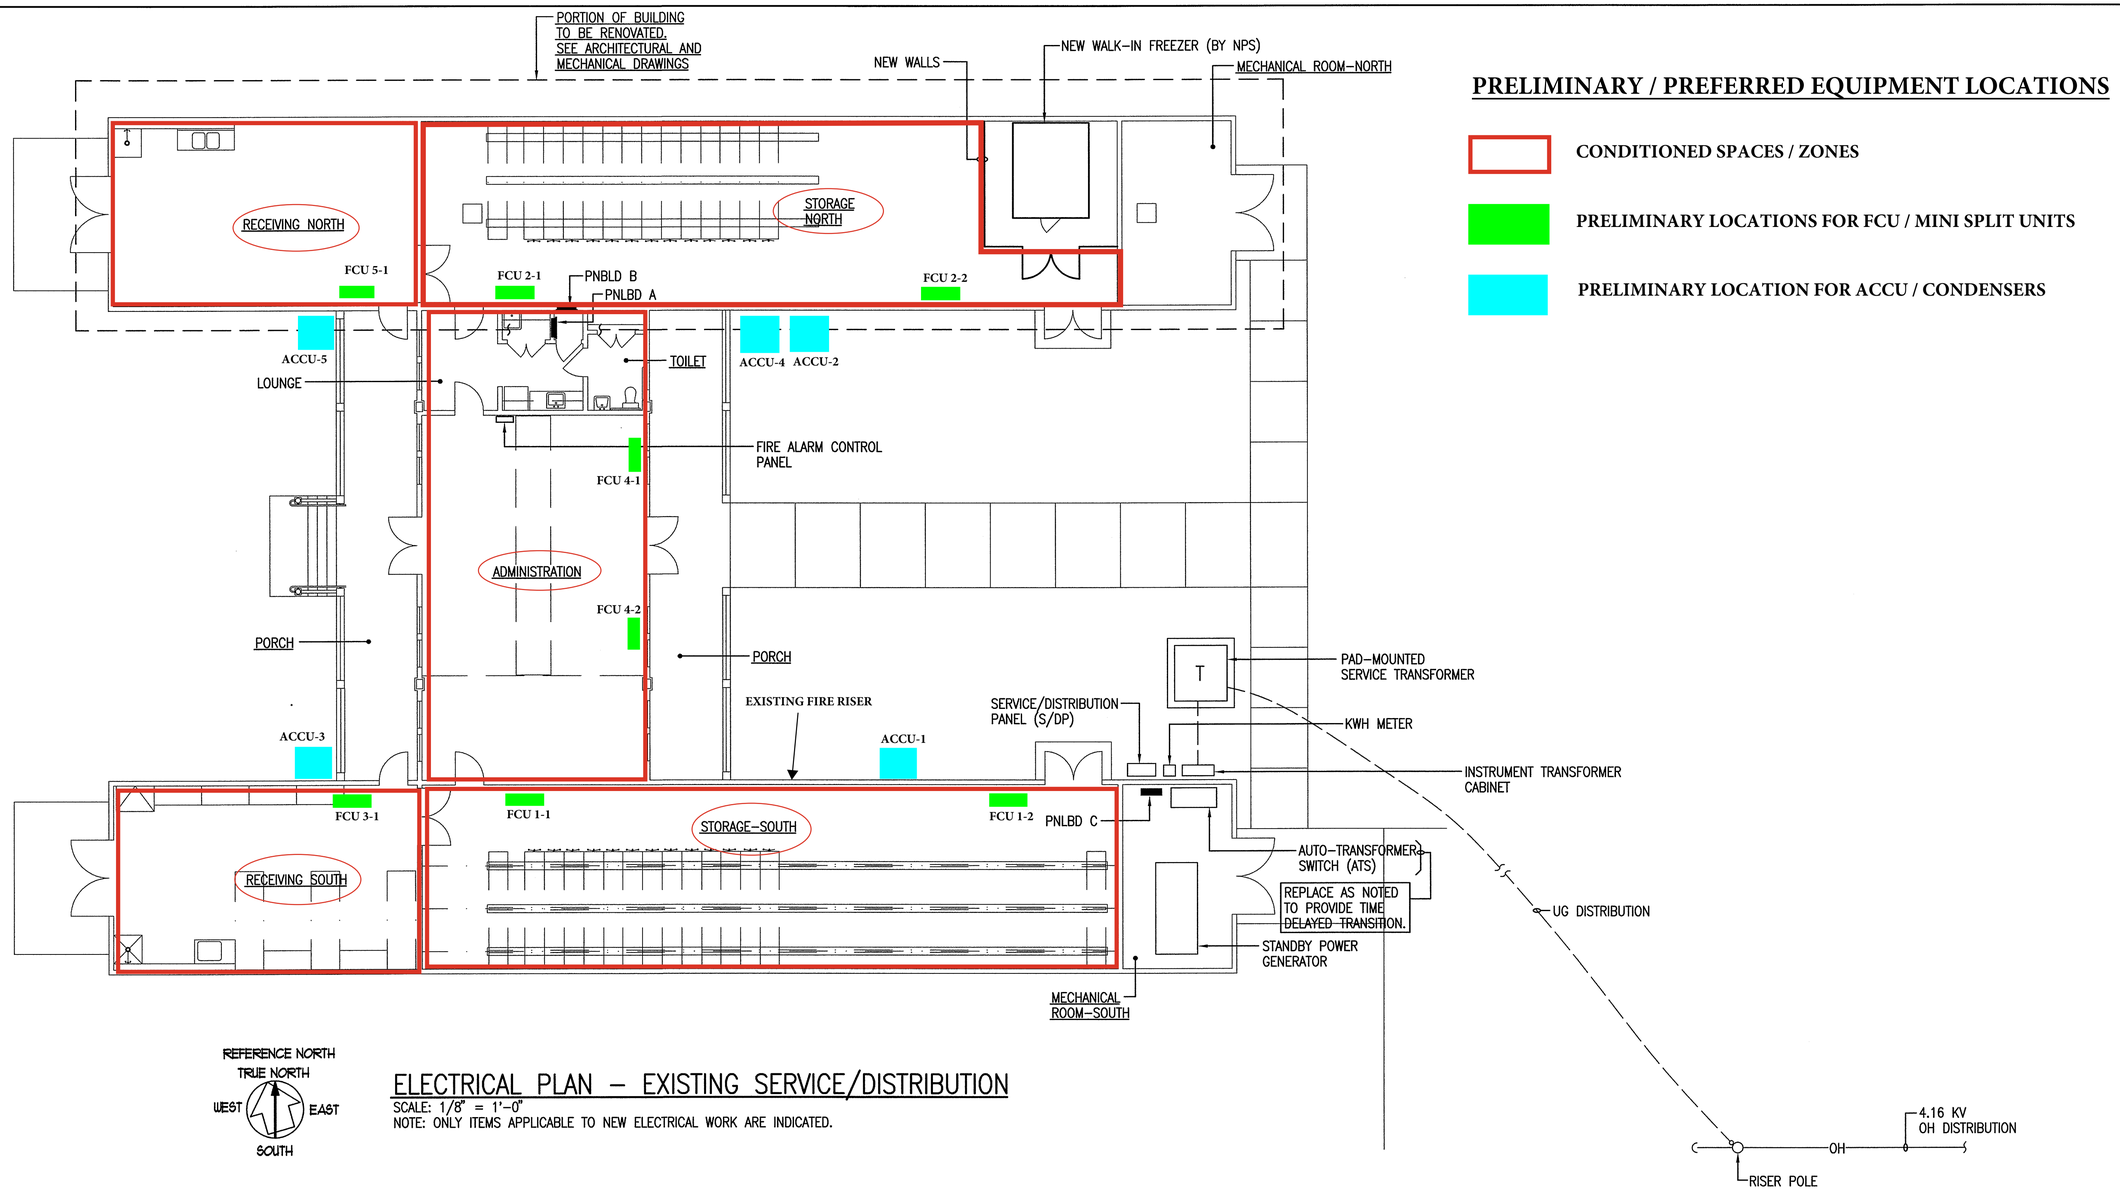

ELECTRICAL PLAN – EXISTING SERVICE/DISTRIBUTION

SCALE: 1/8" = 1'-0"

NOTE: ONLY ITEMS APPLICABLE TO NEW ELECTRICAL WORK ARE INDICATED.

WALLACE T. OKI LICENSED PROFESSIONAL ENGINEER 3539-E HAWAII, U.S.A.

THIS WORK WAS PREPARED BY ME OR UNDER MY SUPERVISION

WALLACE T. OKI, P.E., INC.
ELECTRICAL ENGINEERING
688 KINOOLE ST., STE. 115B
HILO, HI. 96720 PH:961-9666

WTO REF NO. 102009146

DESIGNED: WTO
DRAWN: LHN
TECH. REVIEW: LTK
DATE: AUG 4, 2010

SUB SHEET NO. E3

TITLE OF SHEET
COMPLETE CURATORIAL FACILITY TO MEET COLLECTION MANAGEMENT STANDARD AND PROVIDE SAFE PUBLIC ACCESS

ELECTRICAL PLAN – EXISTING SERVICE/DISTRIBUTION

KALAUPAPA NATIONAL HISTORICAL PARK

DRAWING NO. 491/80037

PMIS/PKG NO. 98337

SHEET 15 OF 17