Damen Bldg

DEPARTMENT OF VETERANS AFFAIRS
JESSE BROWN VA MEDICAL CENTER
ENGINEERING SERVICE

BUILDING 1

ZONE 400 & 500

(Bldg. 1A & 1B)

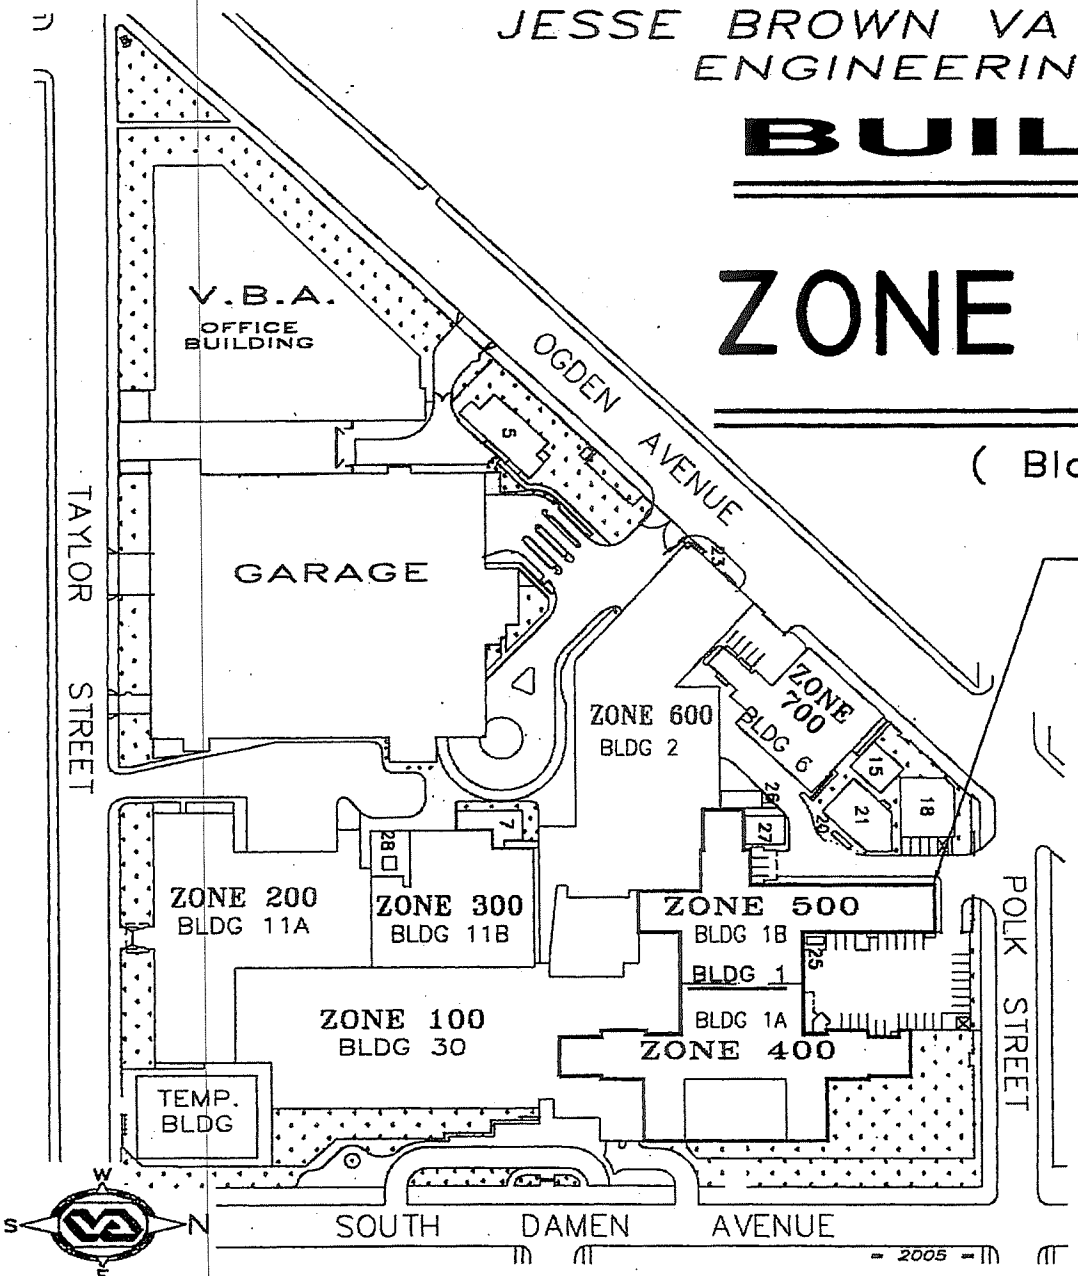

BUILDING LOCATION

FOUR DIGIT ROOM NUMBER SYSTEM:

1234

- FIRST DIGIT = FLOOR NUMBER
- SECOND DIGIT = ZONE NUMBER
- THIRD DIGIT = ROOM LOCATION
- FOURTH DIGIT = ROOM LOCATION

BUILDING NUMBER :		ROOM NUMBER ZONES:
30	=	100'S
11A	=	200'S
11B	=	300'S
1A	=	400'S
1B	=	500'S
2	=	600'S

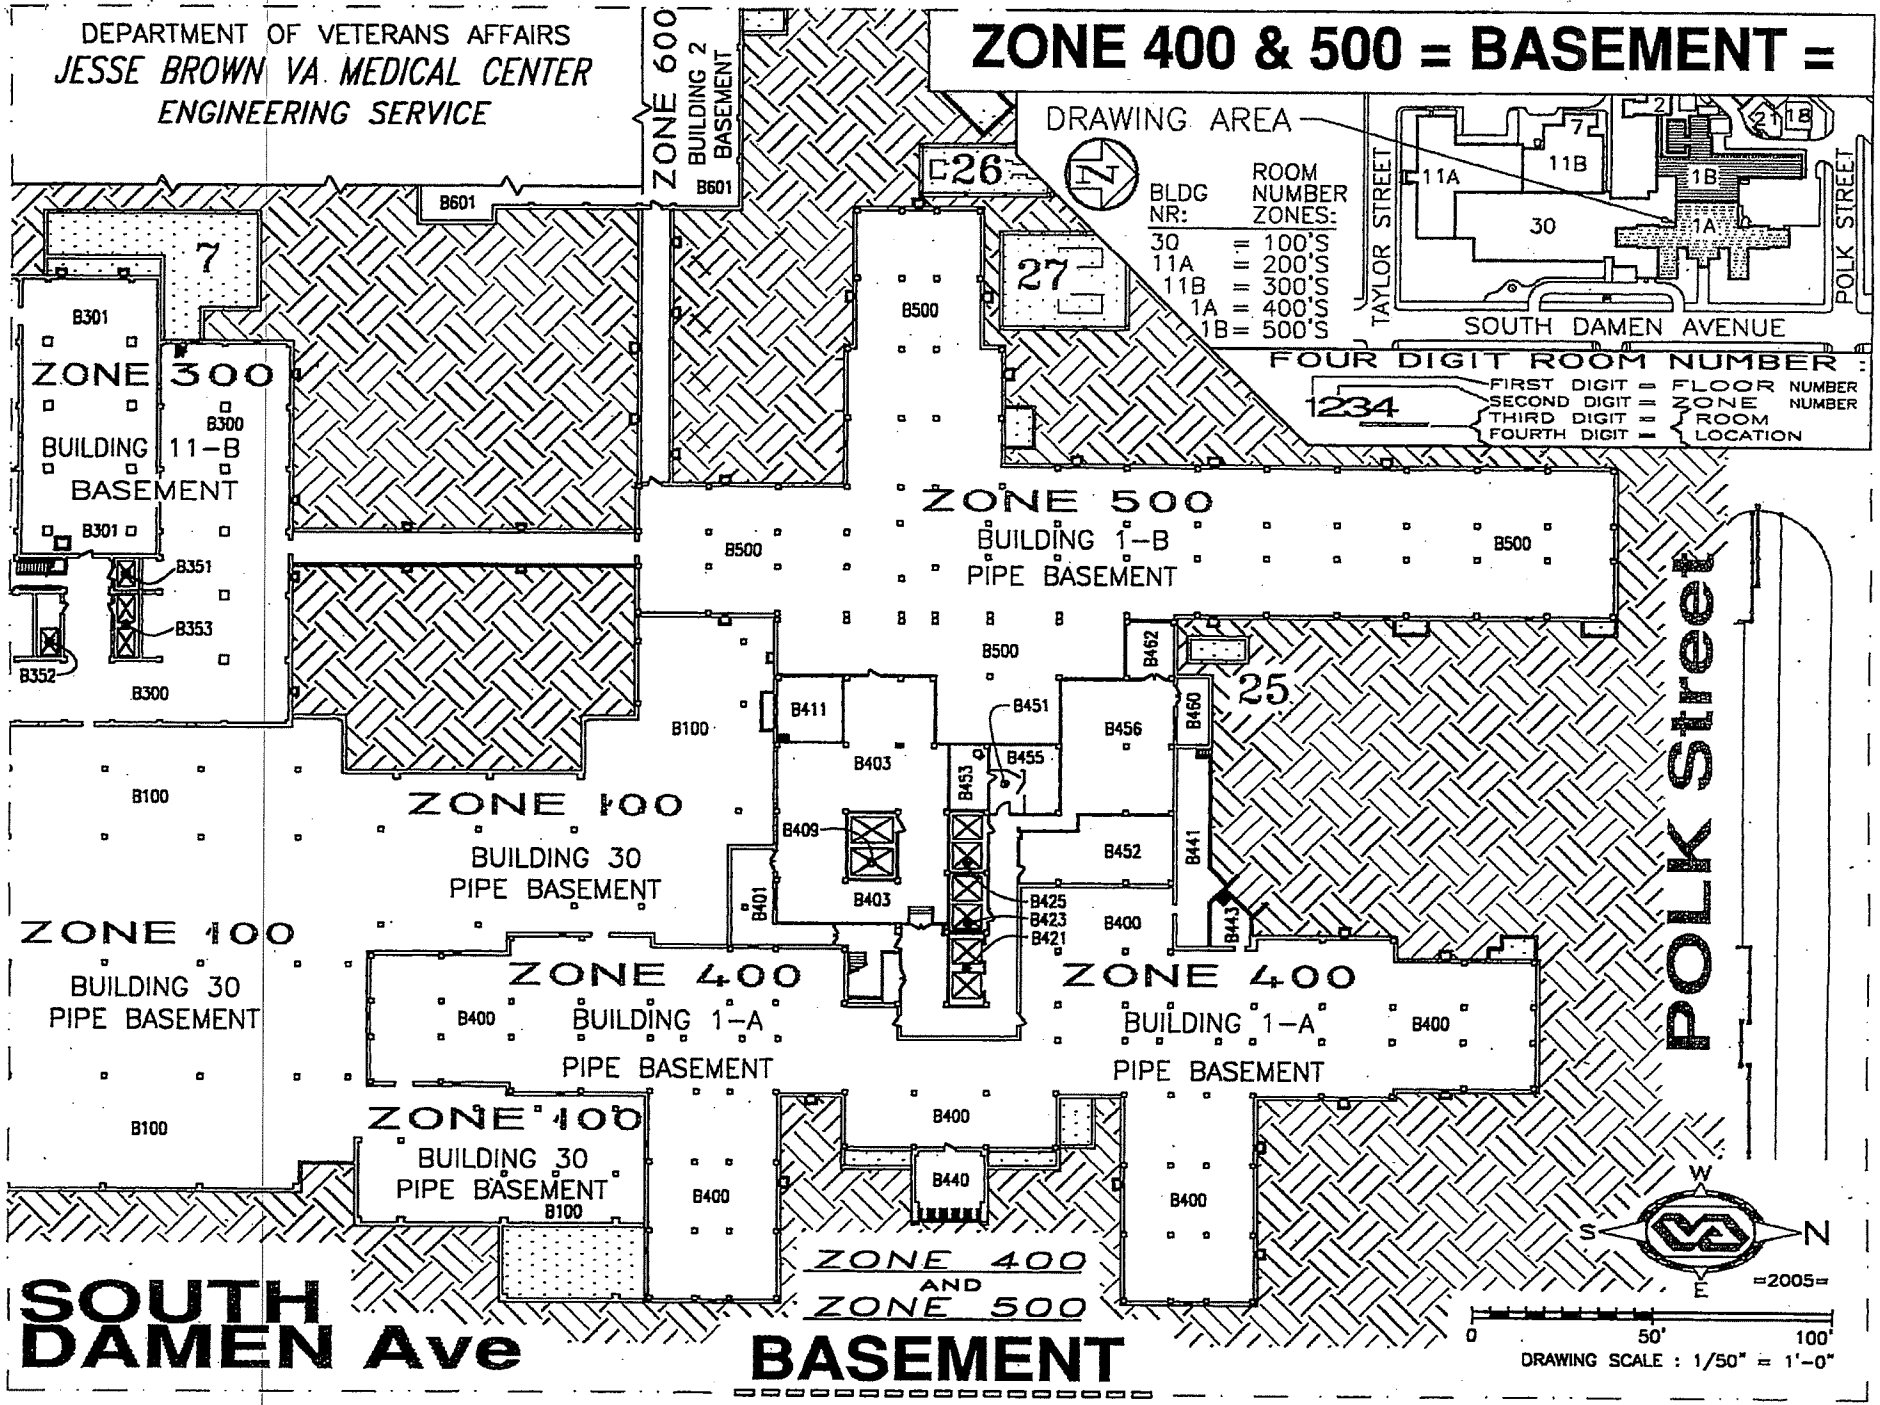
DEPARTMENT OF VETERANS AFFAIRS
JESSE BROWN VA MEDICAL CENTER
ENGINEERING SERVICE
ZONE 400 & 500 = BASEMENT =
DRAWING AREA
BLDG NR: ROOM NUMBER ZONES:
30 = 100'S
11A = 200'S
11B = 300'S
1A = 400'S
1B = 500'S
TAYLOR STREET
POLK STREET
SOUTH DAMEN AVENUE
FOUR DIGIT ROOM NUMBER :
1234
FIRST DIGIT = FLOOR NUMBER
SECOND DIGIT = ZONE NUMBER
THIRD DIGIT = ROOM
FOURTH DIGIT = LOCATION
ZONE 600 BUILDING 2 BASEMENT
ZONE 300
BUILDING 11-B
BASEMENT
ZONE 500
BUILDING 1-B
PIPE BASEMENT
ZONE 100
BUILDING 30
PIPE BASEMENT
ZONE 400
BUILDING 1-A
PIPE BASEMENT
POLK Street
SOUTH DAMEN Ave
ZONE 400 AND ZONE 500
BASEMENT
=2005=
DRAWING SCALE : 1/50" = 1'-0"

DEPARTMENT OF VETERANS AFFAIRS

JESSE BROWN VA MEDICAL CENTER

ENGINEERING SERVICE

= ZONE 500 = 1ST FL =

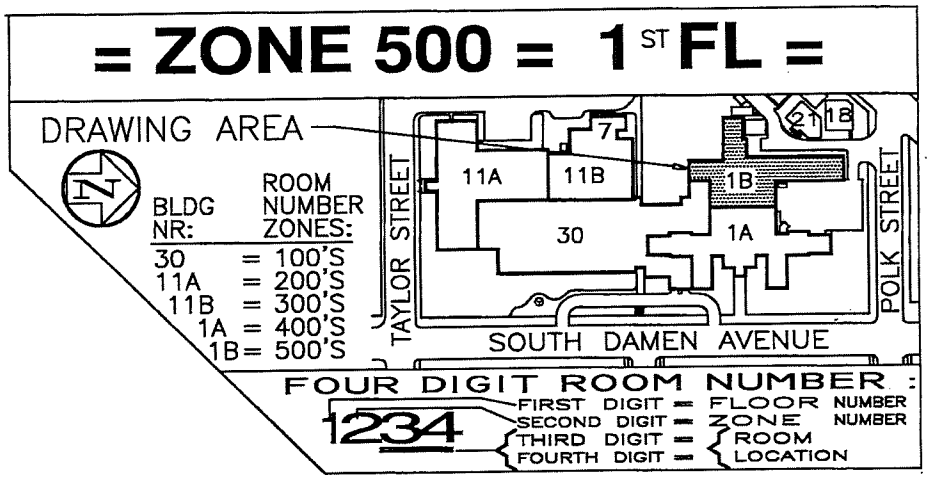

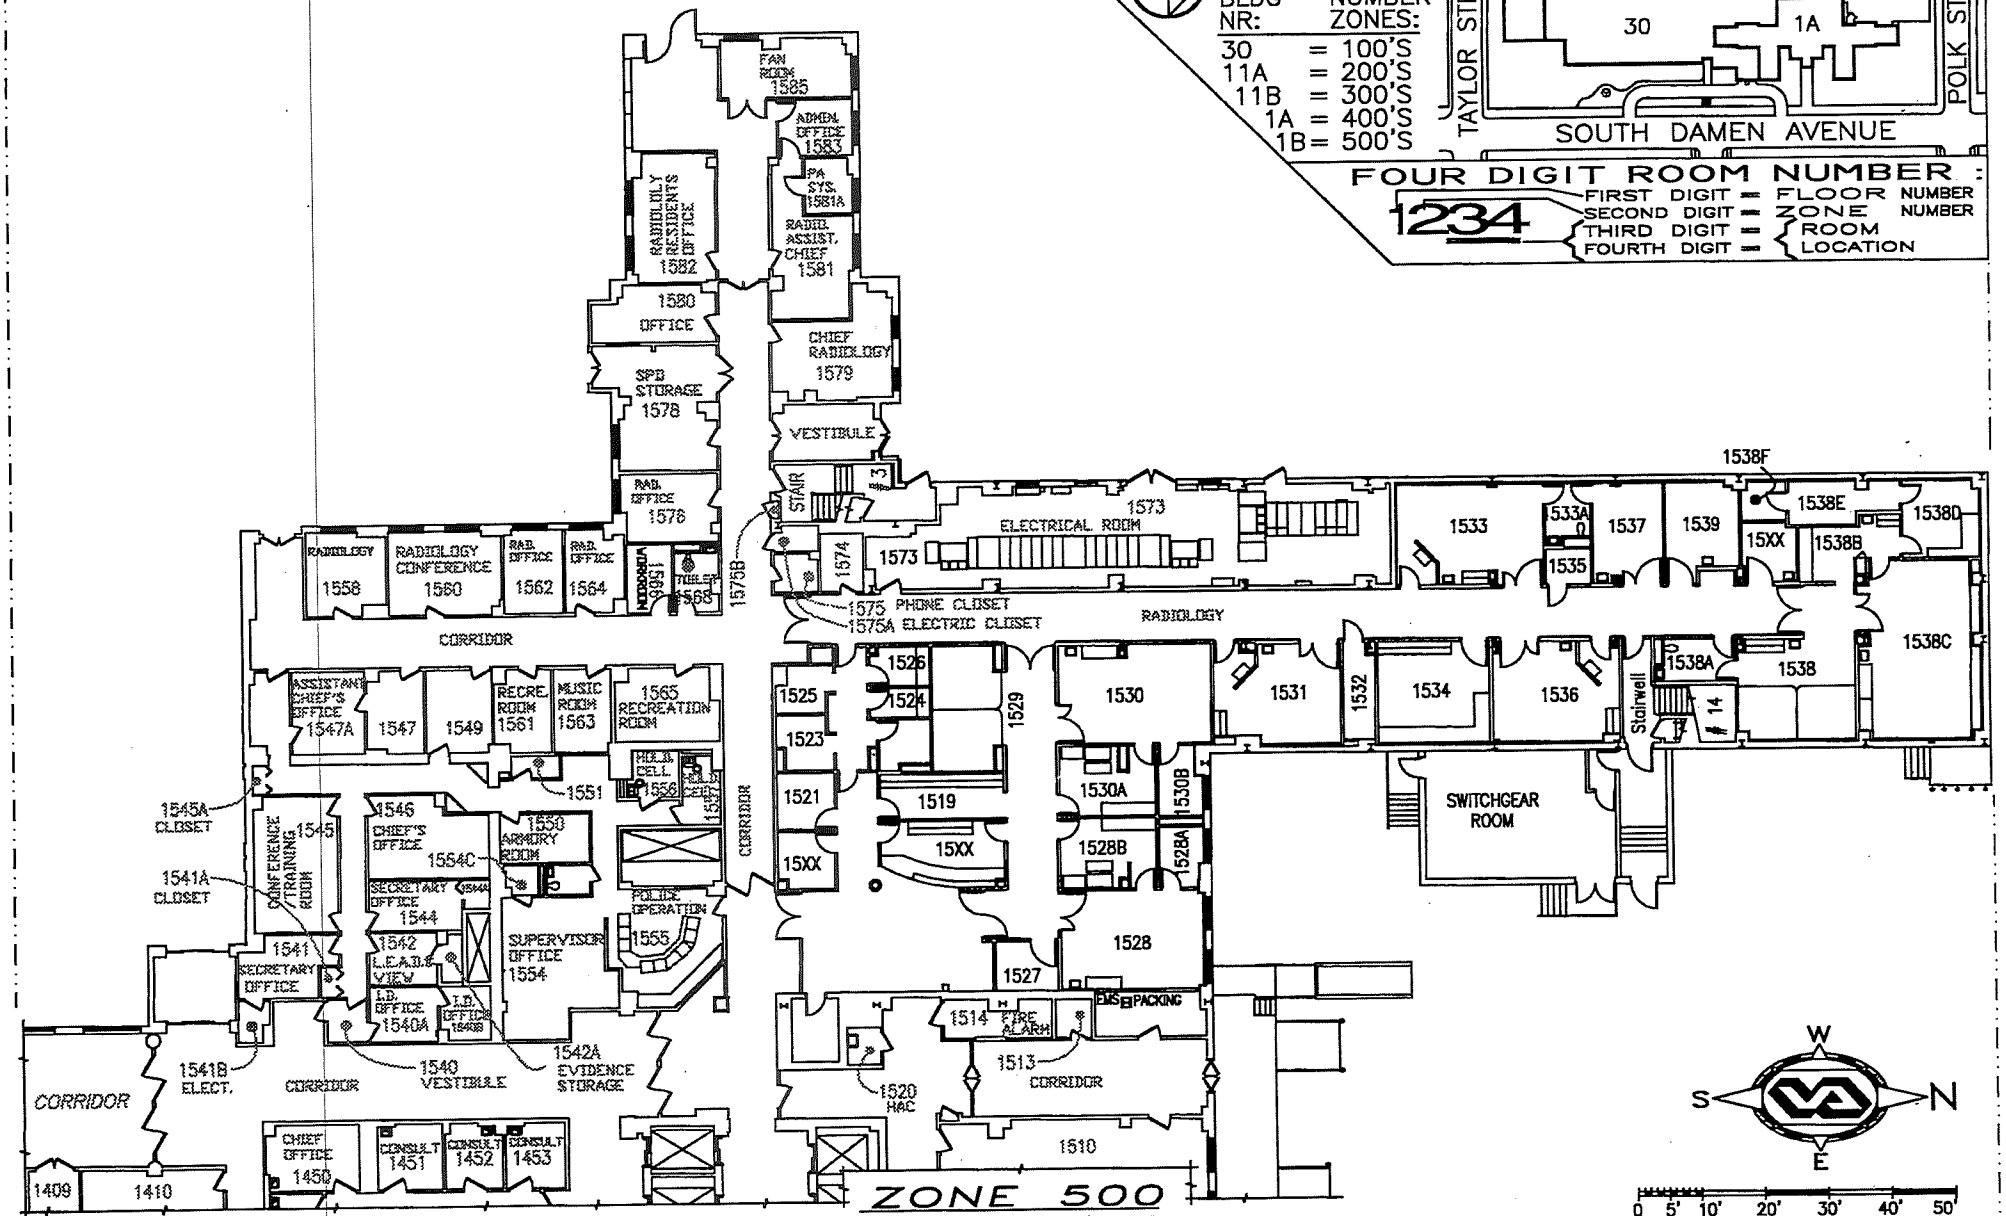

ZONE 500

1ST FLOOR

DRAWING SCALE : 1/30" = 1'-0"

05-06-10

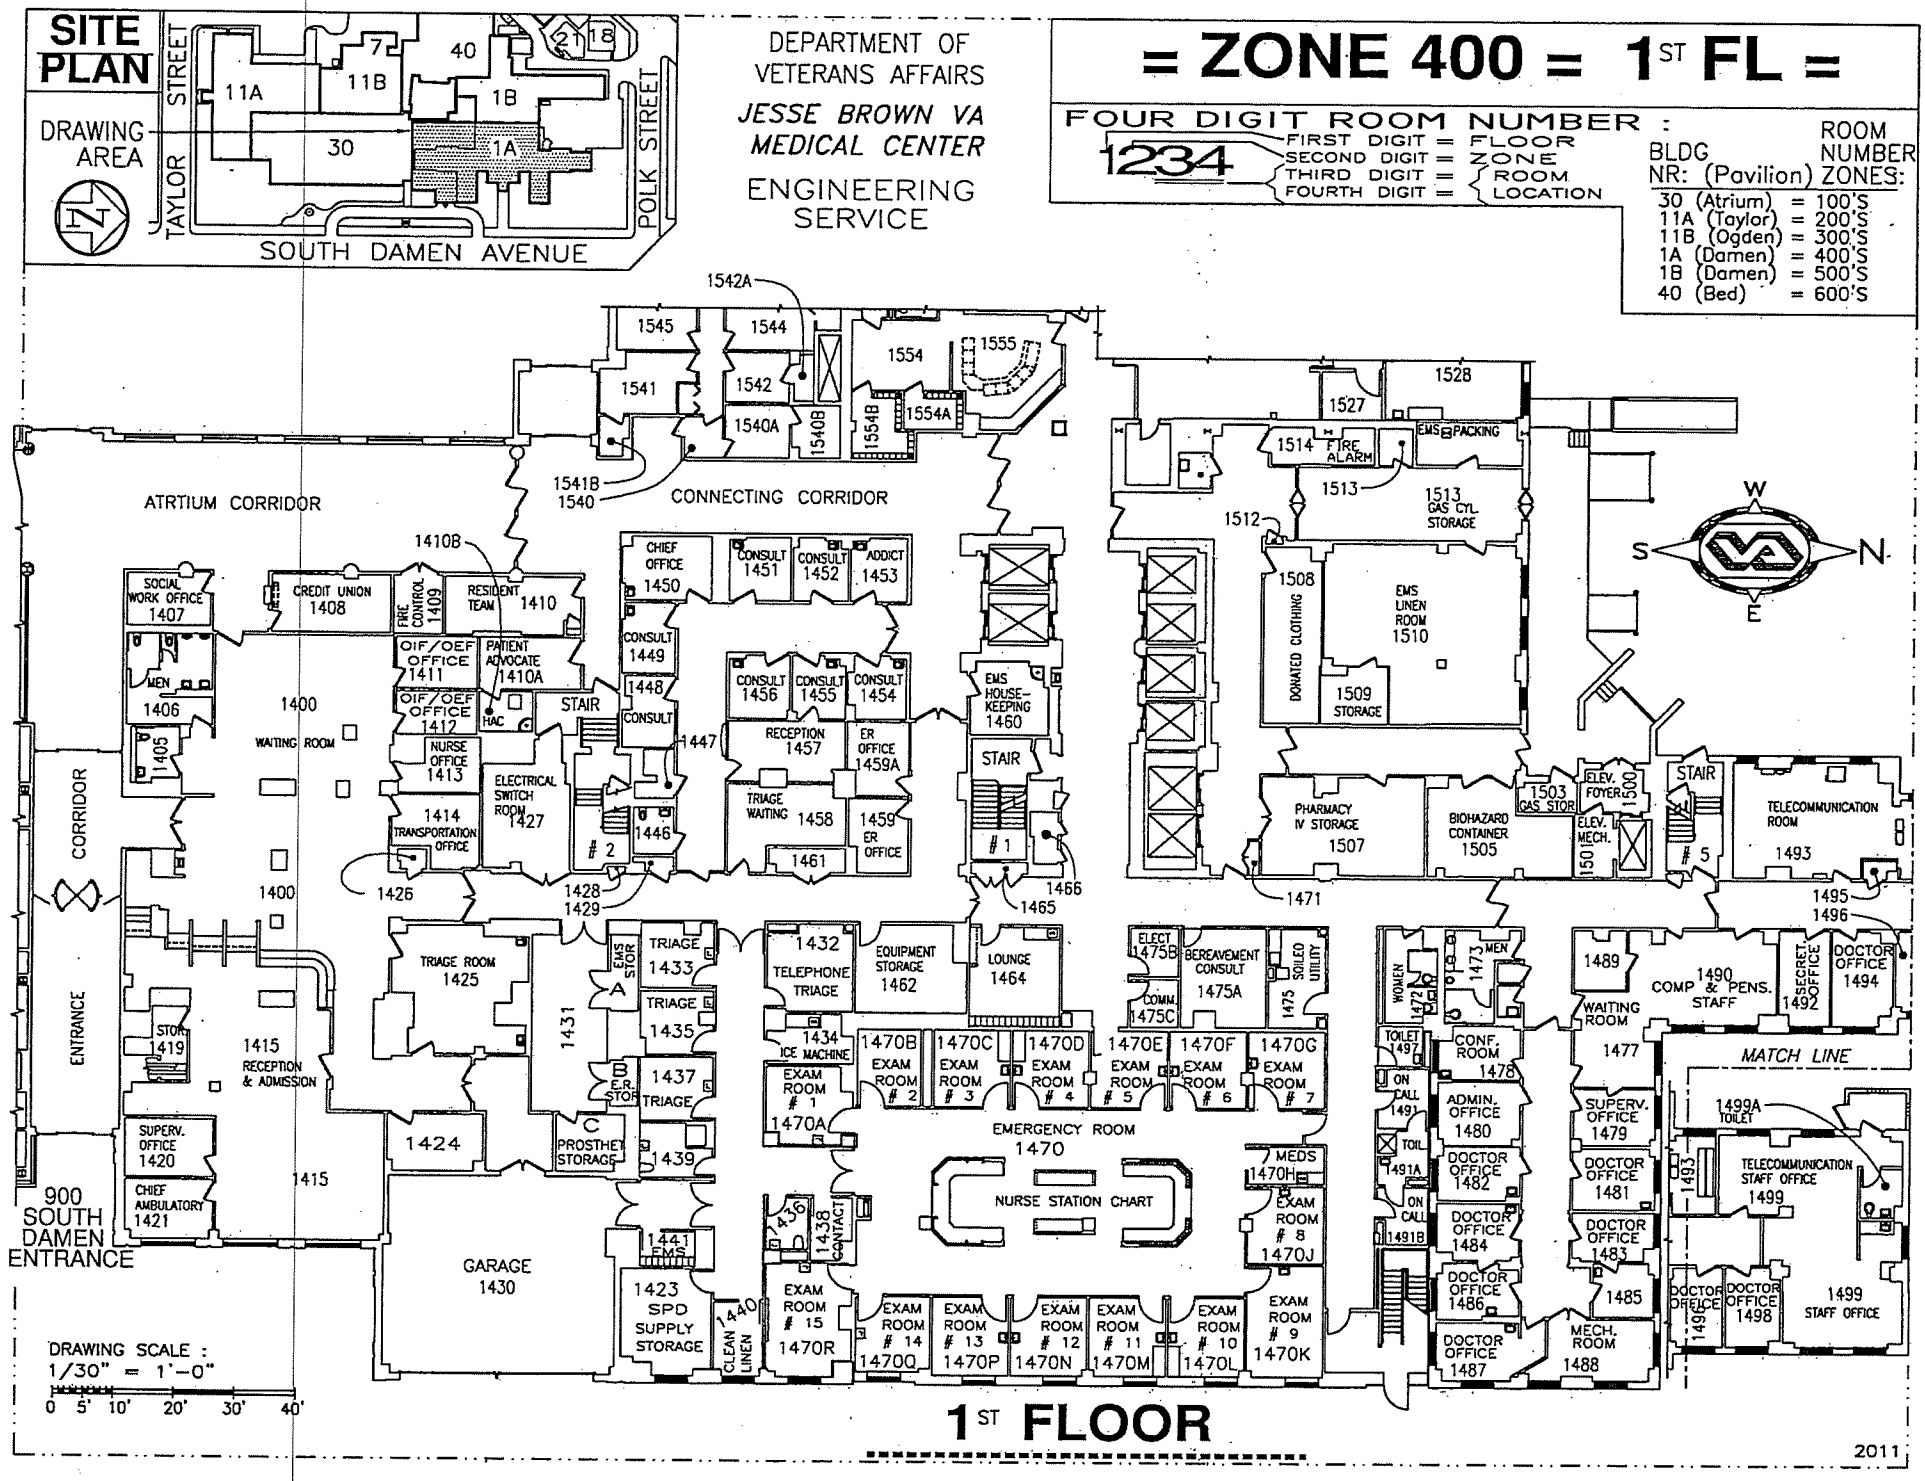
SITE PLAN
DRAWING AREA
TAYLOR STREET
POLK STREET
SOUTH DAMEN AVENUE
11A
11B
7
40
2
1B
30
1A
DEPARTMENT OF VETERANS AFFAIRS
JESSE BROWN VA MEDICAL CENTER
ENGINEERING SERVICE
= ZONE 400 = 1ST FL =
FOUR DIGIT ROOM NUMBER :
1234
FIRST DIGIT = FLOOR
SECOND DIGIT = ZONE
THIRD DIGIT = ROOM
FOURTH DIGIT = LOCATION
BLDG NR: (Pavilion) ZONES:
ROOM NUMBER
30 (Atrium) = 100'S
11A (Taylor) = 200'S
11B (Ogden) = 300'S
1A (Damen) = 400'S
1B (Damen) = 500'S
40 (Bed) = 600'S
ATRTIUM CORRIDOR
CONNECTING CORRIDOR
CORRIDOR
ENTRANCE
900 SOUTH DAMEN ENTRANCE
WAITING ROOM
RECEPTION & ADMISSION
TRIAGE ROOM
TELEPHONE TRIAGE
EMERGENCY ROOM
NURSE STATION CHART
GARAGE
CREDIT UNION
EMS LINEN ROOM
PHARMACY IV STORAGE
BIOHAZARD CONTAINER
TELECOMMUNICATION ROOM
COMP & PENS. STAFF
MATCH LINE
DRAWING SCALE :
1/30" = 1'-0"
0 5' 10' 20' 30' 40'
1ST FLOOR
2011

DEPARTMENT OF VETERANS AFFAIRS

JESSE BROWN VA MEDICAL CENTER

ENGINEERING SERVICE

= ZONE 500 = 2ND FL =

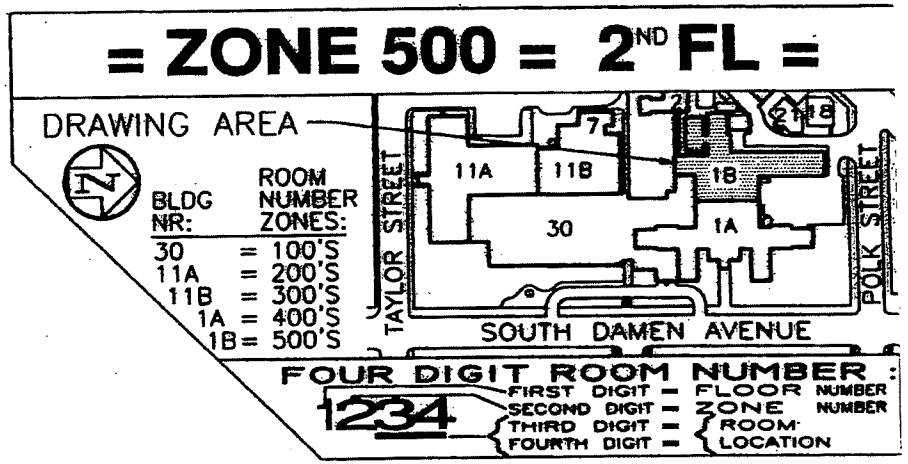

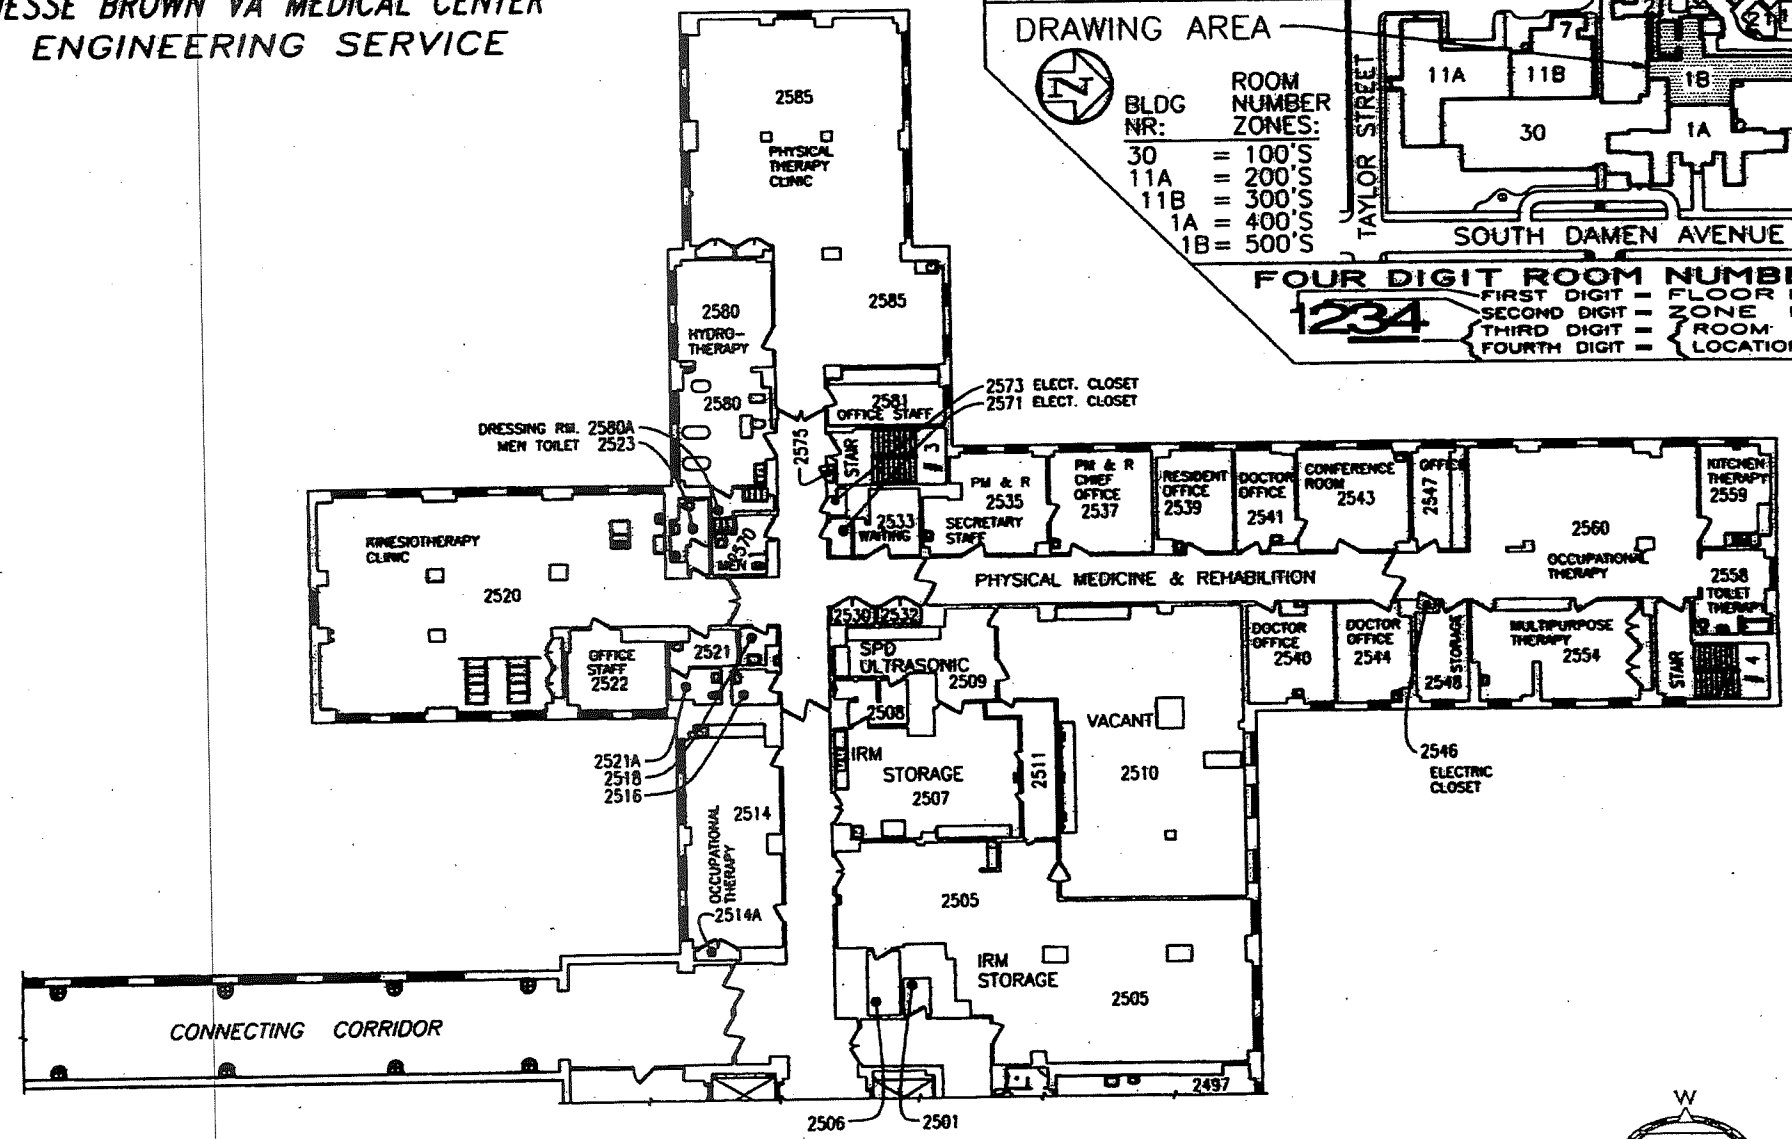

ZONE 500

2ND FLOOR

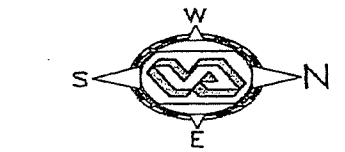

DRAWING SCALE : 1/30" = 1'-0"

SEPT.–2005

DEPARTMENT OF VETERANS AFFAIRS

V. A. CHICAGO HEALTH CARE SYSTEM

ENGINEERING SERVICE

= ZONE 400 = 2ND FL =

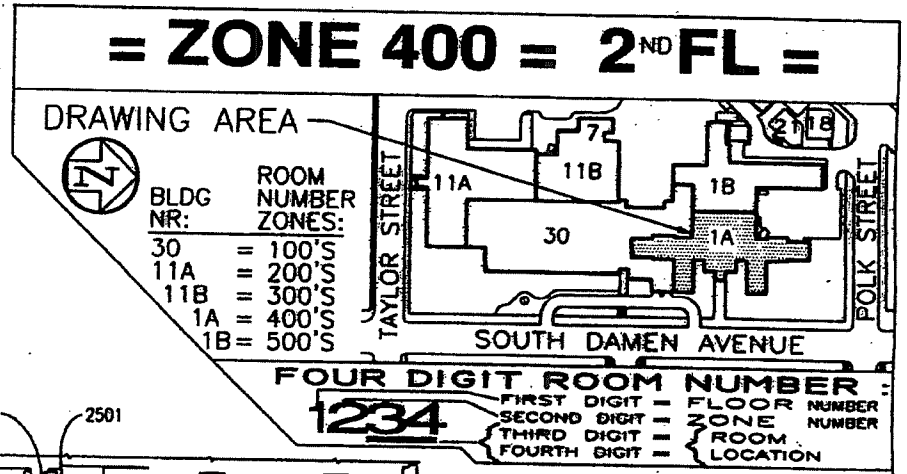

ZONE 400
2ND FLOOR

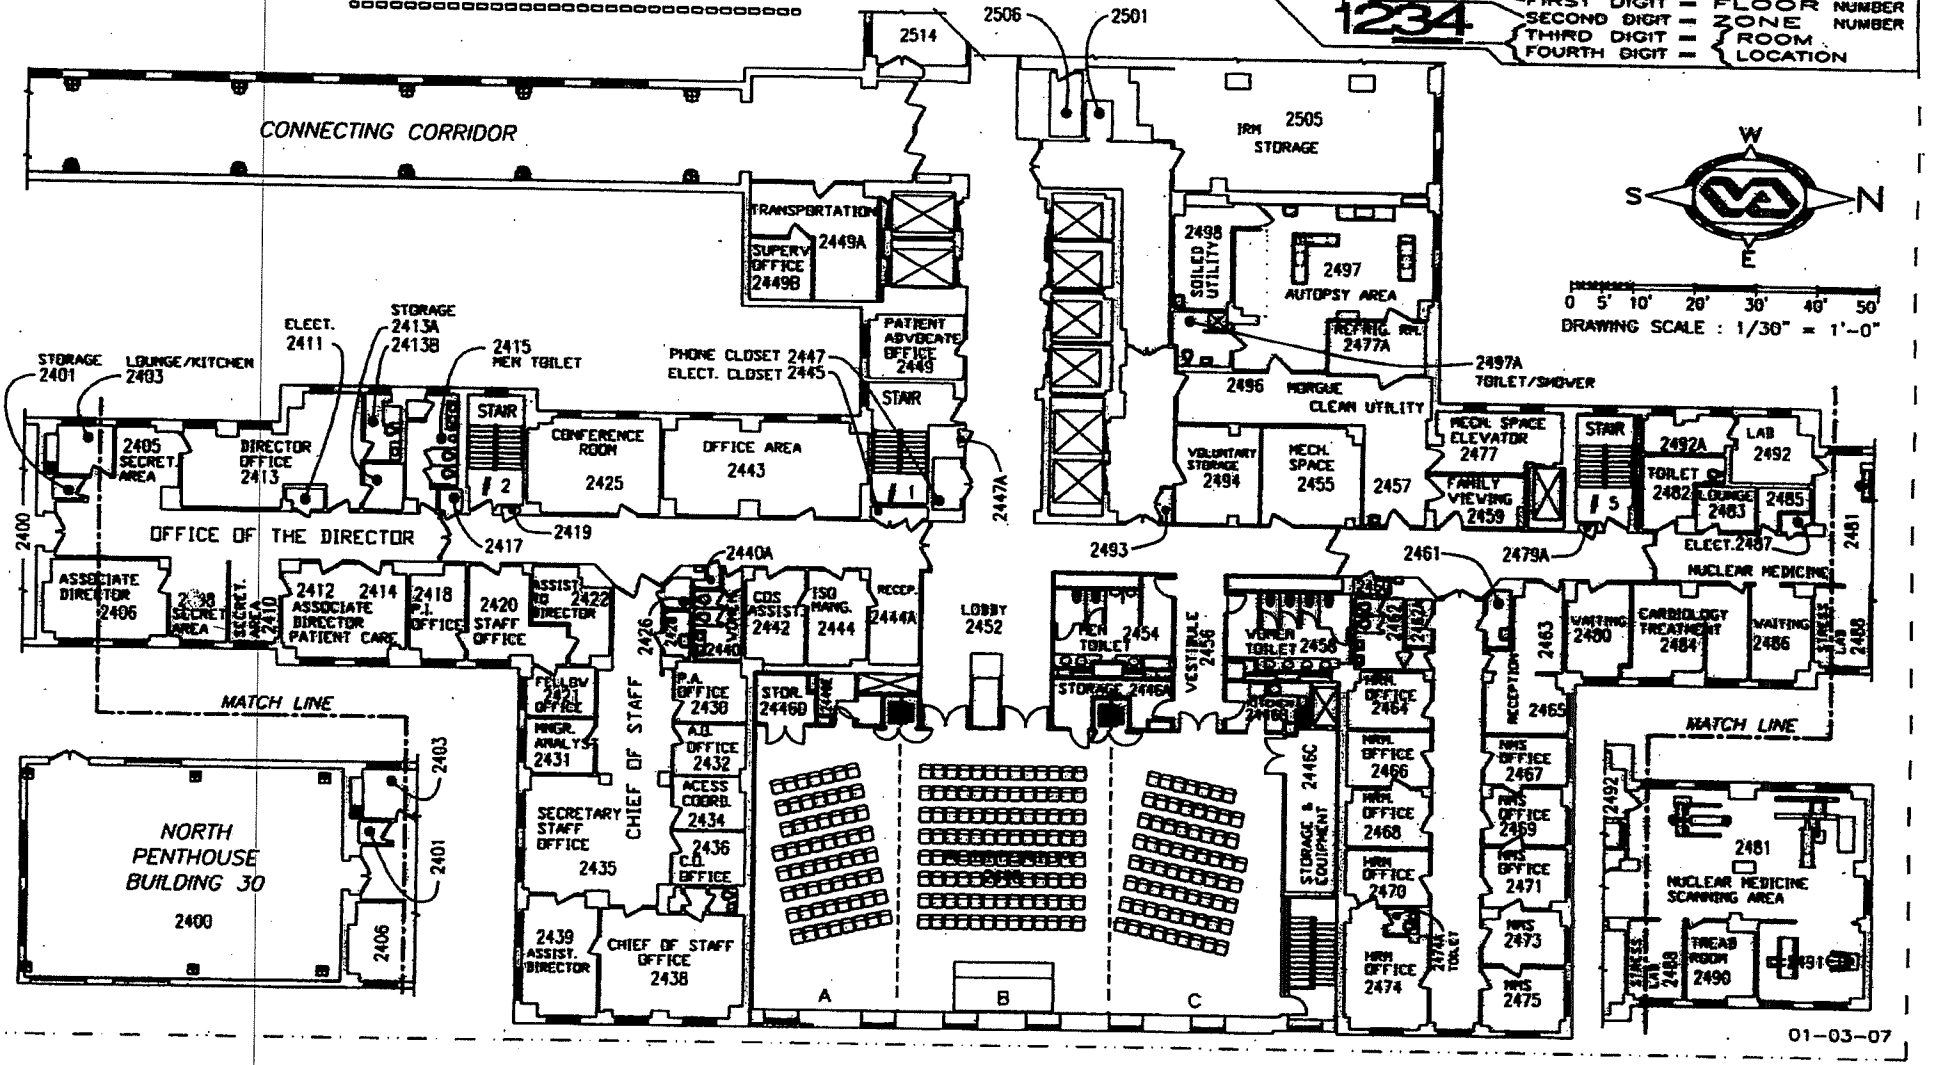

01-03-07

DEPARTMENT OF VETERANS AFFAIRS

JESSE BROWN VA MEDICAL CENTER

ENGINEERING SERVICE

= ZONE 500 = 3RD FL =

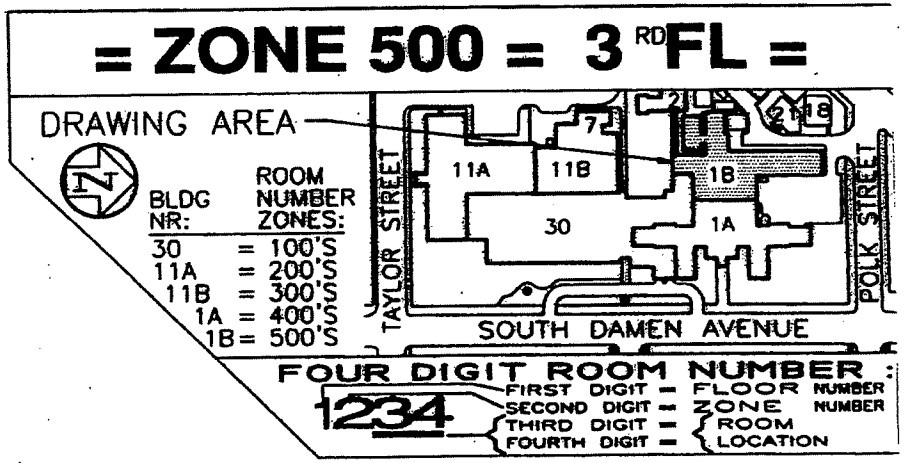

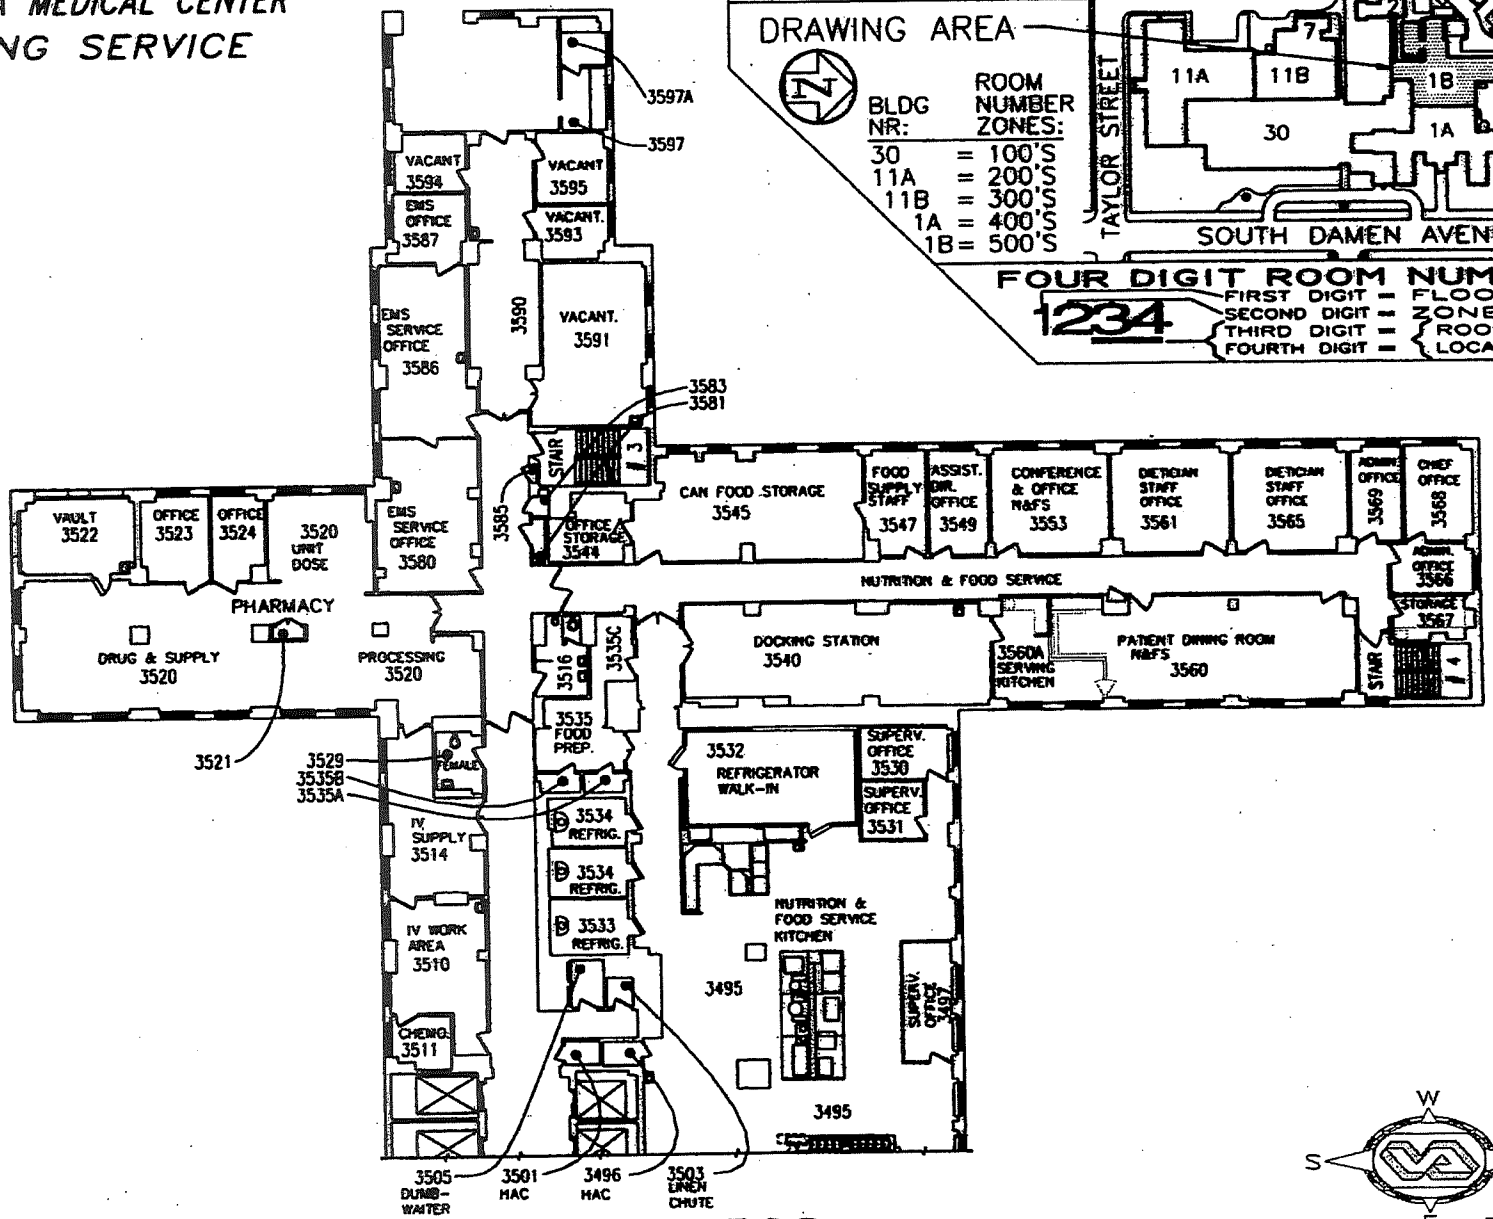

ZONE 500

3RD FLOOR

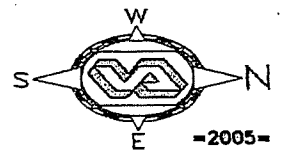

=2005=

0 5' 10' 20' 30' 40' 50'

DRAWING SCALE : 1/30" = 1'-0"

DEPARTMENT OF VETERANS AFFAIRS

JESSE BROWN VA MEDICAL CENTER

ENGINEERING SERVICE

= ZONE 400 = 3RD FL =

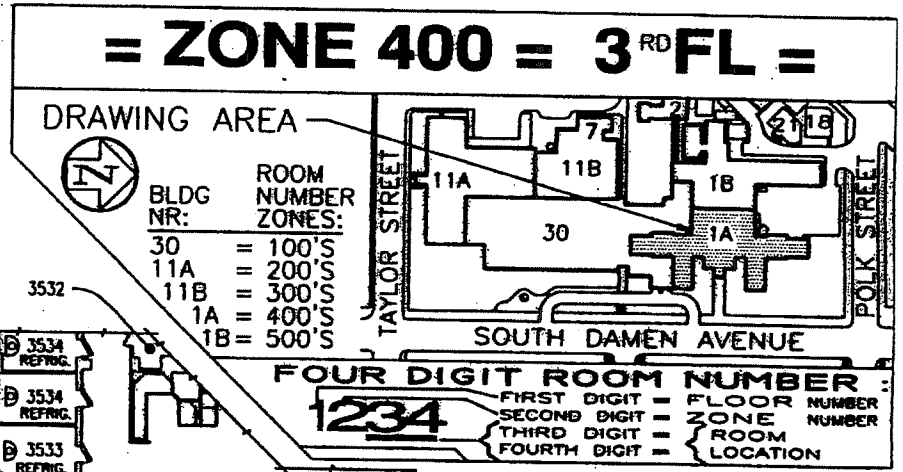

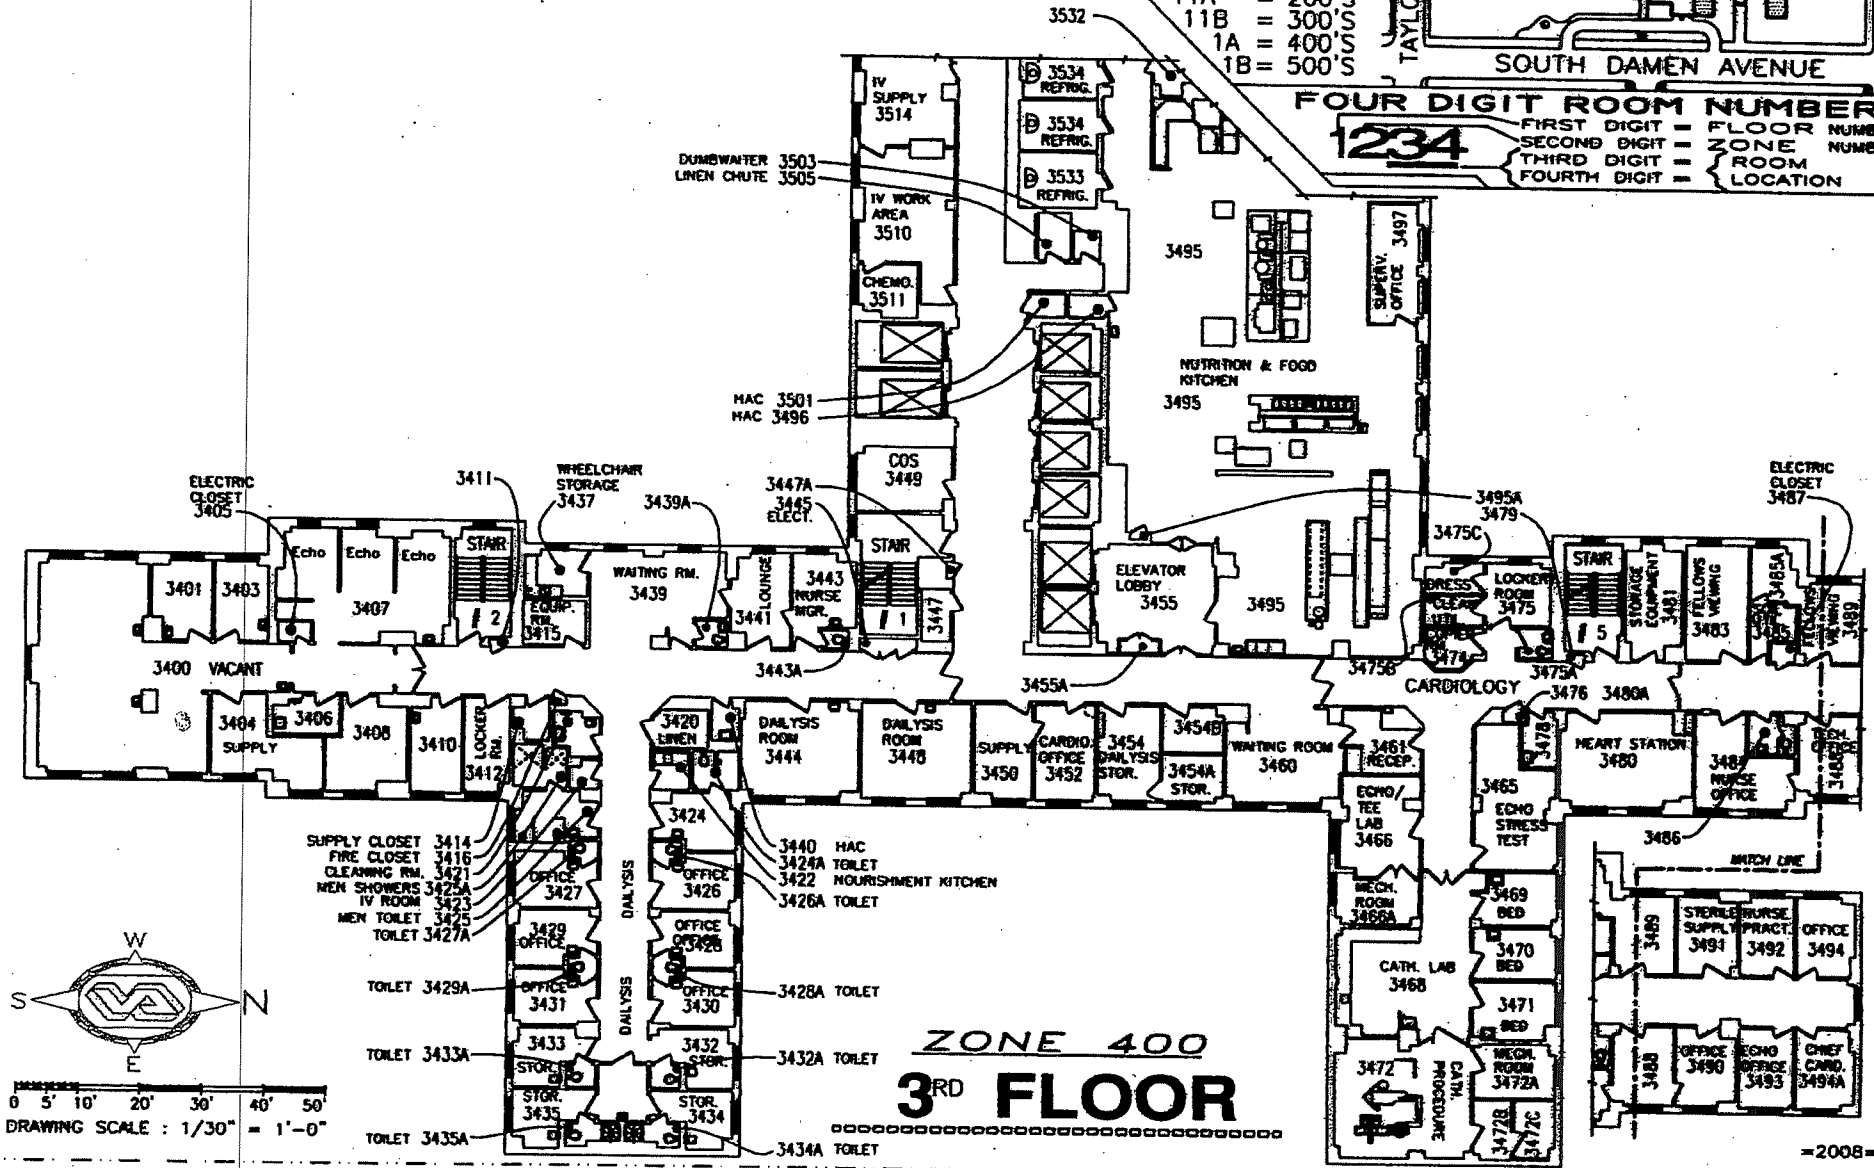

ZONE 400

3RD FLOOR

=2008=

DEPARTMENT OF VETERANS AFFAIRS

JESSE BROWN VA MEDICAL CENTER

ENGINEERING SERVICE

= ZONE 500 = 4TH FL =

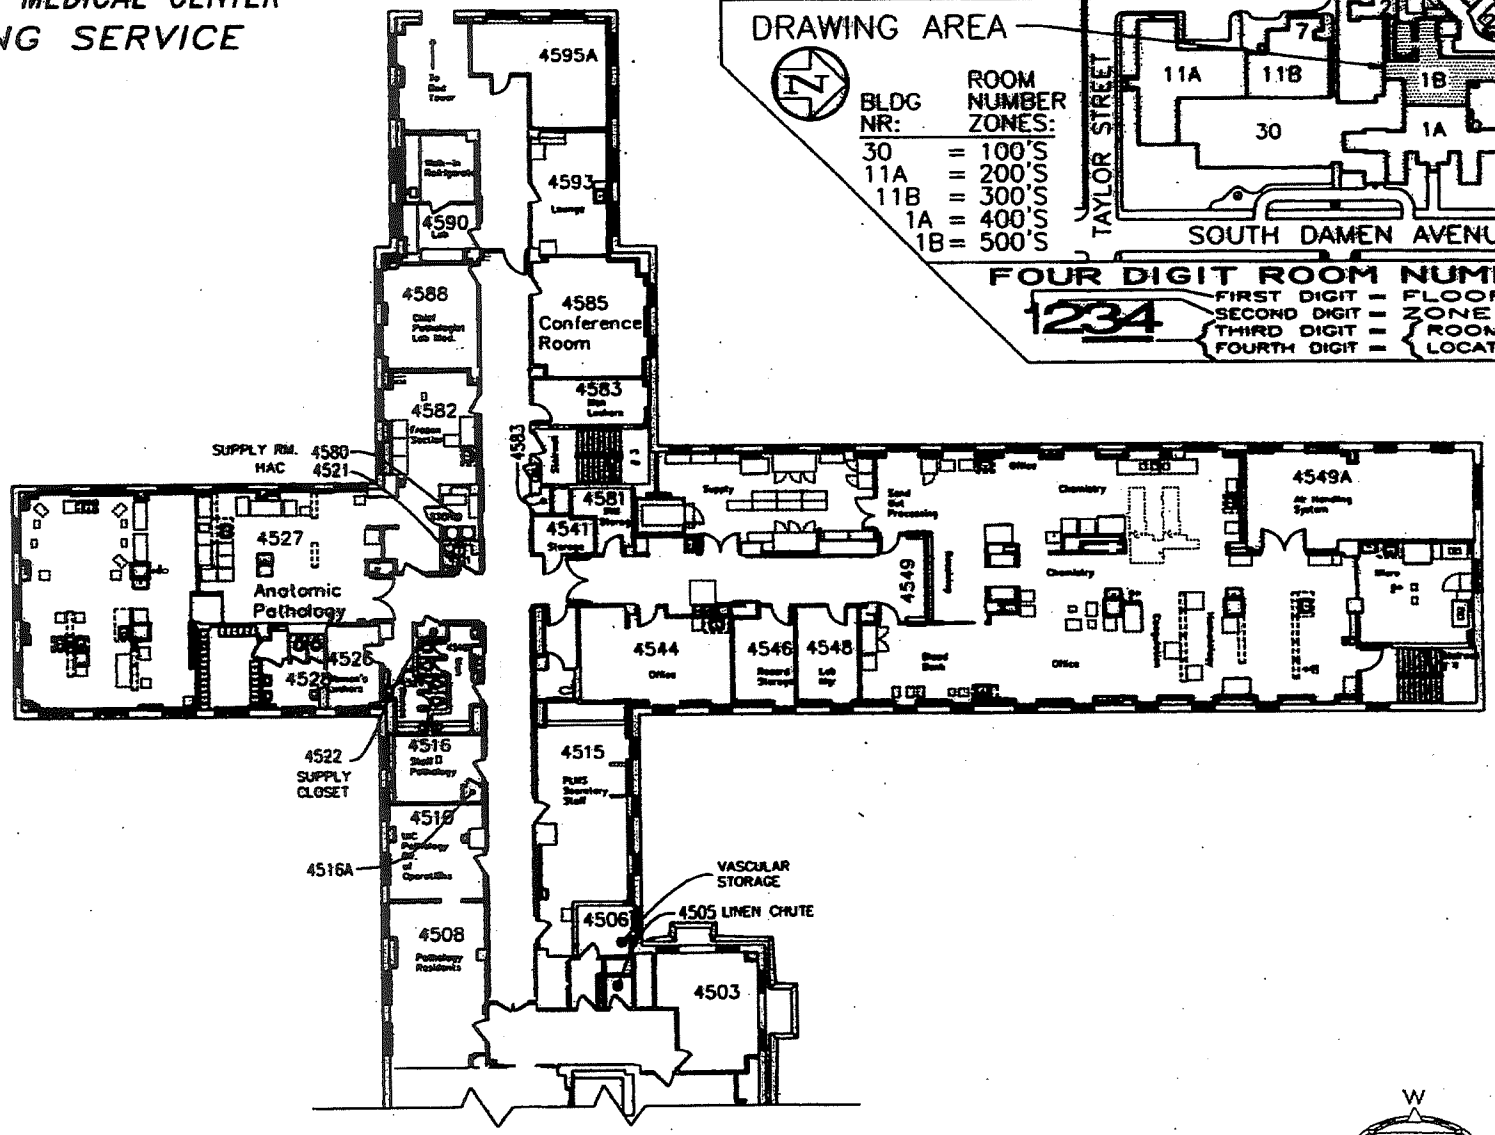

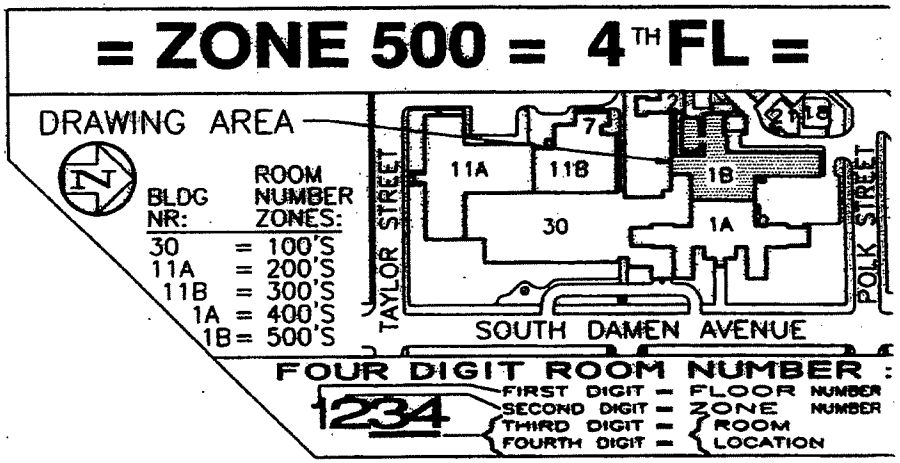

ZONE 500

4TH FLOOR

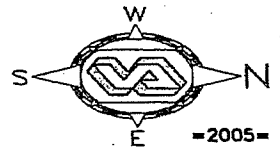

DEPARTMENT OF VETERANS AFFAIRS

JESSE BROWN VA MEDICAL CENTER

ENGINEERING SERVICE

= ZONE 400 = 4TH FL =

DRAWING AREA

BLDG NR:	ROOM NUMBER ZONES:
30	= 100'S
11A	= 200'S
11B	= 300'S
1A	= 400'S
1B	= 500'S

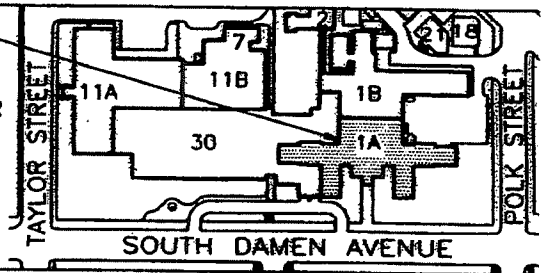

FOUR DIGIT ROOM NUMBER :

1234

- FIRST DIGIT = FLOOR NUMBER
- SECOND DIGIT = ZONE NUMBER
- THIRD DIGIT = ROOM
- FOURTH DIGIT = LOCATION

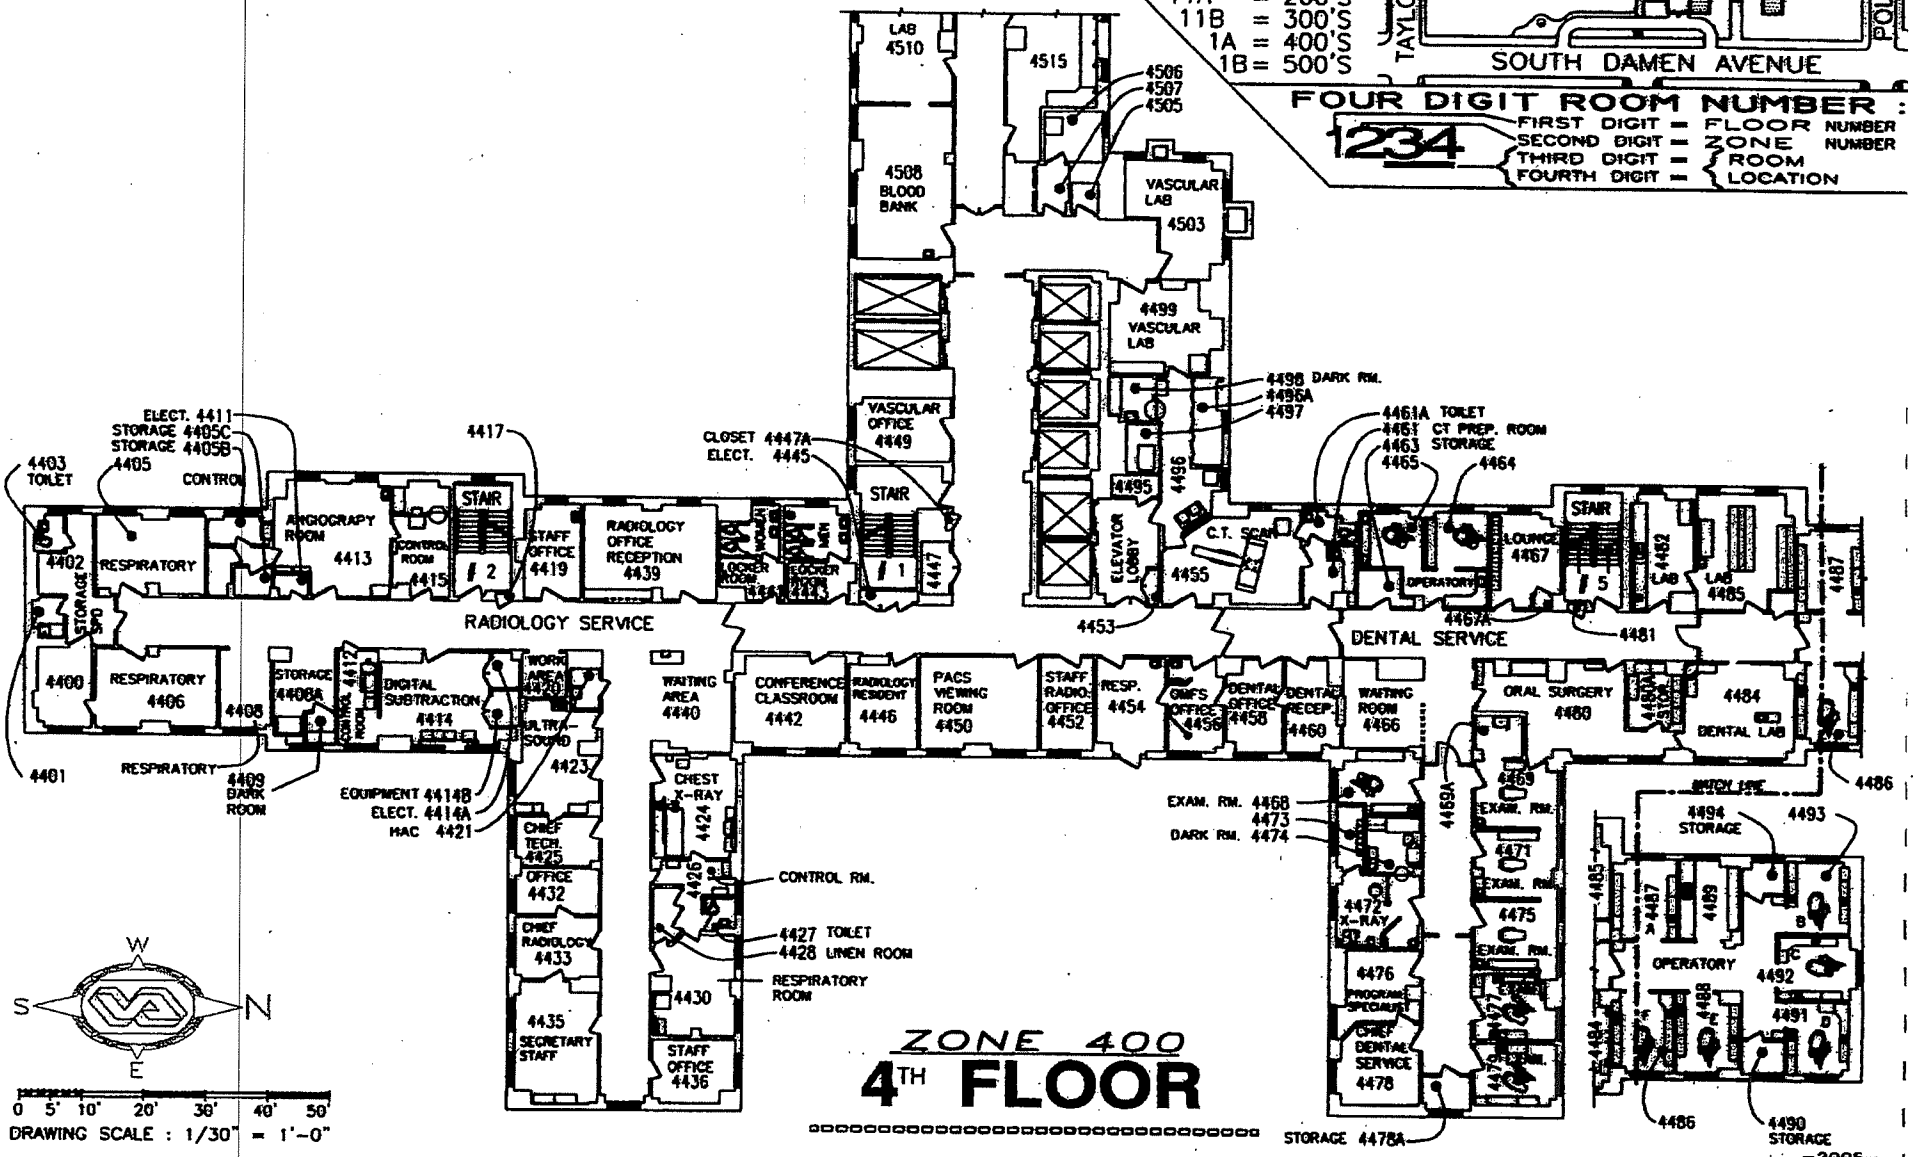

DRAWING SCALE : 1/30" = 1'-0"

ZONE 400

4TH FLOOR

-2005-

DEPARTMENT OF VETERANS AFFAIRS

JESSE BROWN VA MEDICAL CENTER

ENGINEERING SERVICE

= ZONE 500 = 5TH FL =

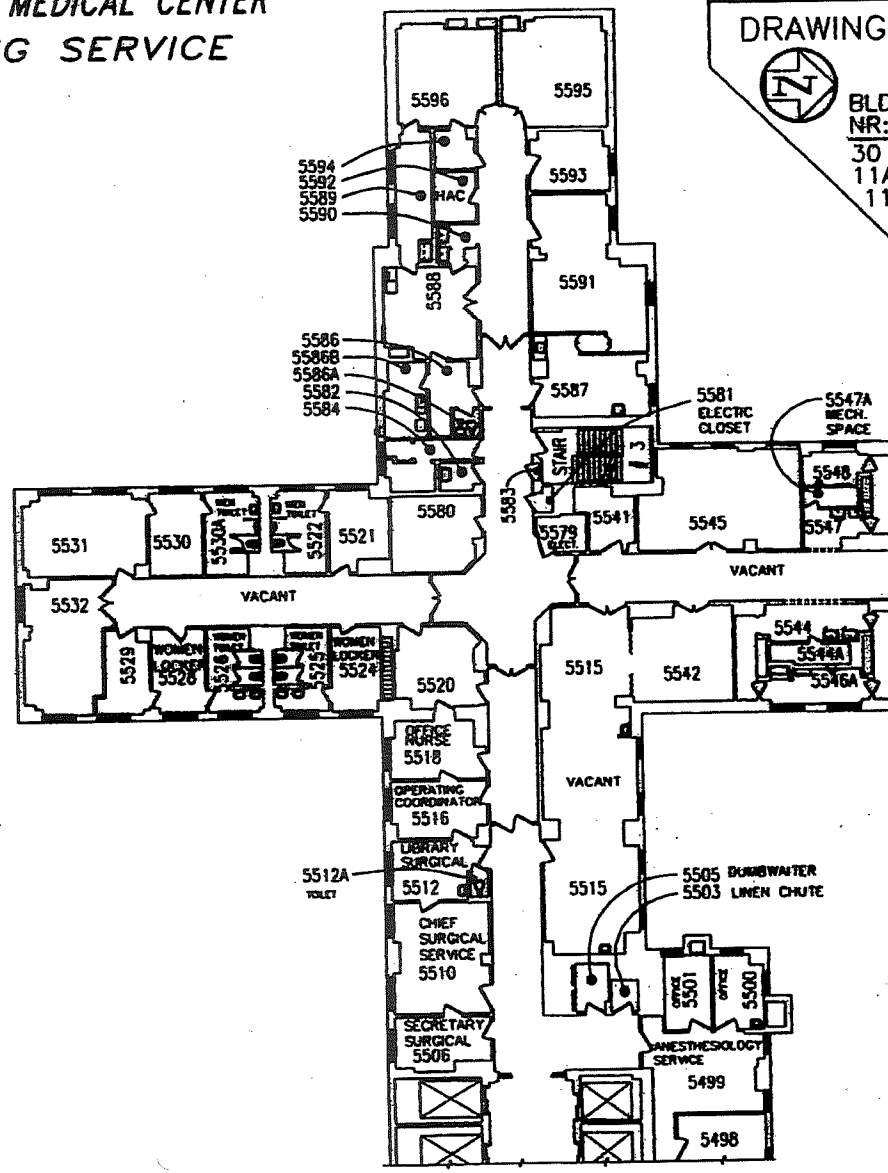

ZONE 500

5TH FLOOR

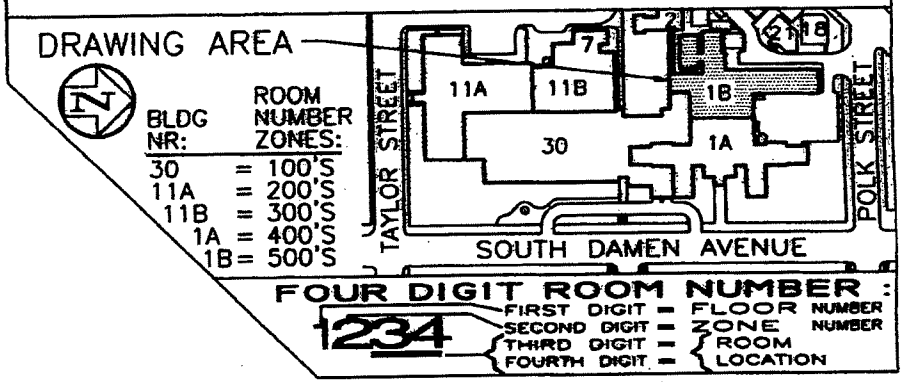

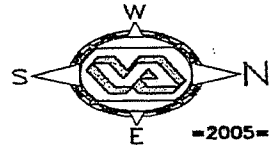

=2005=

0 5' 10' 20' 30' 40' 50'

DRAWING SCALE : 1/30" = 1'-0"

DEPARTMENT OF VETERANS AFFAIRS

JESSE BROWN VA MEDICAL CENTER

ENGINEERING SERVICE

= ZONE 400 = 5TH FL =

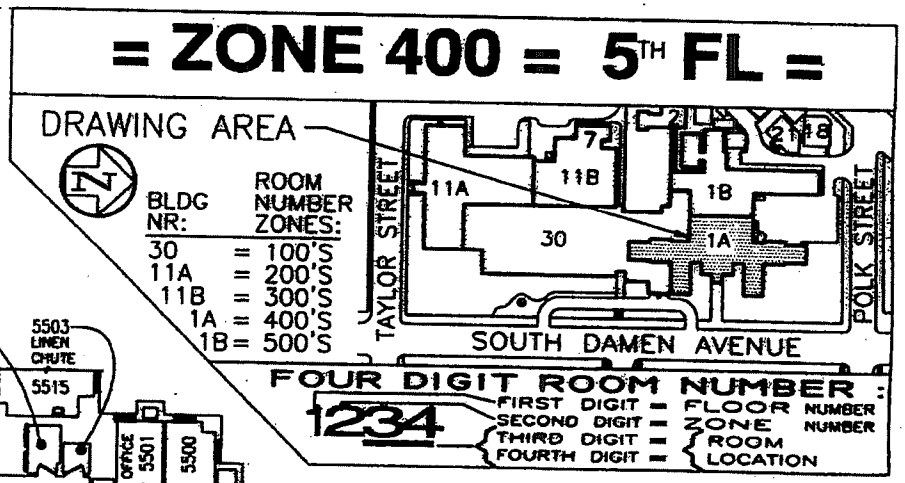

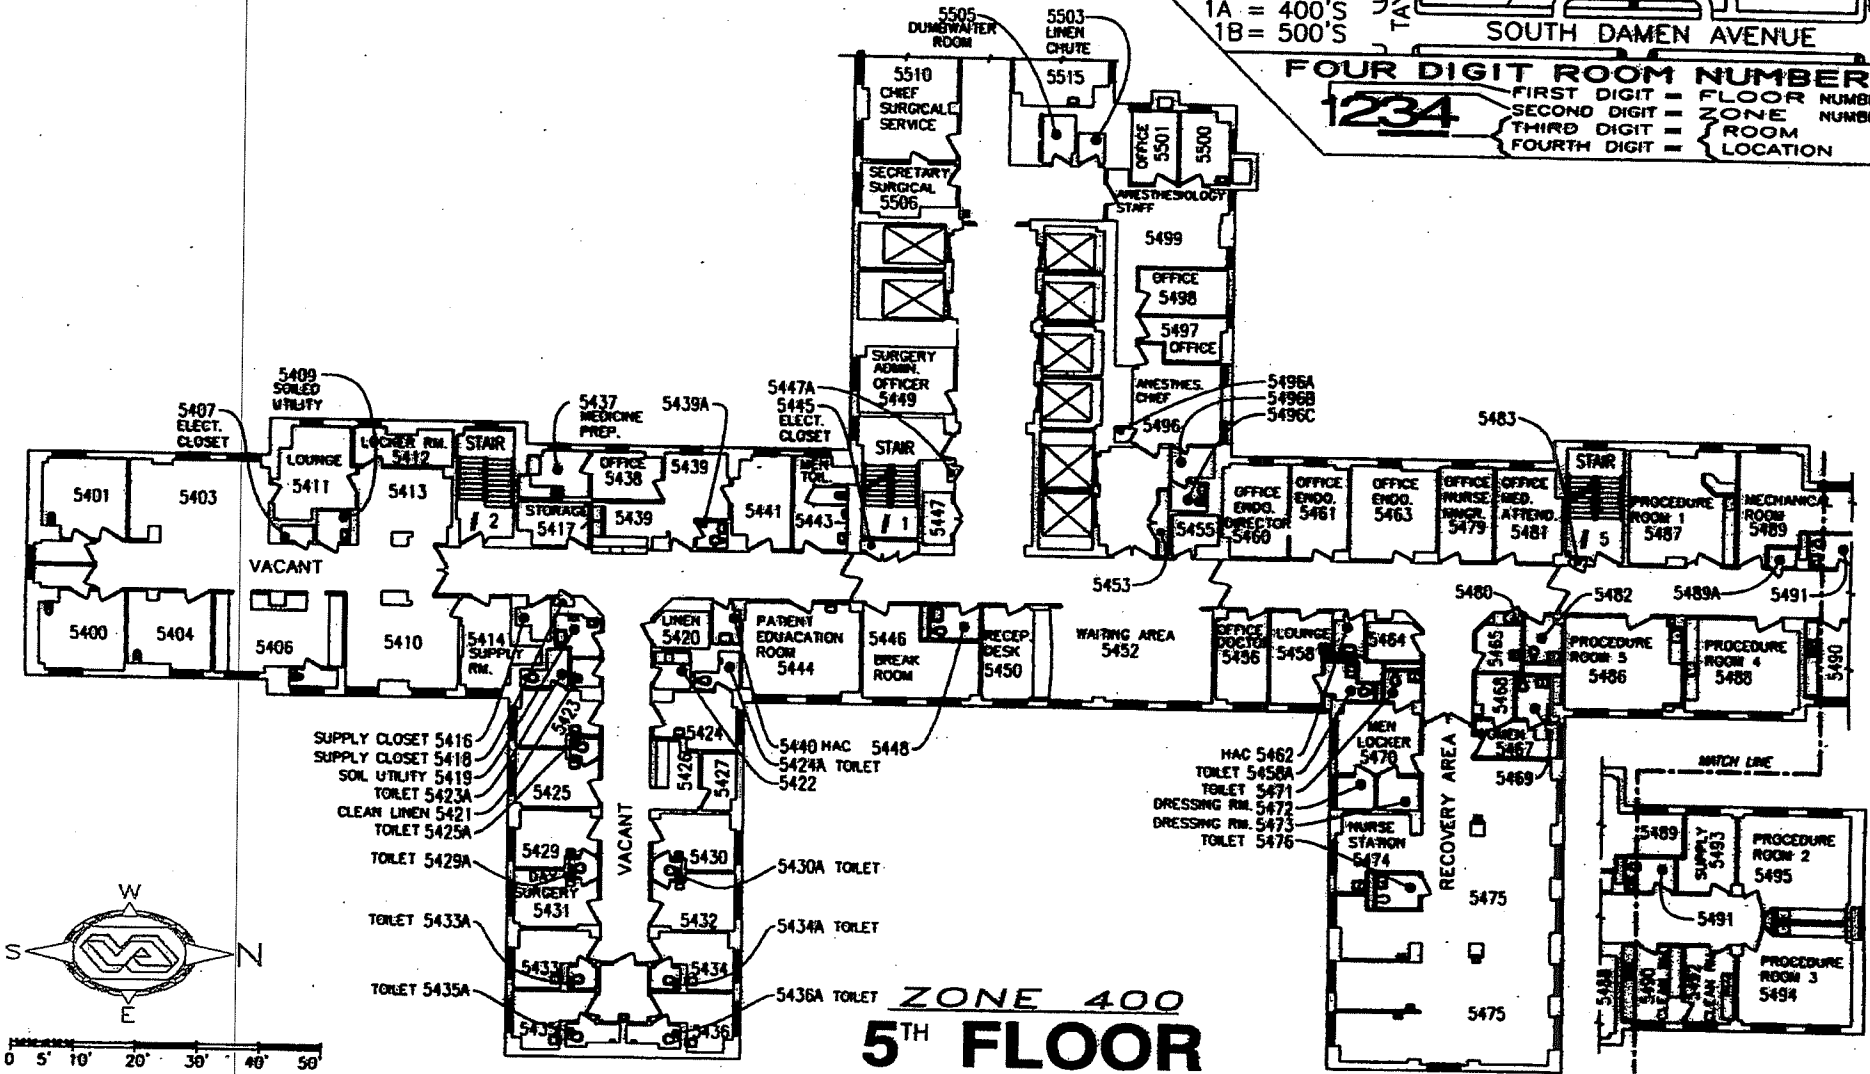

ZONE 400

5TH FLOOR

=2005=

DEPARTMENT OF VETERANS AFFAIRS

JESSE BROWN VA MEDICAL CENTER

ENGINEERING SERVICE

= ZONE 500 = 6TH FL =

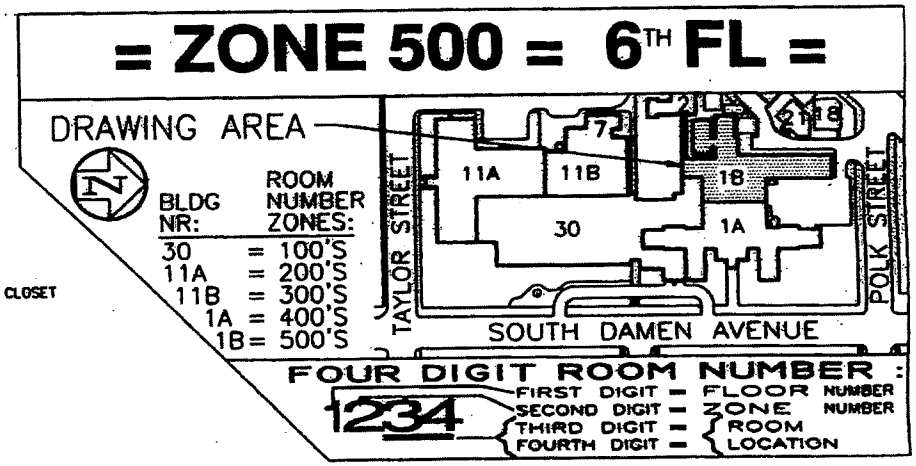

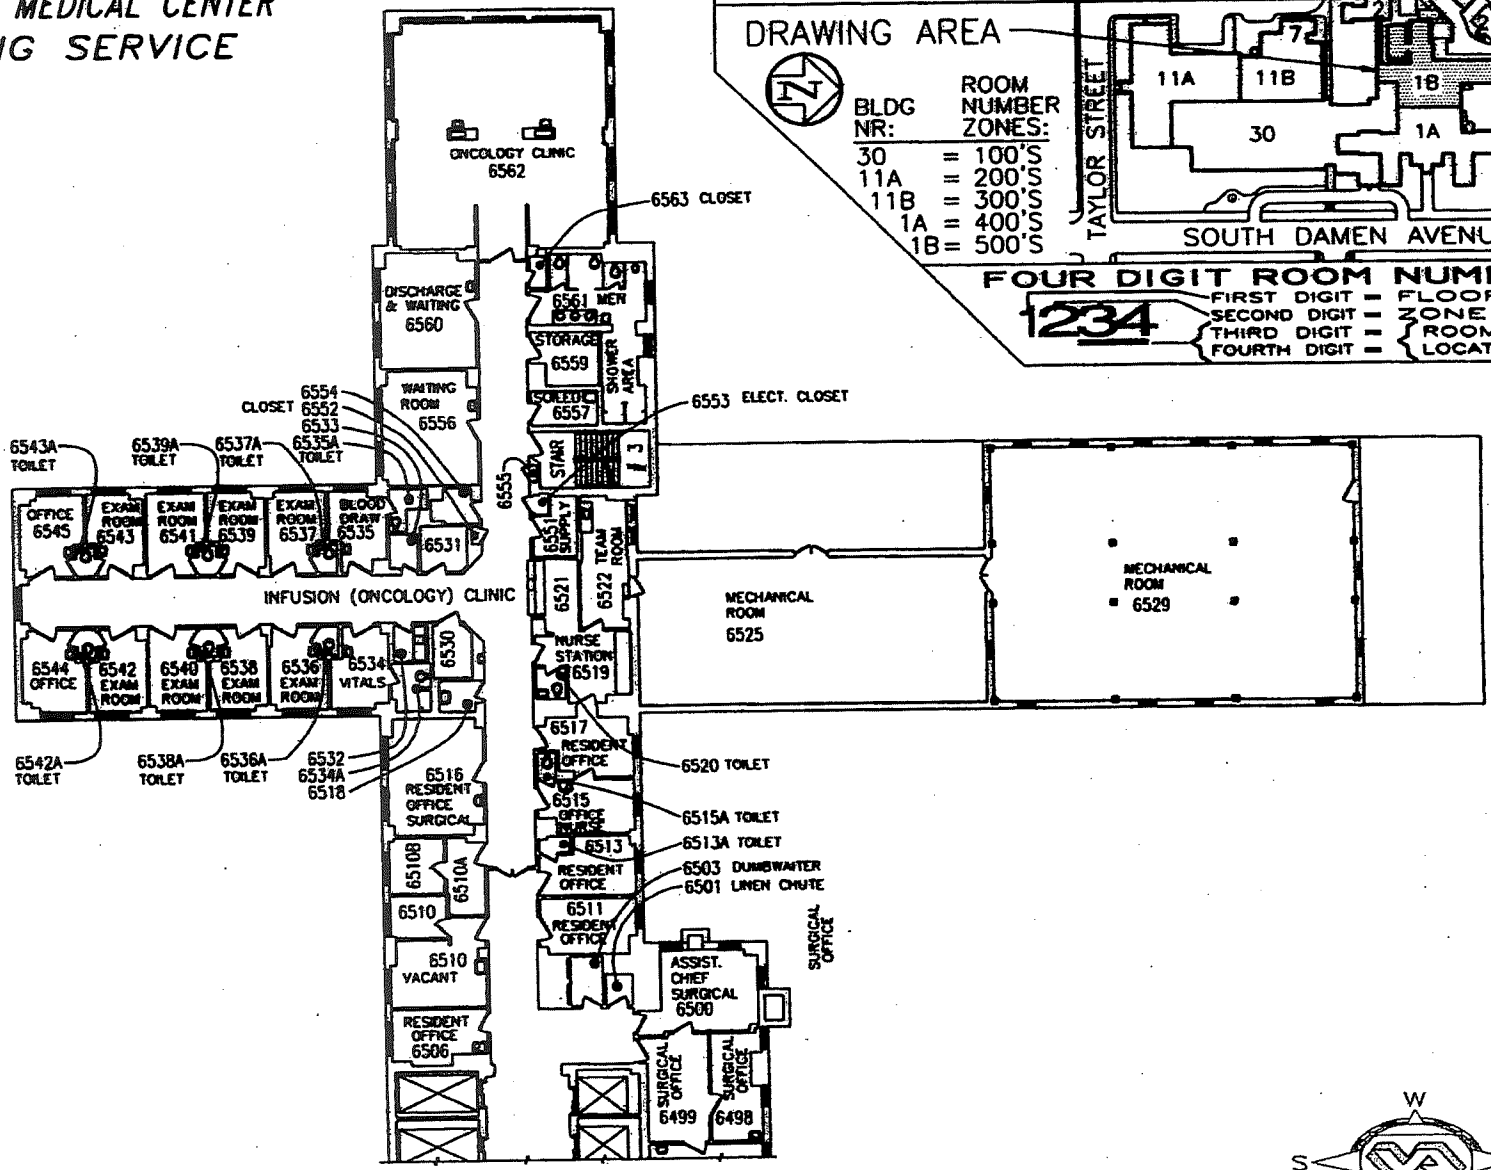

ZONE 500

6TH FLOOR

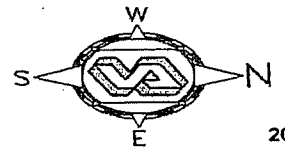

2008

0 5' 10' 20' 30' 40' 50'

DRAWING SCALE : 1/30" = 1'-0"

DEPARTMENT OF VETERANS AFFAIRS

JESSE BROWN VA MEDICAL CENTER

ENGINEERING SERVICE

= ZONE 400 = 6TH FL =

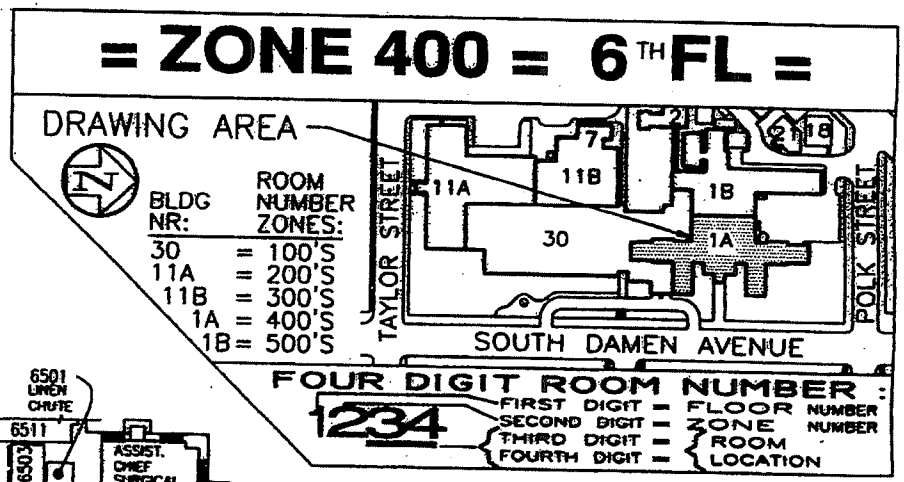

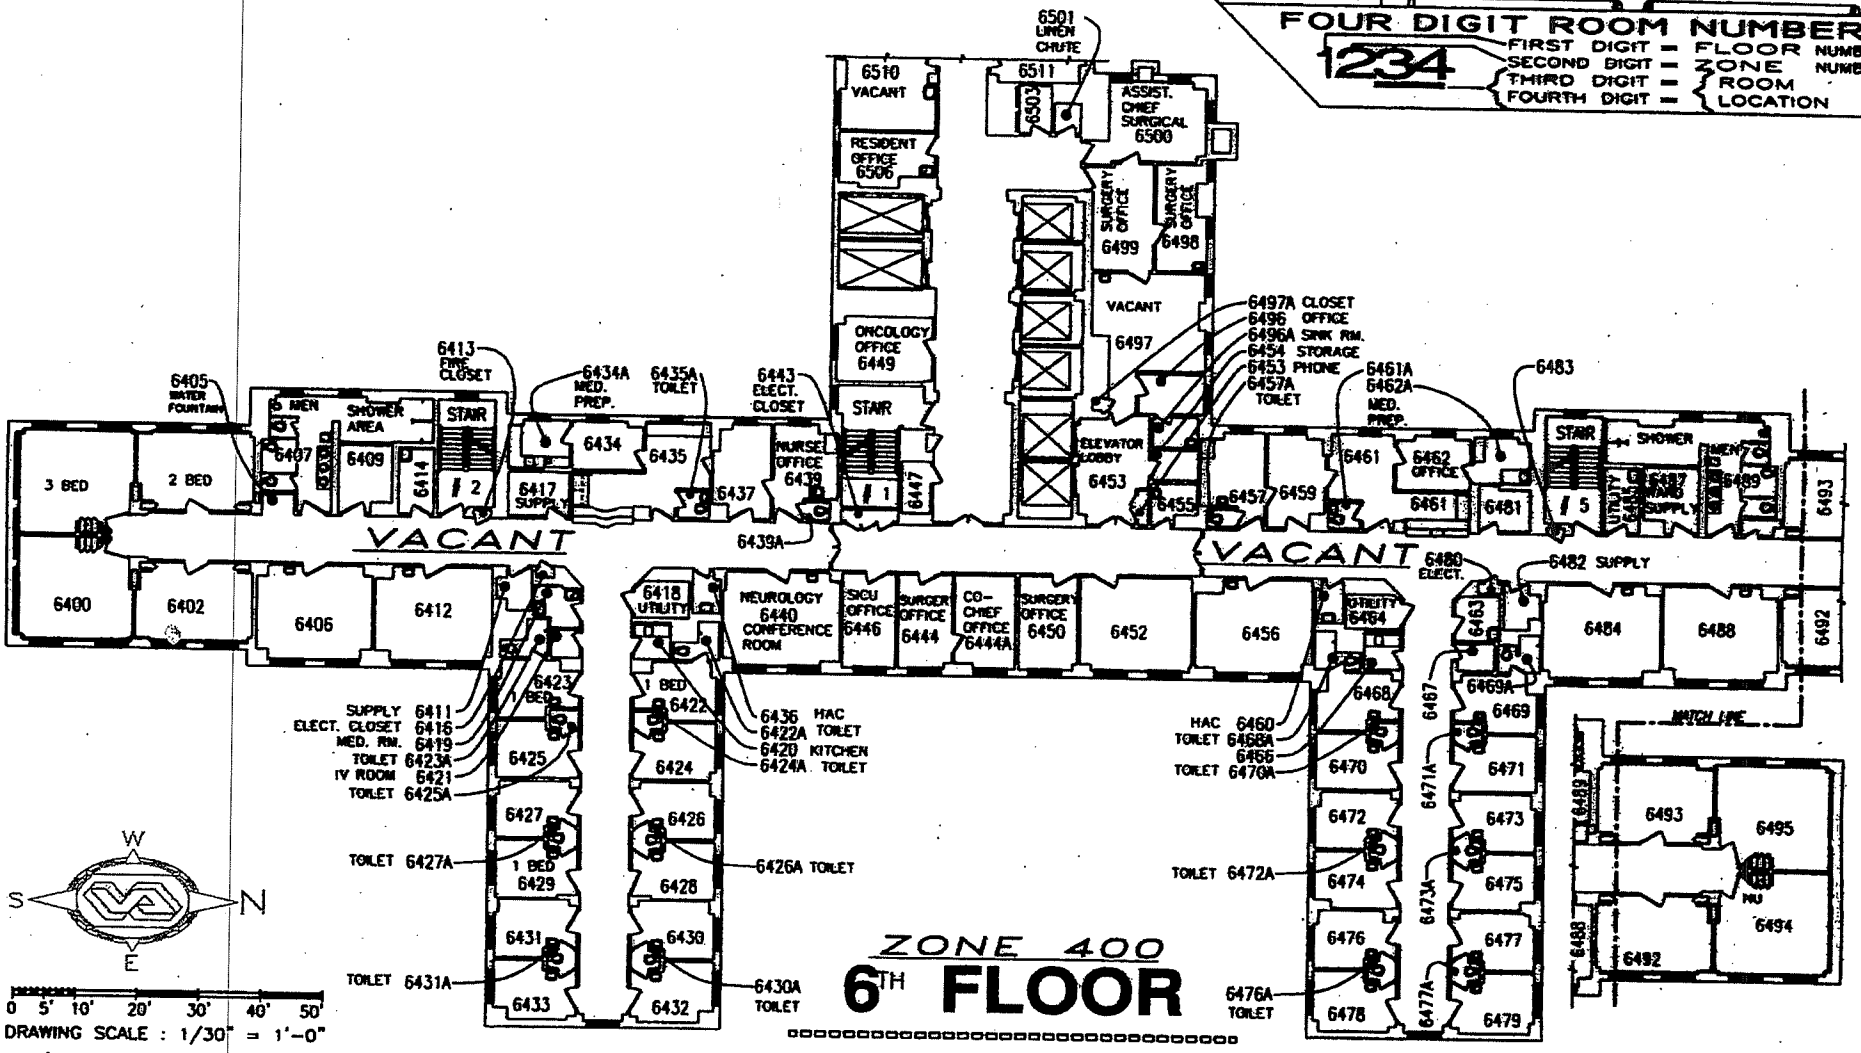

ZONE 400

6TH FLOOR

MARCH 2008

DEPARTMENT OF VETERANS AFFAIRS

JESSE BROWN VA MEDICAL CENTER

ENGINEERING SERVICE

= ZONE 500 = 7TH FL =

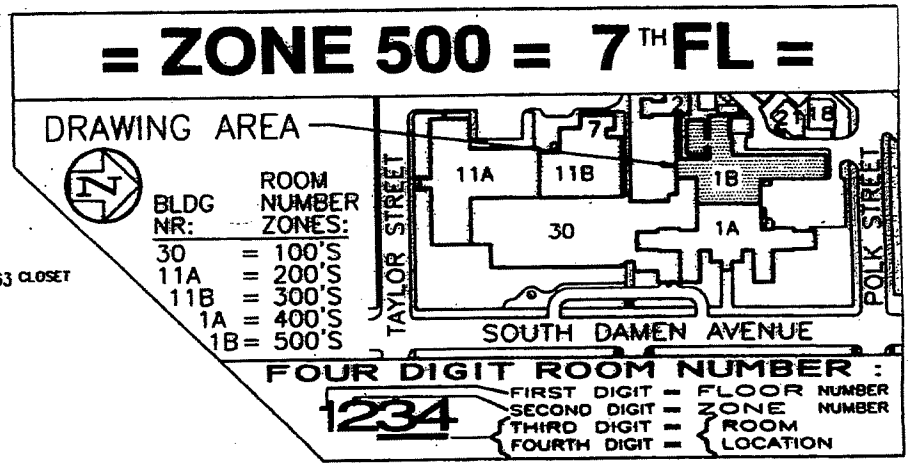

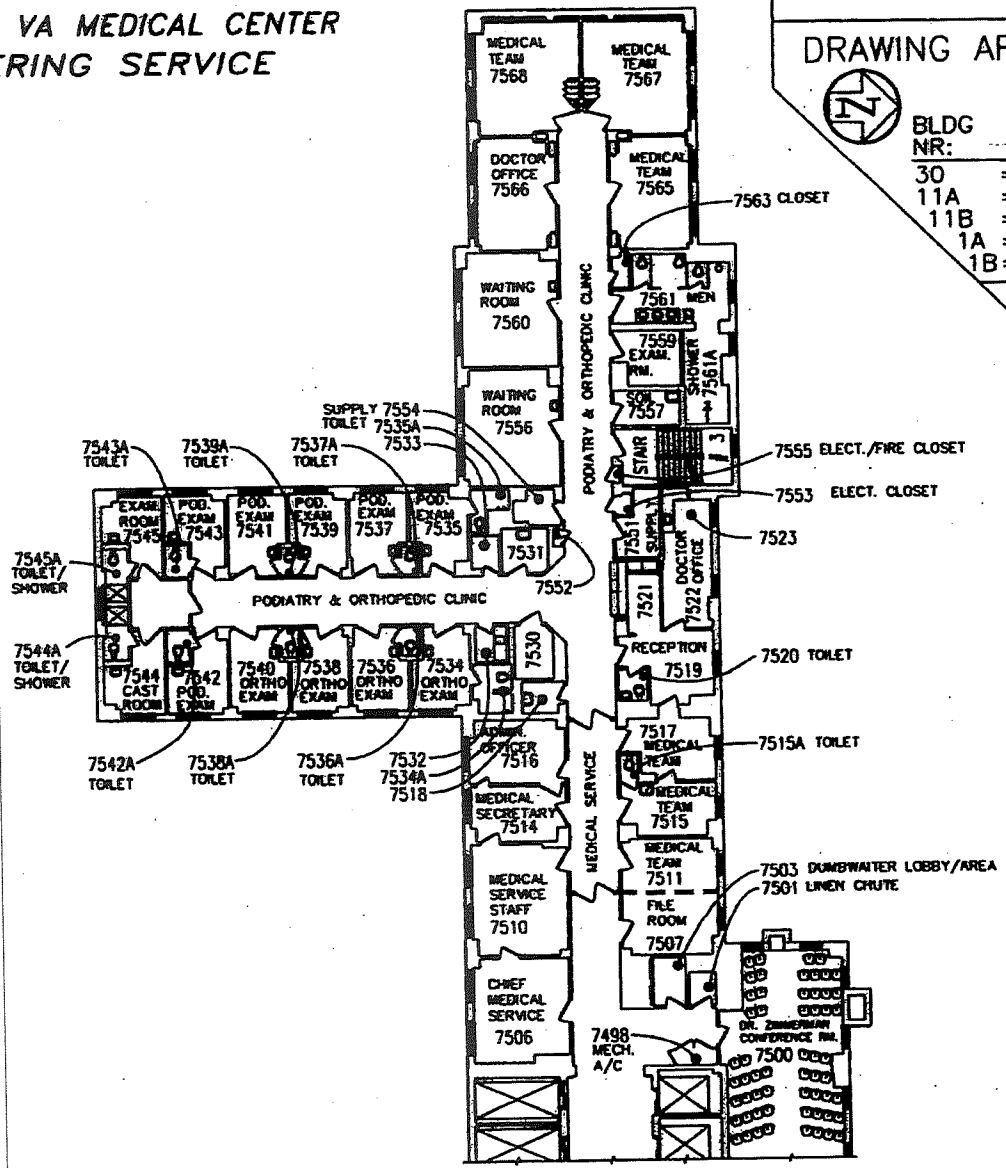

ZONE 500

7TH FLOOR

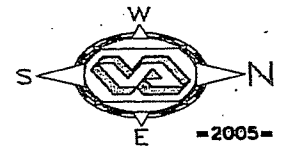

=2005=

0 5' 10' 20' 30' 40' 50'

DRAWING SCALE : 1/30" = 1'-0"

DEPARTMENT OF VETERANS AFFAIRS

JESSE BROWN VA MEDICAL CENTER

ENGINEERING SERVICE

= ZONE 400 = 7TH FL =

DRAWING AREA

BLDG NR:	ROOM NUMBER ZONES:
30	= 100'S
11A	= 200'S
11B	= 300'S
1A	= 400'S
1B	= 500'S

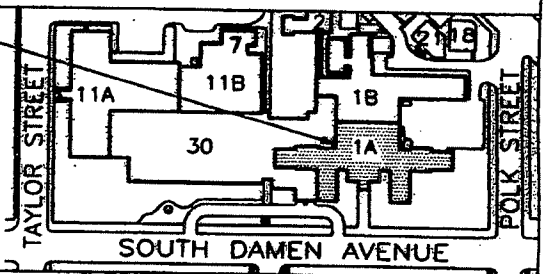

FOUR DIGIT ROOM NUMBER :

1234

- FIRST DIGIT = FLOOR NUMBER
- SECOND DIGIT = ZONE NUMBER
- THIRD DIGIT = ROOM
- FOURTH DIGIT = LOCATION

7501 LINEN CHUTE
7510
7511
7503
CHIEF MEDICAL SERVICE 7506
7498 MECH.
CONFERENCE ROOM 7500
7449
STAIR
7451 EMS EQUIPMENT
7451B CLOSET
7451A TOILET
7453 PHONE
7457A TOILET
7461A TOILET
FIRE CT. 7447A
PHONE 7432
ELECT 7448A
7437A TOILET
7433A TOILET
7405 HAV
7411 SOILED UTILITY
7413 FIRE CLOSET
MEN
SHOWER
STAIR
7497
7409 LOCKER ROOM
7432A
OFFICE 7432
OFFICE 7433
OFFICE 7435
OFFICE 7437
7415 SUPV
NURSE STATION
7401 STORAGE
7403 STORAGE
STORAGE 7491
ELEVATOR LOBBY
HAC 7452
7457
7459
7461
7462
7462A
STAIR
SHOWER
EXAM ROOM 7488
7490
7493
7483
BIO—MED
VACANT
STORAGE 7400
STORAGE 7402
STORAGE 7406
7410
OFFICE 7412
7412A
7414
7416
7417
7421A
7419
7423A
OFFICE 7421
7423
OFFICE 7425
OFFICE 7426
STORAGE 7429
STORAGE 7430
CONFERENCE ROOM 7434
NURSE OFFICE 7440
PATIENT EFFECTS UNIFORM EXCHANGE 7448
7450
7450A
DRESSING RM.
WAITING RM.
SUPPORT SERVICE 7454
BREAK ROOM 7456
7464 LINEN
7422
7422A TOILET
7418 CLEAN LINEN
7420 KITCHEN
7424A TOILET
OFFICE 7424
OFFICE
HAC 7460
TOILET 7468A
KITCHEN 7466
TOILET 7472A
7468
7472
7474
7476
7478
7480
TOILET 7472A
7473A
7475A
SUPPLY 7467
7482
7476A TOILET
7463
7484
7466
7489
7492
7470
7473
7475
7477
7479
7481
MATCH LINE
7493
7495
7492
7494
7489
7490
TOILET 7478A
7480A TOILET
7479A TOILET
7481A TOILET

W
S
N
E

0 5' 10' 20' 30' 40' 50'

DRAWING SCALE : 1/30" = 1'-0"

ZONE 400

7TH FLOOR

=2008=

DEPARTMENT OF VETERANS AFFAIRS

JESSE BROWN VA MEDICAL CENTER

ENGINEERING SERVICE

= ZONE 500 = 8TH FL =

DRAWING AREA

BLDG NR:	ROOM NUMBER ZONES:
30	= 100'S
11A	= 200'S
11B	= 300'S
1A	= 400'S
1B	= 500'S

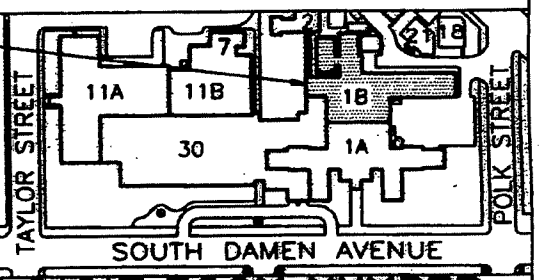

FOUR DIGIT ROOM NUMBER :

1234

- FIRST DIGIT = FLOOR NUMBER
- SECOND DIGIT = ZONE NUMBER
- THIRD DIGIT = ROOM
- FOURTH DIGIT = LOCATION

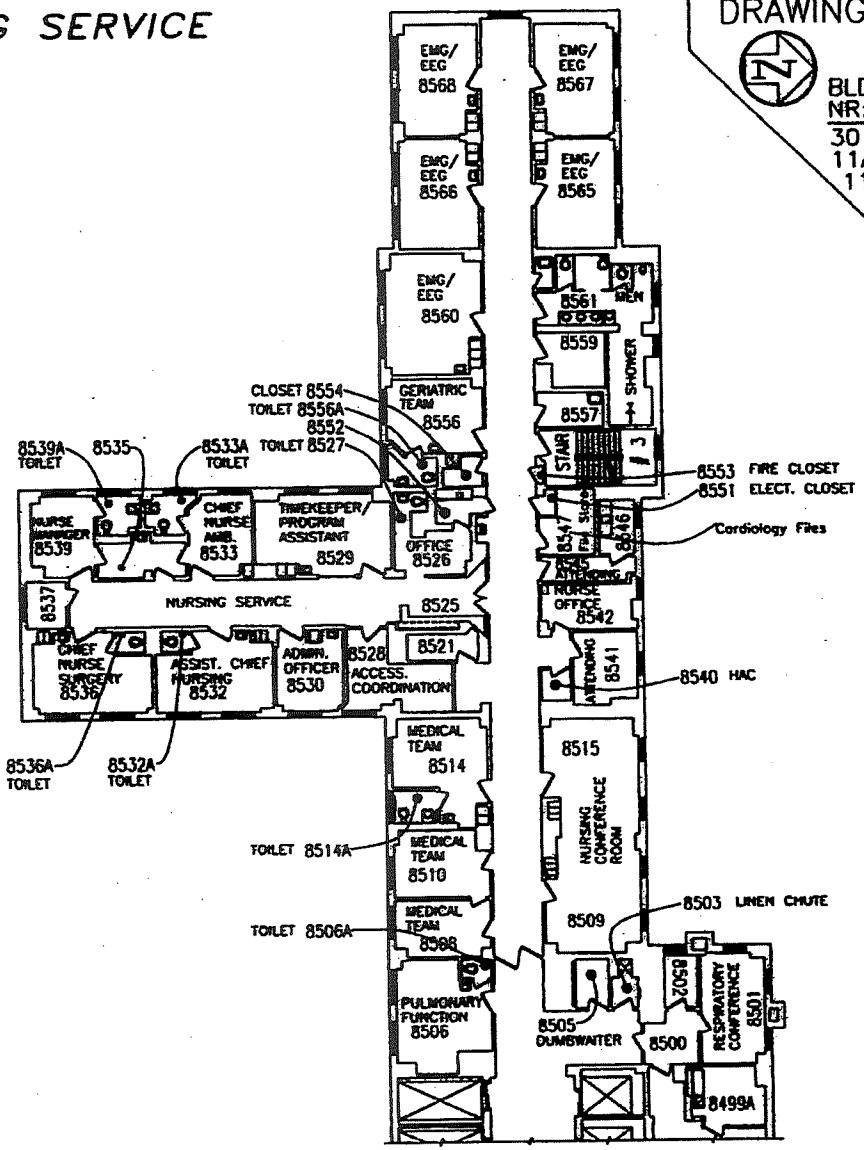

ZONE 500

8TH FLOOR

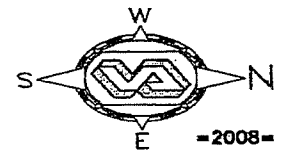

=2008=

0 5' 10' 20' 30' 40' 50'

DRAWING SCALE : 1/30" = 1'-0"

DEPARTMENT OF VETERANS AFFAIRS

JESSE BROWN VA MEDICAL CENTER

ENGINEERING SERVICE

= ZONE 400 = 8TH FL =

DRAWING AREA

BLDG NR:	ROOM NUMBER ZONES:
30	= 100'S
11A	= 200'S
11B	= 300'S
1A	= 400'S
1B	= 500'S

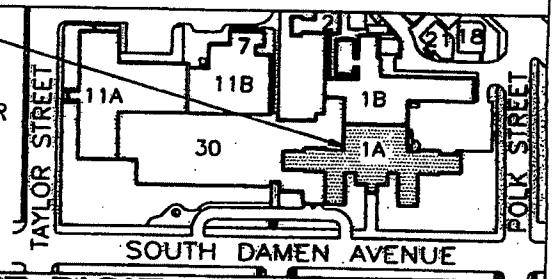

FOUR DIGIT ROOM NUMBER :

1234

- FIRST DIGIT = FLOOR NUMBER
- SECOND DIGIT = ZONE NUMBER
- THIRD DIGIT = ROOM
- FOURTH DIGIT = LOCATION

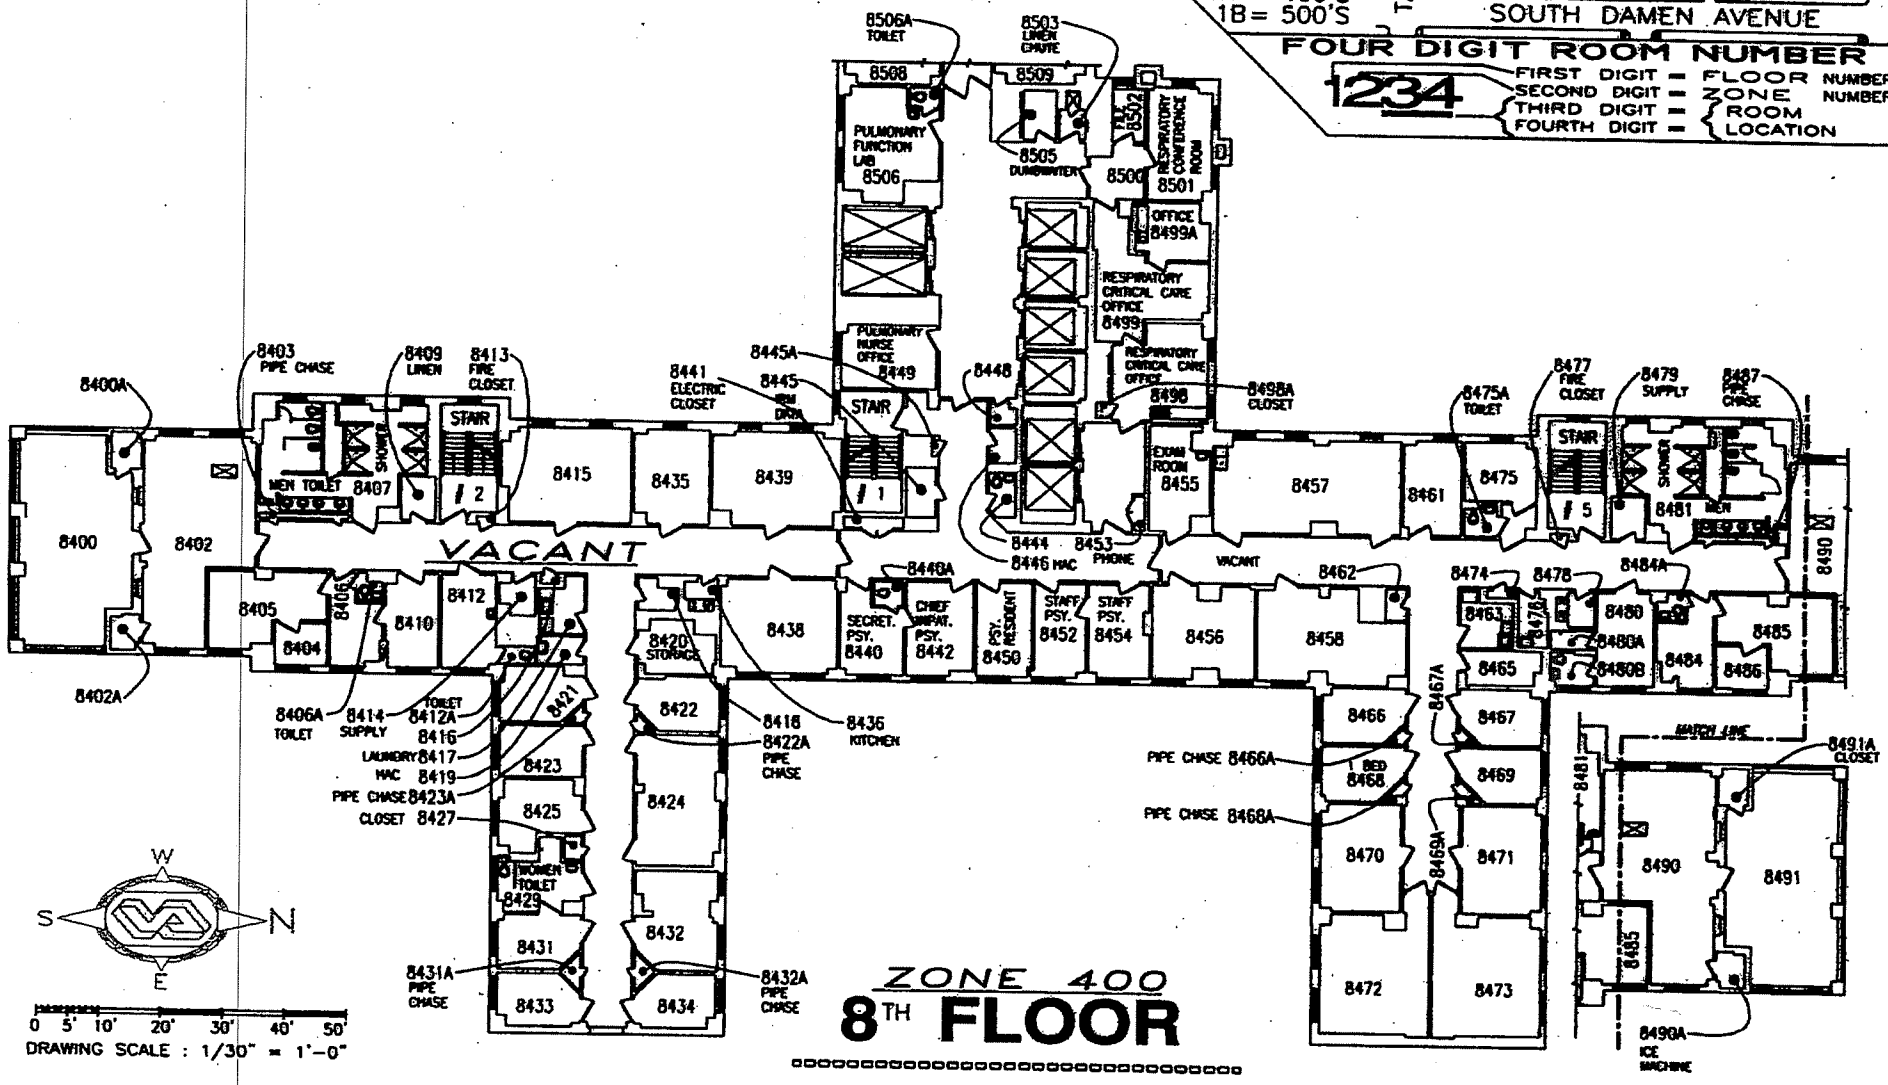

ZONE 400

8TH FLOOR

=2008=

DEPARTMENT OF VETERANS AFFAIRS

JESSE BROWN VA MEDICAL CENTER

ENGINEERING SERVICE

= ZONE 500 = 9TH FL =

DRAWING AREA

BLDG NR:	ROOM NUMBER ZONES:
30	= 100'S
11A	= 200'S
11B	= 300'S
1A	= 400'S
1B	= 500'S

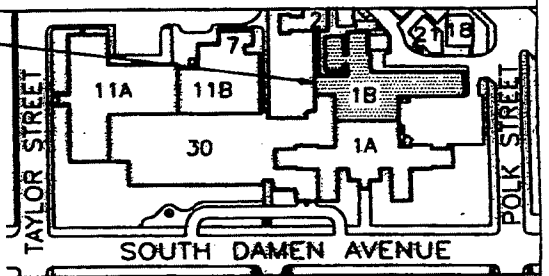

FOUR DIGIT ROOM NUMBER :

1234

- FIRST DIGIT = FLOOR NUMBER
- SECOND DIGIT = ZONE NUMBER
- THIRD DIGIT = ROOM
- FOURTH DIGIT = LOCATION

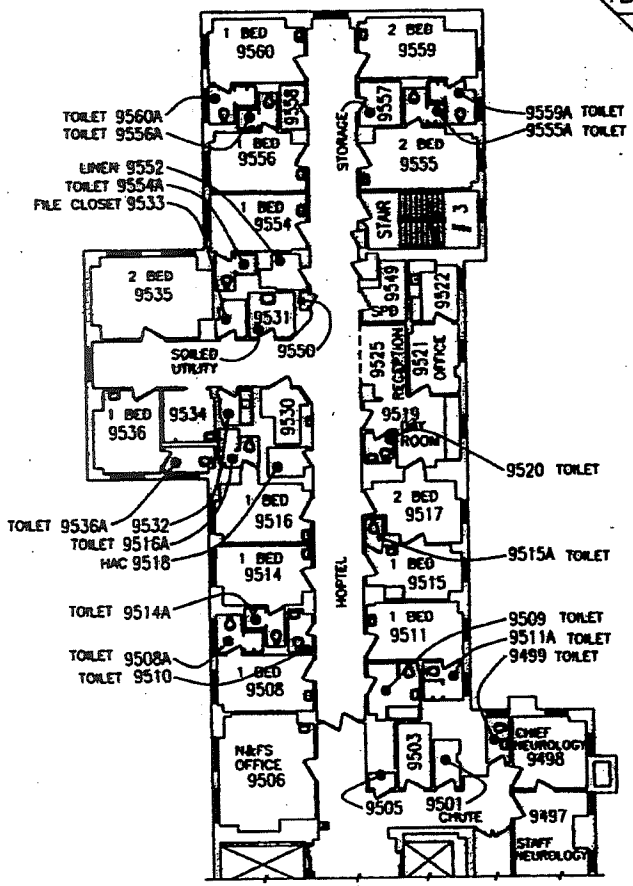

ZONE 500

9TH FLOOR

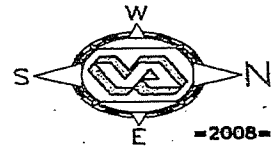

=2008=

0 5' 10' 20' 30' 40' 50'

DRAWING SCALE : 1/30" = 1'-0"

DEPARTMENT OF VETERANS AFFAIRS

V. A. CHICAGO HEALTH CARE SYSTEM

WEST SIDE MEDICAL CENTER

ENGINEERING SERVICE

= ZONE 400 = 9 FL

DRAWING AREA

BLDG NR:	ROOM NUMBER ZONES:
30	= 100'S
11A	= 200'S
11B	= 300'S
1A	= 400'S
1B	= 500'S

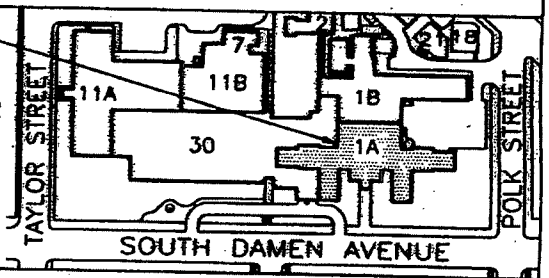

1234
- FIRST DIGIT = FLOOR NUMBER
- SECOND DIGIT = ZONE NUMBER
- THIRD DIGIT = ROOM
- FOURTH DIGIT = LOCATION

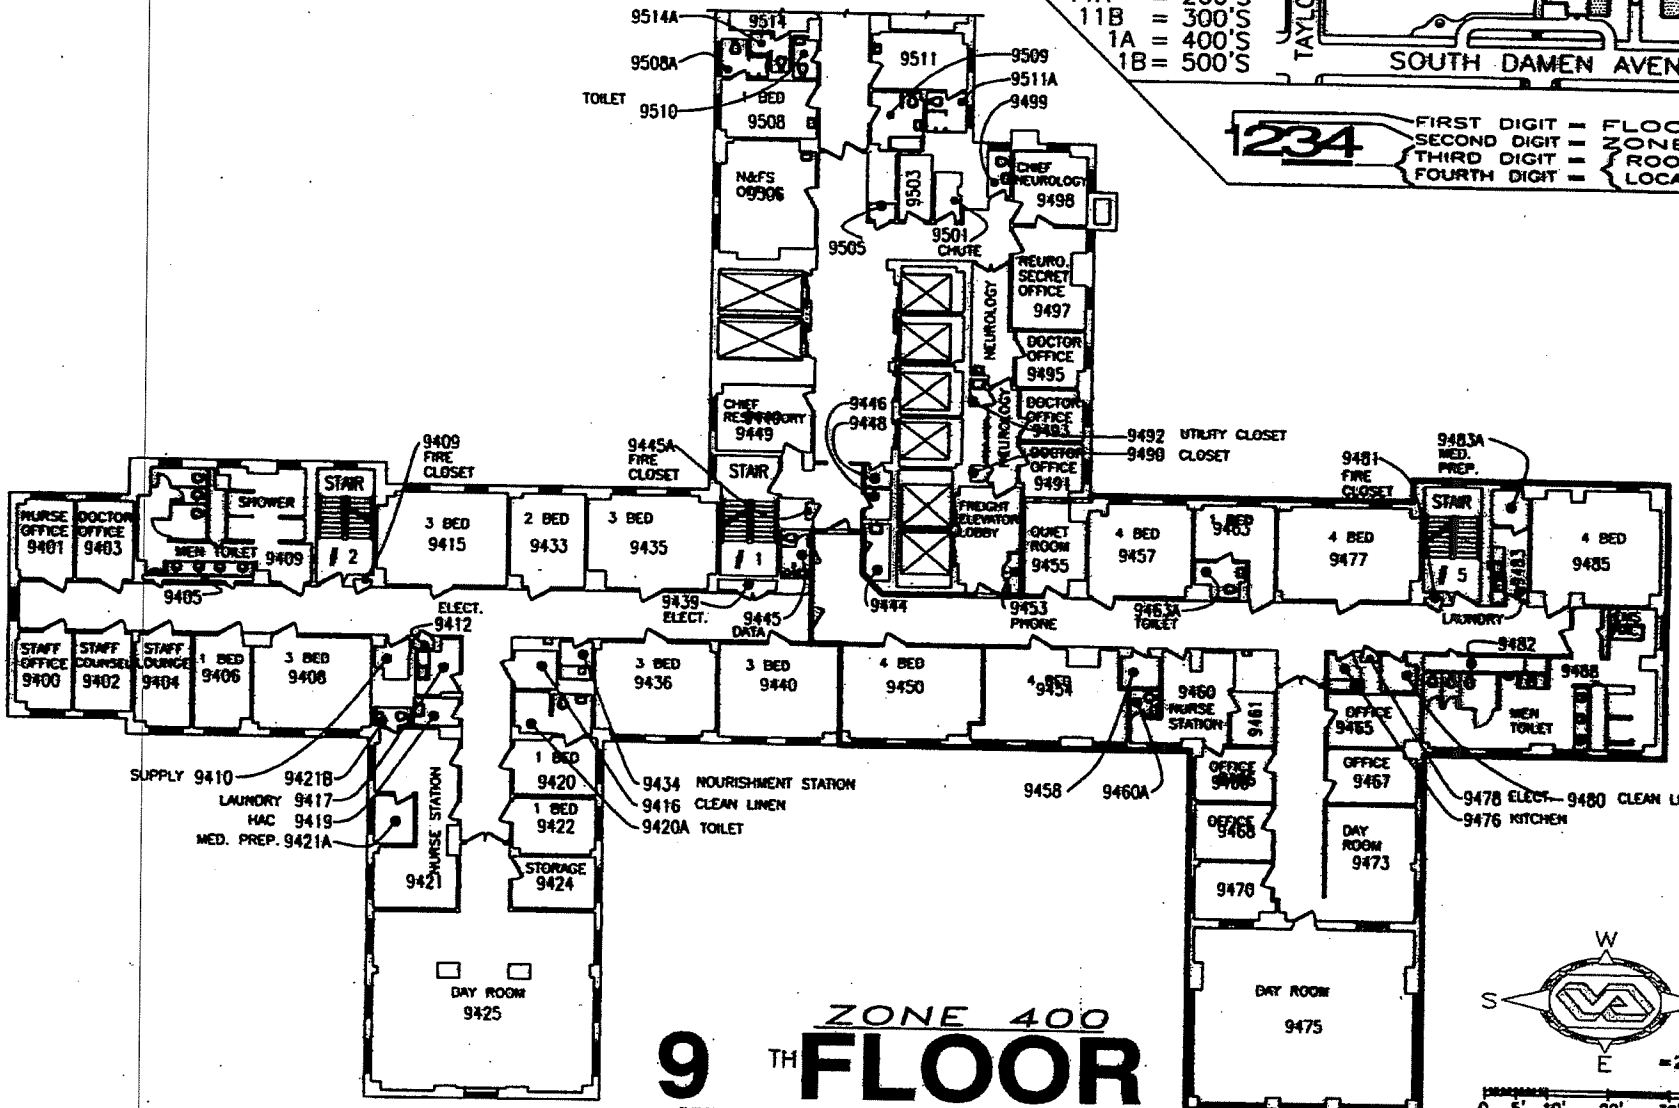

ZONE 400

9 TH FLOOR

=2001=

0 5' 10' 20' 30' 40'

DRAWING SCALE : 1/30" = 1'-0"

DEPARTMENT OF VETERANS AFFAIRS

JESSE BROWN VA MEDICAL CENTER

ENGINEERING SERVICE

= ZONE 500 = 10TH FL =

DRAWING AREA

BLDG NR:	ROOM NUMBER ZONES:
30	= 100'S
11A	= 200'S
11B	= 300'S
1A	= 400'S
1B	= 500'S

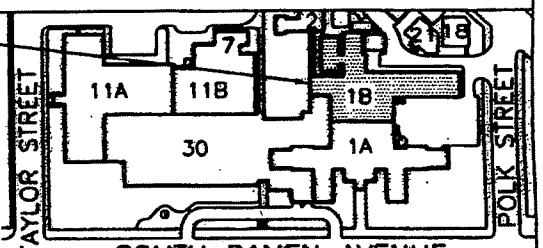

FOUR DIGIT ROOM NUMBER :

1234

- FIRST DIGIT = FLOOR NUMBER
- SECOND DIGIT = ZONE NUMBER
- THIRD DIGIT = ROOM
- FOURTH DIGIT = LOCATION

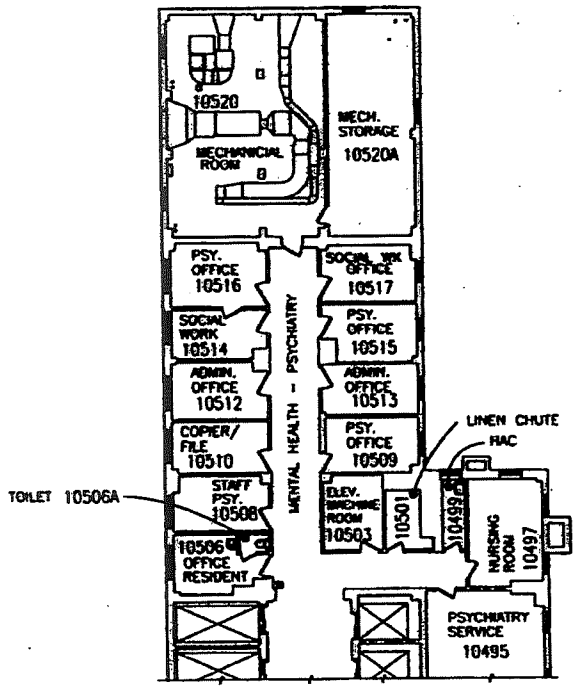

ZONE 500

10TH FLOOR

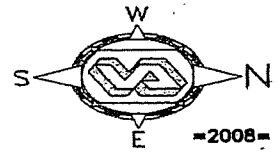

=2008=

0 5' 10' 20' 30' 40' 50'

DRAWING SCALE : 1/30" = 1'-0"

DEPARTMENT OF VETERANS AFFAIRS

JESSE BROWN VA MEDICAL CENTER

ENGINEERING SERVICE

= ZONE 400 = 10TH FL =

DRAWING AREA

BLDG NR:	ROOM NUMBER ZONES:
30 (Atrim)	= 100'S
11A (Taylor)	= 200'S
11B (Ogden)	= 300'S
1A (Damen)	= 400'S
1B (Damen)	= 500'S
2 (Bed)	= 600'S

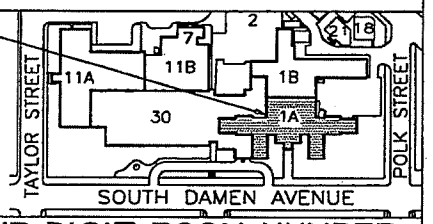

FOUR DIGIT ROOM NUMBER : 1234

- FIRST DIGIT = FLOOR NUMBER
- SECOND DIGIT = ZONE NUMBER
- THIRD DIGIT = ROOM
- FOURTH DIGIT = LOCATION

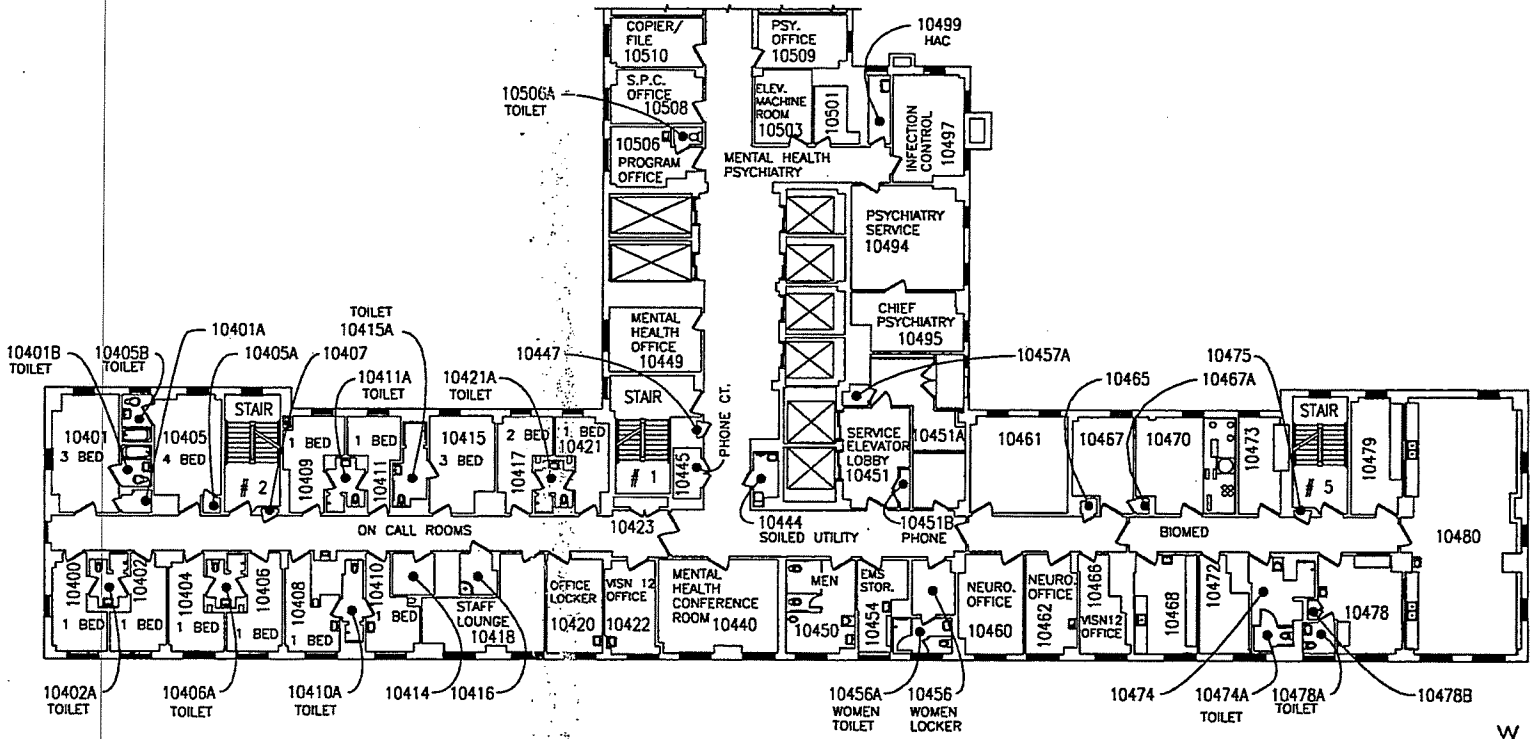

ZONE 400

10TH FLOOR

=2009=

0 5' 10' 20' 30' 40' 50'

DRAWING SCALE : 1/30" = 1'-0"

DEPARTMENT OF VETERANS AFFAIRS
JESSE BROWN VA MEDICAL CENTER
ENGINEERING SERVICE

ZONE 400 & 500 = PENTHOUSE =

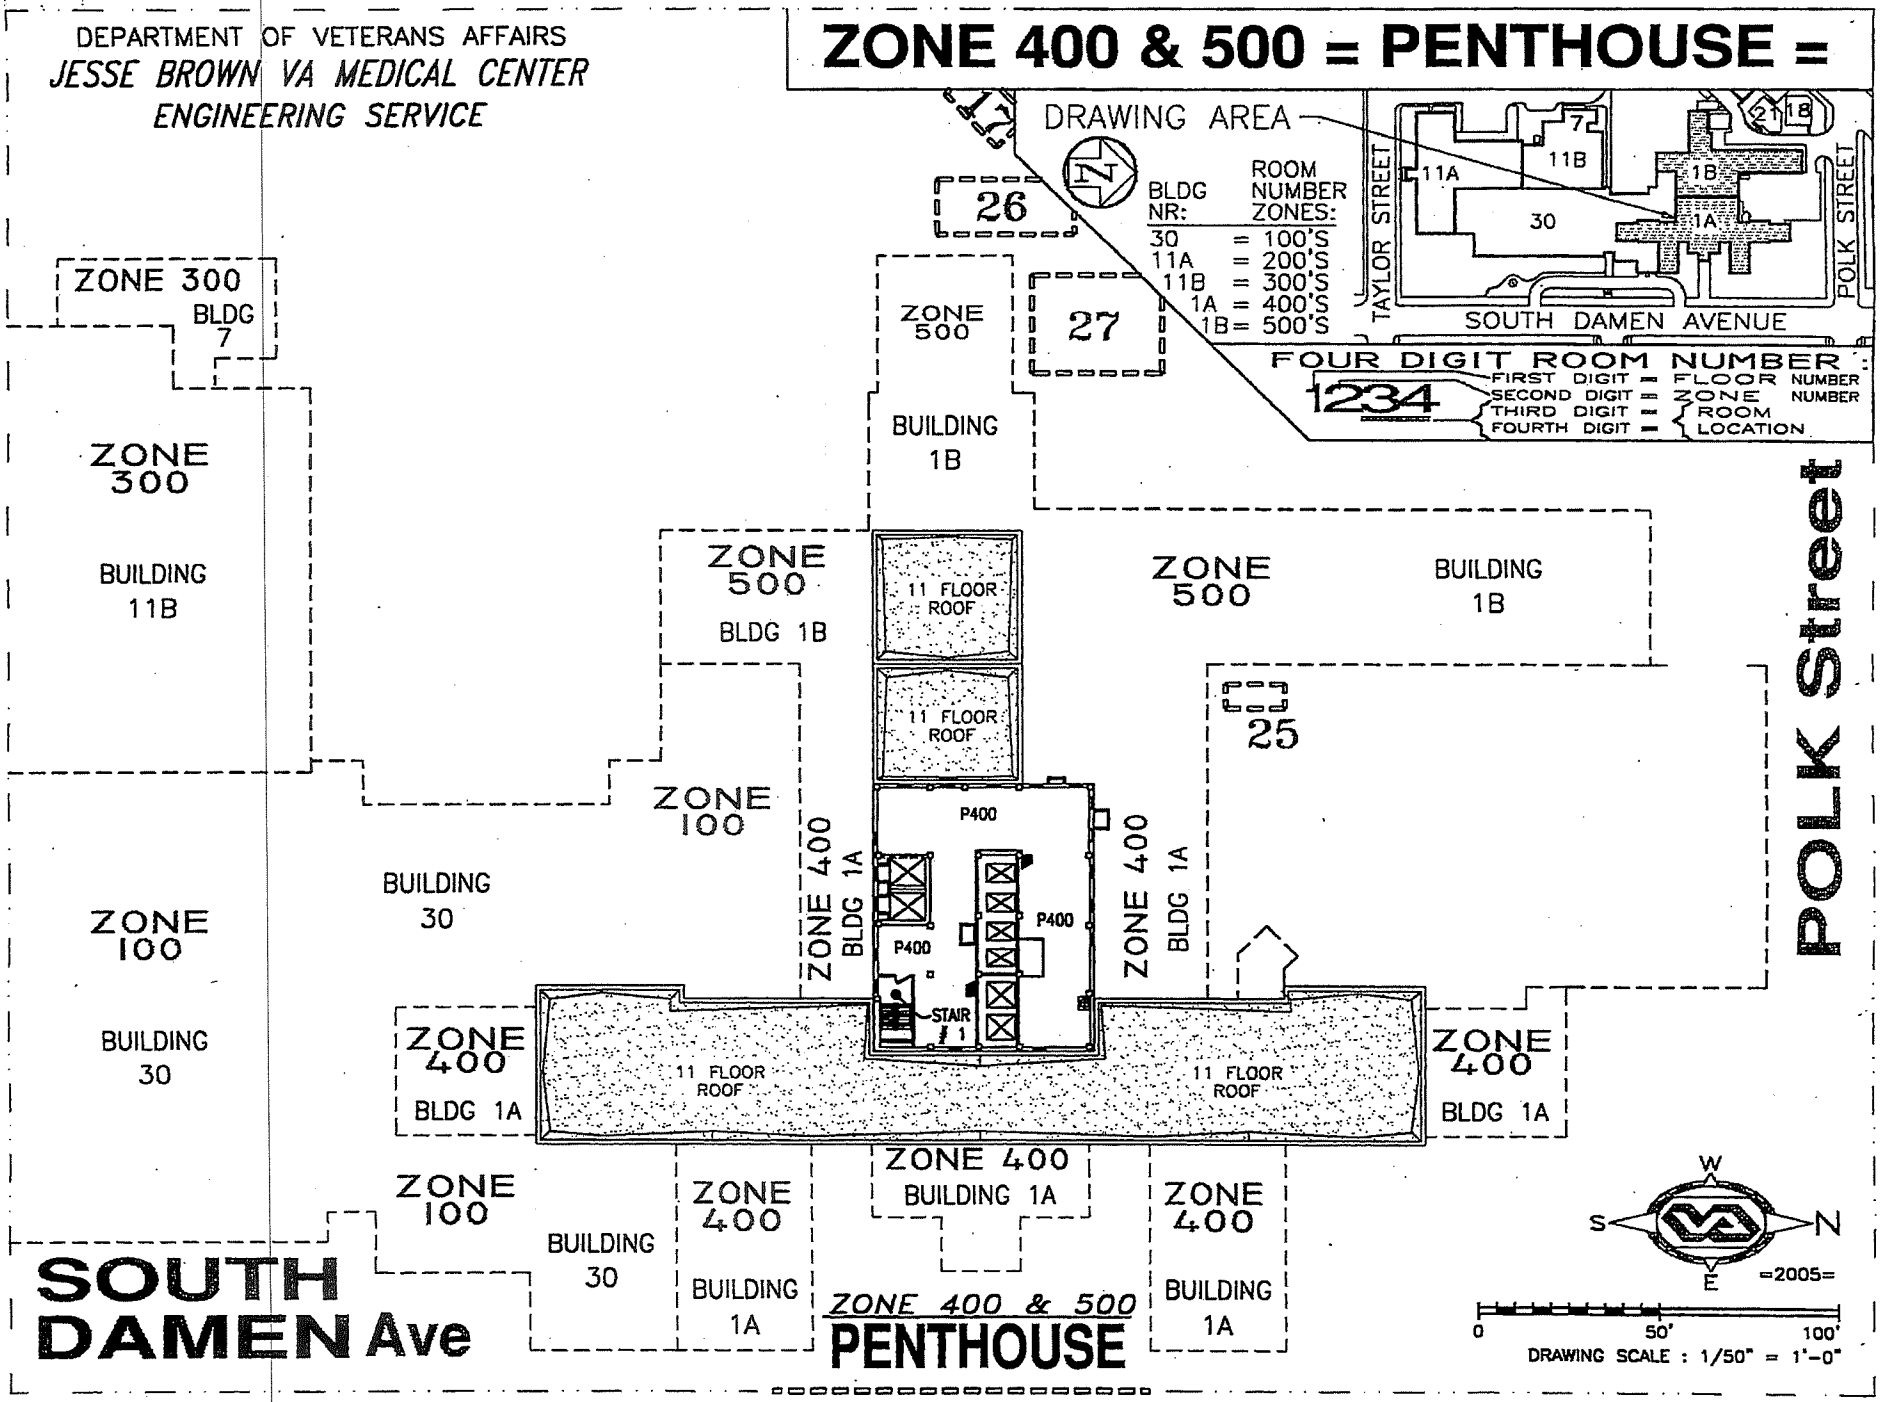

DEPARTMENT OF VETERANS AFFAIRS
JESSE BROWN VA MEDICAL CENTER
ENGINEERING SERVICE

ZONE 400 & 500 = MACHINE ROOM =

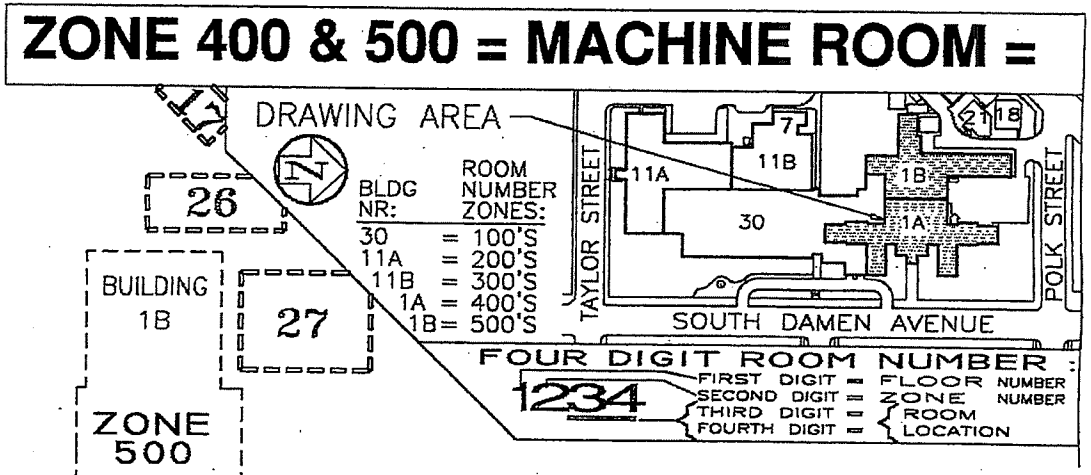

ZONE 300
BLDG 7

ZONE 300
BUILDING 11B

ZONE 100
BUILDING 30

ZONE 100
BUILDING 30

ZONE 100
BUILDING 30

ZONE 500
BLDG 1B

ZONE 500
BUILDING 1B

ZONE 500
BUILDING 1B

ZONE 500

ZONE 100

ZONE 400
BLDG 1A

ZONE 400
BLDG 1A

ZONE 400
BLDG 1A

ZONE 400
BUILDING 1A

ZONE 400
BUILDING 1A

ZONE 400
BUILDING 1A

ZONE 400 BLDG 1A

ZONE 400 BLDG 1A

12 FLOOR ROOF
M400
M401
12 FLOOR ROOF
M401

26
27
25

ZONE 400 & 500 MACHINE ROOM

SOUTH DAMEN Ave

POLK Street

W S N E
=2005=

0 50' 100'
DRAWING SCALE : 1/50" = 1'-0"