Bed Tower

FOR ANY ROOM NUMBER CHANGE, PLEASE CONTACT E.M.S.

DEPARTMENT OF VETERAN AFFAIRS

JESSE BROWN
V. A. MEDICAL CENTER

ENGINEERING SERVICE

P O Box 8195, CHICAGO IL.60680

BUILDING 40

ARCHITECTURAL

THERE ARE 2 ROOM NUMBER SYSTEMS IN THIS SET OF DRAWINGS:
V.A. SYSTEM AND THE DESIGNER (S.O.M.) SYSTEM

(REVISION : 08-08-08)

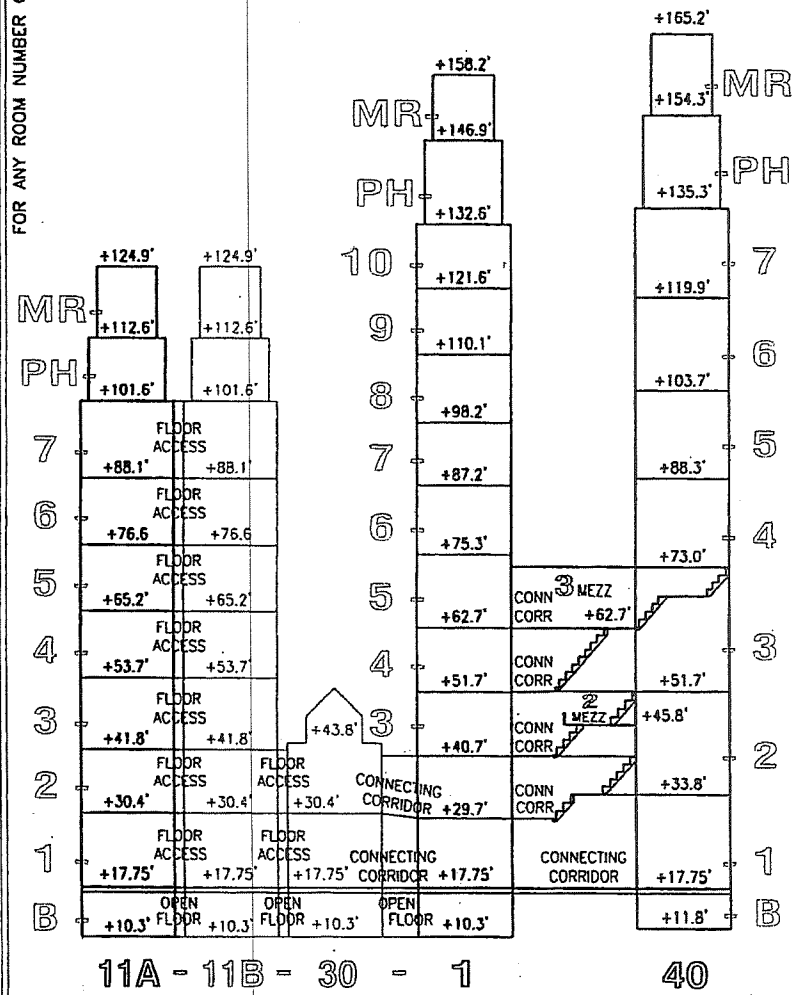

BUILDING ELEVATIONS

SITE PLAN

BUILDING SCHEDULE

1 = HOSPITAL BUILDING :
- 1A - EAST WING : -- North Ward
  -- South Ward
- 1B - WEST WING : -- West Ward

11A = AMBULATORY CARE SOUTH BUILDING
11B = AMBULATORY CARE NORTH BUILDING
30 = OUTPATIENT CLINIC BUILDING
32 = WELLNESS CENTER, ENGINEERING SHOPS.
40 = BED TOWER

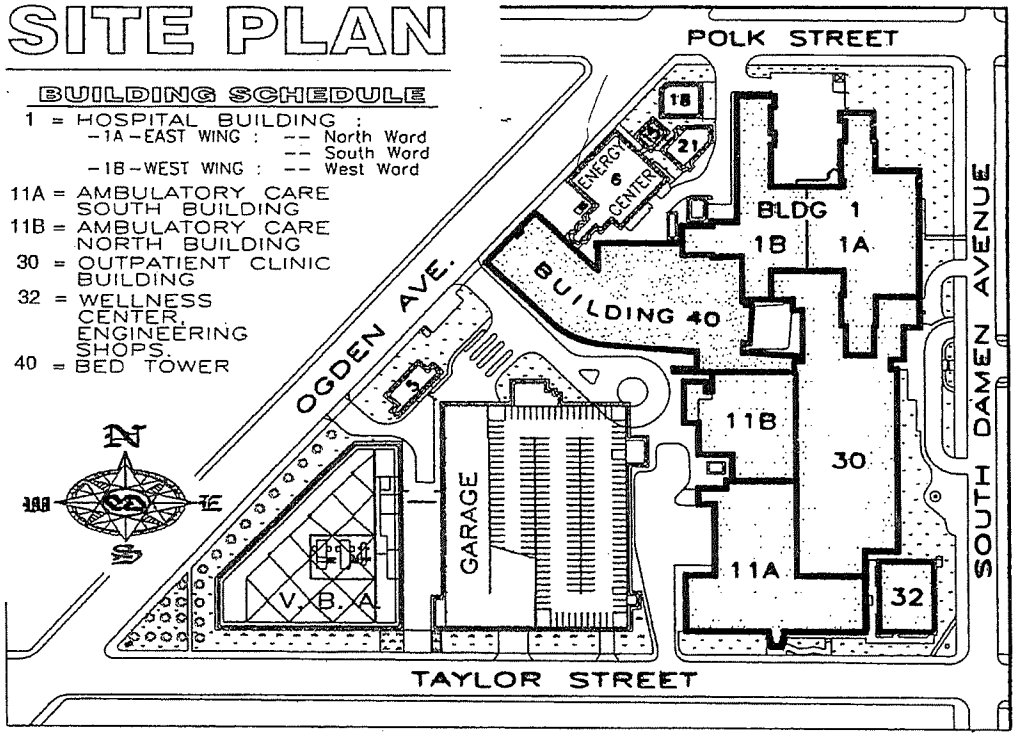

DRAWING 1 OF 20

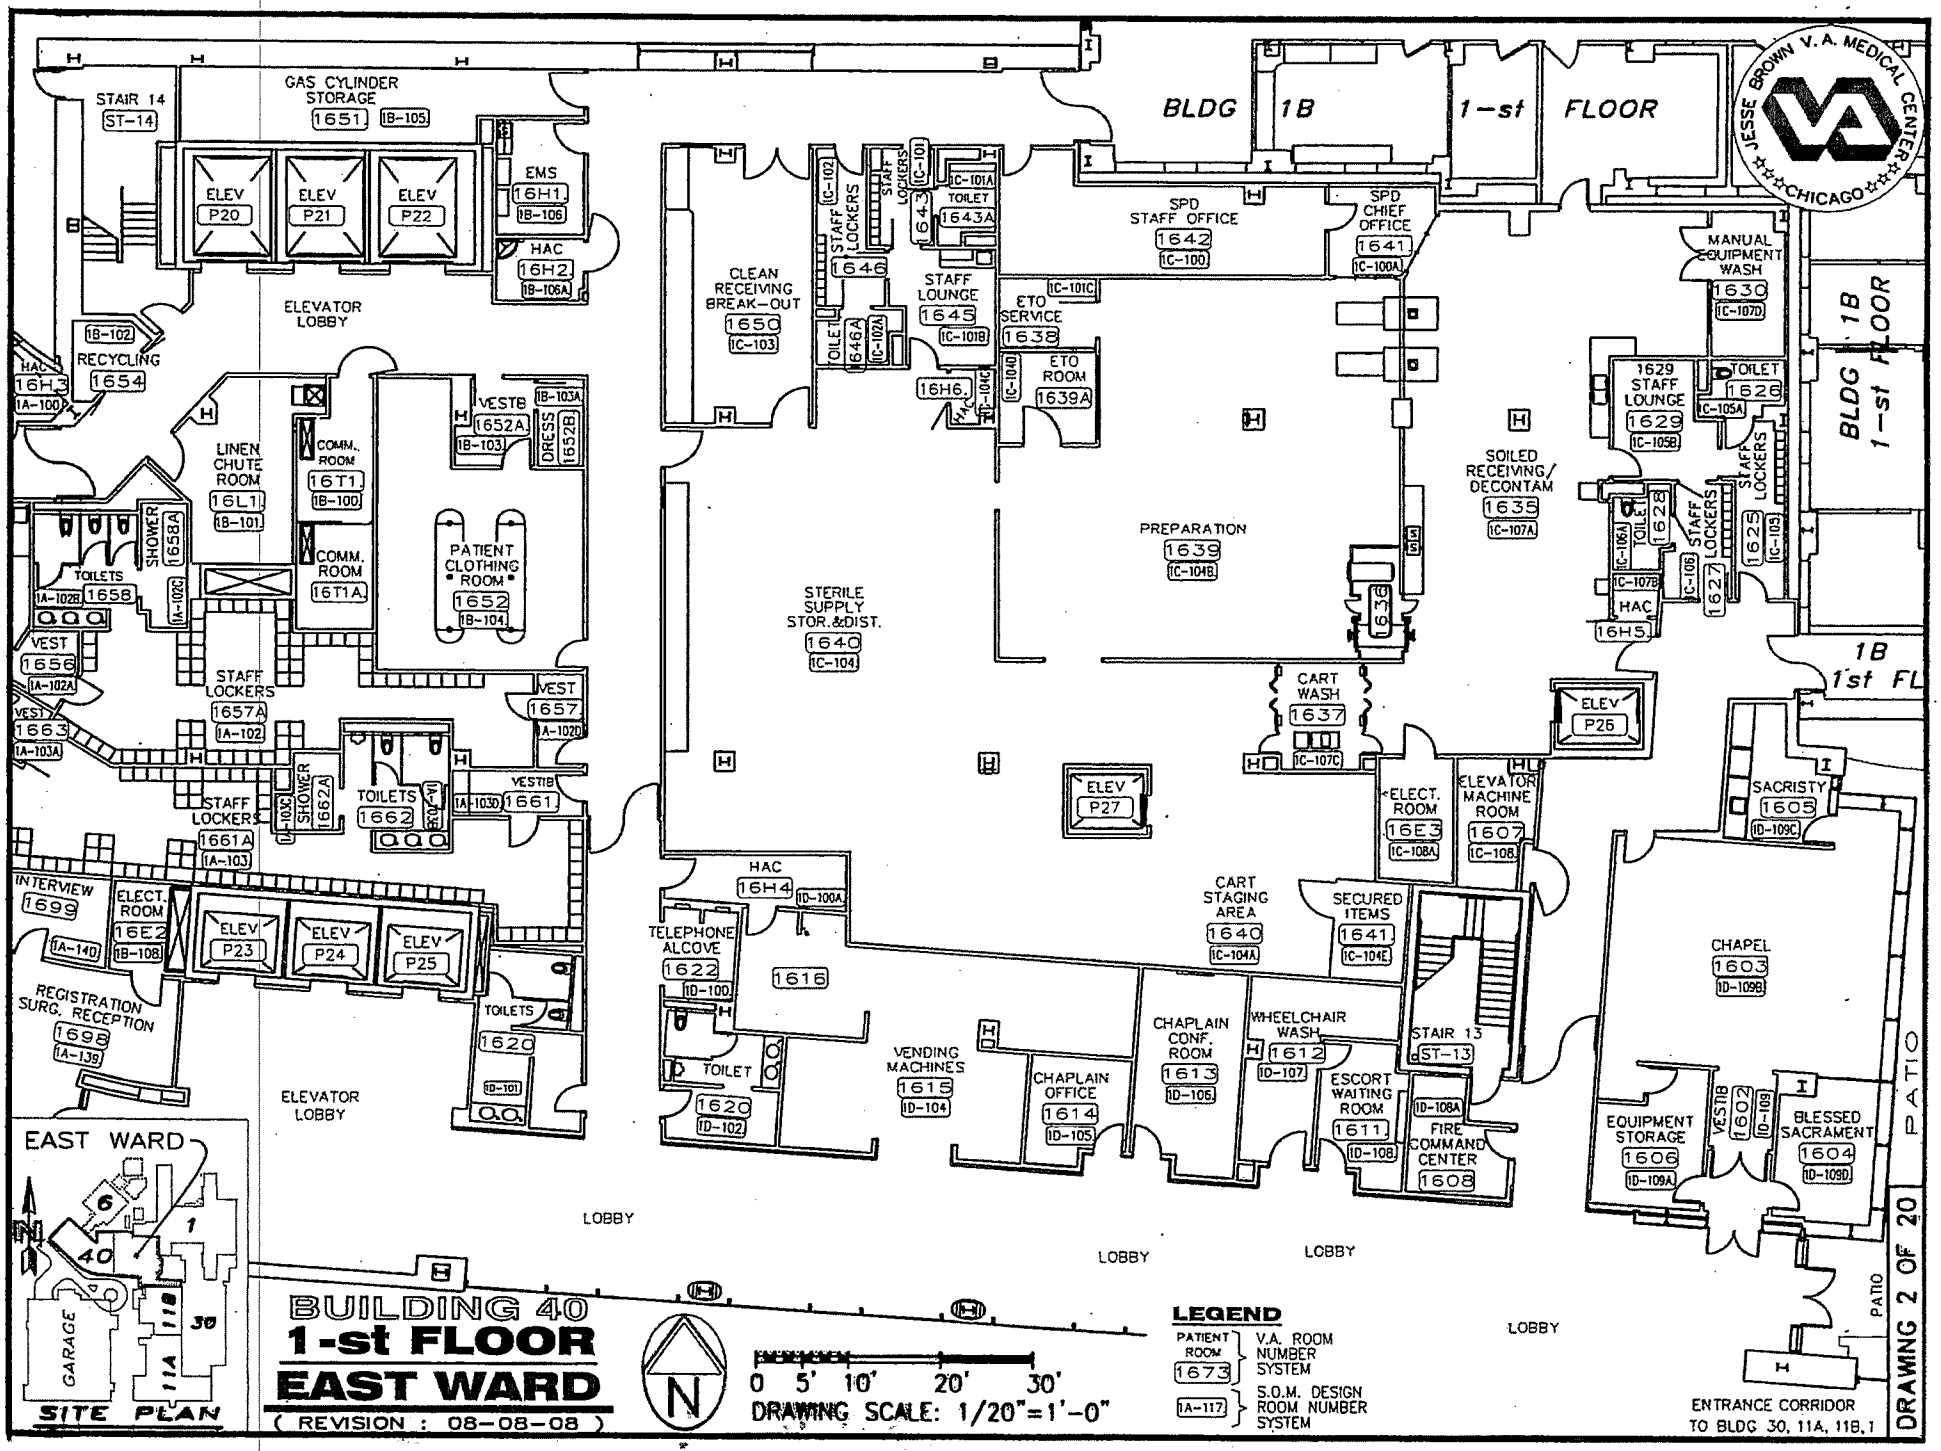
BLDG 1B 1-st FLOOR
JESSE BROWN V.A. MEDICAL CENTER CHICAGO
STAIR 14 ST-14
GAS CYLINDER STORAGE 1651 1B-105
ELEV P20
ELEV P21
ELEV P22
EMS 16H1 1B-106
HAC 16H2 1B-106A
ELEVATOR LOBBY
RECYCLING 1654 1B-102
HAC 16H3 1A-100
LINEN CHUTE ROOM 16L1 1B-101
COMM. ROOM 16T1 1B-100
COMM. ROOM 16T1A
VESTIB 1652A 1B-103
DRESS 1652B 1B-103A
PATIENT CLOTHING ROOM 1652 1B-104
SHOWER 1658A
TOILETS 1658 1A-102B
VEST 1656 1A-102A
VEST 1663 1A-103A
STAFF LOCKERS 1657A 1A-102
VEST 1657 1A-102D
STAFF LOCKERS 1661A 1A-103
SHOWER 1662A
TOILETS 1662
VESTIB 1661 1A-103D
INTERVIEW 1699 1A-140
ELECT. ROOM 16E2 1B-108
ELEV P23
ELEV P24
ELEV P25
REGISTRATION SURG. RECEPTION 1698 1A-139
TOILETS 1620 1D-101
ELEVATOR LOBBY
EAST WARD
SITE PLAN
GARAGE
CLEAN RECEIVING BREAK-OUT 1650 1C-103
STAFF LOCKERS 1646 1C-102
STAFF LOCKERS 1643 1C-101
TOILET 1643A 1C-101A
STAFF LOUNGE 1645 1C-101B
TOILET 1646A 1C-102A
16H6 1C-104C
ETO SERVICE 1638 1C-101C
ETO ROOM 1639A 1C-104D
SPD STAFF OFFICE 1642 1C-100
SPD CHIEF OFFICE 1641 1C-100A
STERILE SUPPLY STOR.&DIST. 1640 1C-104
PREPARATION 1639 1C-104B
SOILED RECEIVING/ DECONTAM 1635 1C-107A
CART WASH 1637 1C-107C
ELEV P26
ELEV P27
HAC 16H4 1D-100A
TELEPHONE ALCOVE 1622 1D-100
1616
TOILET 1620 1D-102
VENDING MACHINES 1615 1D-104
CHAPLAIN OFFICE 1614 1D-105
CHAPLAIN CONF. ROOM 1613 1D-106
WHEELCHAIR WASH 1612 1D-107
CART STAGING AREA 1640 1C-104A
SECURED ITEMS 1641 1C-104E
ELECT. ROOM 16E3 1C-108A
ELEVATOR MACHINE ROOM 1607 1C-108
STAIR 13 ST-13
ESCORT WAITING ROOM 1611 1D-108
FIRE COMMAND CENTER 1608 1D-108A
MANUAL EQUIPMENT WASH 1630 1C-107D
1629 STAFF LOUNGE 1629 1C-105B
TOILET 1626 1C-105A
TOILET 1628 1C-106A
STAFF LOCKERS 1625 1C-103
STAFF LOCKERS 1627 1C-106
HAC 16H5 1C-107B
SACRISTY 1605 1D-109C
CHAPEL 1603 1D-109B
EQUIPMENT STORAGE 1606 1D-109A
VESTIB 1602 1D-109
BLESSED SACRAMENT 1604 1D-109D
PATIO
LOBBY
ENTRANCE CORRIDOR TO BLDG 30, 11A, 11B, 1
BUILDING 40
1-st FLOOR
EAST WARD
(REVISION : 08-08-08)
0 5' 10' 20' 30'
DRAWING SCALE: 1/20"=1'-0"
LEGEND
PATIENT ROOM 1673 V.A. ROOM NUMBER SYSTEM
1A-117 S.O.M. DESIGN ROOM NUMBER SYSTEM
DRAWING 2 OF 20

BUILDING 40
1-st FLOOR
WEST WARD
(REVISION : 08-08-08)

JESSE BROWN V.A. MEDICAL CENTER
CHICAGO

LEGEND

PATIENT ROOM 1673 } V.A. ROOM NUMBER SYSTEM
1A-117 } S.O.M. ROOM NUMBER SYSTEM

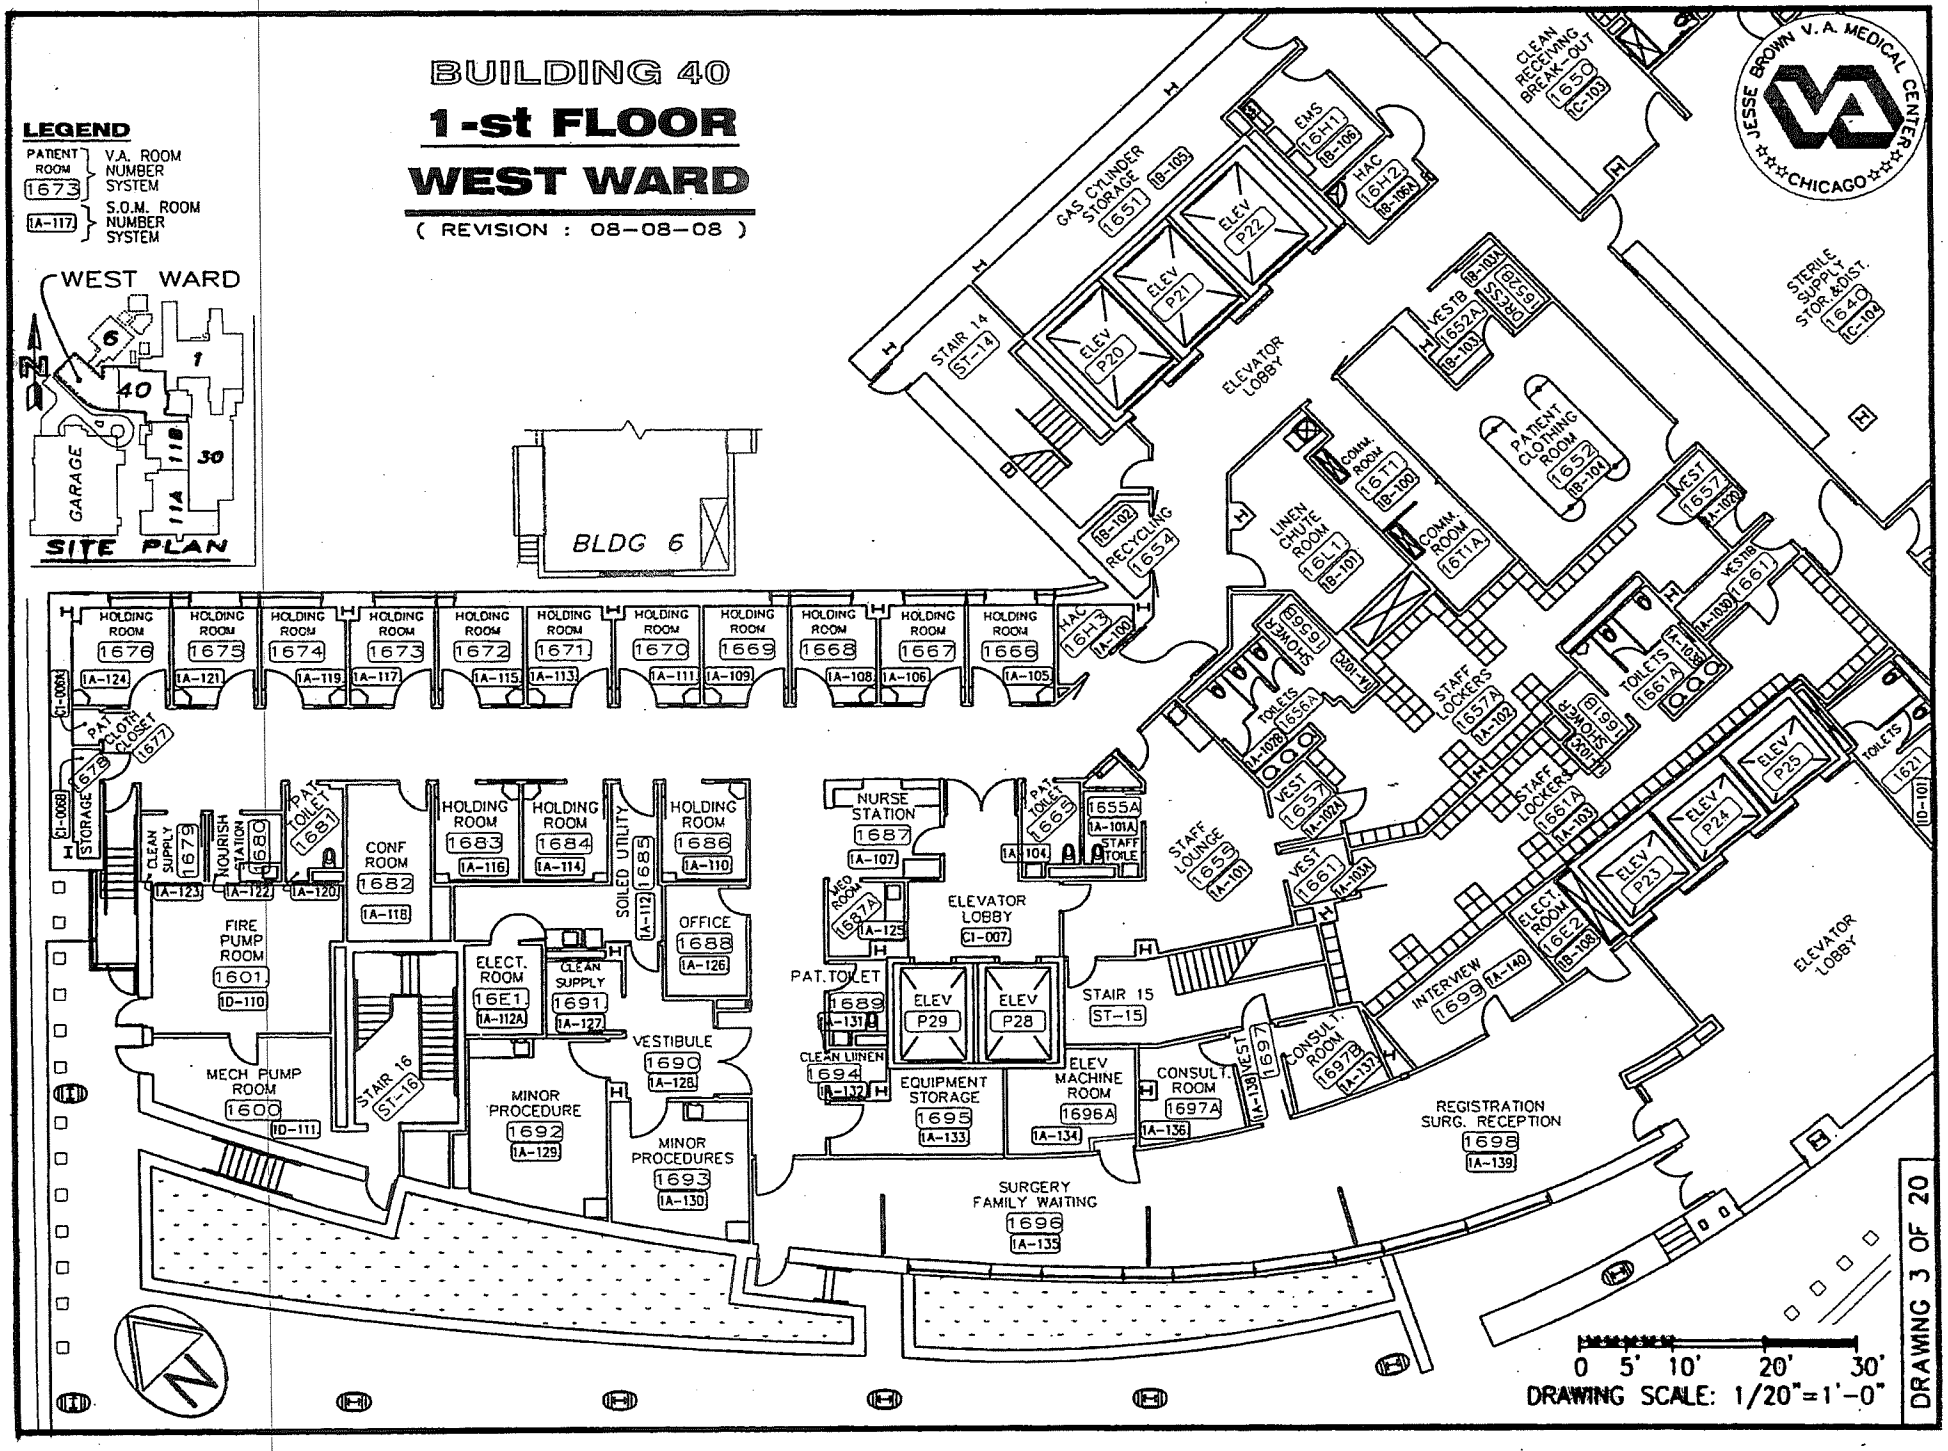

DRAWING 3 OF 20

BUILDING 40
2-nd FLOOR
WEST WARD

(REVISION : 08-08-08)

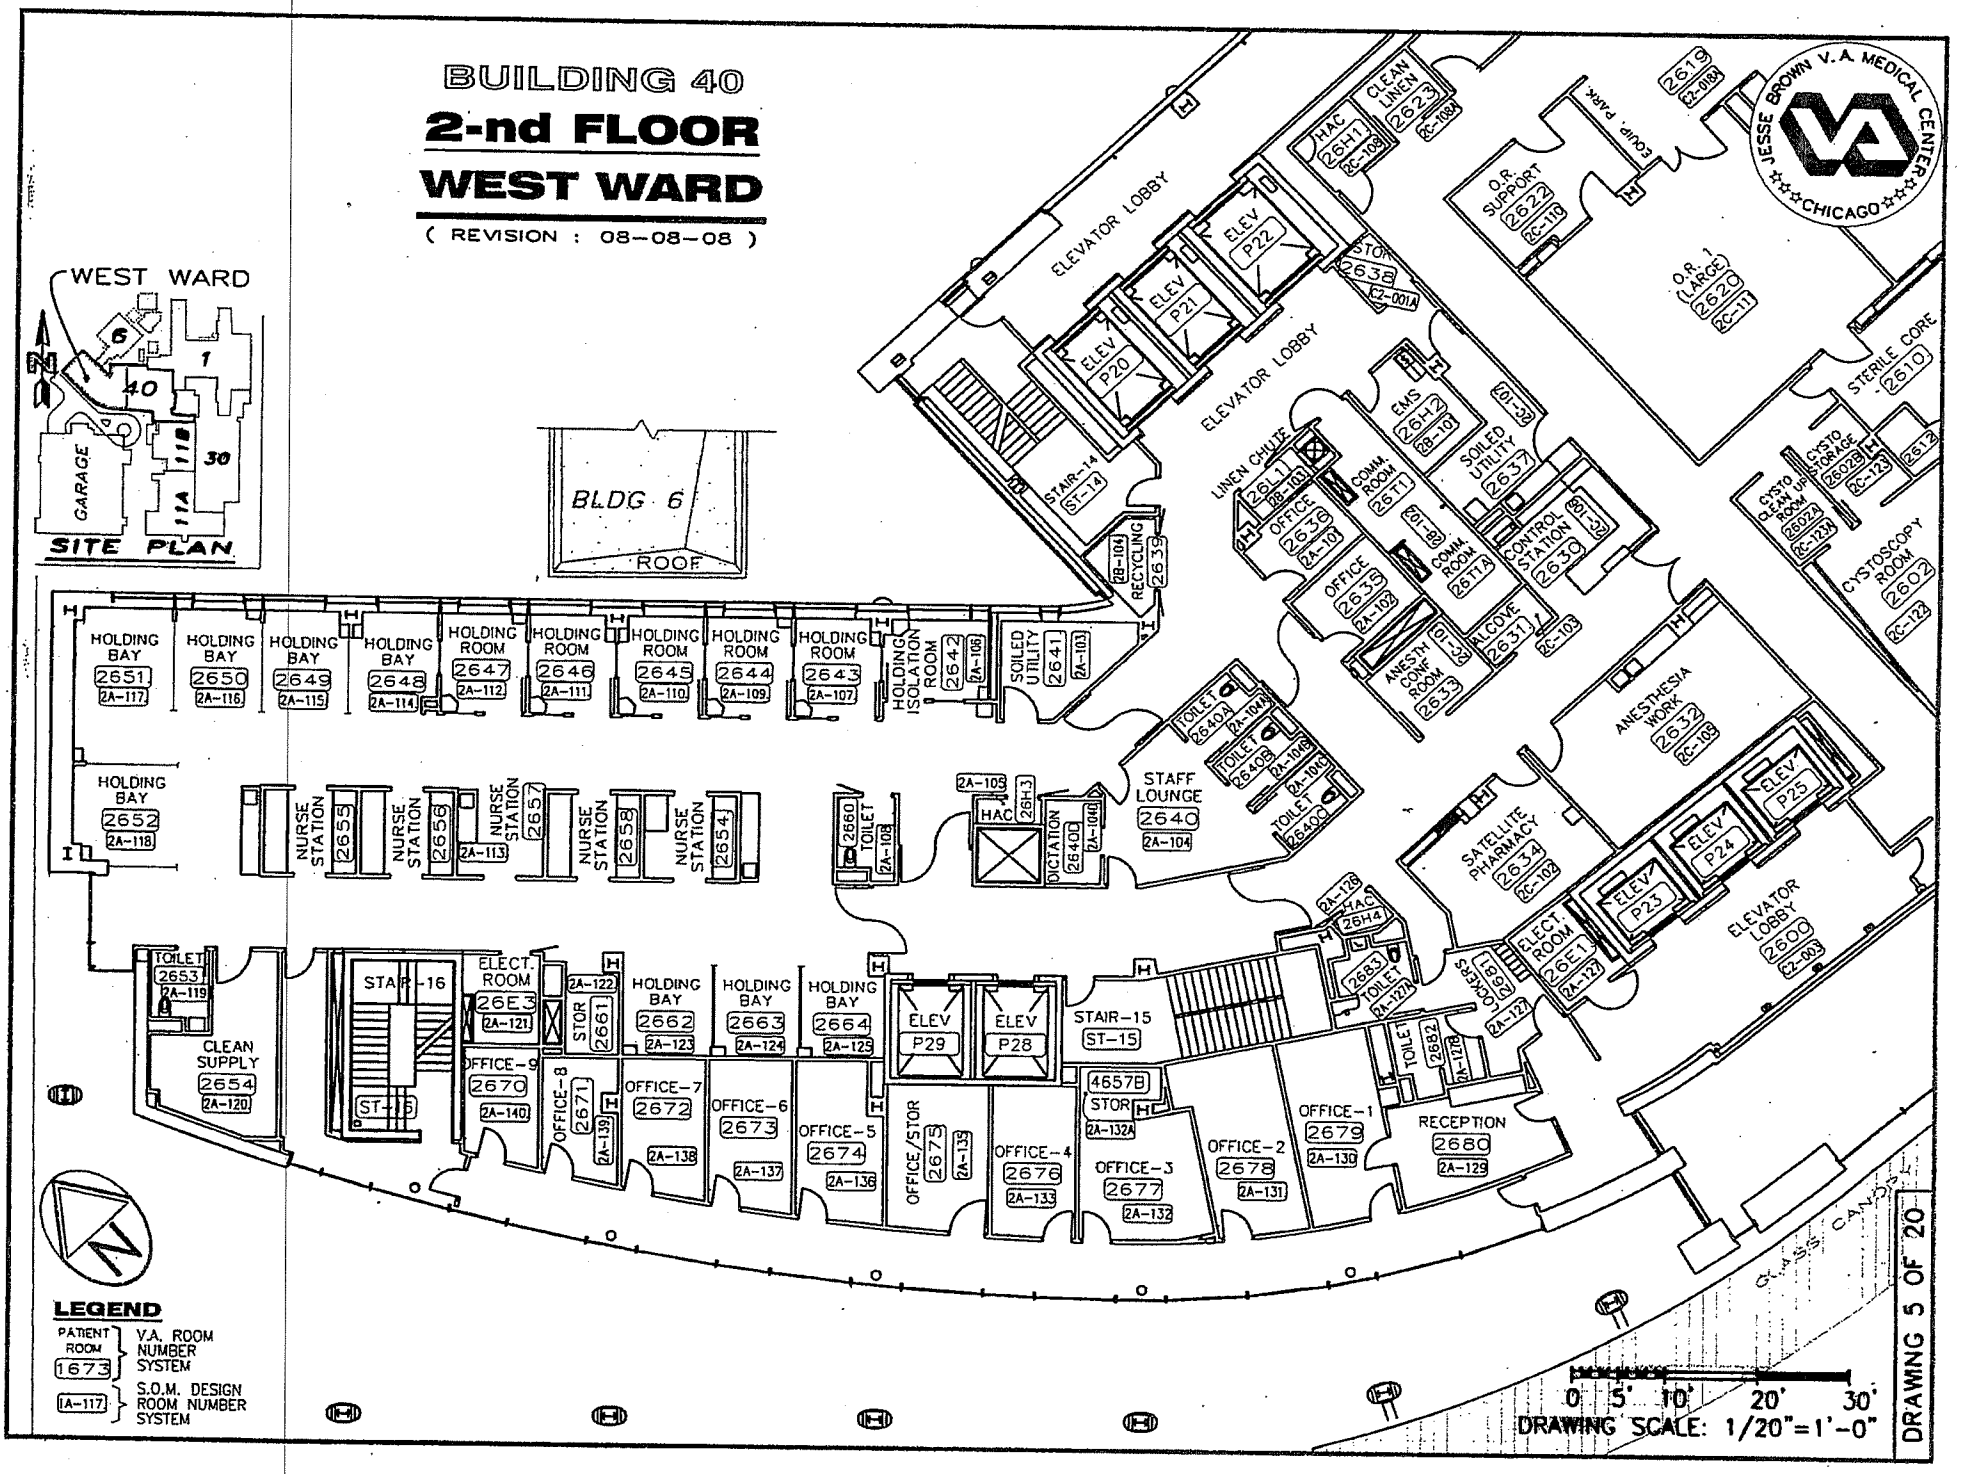

DRAWING 5 OF 20

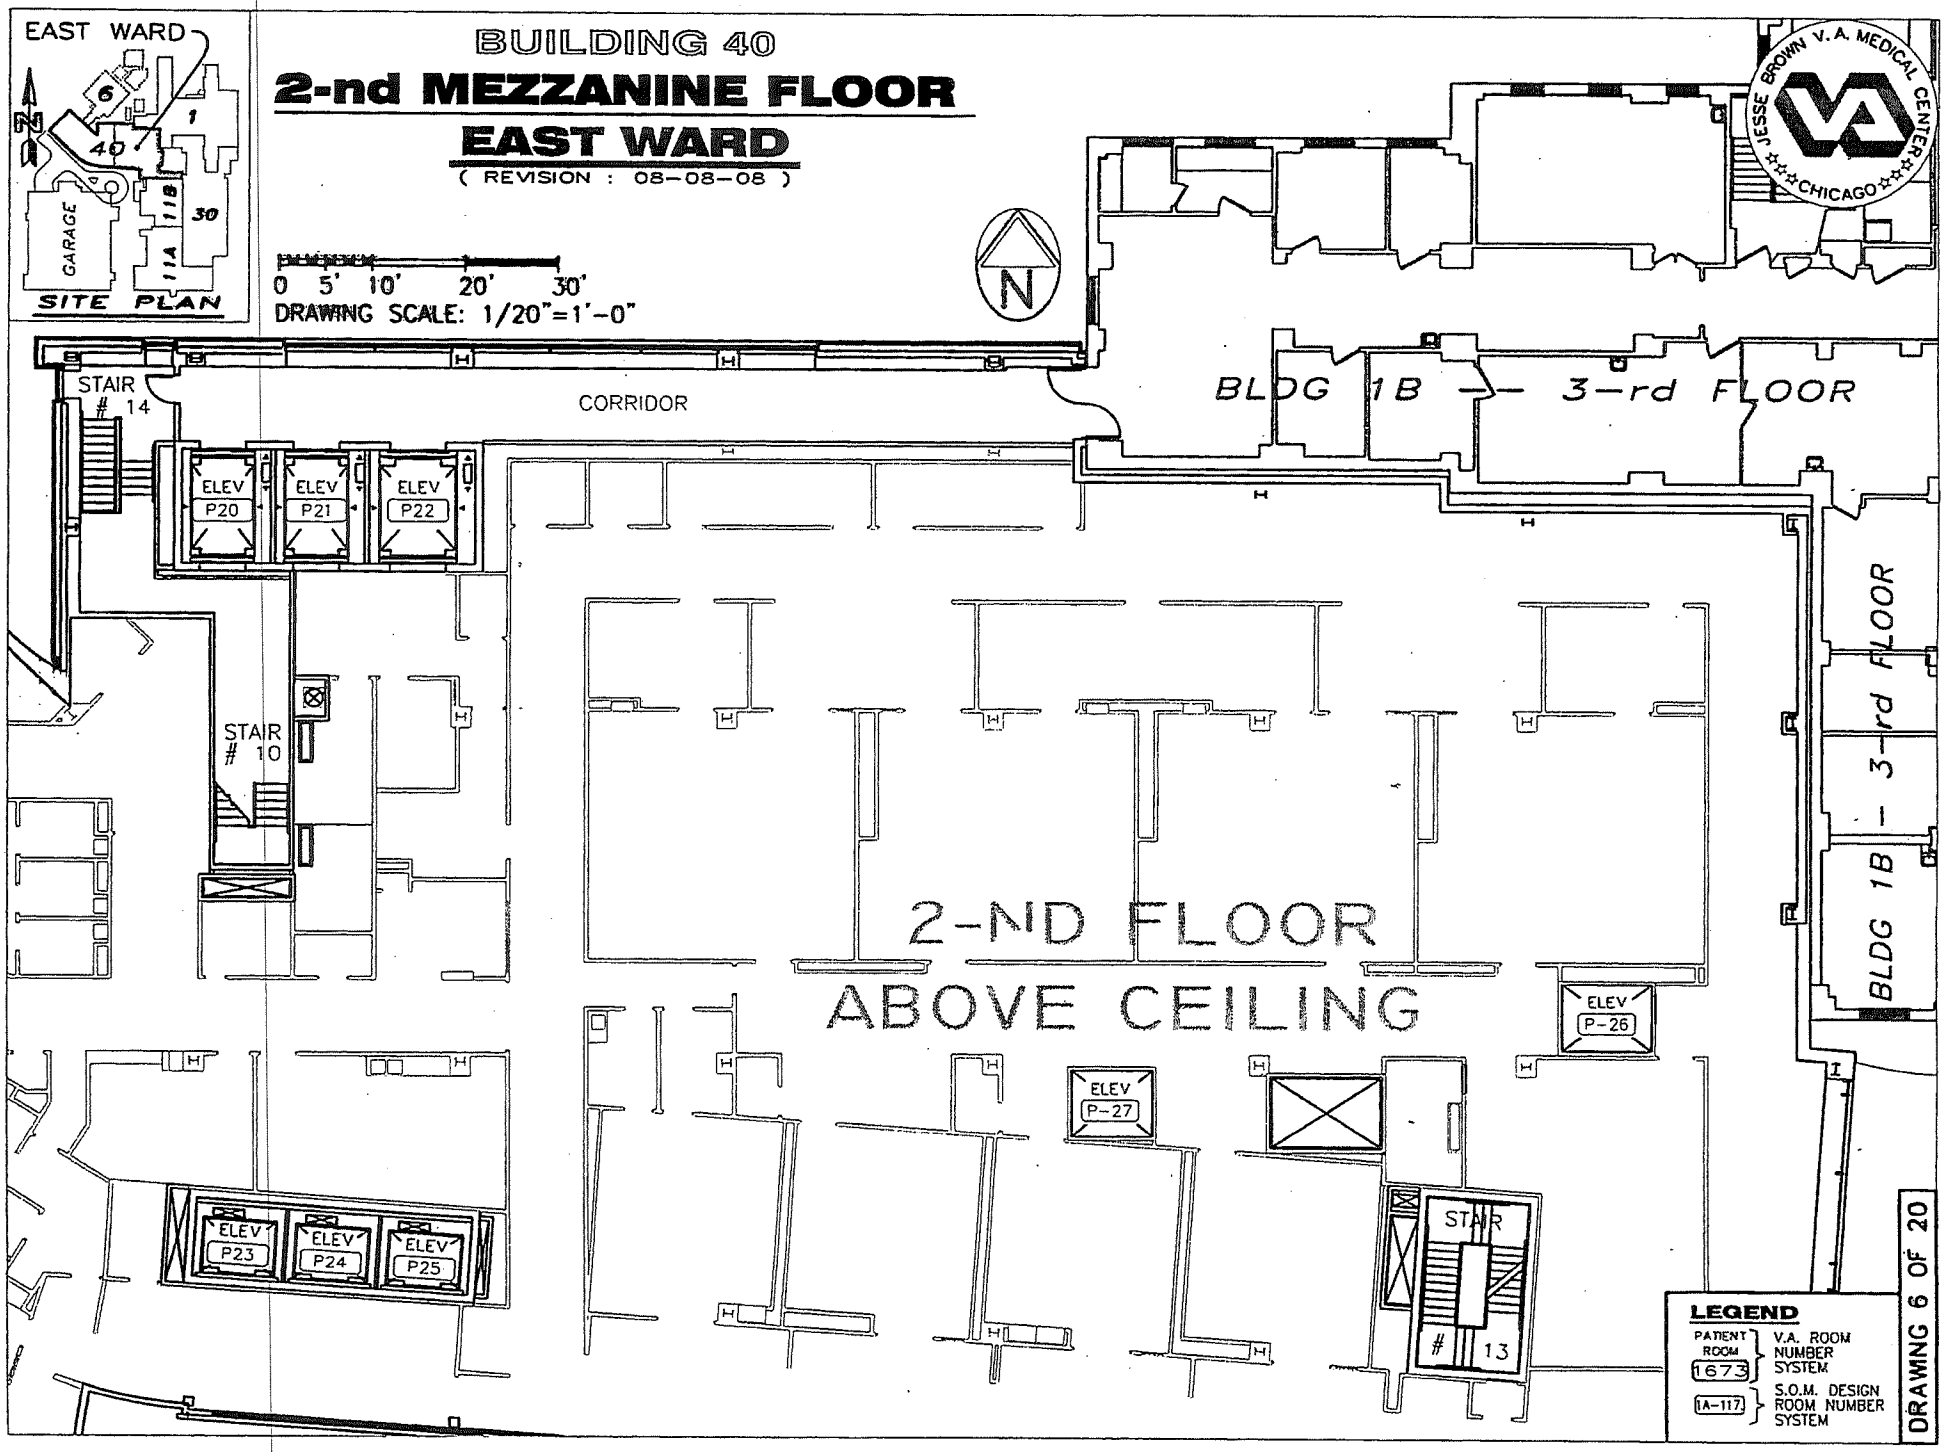
EAST WARD
6
1
40
GARAGE
11B
30
11A
SITE PLAN
BUILDING 40
2-nd MEZZANINE FLOOR
EAST WARD
(REVISION : 08-08-08)
0 5' 10' 20' 30'
DRAWING SCALE: 1/20"=1'-0"
N
JESSE BROWN V.A. MEDICAL CENTER
CHICAGO
STAIR # 14
CORRIDOR
BLDG 1B — 3-rd FLOOR
ELEV P20
ELEV P21
ELEV P22
STAIR # 10
2-ND FLOOR
ABOVE CEILING
BLDG 1B — 3-rd FLOOR
ELEV P-26
ELEV P-27
ELEV P23
ELEV P24
ELEV P25
STAIR # 13
LEGEND
PATIENT ROOM 1673 V.A. ROOM NUMBER SYSTEM
1A-117 S.O.M. DESIGN ROOM NUMBER SYSTEM
DRAWING 6 OF 20

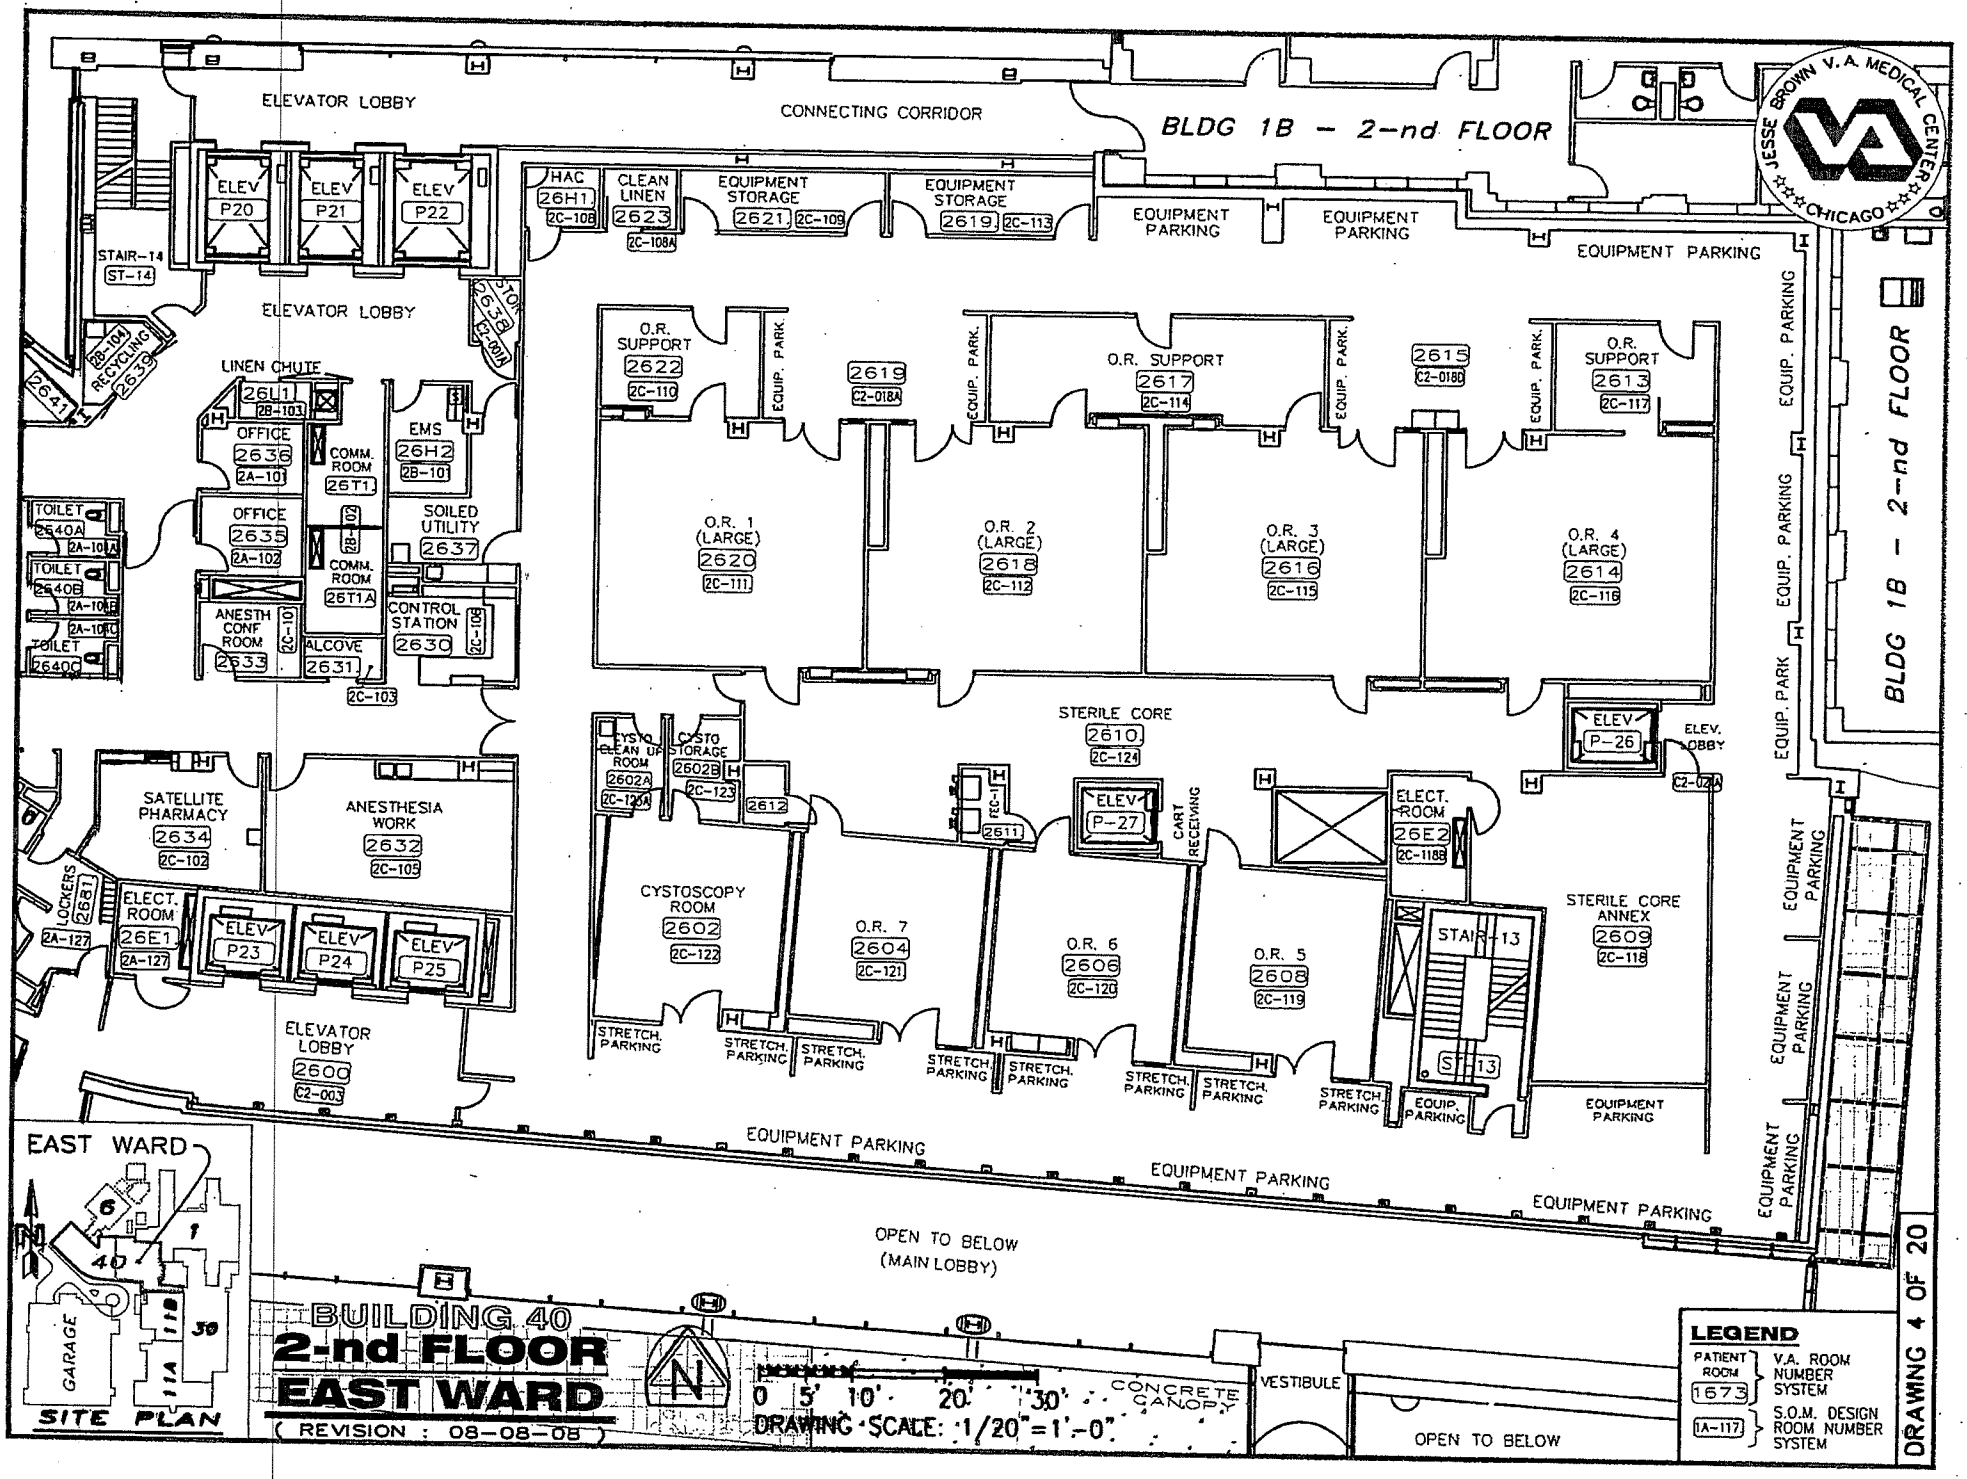
BLDG 1B – 2-nd FLOOR
JESSE BROWN V.A. MEDICAL CENTER CHICAGO
ELEVATOR LOBBY
CONNECTING CORRIDOR
ELEV P20
ELEV P21
ELEV P22
HAC 26H1 2C-108
CLEAN LINEN 2623 2C-108A
EQUIPMENT STORAGE 2621 2C-109
EQUIPMENT STORAGE 2619 2C-113
EQUIPMENT PARKING
STAIR-14 ST-14
ELEVATOR LOBBY
LINEN CHUTE
OFFICE 2636 2A-101
COMM. ROOM 26T1
EMS 26H2 2B-101
OFFICE 2635 2A-102
COMM. ROOM 26T1A
SOILED UTILITY 2637
TOILET 2640A 2A-101A
TOILET 2640B 2A-101B
TOILET 2640C 2A-101C
ANESTH CONF ROOM 2633
ALCOVE 2631
CONTROL STATION 2630 2C-108
2C-103
O.R. SUPPORT 2622 2C-110
EQUIP. PARK.
2619 C2-018A
O.R. SUPPORT 2617 2C-114
2615 C2-018C
O.R. SUPPORT 2613 2C-117
O.R. 1 (LARGE) 2620 2C-111
O.R. 2 (LARGE) 2618 2C-112
O.R. 3 (LARGE) 2616 2C-115
O.R. 4 (LARGE) 2614 2C-116
STERILE CORE 2610 2C-124
ELEV P-26
ELEV. LOBBY
SATELLITE PHARMACY 2634 2C-102
ANESTHESIA WORK 2632 2C-105
LOCKERS 2681 2A-127
ELECT. ROOM 26E1 2A-127
ELEV P23
ELEV P24
ELEV P25
ELEVATOR LOBBY 2600 C2-003
CYSTO CLEAN UP ROOM 2602A 2C-125A
CYSTO STORAGE 2602B 2C-123
2612
2611
ELEV P-27
CART RECEIVING
ELECT. ROOM 26E2 2C-118B
CYSTOSCOPY ROOM 2602 2C-122
O.R. 7 2604 2C-121
O.R. 6 2606 2C-120
O.R. 5 2608 2C-119
STAIR-13
ST-13
STERILE CORE ANNEX 2609 2C-118
STRETCH. PARKING
EQUIP. PARKING
EQUIPMENT PARKING
OPEN TO BELOW (MAIN LOBBY)
EAST WARD
GARAGE
SITE PLAN
BUILDING 40
2-nd FLOOR
EAST WARD
(REVISION : 08-08-05)
0 5' 10' 20' 30'
DRAWING SCALE: 1/20"=1'-0"
CONCRETE CANOPY
VESTIBULE
OPEN TO BELOW
LEGEND
PATIENT ROOM 1673 V.A. ROOM NUMBER SYSTEM
1A-117 S.O.M. DESIGN ROOM NUMBER SYSTEM
DRAWING 4 OF 20

BUILDING 40 — 3-rd FLOOR — EAST WARD

(REVISION : 08-08-08)

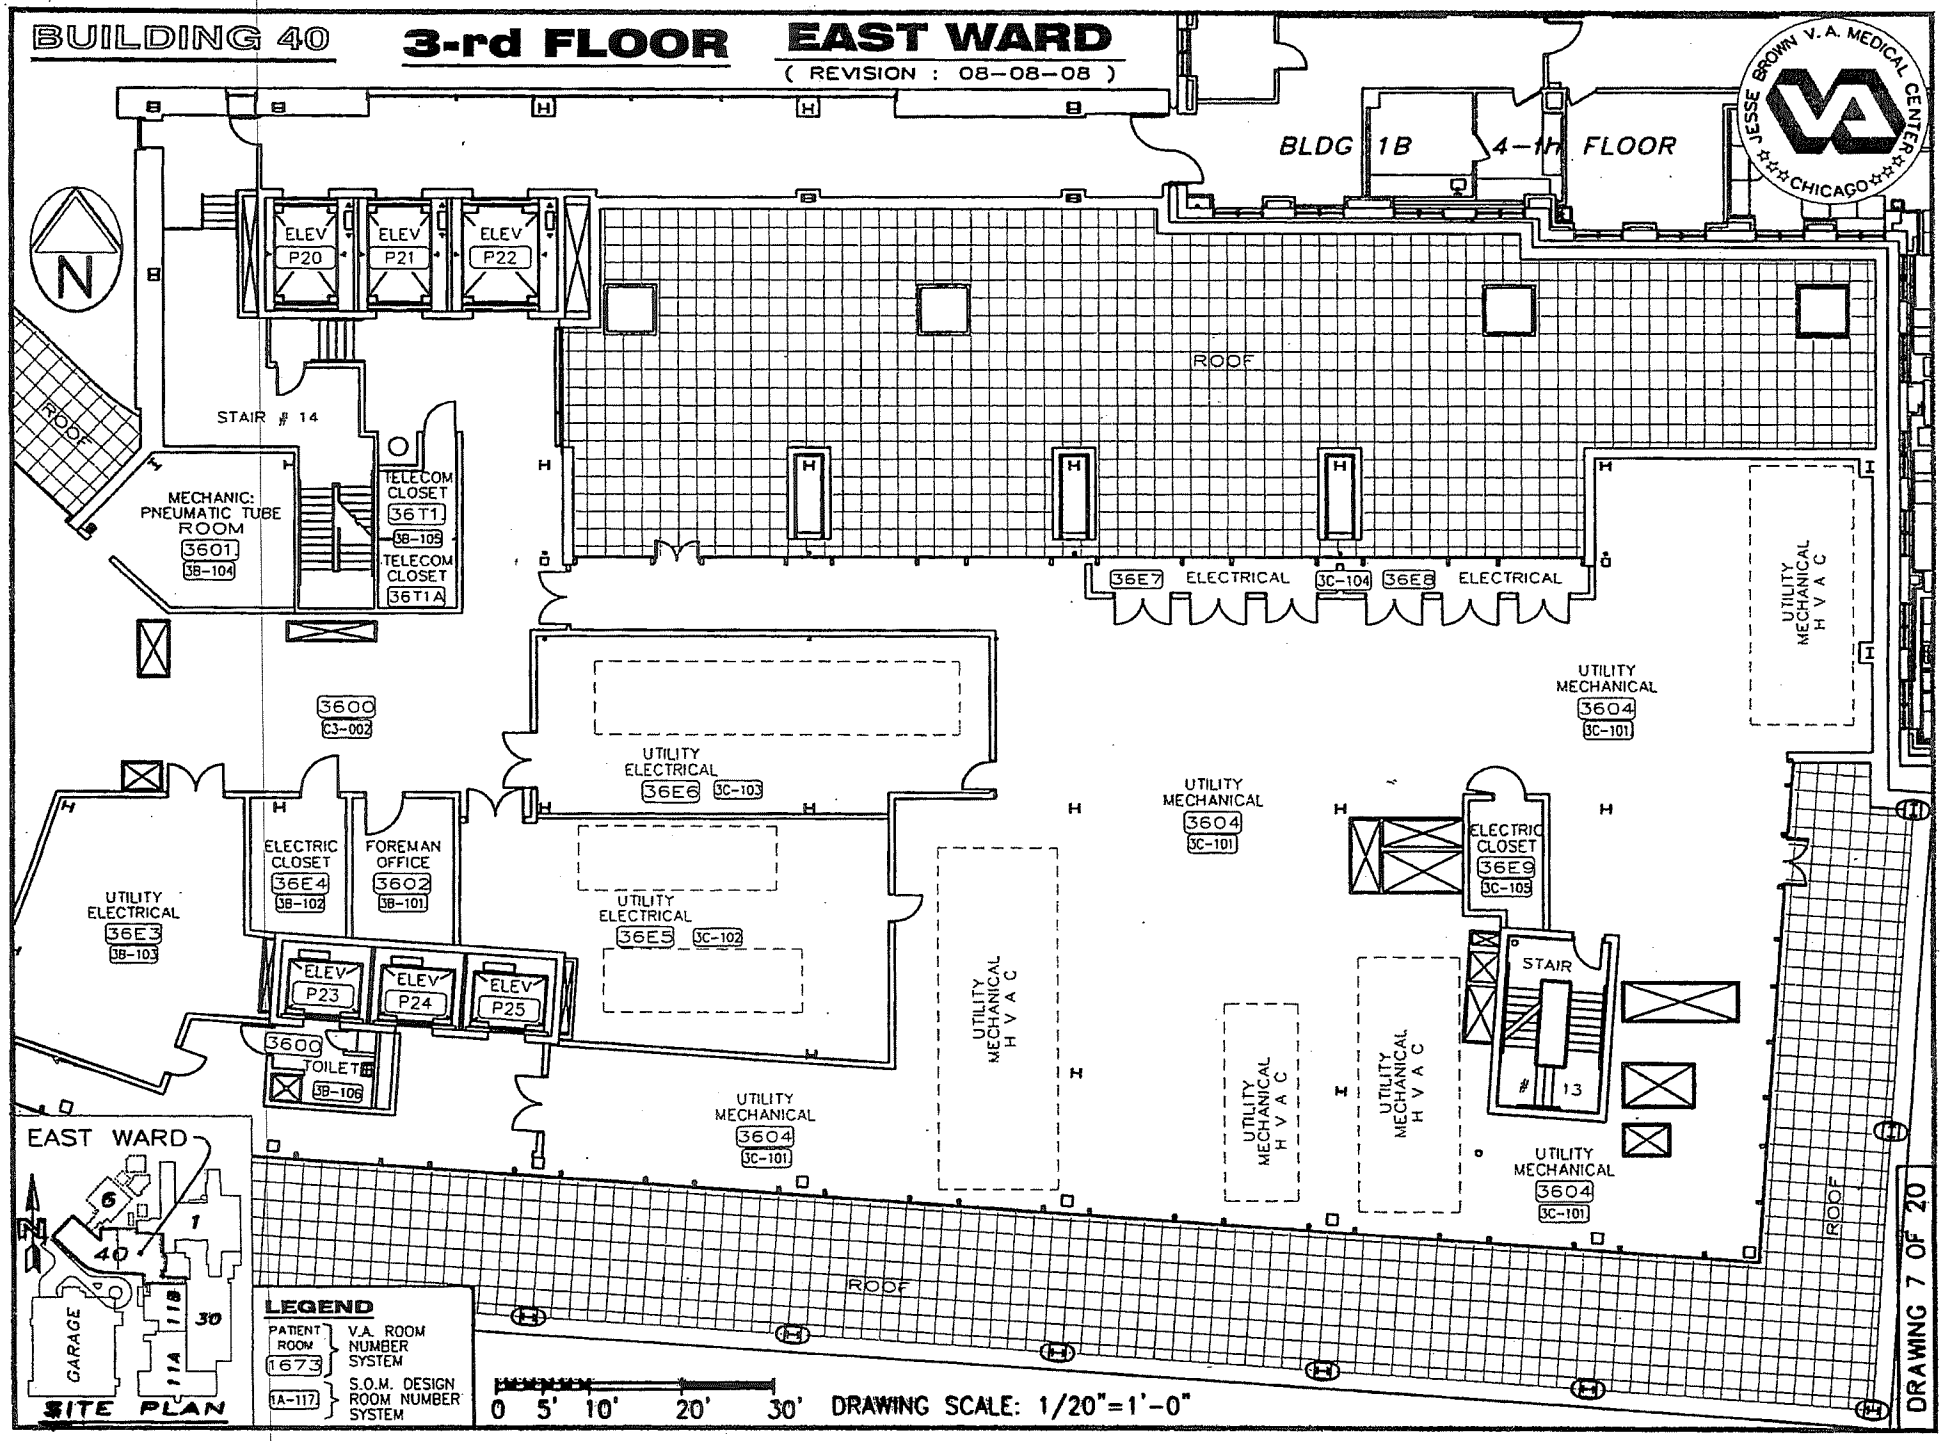

BUILDING 40
3-rd FLOOR
WEST WARD

(REVISION : 08-08-08)

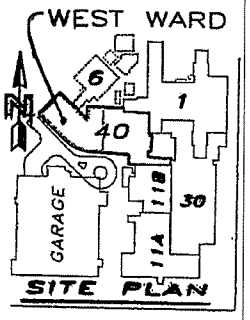

LEGEND

PATIENT ROOM 1673 } V.A. ROOM NUMBER SYSTEM

1A-117 } S.O.M. DESIGN ROOM NUMBER SYSTEM

JESSE BROWN V.A. MEDICAL CENTER ☆☆☆CHICAGO☆☆☆

ROOF

ELEV P20

ELEV P21

ELEV P22

STAIR # 14

TELECOM CLOSET 36T1 3B-109

TELECOM CLOSET 36T1A

MECHANIC PNEUMATIC TUBE ROOM 3601 3B-104

UTILITY MECHANICAL 3604 3C-101

UTILITY ELECTRICAL 36E6 3C-103

UTILITY ELECTRICAL 36E5 3C-102

3600 3C-102

ELECTRIC CLOSET 36E4 3B-101

ELEV P23

ELEV P24

ELEV P25

3600 TOILET 3B-106

UTILITY ELECTRICAL 36E3 3B-103

UTILITY MECHAN

UTILITY MECHAN

UTILITY MECHAN

UTILITY MECHAN

UTILITY MECHANIC

UTILITY MECHANIC

UTILITY MECHANIC

UTILITY MECHANIC

UTILITY MECHANICAL 3605 3A-101

UTILITY VARIED MECHANICAL

UTILITY VARIED MECHANICAL

UTILITY MECHANICAL 3605 3A-101

UTILITY-MECHANICAL REVERSE-OSMOSIS-ROOM 3603 3A-104

ELECTRIC CLOSET 36E1 3A-102

ELECTRIC CLOSET 36E2 3A-103

UTILITY MECHANICAL H V A C

UTILITY MECHANICAL H V A C

UTILITY MECHANICAL H V A C

UTILITY MECHANICAL 3605 3A-101

UTILITY MECHANICAL H V A C

ROOF

0 5' 10' 20' 30'

DRAWING SCALE: 1/20"=1'-0"

DRAWING 8 OF 20

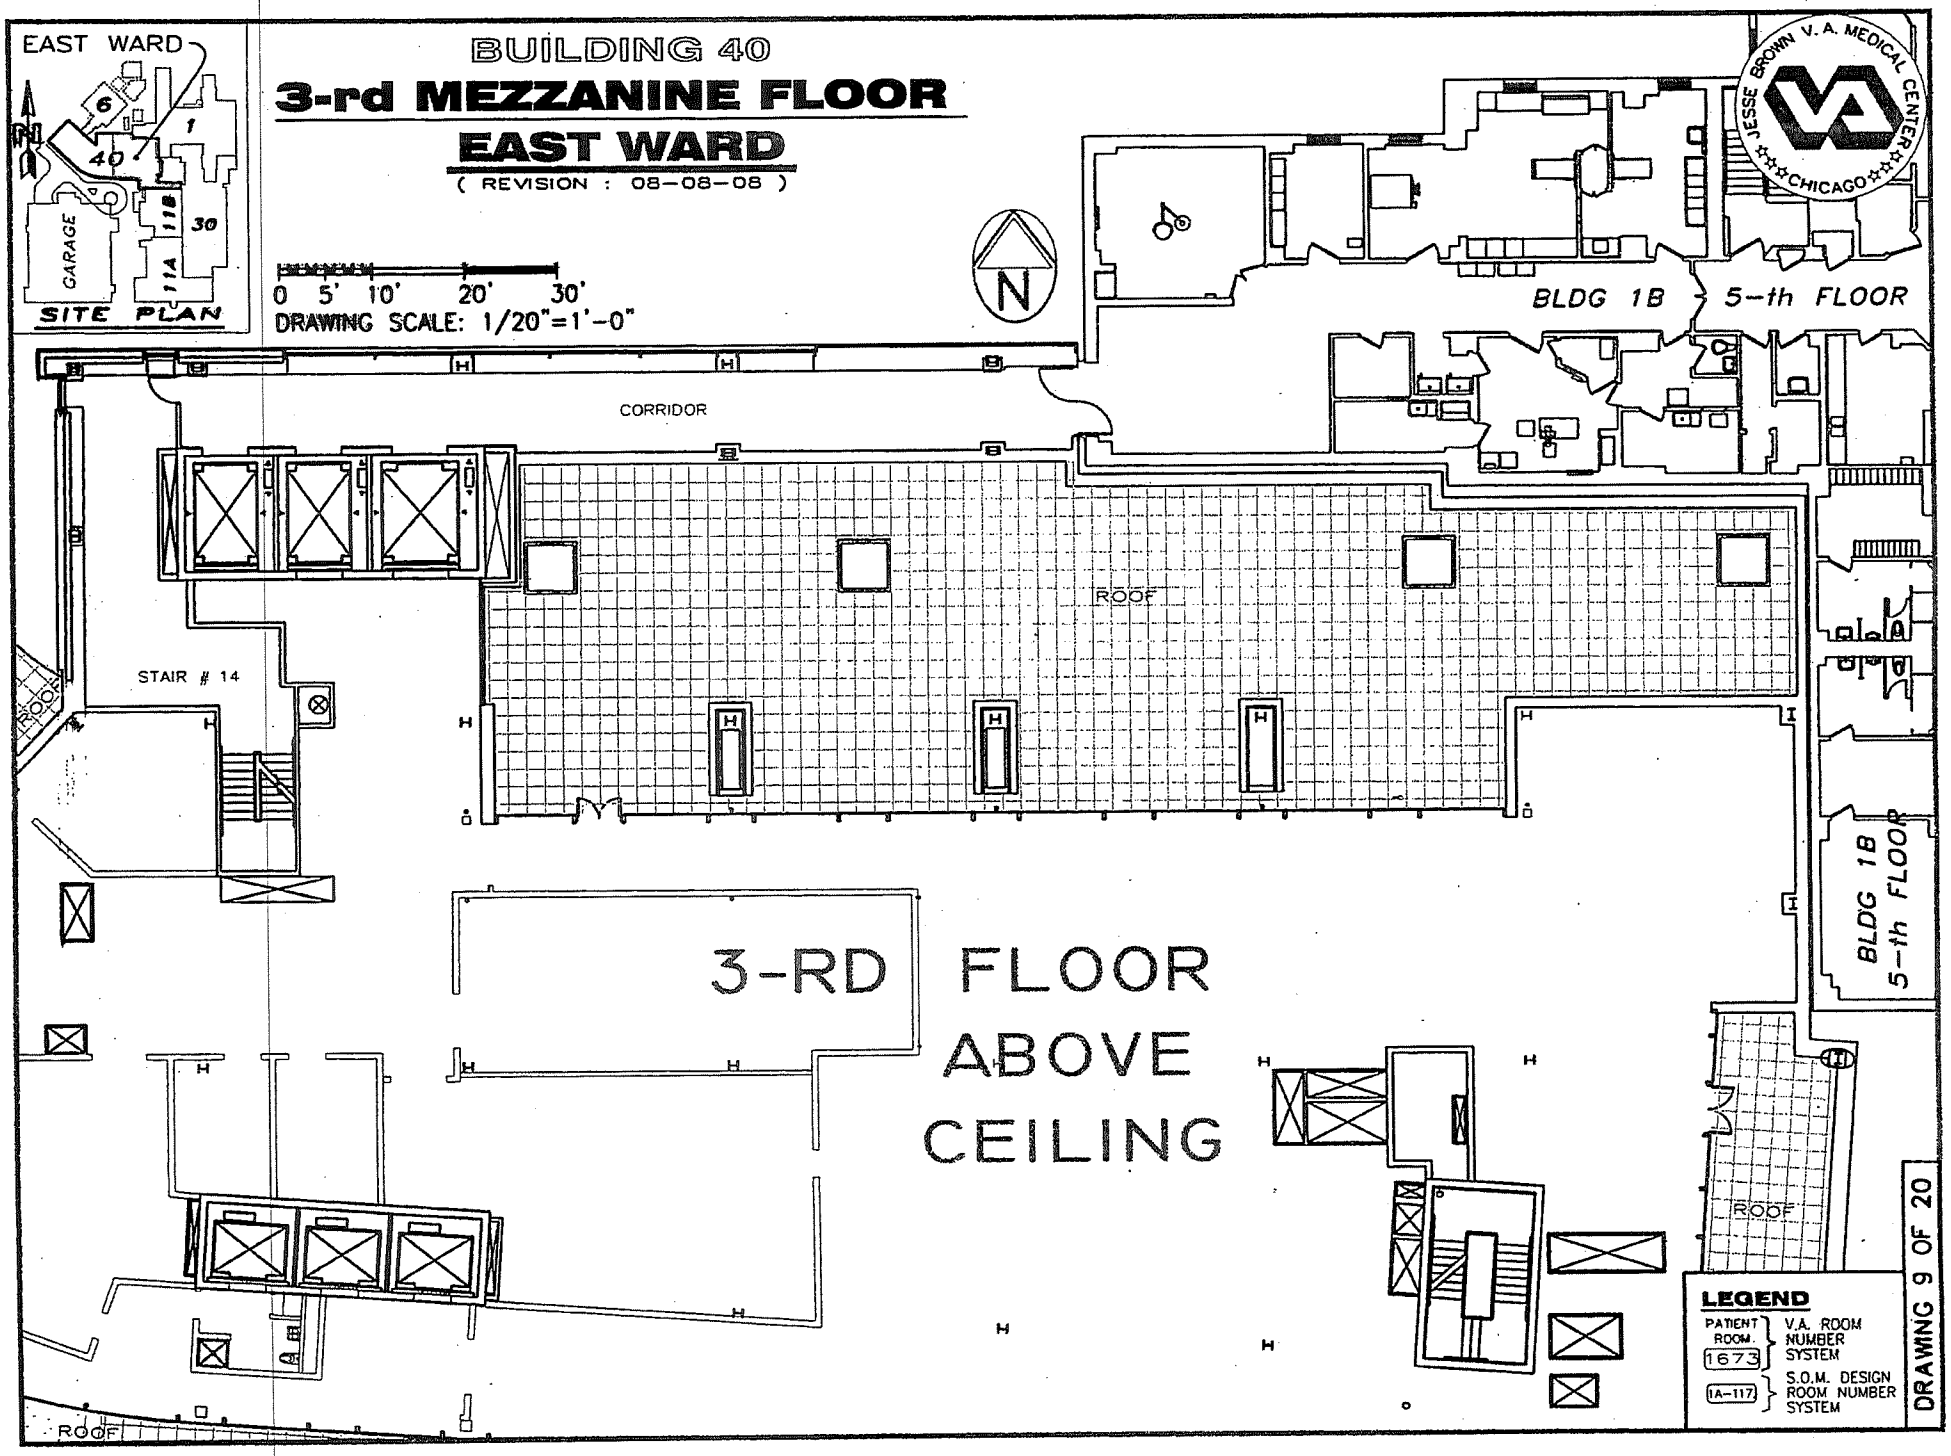
EAST WARD
SITE PLAN
GARAGE
BUILDING 40
3-rd MEZZANINE FLOOR
EAST WARD
(REVISION : 08-08-08)
0 5' 10' 20' 30'
DRAWING SCALE: 1/20"=1'-0"
N
JESSE BROWN V.A. MEDICAL CENTER
CHICAGO
BLDG 1B 5-th FLOOR
CORRIDOR
ROOF
STAIR # 14
3-RD FLOOR ABOVE CEILING
BLDG 1B 5-th FLOOR
LEGEND
PATIENT ROOM 1673 V.A. ROOM NUMBER SYSTEM
1A-117 S.O.M. DESIGN ROOM NUMBER SYSTEM
DRAWING 9 OF 20

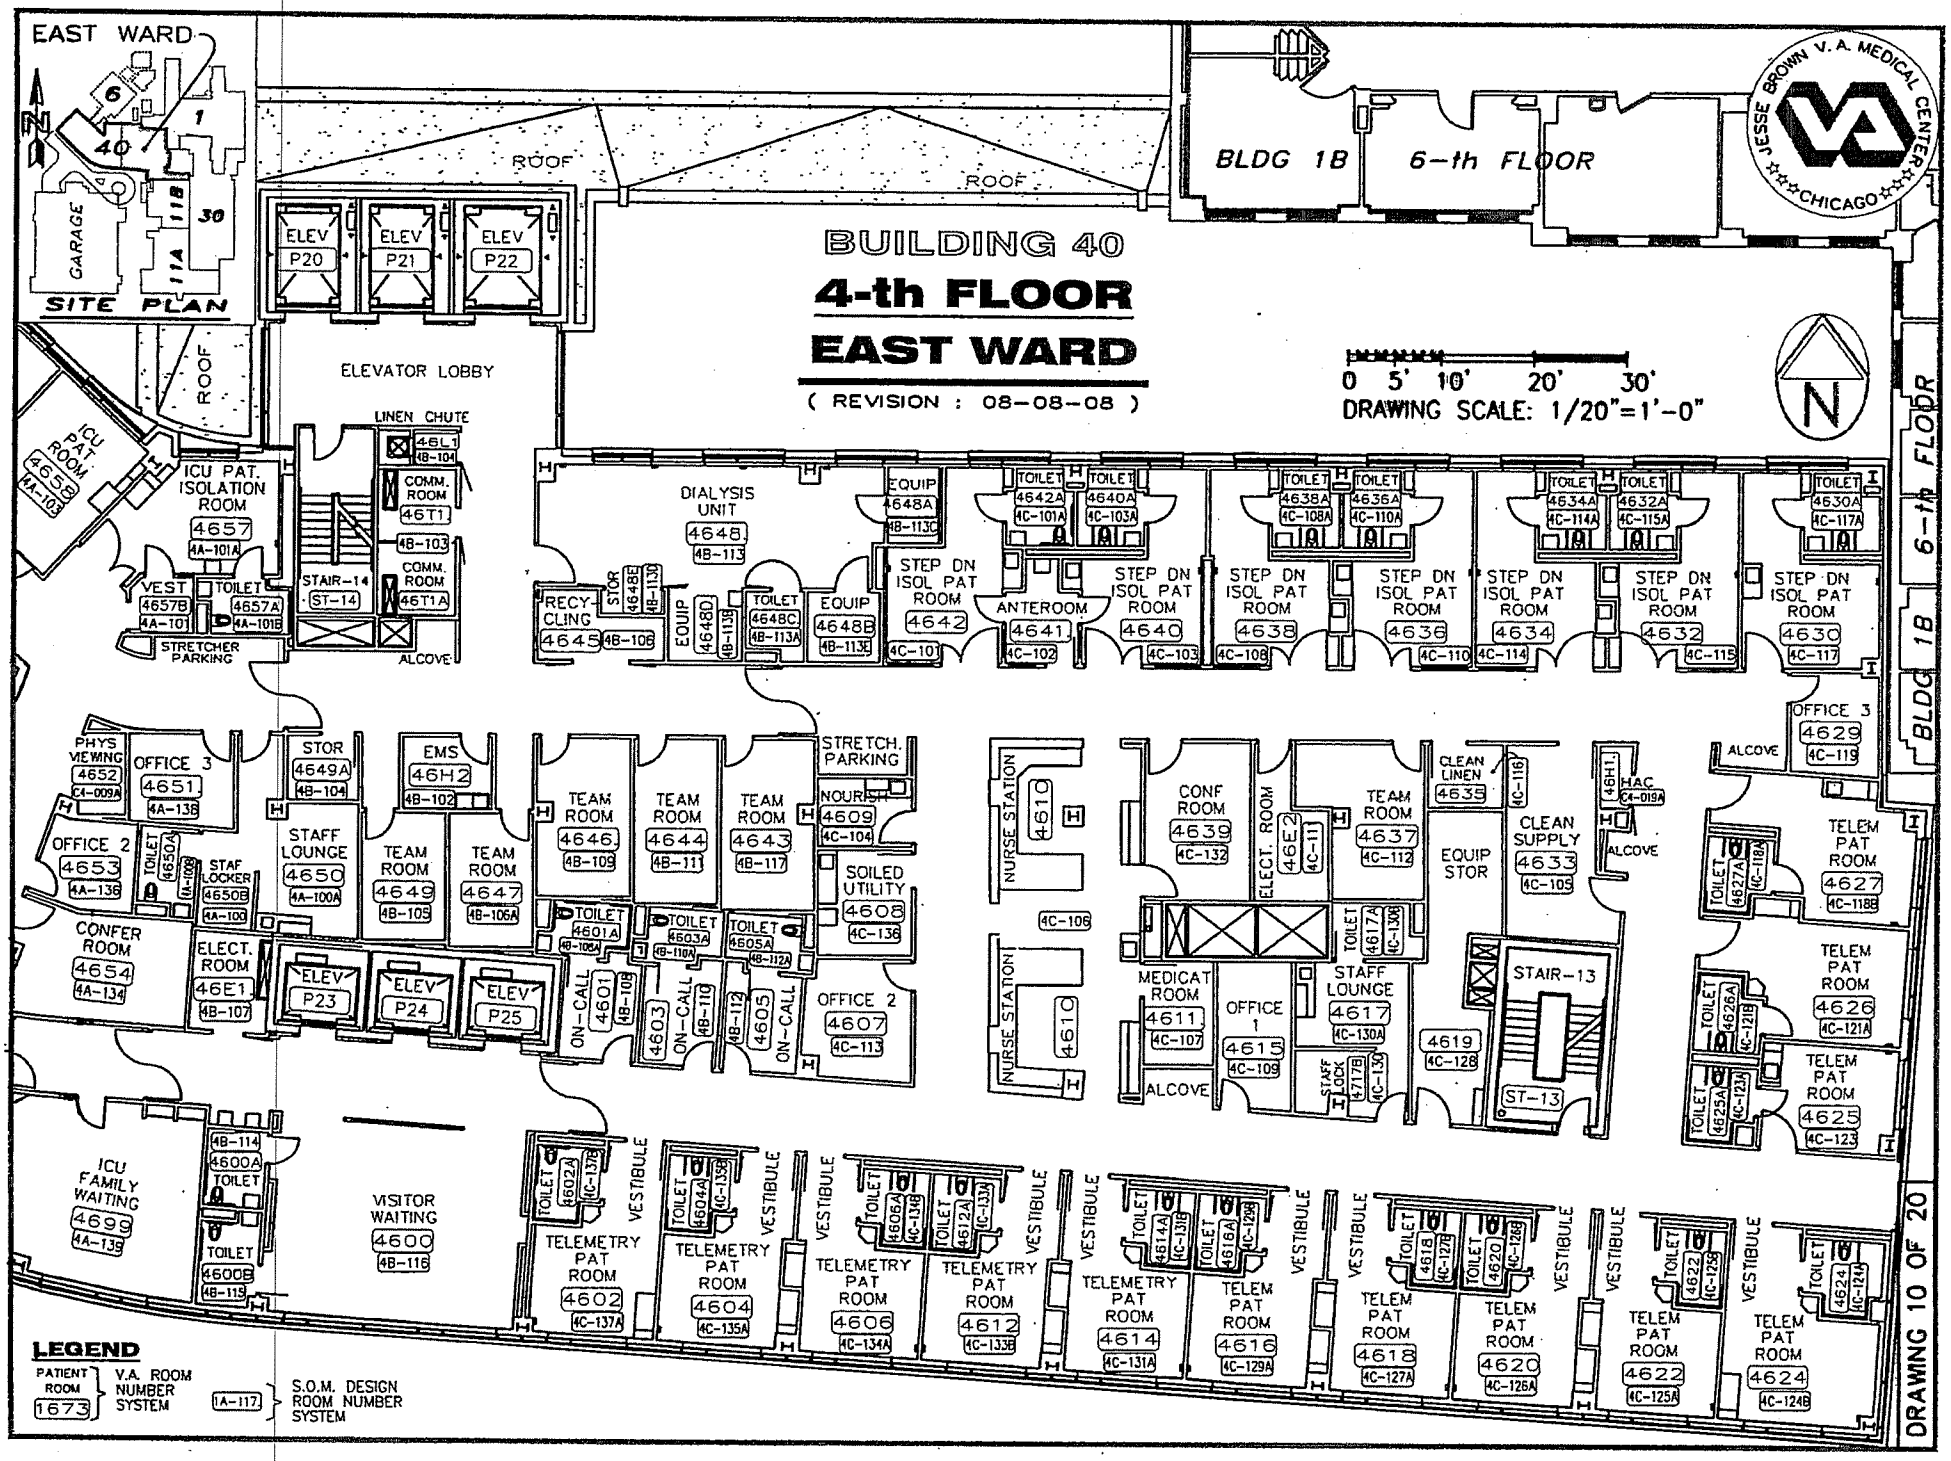
EAST WARD
SITE PLAN
GARAGE
ROOF
BUILDING 40
4-th FLOOR
EAST WARD
(REVISION : 08-08-08)
0 5' 10' 20' 30'
DRAWING SCALE: 1/20"=1'-0"
N
BLDG 1B
6-th FLOOR
JESSE BROWN V.A. MEDICAL CENTER
CHICAGO
ELEVATOR LOBBY
LINEN CHUTE
ICU PAT. ISOLATION ROOM 4657
ICU PAT ROOM 4658
STAIR-14
STRETCHER PARKING
ALCOVE
DIALYSIS UNIT 4648
RECY-CLING 4645
STEP DN ISOL PAT ROOM 4642
ANTEROOM 4641
STEP DN ISOL PAT ROOM 4640
STEP DN ISOL PAT ROOM 4638
STEP DN ISOL PAT ROOM 4636
STEP DN ISOL PAT ROOM 4634
STEP DN ISOL PAT ROOM 4632
STEP DN ISOL PAT ROOM 4630
OFFICE 3 4629
PHYS VIEWING 4652
OFFICE 3 4651
OFFICE 2 4653
CONFER ROOM 4654
STOR 4649A
STAFF LOUNGE 4650
STAF LOCKER 4650B
ELECT. ROOM 46E1
EMS 46H2
TEAM ROOM 4649
TEAM ROOM 4647
TEAM ROOM 4646
TEAM ROOM 4644
TEAM ROOM 4643
STRETCH. PARKING
NOURISH 4609
SOILED UTILITY 4608
OFFICE 2 4607
ON-CALL 4601
ON-CALL 4603
ON-CALL 4605
NURSE STATION 4610
CONF ROOM 4639
ELECT. ROOM 46E2
TEAM ROOM 4637
CLEAN LINEN 4635
EQUIP STOR
CLEAN SUPPLY 4633
HAC
MEDICAT ROOM 4611
OFFICE 1 4615
STAFF LOUNGE 4617
STAIR-13
ST-13
4619
TELEM PAT ROOM 4627
TELEM PAT ROOM 4626
TELEM PAT ROOM 4625
ICU FAMILY WAITING 4699
VISITOR WAITING 4600
TELEMETRY PAT ROOM 4602
TELEMETRY PAT ROOM 4604
TELEMETRY PAT ROOM 4606
TELEMETRY PAT ROOM 4612
TELEMETRY PAT ROOM 4614
TELEM PAT ROOM 4616
TELEM PAT ROOM 4618
TELEM PAT ROOM 4620
TELEM PAT ROOM 4622
TELEM PAT ROOM 4624
VESTIBULE
TOILET
LEGEND
PATIENT ROOM 1673 V.A. ROOM NUMBER SYSTEM
1A-117 S.O.M. DESIGN ROOM NUMBER SYSTEM
DRAWING 10 OF 20

BUILDING 40
4-th FLOOR
WEST WARD

(REVISION : 08-08-08)

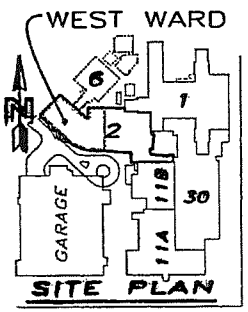

LEGEND

PATIENT ROOM 1673 — V.A. ROOM NUMBER SYSTEM

1A-117 — S.O.M. DESIGN ROOM NUMBER SYSTEM

JESSE BROWN V.A. MEDICAL CENTER ★★★CHICAGO★★★

ROOF
ELEV P20
ELEV P21
ELEV P22
ELEVATOR LOBBY
LINEN CHUTE
COMM. ROOM 46T1
COMM. ROOM 46T1A
STAIR-14 ST-14
ICU PAT. ISOLATION ROOM 4657 4A-101A
TOILET 4657A 4A-101B
VESTIBULE 4657B 4A-101
STRETCHER PARKING
DIALYSIS UNIT 4648 4B-113
TOILET 4648C 4B-113A
EQUIP 4648B 4B-113B
EQUIP 4648D 4B-113C
STOR 4649 4B-113D
RECYCLING 4645 4B-108
EQUIP 4642 4C-107
STRETCH PARKING
NOURISH 4609 4C-104
TEAM ROOM 4643 4B-117
TEAM ROOM 4644 4B-113
TEAM ROOM 4646 4B-109
TEAM ROOM 4647 4B-106A
TEAM ROOM 4649 4B-103
EMS 46H2 4B-102
STOR 4649A 4B-104
STAFF LOUNGE 4650 4A-100A
ON-CALL 4601 4B-108
4603 4B-110
ELEV P25
ELEV P24
ELEV P23
ELECT. ROOM 46E7 4B-107
STAF LOCKER 4650B 4A-100
PHYS VIEWING 4652 4A-009B
OFFICE 5 4651 4A-139
OFFICE 2 4653 4A-138
CONFER ROOM 4654 4A-134
VISITOR WAITING 4600 4B-118
TOILET 4600A 4B-114
TOILET 4600B 4B-119
ICU FAMILY WAITING 4699 4A-139
ICU PAT. ISOLATION ROOM 4698 4A-133A
ANTE ROOM 4698A 4A-133
TOILET 4698B 4A-133B
ICU PAT ROOM 4672 4A-117
ICU PAT ROOM 4670 4A-115
ICU PAT ROOM 4668 4A-114
ICU PAT ROOM 4666 4A-113
ICU PAT ROOM 4664 4A-111
ICU PAT ROOM 4662 4A-108
ICU PAT ROOM 4660 4A-106
ICU PAT ROOM 4658 4A-103
OFFICE 1 4673 4A-116
ICU PAT ROOM 4674 4A-118
ICU PAT ROOM 4676 4A-119
ICU PAT ROOM 4678 4A-121
EQUIP STOR 4680 4A-120
ICU PAT ROOM 4682 4A-122
ICU PAT ROOM 4684 4A-124
ICU PAT ROOM 4686 4A-126
ICU PAT ROOM 4688 4A-129
ICU PAT ROOM 4692 4A-130
ICU PAT ROOM 4694 4A-131
ICU PAT ROOM 4696 4A-132
NURSE STATION 4675 4A-107A
NURSE STATION 4665 4A-107
NURSE STATION 4659
NURSE STATION 4A-128
NURSE STATION 4665
EQUIP PARK
EQUIP STOR
STAIR-16
ST-16
ELECT. ROOM 46E3 4A-112
TOILET 4683 4A-123
EQUIP. STORAGE 4667 4A-110
HAC 46H3
STAFF WORK 4689 4A-105
ALCOVE
CLEAN LINEN 4787 4A-109
SOILED UTILITY 4690 4A-127
CLEAN SUPPLY 4691 4A-104
OFFICE 4 4661 4A-102
EQUIP. PARKING
CONSULT 4656 4A-137
CONSULTATION 4655 4A-135
4695 4A-128A
4A-009
4A-133

0 5' 10' 20' 30'
DRAWING SCALE: 1/20"=1'-0"

DRAWING 11 OF 20

BUILDING 40 — 5-th FLOOR — EAST WARD

(REVISION : 08-08-08)

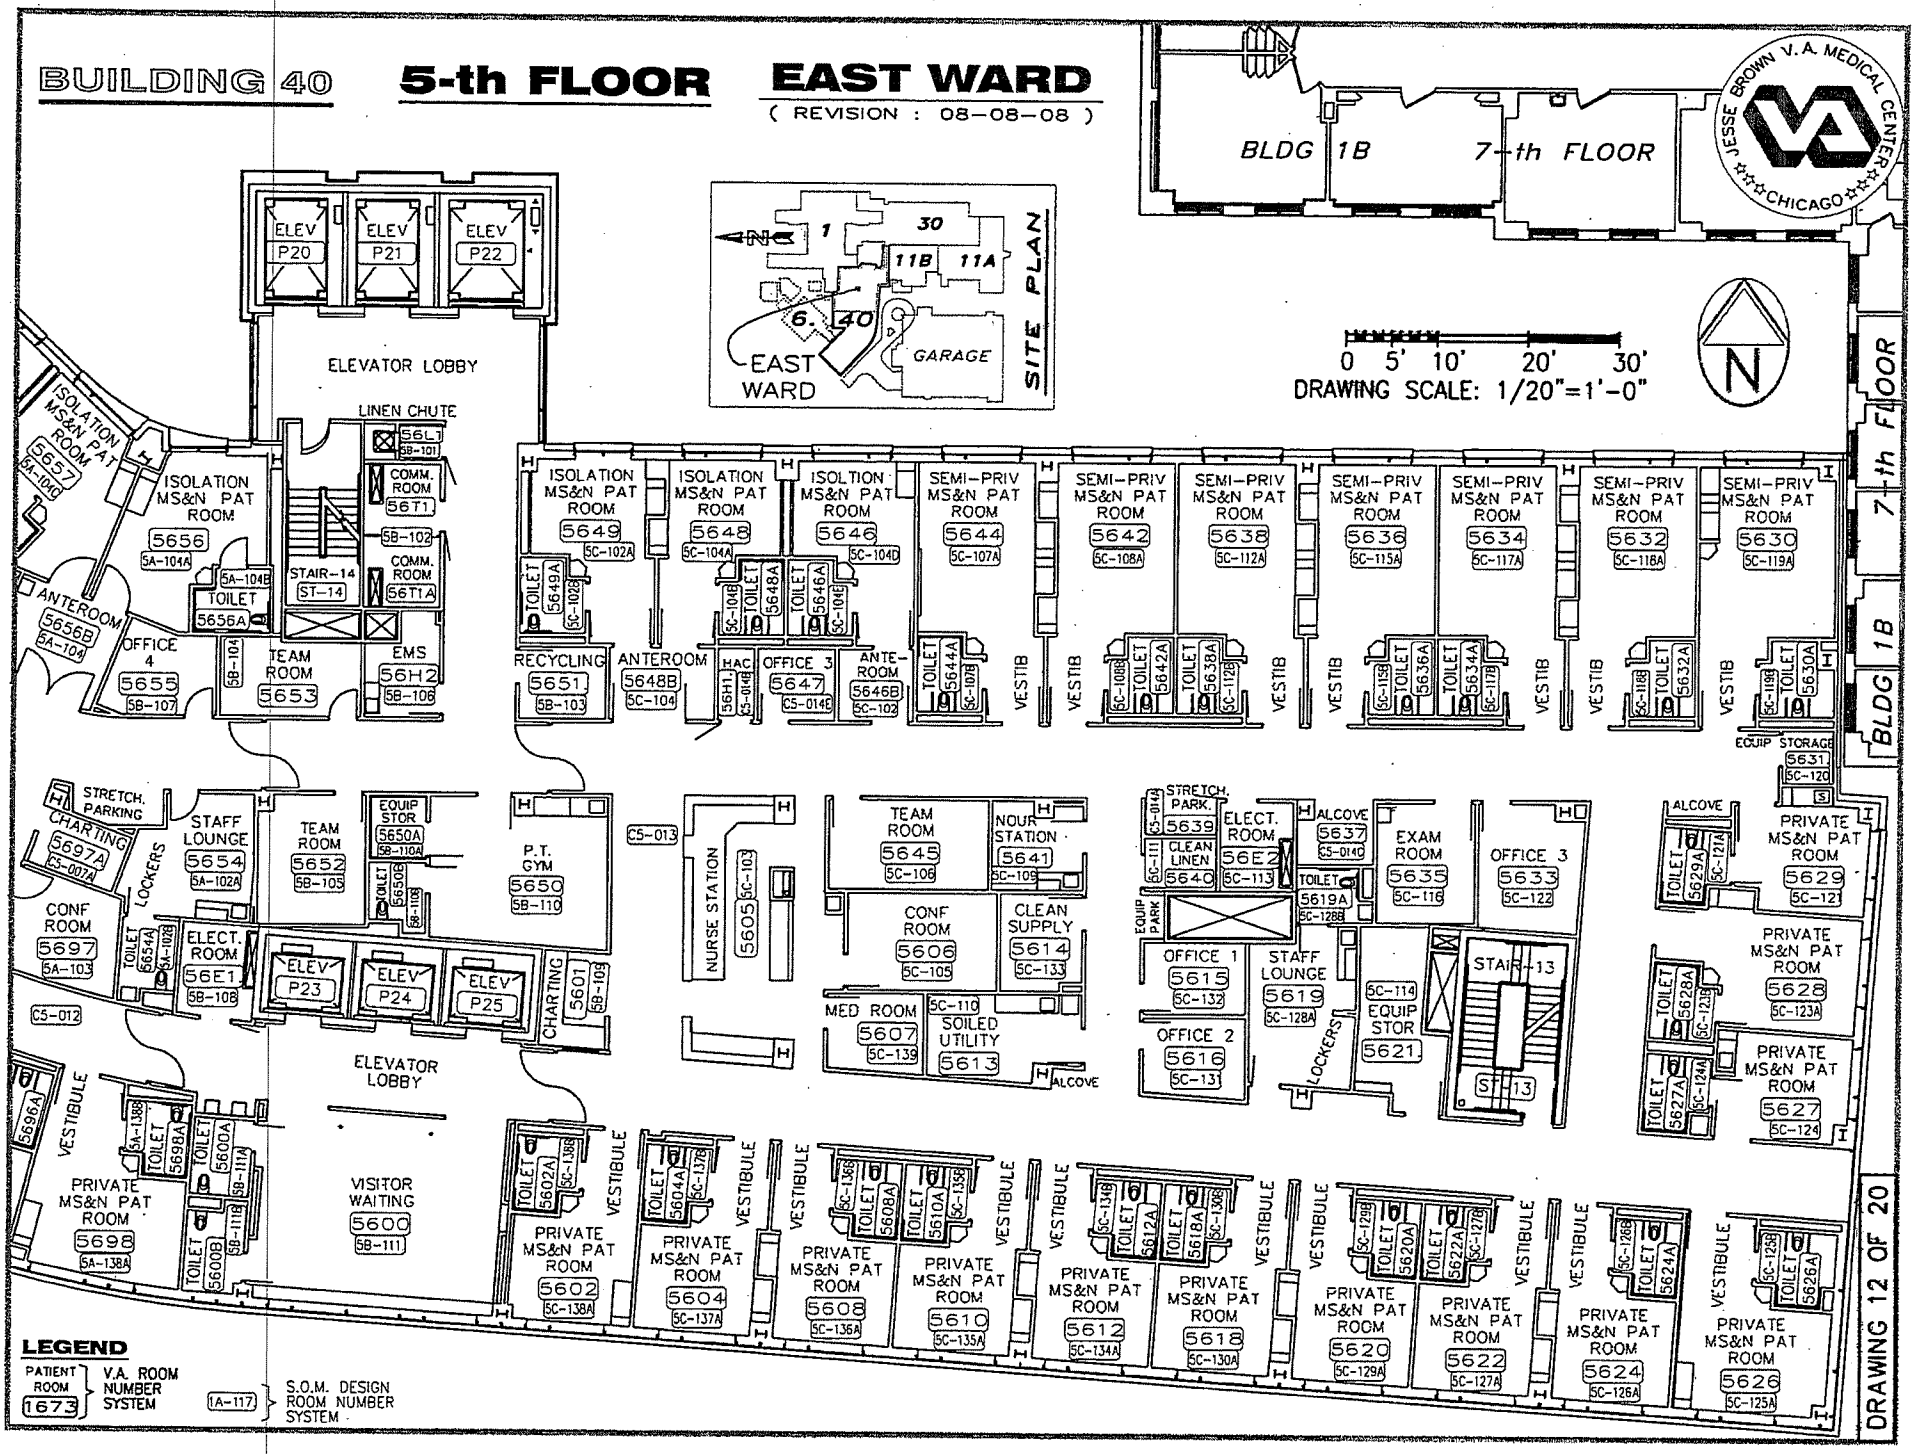

BUILDING 40
5-th FLOOR
WEST WARD

(REVISION : 08-08-08)

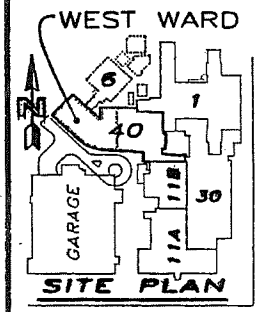

LEGEND

PATIENT ROOM 1673 } V.A. ROOM NUMBER SYSTEM

1A-117 } S.O.M. DESIGN ROOM NUMBER SYSTEM

SEMI-PRIVATE MS&N PAT ROOM 5672 5A-119A
SEMI-PRIVATE MS&N PAT ROOM 5670 5A-118A
SEMI-PRIVATE MS&N PAT ROOM 5668 5A-117A
SEMI-PRIVATE MS&N PAT ROOM 5666 5A-113A
SEMI-PRIVATE MS&N PAT ROOM 5664 5A-112A
SEMI-PRIVATE MS&N PAT ROOM 5662 5A-110A
ISOLATION MS&N PAT ROOM 5660 5A-108A
ISOLATION MS&N PAT ROOM 5657 5A-104C
TOILET 5672A 5A-119B
TOILET 5670A 5A-118B
TOILET 5668A 5A-117B
TOILET 5666A 5A-113B
TOILET 5664A 5A-112B
TOILET 5662A 5A-110B
TOILET 5660A 5A-108B
TOILET 5657A 5A-104D
VESTIBULE
ALCOVE
TEAM ROOM 5659 5A-123
ANTEROOM 5656B 5A-104
HAC 5H5 5A-118
OFFICE 4 5655 5B-107
ISOLATION MS&N PAT ROOM 5656 5A-104A
TOILET 5656A 5A-104B
TEAM ROOM 5653
STAIR-14 ST-14
COMM. ROOM 5611
COMM. ROOM 5611A
LINEN CHUTE
ELEVATOR LOBBY
ELEV P20
ELEV P21
ELEV P22
EMS 5612 5B-108
ISOLATION MS&N PAT ROOM 5649 5C-102A
ISOLATION MS&N PAT ROOM 5648 5C-104A
ISOLATION MS&N PAT ROOM 5646 5C-104B
TOILET 5649A 5C-102B
TOILET 5648A 5C-104B
TOILET 5646A 5C-104C
TOILET 5644A 5C-108
ANTE-ROOM 5648B 5C-104
ANTE-ROOM 5646B 5C-103
OFFICE 3 5647 5C-014
HAC 5H9 5C-105
RECYCLING 5651 5B-103
NURSE STATION 5605 5B-105
CHARTING 5601 5B-106
P.T. GYM 5650 5B-110
EQUIP STOR 5650A 5B-109
TOILET 5650B 5B-108
TEAM ROOM 5652 5B-103
ELEV P23
ELEV P24
ELEV P25
ELECT. ROOM 5E1 5B-108
STAFF LOUNGE 5654 5A-102A
LOCKERS
STRETCH. PARKING
CHARTING 5697A 5C-007A
CONF ROOM 5697 5A-103
TOILET 5654A 5A-102B
ELEVATOR LOBBY
VISITOR WAITING 5600 5B-111
TOILET 5600A 5B-111A
TOILET 5599A 5B-111B
TOILET 5600B 5B-111C
PRIVATE MS&N PAT ROOM 5698 5A-138A
VESTIBULE
TOILET 5599B 5A-138B
PRIVATE MS&N PAT ROOM 5696 5A-137A
PRIVATE MS&N PAT ROOM 5694 5A-136A
TOILET 5694A 5A-136B
TOILET 5692A 5A-135B
PRIVATE MS&N PAT ROOM 5692 5A-135A
PRIVATE MS&N PAT ROOM 5690 5A-133A
TOILET 5690A 5A-133B
TOILET 5688A 5A-132B
PRIVATE MS&N PAT ROOM 5688 5A-132A
PRIVATE MS&N PAT ROOM 5684 5A-130A
TOILET 5684A 5A-130B
TOILET 5682A 5A-127B
PRIVATE MS&N PAT ROOM 5682 5A-127A
PRIVATE MS&N PAT ROOM 5680 5A-126A
TOILET 5680A 5A-126B
TOILET 5678A 5A-124B
PRIVATE MS&N PAT ROOM 5678 5A-124A
EQUIP STOR 5676 5A-123
SEMI-PRIVATE MS&N PAT ROOM 5675 5A-122
TOILET 5675A 5A-122A
TOILET 5674A 5A-121A
SEMI-PRIVATE MS&N PAT ROOM 5674 5A-121
PRIVATE MS&N PAT ROOM 5673 5A-120A
TOILET 5673A 5A-120B
STAIR-16 ST-16
ELECT. ROOM 5E3 5A-115
EQUIP STOR 5665 5A-114
NOUR STATION 5685A 5A-109
UNEN 5685 5A-129
EXAM ROOM 5681 5A-106
ALCOVE 5683 CS-010A
CLEAN SUPPLY 5686 5A-131
OFFICE 2 5658 5A-107
SOILED UTILITY 5687 5A-111
MED ROOM 5691 5A-134
NURSE STATION 5695 5A-105

0 5' 10' 20' 30'
DRAWING SCALE: 1/20"=1'-0"

DRAWING 13 OF 20

JESSE BROWN V.A. MEDICAL CENTER ☆☆☆CHICAGO☆☆☆

BUILDING 40 — 6-th FLOOR — EAST WARD

(REVISION : 08-08-08)

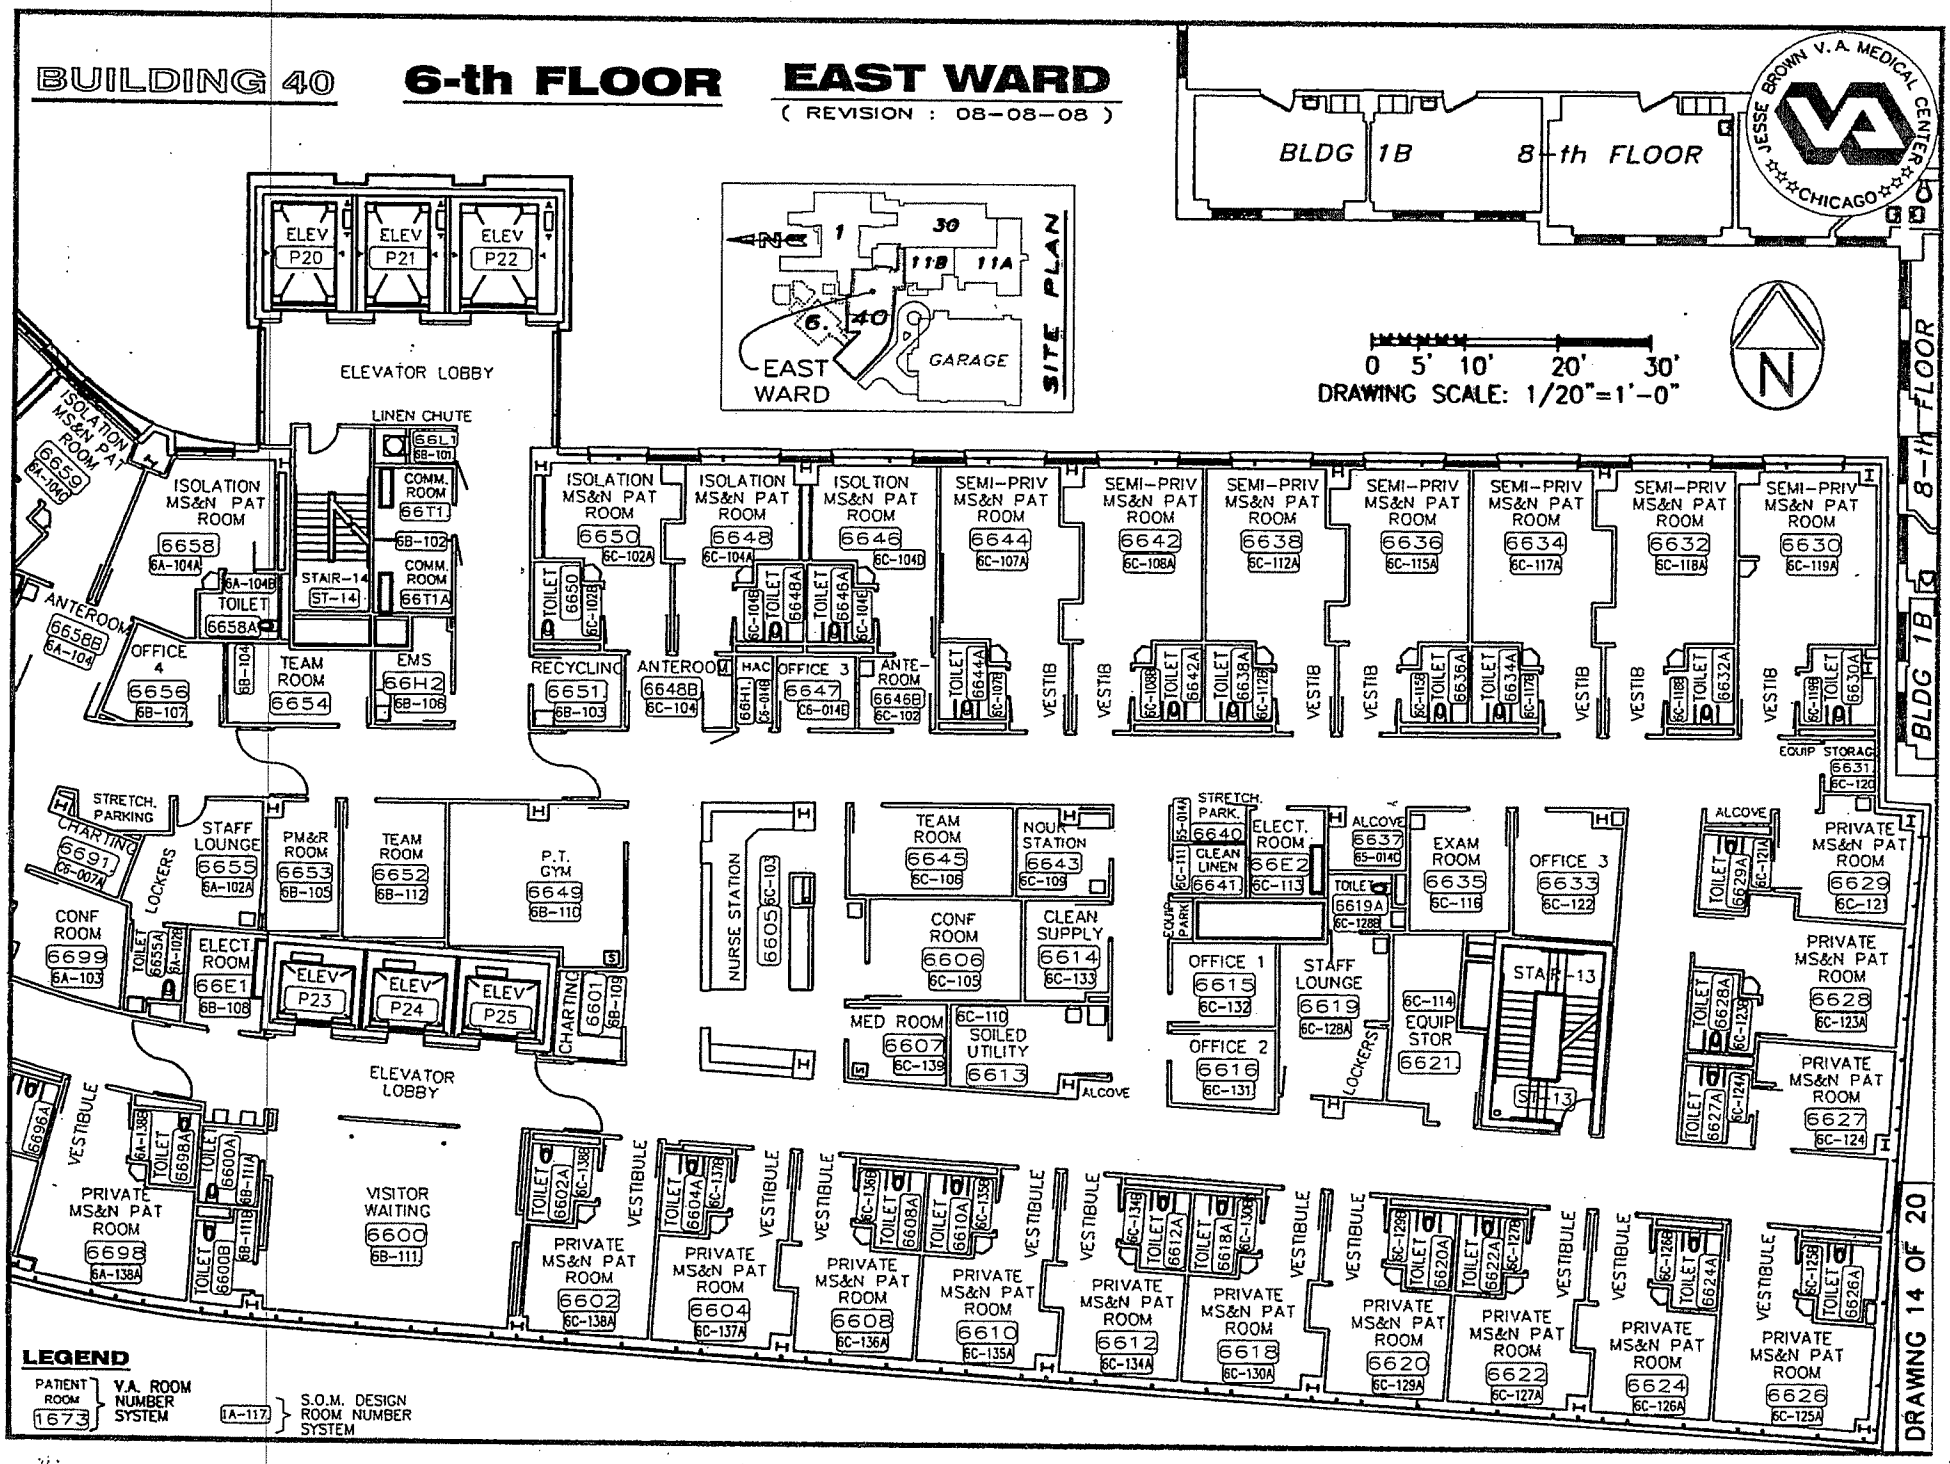

DRAWING 14 OF 20

BUILDING 40
6-th FLOOR
WEST WARD

(REVISION : 08-08-08)

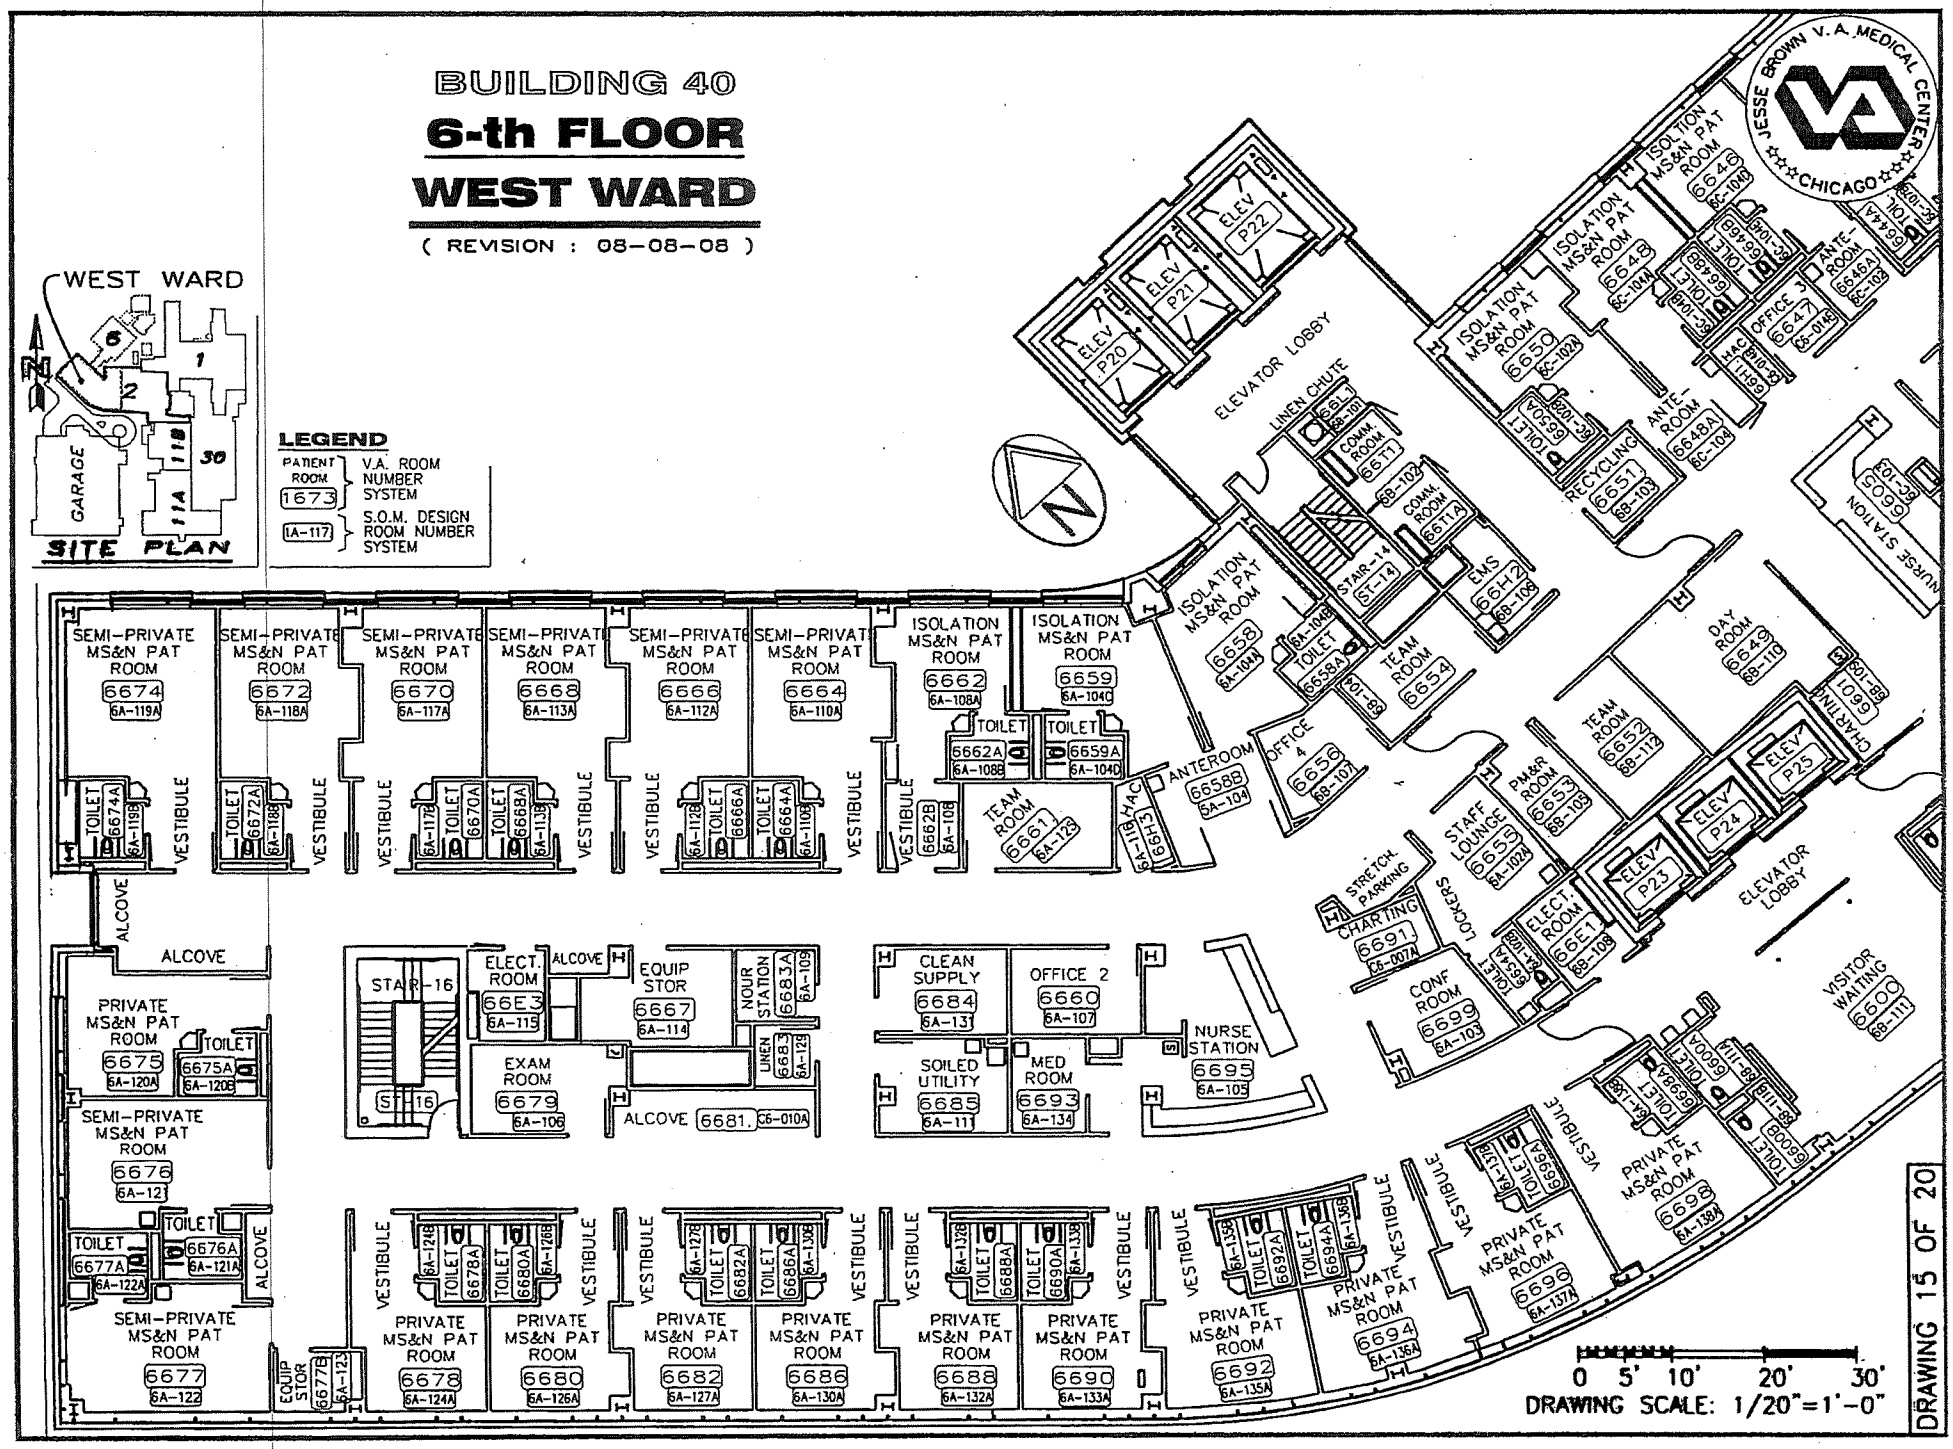

DRAWING 15 OF 20

BUILDING 40 — 7-th FLOOR — EAST WARD

(REVISION : 00-08-08)

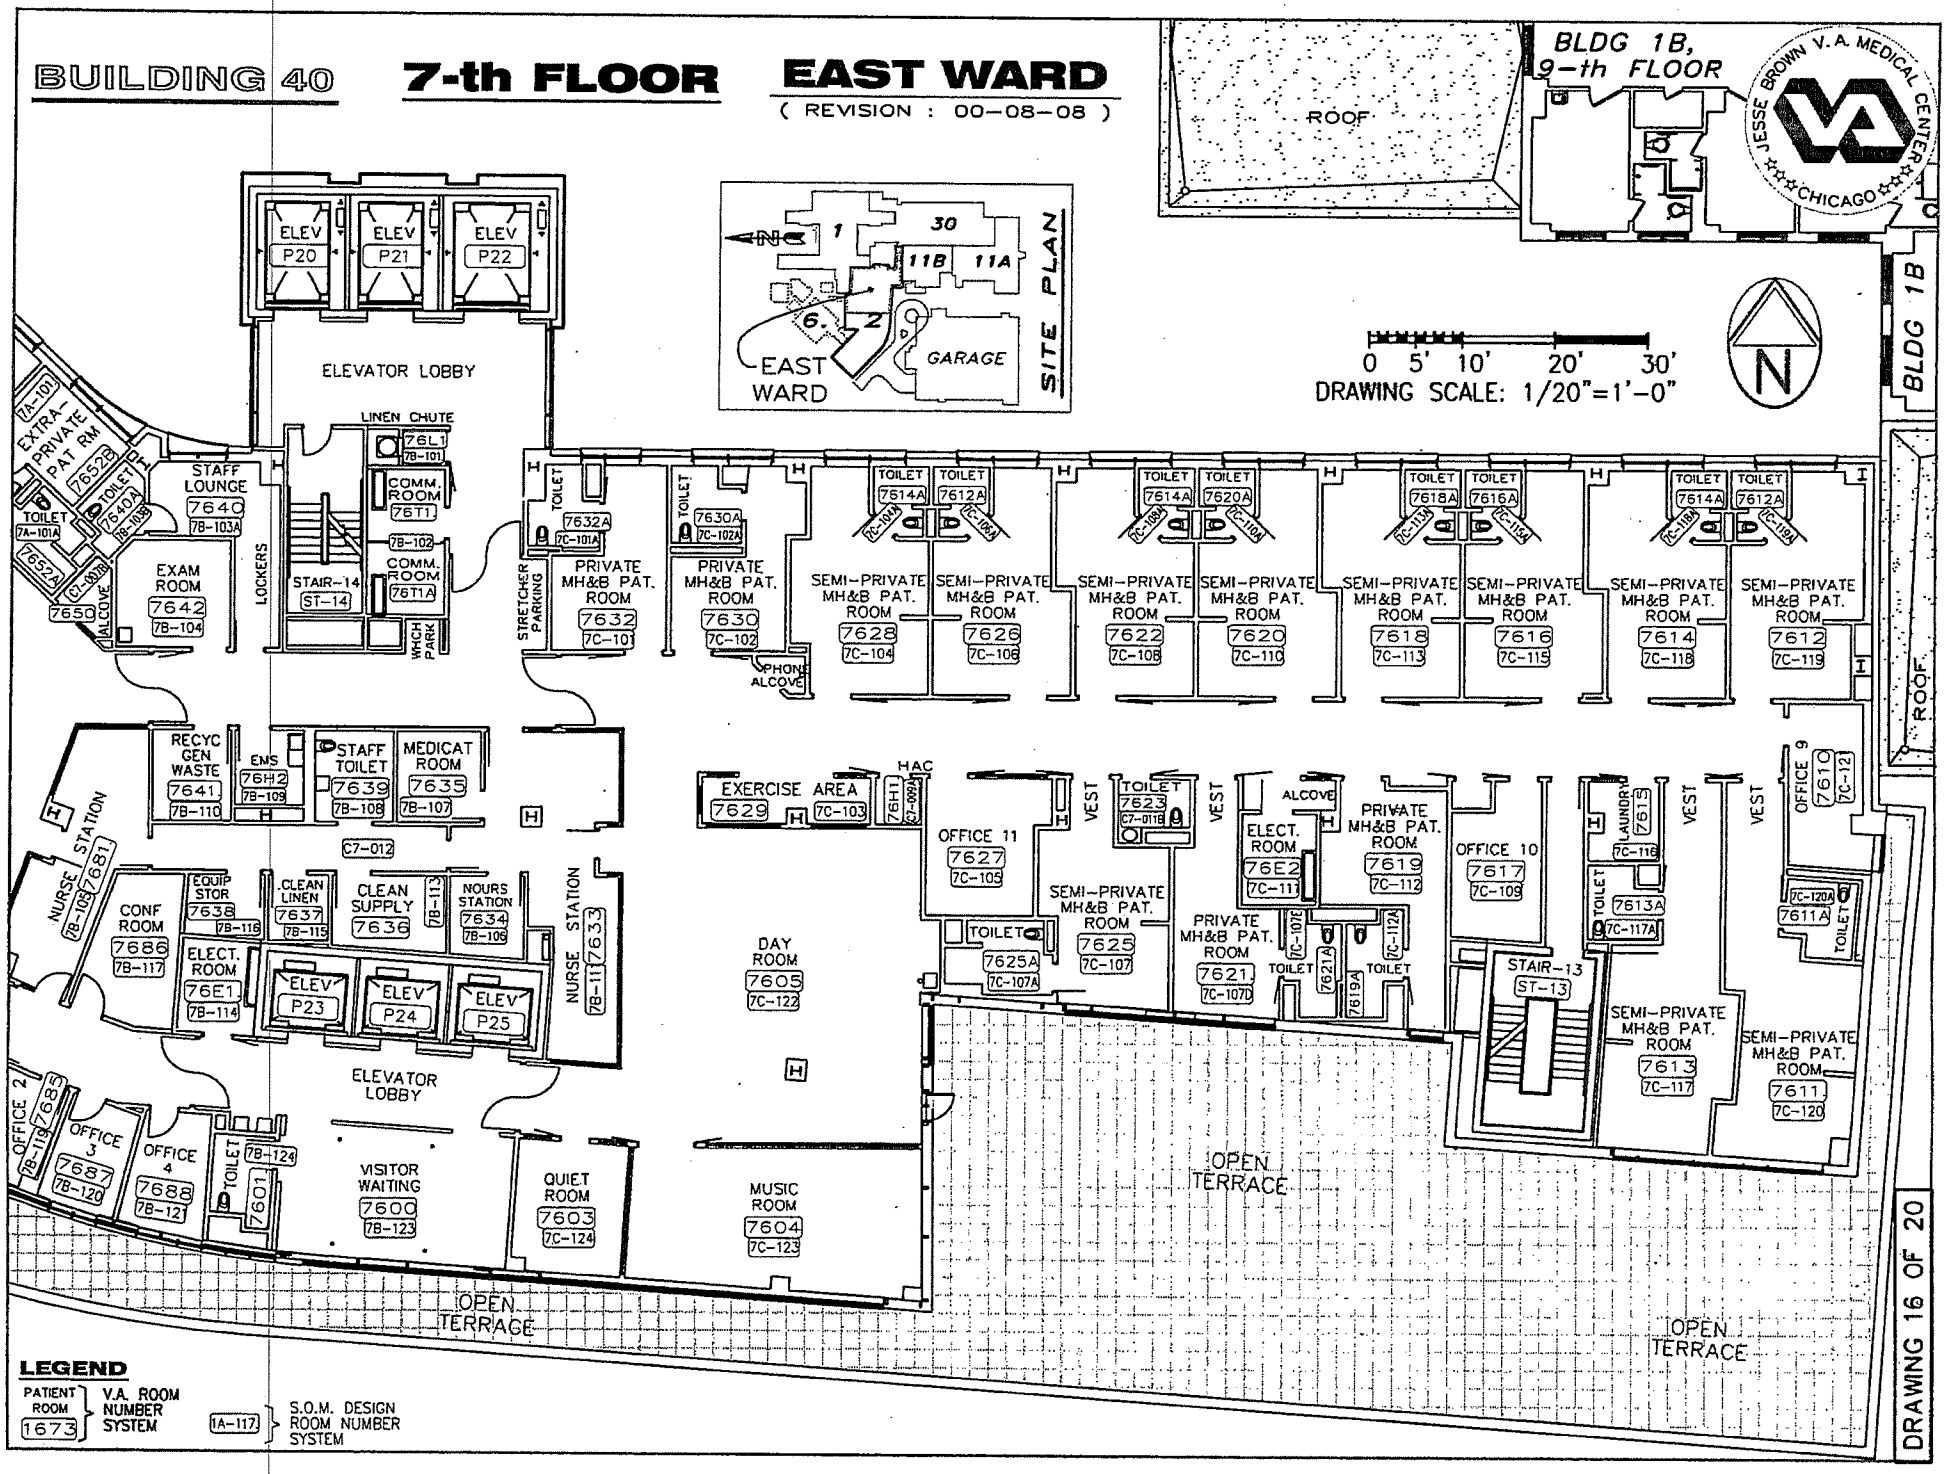

DRAWING 16 OF 20

BUILDING 40

7-th FLOOR

WEST WARD

(REVISION : 00-08-08)

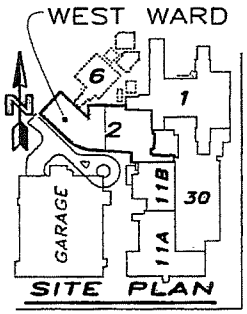

LEGEND

PATIENT ROOM 1673 — V.A. ROOM NUMBER SYSTEM

1A-117 — S.O.M. DESIGN ROOM NUMBER SYSTEM

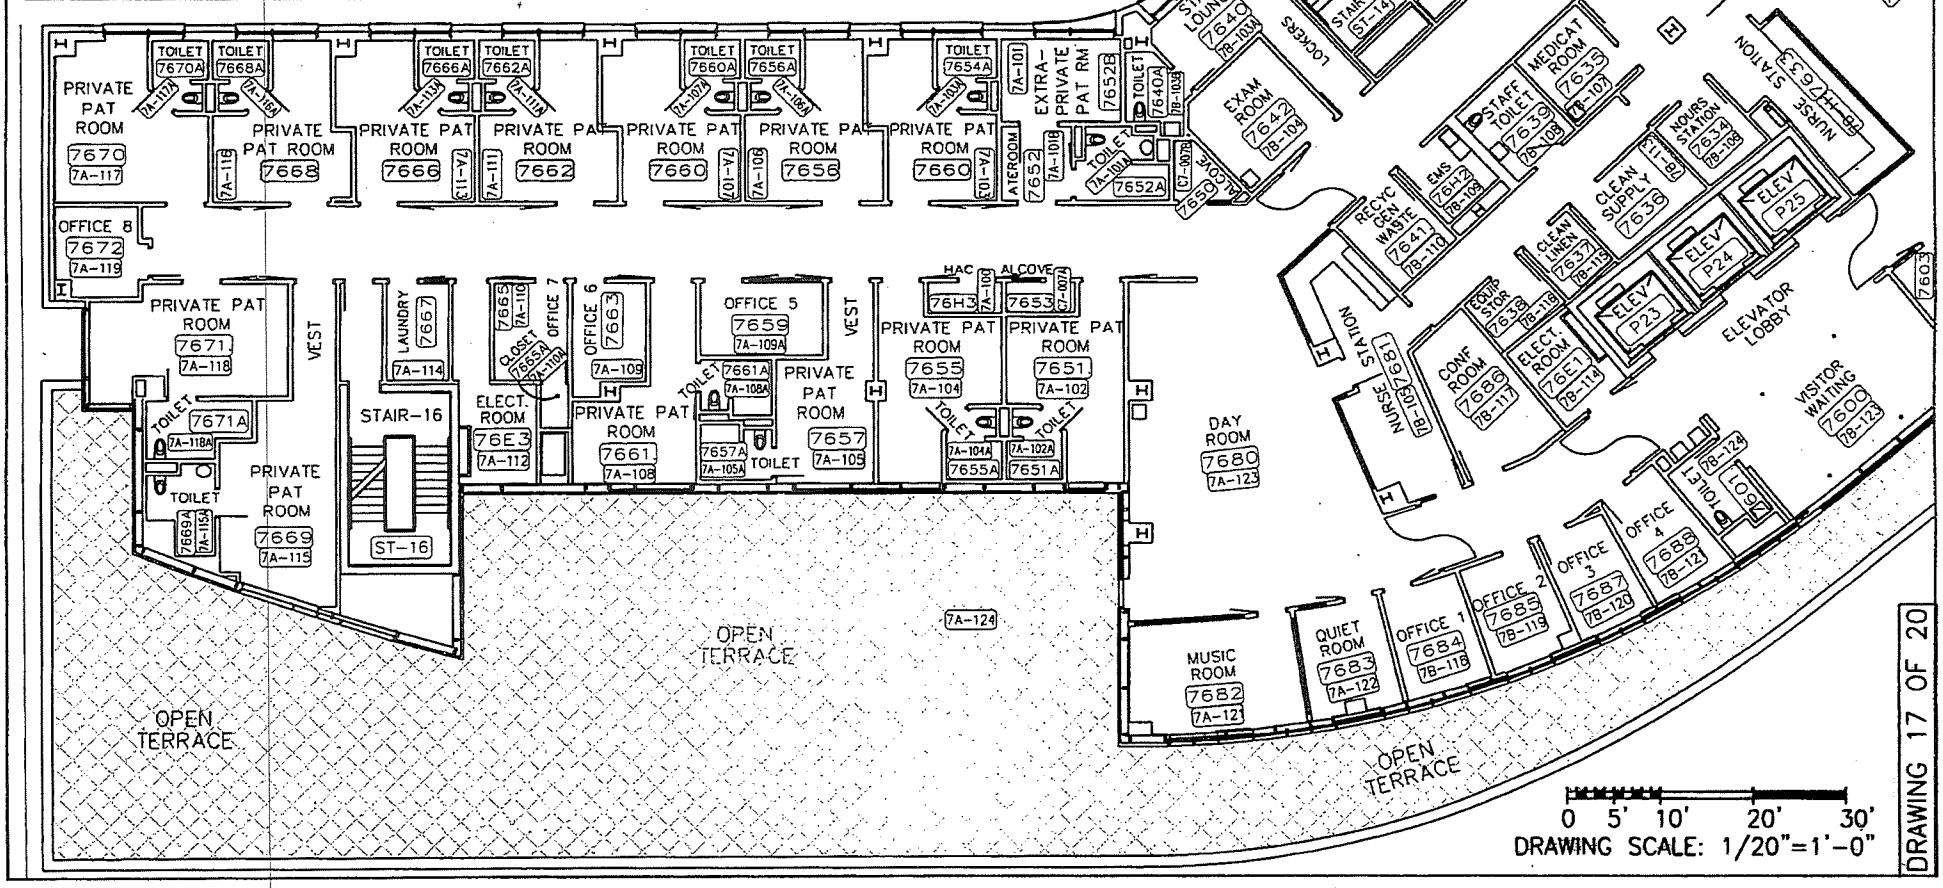

DRAWING 17 OF 20

BUILDING 2
8-th FLOOR
PENTHOUSE

(REVISION : 02-02-08)

JESSE BROWN V.A. MEDICAL CENTER
CHICAGO

OGDEN AVENUE

SKYLIGHT (TYPICAL 16 PLS)

ROOF

BL 2

BLDG 6

BLDG 2

BLDG 26

BLDG 27

BLDG 1B

BLDG 1 PENTHOUSE

STAIR-14

STAIR-16

ELEV P20 | ELEV P21 | ELEV P22

ELEVATOR LOBBY

COMM. ROOM 86T1 8B-101

COMM. ROOM 86T1A 8B-101

EXHAUST FAN HVAC

OPEN AREA 8612 8A-101

AIR FILTER HVAC

ELECT. ROOM 8608 XX-XXX

8610 8A-102 UTILITY MECHANICAL HVAC

PENTHOUSE 8600 CB-001

STAIR-17

8607 8B-102 ELEVATOR MACHINE ROOM

8606 8B-103 TEL/COMM ROOM

CHILLER HVAC

8604 9C-101 OPEN AREA

8602 9C-102 UTILITY MECHANICAL HVAC

STAIR-13

EXHAUST FAN HVAC

PENTHOUSE

GARAGE

SITE PLAN

LEGEND

PATIENT ROOM 1673 — V.A. ROOM NUMBER SYSTEM

1A-117 — S.O.M. DESIGN ROOM NUMBER SYSTEM

0 5' 10' 20' 30' 40' 50'

DRAWING SCALE : 1/30" = 1'-0"

N

DRAWING 18 OF 20

BUILDING 40
9-th FLOOR
(REVISION : 08-08-08)
MACHINE ROOM

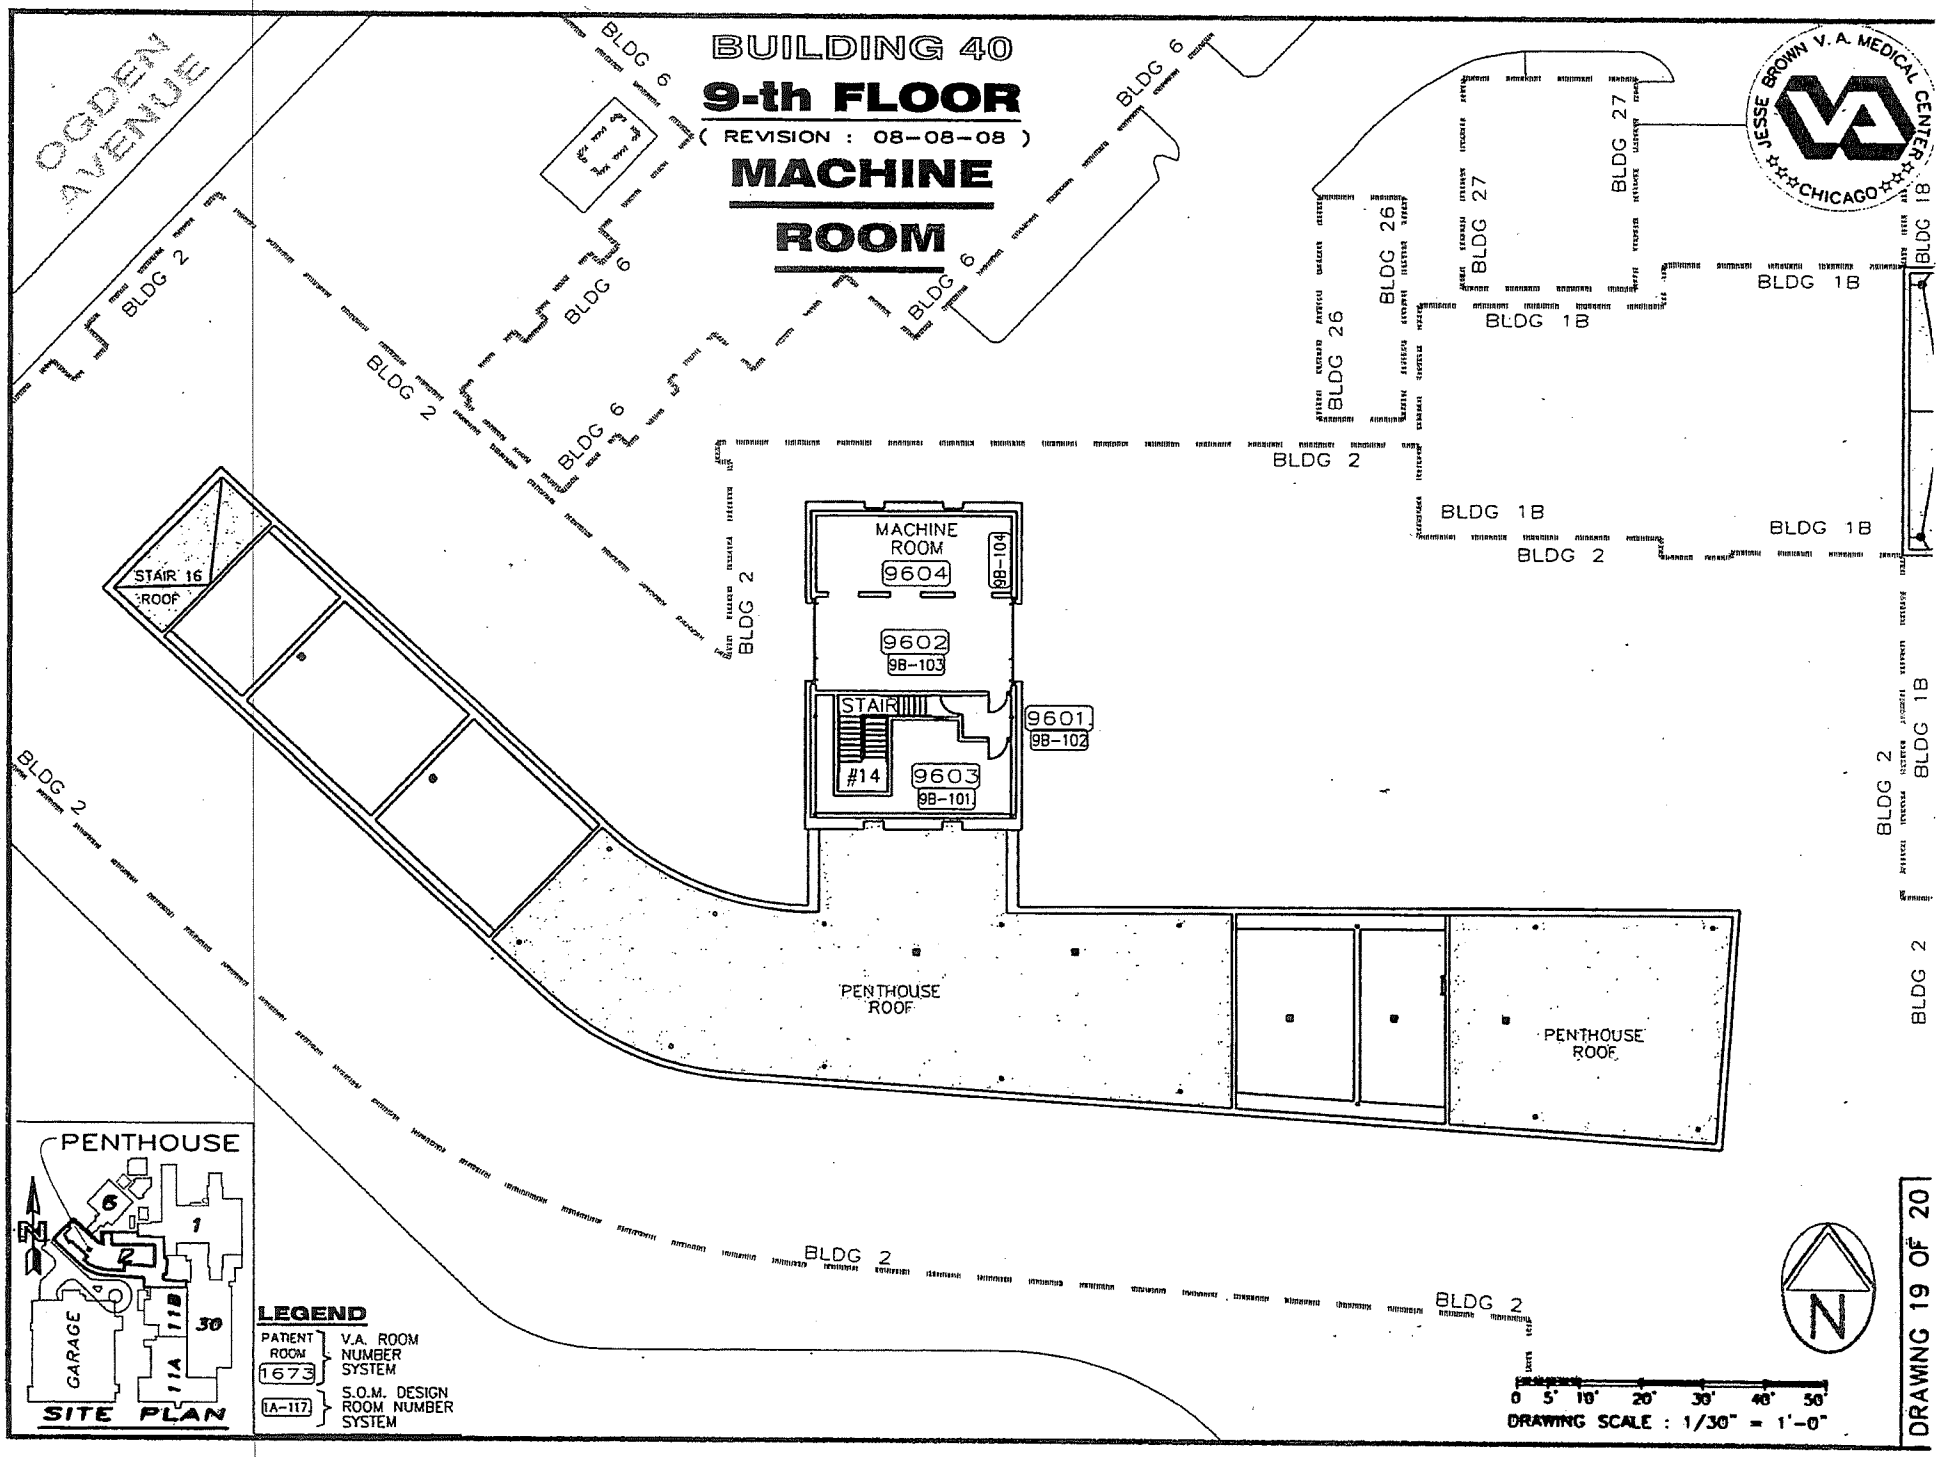

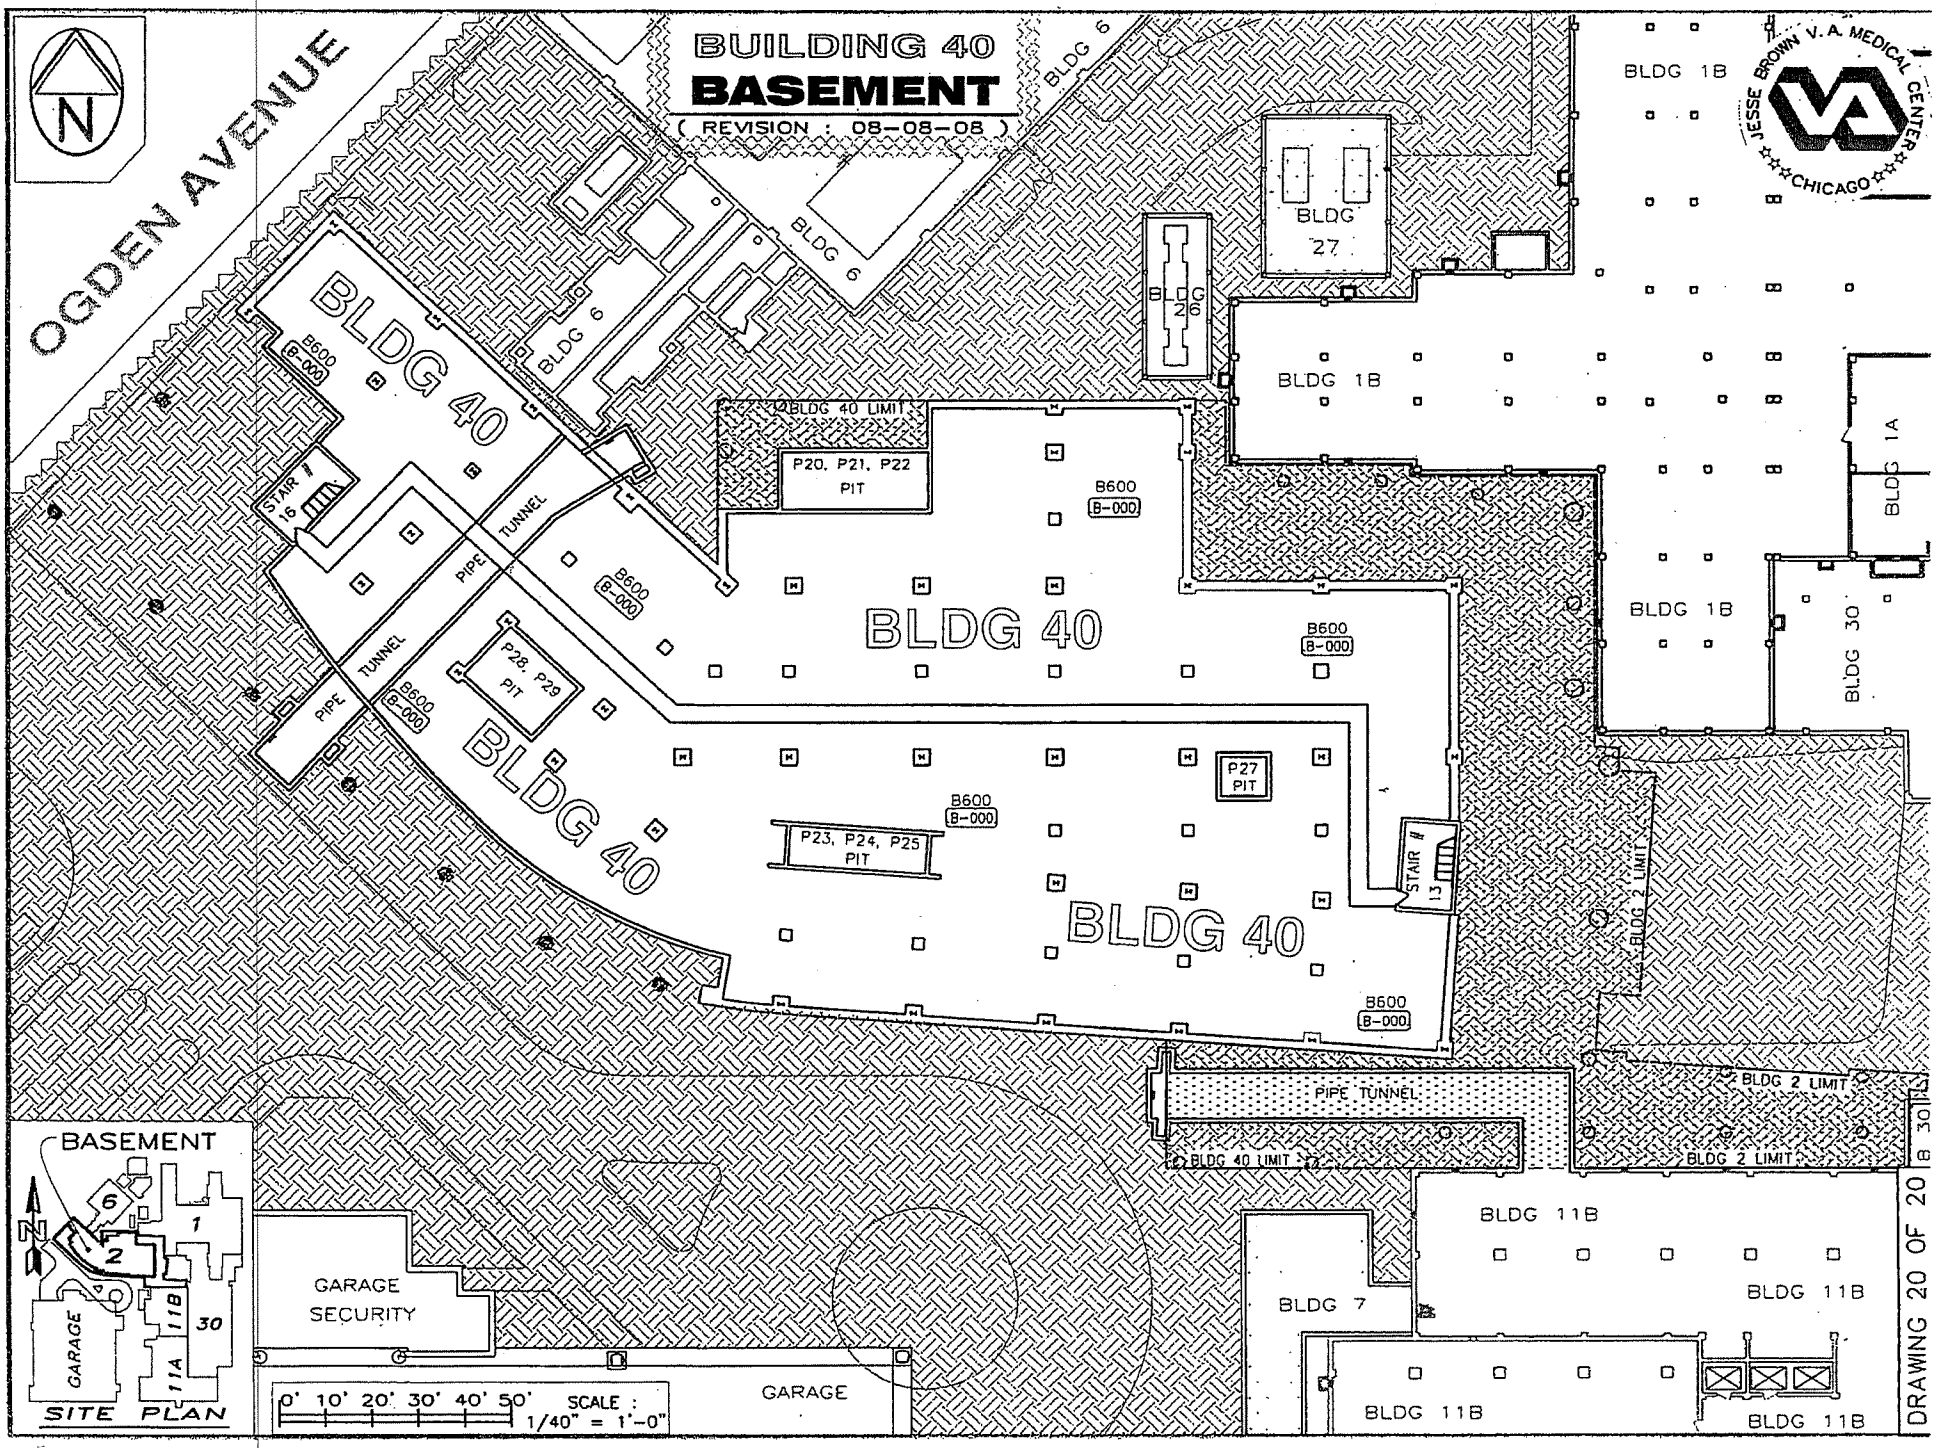
BUILDING 40
BASEMENT
(REVISION : 08-08-08)
OGDEN AVENUE
N
BLDG 40
BLDG 6
BLDG 27
BLDG 26
BLDG 1B
BLDG 1A
BLDG 30
BLDG 40 LIMIT
P20, P21, P22 PIT
B600 B-000
STAIR 16
TUNNEL
PIPE
P28, P29 PIT
P27 PIT
P23, P24, P25 PIT
STAIR 13
BLDG 2 LIMIT
PIPE TUNNEL
BLDG 11B
BLDG 7
GARAGE SECURITY
GARAGE
0' 10' 20' 30' 40' 50' SCALE : 1/40" = 1'-0"
BASEMENT
SITE PLAN
JESSE BROWN V.A. MEDICAL CENTER
CHICAGO
DRAWING 20 OF 20