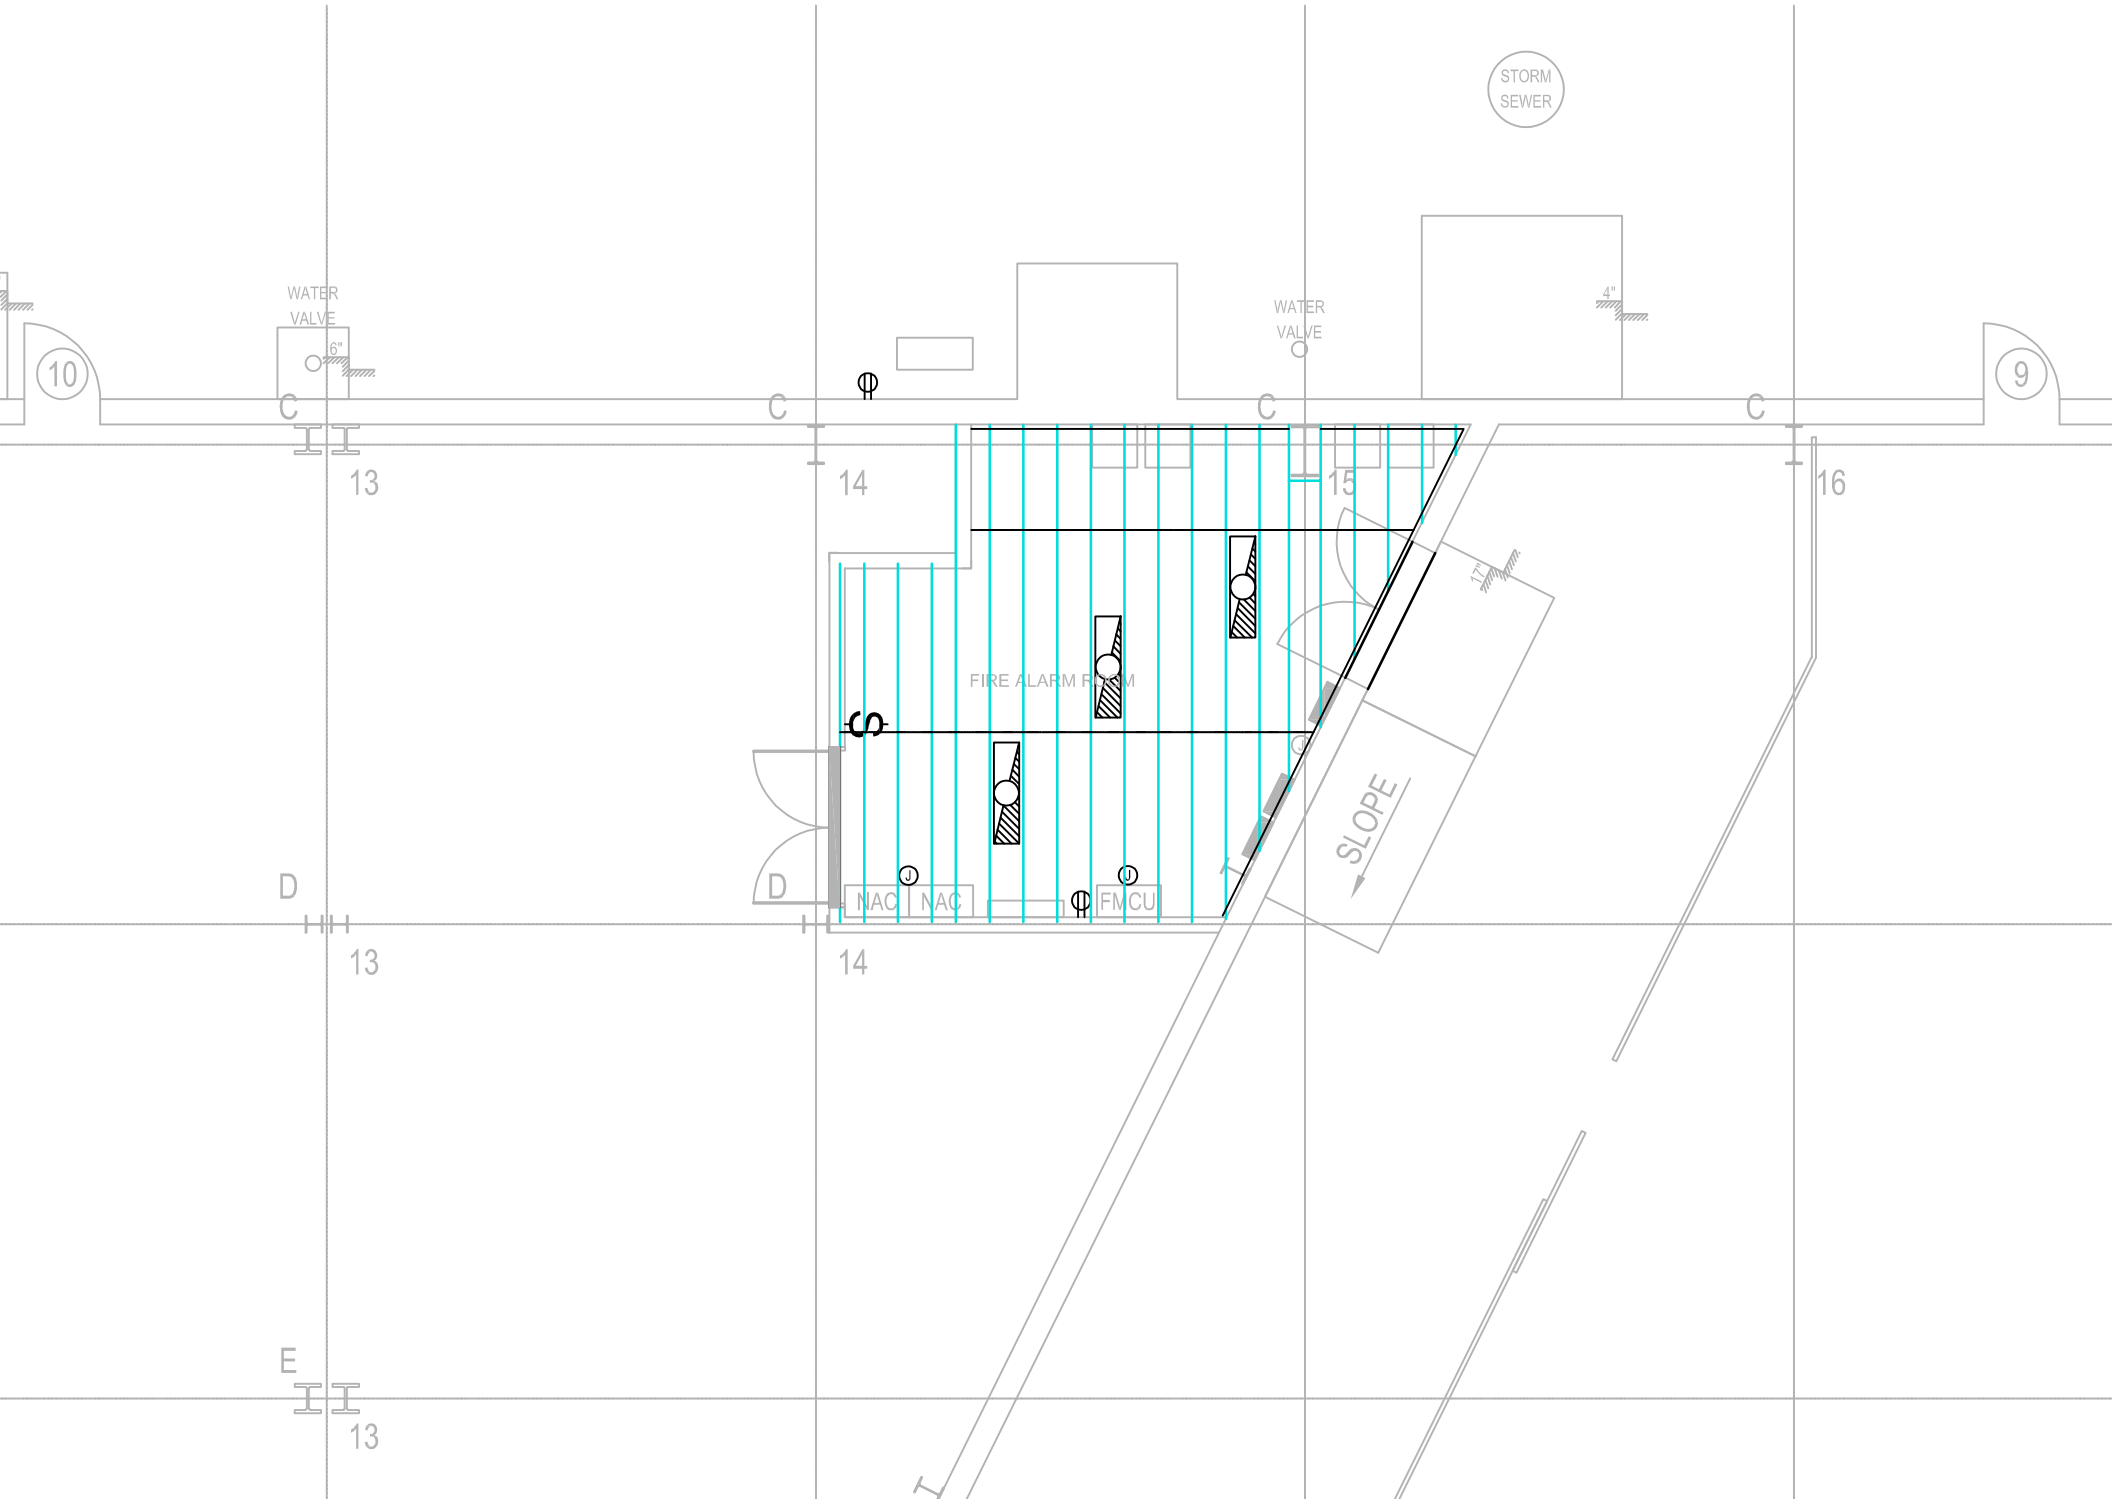
STORM SEWER
WATER VALVE
6"
WATER VALVE
4"
10
9
C
C
C
C
13
14
15
16
FIRE ALARM ROOM
17"
SLOPE
NAC
NAC
FMCU
D
D
13
14
E
13