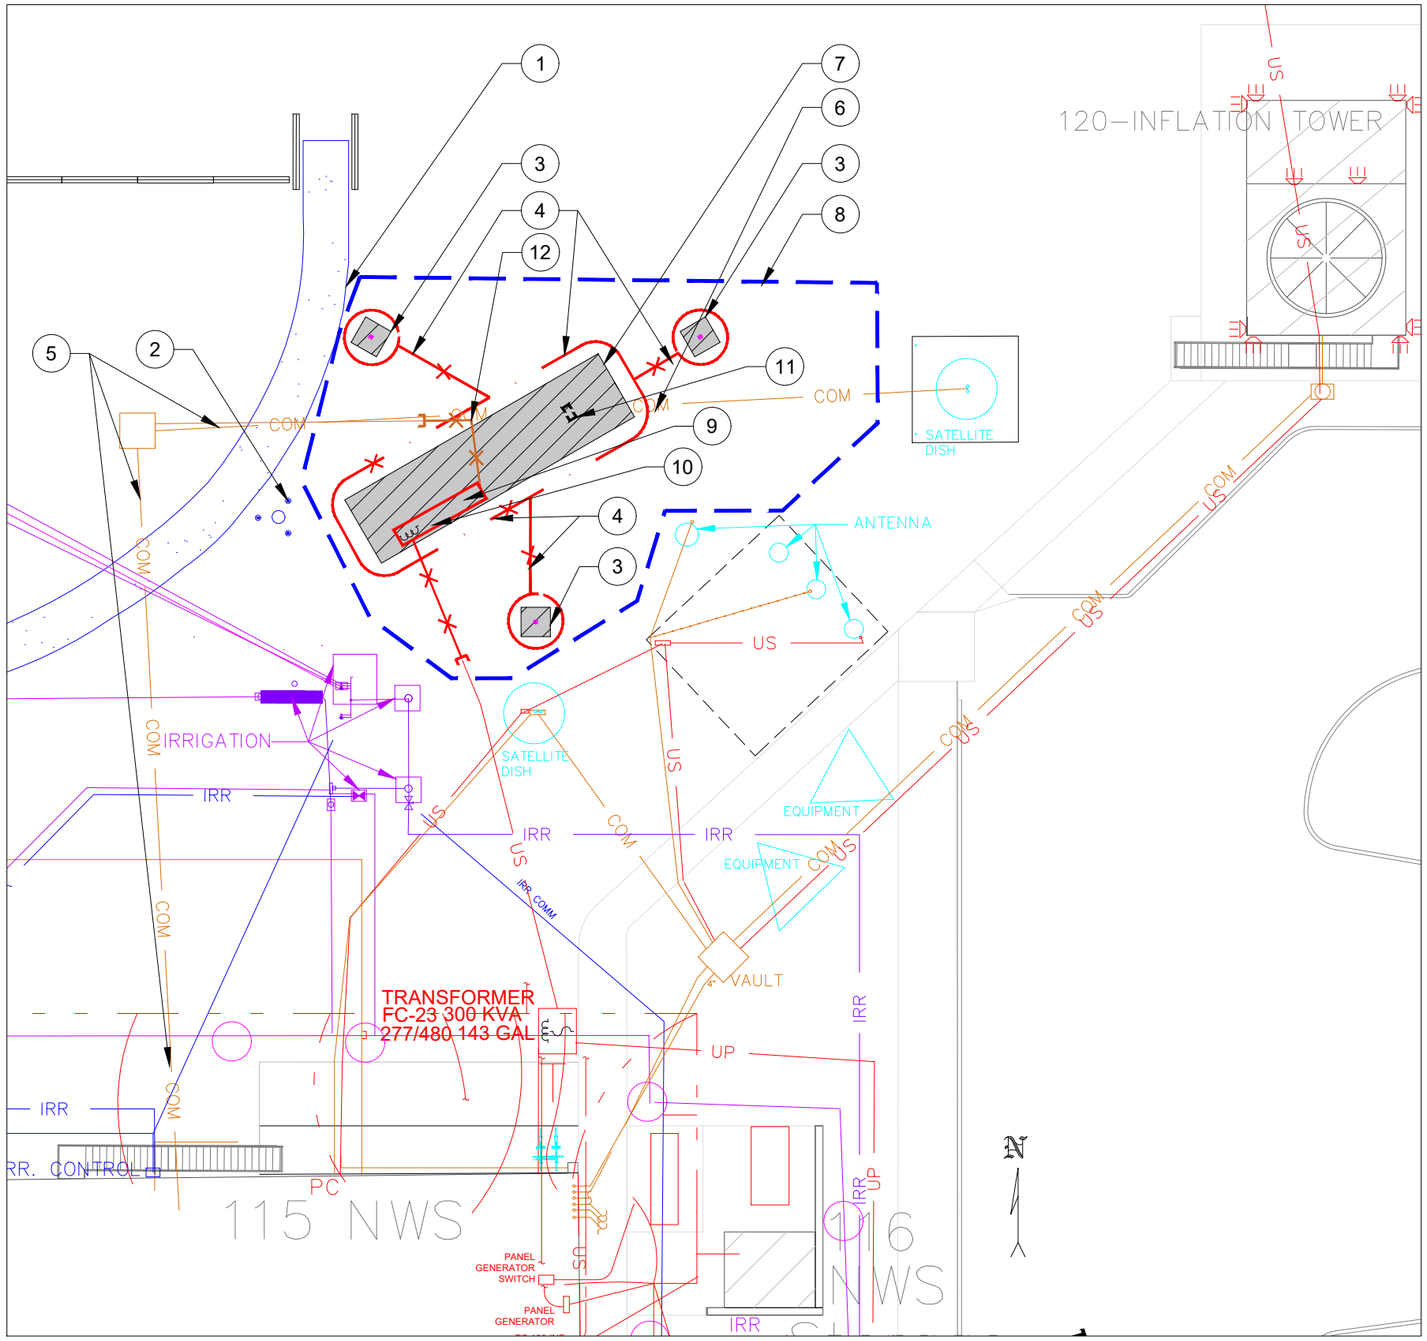

PARTIAL SITE INFRASTRUCTURE PLAN

LINETYPE LEGEND

IRR	IRRIGATION
IRR	IRRIGATION CONTROLS
	ABANDONED
COM	COMMUNICATIONS
COM	COMM
UP	POWER PRIMARY UNDER (13KW IDPWR)
US	POWER SECONDARY UNDERGROUND
E	ELECTRICAL –ALL OTHER
	DEMOLISH
	DEMOLISH GROUNDING LOOP

GENERAL SHEET NOTES

1. REMOVE AND DISPOSE OF ALL ITEMS OFFSITE.
2. BACKFILL EXCAVATIONS AND COMPACT PER IDAHO STANDARDS FOR PUBLIC WORKS STANDARDS 306.3.4 WITH UNCRUSHED AGGREGATE MIX.
3. PROTECT EXISTING INFRASTRUCTURE

KEY NOTES

1. PROTECT EXISTING WALKING PATH
2. PROTECT EXISTING MONITORING WELL
3. REMOVE GUY WIRE CONCRETE BASE AND SURROUNDING GROUND WIRE
4. REMOVE GROUND WIRE
5. REMOVE POWER METER CAT6 COMMUNICATION WIRE BACK TO BASEMENT IT RACK IN 115-NWS.
6. PROTECT EXISTING GROUNDING CONDUIT THAT RUNS UNDERGROUND TO SATELLITE DISH.
7. REMOVE RFIMS REINFORCED CONCRETE BASE (12 INCHES THICK) AND FOOTER (24 INCHES THICK) AND SURROUNDING GROUND LOOP
8. LEVEL AND TOP EXISTING SITE FOR MAXIMUM 2% SLOPE TOWARDS EXISTING GRADE WITH 4 INCHES THICK, 3/4 INCH SIZE GREY COLOR CRUSHED STONE TO MATCH EXISTING, ON TOP OF NEW COMMERCIAL GRADE WATER PERMEABLE WEED BARRIER.
9. REMOVE POWER METER AND POWER METER ENCLOSURE, DISCONNECT AND RETURN TO THE GOVERNMENT. PROVIDE PROGRAMMING TO REMOVE POWER METER FROM CAMPUS SCHNEIDER ELECTRIC POWER MONITORING EXPERT WEB APPLICATION.
10. REMOVE RFIMS SECONDARY TRANSFORMER (480-120/240V 37.5 KVA), AND POWER FEED BACK TO PRIMARY TRANSFORMER FC-23. CAP AND LABEL ENDS OF CONDUIT AT BOTH ENDS. COORDINATE TRANSFORMER SECONDARY ACCESS WITH IDAHO POWER.
11. REMOVE AND CAP COMMUNICATION CONDUIT, AND 120/240V POWER RECEPTACLE/CONDUIT THAT IS MOUNTED TO CONCRETE PAD.
12. CAP COMMUNICATION CONDUIT NEAR PAD 6 INCHES BELOW GRADE WITH LABEL.

NATIONAL SYSTEM OF PUBLIC LANDS
U.S. DEPARTMENT OF THE INTERIOR
BUREAU OF LAND MANAGEMENT

UNITED STATES DEPARTMENT OF THE INTERIOR
BUREAU OF LAND MANAGEMENT

RFIMS INSFRASTRUCTURE REMOVAL

3833 S DEVELOPMENT AVE

BOISE, IDAHO 83705

NATIONAL INTERAGENCY FIRE CENTER

MARK	DESCRIPTION	DATE	APPROVED

PROJECT NO:
DESIGN OFFICE: FA243
DESIGNED BY: MEJ
DRAWN BY: MEJ
CHK'D BY: xxx
APPROVED BY:
DATE: 12/22/25
SCALE: 1" ~ 20'-0" FIELD VERIFY

SHEET TITLE

INFRASTRUCT-URE PLAN

ATTACHMENT 2

SHEET 1 OF 1