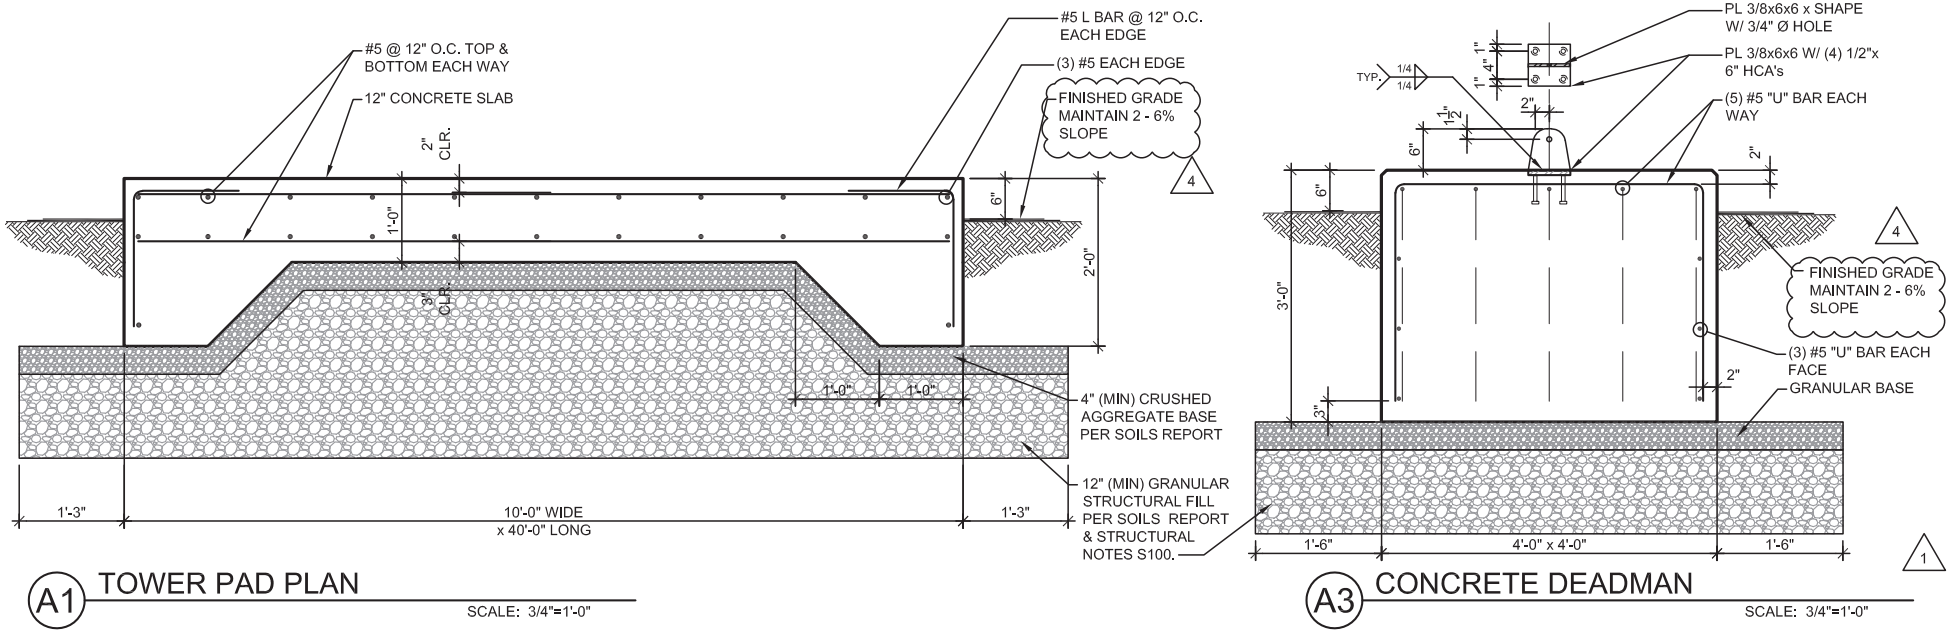

A1 TOWER PAD PLAN

SCALE: 3/4"=1'-0"

A3 CONCRETE DEADMAN

SCALE: 3/4"=1'-0"

NIFC RFIMS Infrastructure Demo
ATT-3 - Existing concrete pad
February 10, 2026