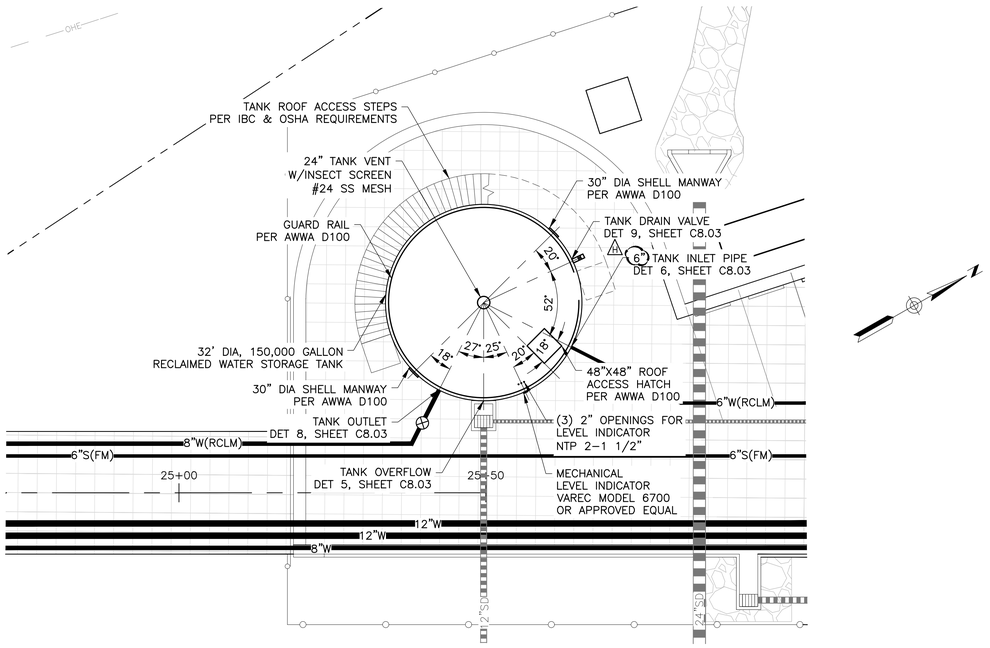

1 RECLAIMED WATER TANK
1"=10

NOTE:
TANK MANUFACTURER SHALL PROVIDE SHOP DRAWINGS FOR ALL COMPONENTS, INCLUDING BUT NOT LIMITED TO THE TANKS, STAIRS & RAILINGS, ALL PENETRATIONS, HATCHES AND ALL RELATED APPURTENANCES.

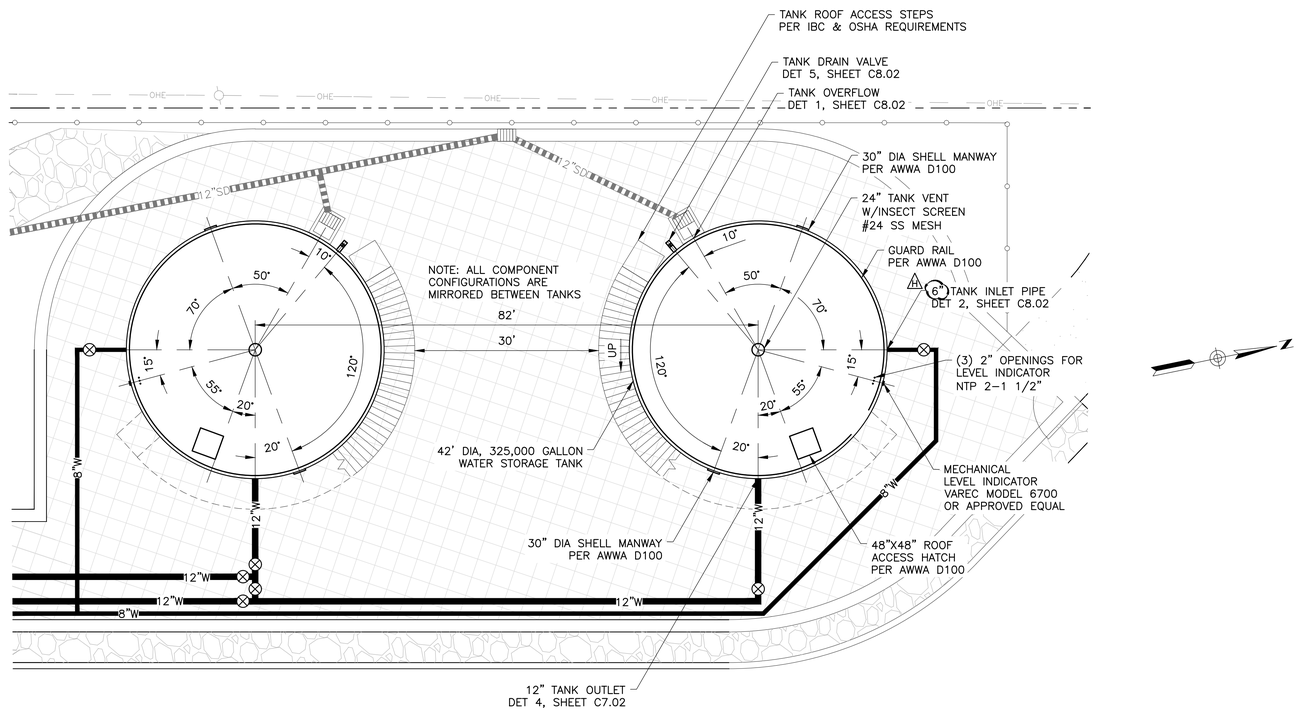

2 DOMESTIC WATER TANKS
1"=10

0' 5' 10' 20'
SCALE: 1"=10'

IHS Whiteriver Hospital

200 W Hospital Drive
Whiteriver, Arizona, 85941

IHS Project #: 131445
IHS Contract #: 75H70123R00008
IHS Award Date: 02/02/2024

BASED ON PROGRAM OF REQUIREMENTS DATED [03/26/22], POR AMENDMENT DATED [02/03/25], AND ON SCHEMATIC DRAWINGS APPROVED [11/19/24]

SMITHGROUP

455 NORTH THIRD STREET
SUITE 250
PHOENIX, AZ 85004
602.265.2200
smithgroup.com

DIBBLE

1626 NORTH LITCHFIELD RD
SUITE 150
GOODYEAR, AZ 85395
623.935.2258
dibblecorp.com

ISSUED FOR	DATE
BID ADDENDUM-H	18JUN26
BID ADDENDUM-A	16APR26
FINAL CONSTRUCTION DOCUMENTS	05MAR26

SEALS AND SIGNATURES

Registered Professional Engineer (Civil)
CERTIFICATE NO. 43320
CHRISTINA SHANNON MAUCK
Date Signed 06/18/26
Arizona U.S.A.

SHEET TITLE
DETAILS

DRAWN BY: DIBBLE
CHECKED BY: SM

UTILITY CAMPUS

PROJECT NUMBER
BP2
PHASE

C8.01
SHEET NUMBER

G:\2024\1024034_IHS_WHITERIVER\CAD\UTILITY CAMPUS\1024034-C8.0X-DETL

Plot Date: 6/18/2026 2:19 PM