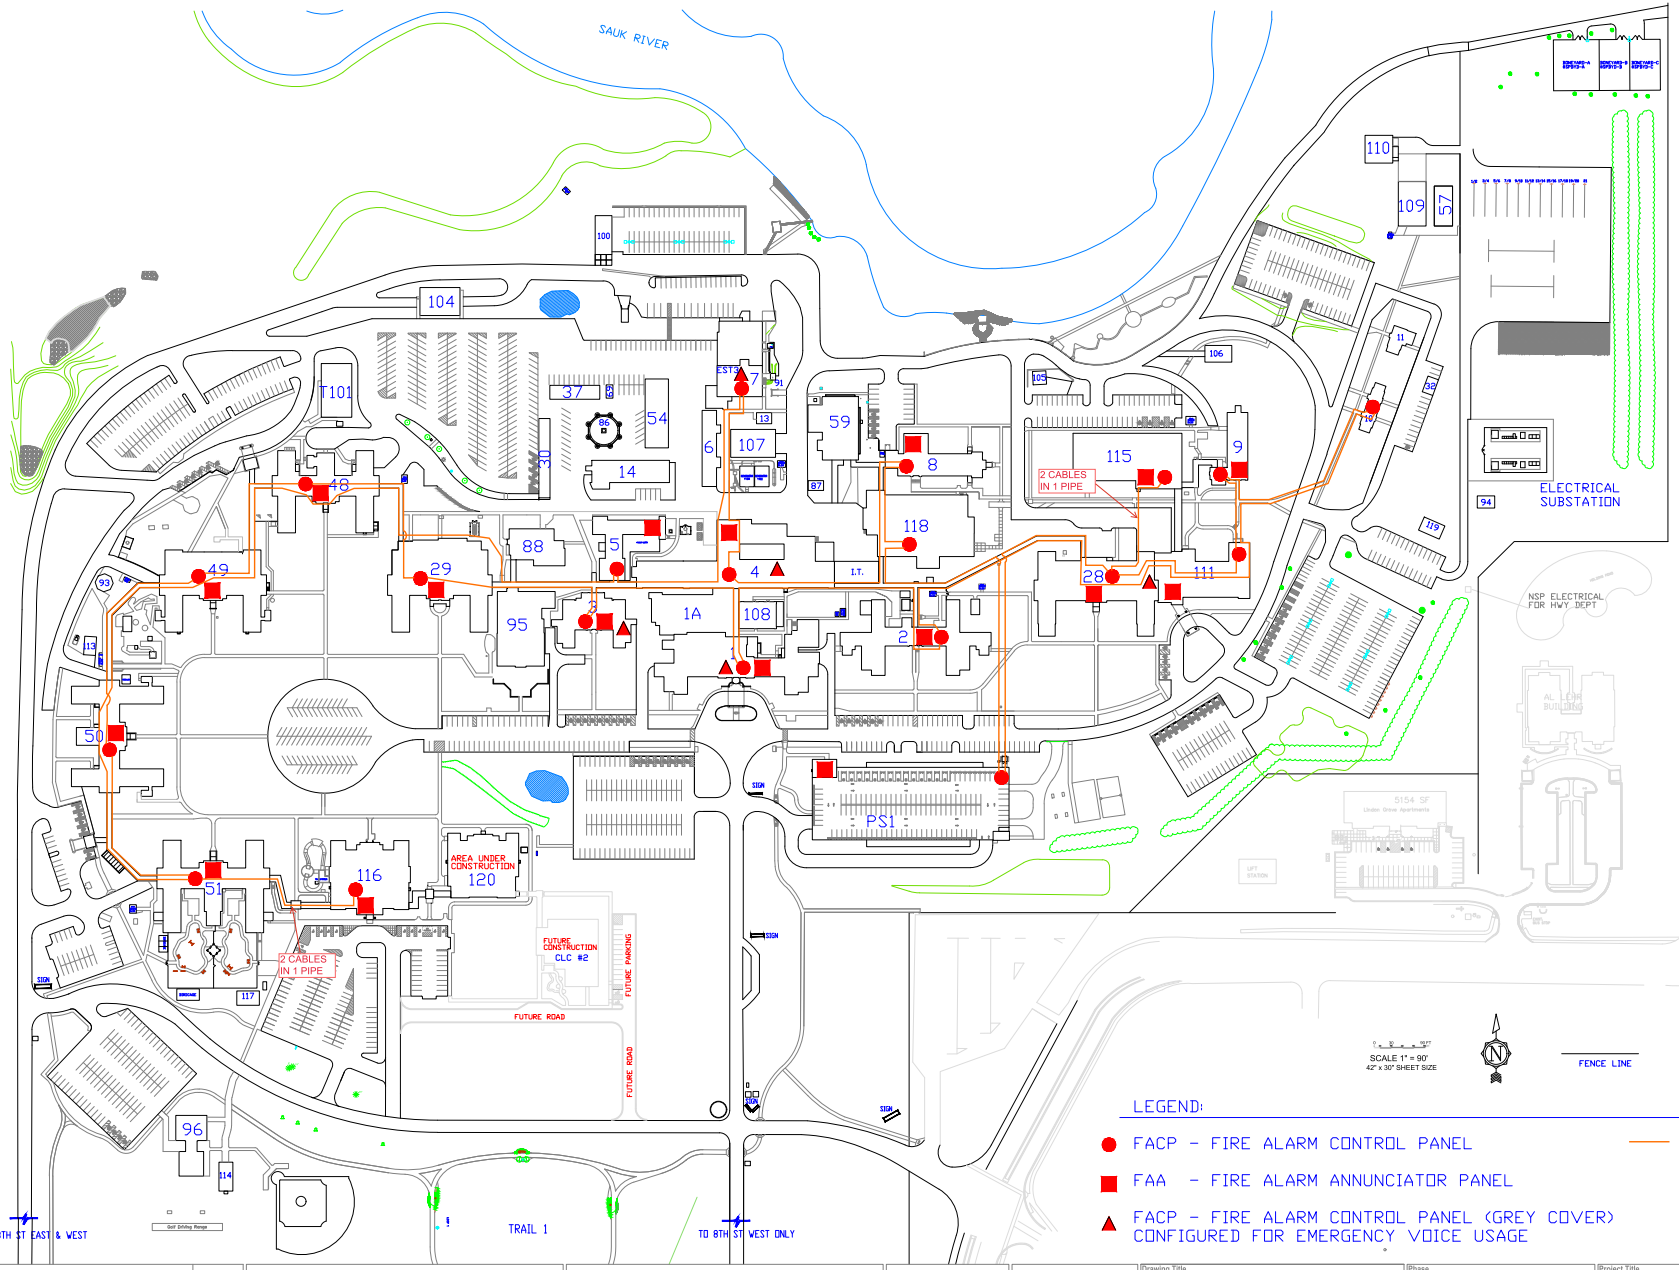

LEGEND:

- FACP - FIRE ALARM CONTROL PANEL
- FAA - FIRE ALARM ANNUNCIATOR PANEL
- FACP - FIRE ALARM CONTROL PANEL (GREY COVER) CONFIGURED FOR EMERGENCY VOICE USAGE
- ENGINEERING FIBER OPTIC CABLING IN 1" ORANGE EMT.

Revisions:	Date:	STAMP	Office of Construction and Facilities Management VA U.S. Department of Veterans Affairs
Drawing Title: EXISTING EST 3X SYSTEM AND FIBER OPTIC NETWORK	Phase	Project Title	Project Number
Approved: Project Director	FULLY SPRINKLERED	Location: ST. CLOUD, MN	Building Number: CAMPUS
Issue Date: Issue date	Checked By: BK	Drawn By: MV	Drawing Number: ATT A

VA FORM 08 - 6231