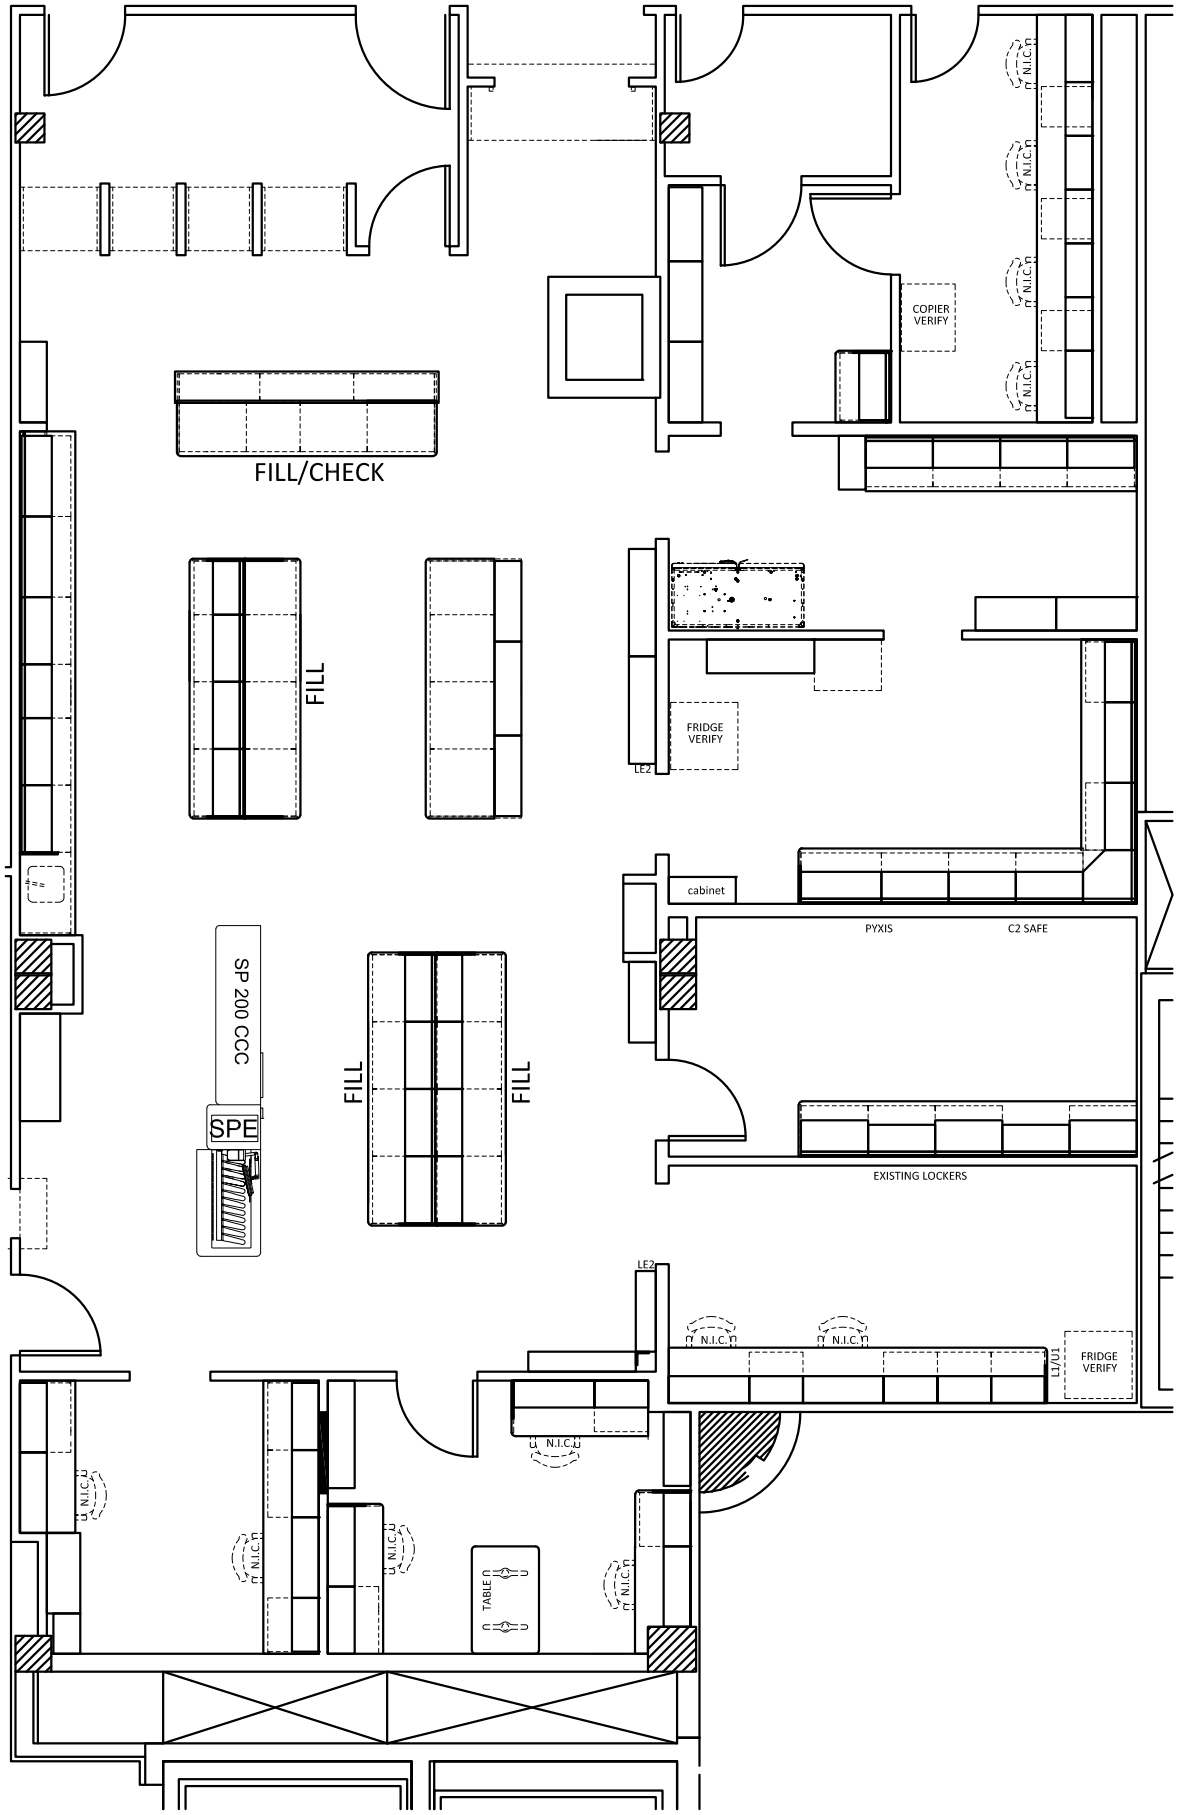

FLOOR PLAN - MAIN PHARMACY

SCALE: NTS