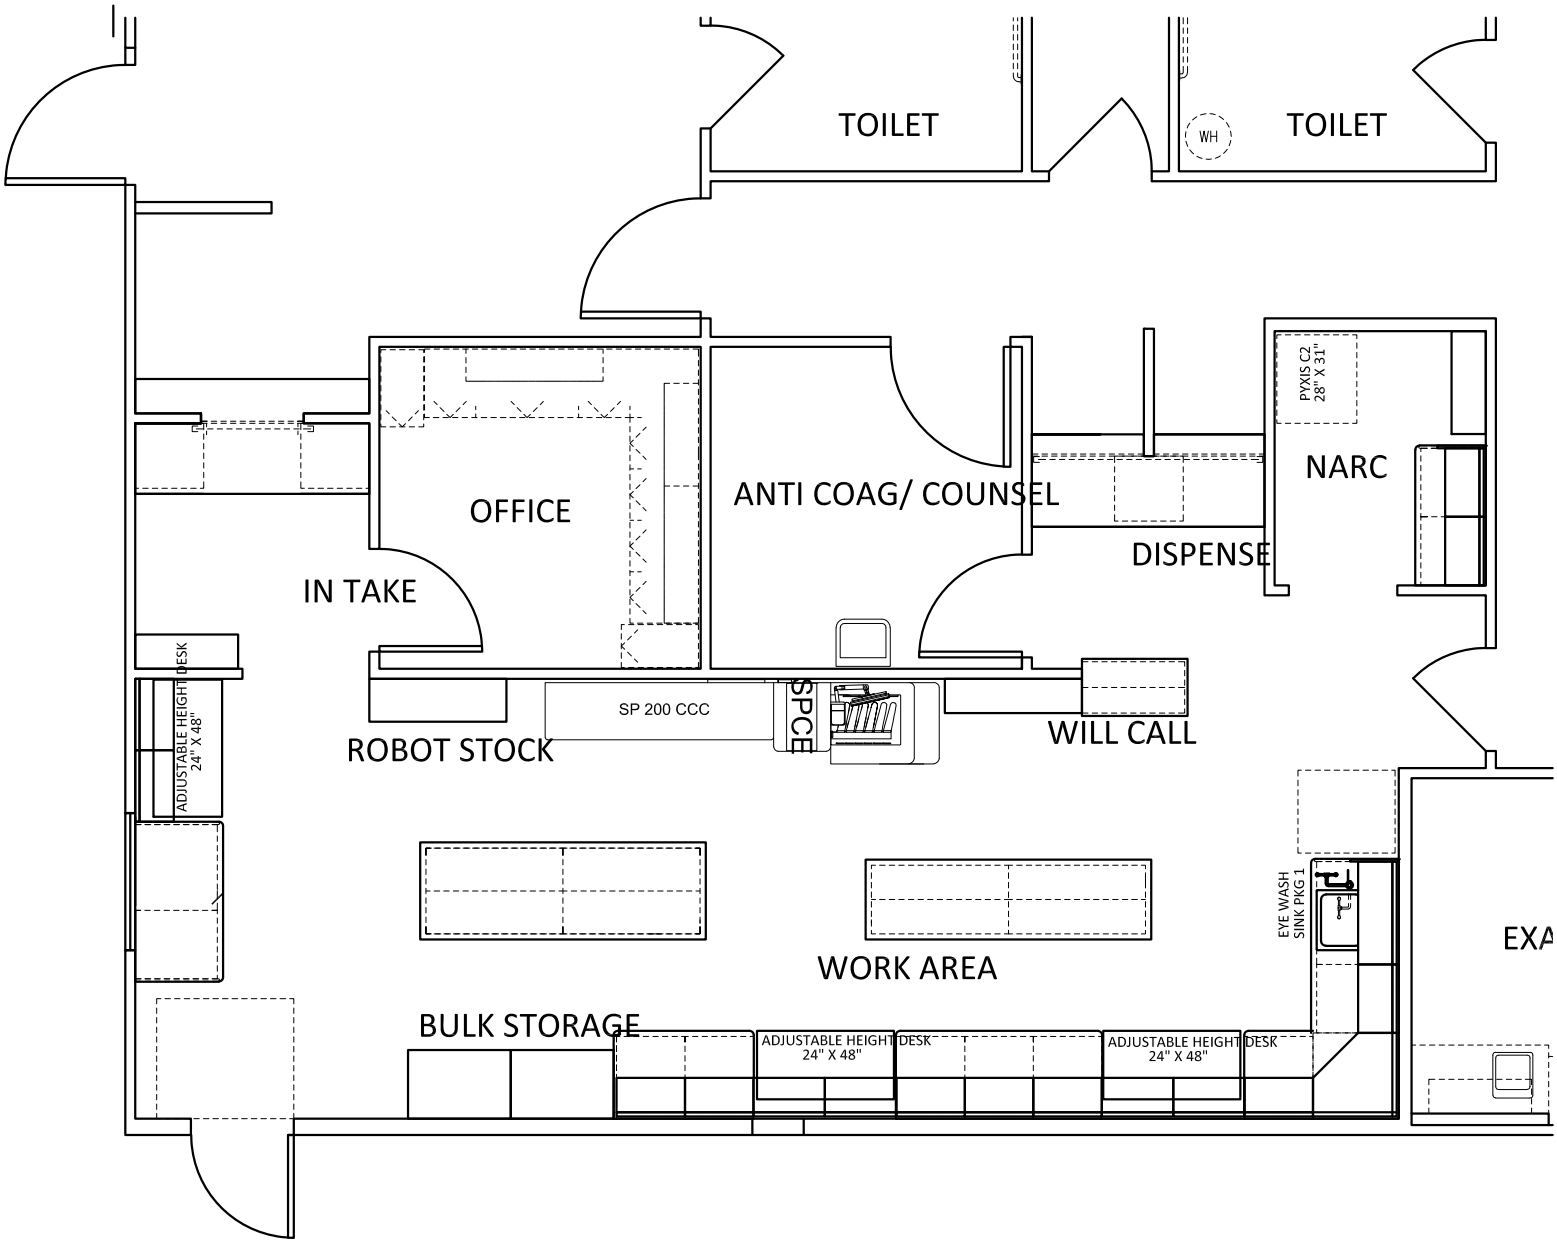

FLOOR PLAN - PCMC PHARMACY

SCALE: NTS