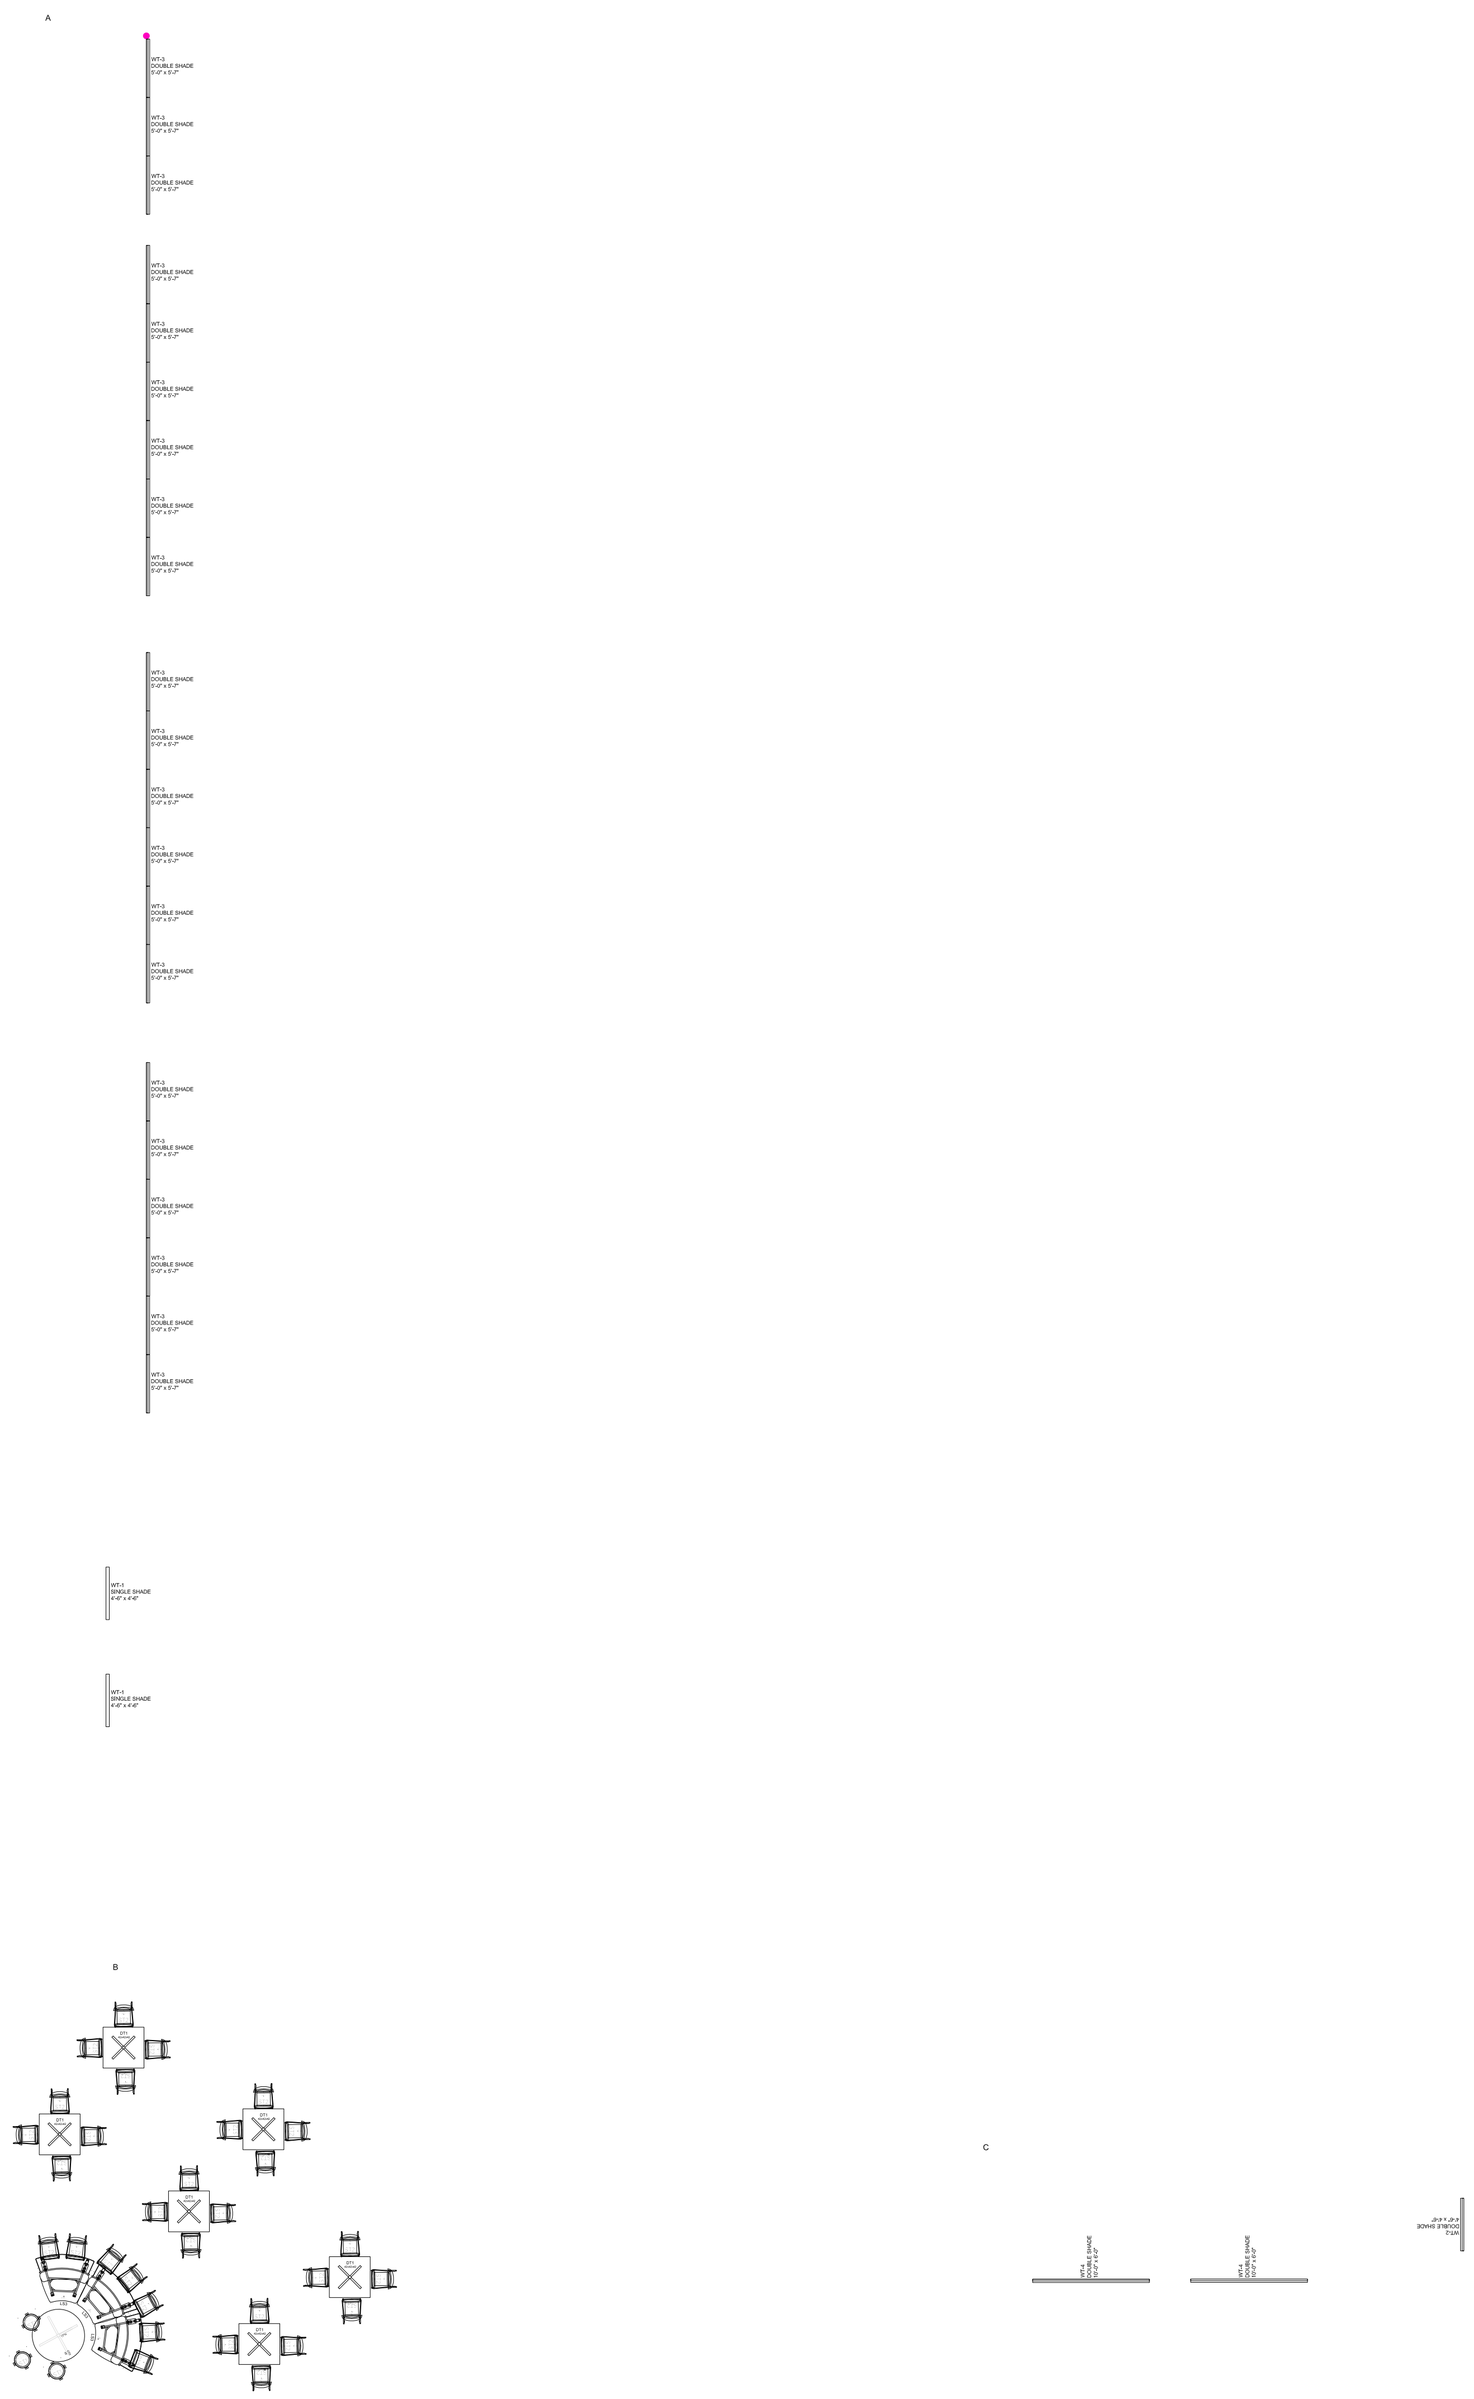

PHASE 4 - AREA 1

PHASE 4	AREA 3	AREA 2	AREA 1
FURN-ACC1 PLANTER	10		
FURN-ACDP1 Acoustic Digital Panel 48x48	3		
FURN-ACWT1 Acoustic Wall Dimension Tile B set	5		
FURN-BMP1 BioCanvas Moss Panel 24x24	4		
FURN-CC1 Conference Chair JSI Garvey HighBAck	15		
FURN-CH5 Huddle Chair	5		
FURN-CH8 ARMLESS CHAIRS	30		
FURN-CR1 Credenza with AV RackSpace 108x24	1		
FURN-DT1 Dining Table 42x42x42	2		6
FURN-GS2 Guest Chair Wood Back	14		
FURN-LC1 Lounge Chair Arwyn Closed Arm	3		
FURN-LC2 LOUNGE BOURNE OPEN ARMS	6		
FURN-LC3 LOUNGE CHAIR Moto with Privacy Wings	6	4	
FURN-LF3.36 Lateral File 3H	4		
FURN-LS1 LOUNGE SOFA SINGLE CORNER	1		
FURN-LS2 LOUNGE SEAT DOUBLE LEFT or RIGHT	1		
FURN-LS2 LOUNGE SEAT DOUBLE RIGHT	1		
FURN-MB1 Mobile Whiteboard	3		
FURN-MT1 Meeting Table Collaboration Areas	2	2	
FURN-MTU1 Meeting Table Unit w.HAW	1		
FURN-OT1 OCCASIONAL TABLE SIDE 24X21 BOURNE	4		
FURN-OT2 Occasional Coffee Table 36x17	1		
FURN-OT3 PULL UP TABLE POET	3		
FURN-OT4 Occasional Table Conocial	3	2	
FURN-ST1 MiniStool Collaboration	19	4	3
FURN-ST2 STOOL ARMLESS WOOD BACK	6		31
FURN-ST3 Stool Counter Height Armless Wood Back	1		
FURN-TT13060 Training Table 30x60 Breakroom	5		
FURN-TV1 Video Conference Table 48.60x216	1		
FURN-WT1 WINDOW TREATMENT BLINDS 54	32	4	2
30-FURN-WT2 WINDOW DOUBLE BLINDS 54X54		24	1
31-FURN-WT3 WINDOW DOUBLE BLINDS 60X67			21
32-FURN-WT4 DOUBLE SHADE 120X72			2
33-FURN-LS3 LOUNGE SEAT 45 DEGREE			3
34-FURN-OT6 OCCASIONAL COFFEE TABLE 48X17			1

SHEET
PLN-01

FACILITY #: F/20643

ID #: 2026TP-040

PROJECT TITLE: PHASE 4 FURNITURE – Furniture Plan

DESIGNED	DRAWN	CHECKED	DATE
TP	TP	TP	05/07/2026

WPAFB
WRIGHT-PATTERSON AIR FORCE BASE
AFMC

CHIEF-ENG. CONST.	CHIEF-ENG. SECTION	COORDINATOR

DATE	NO	REVISION	BY

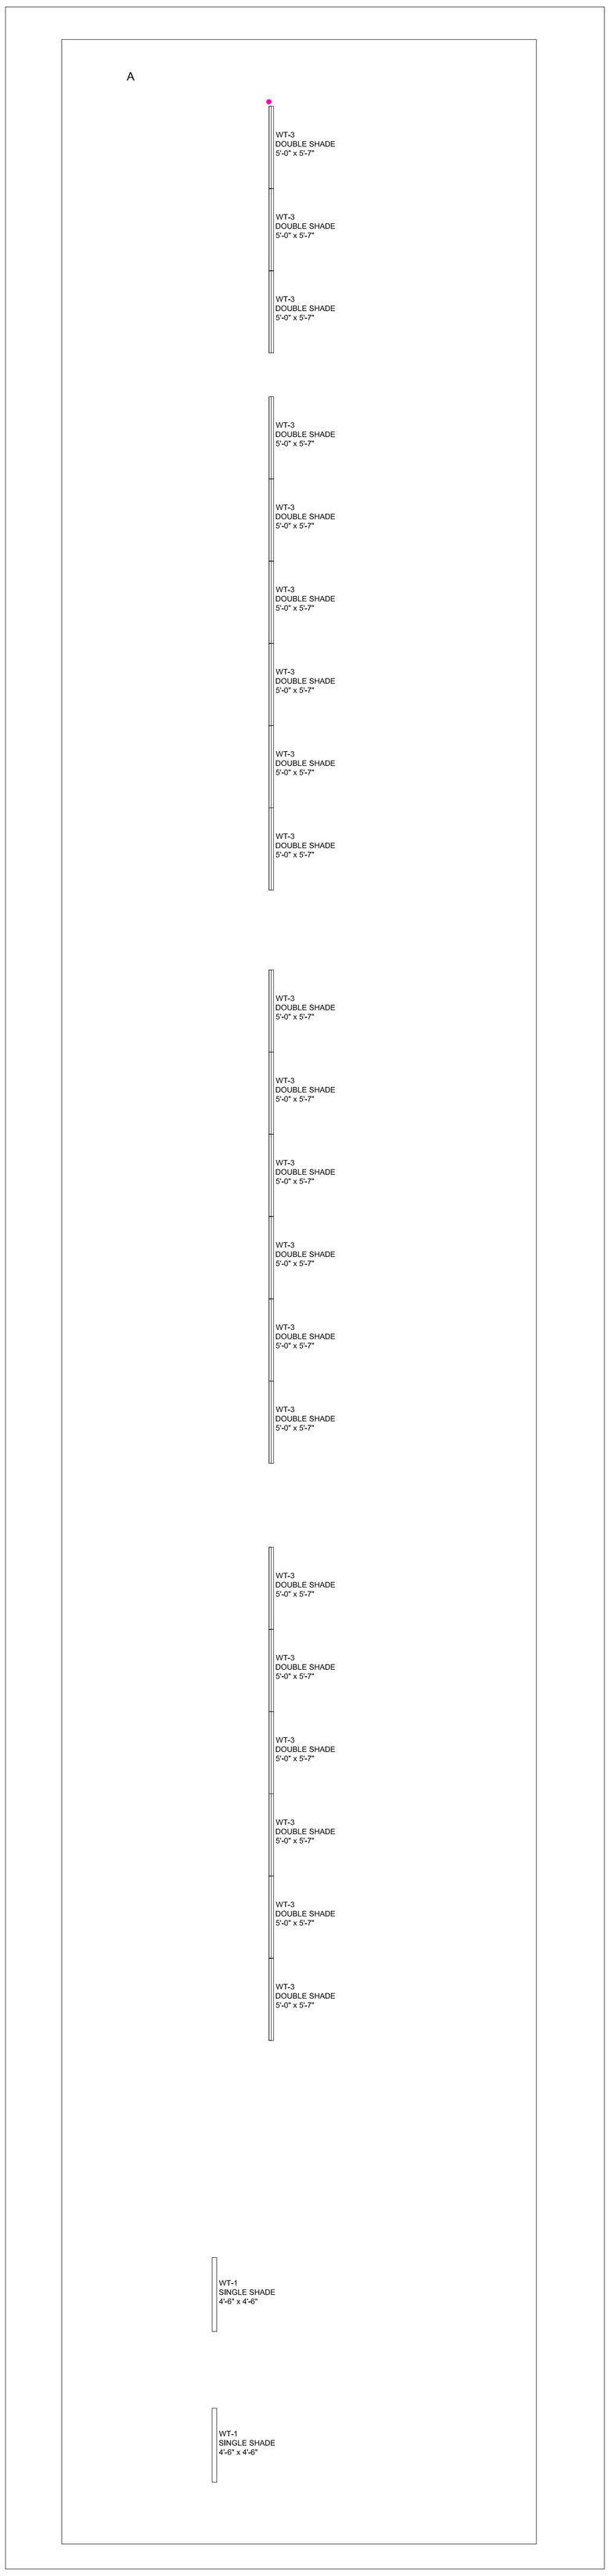

PHASE 4 - AREA 1 - SECTION A

FACILITY # F/20643			
ID # 2026TP-040			
PROJECT TITLE PHASE 4 FURNITURE – Furniture Plan			
DESIGNED TP	DRAWN TP	CHECKED TP	DATE 05/07/2026

SHEET PLN-01-A

WPAFB
WRIGHT-PATTERSON AIR FORCE BASE
AFMC

CHIEF-ENG. CONST.	CHIEF-ENG. SECTION	COORDINATOR

DATE	NO	REVISION	BY

Updated 27March2026

05- PLAN-Furniture Package
Wright Patterson AFB, OH

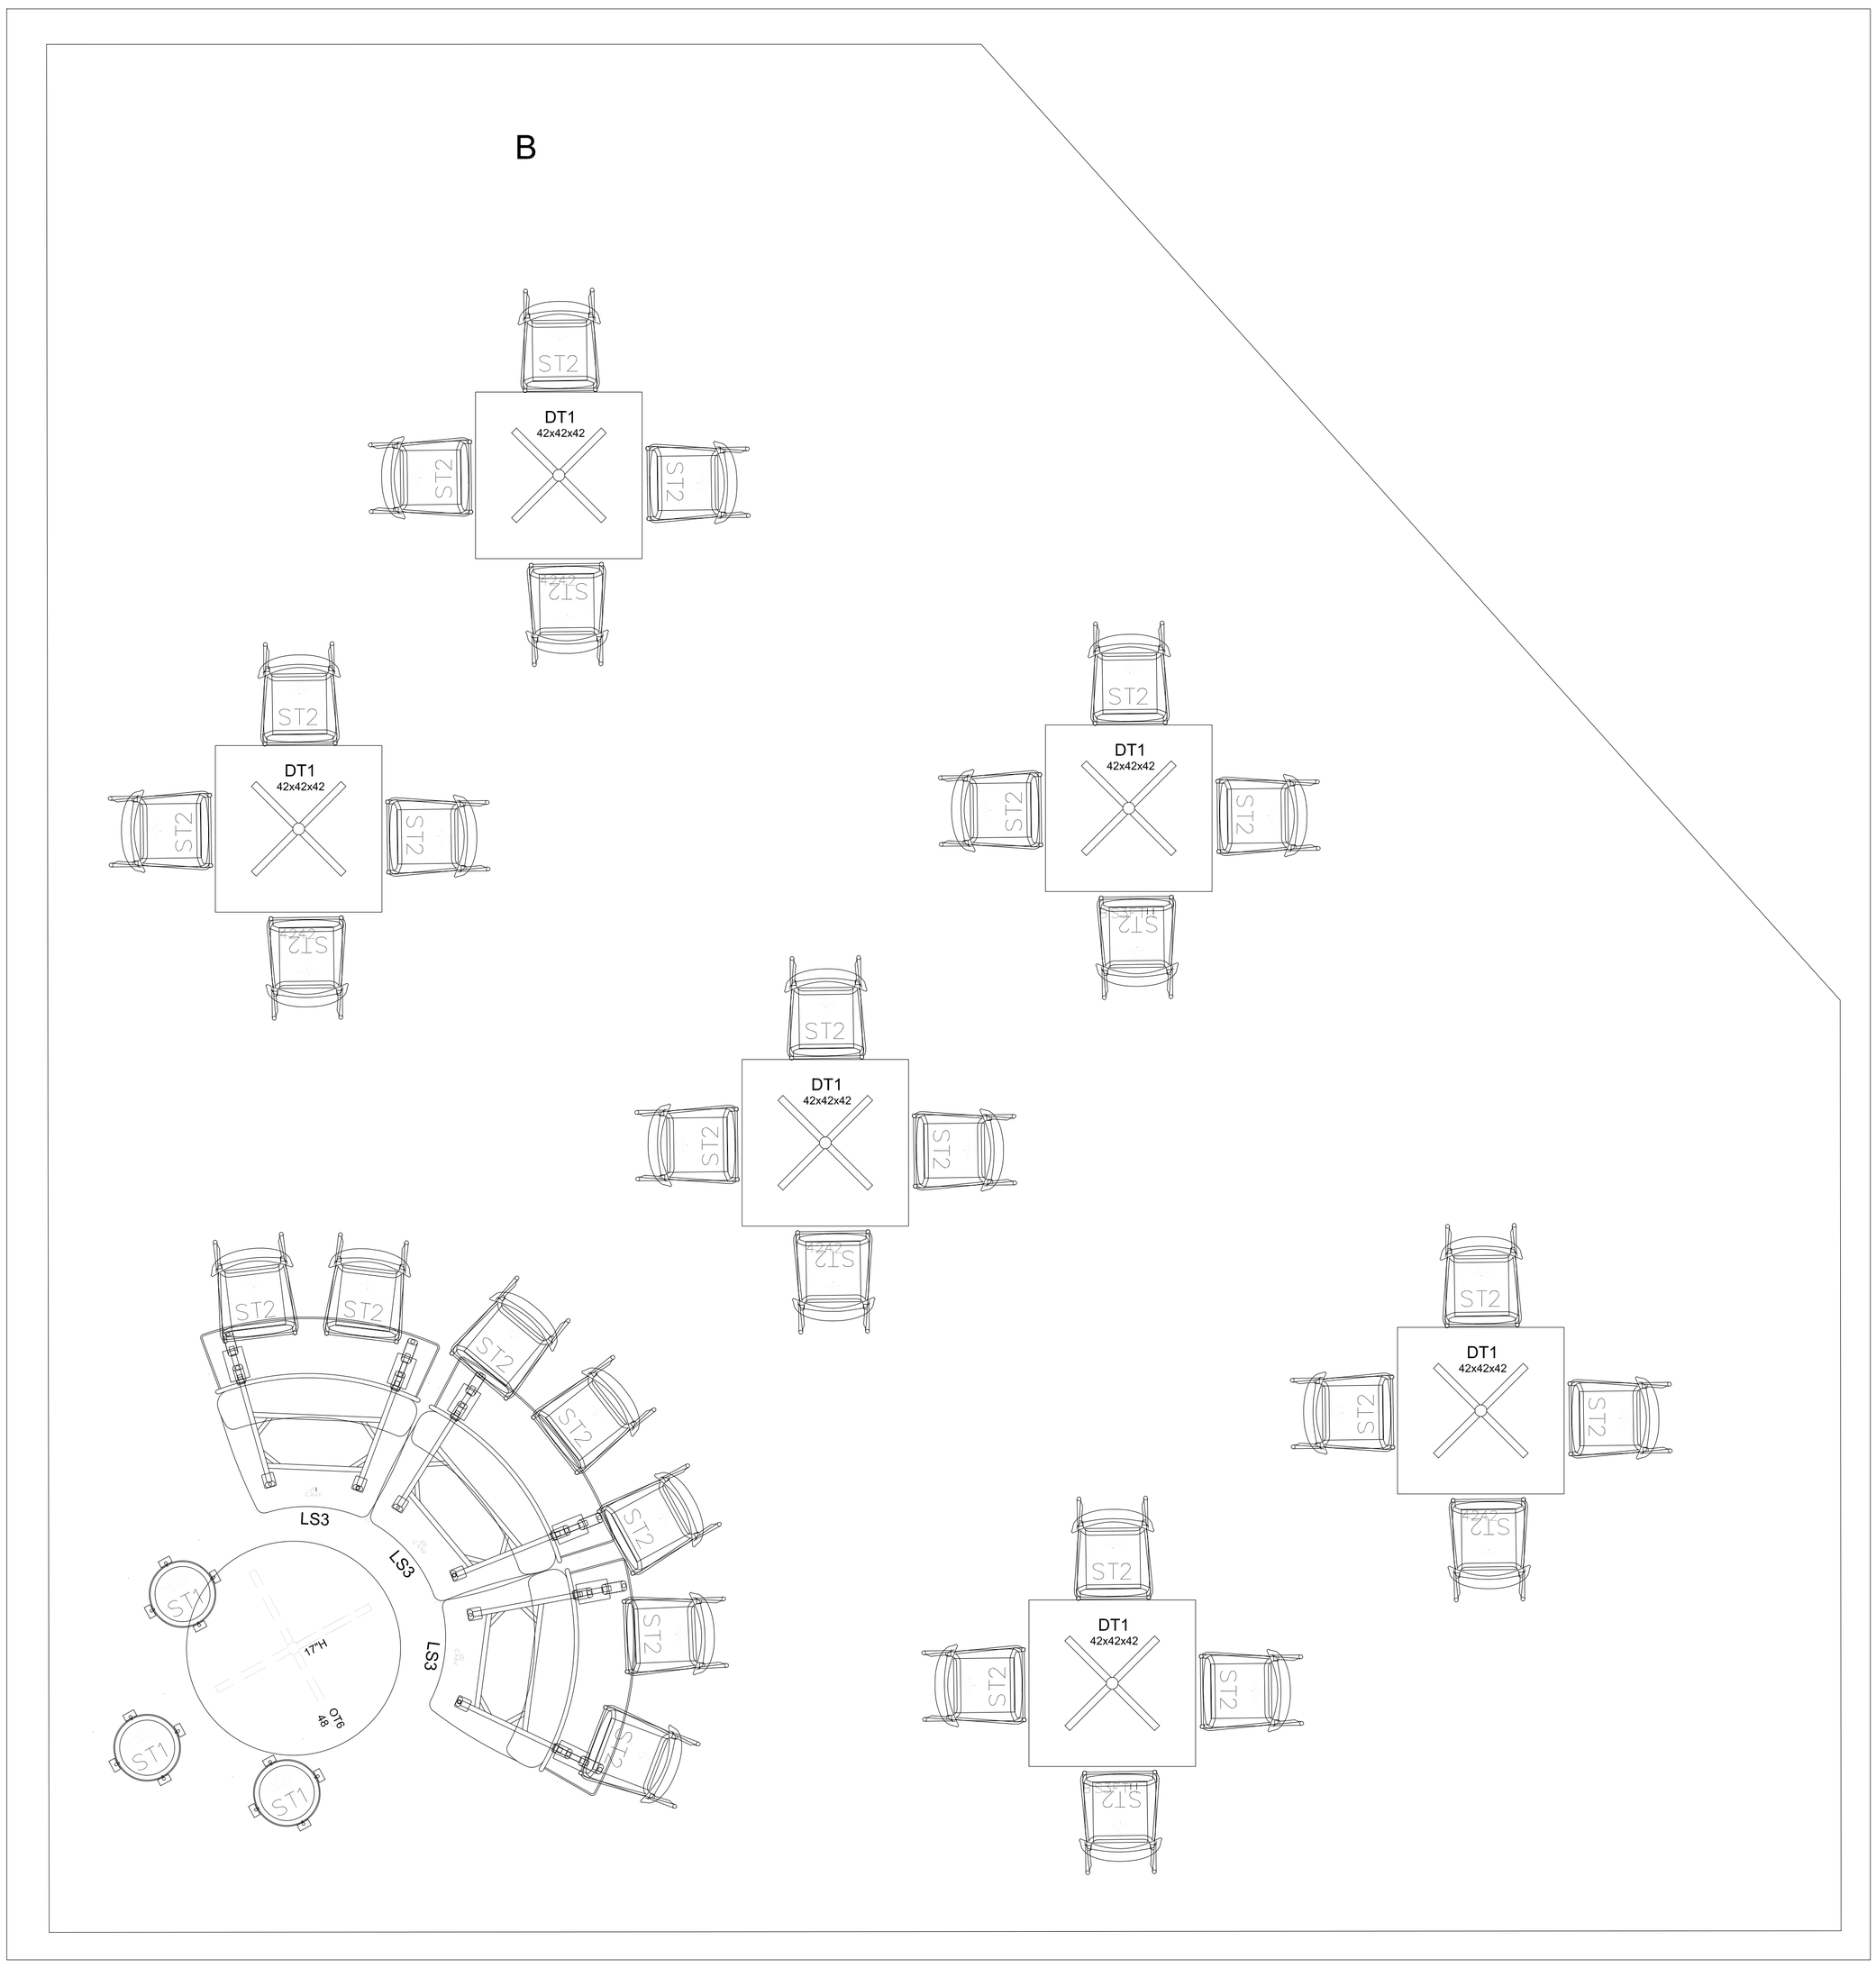

PHASE 4 - AREA 1 - SECTION B

PLN-01-B	SHEET	FACILITY # F/20643		
		ID # 2026TP-040		
		PROJECT TITLE PHASE 4 FURNITURE – Furniture Plan		
		DESIGNED TP	DRAWN TP	CHECKED TP	DATE 05/07/2026

WPAFB
WRIGHT-PATTERSON AIR FORCE BASE
AFMC

CHIEF-ENG. CONST.	CHIEF-ENG. SECTION	COORDINATOR

DATE	NO	REVISION	BY

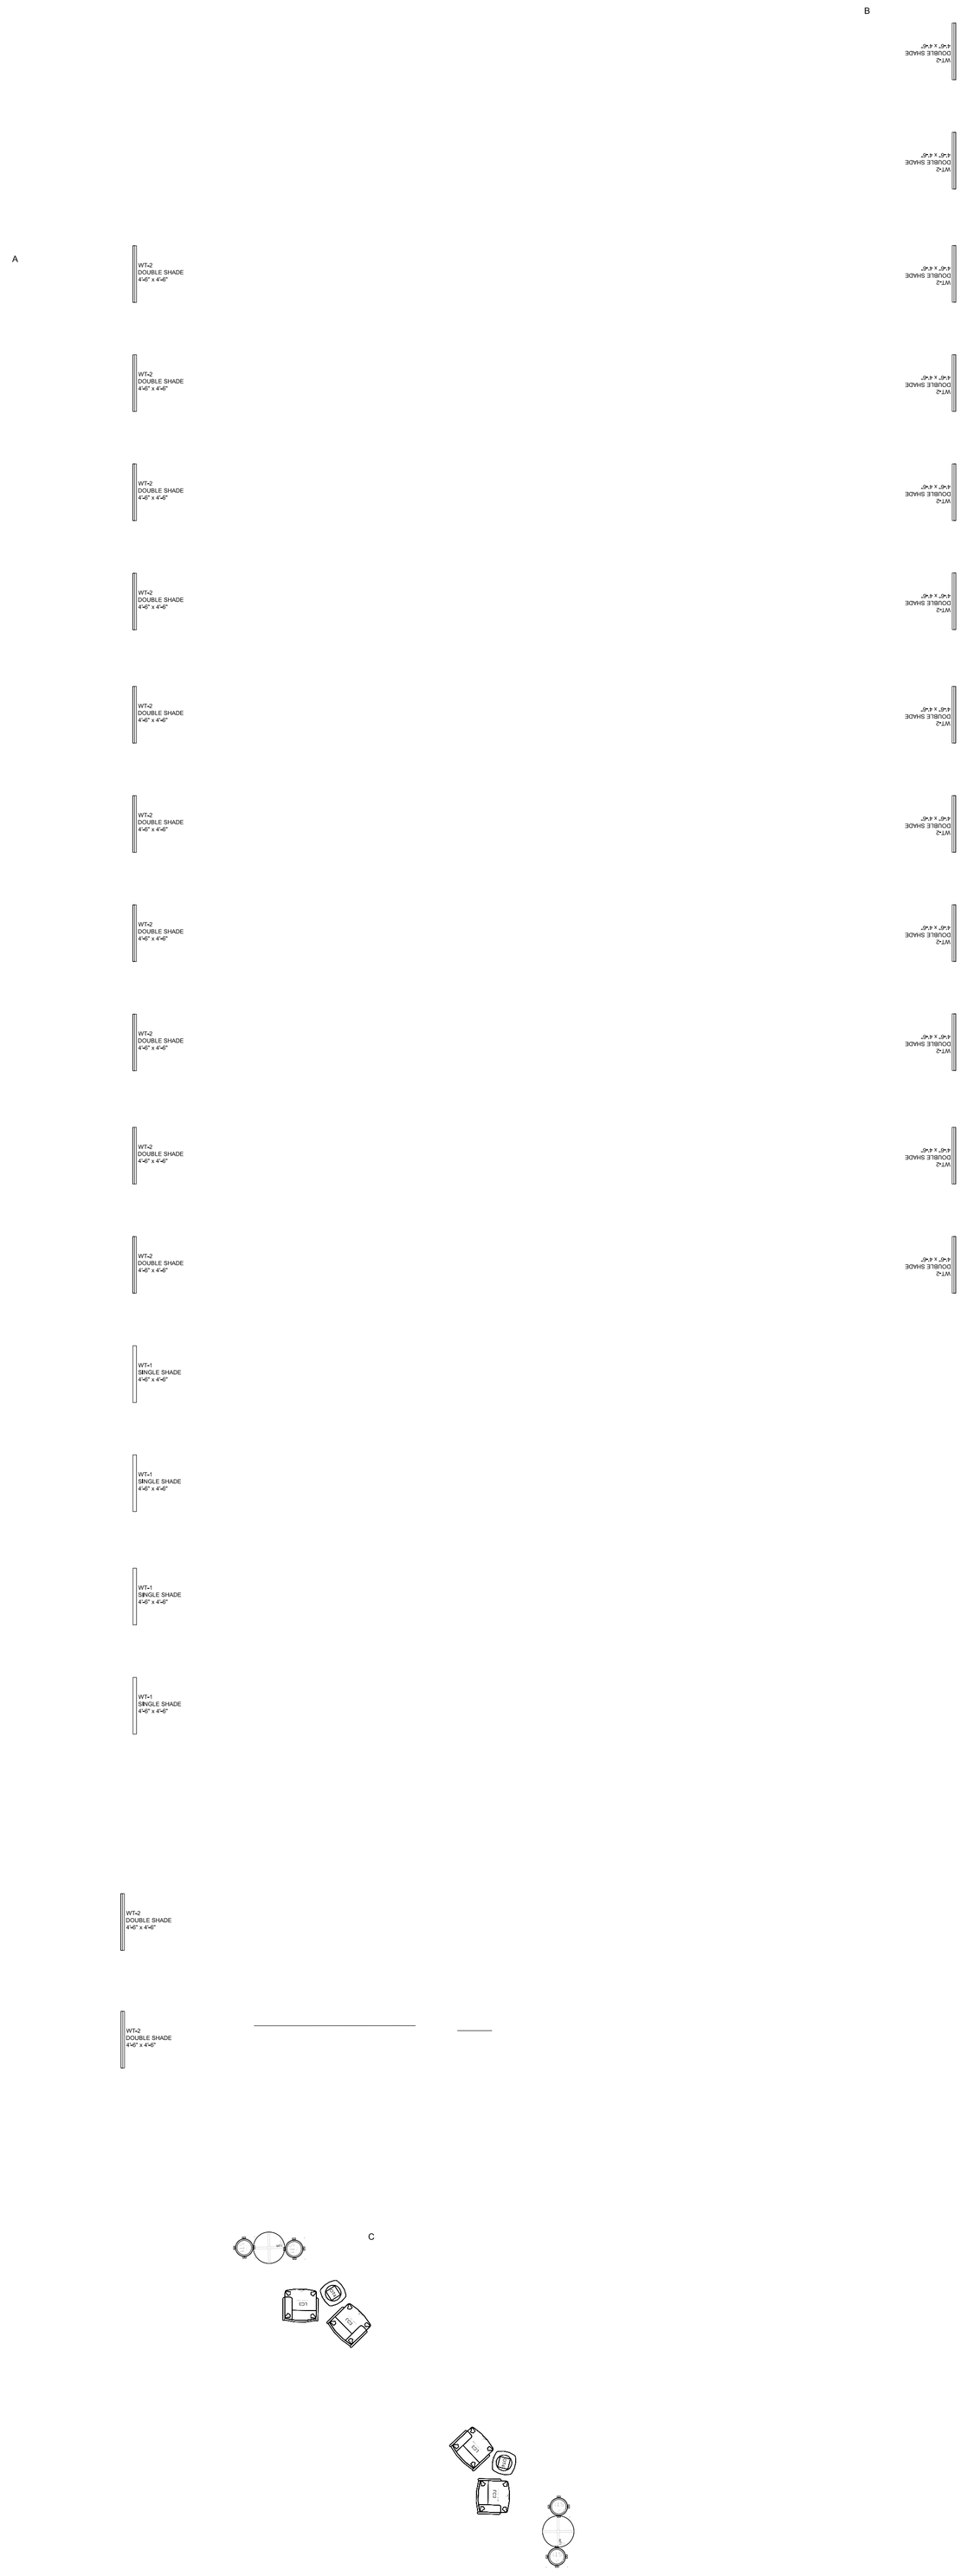

PHASE 4 - AREA 2

PHASE 4	AREA 3	AREA 2	AREA 1
FURN-ACC1 PLANTER	10		
FURN-ACDP1 Acoustic Digital Panel 48x48	3		
FURN-ACWT1 Acoustic Wall Dimension Tile B set	5		
FURN-BMP1 BioCanvas Moss Panel 24x24	4		
FURN-CC1 Conference Chair JSI Garvey HighBAck	15		
FURN-CH5 Huddle Chair	5		
FURN-CH8 ARMLESS CHAIRS	30		
FURN-CR1 Credenza with AV RackSpace 108x24	1		
FURN-DT1 Dining Table 42x42x42	2		6
FURN-GS2 Guest Chair Wood Back	14		
FURN-LC1 Lounge Chair Arwyn Closed Arm	3		
FURN-LC2 LOUNGE BOURNE OPEN ARMS	6		
FURN-LC3 LOUNGE CHAIR Moto with Privacy Wings	6	4	
FURN-LF3.36 Lateral File 3H	4		
FURN-LS1 LOUNGE SOFA SINGLE CORNER	1		
FURN-LS2 LOUNGE SEAT DOUBLE LEFT or RIGHT	1		
FURN-LS2 LOUNGE SEAT DOUBLE RIGHT	1		
FURN-MB1 Mobile Whiteboard	3		
FURN-MT1 Meeting Table Collaboration Areas	2	2	
FURN-MTU1 Meeting Table Unit w.HAW	1		
FURN-OT1 OCCASIONAL TABLE SIDE 24X21 BOURNE	4		
FURN-OT2 Occasional Coffee Table 36x17	1		
FURN-OT3 PULL UP TABLE POET	3		
FURN-OT4 Occasional Table Conocial	3	2	
FURN-ST1 MiniStool Collaboration	19	4	3
FURN-ST2 STOOL ARMLESS WOOD BACK	6		31
FURN-ST3 Stool Counter Height Armless Wood Back	1		
FURN-TT13060 Training Table 30x60 Breakroom	5		
FURN-TV1 Video Conference Table 48.60x216	1		
FURN-WT1 WINDOW TREATMENT BLINDS 54	32	4	2
30-FURN-WT2 WINDOW DOUBLE BLINDS 54X54		24	1
31-FURN-WT3 WINDOW DOUBLE BLINDS 60X67			21
32-FURN-WT4 DOUBLE SHADE 120X72			2
33-FURN-LS3 LOUNGE SEAT 45 DEGREE			3
34-FURN-OT6 OCCASIONAL COFFEE TABLE 48X17			1

PLN-02

SHEET NUMBER

FACILITY # F/20643

ID # 2026TP-040

PROJECT TITLE PHASE 4 FURNITURE – Furniture Plan

DESIGNED	DRAWN	CHECKED	DATE
TP	TP	TP	05/07/2026

WPAFB

WRIGHT-PATTERSON AIR FORCE BASE

AFMC

CHIEF-ENG. CONST.	CHIEF-ENG. SECTION	COORDINATOR

DATE	NO	REVISION	BY

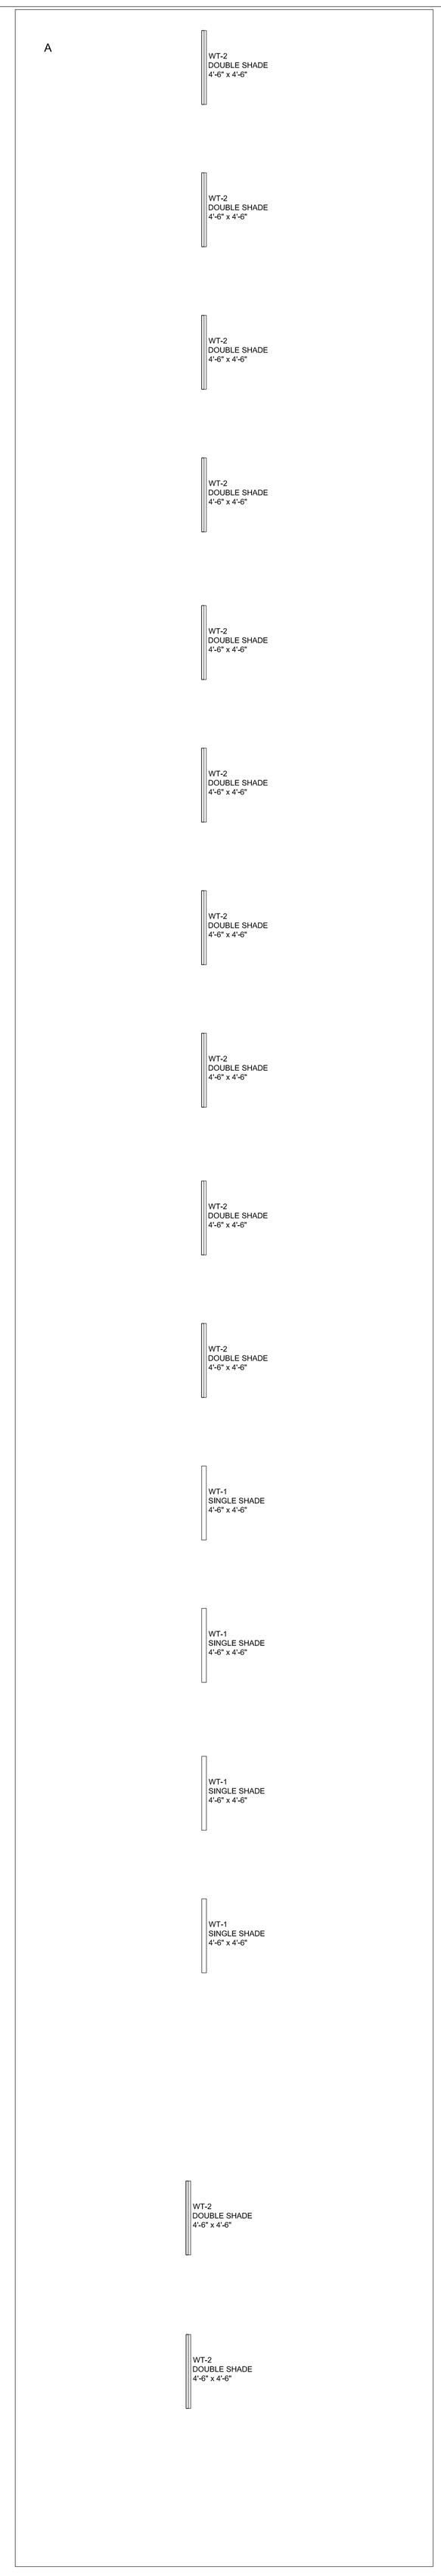

PHASE 4 - AREA 2 - SECTION A

PLN-02-A

SHEET

FACILITY #	F/20643
ID #	2026TP-040
PROJECT TITLE	PHASE 4 FURNITURE – Furniture Plan
DESIGNED	TP
DRAWN	TP
CHECKED	TP
DATE	05/07/2026

WPAFB

WRIGHT-PATTERSON AIR FORCE BASE

AFMC

CHIEF-ENG. CONST.	CHIEF-ENG. SECTION	COORDINATOR

DATE	NO	REVISION	BY

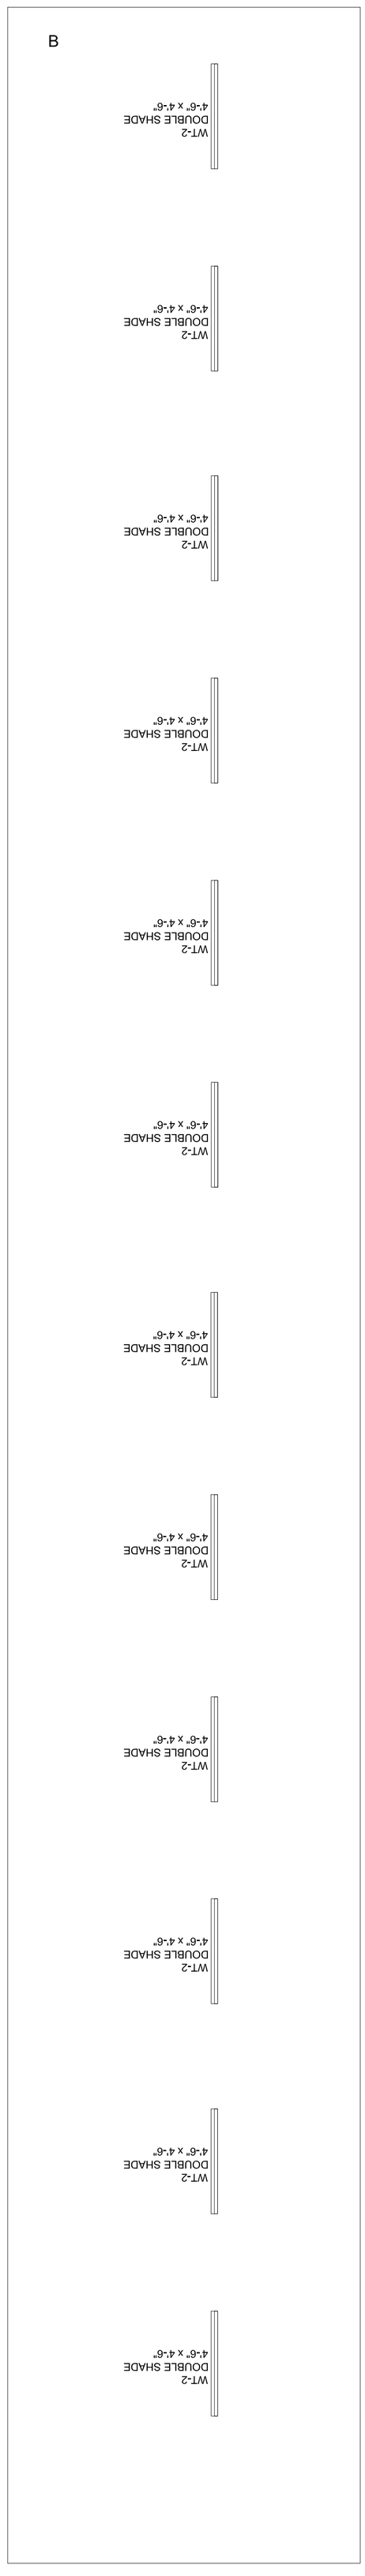

PHASE 4 - AREA 2 - SECTION B

PLN-02-B
SHEET

FACILITY # F/20643
ID # 2026TP-040
PROJECT TITLE PHASE 4 FURNITURE – Furniture Plan

DESIGNED	DRAWN	CHECKED	DATE
TP	TP	TP	05/07/2026

WPAFB
WRIGHT-PATTERSON AIR FORCE BASE
AFMC

CHIEF-ENG. CONST.	CHIEF-ENG. SECTION	COORDINATOR

DATE	NO	REVISION	BY

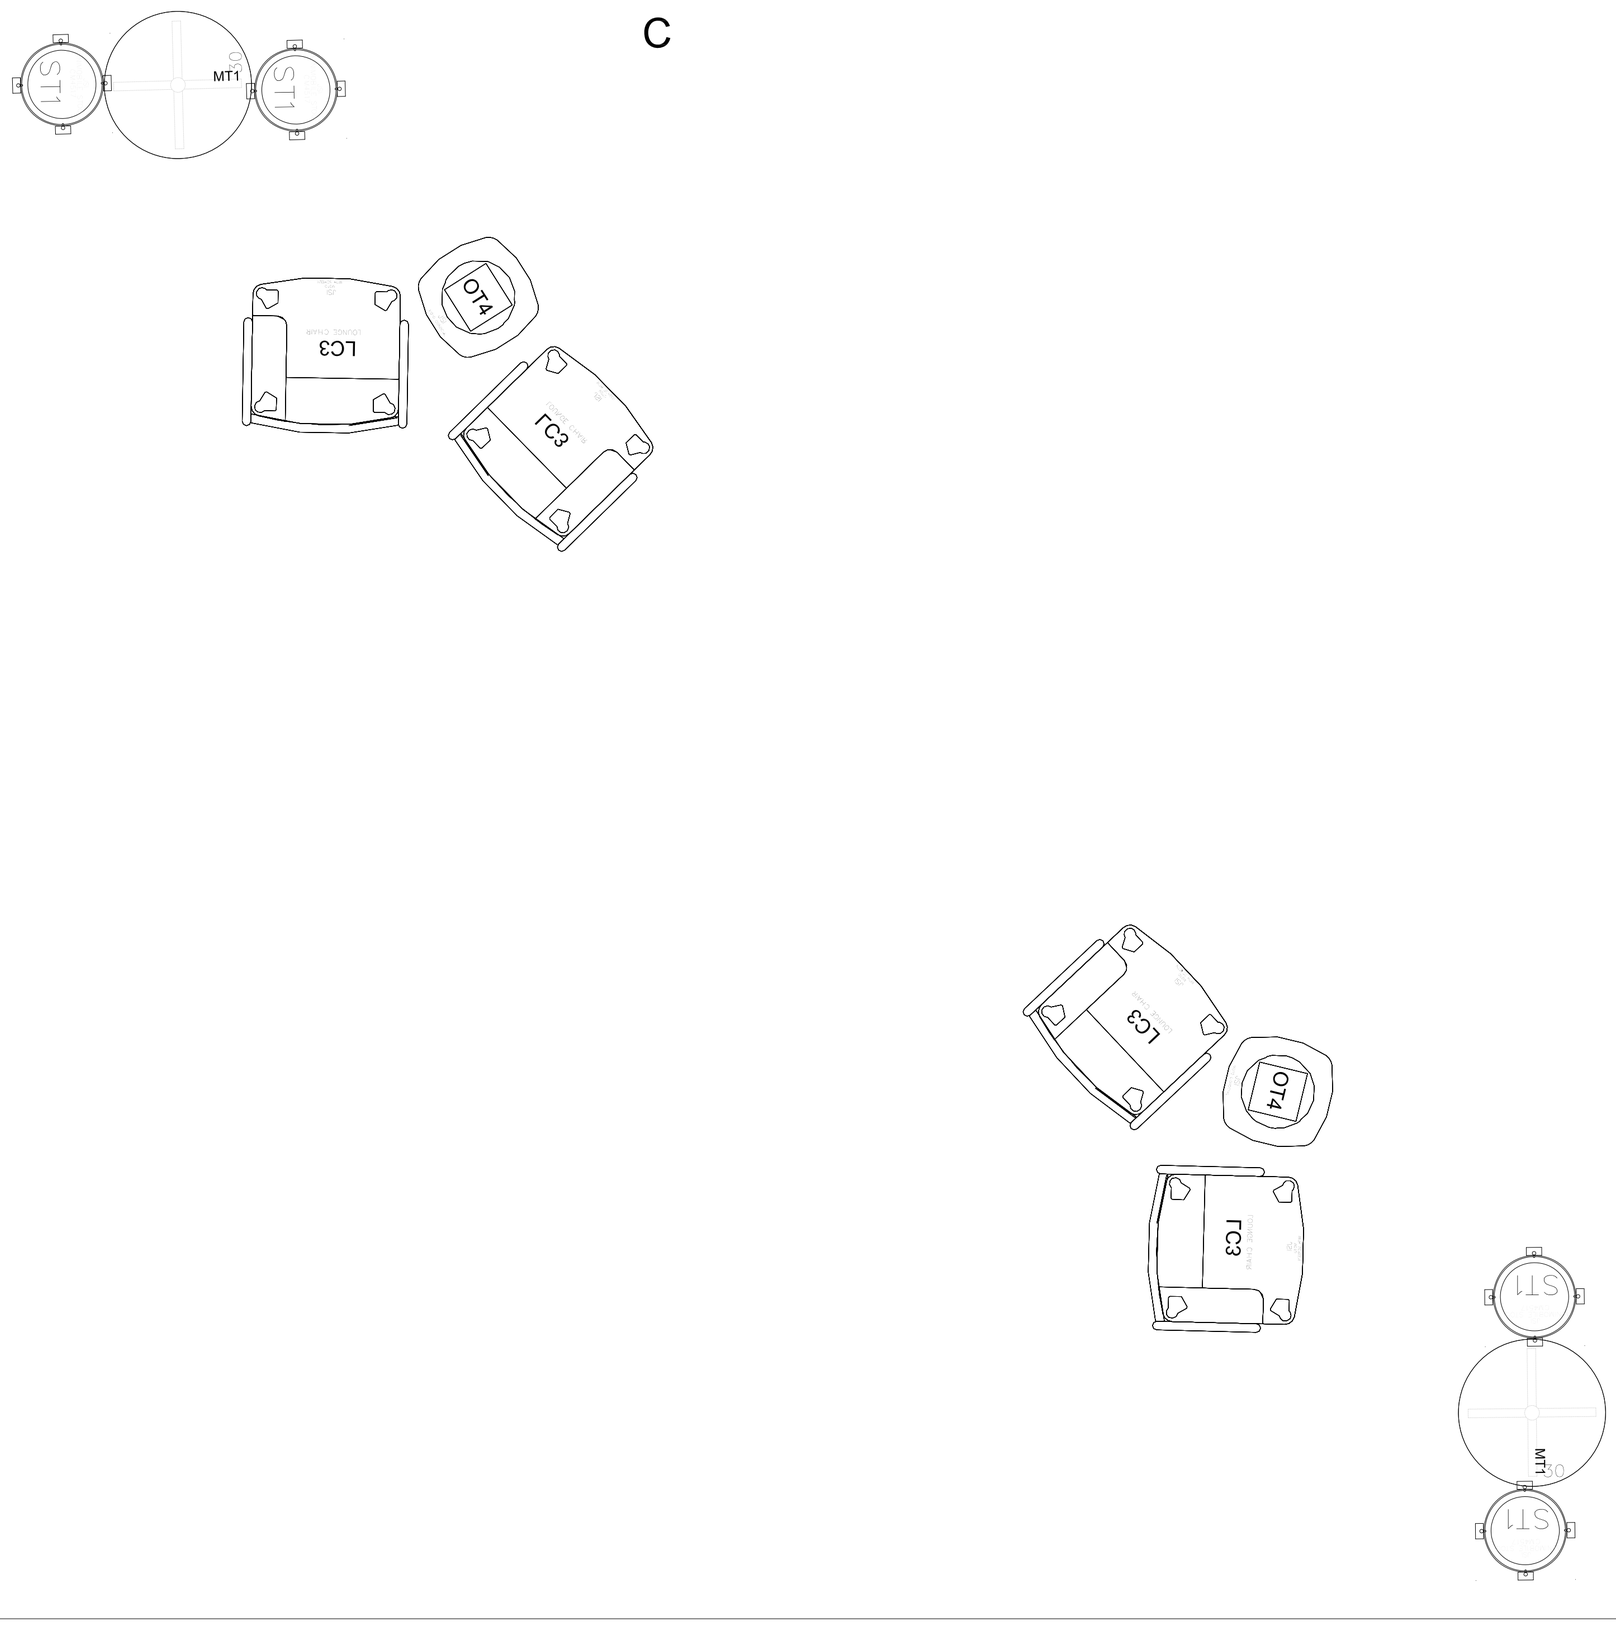

PHASE 4 - AREA 2 - SECTION C

PLN-02-C	SHEET	FACILITY # F/20643	WPAFB WRIGHT-PATTERSON AIR FORCE BASE AFMC	CHIEF-ENG. CONST.	CHIEF-ENG. SECTION / COORDINATOR
		ID # 2026TP-040		DATE / NO / REVISION	BY
		PROJECT TITLE PHASE 4 FURNITURE – Furniture Plan			
		DESIGNED TP / DRAWN TP / CHECKED TP / DATE 05/07/2026			

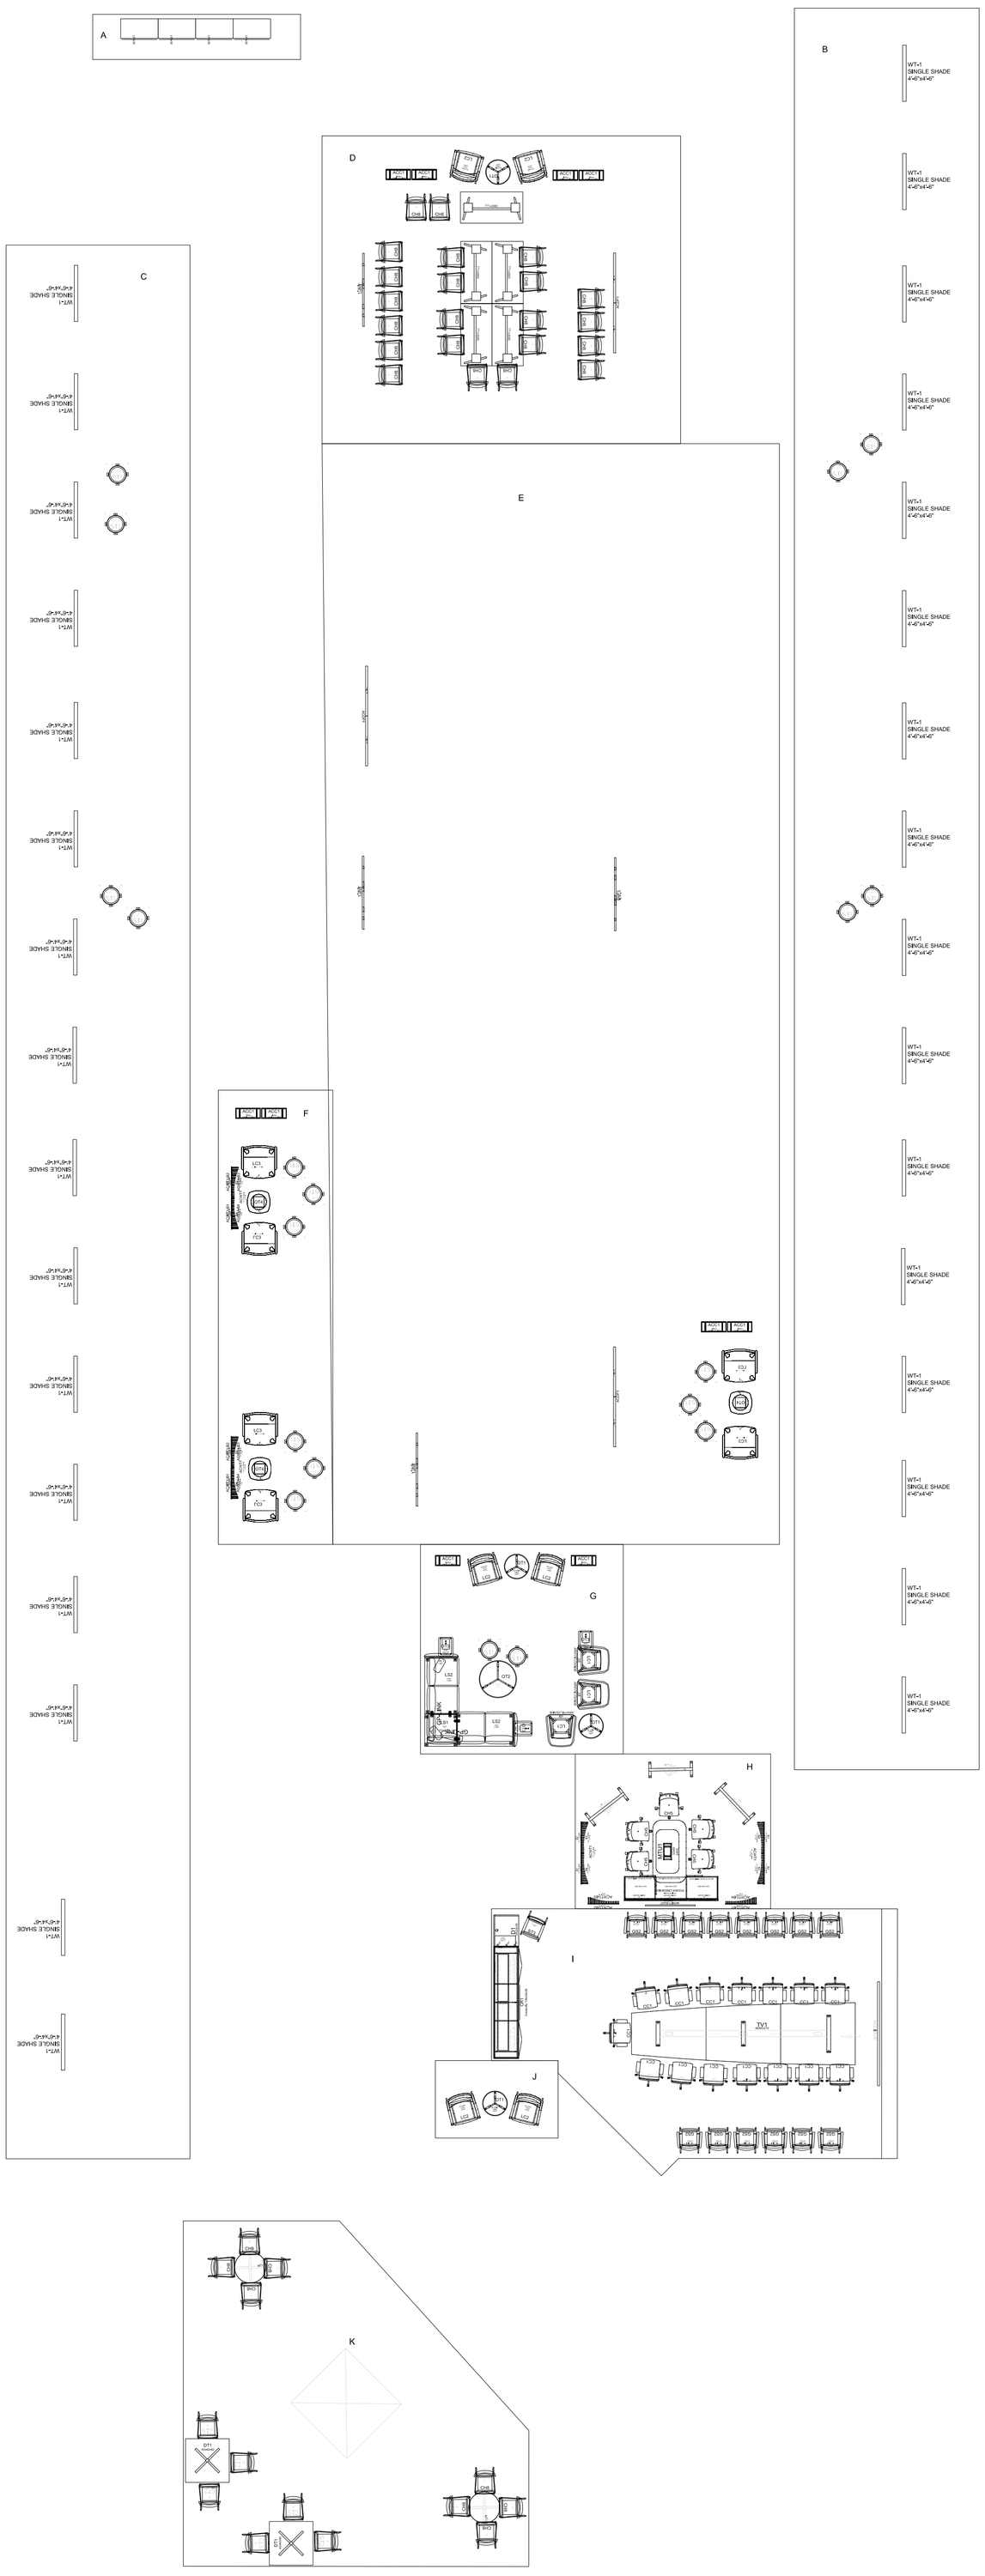

PHASE 4	AREA 3	AREA 2	AREA 1
FURN-ACC1 PLANTER	10		
FURN-ACDP1 Acoustic Digital Panel 48x48	3		
FURN-ACWT1 Acoustic Wall Dimension Tile B set	5		
FURN-BMP1 BioCanvas Moss Panel 24x24	4		
FURN-CC1 Conference Chair JSI Garvey HighBAck	15		
FURN-CH5 Huddle Chair	5		
FURN-CH8 ARMLESS CHAIRS	30		
FURN-CR1 Credenza with AV RackSpace 108x24	1		
FURN-DT1 Dining Table 42x42x42	2		6
FURN-GS2 Guest Chair Wood Back	14		
FURN-LC1 Lounge Chair Arwyn Closed Arm	3		
FURN-LC2 LOUNGE BOURNE OPEN ARMS	6		
FURN-LC3 LOUNGE CHAIR Moto with Privacy Wings	6	4	
FURN-LF3.36 Lateral File 3H	4		
FURN-LS1 LOUNGE SOFA SINGLE CORNER	1		
FURN-LS2 LOUNGE SEAT DOUBLE LEFT or RIGHT	1		
FURN-LS2 LOUNGE SEAT DOUBLE RIGHT	1		
FURN-MB1 Mobile Whiteboard	3		
FURN-MT1 Meeting Table Collaboration Areas	2	2	
FURN-MTU1 Meeting Table Unit w.HAW	1		
FURN-OT1 OCCASIONAL TABLE SIDE 24X21 BOURNE	4		
FURN-OT2 Occasional Coffee Table 36x17	1		
FURN-OT3 PULL UP TABLE POET	3		
FURN-OT4 Occasional Table Conocial	3	2	
FURN-ST1 MiniStool Collaboration	19	4	3
FURN-ST2 STOOL ARMLESS WOOD BACK	6		31
FURN-ST3 Stool Counter Height Armless Wood Back	1		
FURN-TT13060 Training Table 30x60 Breakroom	5		
FURN-TV1 Video Conference Table 48.60x216	1		
FURN-WT1 WINDOW TREATMENT BLINDS 54	32	4	2
30-FURN-WT2 WINDOW DOUBLE BLINDS 54X54		24	1
31-FURN-WT3 WINDOW DOUBLE BLINDS 60X67			21
32-FURN-WT4 DOUBLE SHADE 120X72			2
33-FURN-LS3 LOUNGE SEAT 45 DEGREE			3
34-FURN-OT6 OCCASIONAL COFFEE TABLE 48X17			1

PHASE 4- AREA 3

SHEET PLN-03

FACILITY # F/20643

ID # 2026TP-040

PROJECT TITLE PHASE 4 FURNITURE – Furniture Plan

DESIGNED	DRAWN	CHECKED	DATE
TP	TP	TP	05/07/2026

WPAFB
WRIGHT-PATTERSON AIR FORCE BASE
AFMC

CHIEF-ENG. CONST.	CHIEF-ENG. SECTION	COORDINATOR

DATE	NO	REVISION	BY

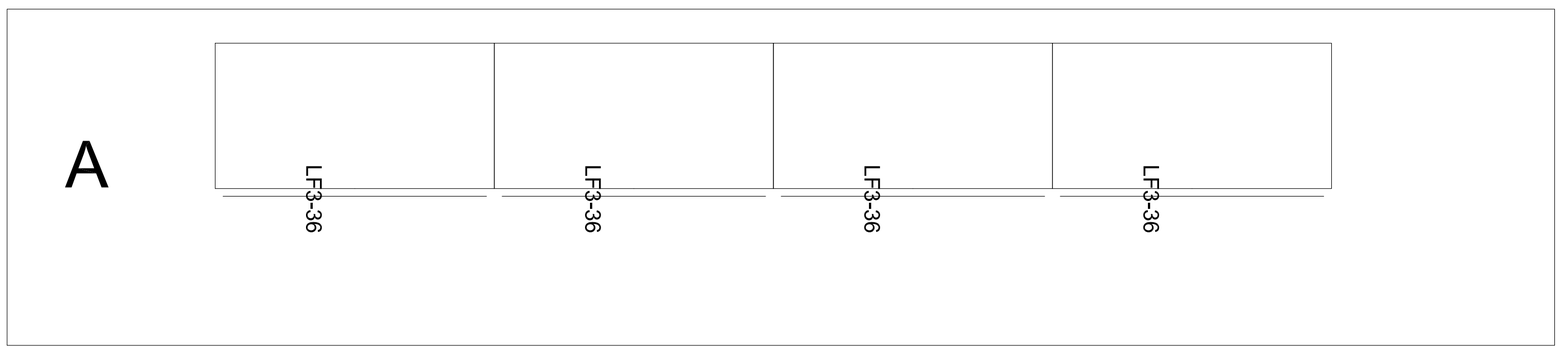

PHASE 4 - AREA 3 - SECTION A

FACILITY # F/20643				
ID # 2026TP-040				
PROJECT TITLE PHASE 4 FURNITURE – Furniture Plan				
DESIGNED TP	DRAWN TP	CHECKED TP	DATE 05/07/2026	

PLN-03-A
SHEET

WPAFB
WRIGHT-PATTERSON AIR FORCE BASE
AFMC

CHIEF-ENG. CONST.	CHIEF-ENG. SECTION	COORDINATOR

DATE	NO	REVISION	BY

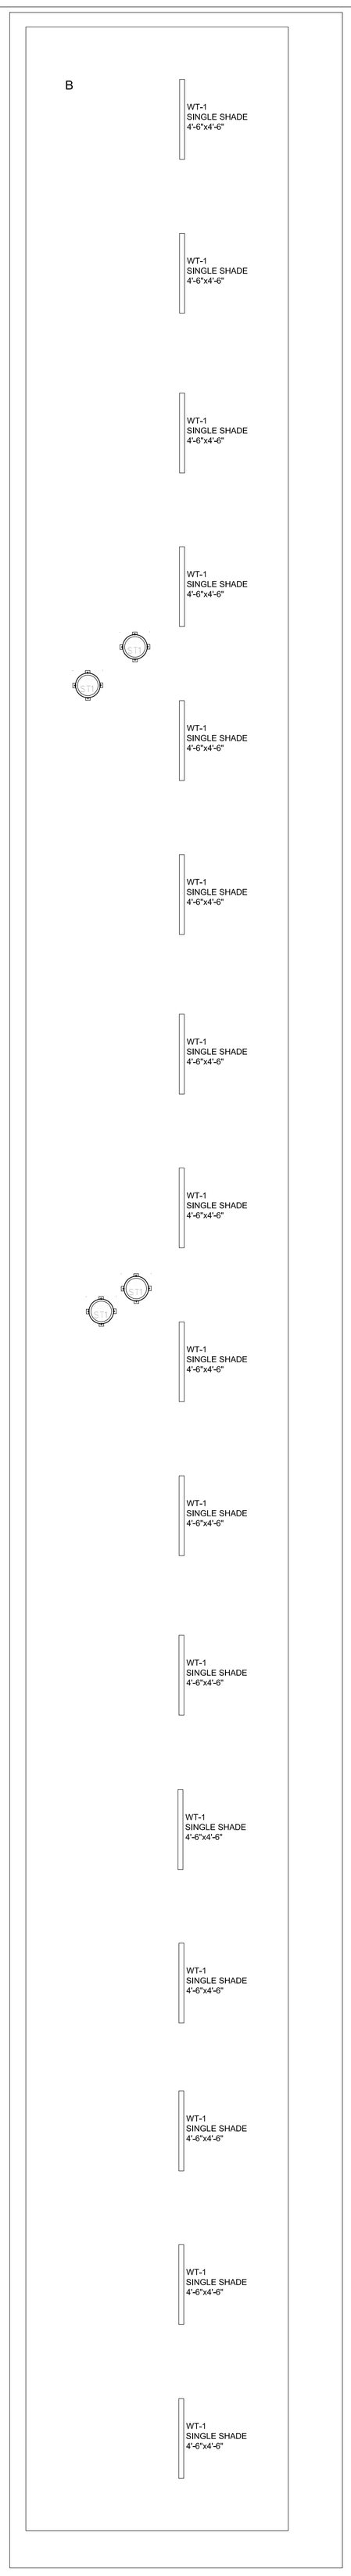

PHASE 4 - AREA 3 - SECTION B

PLN-03-B SHEET	FACILITY # F/20643			
	ID # 2026TP-040			
	PROJECT TITLE PHASE 4 FURNITURE – Furniture Plan			
	DESIGNED TP	DRAWN TP	CHECKED TP	DATE 05/07/2026

WPAFB
WRIGHT-PATTERSON AIR FORCE BASE
AFMC

CHIEF–ENG. CONST.	CHIEF–ENG. SECTION	COORDINATOR

DATE	NO	REVISION	BY

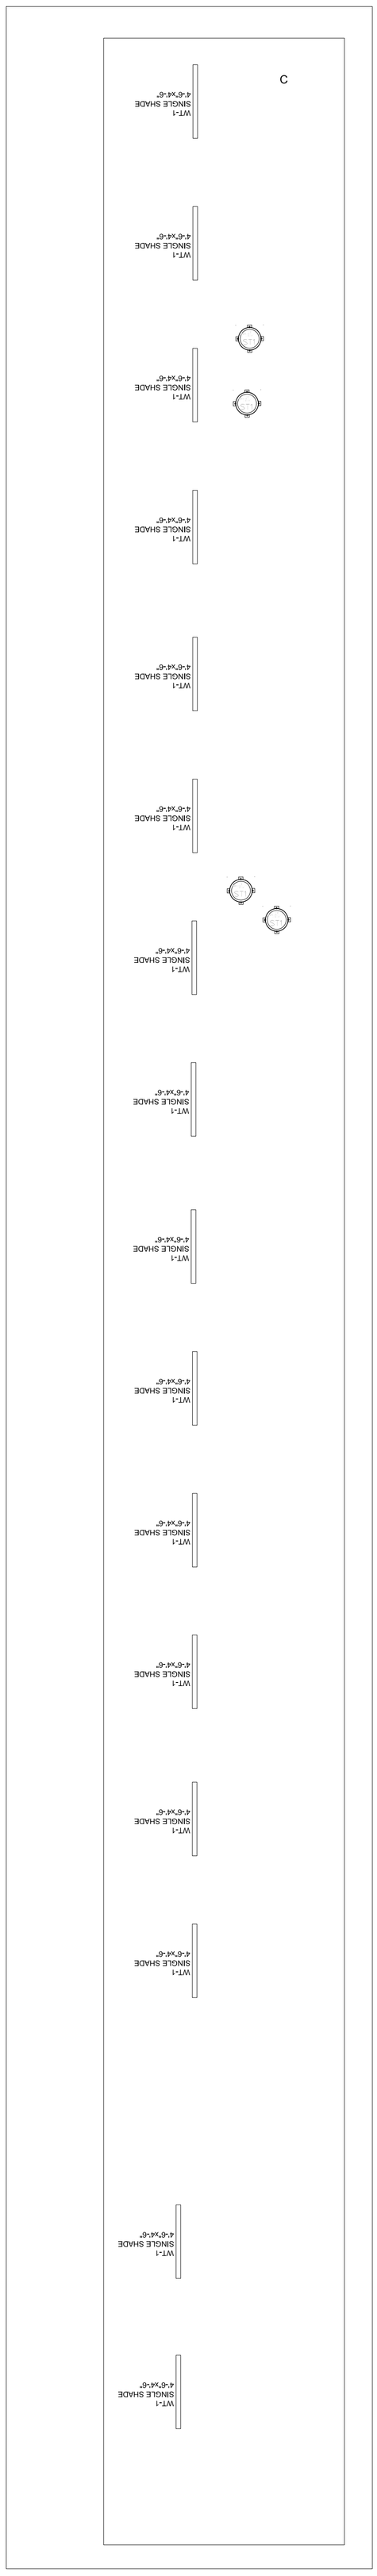

PHASE 4 - AREA 3 - SECTION C

FACILITY # F/20643			
ID # 2026TP-040			
PROJECT TITLE PHASE 4 FURNITURE – Furniture Plan			
DESIGNED TP	DRAWN TP	CHECKED TP	DATE 05/07/2026

PLN-03-C

SHEET NUMBER

WPAFB
WRIGHT-PATTERSON AIR FORCE BASE
AFMC

CHIEF-ENG. CONST.	CHIEF-ENG. SECTION	COORDINATOR

DATE	NO	REVISION	BY

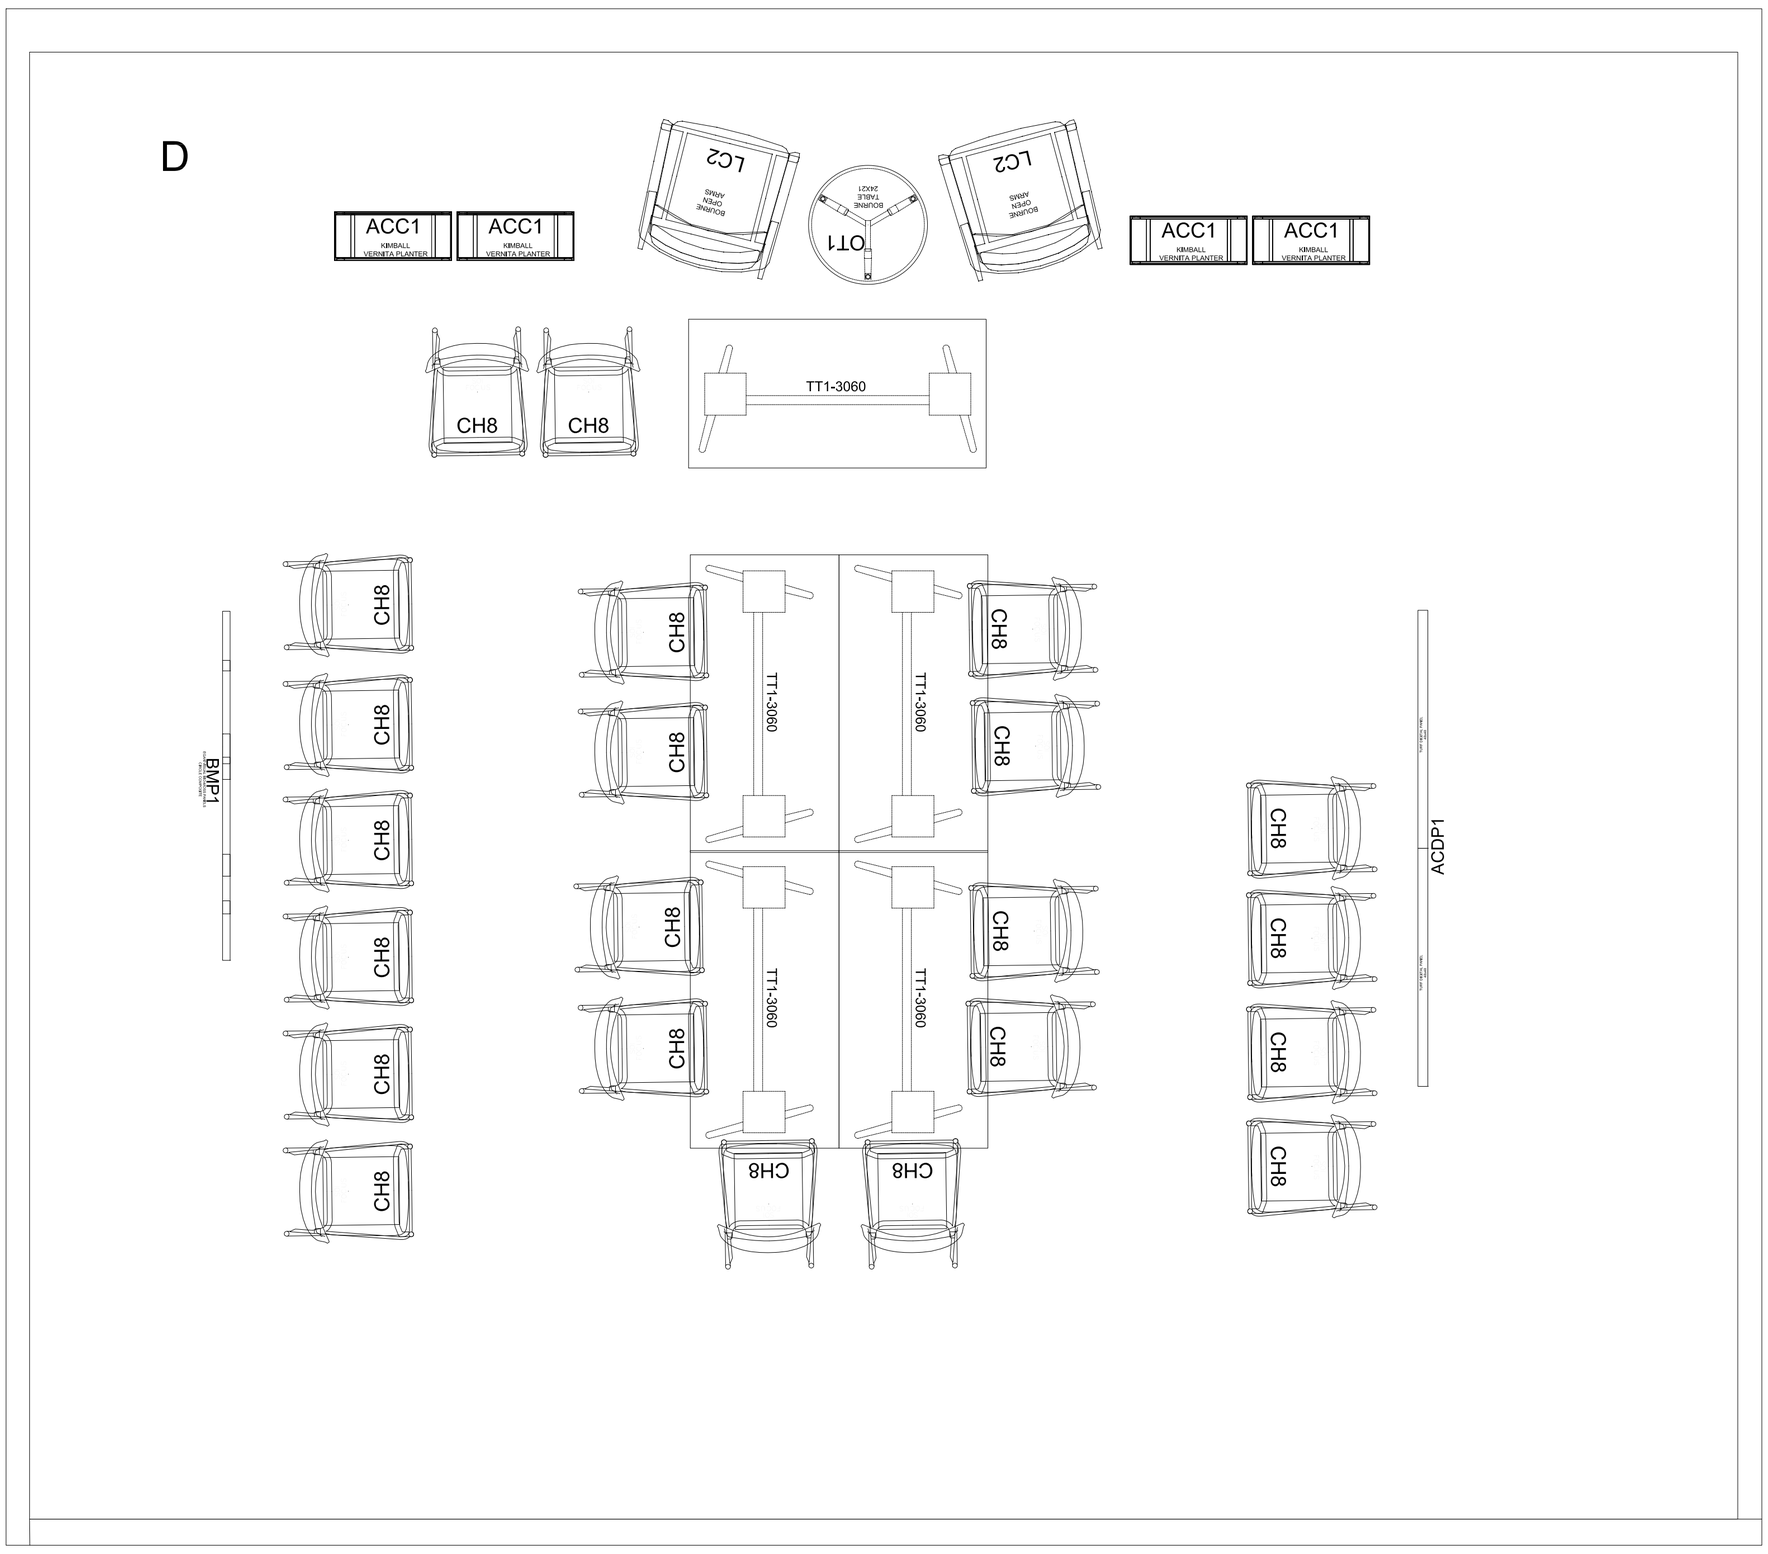

PHASE 4 - AREA 3 - SECTION D

PLN-03-D	SHEET	FACILITY # F/20643		
		ID # 2026TP-040		
		PROJECT TITLE PHASE 4 FURNITURE – Furniture Plan		
		DESIGNED TP	DRAWN TP	CHECKED TP	DATE 05/07/2026

WPAFB
WRIGHT-PATTERSON AIR FORCE BASE
AFMC

CHIEF-ENG. CONST.	CHIEF-ENG. SECTION	COORDINATOR

DATE	NO	REVISION	BY

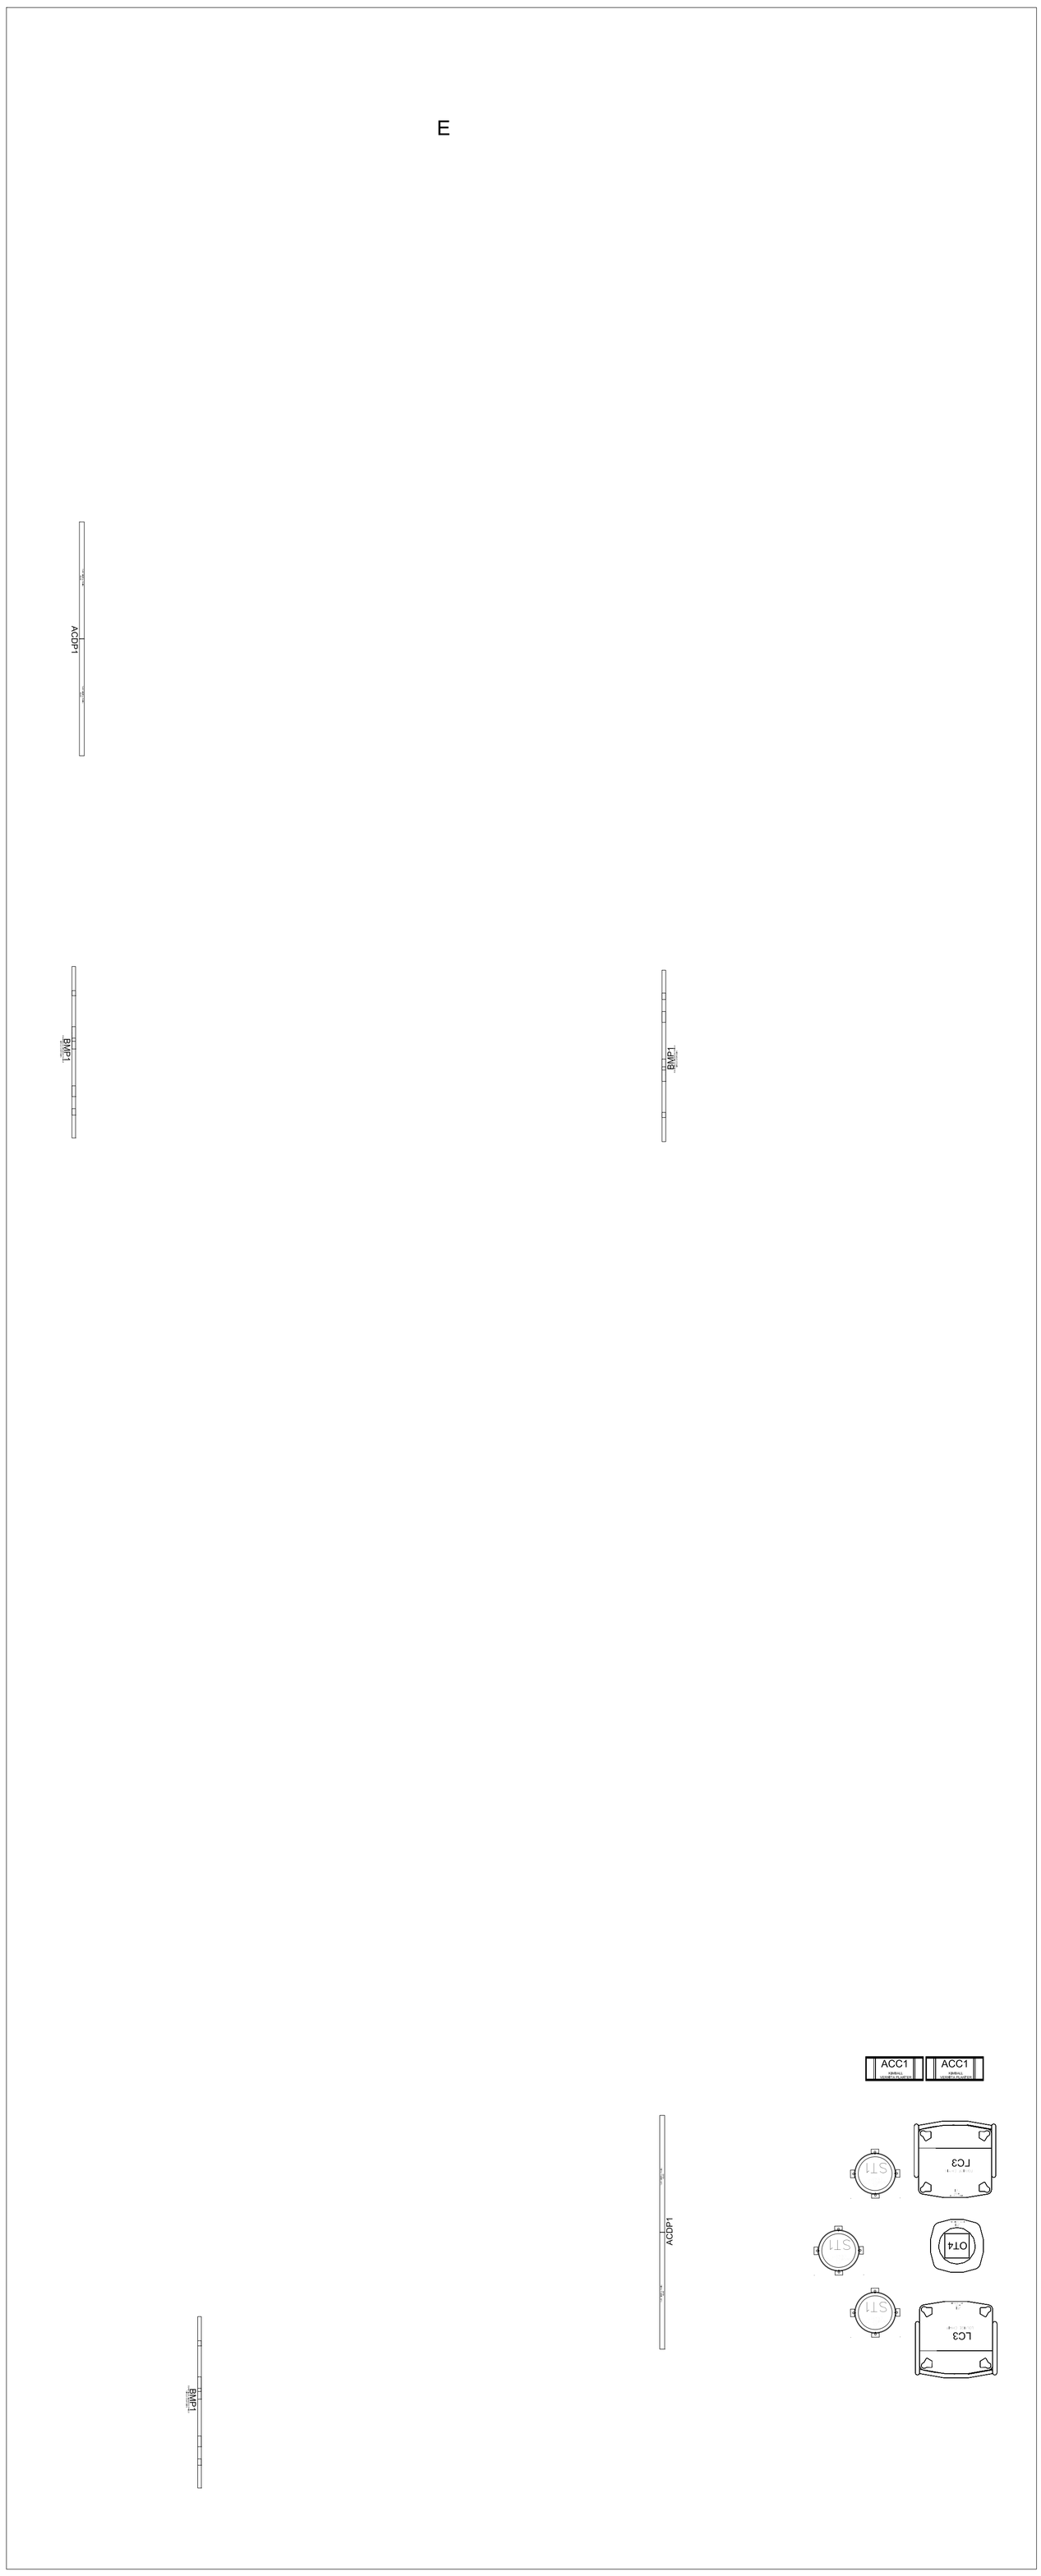

PHASE 4 - AREA 3 - SECTION E

PLN-03-E	SHEET	FACILITY # F/20643	WPAFB WRIGHT-PATTERSON AIR FORCE BASE AFMC	CHIEF-ENG. CONST.	CHIEF-ENG. SECTION / COORDINATOR
		ID # 2026TP-040		DATE / NO / REVISION / BY	
		PROJECT TITLE PHASE 4 FURNITURE – Furniture Plan			
		DESIGNED TP / DRAWN TP / CHECKED TP / DATE 05/07/2026			

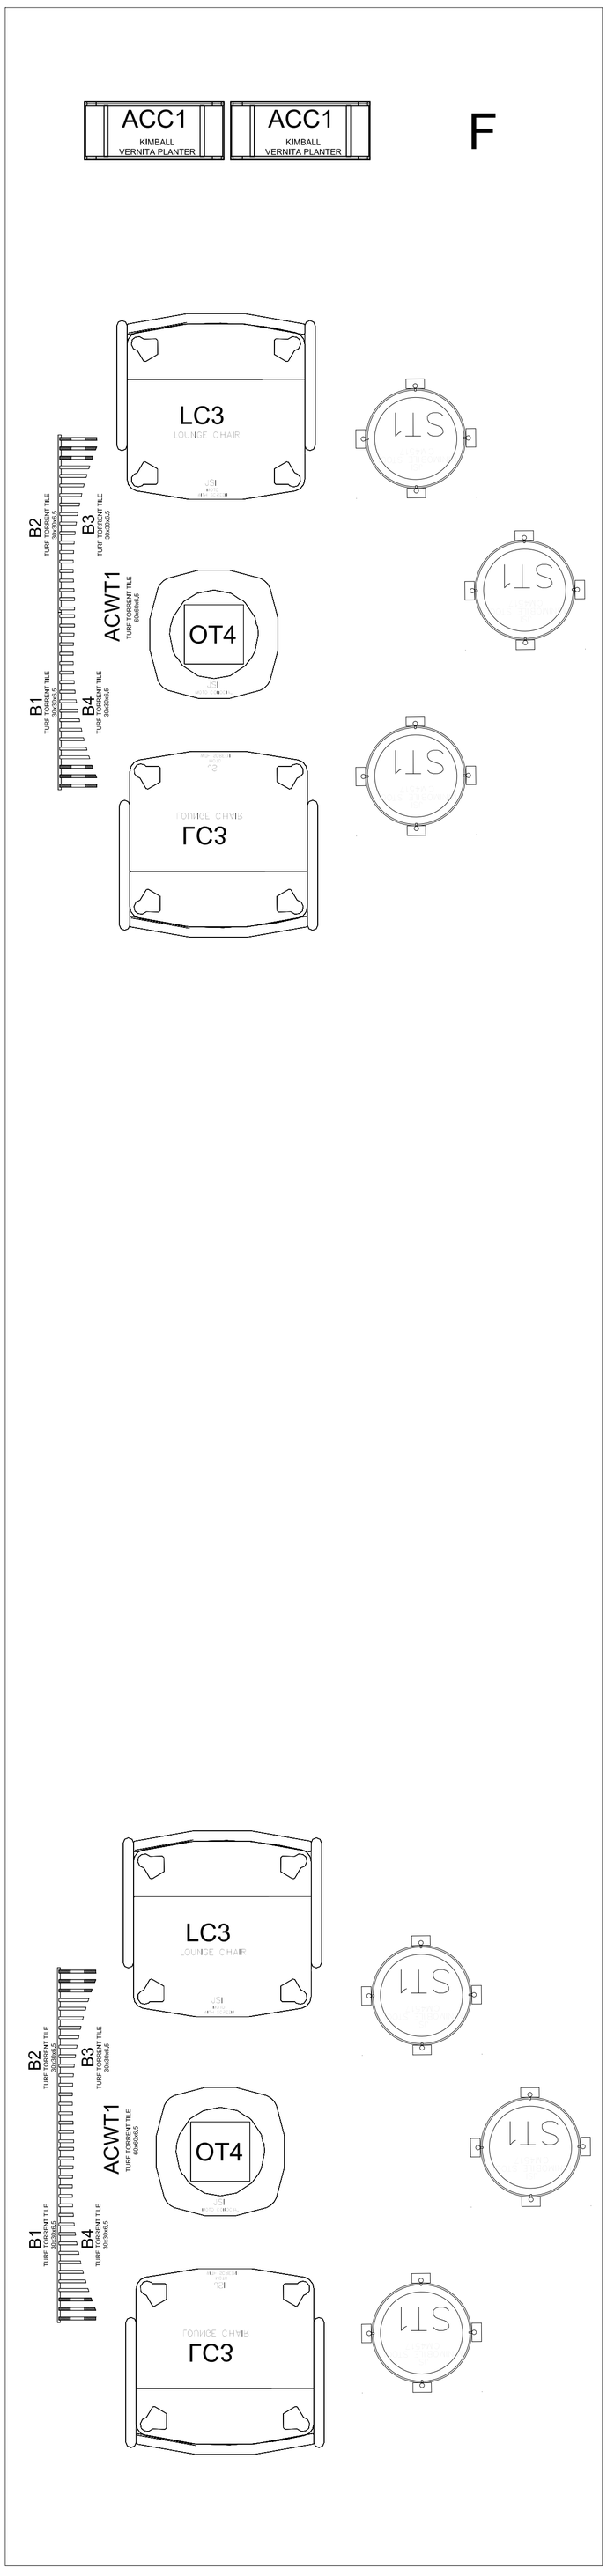

PHASE 4 - AREA 3 - SECTION F

PLN-03-F	SHEET	FACILITY # F/20643		
		ID # 2026TP-040		
		PROJECT TITLE PHASE 4 FURNITURE – Furniture Plan		
		DESIGNED TP	DRAWN TP	CHECKED TP	DATE 05/07/2026

WPAFB
WRIGHT-PATTERSON AIR FORCE BASE
AFMC

CHIEF-ENG. CONST.	CHIEF-ENG. SECTION	COORDINATOR

DATE	NO	REVISION	BY

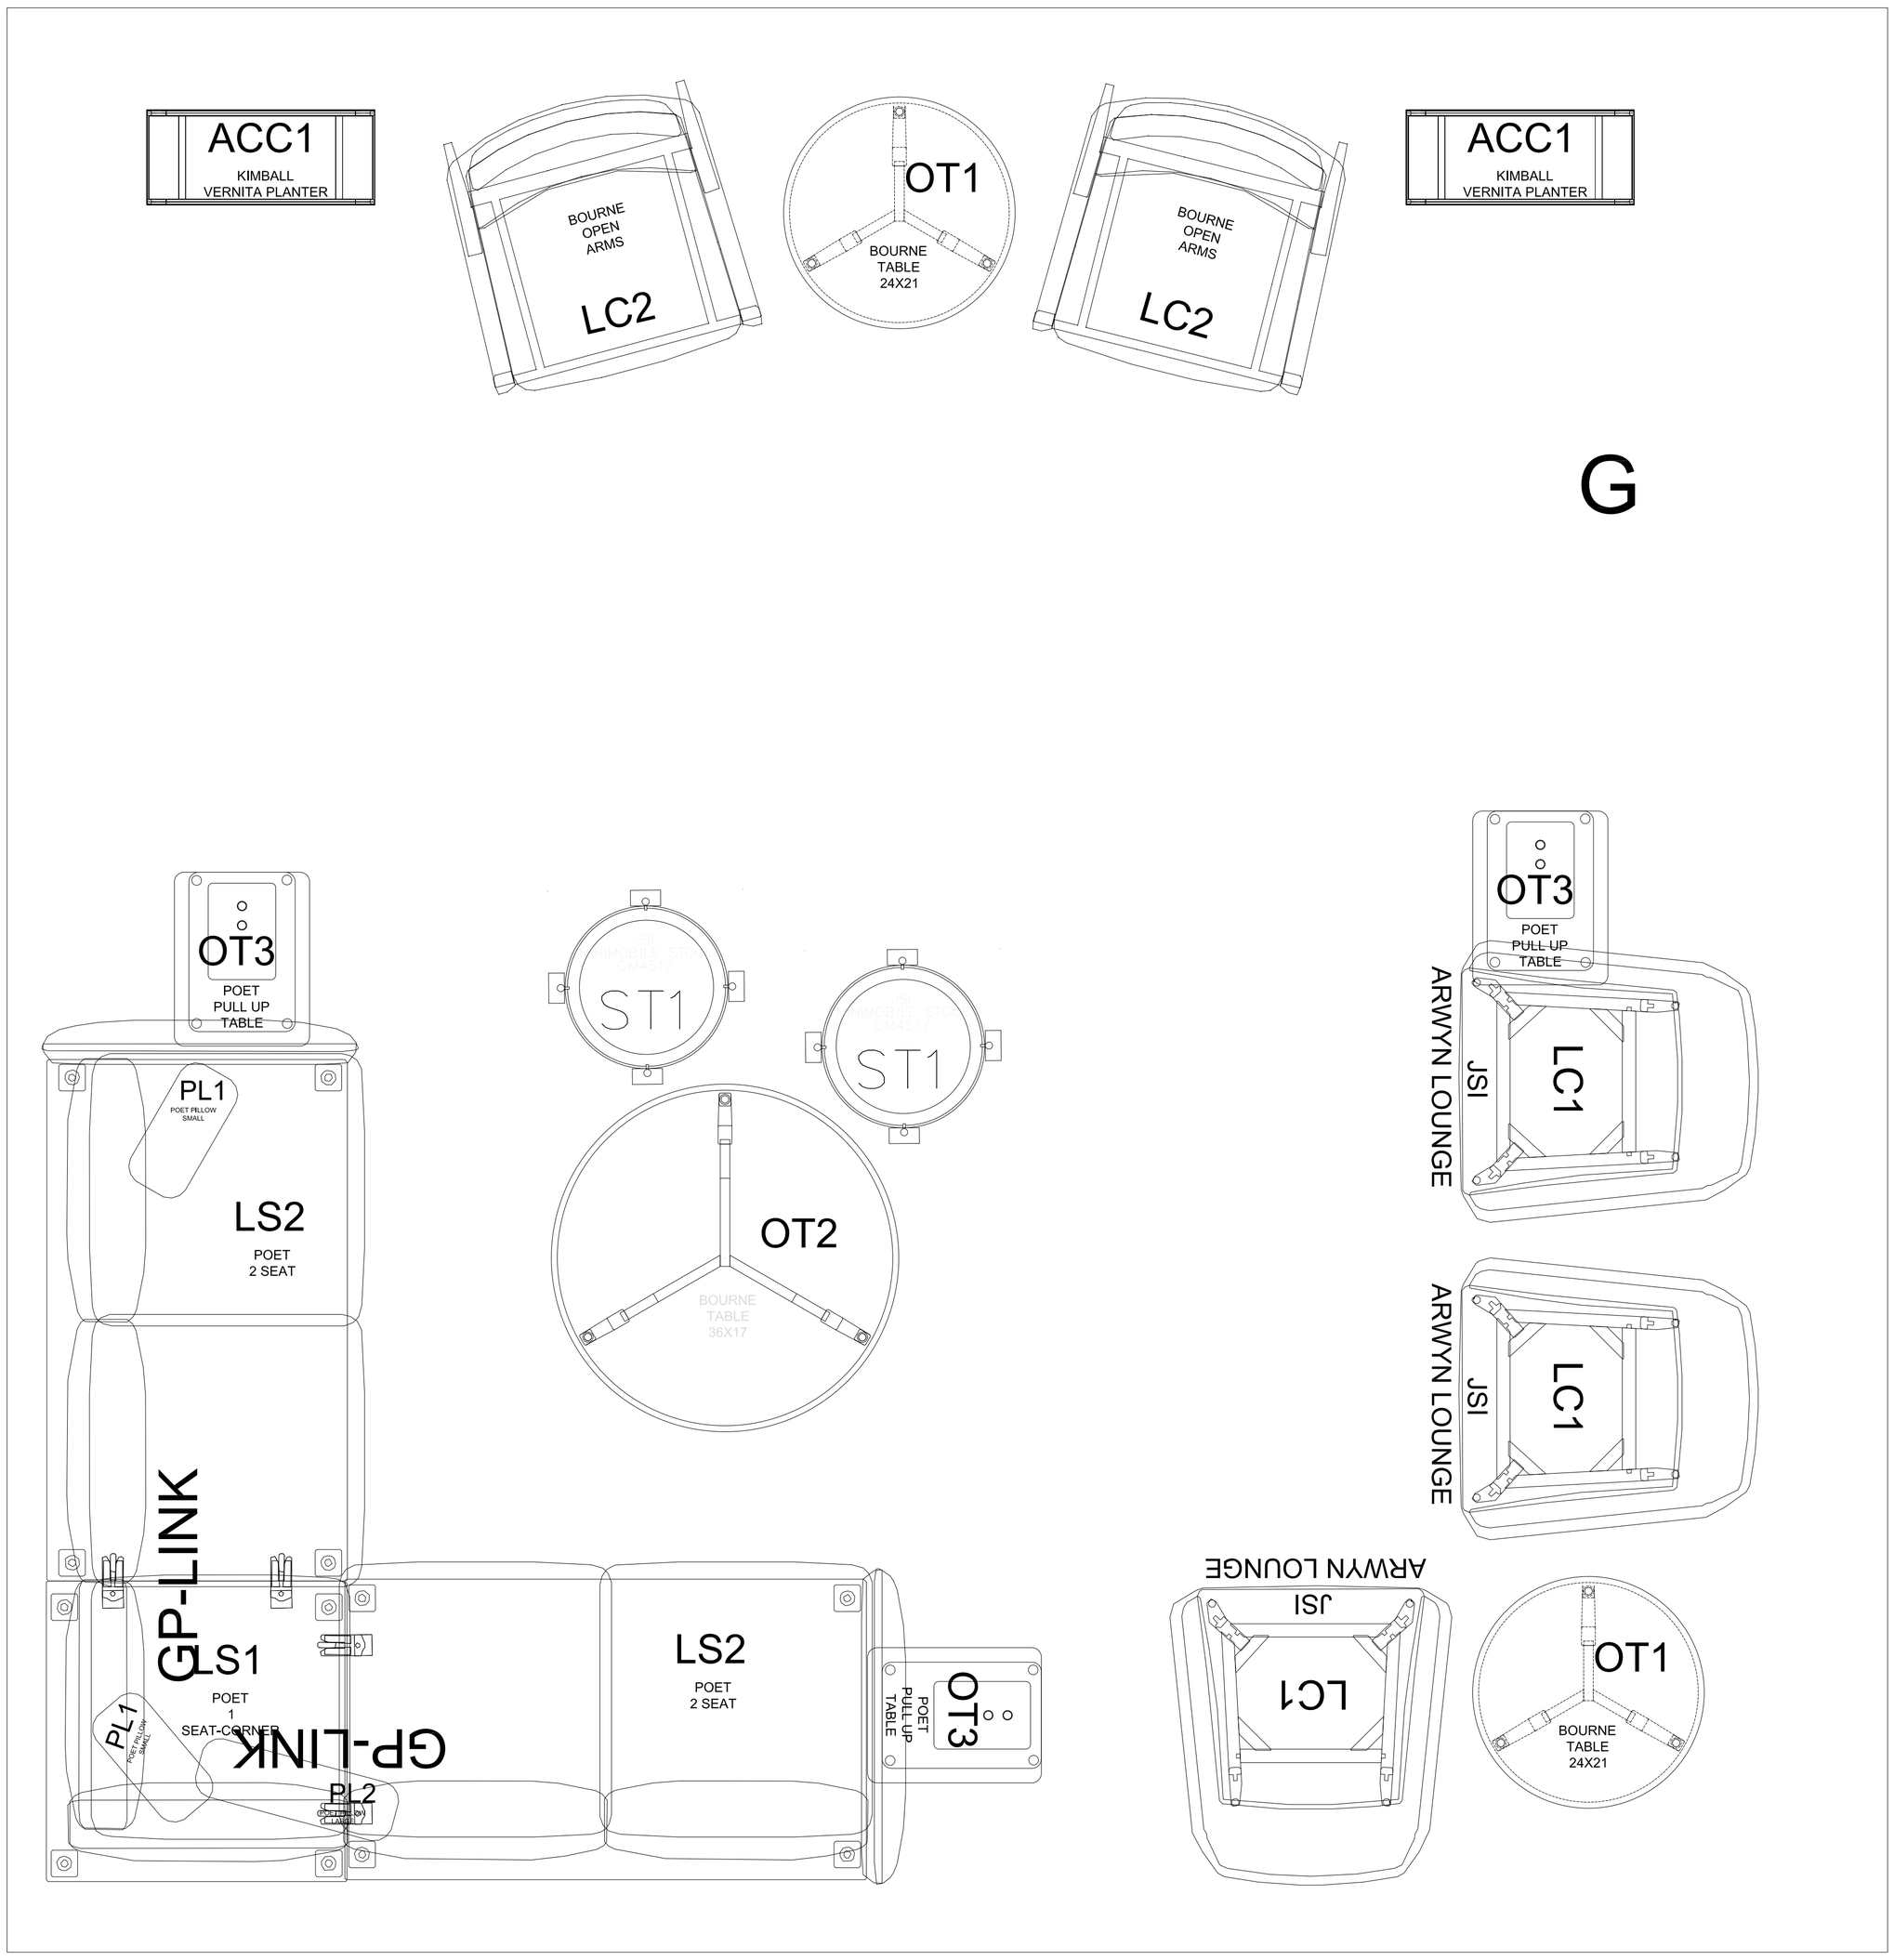

PHASE 4 - AREA 3 - SECTION G

PLN-03-G	SHEET	FACILITY # F/20643		
		ID # 2026TP-040		
		PROJECT TITLE PHASE 4 FURNITURE – Furniture Plan		
		DESIGNED TP	DRAWN TP	CHECKED TP	DATE 05/07/2026

WPAFB
WRIGHT-PATTERSON AIR FORCE BASE
AFMC

CHIEF-ENG. CONST.	CHIEF-ENG. SECTION	COORDINATOR

DATE	NO	REVISION	BY

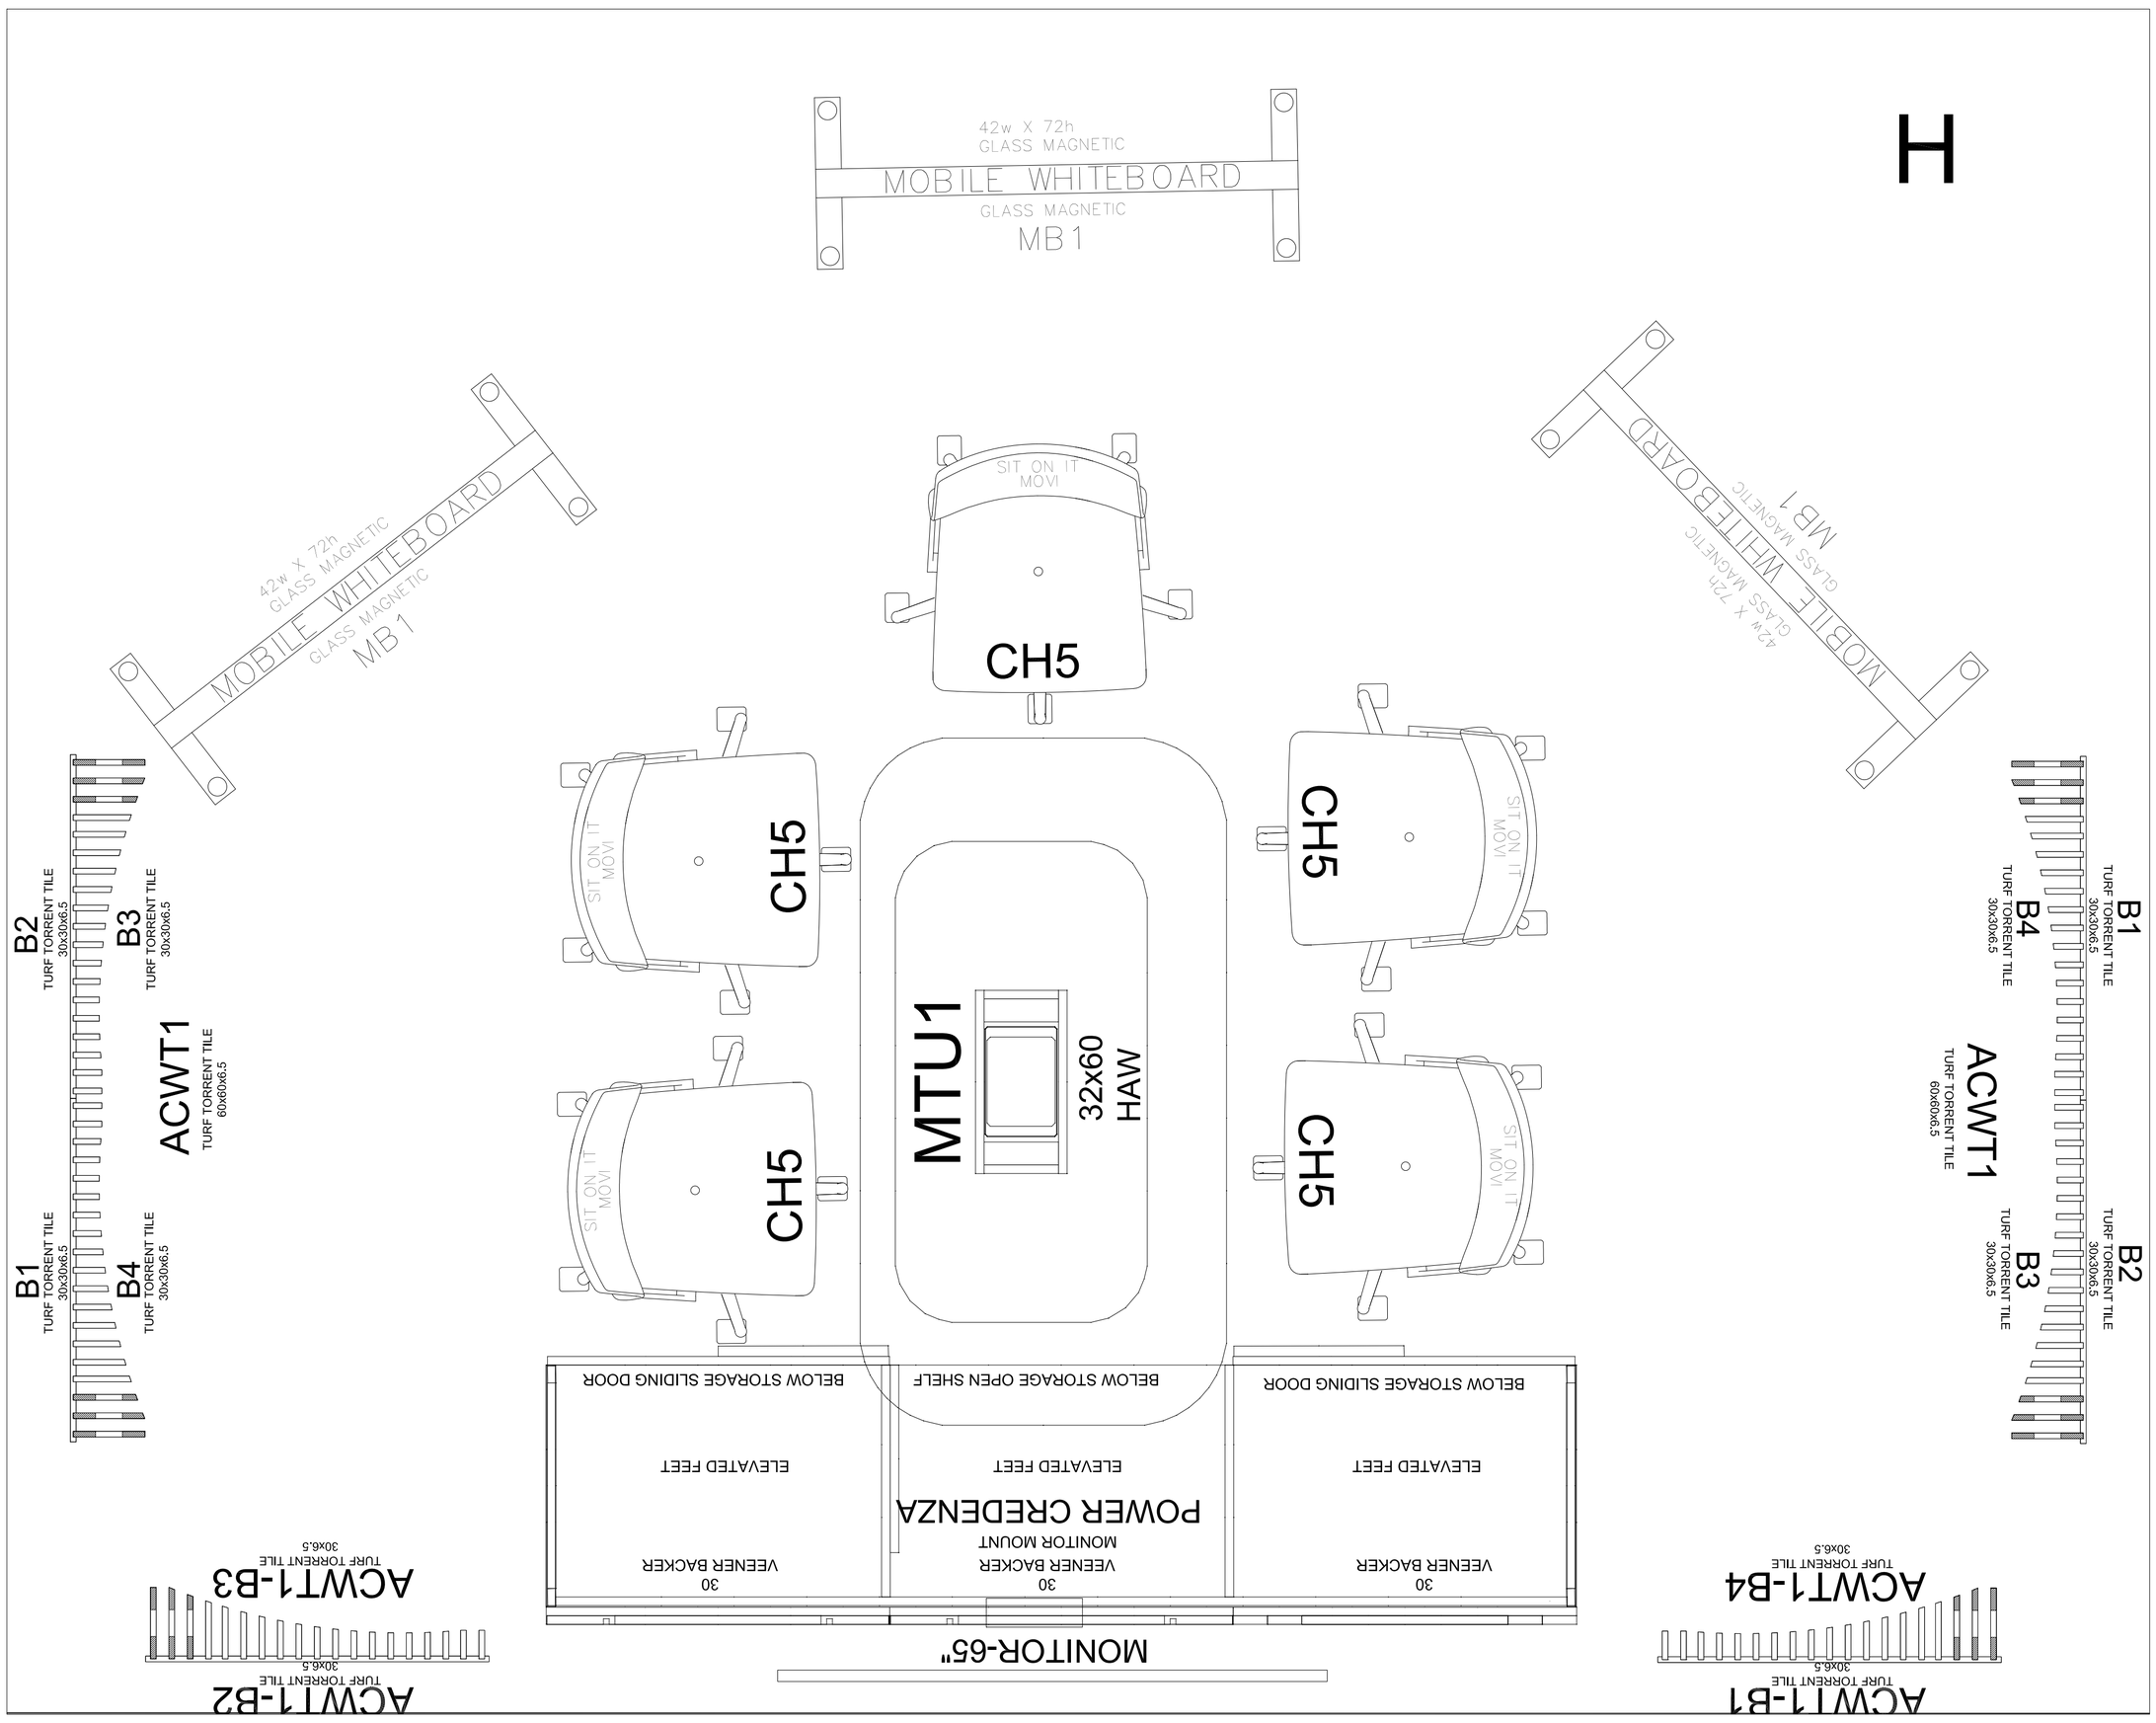

PHASE 4 - AREA 3 - SECTION H

PLN-03-H	SHEET	FACILITY # F/20643		
		ID # 2026TP-040		
		PROJECT TITLE PHASE 4 FURNITURE – Furniture Plan		
		DESIGNED TP	DRAWN TP	CHECKED TP	DATE 05/07/2026

WPAFB
WRIGHT-PATTERSON AIR FORCE BASE
AFMC

CHIEF-ENG. CONST.	CHIEF-ENG. SECTION	COORDINATOR

DATE	NO	REVISION	BY

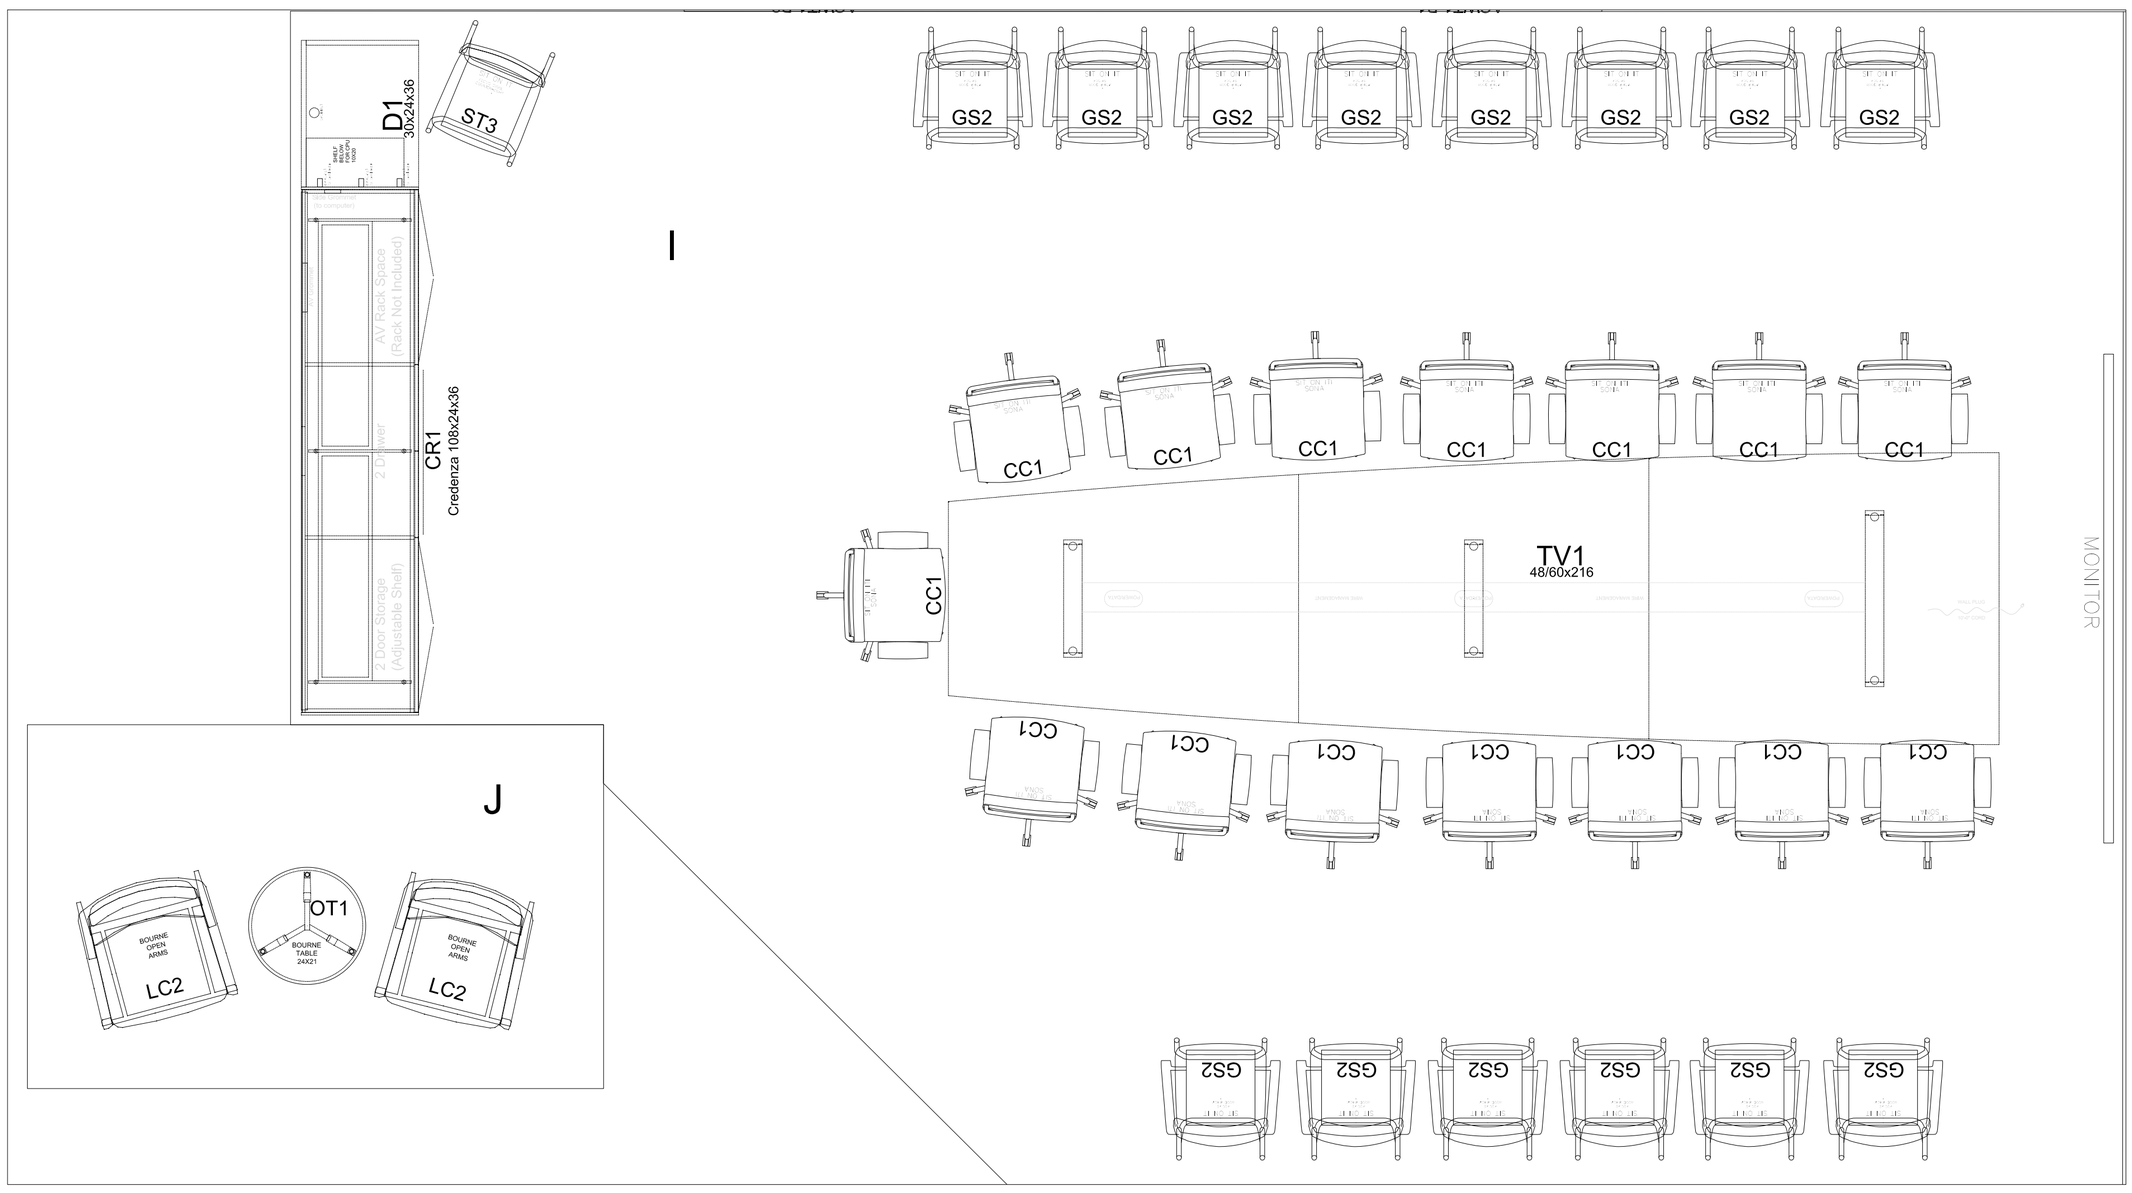

PHASE 4 - AREA 3 - SECTION I AND J

PLN-03-IJ

SHEET

FACILITY #	F/20643
ID #	2026TP-040
PROJECT TITLE	PHASE 4 FURNITURE – Furniture Plan
DESIGNED	TP
DRAWN	TP
CHECKED	TP
DATE	05/07/2026

WPAFB
WRIGHT-PATTERSON AIR FORCE BASE
AFMC

CHIEF-ENG. CONST.	CHIEF-ENG. SECTION	COORDINATOR

DATE	NO	REVISION	BY

05a-PLAN-Furniture Package
Wright Patterson AFB, OH

Updated 27March2026

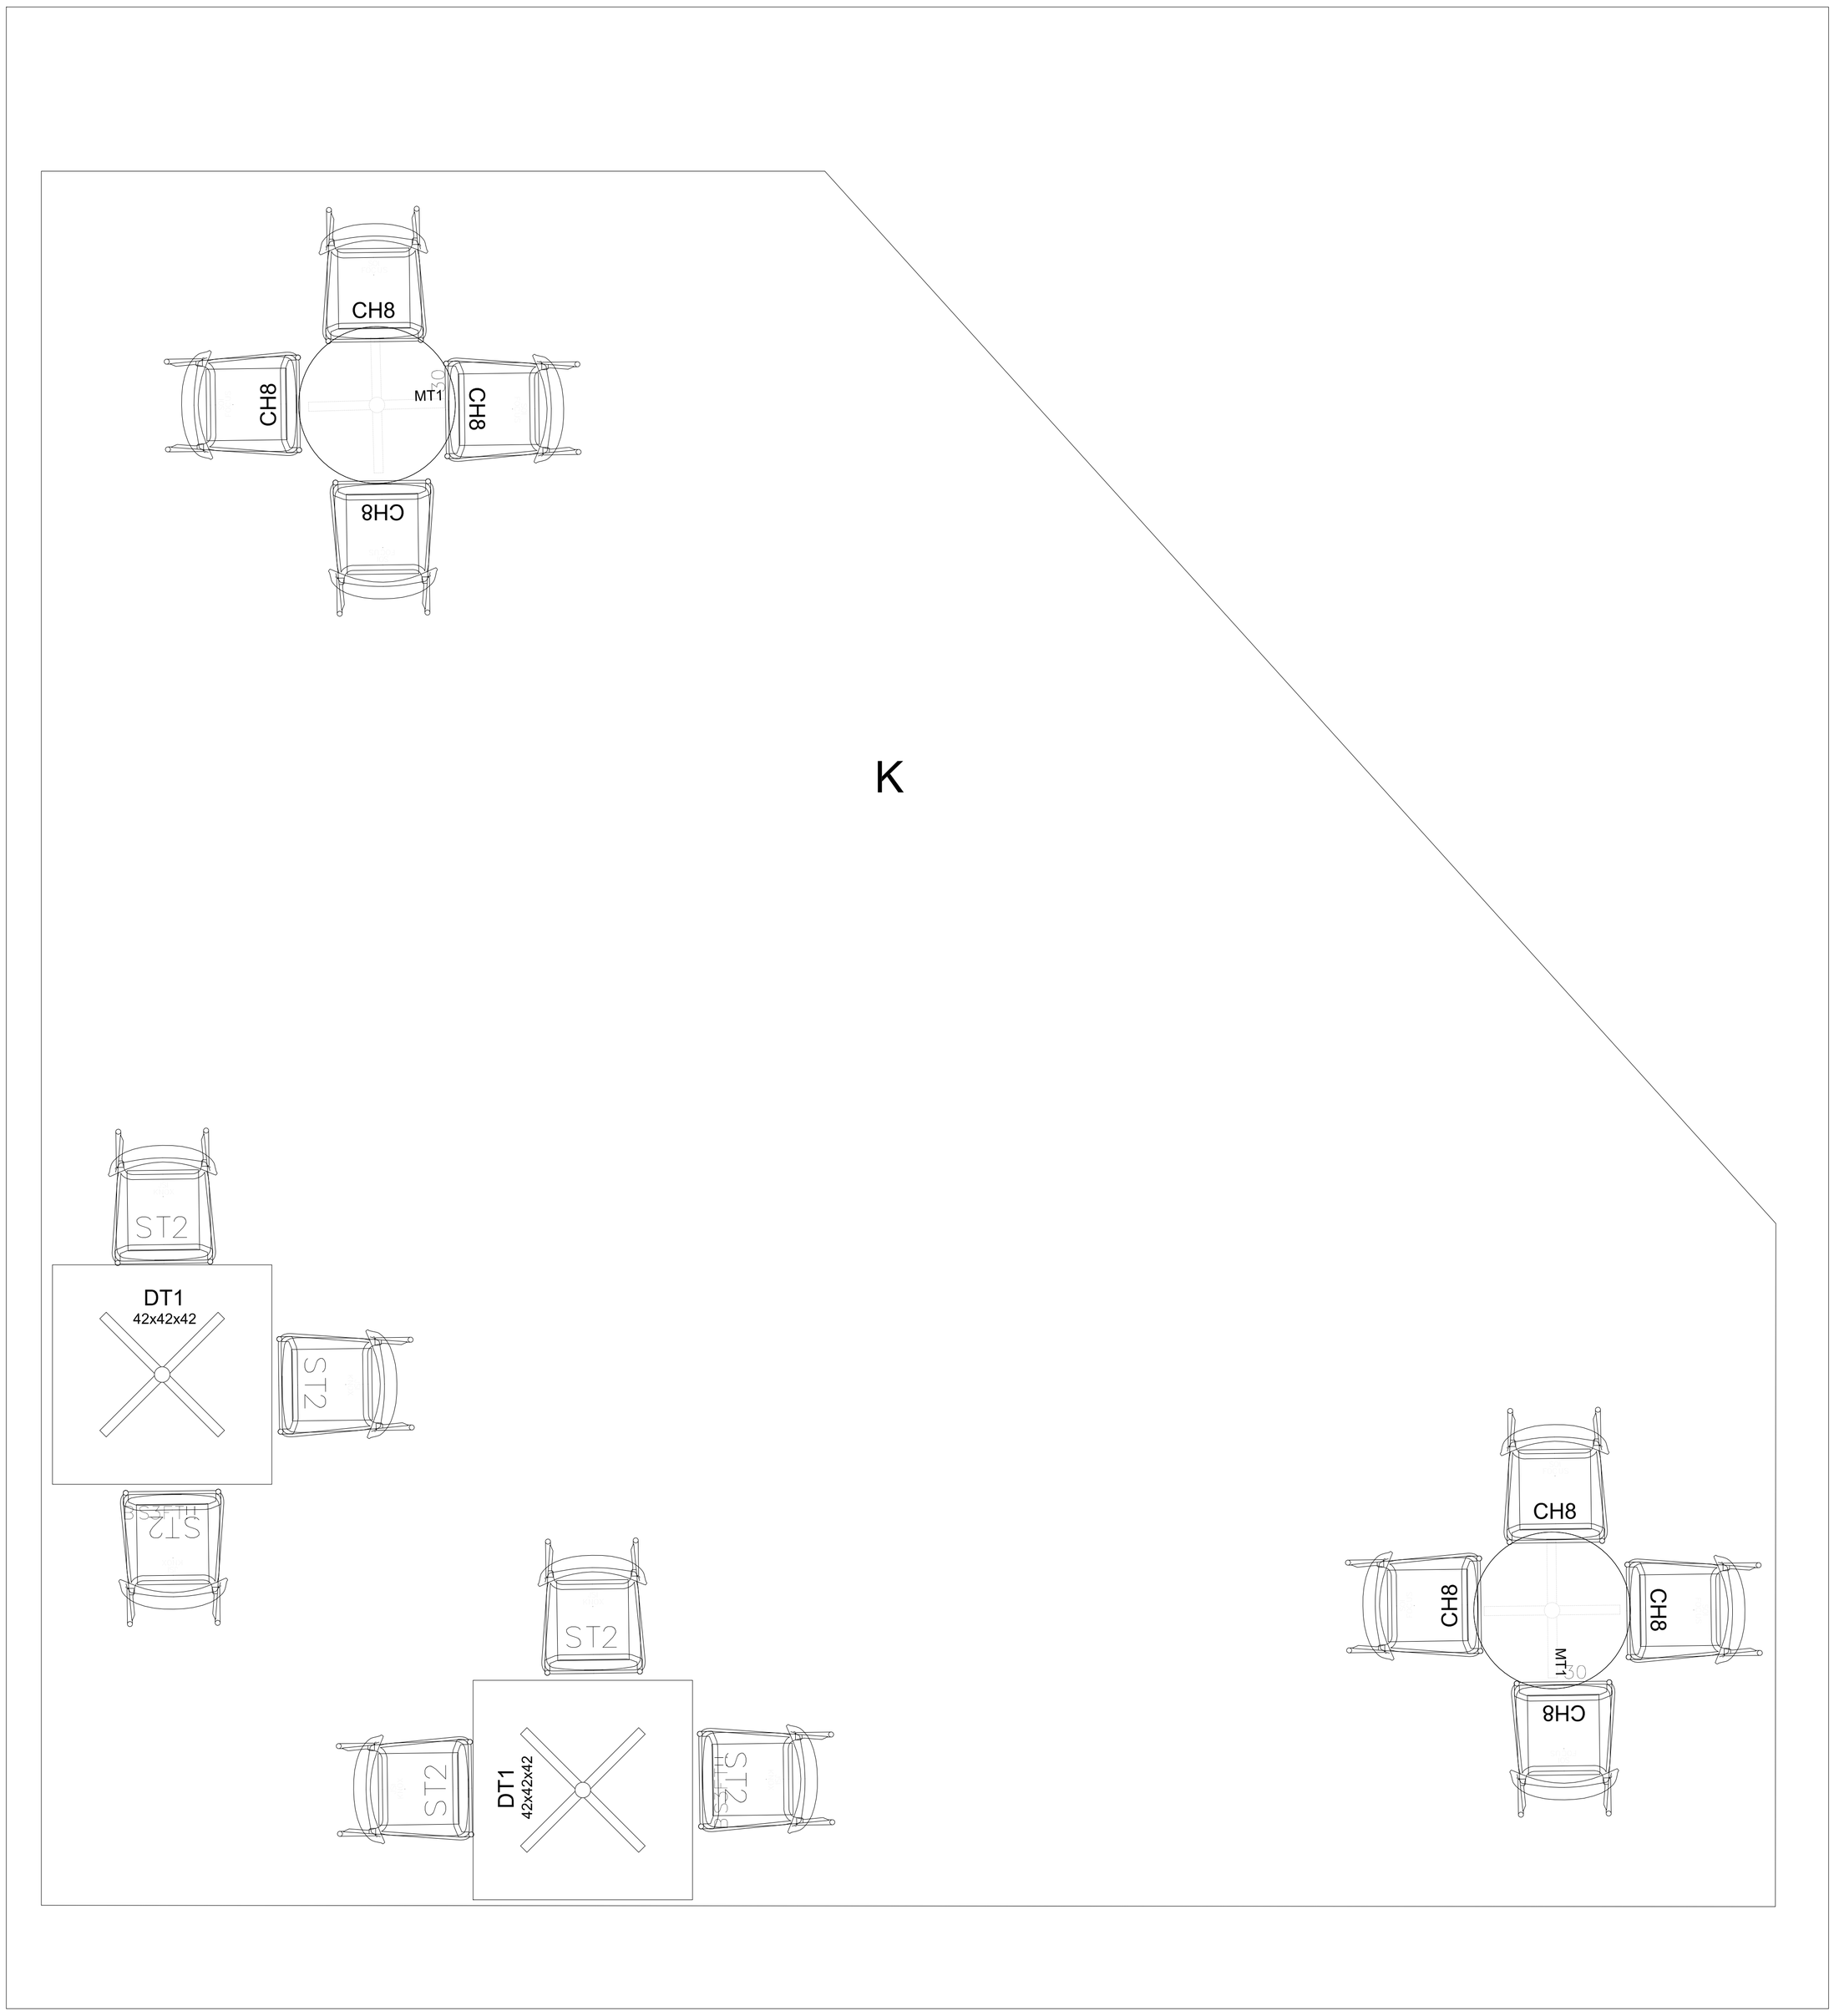

PHASE 4 - AREA 3 - SECTION K

PLN-03-K

SHEET

FACILITY #	F/20643
ID #	2026TP-040
PROJECT TITLE	PHASE 4 FURNITURE – Furniture Plan
DESIGNED	TP
DRAWN	TP
CHECKED	TP
DATE	05/07/2026

WPAFB

WRIGHT-PATTERSON AIR FORCE BASE

AFMC

CHIEF-ENG. CONST.	CHIEF-ENG. SECTION	COORDINATOR

DATE	NO	REVISION	BY