SBU SENSITIVE BUT UNCLASSIFIED

FAC/Engineering	Issued on: 04/30/2026	Rev. No.1 dated: For:	Rev. No.2 dated: For:

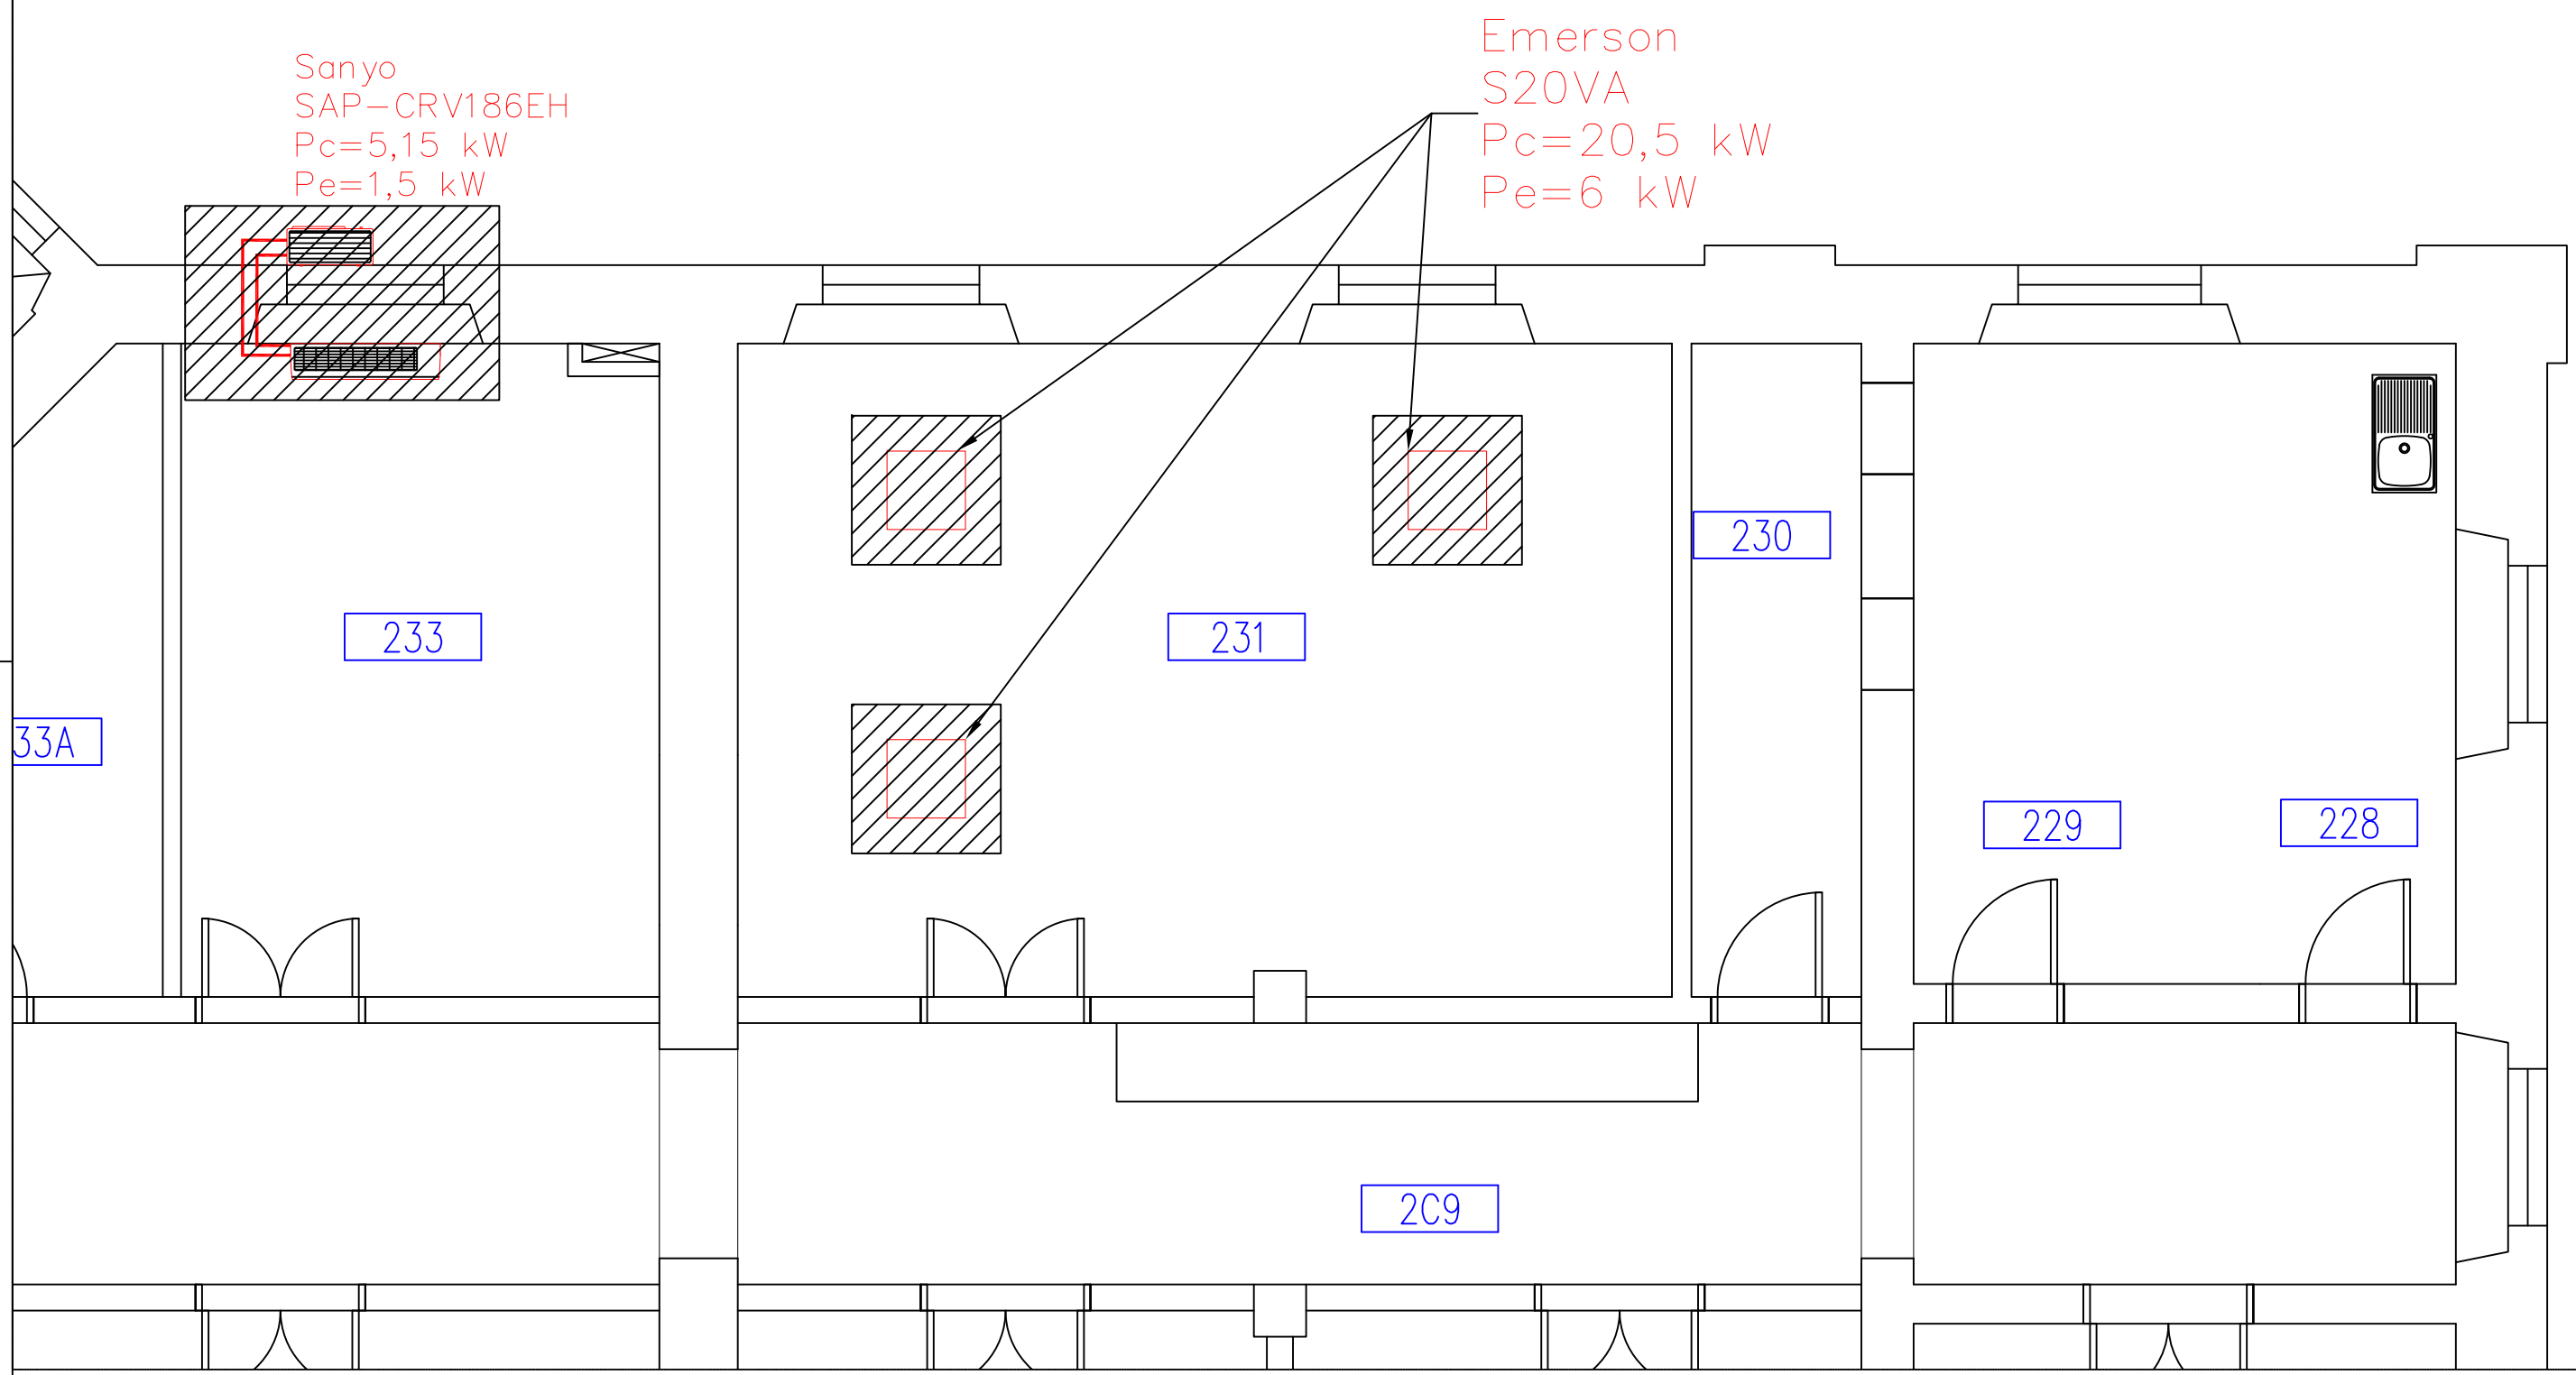

EMBASSY OF
THE UNITED STATES OF AMERICA
ROME, ITALY

Project title:

MSB SERVER ROOM A/C

OBO Project Number: Property Number: X-6001

Drawing Title:

INDOOR UNITS - EXISTING CONDITION

Scale: Dwg. No.: M101

SBU SENSITIVE BUT UNCLASSIFIED

FAC/Engineering	Issued on: 04/30/2026	Rev. No.1 dated:	For:	Rev. No.2 dated:	For:

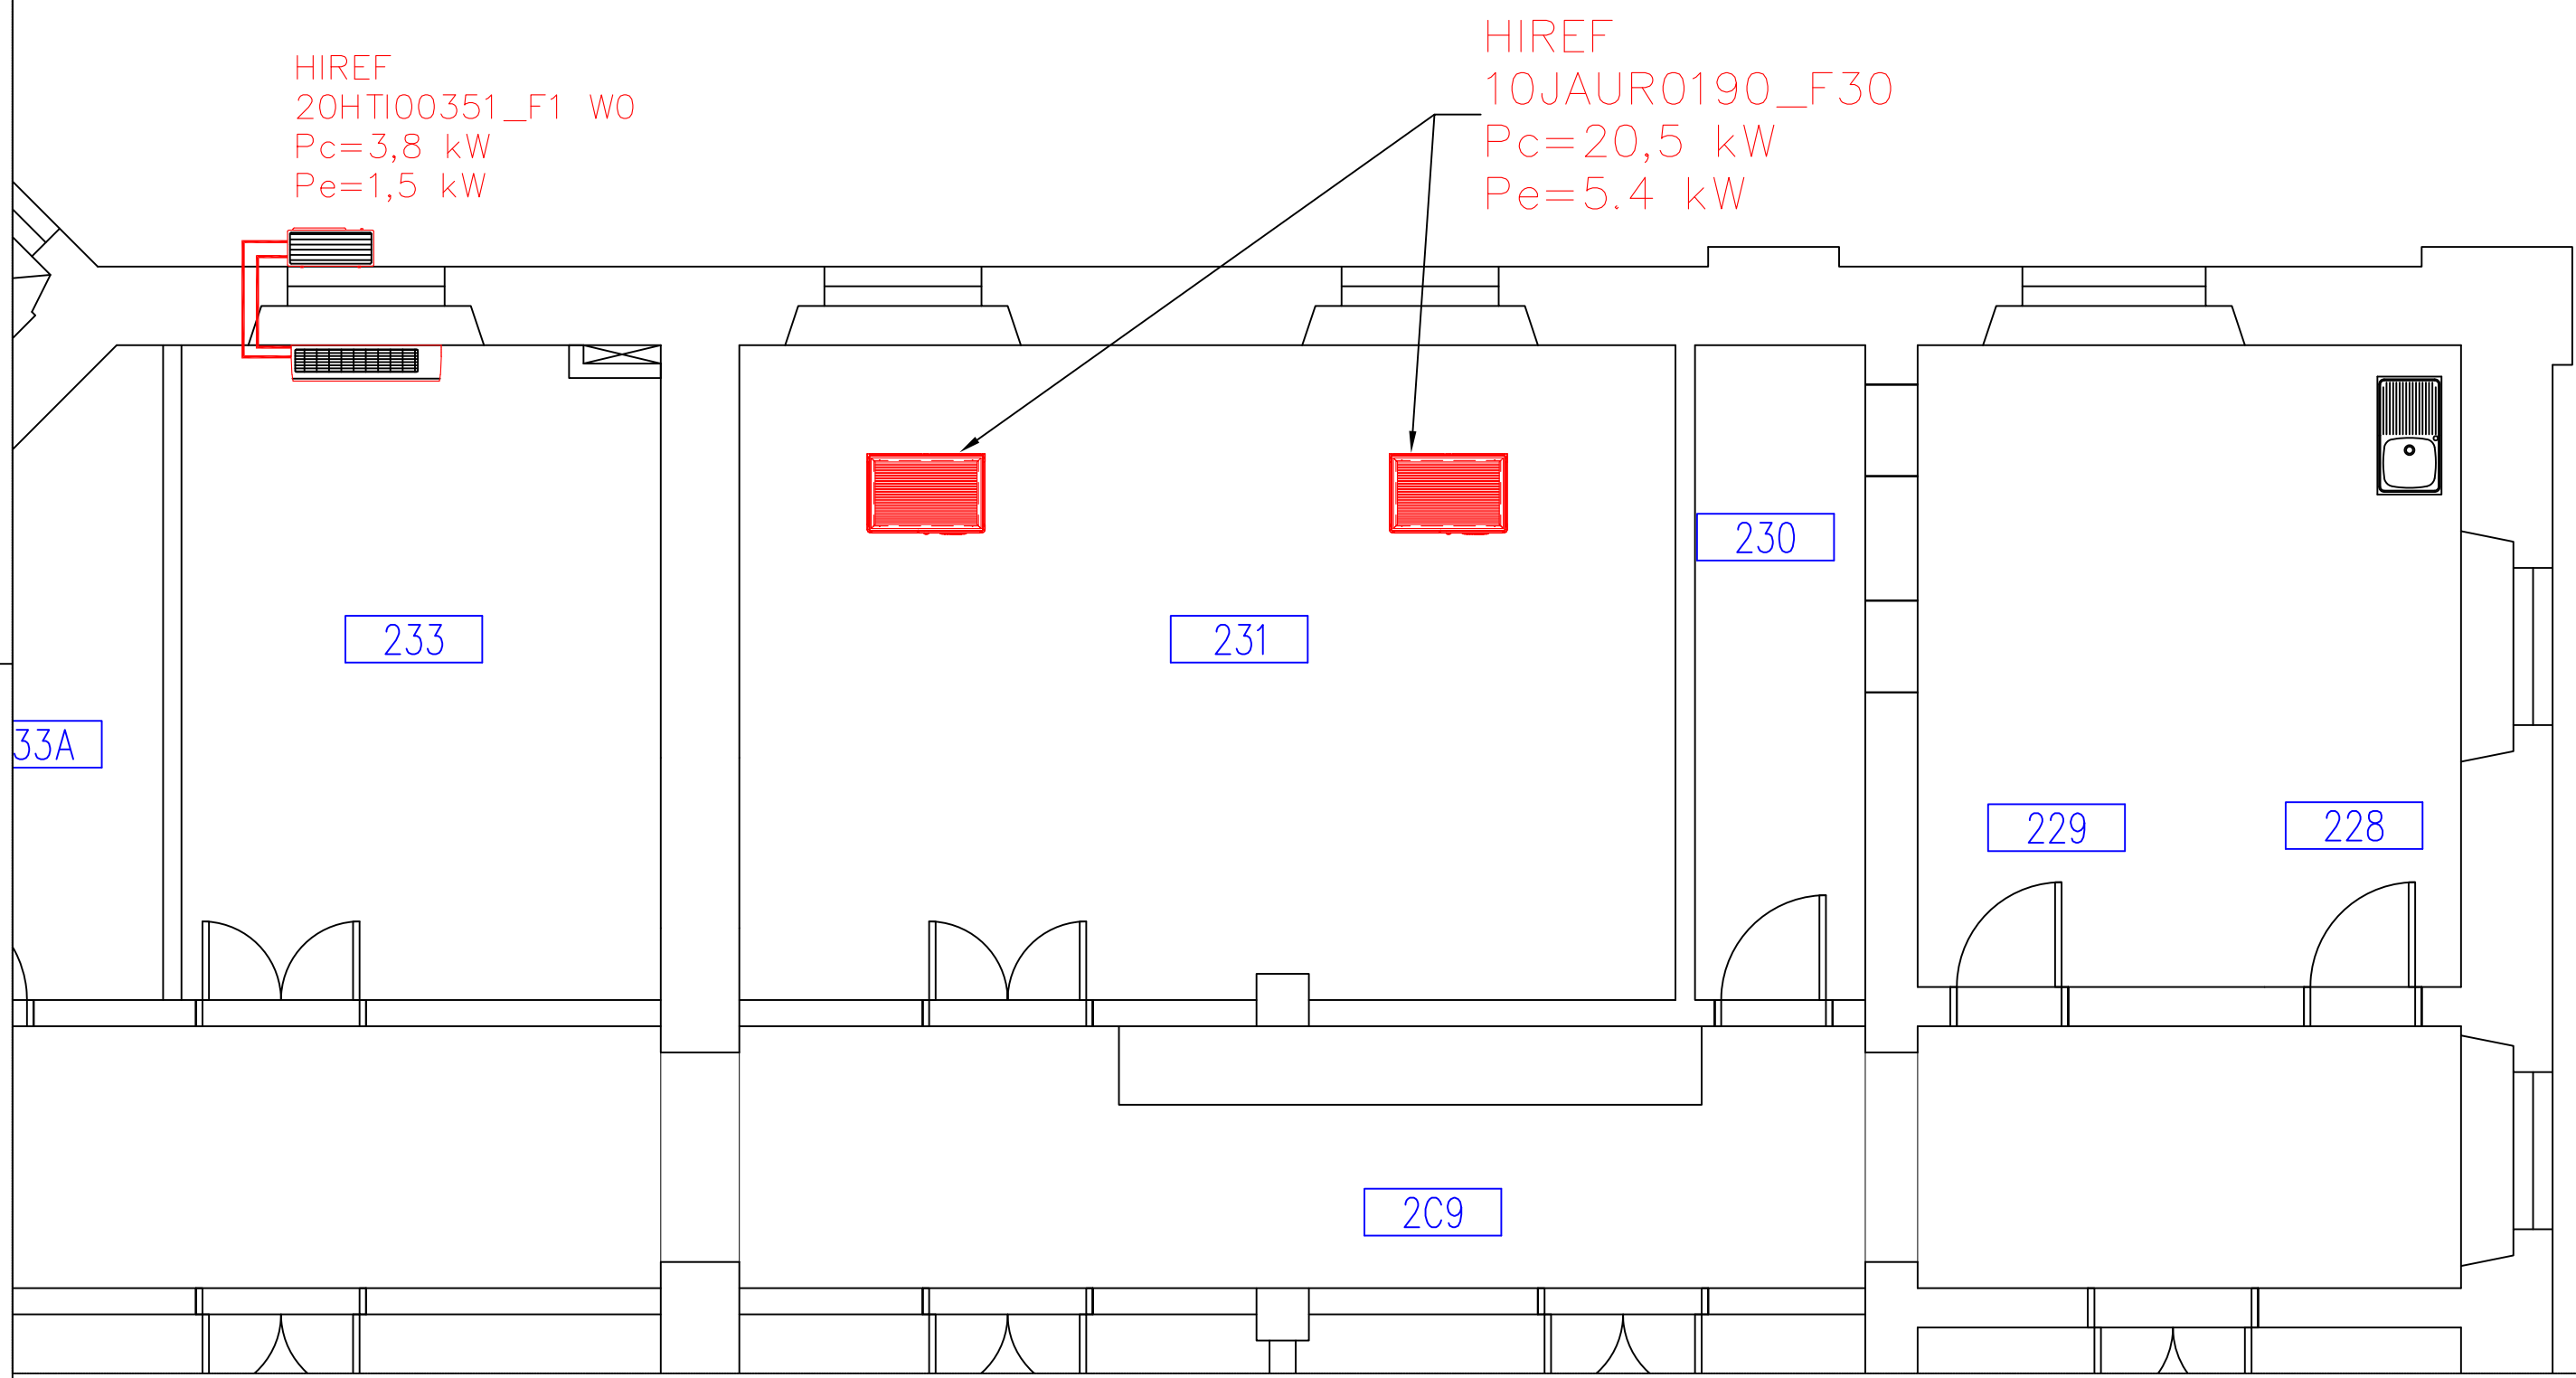

EMBASSY OF
THE UNITED STATES OF AMERICA
ROME, ITALY

Project title:
MSB SERVER ROOM A/C

OBO Project Number:

Property Number: X-6001

Drawing Title:
INDOOR UNITS - NEW CONDITION

Scale:

Dwg. No.: M102

FAC/Engineering	Issued on: 04/30/2026	Rev. No.1 dated:	For:	Rev. No.2 dated:	For:

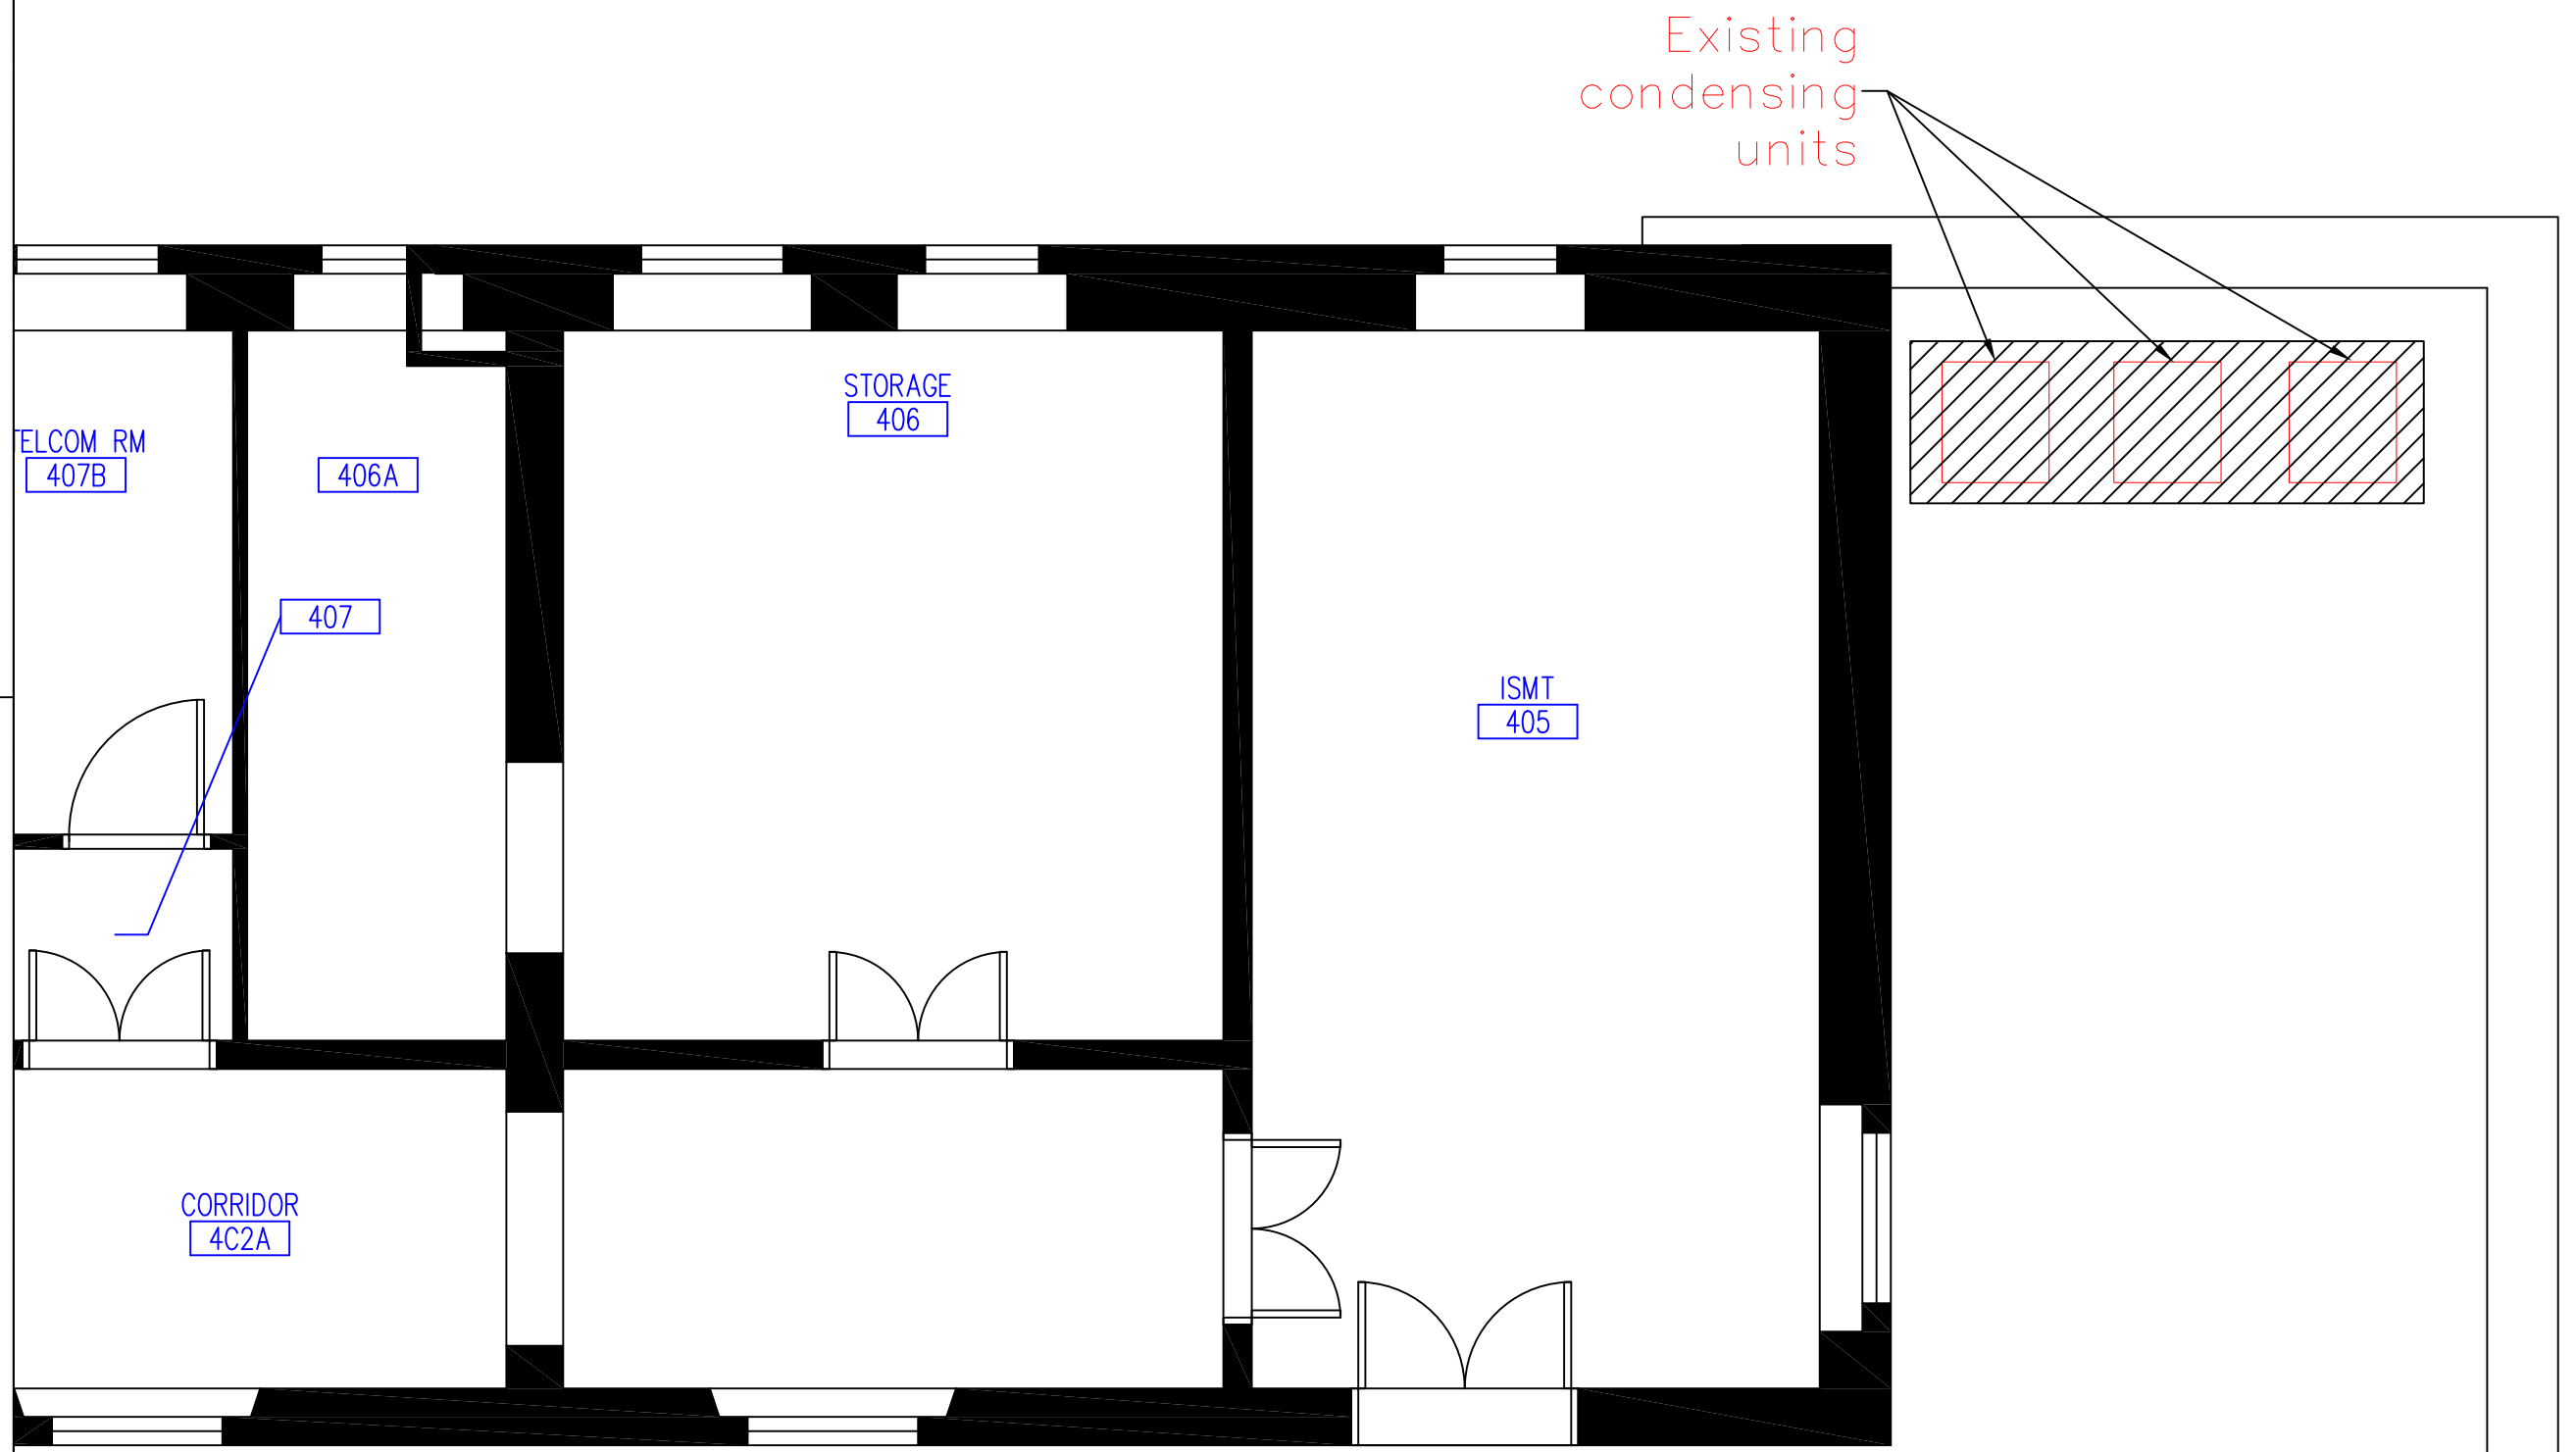

EMBASSY OF
THE UNITED STATES OF AMERICA
ROME, ITALY

Project title:
MSB SERVER ROOM A/C

OBO Project Number:

Property Number: X-6001

Drawing Title:
REMOTE CONDENSERS - EXISTING CONDITION

Scale:

Dwg. No.: M103

FAC/Engineering	Issued on: 04/30/2026	Rev. No.1 dated:	For:	Rev. No.2 dated:	For:

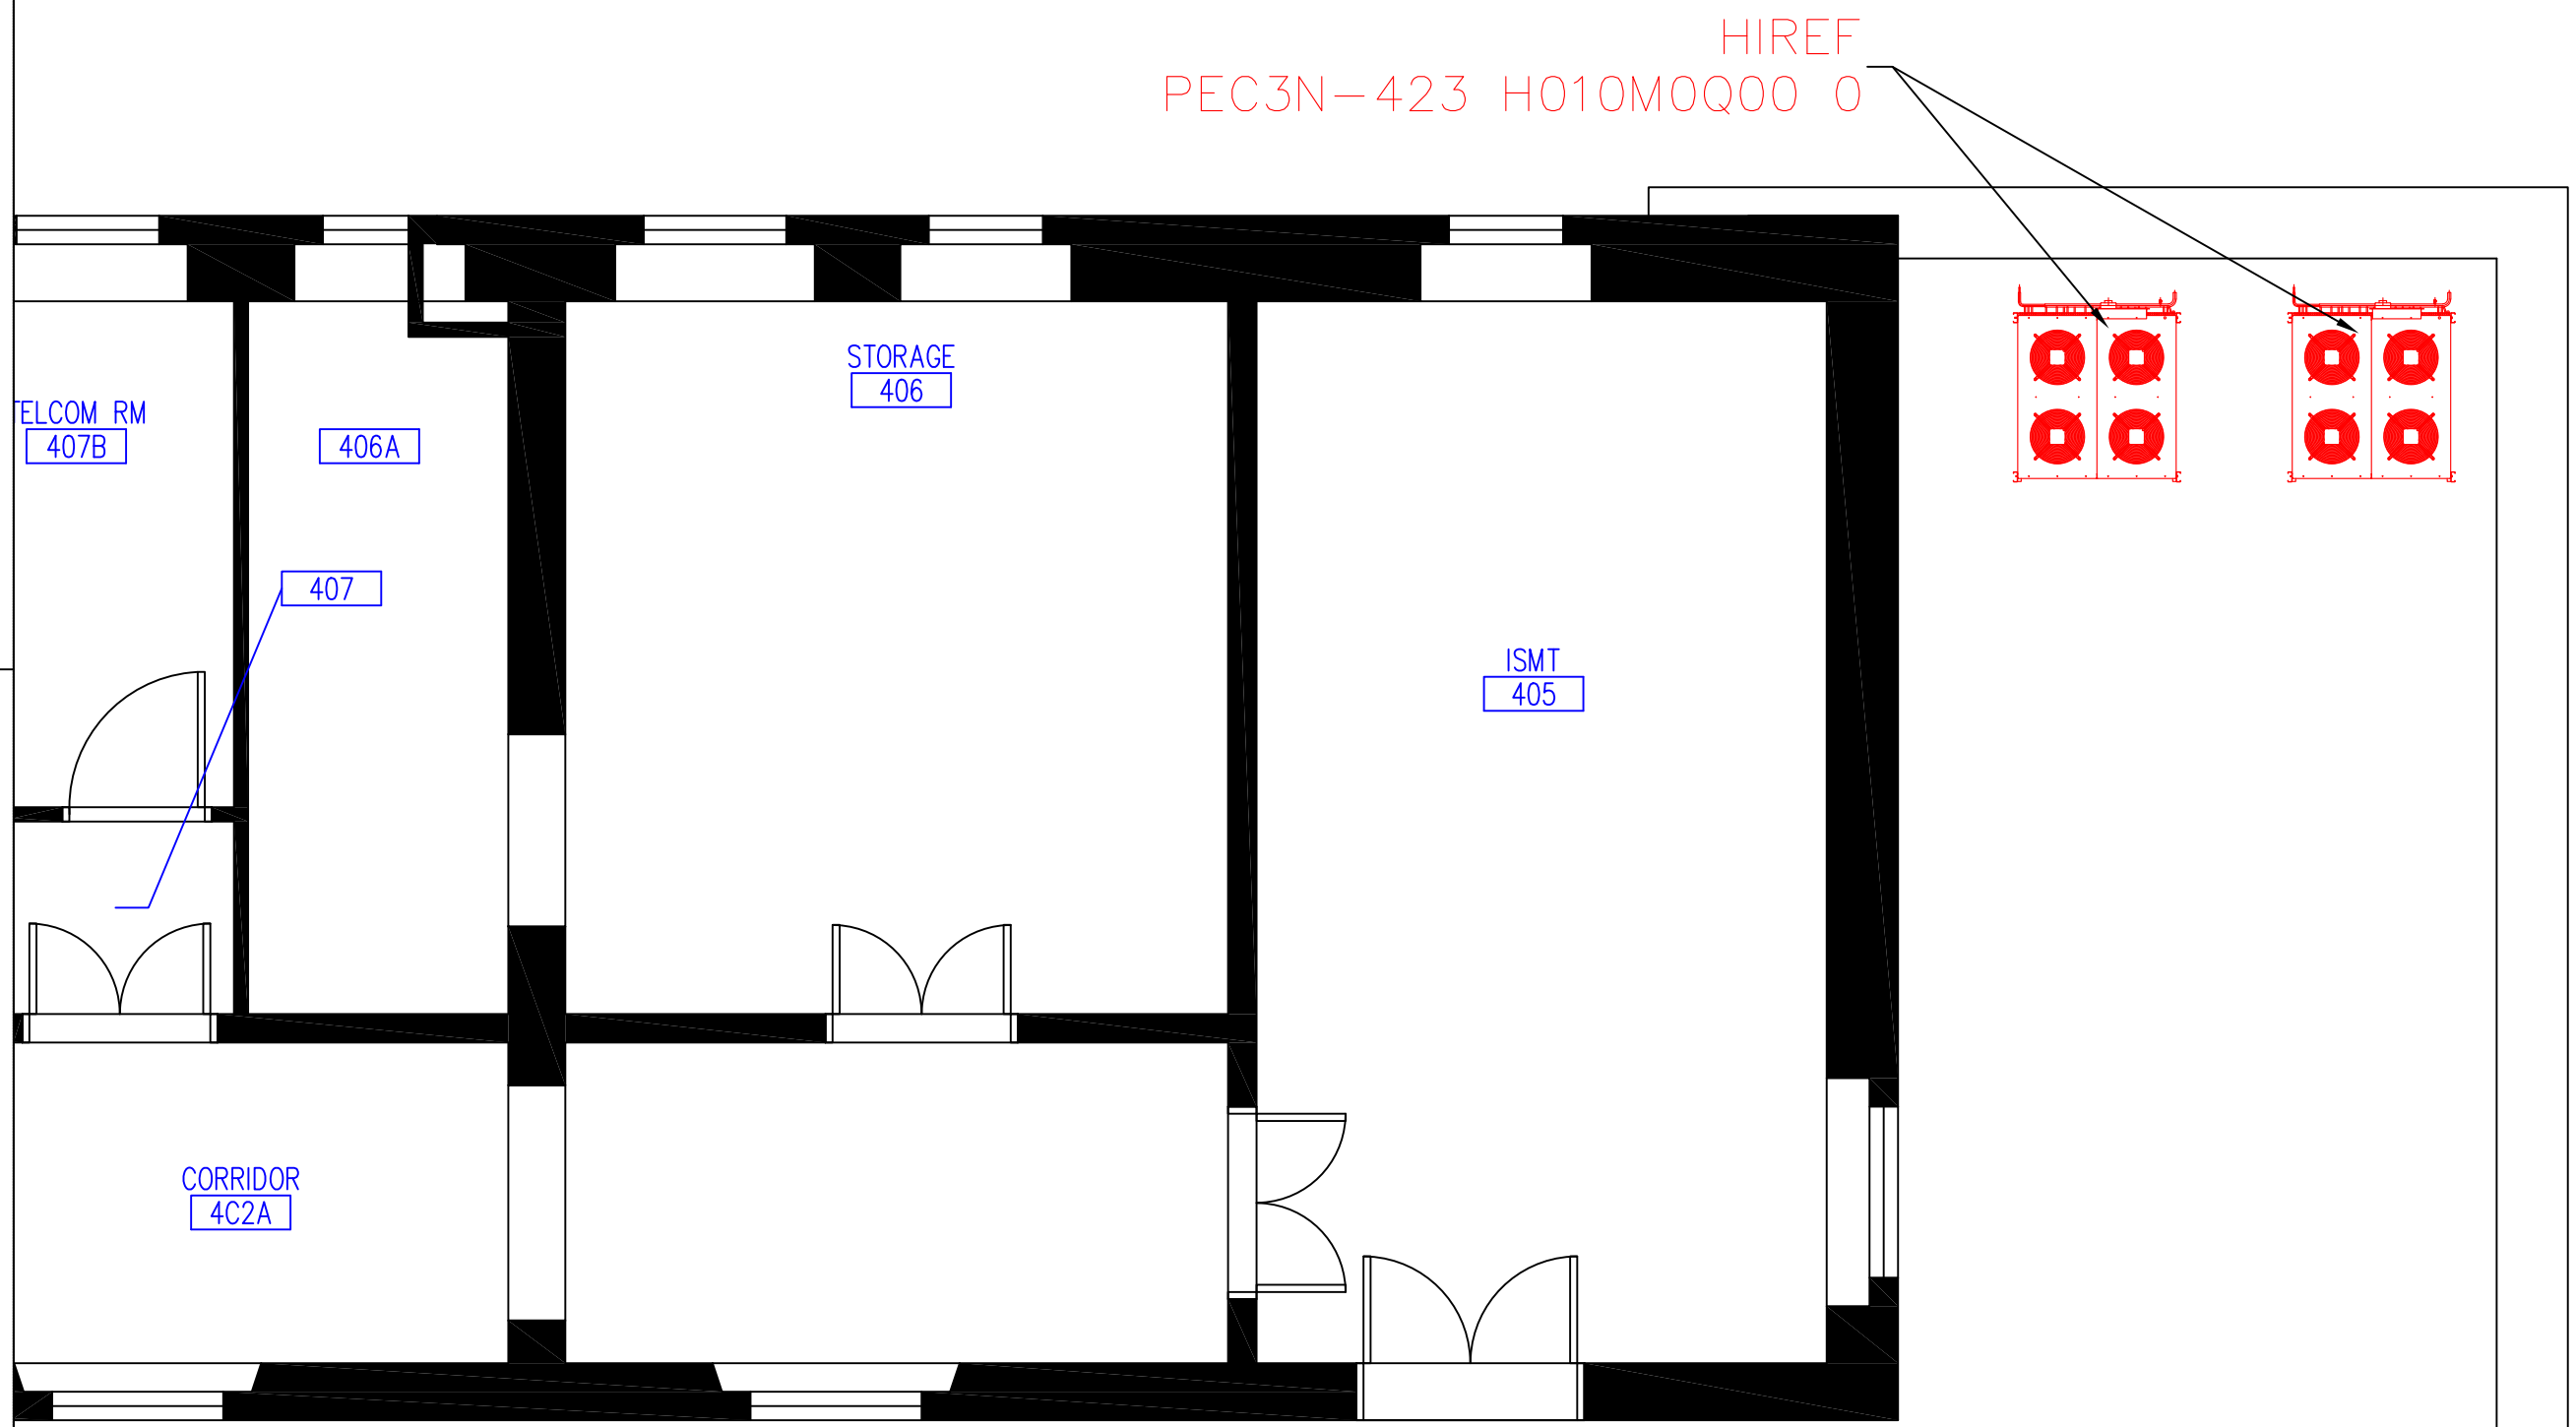

EMBASSY OF
THE UNITED STATES OF AMERICA
ROME, ITALY

Project title:
MSB SERVER ROOM A/C

OBO Project Number:

Property Number: X-6001

Drawing Title:
REMOTE CONDENSERS - NEW CONDITION

Scale:

Dwg. No.: M104

FAC/Engineering	Issued on: 04/30/2026	Rev. No.1 dated: For:	Rev. No.2 dated: For:

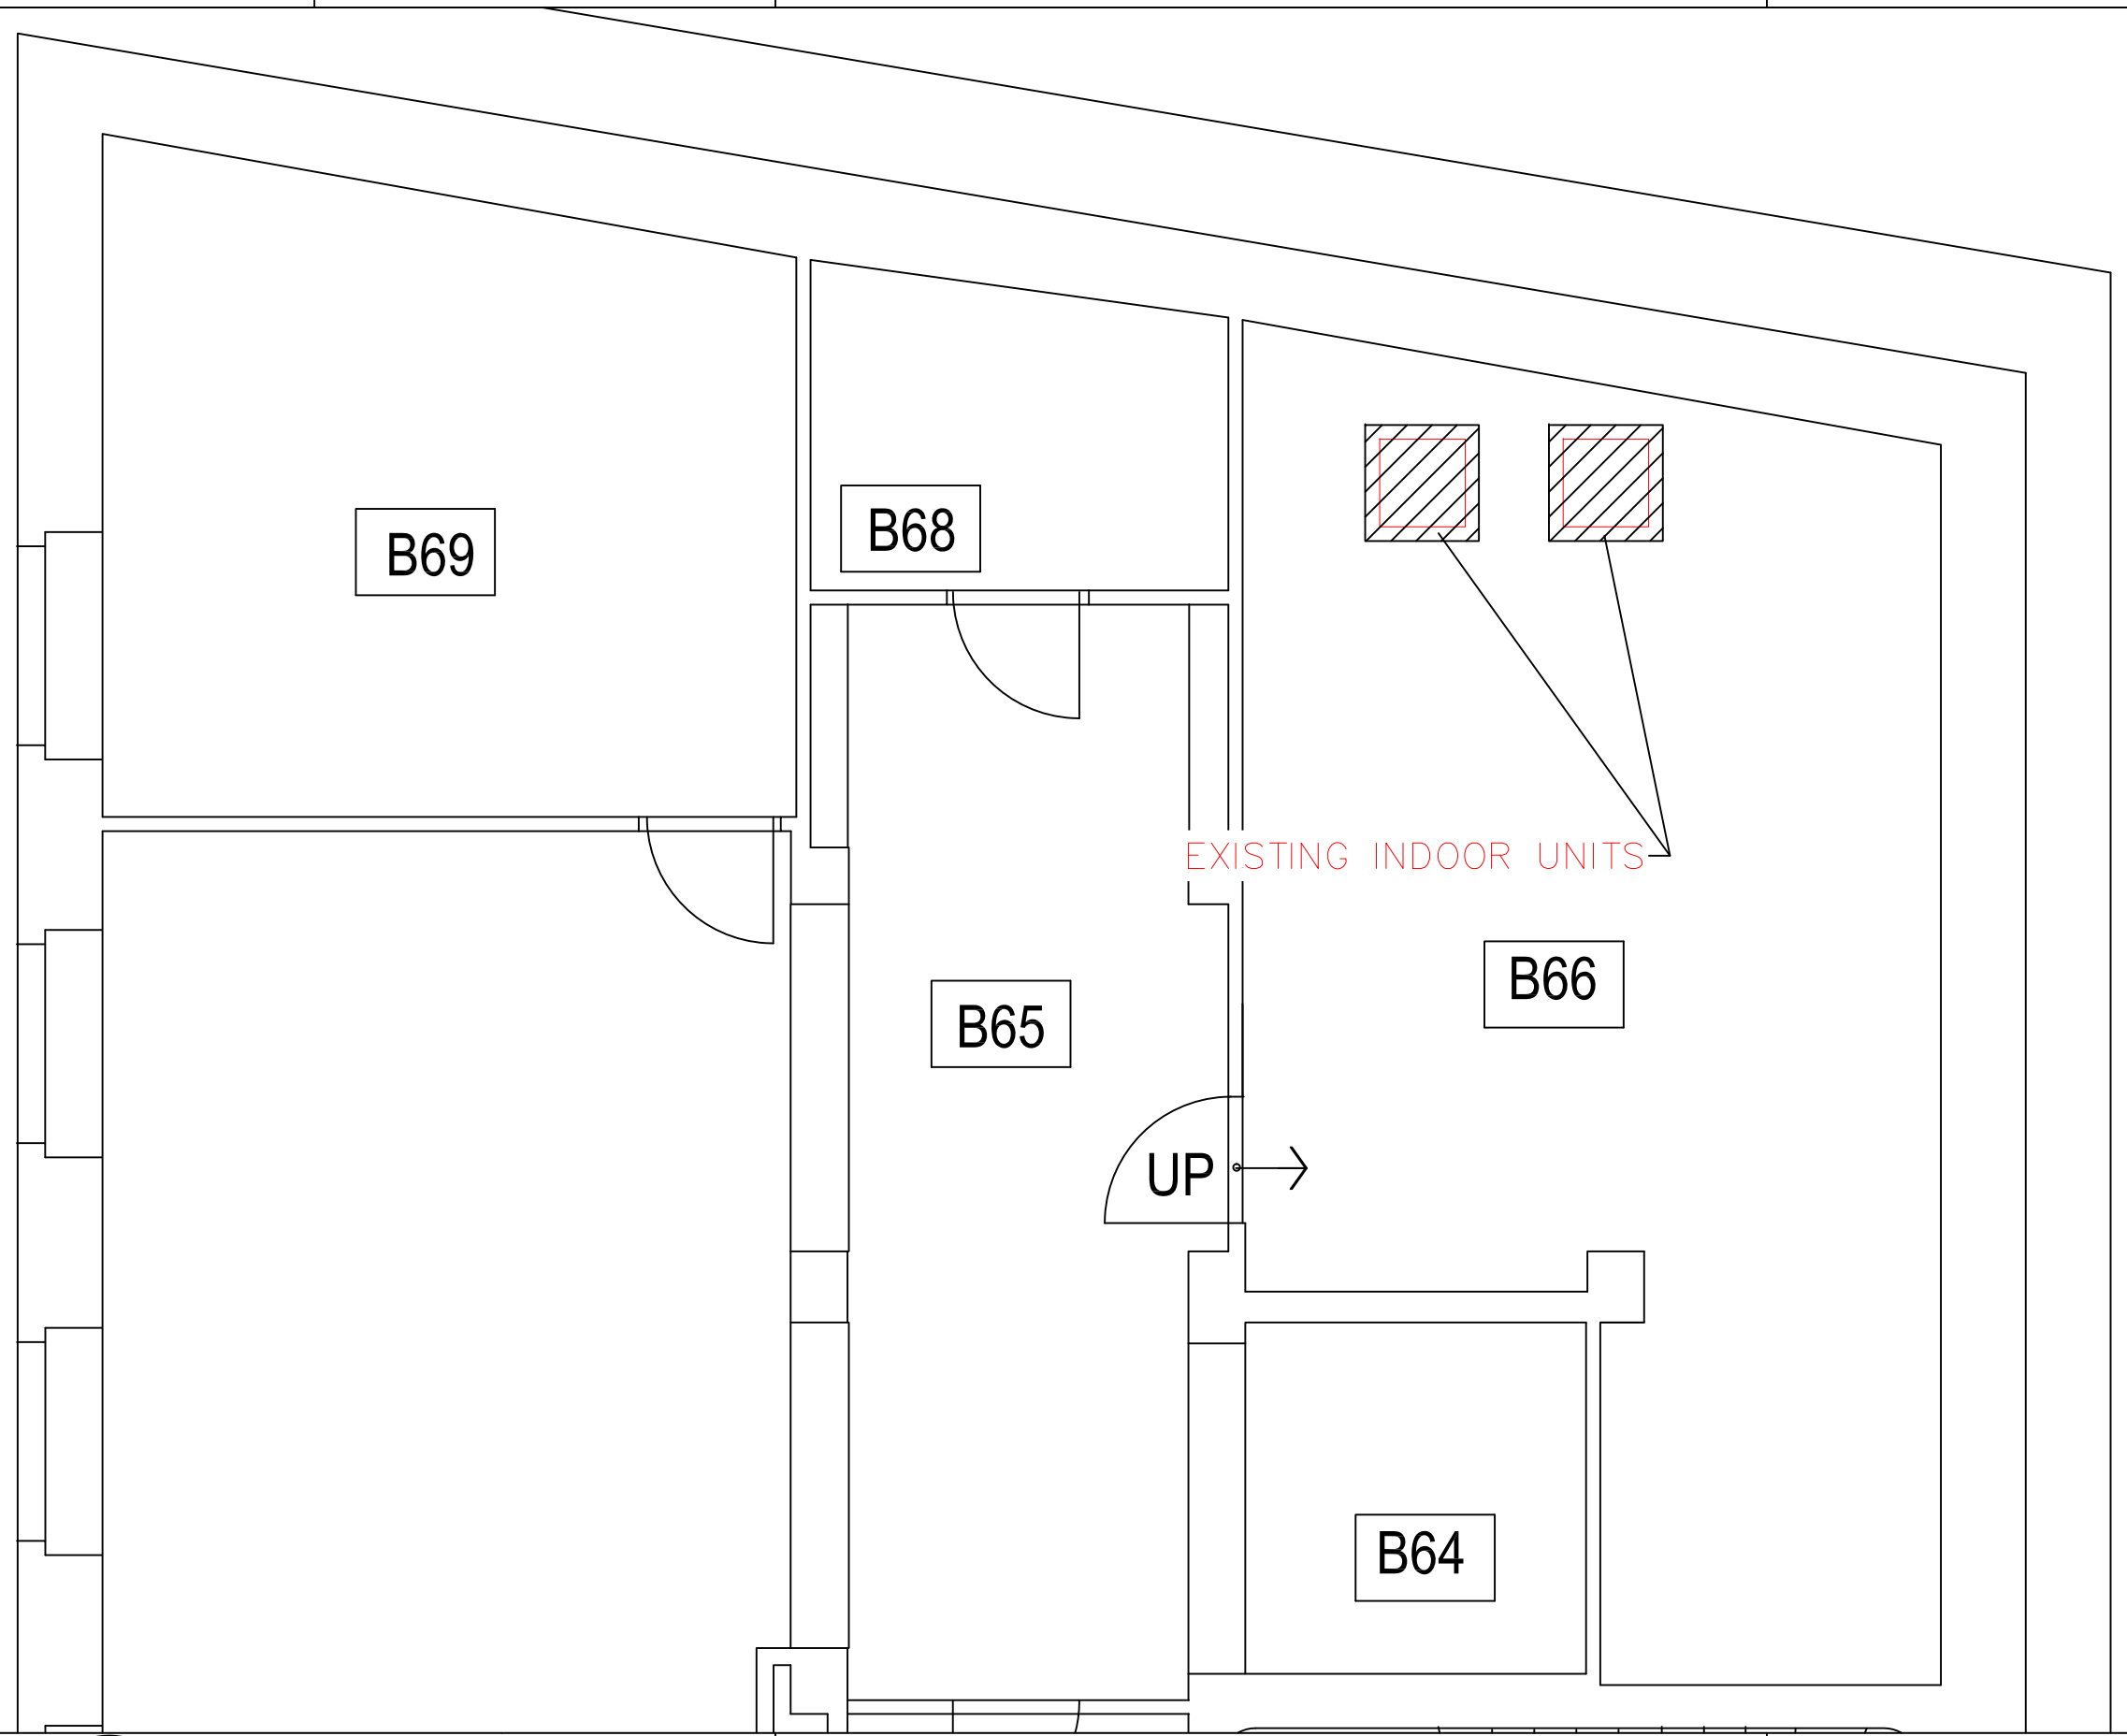

EMBASSY OF
THE UNITED STATES OF AMERICA
ROME, ITALY

Project title:
CHANCERY SERVER ROOM

OBO Project Number: Property Number: X-1001

Drawing Title:
INDOOR UNITS - EXISTING CONDITIONS

Scale: NO SCALE Dwg. No.: M105

FAC/Engineering	Issued on: 04/30/2026	Rev. No.1dated:	For:	Rev. No.2dated:	For:

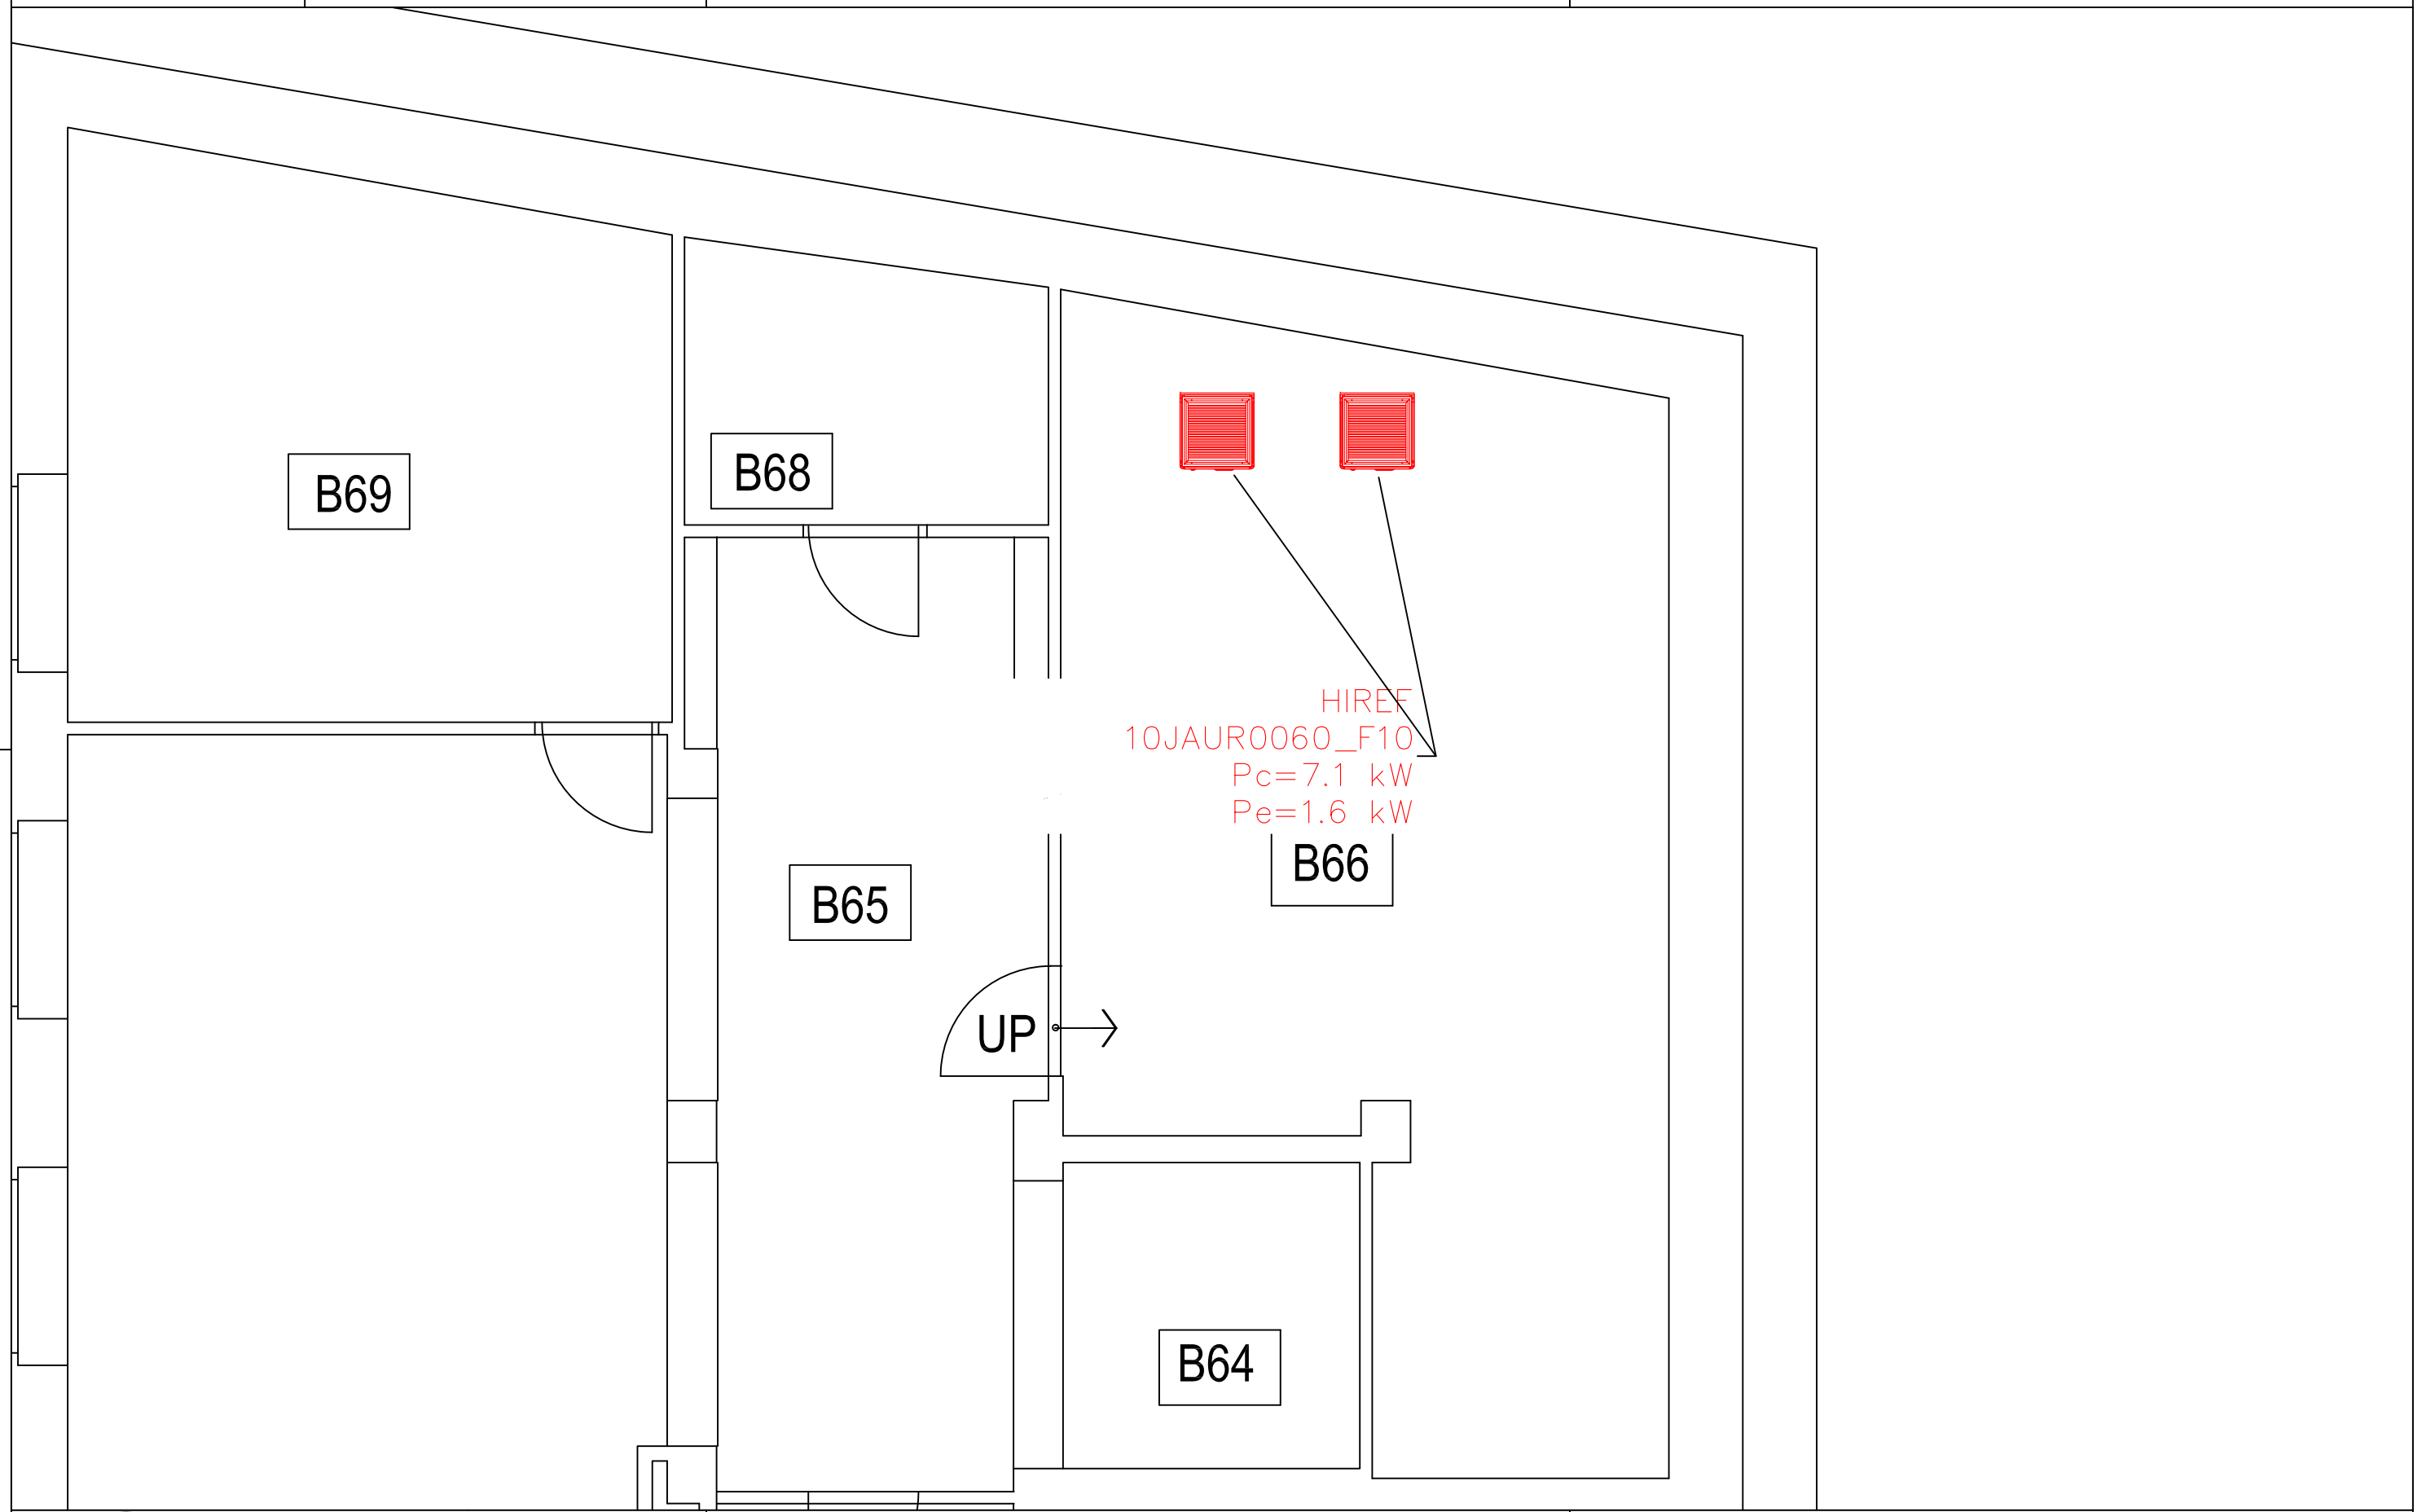

EMBASSY OF
THE UNITED STATES OF AMERICA
ROME, ITALY

Project title:
CHANCERY SERVER ROOM

OBO Project Number:

Property Number: X-1001

Drawing Title:
INDOOR UNITS - NEW CONDITIONS

Scale: NO SCALE

Dwg. No.: M106

SBU SENSITIVE BUT UNCLASSIFIED

FAC/Engineering	Issued on: 04/30/2026	Rev. No.1 dated: For:	Rev. No.2 dated: For:

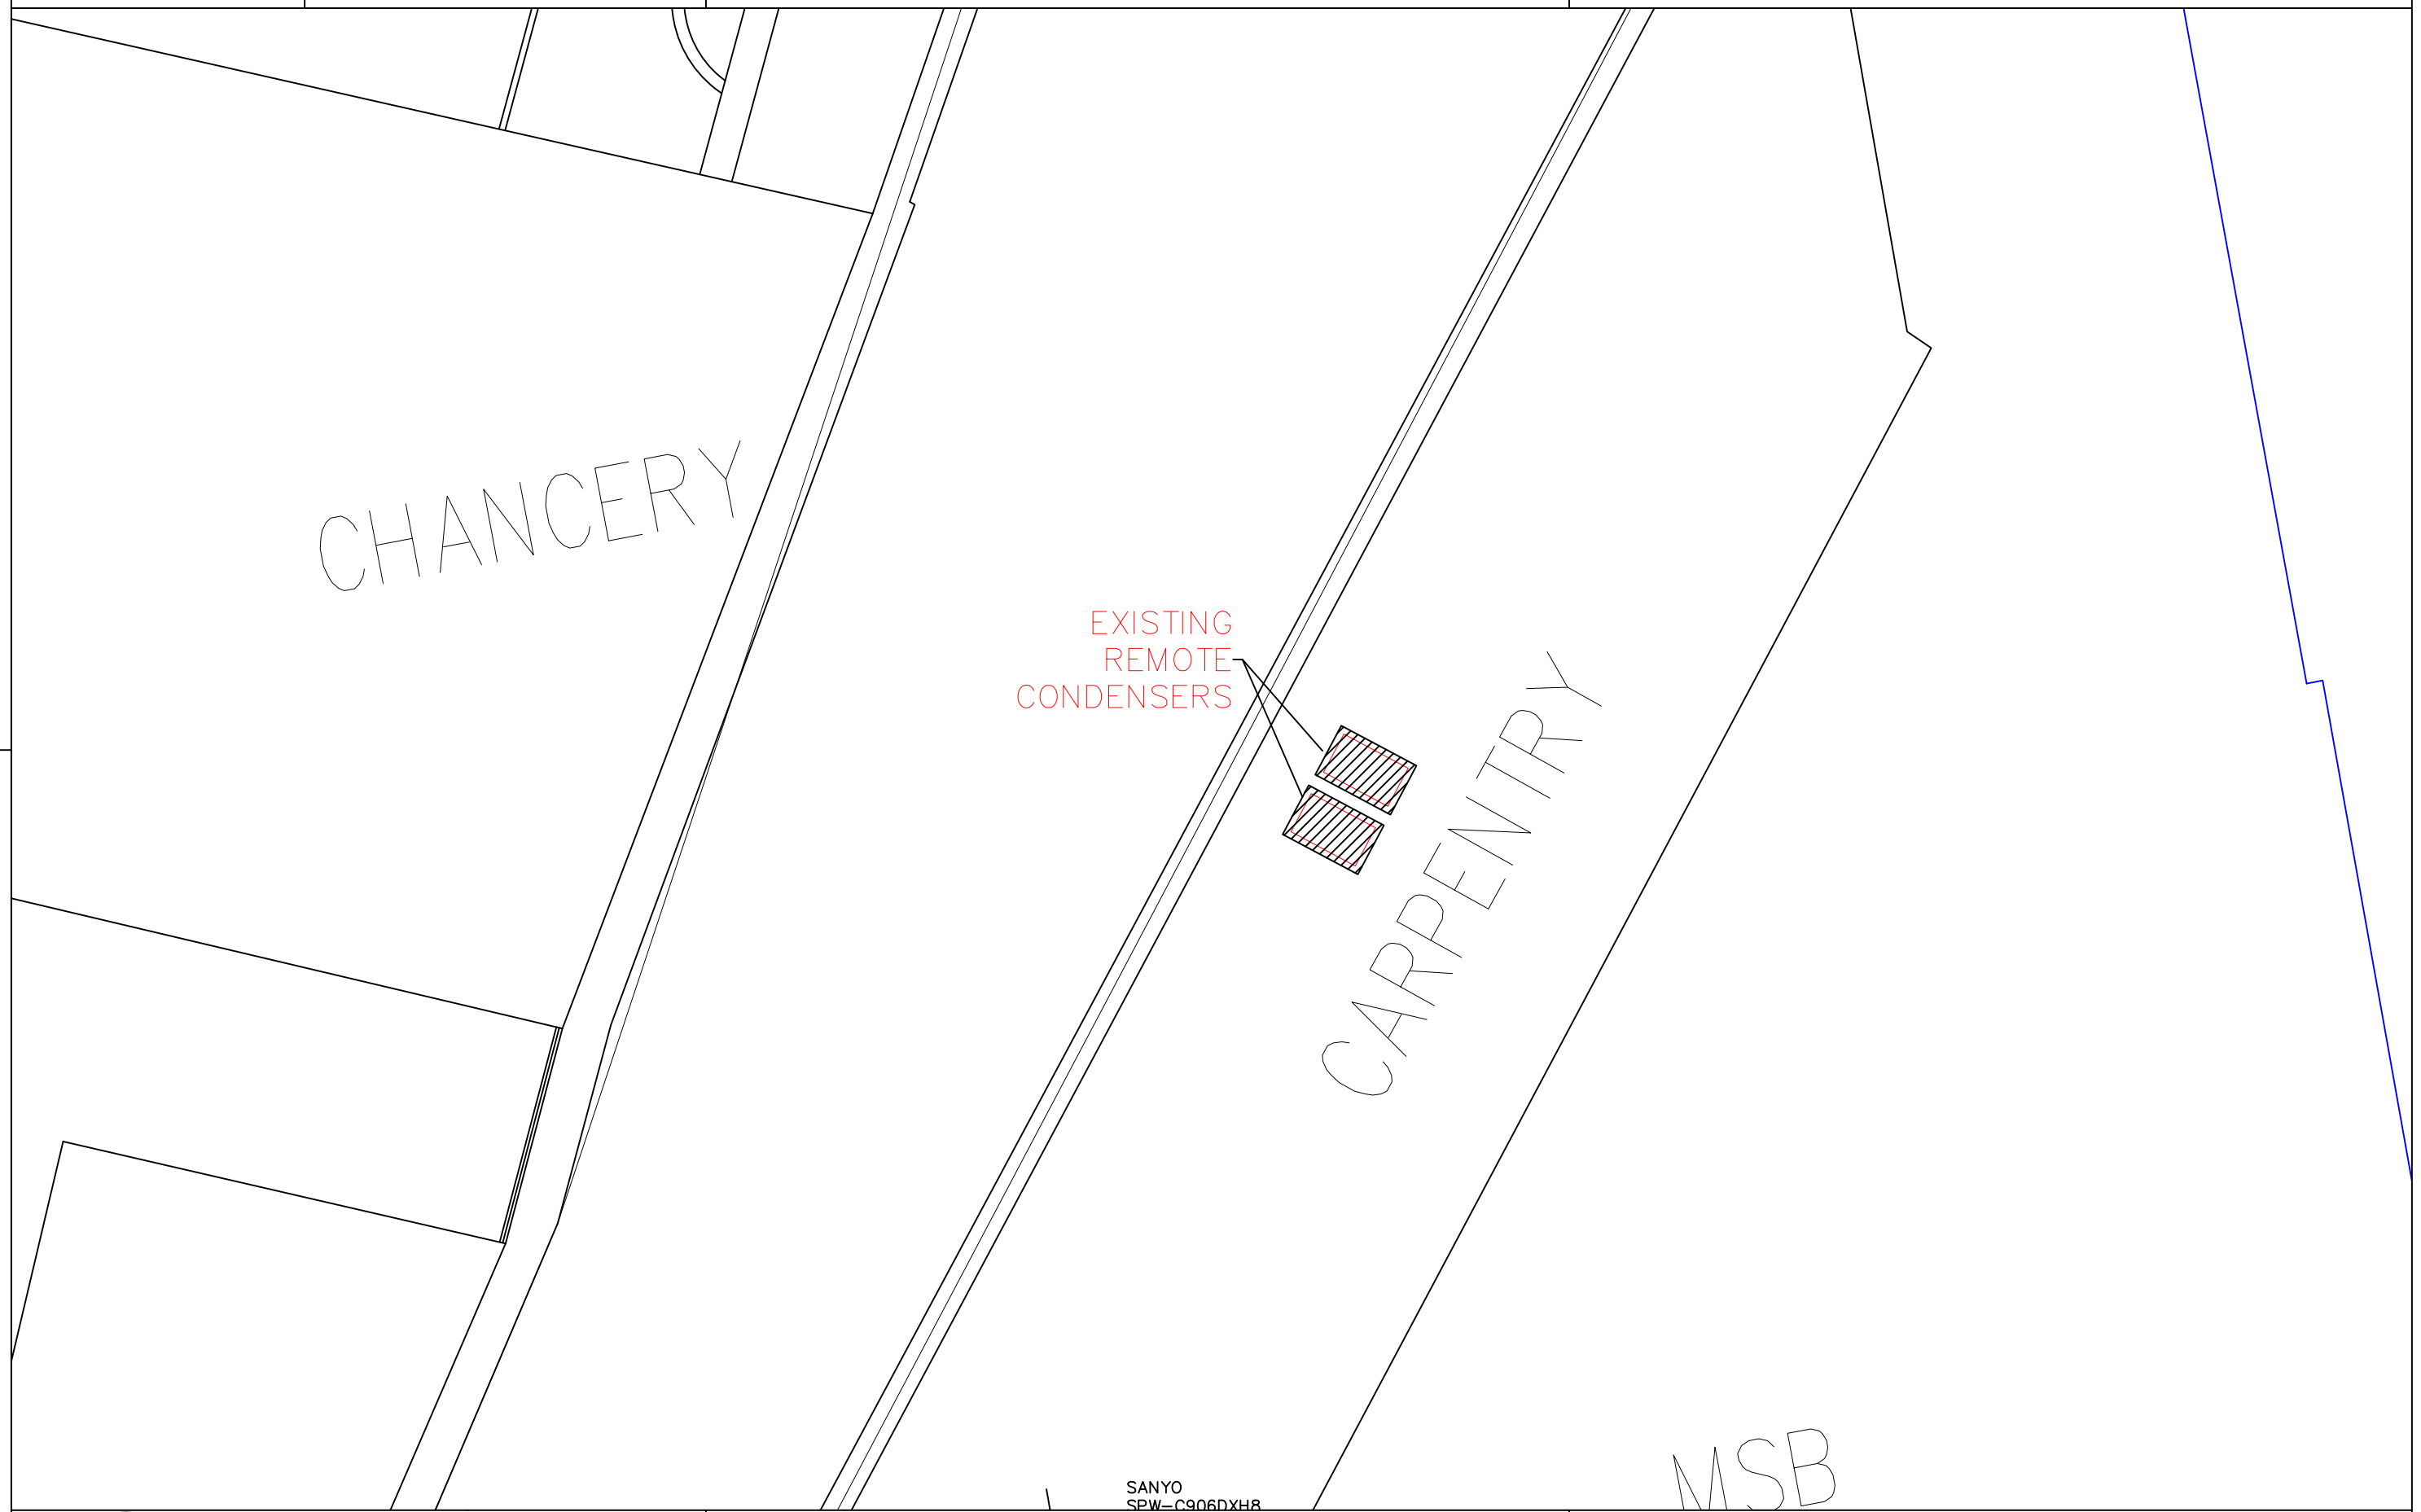

EMBASSY OF
THE UNITED STATES OF AMERICA
ROME, ITALY

Project title:

CHANCERY SERVER ROOM

OBO Project Number:

Property Number: X-1001

Drawing Title:

REMOTE CONDENSERS - EXISTING CONDITIONS

Scale: NO SCALE

Dwg. No.: M107

SBU SENSITIVE BUT UNCLASSIFIED

FAC/Engineering	Issued on: 04/30/2026	Rev. No.1 dated: For:	Rev. No.2 dated: For:

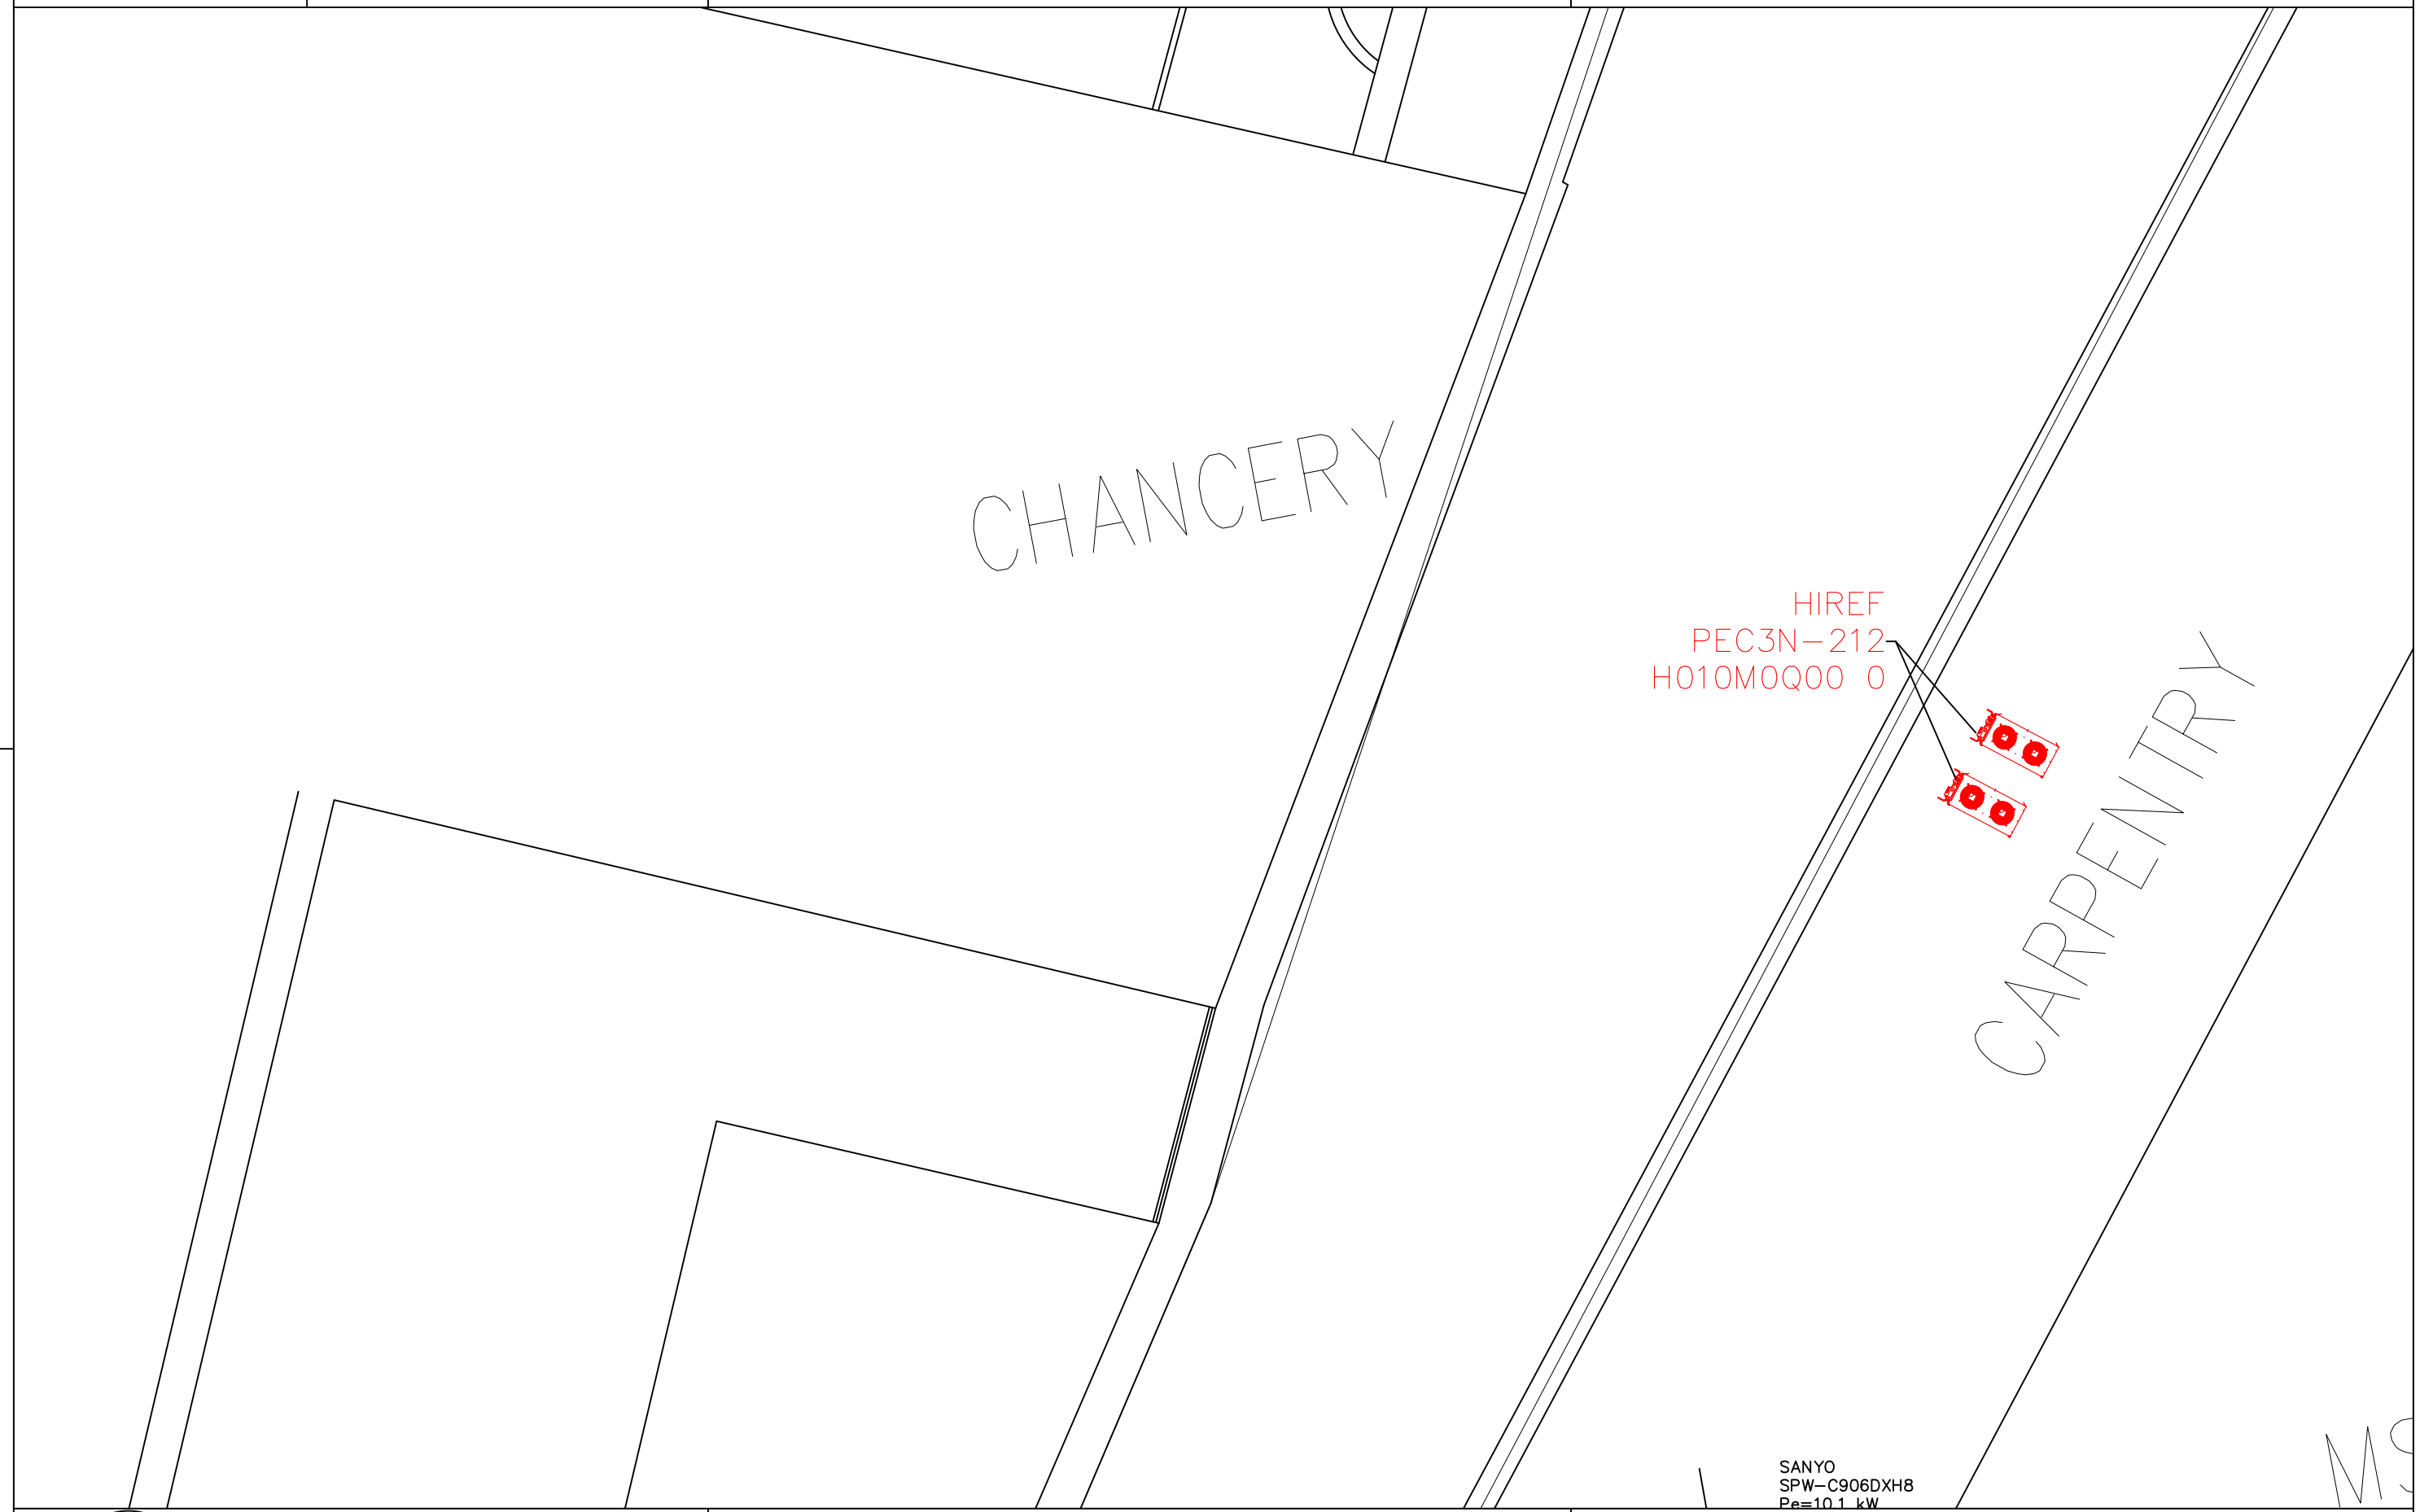

EMBASSY OF
THE UNITED STATES OF AMERICA
ROME, ITALY

Project title:

CHANCERY SERVER ROOM

OBO Project Number: Property Number: X-1001

Drawing Title:

REMOTE CONDENSERS - NEW CONDITIONS

Scale: NO SCALE Dwg. No.: M108