Aerial Photo

Floor Plan

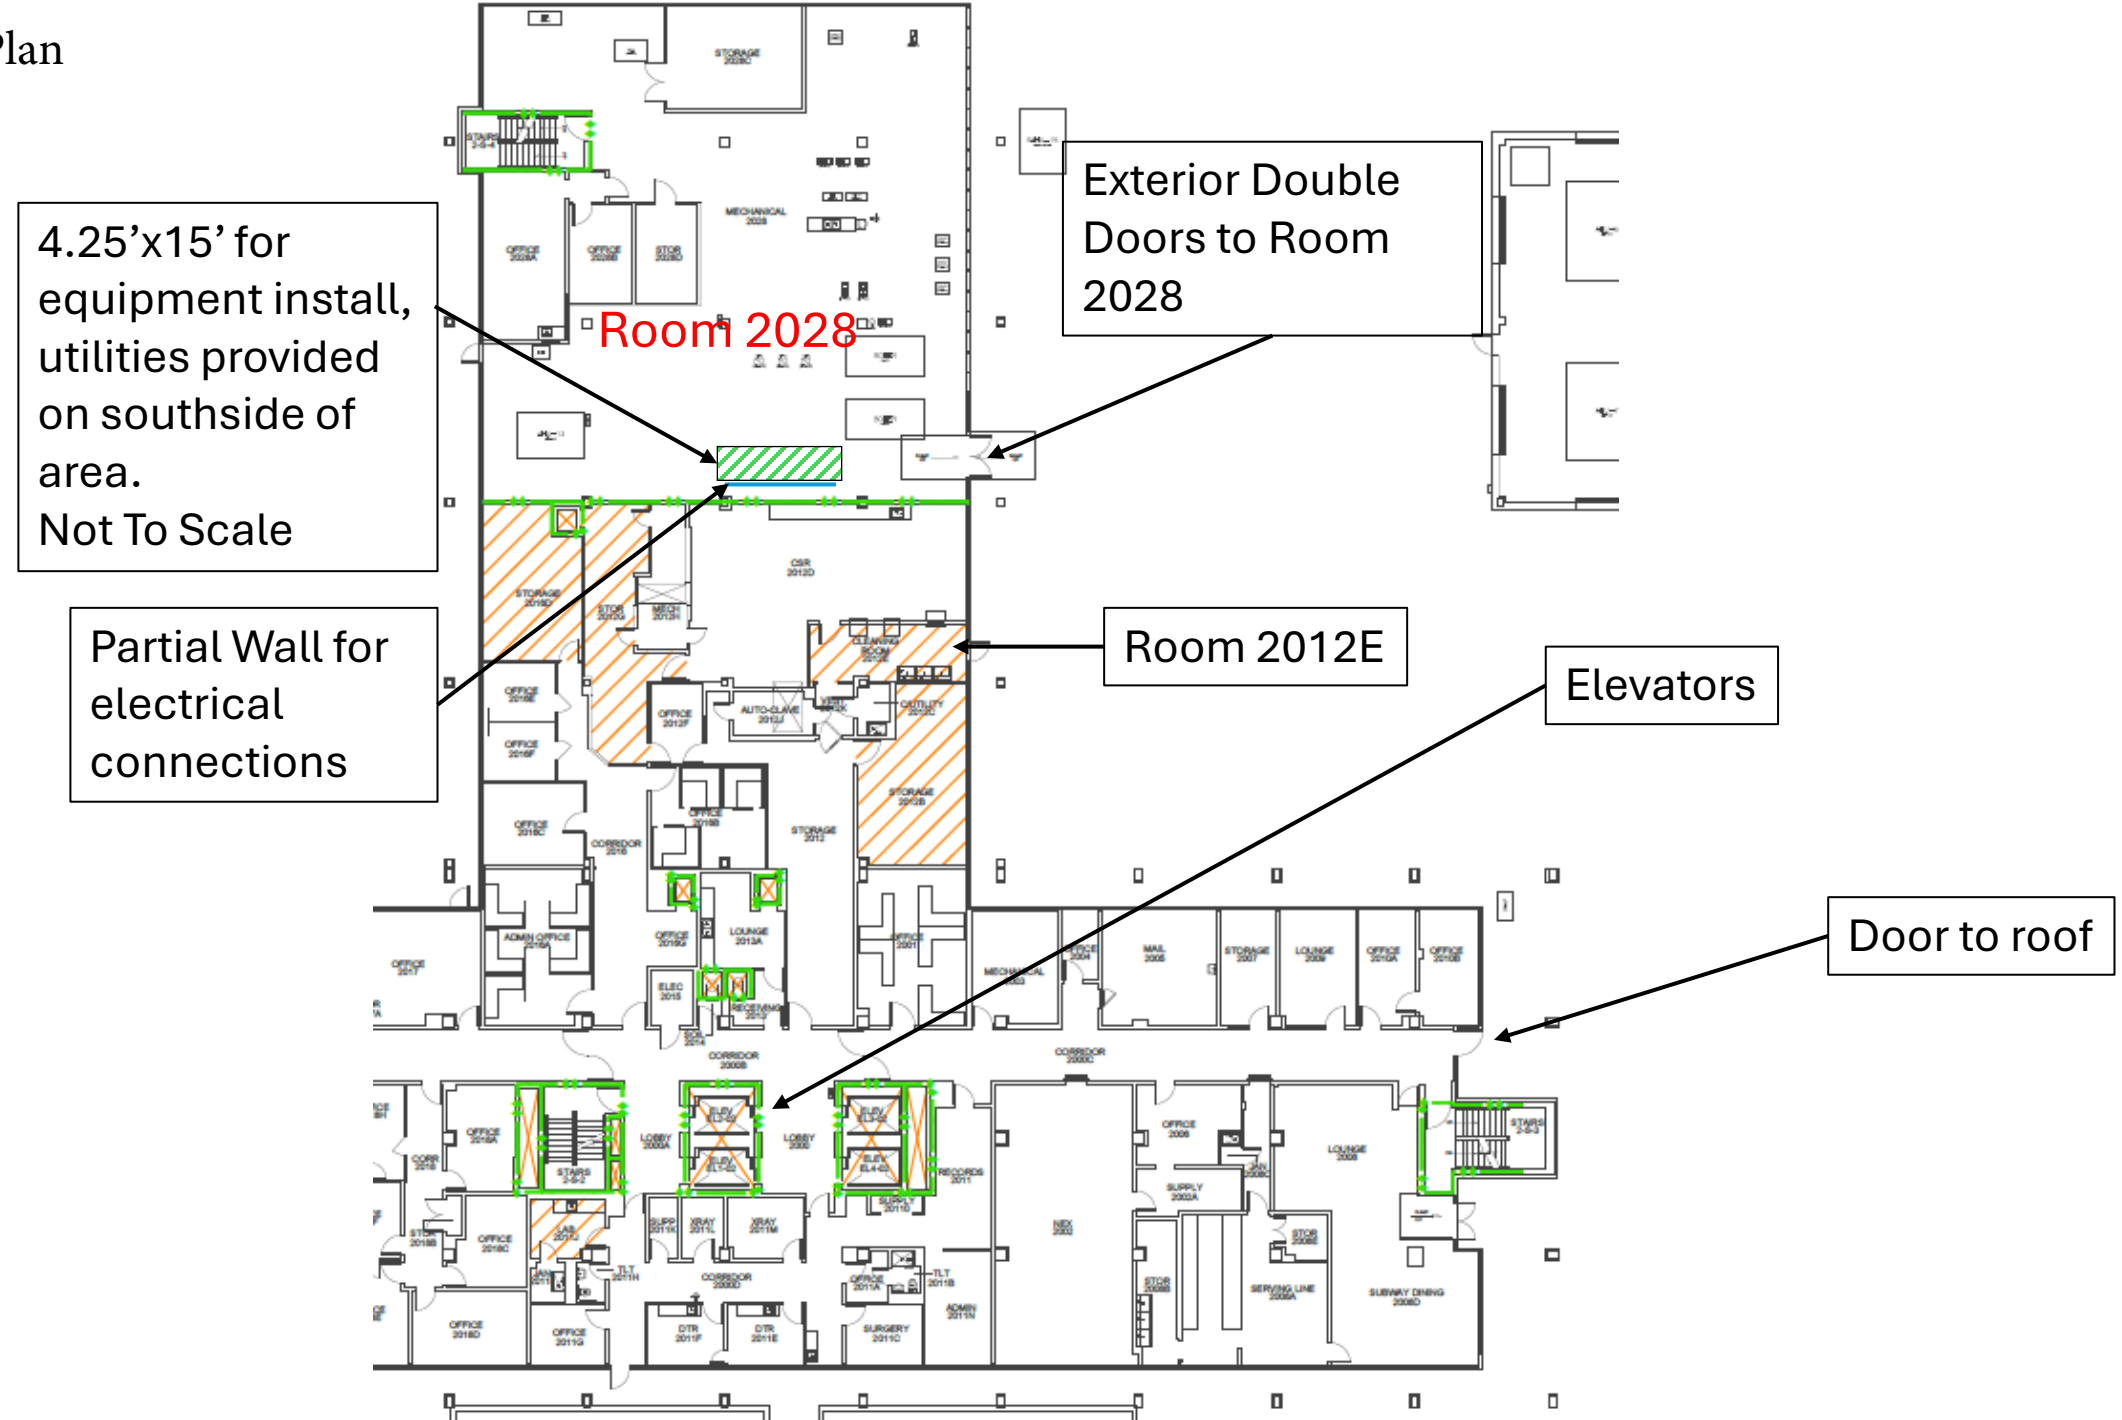
4.25’x15’ for equipment install, utilities provided on southside of area.
Not To Scale
Partial Wall for electrical connections
Room 2028
Exterior Double Doors to Room 2028
Room 2012E
Elevators
Door to roof

DANGER
DANGER
DANGER

P4BN
GEN SWGR
S4
277-480
TS S
P4AE
277-480
DANGER
AREA

P4BN
P4BC
277-480
GEN SWGR
S4
277-480
TS S
P4AE
277-480
TS E
DANGER