NOTE: DRAWINGS AND PHOTOS ARE PROVIDED FOR INFORMATION ONLY, THE CONTRACTOR IS RESPONSIBLE FOR VERIFICATION OF EXISTING CONDITIONS TO CONFIRM WORK REQUIRED TO REPLACE THE WALK-IN FREEZER IN ACCORDANCE WITH THE SPECIFICATIONS.

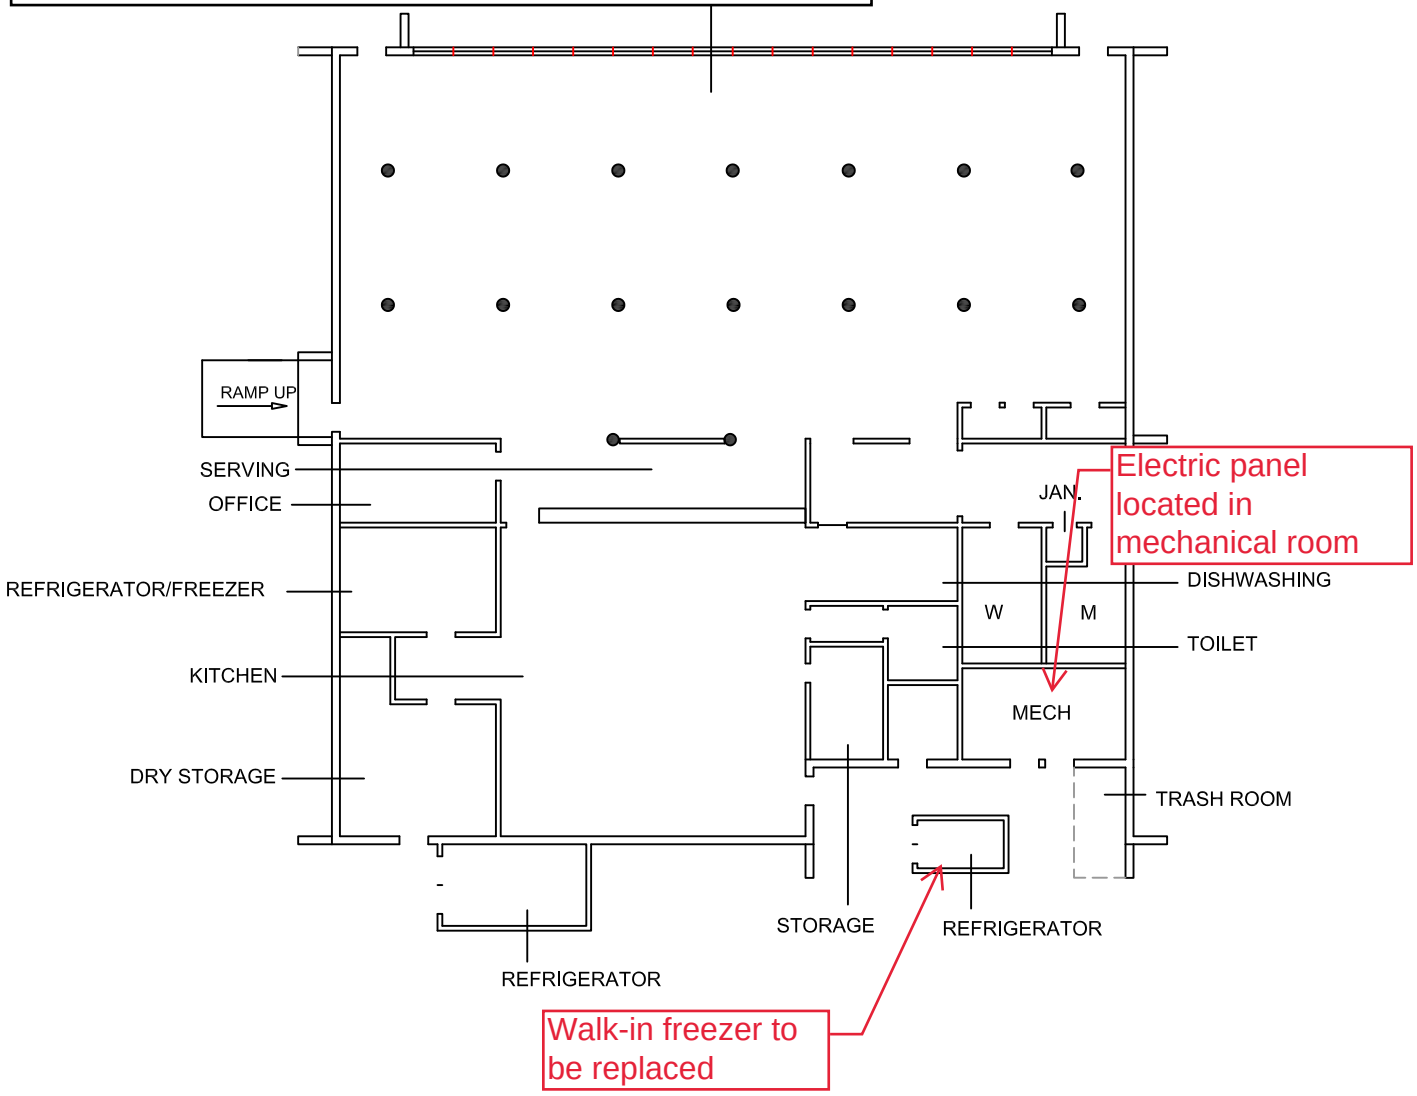

DINING HALL

BUILDING 9

FOOD SERVICE

OCONALUFTEE CIVILIAN CONSERVATION CENTER
CHEROKEE, NORTH CAROLINA

0 10' 20' 40'