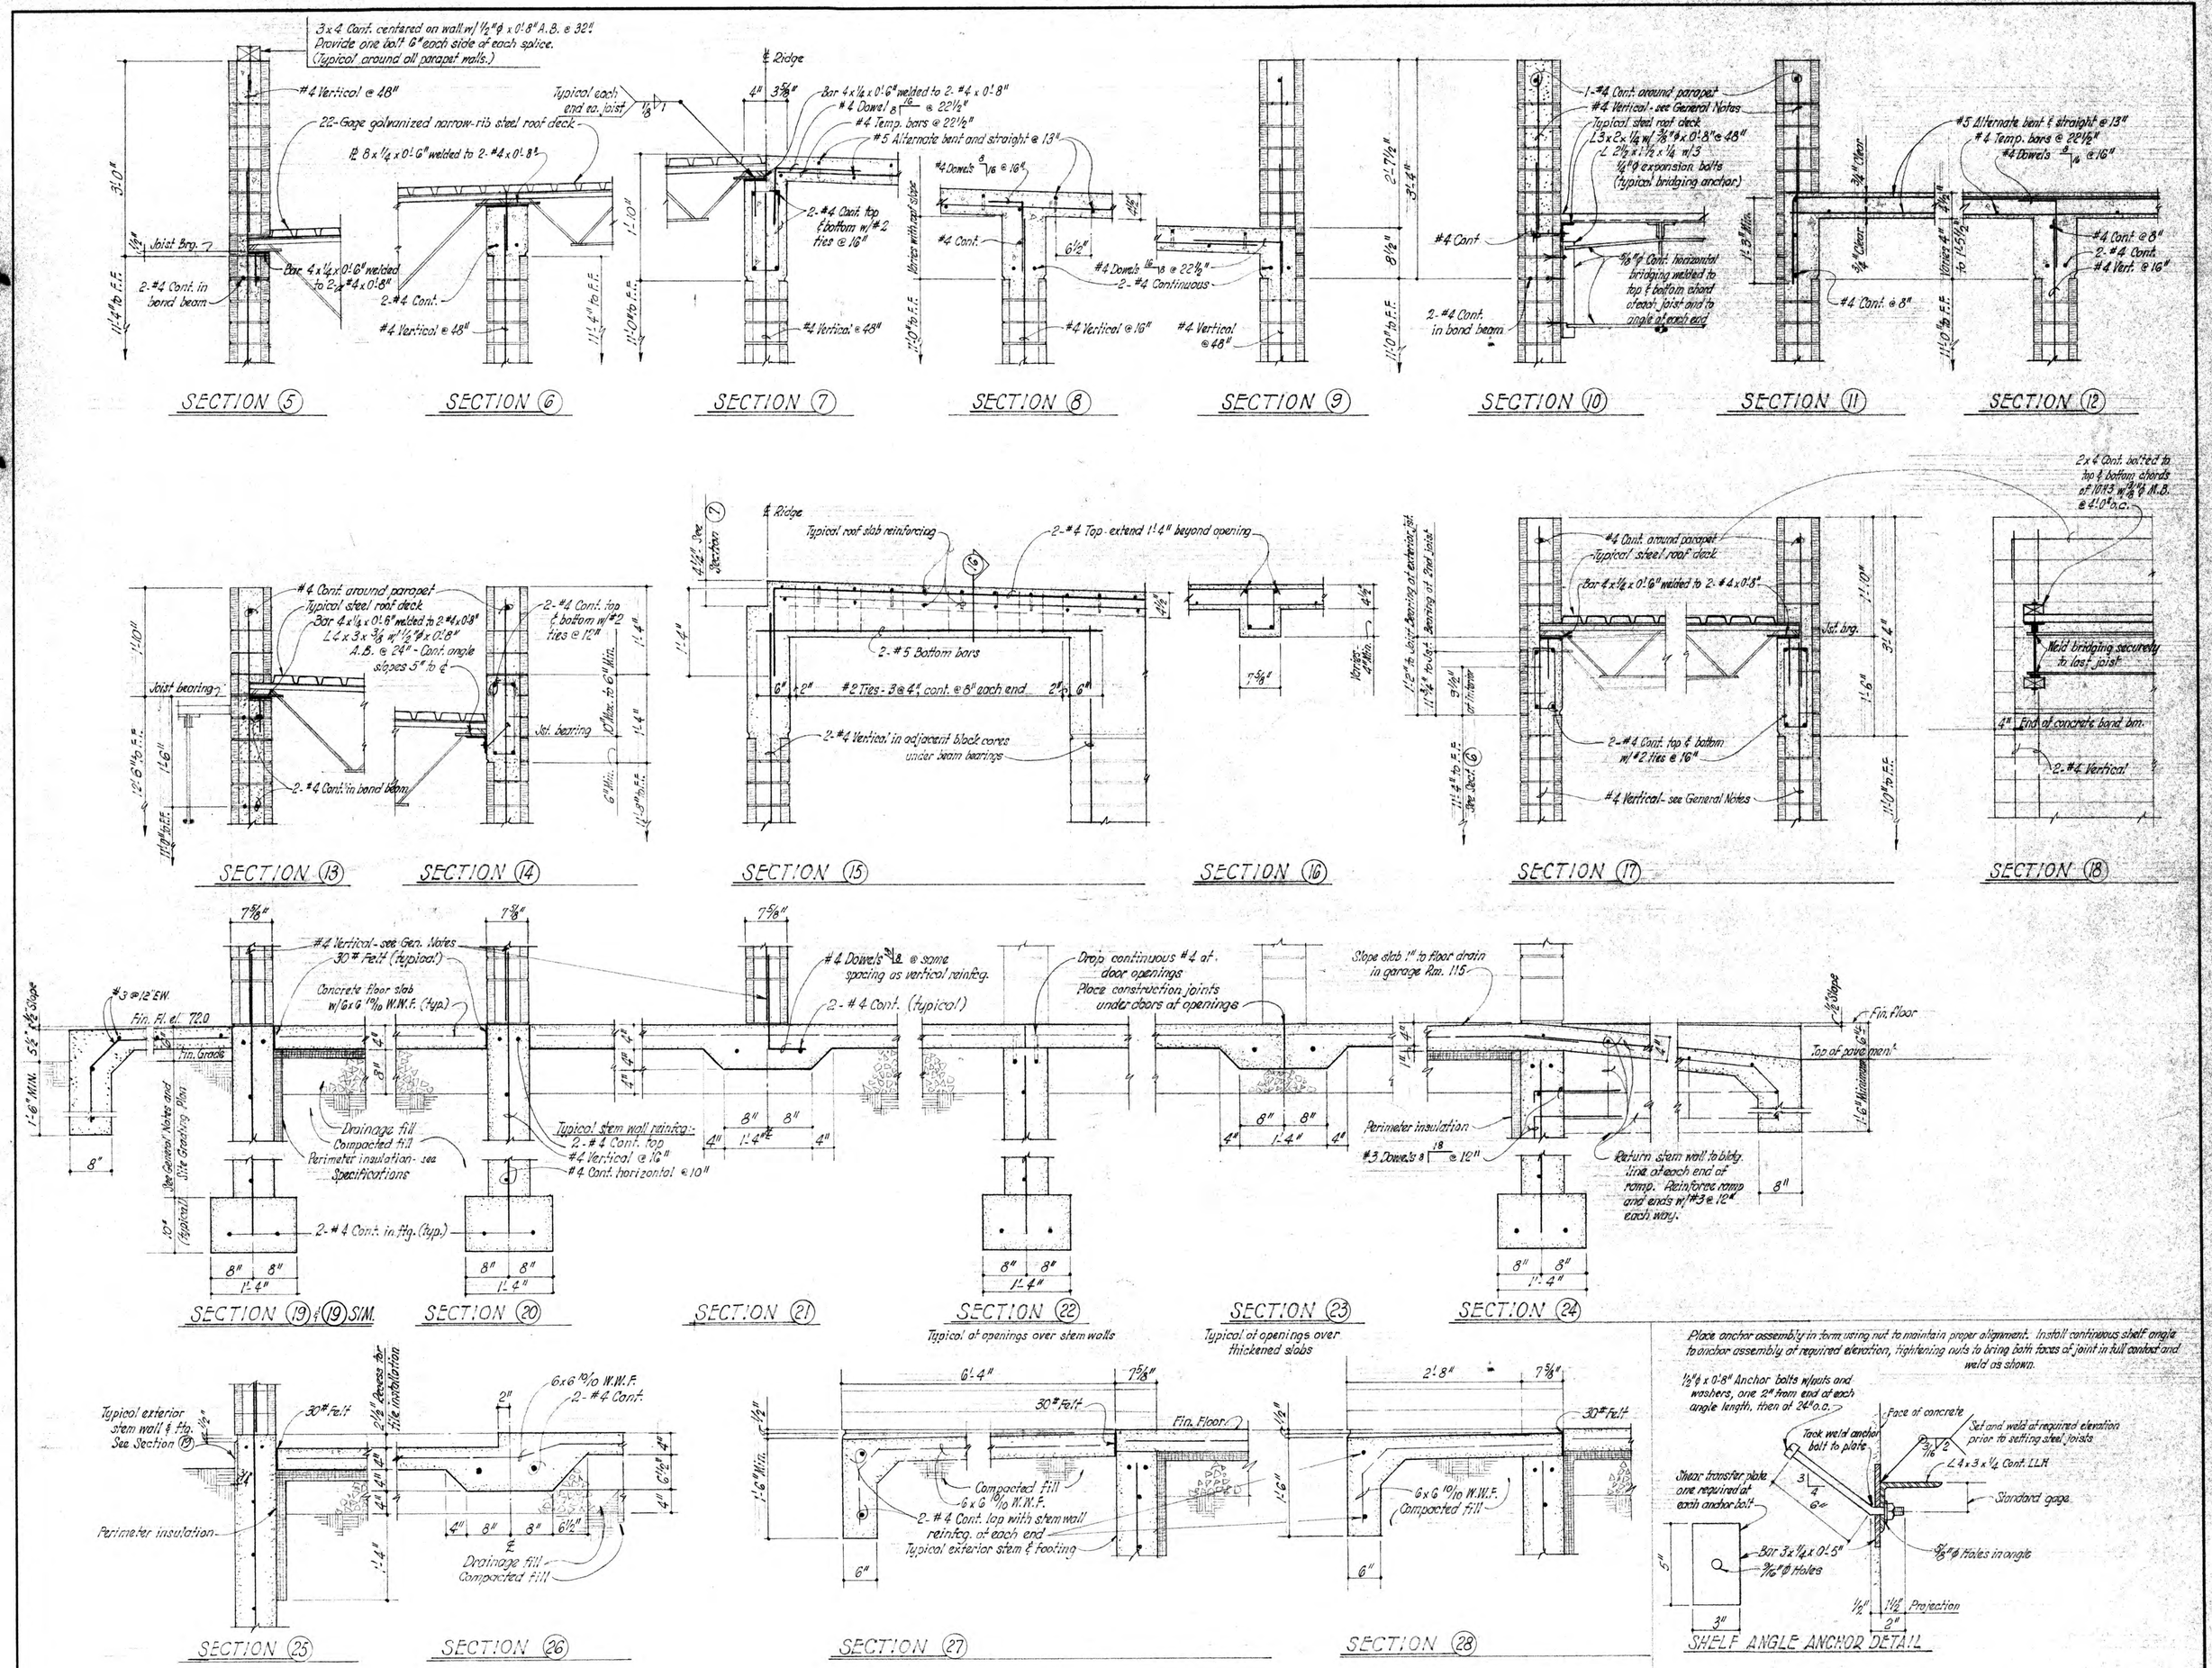


| | | | | | | | |
|---|---|---|---|---|---|---|---|
| DEPARTMENT OF THE INTERIOR<br>BUREAU OF INDIAN AFFAIRS<br>WASHINGTON D. C. | DIVISION OF PLANT DESIGN & CONSTRUCTION<br>ALBUQUERQUE NEW MEXICO<br>ROBERT A. DUDLEY CHIEF | REVISIONS | PROJECT NUMBER LC 51-119<br>BLACKFEET JAIL<br>BROWNING, MONTANA | JAIL BUILDING<br>SECTIONS | BIA PDC | DRAWN BY PDC<br>CHECKED BY T.E.N.<br>DRAWING NO. T-66 | SHEET NO. S-3<br>DATE JUNE 15, 1969<br>SEQUENCE NO. 7 |