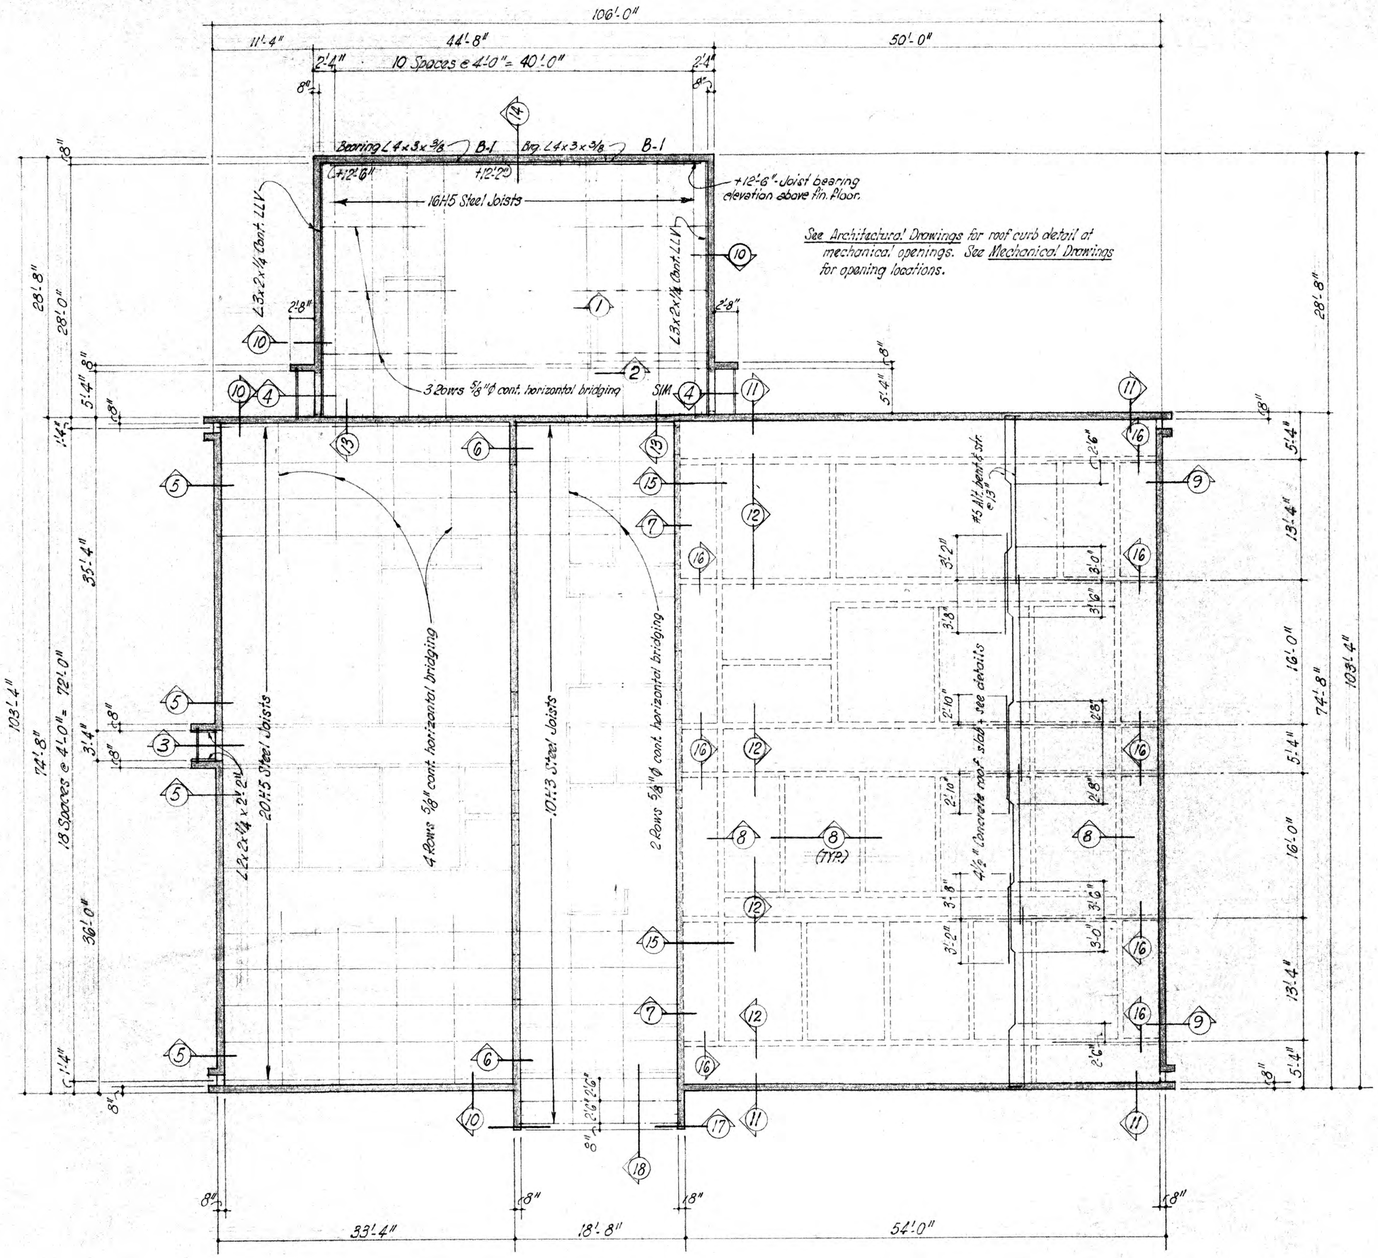

ROOF FRAMING PLAN

SCALE: 1/8" = 1'-0"

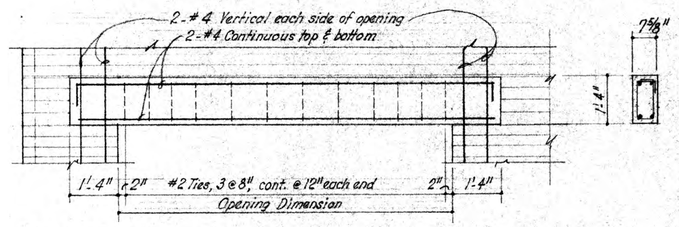

BEAM B-1 DETAIL

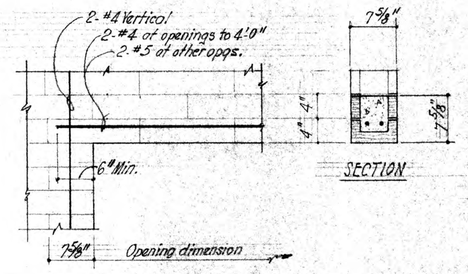

See Mechanical Drawings for duct, damper and other opening locations and dimensions.

CMU LINTEL DETAIL

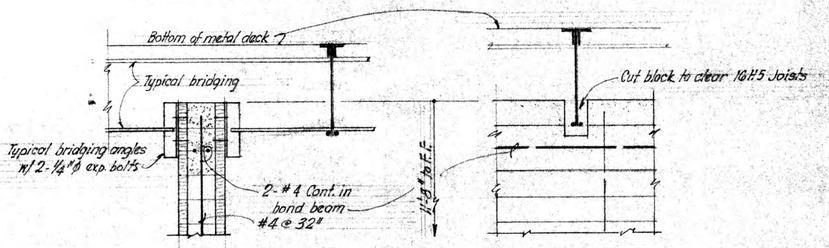

SECTION 1 SECTION 2

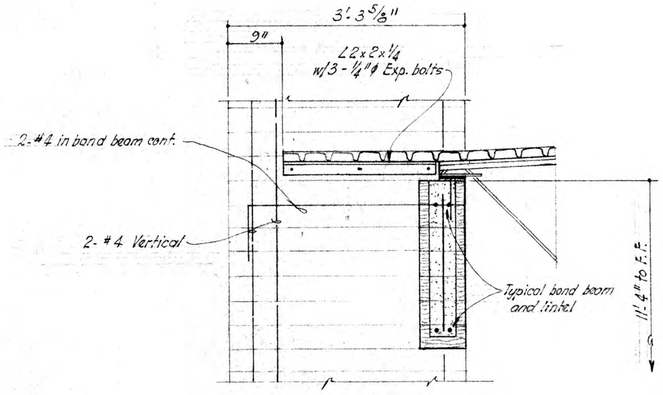

SECTION 3

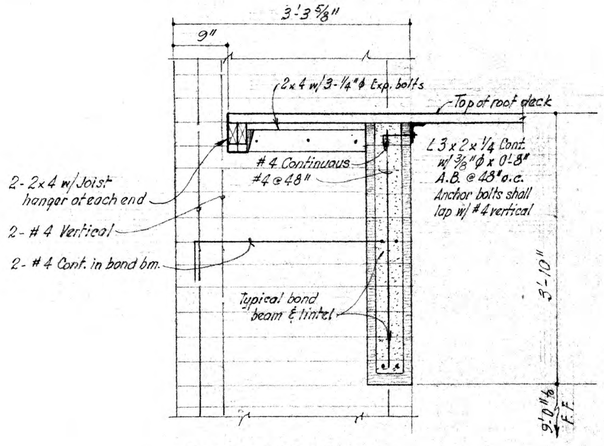

SECTION 4 & 4 SIM.

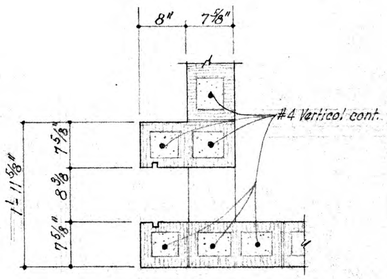

REINFORCING DETAIL AT SCUPPERS

DEPARTMENT OF THE INTERIOR BUREAU OF INDIAN AFFAIRS WASHINGTON D. C.	DIVISION OF PLANT DESIGN & CONSTRUCTION ALBUQUERQUE NEW MEXICO ROBERT A. DUDLEY CHIEF	REVISIONS	PROJECT NUMBER LC 51-119 BLACKFEET JAIL BROWNING, MONTANA	JAIL BUILDING ROOF FRAMING PLAN AND DETAILS	BIA PDC	DRAWN BY pro CHECKED BY T.J.W. DRAWING NO. T-66	SHEET NO. S-2 DATE JUNE 15, 1969	SEQUENCE NO. 6