CONSTRUCTION DRAWINGS

REPAIR LAUNCH FACILITY CONCRETE

Malmstrom AFB, MT 59402

DATE 02/13/2025

NZAS 22-6000

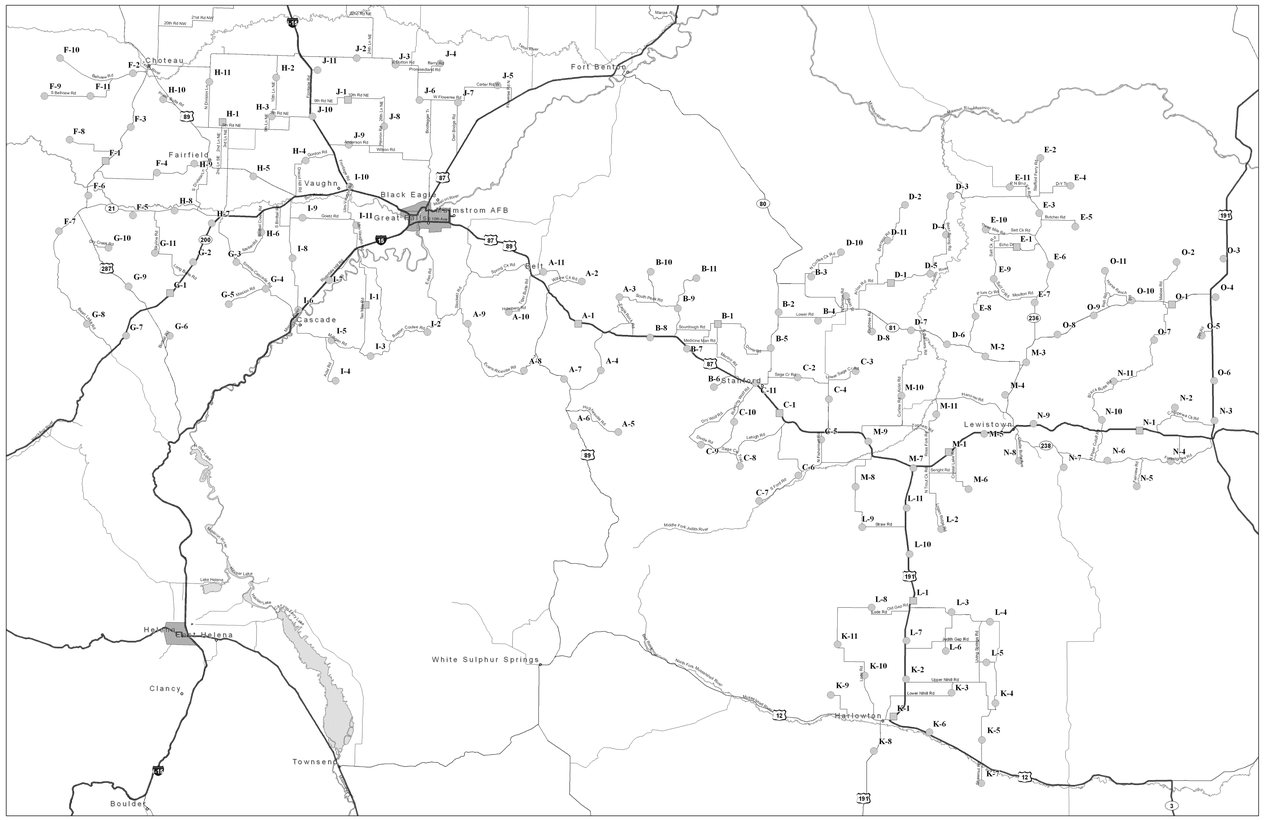

SHEET INDEX

SHEET NUMBER	DESCRIPTION
1	COVER SHEET, LOCATION MAPS & SHEET INDEX
2	TYPICAL SITE LAYOUT
3	DEMO AND REPAIR PLAN

NOTES:

1. THE CONTRACTOR SHALL BE RESPONSIBLE FOR ANY NECESSARY PERMITS.
2. THE CONTRACTOR SHALL BE RESPONSIBLE FOR COMPLIANCE WITH STATE AND/OR FEDERAL EROSION CONTROL REQUIREMENTS.
3. ALL DRAINAGE DITCHES AFFECTED BY CONSTRUCTION SHALL BE RESTORED TO ORIGINAL CONDITION, UNLESS OTHERWISE NOTED ON PLANS.

REV.	DATE	DESCRIPTION	DRAWN	APPR'D

DRAWN BY JTS	LAUNCH FACILITY CONCRETE REPAIR	PROJECT NUMBERS NZAS 22-6000
DESIGNED BY JTS	COVER SHEET, LOCATION MAPS & SHEET INDEX	ACAD DRAWING NUMBER
REVIEWED BY	SCALE AS SHOWN / DATE 2/18/2026 / PLATE / PAGE 1 OF 3	RECORD FILE NUMBER

GLOBAL STRIKE COMMAND

MALMSTROM AIR FORCE BASE, MONTANA

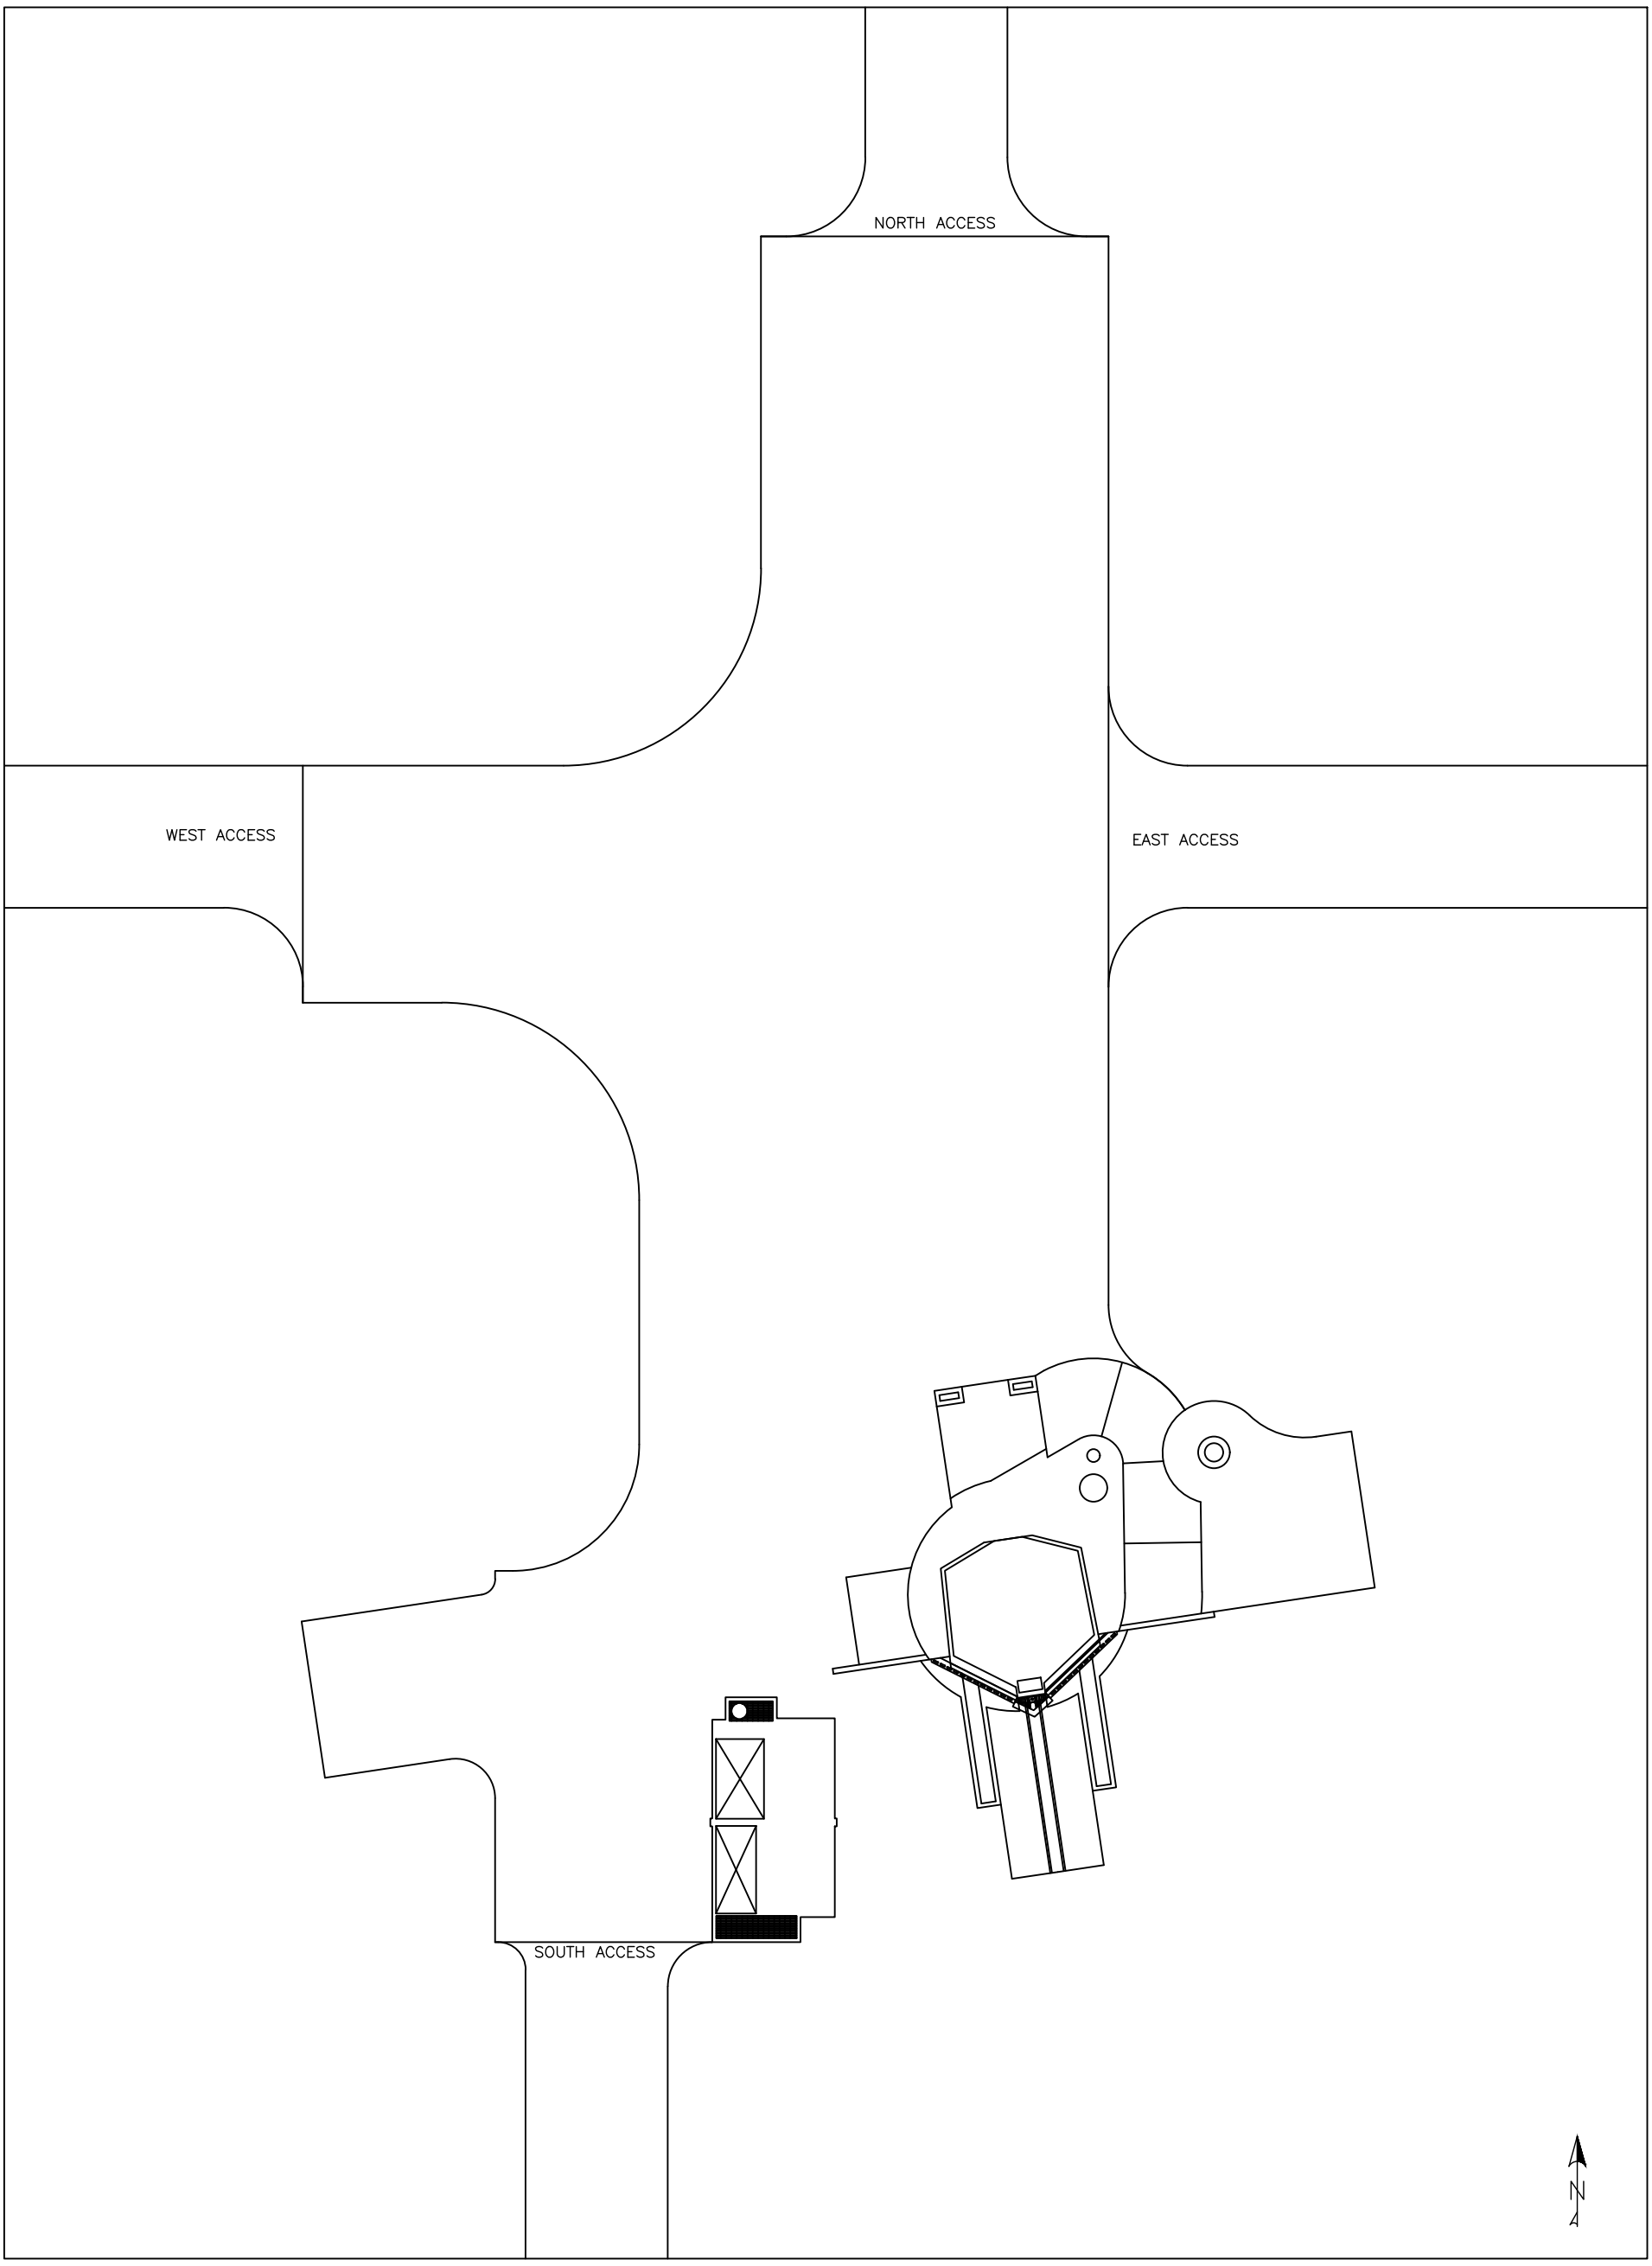

TYPICAL SITE LAYOUT

0 10 20 Feet

NOTES:

1. EACH SITE ONLY HAS ONE OF THE FOUR ACCESS SHOWN IN THIS TYPICAL.
2. ANY STRUCTURES, UTILITIES, OR SITE SURFACES DAMAGED DURING CONSTRUCTION WILL NEED TO BE REPAIRED/REPLACED IN KIND BY THE CONTRACTOR.
3. AS A MINIMUM, ONE LANE OF TRAFFIC MUST BE MAINTAINED TO ALLOW VEHICLE ACCESS TO THE SITE AT ALL TIMES.

GLOBAL STRIKE COMMAND
MALMSTROM AIR FORCE BASE, MONTANA

REV.	DATE	DESCRIPTION	DRAWN	APPR'D

DRAWN BY JTS	LAUNCH FACILITY CONCRETE REPAIR	PROJECT NUMBERS NZAS 22-6000
DESIGNED BY JTS	TYPICAL SITE LAYOUT	ACAD DRAWING NUMBER
REVIEWED BY	SCALE AS SHOWN / DATE 5/18/2026 / PLATE / PAGE 2 OF 3	RECORD FILE NUMBER

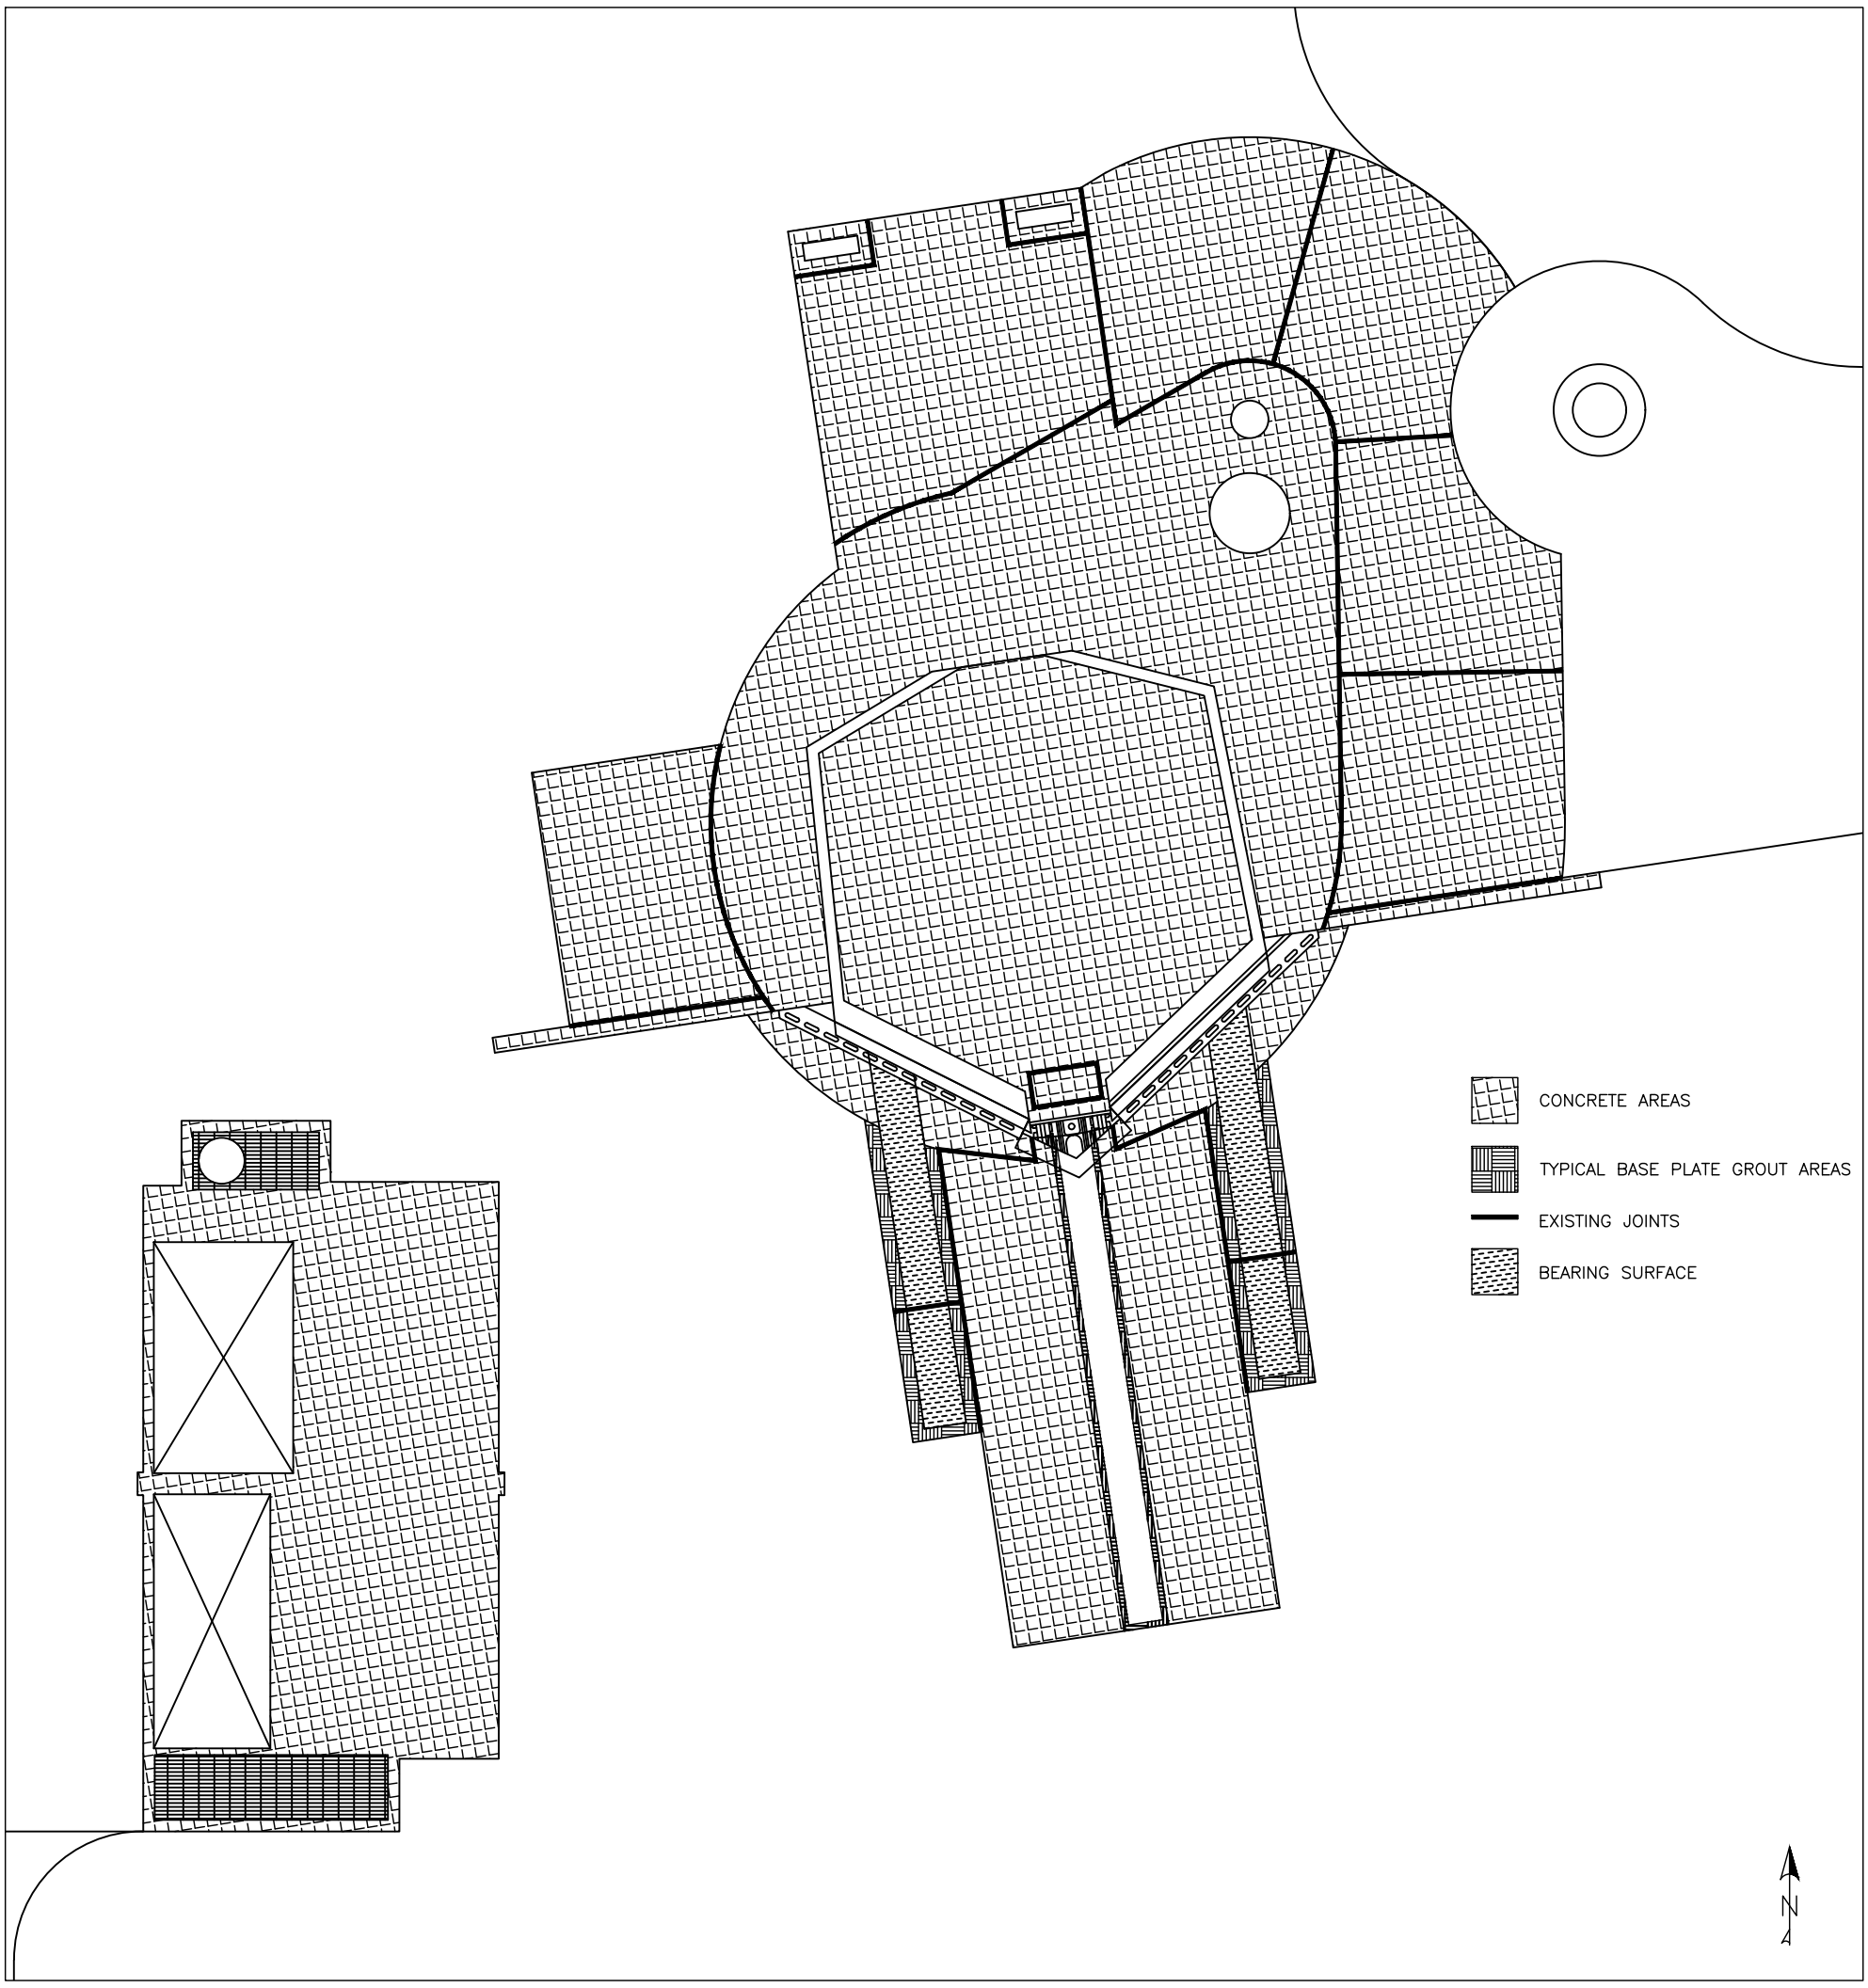

DEMO AND REPAIR PLAN

0 5 10 Feet

NOTES:

1. CONTRACTOR TO PROVIDE OWN UTILITIES.

2. THE CONTRACTOR SHALL PROTECT ALL SURROUNDING CONCRETE AND ADJACENT SURFACES FROM DAMAGE, STAINING, OR CONTAMINATION DURING REPAIR OPERATIONS. ANY MATERIAL SMEARED, SPILLED, OR DEPOSITED OUTSIDE THE REPAIR LIMITS SHALL BE REMOVED AND THE AFFECTED SURFACES RESTORED TO THEIR ORIGINAL CONDITION AT NO ADDITIONAL COST TO THE GOVERNMENT.

3. ALL MATERIALS SHALL BE INSTALLED, APPLIED, MIXED, AND CURED IN STRICT ACCORDANCE WITH THE MANUFACTURER'S RECOMMENDATIONS. THE CONTRACTOR SHALL OBTAIN AND FOLLOW THE MOST CURRENT INSTALLATION INSTRUCTIONS, INCLUDING REQUIREMENTS FOR SURFACE PREPARATION, ENVIRONMENTAL CONDITIONS, AND APPLICATION PROCEDURES. ANY DEVIATION FROM THE MANUFACTURER'S RECOMMENDATIONS SHALL REQUIRE PRIOR WRITTEN APPROVAL FROM THE CONTRACTING OFFICER.

REV.	DATE	DESCRIPTION	DRAWN	APPR'D

DRAWN BY JTS	LAUNCH FACILITY CONCRETE REPAIR	PROJECT NUMBERS NZAS 22-6000
DESIGNED BY JTS	DEMO AND REPAIR PLAN	ACAD DRAWING NUMBER
REVIEWED BY	SCALE AS SHOWN DATE 2/18/2026 PLATE PAGE 3 OF 3	RECORD FILE NUMBER

GLOBAL STRIKE COMMAND
MALMSTROM AIR FORCE BASE, MONTANA