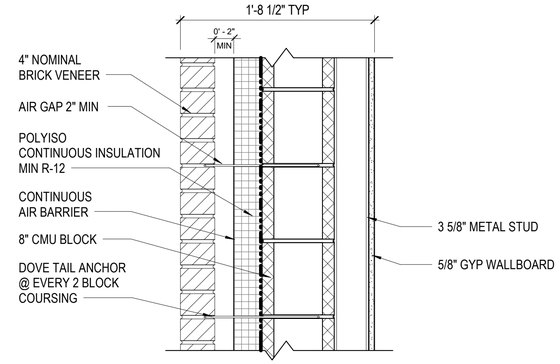

4 TYPICAL EXTERIOR WALL (EXT WALL TYP)

1 1/2" = 1'-0"

0 6" 1' 2'

SCALE: 1 1/2" = 1'-0"

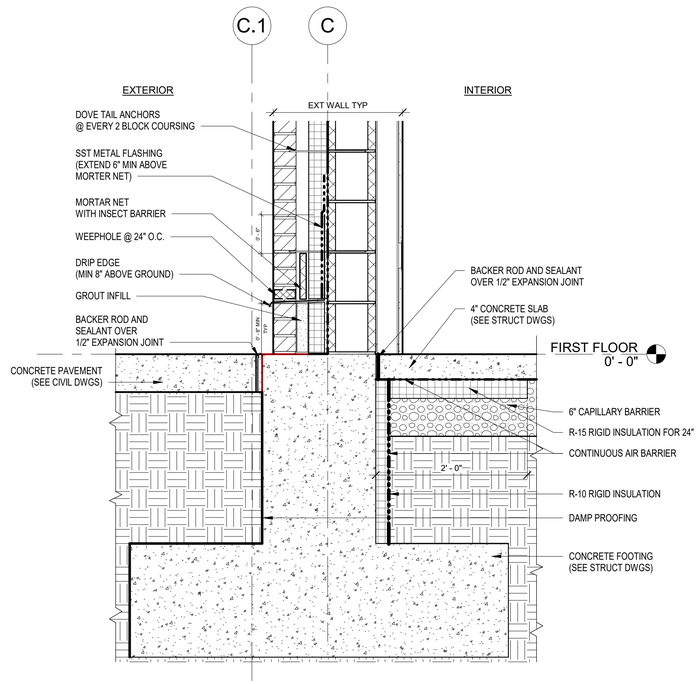

1 WALL BASE DETAIL AT CMU WALL TYP

1" = 1'-0"

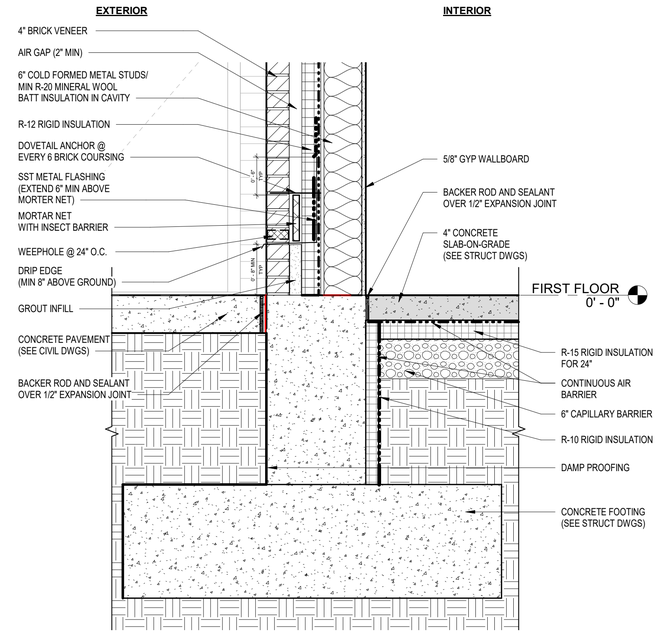

2 WALL BASE DETAIL AT STUD WALL

1" = 1'-0"

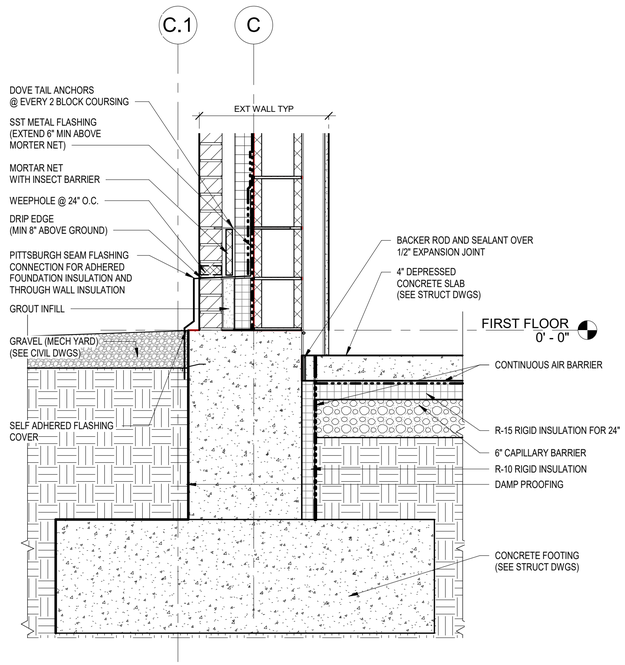

3 WALL BASE DETAIL AT SLAB DEPRESSION

1" = 1'-0"

0 6" 1' 2'

SCALE: 1" = 1'-0"

US Army Corps of Engineers ®

MARK	DESCRIPTION	DATE

PLOT DATE: 6/10/2026 9:20:50 AM FILE LOCATION: R:\dms29778\FH-CDC-DMM-A.rvt

ISSUE DATE: AUGUST 29, 2025
SOLICITATION NO.: W912DS24F0031
CONTRACT NO.: W912DS15D0007

DESIGNED BY: JKIM
DRAWN BY: JKIM
CHECKED BY: CHECKER
SUBMITTED BY:
SIZE: ANSI D

US ARMY CORPS OF ENGINEERS
NEW YORK DISTRICT
26 FEDERAL PLAZA, NEW YORK, NY 10278

CHILD DEVELOPMENT CENTER
USAG FORT HAMILTON, NEW YORK
PROJECT NO. 75662

WALL DETAILS

SHEET ID

A-504