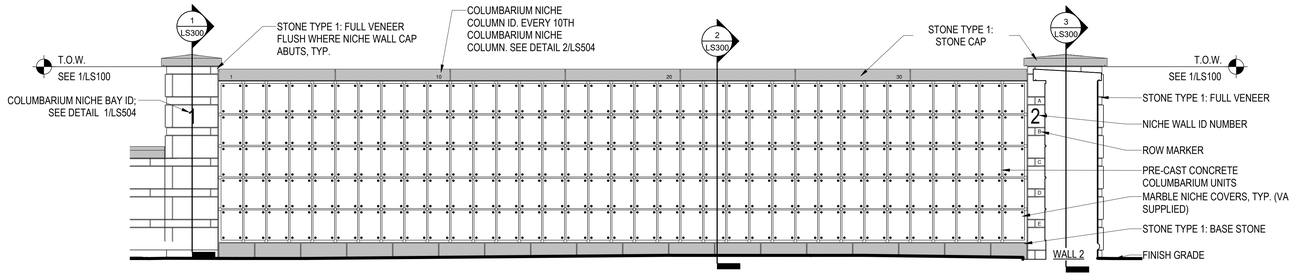

1 PERIMETER WALL 1 - FRONT ELEVATION
3/8" = 1'-0"

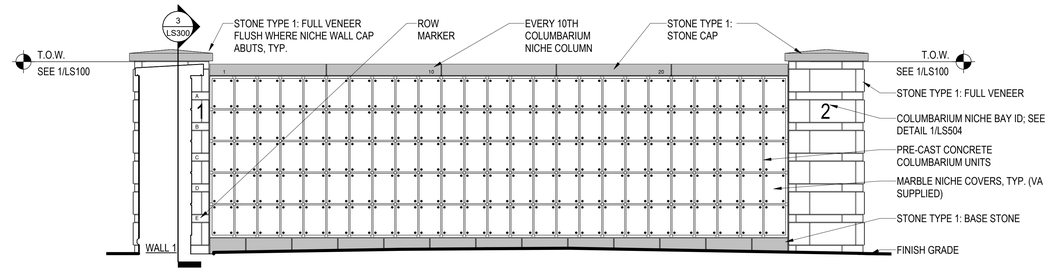

2 PERIMETER WALL 2 - FRONT ELEVATION
3/8" = 1'-0"

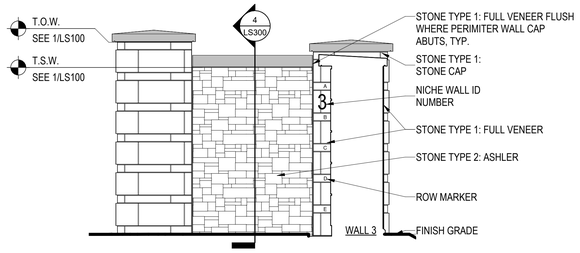

3 PERIMETER CONNECTOR WALL 2/3 - FRONT ELEVATION
3/8" = 1'-0"

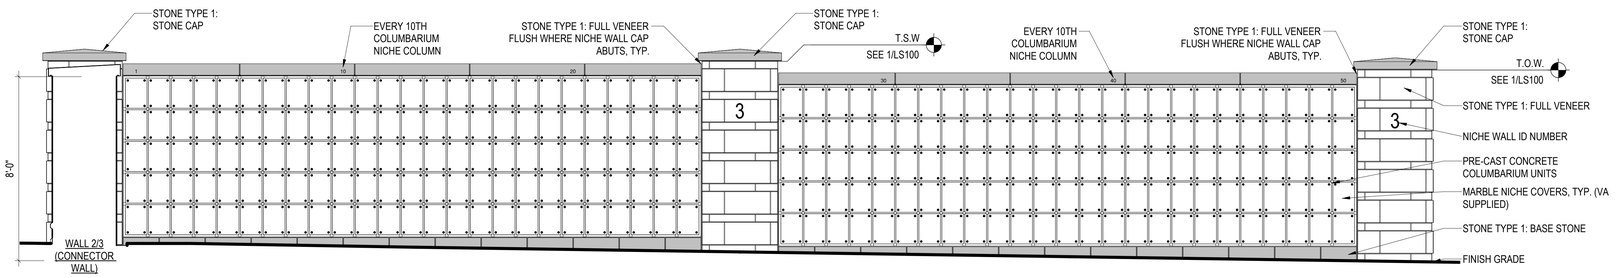

4 PERIMETER WALL 3 - FRONT ELEVATION
3/8" = 1'-0"

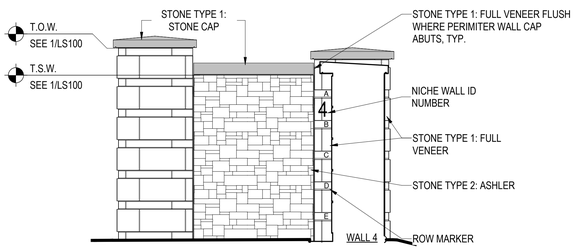

5 PERIMETER CONNECTOR WALL 3/4 - FRONT ELEVATION
3/8" = 1'-0"

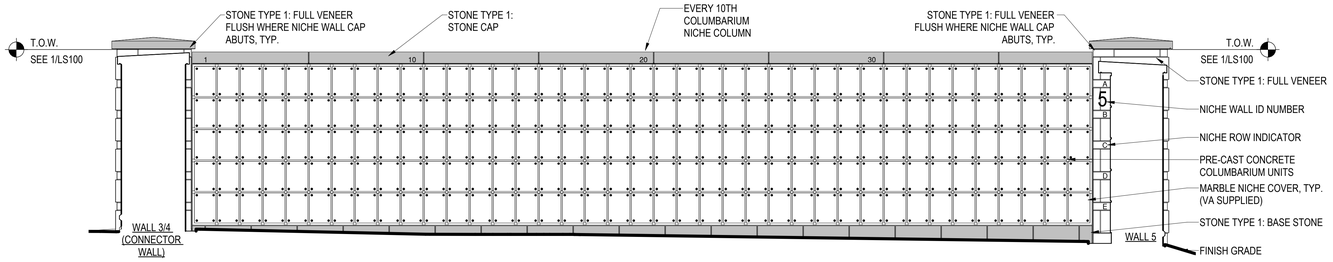

6 PERIMETER WALL 4 - FRONT ELEVATION
3/8" = 1'-0"

NOTE:

1. STONE TYPE 1 (VENEER AND CAPS): INDIANA LIMESTONE STANDARD SILVER BLUFF STONE. SEE SPECS; SEE PLAN FOR SIZES. COLOR, PATTERN & SIZES TO MATCH EXISTING CEMETERY STONE WORK AT COLUMBARIUM A & B.

2. STONE TYPE 2 VENEER: DIMENSIONAL FOND DU LAC TAILORED BLEND STONE. SEE SPECS; SEE PLAN FOR SIZES. COLOR, PATTERN & SIZES TO MATCH EXISTING CEMETERY STONE WORK AT COLUMBARIUM A & B . SIZE RANGES INCLUDE 7"x4" MIN. - 16"x7" MAX.

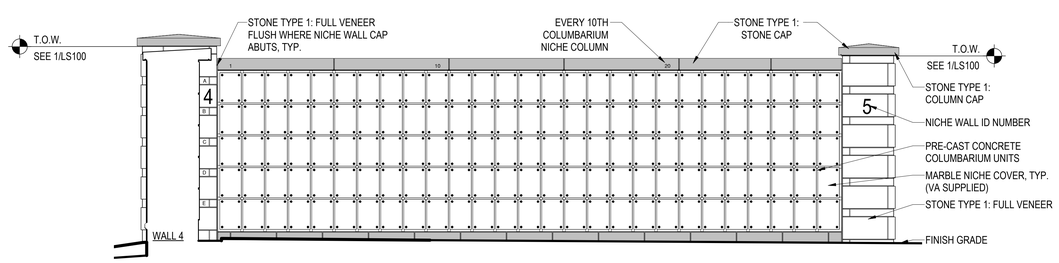

7 PERIMETER WALL 5 - FRONT ELEVATION
3/8" = 1'-0"

BID DOCUMENTS

Revisions:	Date:

CONSULTANTS

IRRIGATION:	GEOTECHNICAL:	COST ESTIMATING:
WATER IN MOTION, INC.	TERRACON	OCMI
175 JAMES AVENUE NORTH MINNEAPOLIS, MN 55405 952.229.1911	611 LUNKEN PARK DRIVE CINCINNATI, OHIO 45226 513.612.9020	2100 NORTH GREENVILLE AVENUE RICHARDSON, TEXAS 75082 469.431.0571
TIMOTHY MALOOLY	JEFF DUNLAP, PE	KYLE VEATER

ARCHITECT/ENGINEER OF RECORD

ANDERSON

13605 1st Ave. N. #100 Plymouth, MN 55441
P 763.412.4000 | F 763.412.4090 | ae-mn.com
Anderson Engineering of Minnesota, LLC | Proj # 18125

STAMP

Office of Design and Construction Services

VA U.S. Department of Veterans Affairs

Drawing Title: COLUMBARIUM - FRONT ELEVATIONS WALLS 1-5

Approved:

Phase: BID DOCUMENTS

Project Title: DAYTON NATIONAL CEMETERY GRAVESITE EXPANSION

Location: 4400 W THIRD ST, DAYTON, OH 45428

Issue Date: DECEMBER 5, 2025 | Checked: JAF | Drawn: RJL

Project Number: 810CM3033

Building Number:

Drawing Number: LS200

VA FORM 08 - 6231

2026-02-11 9:18:50 C:\Users\rlebelt\Documents\18125 DNC Columbarium_RJLdebelt4888.rvt