LEGEND

- LIGHT DUTY CONCRETE PAVEMENT; SEE 5/CS504
- DECORATIVE AGGREGATE FLOWER STRIP
- DETECTABLE WARNING PANEL; SEE 8/CS501
- CONTROL JOINT; SEE 7/CS504
- CAP SLOPE DIRECTION

STONE CAP SCHEDULE

CAP TYPE	WIDTH	LENGTH	SLAB THICKNESS	PEAK HEIGHT	QUANTITY
C1.1	2'-11 5/8"	3'-0 9/16"	4"	6"	1
C1.2	2'-11 5/8"	3'-11 5/8"	4"	6"	1
C1.3	2'-11 5/8"	4'-0 9/16"	4"	6"	1
C1.4	2'-11 5/8"	4'-11 5/8"	4"	6"	23
C1.5	2'-11 5/8"	5'-0 9/16"	4"	6"	10
C1.6	3'-1 1/2"	5'-2 1/2"	4"	6"	2
C2.1	4'-10 1/4"	3'-0 9/16"	4"	6"	4
C2.2	4'-10 1/4"	3'-11 5/8"	4"	6"	3
C2.3	4'-10 1/4"	4'-11 5/8"	4"	6"	13
C2.4	4'-10 1/4"	5'-0 9/16"	4"	6"	12
C2.5	4'-10 1/4"	2'-11 5/8"	4"	6"	1
C4.1	2'-7 1/2"	3'-7 1/2"	4"	6"	2
C4.2	3'-7 1/2"	3'-7 1/2"	4"	6"	6
C4.3	3'-7 1/2"	3'-7 1/2"	4"	6"	1
C4.4	2'-7 1/2"	5'-8"	4"	6"	16
W2.1	2'-0"	5'-0"	4"	6"	1
W2.2	2'-0"	5'-0"	4"	6"	1
W2.3	2'-0"	5'-0"	4"	6"	1
W2.4	2'-0"	4'-3 5/8"	4"	6"	1
W2.5	2'-0"	4'-1"	4"	6"	1
W3.1	2'-0"	4'-3 9/16"	4"	6"	1
W3.2	2'-0"	4'-7"	4"	6"	1
W3.3	2'-0"	4'-4 1/2"	4"	6"	1

1 COLUMBARIUM 'C' - CAP LAYOUT PLAN

1/4" = 1'-0"

0 2' 4' 8'

TRUE NORTH

BID DOCUMENTS

Revisions:	Date:

CONSULTANTS

IRRIGATION: WATER IN MOTION, INC.
175 JAMES AVENUE NORTH
MINNEAPOLIS, MN 55405
952.229.1911
TIMOTHY MALOOLY

GEOTECHNICAL: TERRACON
611 LUNKEN PARK DRIVE
CINCINNATI, OHIO 45226
513.612.9020
JEFF DUNLAP, PE

COST ESTIMATING: OCMI
2100 NORTH GREENVILLE AVENUE
RICHARDSON, TEXAS 75082
469.431.0571
KYLE VEATER

ARCHITECT/ENGINEER OF RECORD
ANDERSON
13605 1st Ave. N. #100 Plymouth, MN 55441
P 763.412.4000 | F 763.412.4090 | ae-mn.com
Anderson Engineering of Minnesota, LLC | Proj # 18125

STAMP

Office of Design and Construction Services

VA U.S. Department of Veterans Affairs

Drawing Title: COLUMBARIUM - CAP LAYOUT PLAN

Approved:

Phase: BID DOCUMENTS

Project Title: DAYTON NATIONAL CEMETERY GRAVESITE EXPANSION

Location: 4400 W THIRD ST, DAYTON, OH 45428

Issue Date: DECEMBER 5, 2025

Checked: JAF

Drawn: RJL

Project Number: 810CM3033

Building Number:

Drawing Number: LS130

2026-02-11 9:18:37
C:\Users\rlebelt\Documents\18125 DNC Columbarium_RJLlebelt4888.rvt
VA FORM 08 - 6231

LEGEND

- LIGHT DUTY CONCRETE PAVEMENT; SEE 5/CS504
- DECORATIVE AGGREGATE FLOWER STRIP
- DETECTABLE WARNING PANEL; SEE 8/CS501
- CONTROL JOINT; SEE 7/CS504
- CAP SLOPE DIRECTION

CAP SCHEDULE

CAP TYPE	WIDTH	LENGTH	SLAB THICKNESS	PEAK HEIGHT	QUANTITY
M1.1	2'-7 1/4"	5'-2 9/16"	4"	6"	2
M1.2	2'-7 1/4"	5'-8 5/8"	4"	6"	2
M4.1	2'-7 1/2"	3'-7 1/2"	4"	6"	2

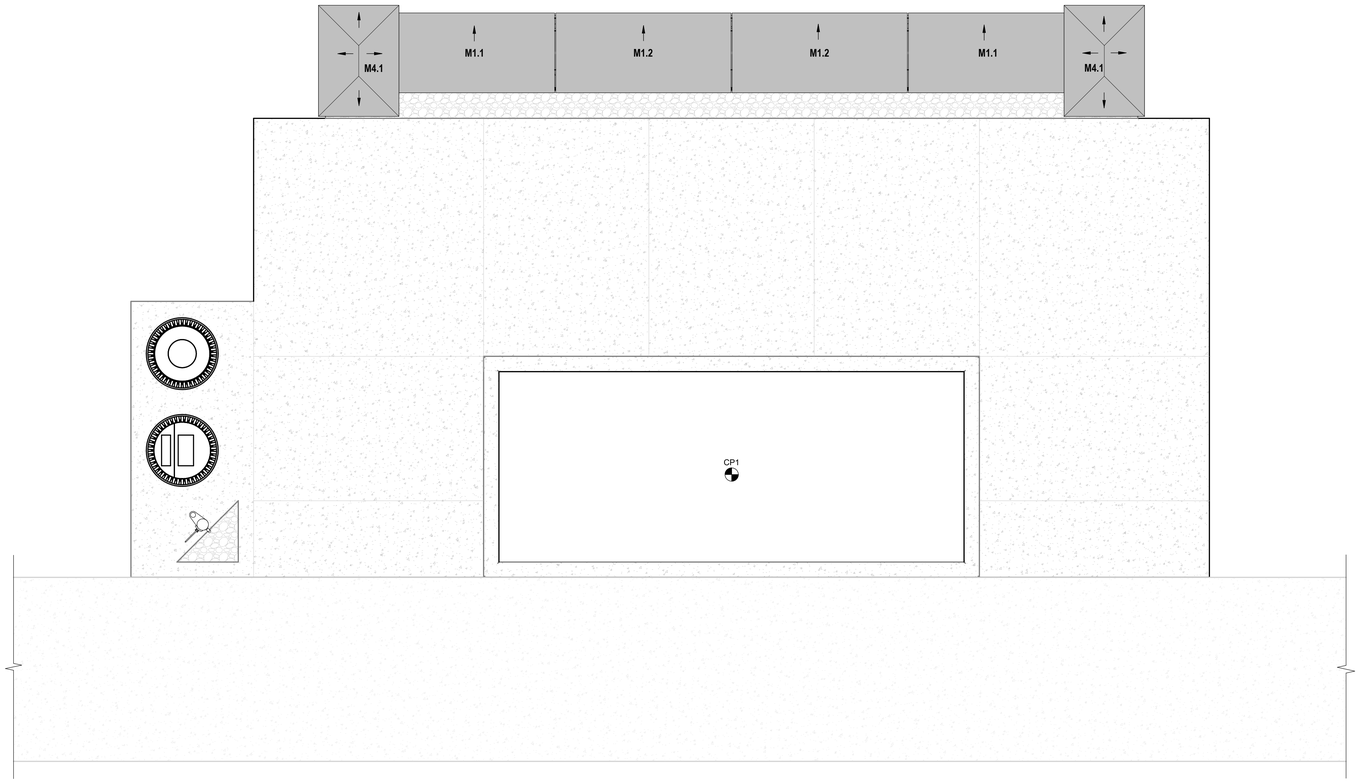

1 MEMORIAL WALL - CAP LAYOUT PLAN
1/2" = 1'-0"

0 1' 2' 4'

TRUE NORTH

BID DOCUMENTS

Revisions:	Date:

CONSULTANTS

IRRIGATION:	GEOTECHNICAL:	COST ESTIMATING:
WATER IN MOTION, INC.	TERRACON	OCMI
175 JAMES AVENUE NORTH MINNEAPOLIS, MN 55405 952.229.1911	611 LUNKEN PARK DRIVE CINCINNATI, OHIO 45226 513.612.9020	2100 NORTH GREENVILLE AVENUE RICHARDSON, TEXAS 75082 469.431.0571
TIMOTHY MALOOLY	JEFF DUNLAP, PE	KYLE VEATER

ARCHITECT/ENGINEER OF RECORD

ANDERSON

13605 1st Ave. N. #100 Plymouth, MN 55441
P 763.412.4000 | F 763.412.4090 | ae-mn.com
Anderson Engineering of Minnesota, LLC | Proj # 18125

STAMP

Office of Design and Construction Services

VA U.S. Department of Veterans Affairs

Drawing Title: MEMORIAL WALL - CAP LAYOUT PLAN

Approved:

Phase: BID DOCUMENTS

Project Title: DAYTON NATIONAL CEMETERY GRAVESITE EXPANSION

Location: 4400 W THIRD ST, DAYTON, OH 45428

Issue Date: DECEMBER 5, 2025 | Checked: JD | Drawn: RJL

Project Number: 810CM3033

Building Number:

Drawing Number: LS131

2026-02-11 9:16:15 C:\Users\rlebelt\Documents\18125 DNC Memorial Wall_R23_RJLlebelt4888.rvt

VA FORM 08 - 6231

LEGEND

- LIGHT DUTY CONCRETE PAVEMENT; SEE 5/CS504
- CAP SLOPE DIRECTION
- CONTROL JOINT; SEE 7/CS504

KEYNOTES

#	Description
1	ORNAMENTAL CAP FENCING; SEE 5&6/LS302

CAP SCHEDULE

CAP TYPE	WIDTH	LENGTH	SLAB HEIGHT	PEAK HEIGHT	QUANTITY
E2.1	3'-1"	2'-1 15/32"	4"	6"	4
E2.2	3'-1"	2'-1 15/32"	4"	6"	4
E2.3	3'-1"	2'-5 13/16"	4"	6"	8
E2.4	3'-1"	2'-5 13/16"	4"	6"	4
E2.5	3'-1"	3'-0 3/8"	4"	6"	2

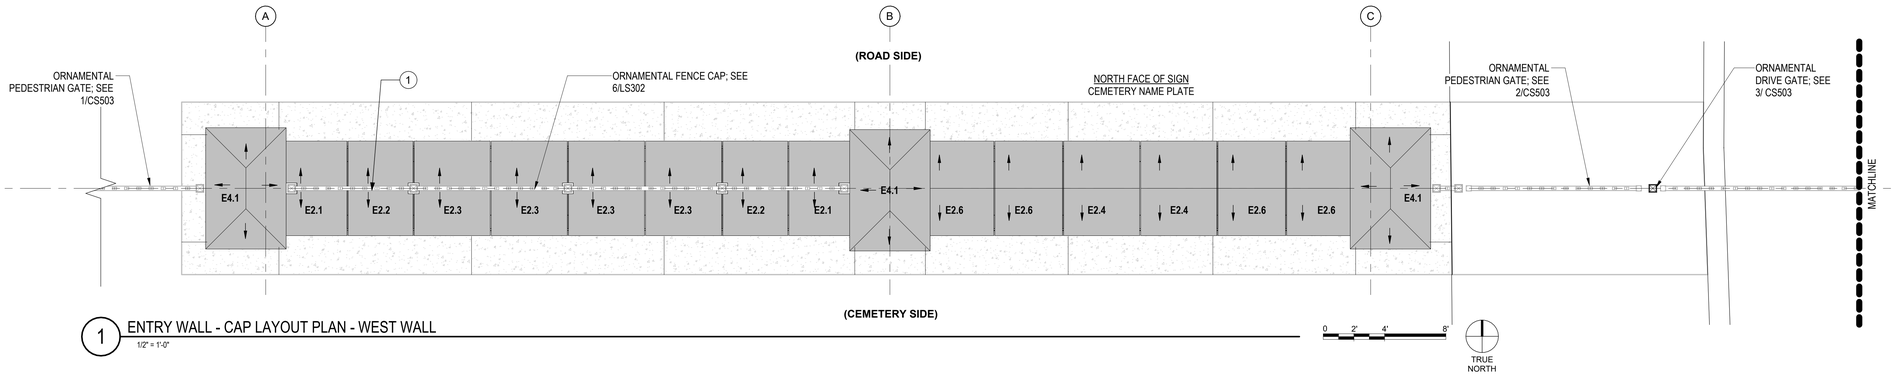

1 ENTRY WALL - CAP LAYOUT PLAN - WEST WALL
1/2" = 1'-0"

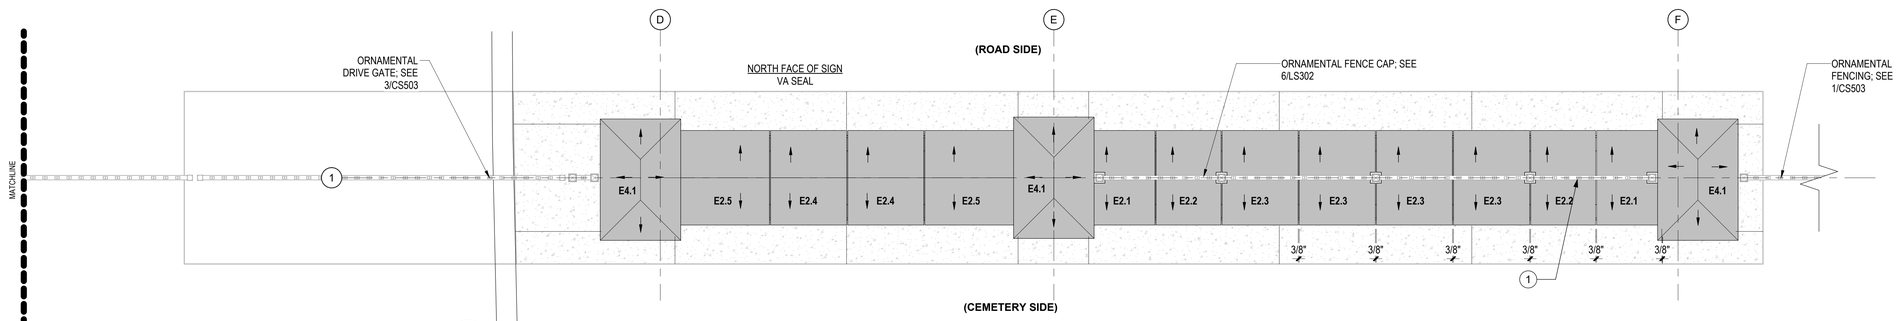

2 ENTRY WALL - CAP LAYOUT PLAN - EAST WALL
1/2" = 1'-0"

BID DOCUMENTS

Revisions:	Date:

CONSULTANTS

IRRIGATION:	GEOTECHNICAL:	COST ESTIMATING:
WATER IN MOTION, INC.	TERRACON	OCMI
175 JAMES AVENUE NORTH MINNEAPOLIS, MN 55405 952.229.1911	611 LUNKEN PARK DRIVE CINCINNATI, OHIO 45226 513.612.9020	2100 NORTH GREENVILLE AVENUE RICHARDSON, TEXAS 75082 469.431.0571
TIMOTHY MALOOLY	JEFF DUNLAP, PE	KYLE VEATER

ARCHITECT/ENGINEER OF RECORD

ANDERSON

13605 1st Ave. N. #100 Plymouth, MN 55441
P 763.412.4000 | F 763.412.4090 | ae-mn.com
Anderson Engineering of Minnesota, LLC | Proj # 18125

STAMP

Office of Design and Construction Services

VA U.S. Department of Veterans Affairs

Drawing Title	Phase	Project Title	Project Number
ENTRY WALL - CAP LAYOUT PLAN	BID DOCUMENTS	DAYTON NATIONAL CEMETERY GRAVESITE EXPANSION	810CM3033
Approved:		Location: 4400 W THIRD ST, DAYTON, OH 45428	Building Number
		Issue Date: DECEMBER 5, 2025 / Checked: JAF / Drawn: RJL	Drawing Number: LS132

2025-02-11 9:24:28 C:\Users\rlabelt\Documents\18125 DNC Entry Wall_R23_RJLlabelt4858.rvt

VA FORM 08 - 6231

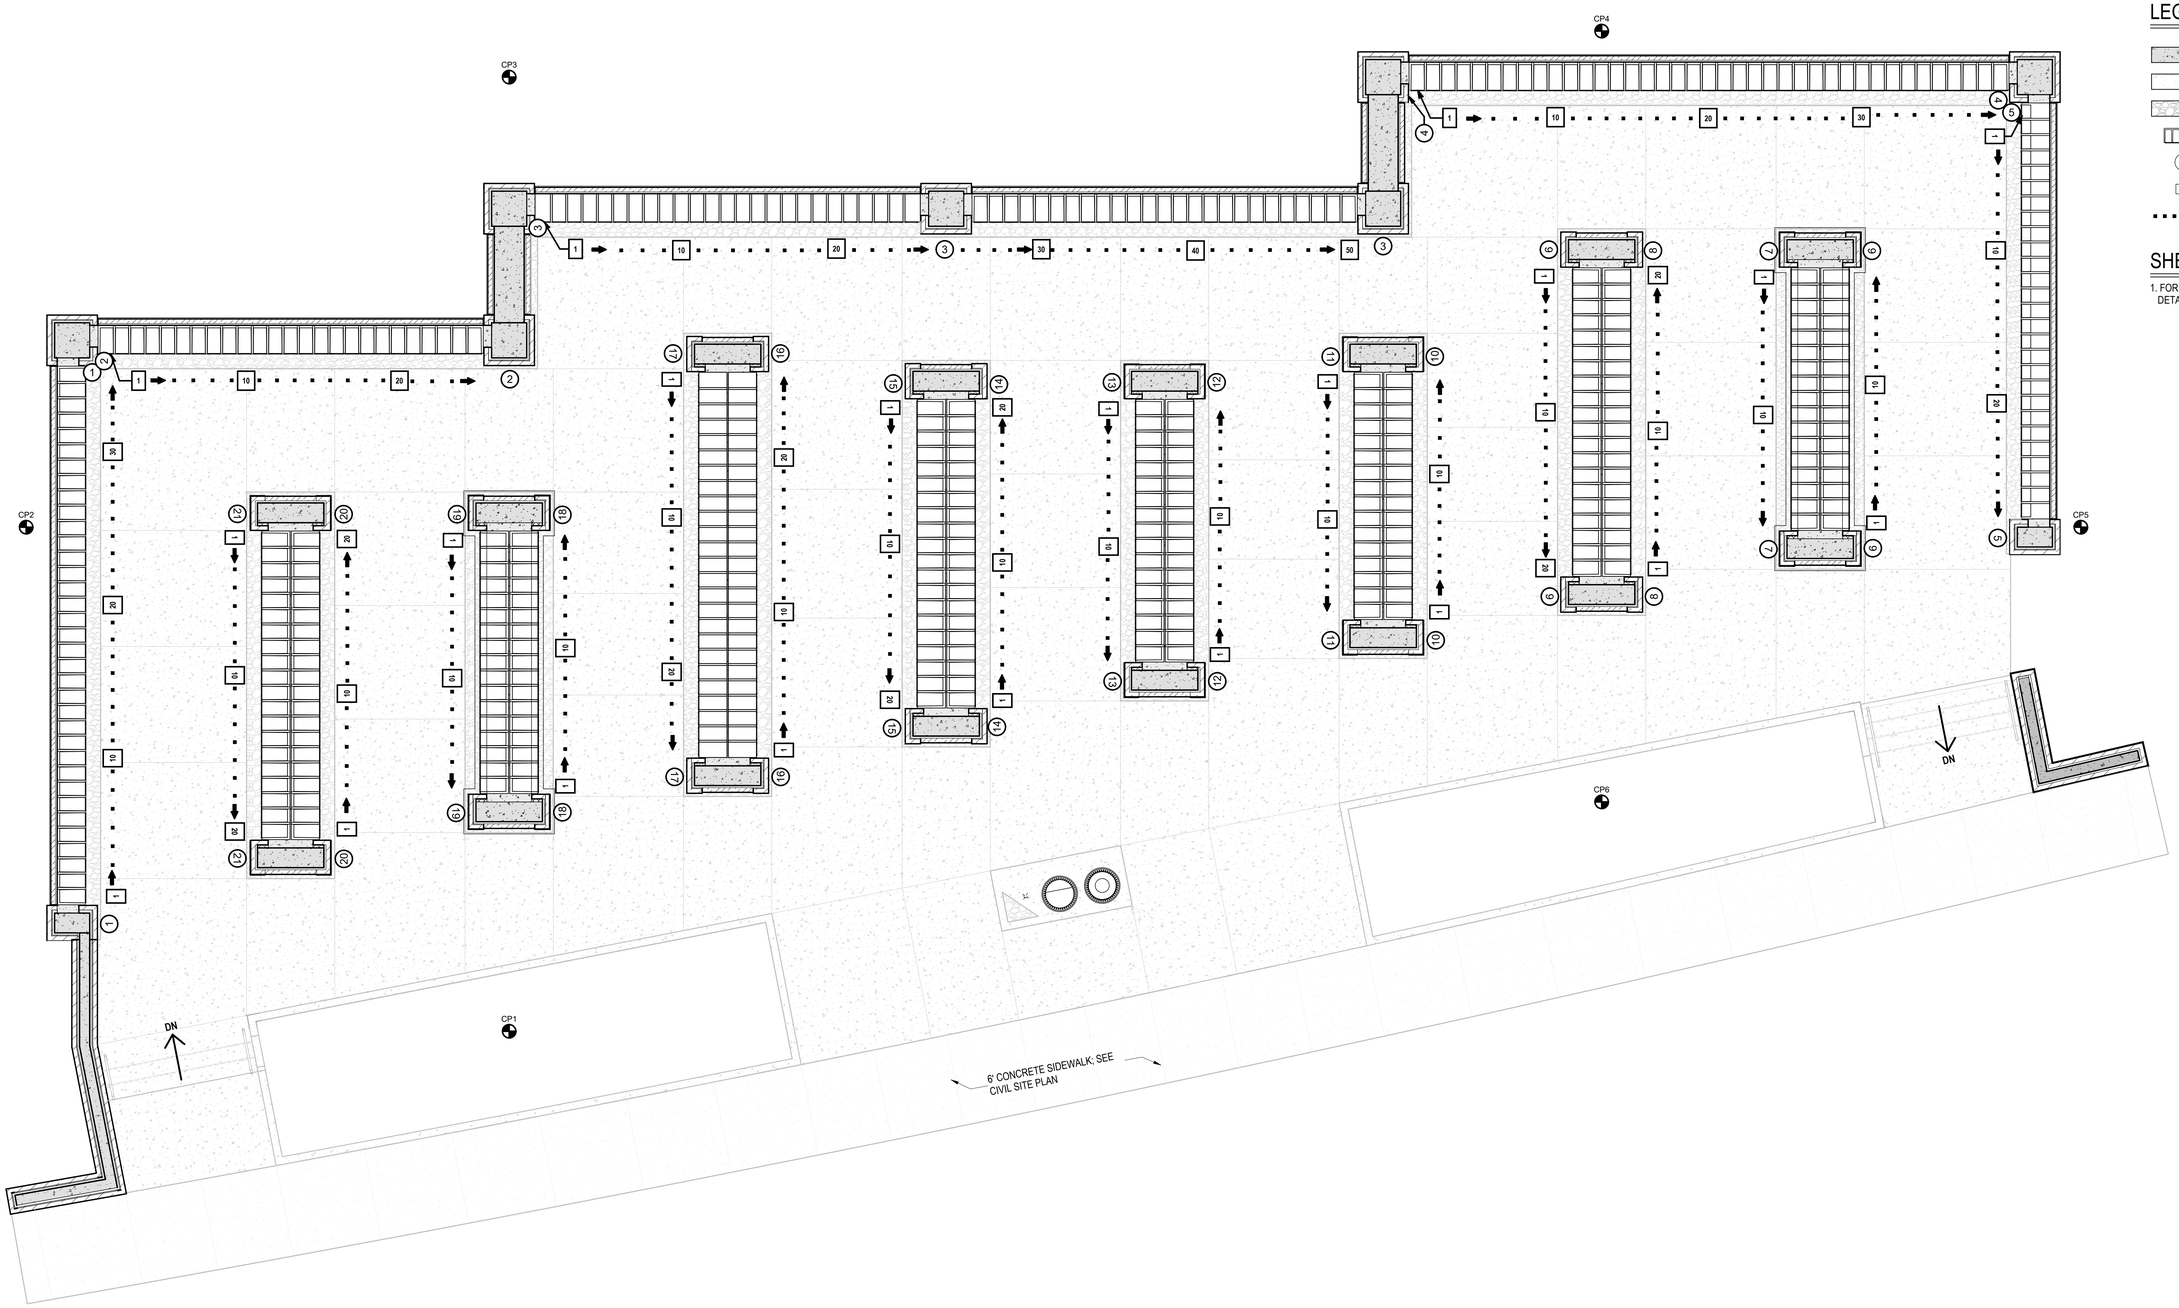

LEGEND

- CAST-IN-PLACE CONCRETE COLUMN (TOW = TOP OF WALL)
- LIGHT DUTY CONCRETE PAVEMENT; SEE 5/CS504
- DECORATIVE AGGREGATE FLOWER STRIP
- PRECAST CONCRETE NICHE; SEE DETAIL 1/LS500
- # COLUMBARIUM NICHE BAY ID; SEE DETAIL 1/LS504
- # COLUMBARIUM NICHE COLUMN ID; SEE DETAIL 2/LS504
- SEQUENTIAL NUMBERING ORDER / DIRECTION

SHEET NOTES

1. FOR ADDITIONAL INFORMATION ON MOUNTING DETAILS AND DIRECTIONS, SEE LS504

1 COLUMBARIUM 'C' - ADDRESSING PLAN
1/4" = 1'-0"

0 4' 8' 16'
TRUE NORTH

BID DOCUMENTS

Revisions:	Date:

CONSULTANTS

IRRIGATION:	GEOTECHNICAL:	COST ESTIMATING:
WATER IN MOTION, INC.	TERRACON	OCMI
175 JAMES AVENUE NORTH MINNEAPOLIS, MN 55405 952.229.1911	611 LUNKEN PARK DRIVE CINCINNATI, OHIO 45226 513.612.9020	2100 NORTH GREENVILLE AVENUE RICHARDSON, TEXAS 75082 469.431.0571
TIMOTHY MALOOLY	JEFF DUNLAP, PE	KYLE VEATER

ARCHITECT/ENGINEER OF RECORD

ANDERSON
13605 1st Ave. N. #100 Plymouth, MN 55441
P 763.412.4000 | F 763.412.4090 | ae-mn.com
Anderson Engineering of Minnesota, LLC | Proj # 18125

STAMP

Office of Design and Construction Services

VA U.S. Department of Veterans Affairs

Drawing Title: COLUMBARIUM - ADDRESSING PLAN

Approved:

Phase: BID DOCUMENTS

Project Title: DAYTON NATIONAL CEMETERY GRAVESITE EXPANSION

Location: 4400 W THIRD ST, DAYTON, OH 45428

Issue Date: DECEMBER 5, 2025 | Checked: JAF | Drawn: RJL

Project Number: 810CM3033

Building Number:

Drawing Number: LS140

2026-02-11 9:18:45 C:\Users\rjledell\Documents\18125 DNC Columbarium_RJLedell-888\.rvt

VA FORM 08 - 6231

LEGEND

- CAST-IN-PLACE CONCRETE COLUMN (TOW = TOP OF WALL)
- LIGHT DUTY CONCRETE PAVEMENT; SEE 5/CS504
- DECORATIVE AGGREGATE FLOWER STRIP
- (#) MEMORIAL WALL MARKER BAY ID; SEE DETAIL 1/LS505
- [#] MEMORIAL WALL MARKER COLUMN ID; SEE DETAIL 3/LS504
- SEQUENTIAL NUMBERING ORDER / DIRECTION

SHEET NOTES

1. FOR ADDITIONAL INFORMATION ON MOUNTING DETAILS AND DIRECTIONS, SEE LS503 & LS505

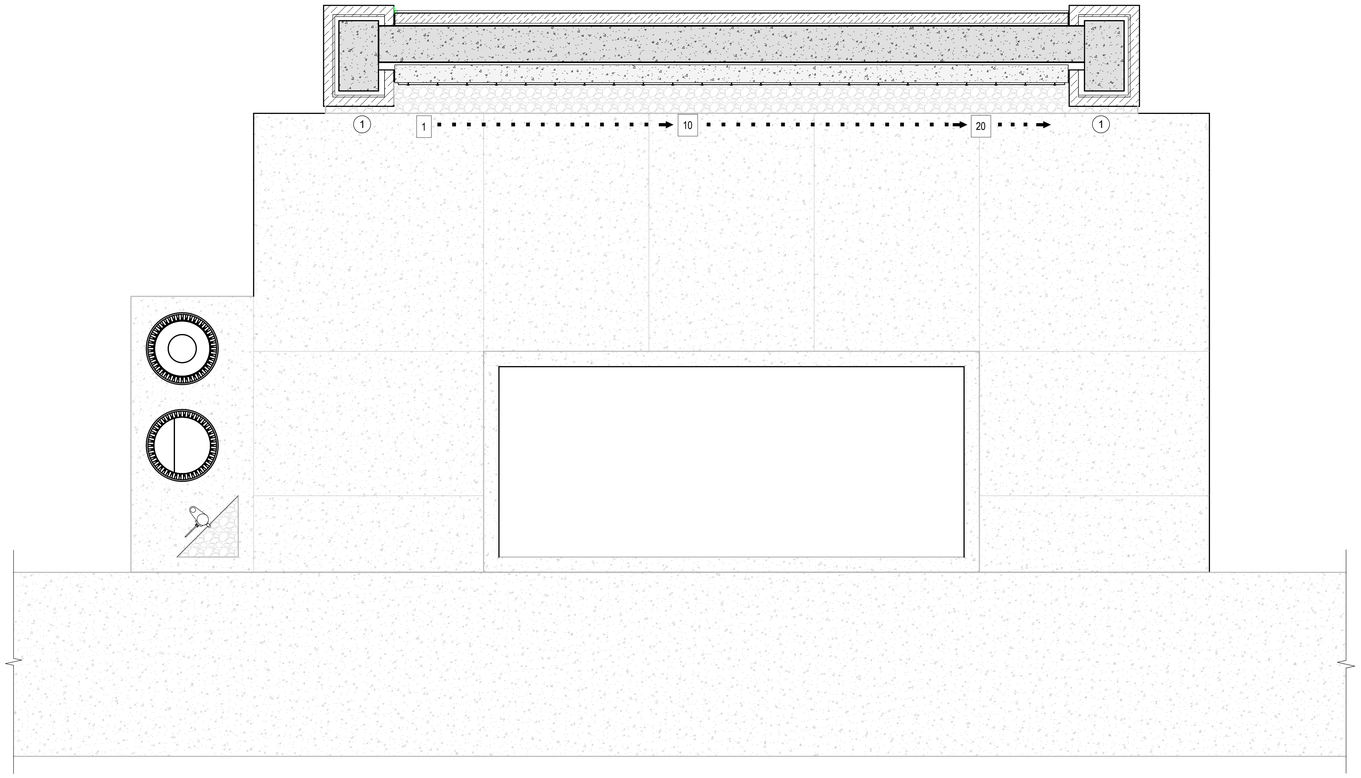

1 MEMORIAL WALL - ADDRESSING PLAN
1/2" = 1'-0"

0 1' 2' 4'

TRUE NORTH

BID DOCUMENTS

Revisions:	Date:

CONSULTANTS

IRRIGATION:	GEOTECHNICAL:	COST ESTIMATING:
WATER IN MOTION, INC.	TERRACON	OCMI
175 JAMES AVENUE NORTH MINNEAPOLIS, MN 55405 952.229.1911	611 LUNKEN PARK DRIVE CINCINNATI, OHIO 45226 513.612.9020	2100 NORTH GREENVILLE AVENUE RICHARDSON, TEXAS 75082 469.431.0571
TIMOTHY MALOOLY	JEFF DUNLAP, PE	KYLE VEATER

ARCHITECT/ENGINEER OF RECORD

ANDERSON

13605 1st Ave. N. #100 Plymouth, MN 55441
P 763.412.4000 | F 763.412.4090 | ae-mn.com
Anderson Engineering of Minnesota, LLC | Proj # 18125

STAMP

Office of Design and Construction Services

VA U.S. Department of Veterans Affairs

Drawing Title: MEMORIAL WALL - ADDRESSING PLAN

Approved:

Phase: BID DOCUMENTS

Project Title: DAYTON NATIONAL CEMETERY GRAVESITE EXPANSION

Location: 4400 W THIRD ST, DAYTON, OH 45428

Issue Date: DECEMBER 5, 2025 | Checked: JD | Drawn: RJL

Project Number: 810CM3033

Building Number:

Drawing Number: LS141

C:\Users\rlebelt\Documents\18125 DNC Memorial Wall_R23_RJLlebelt4888.rvt

2026-02-11 9:16:17

VA FORM 08 - 6231