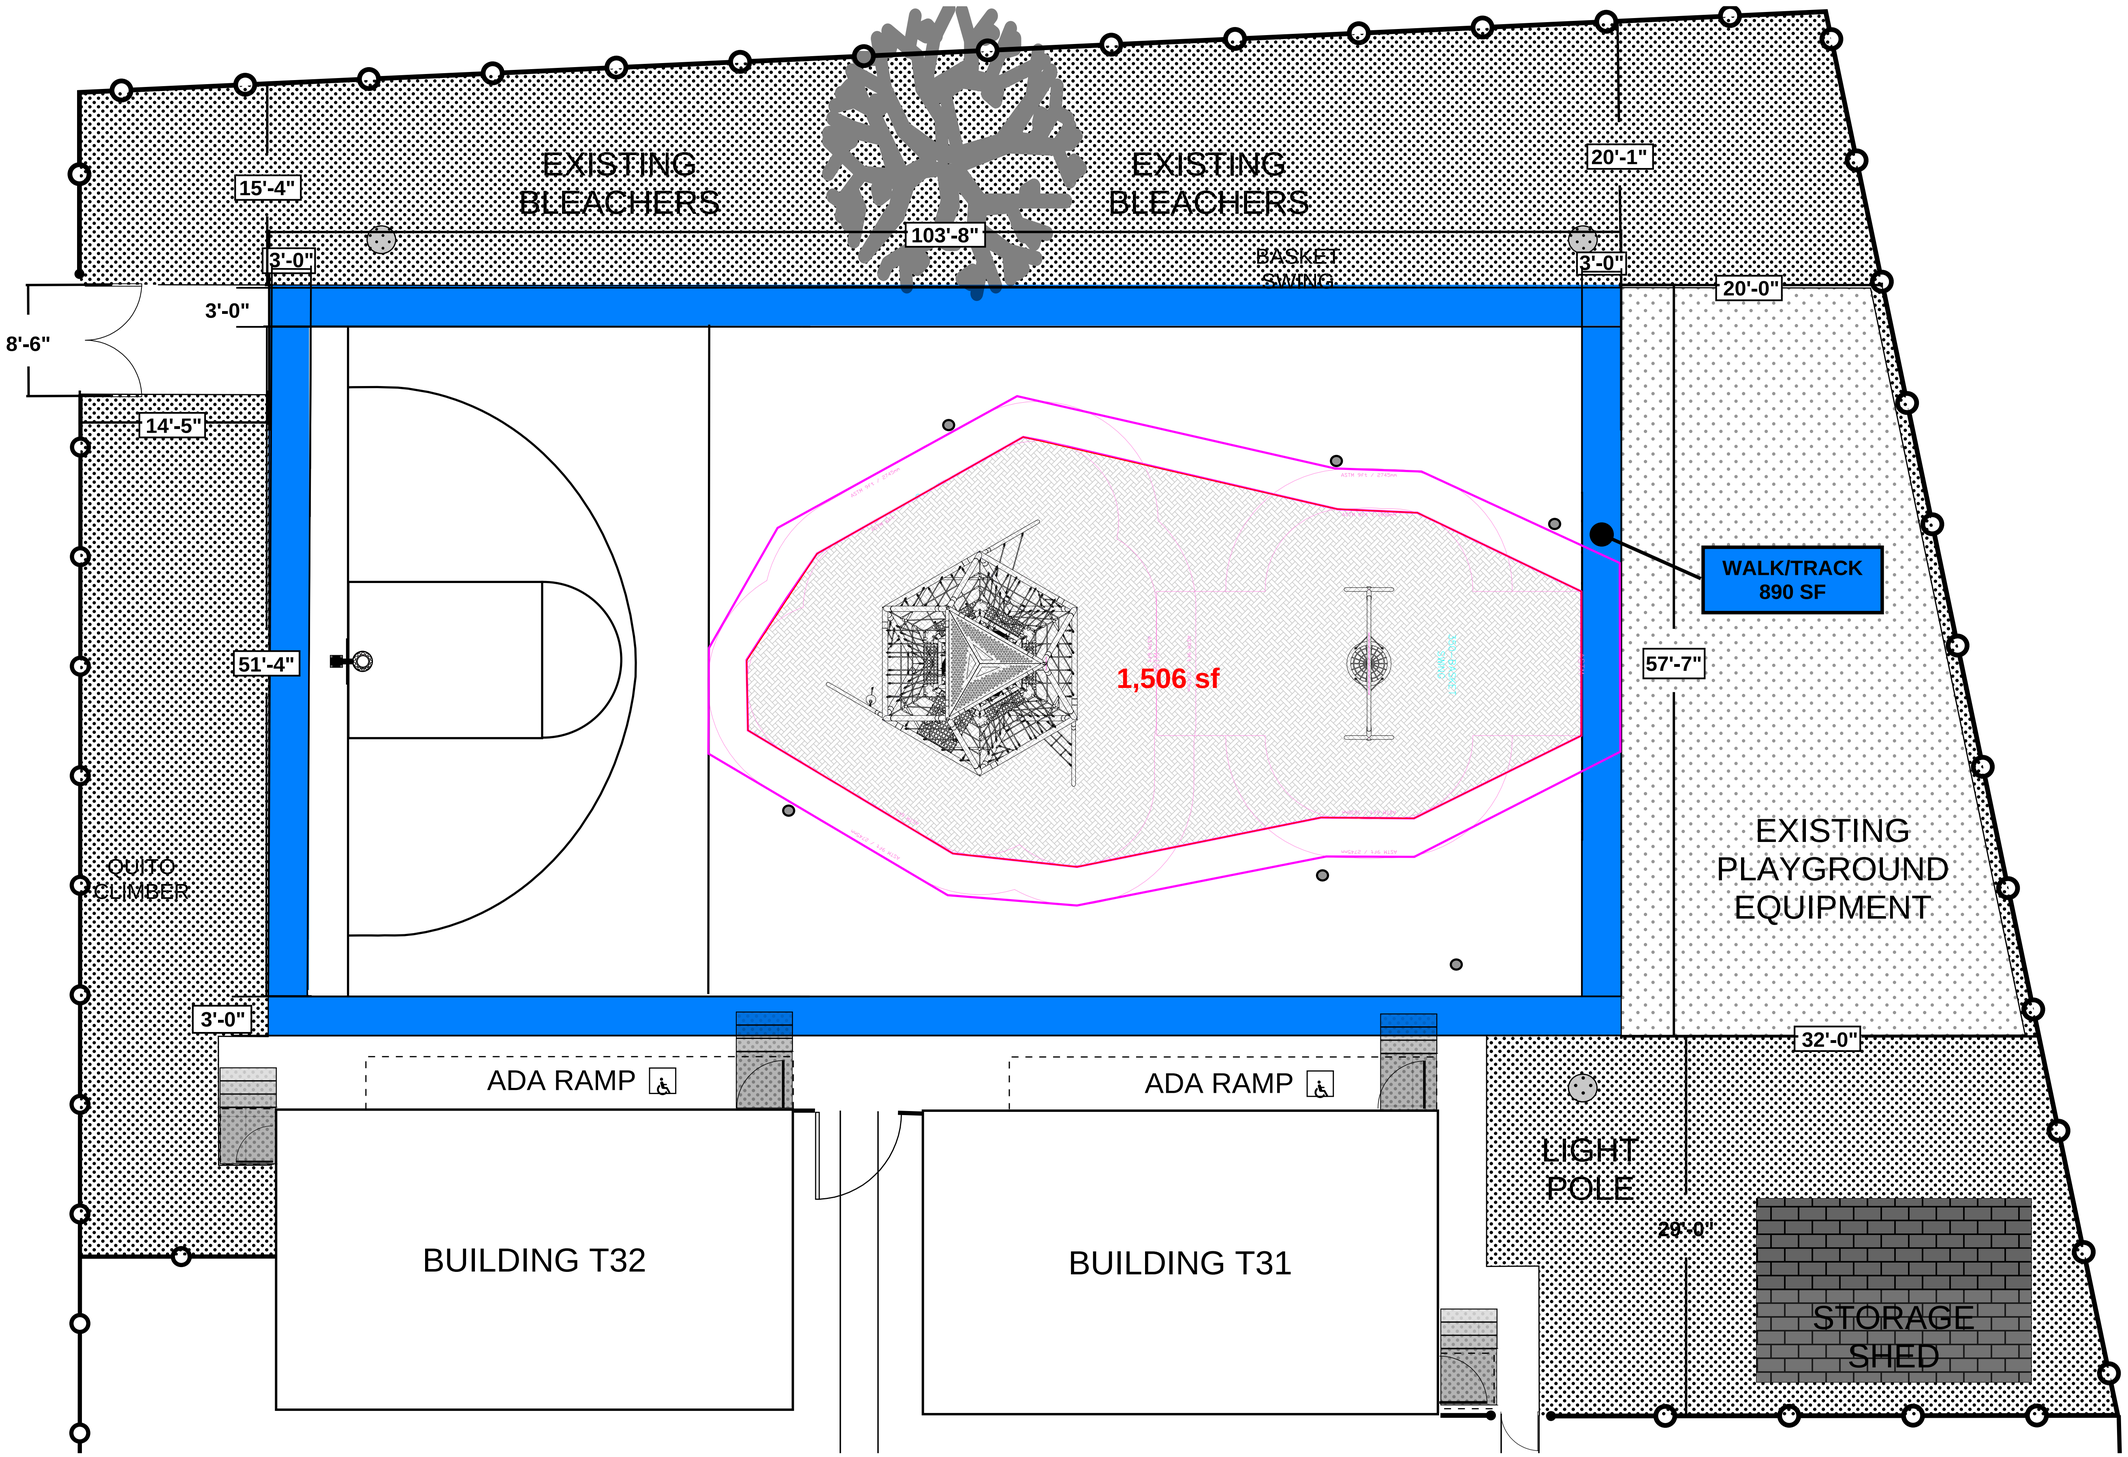

DRAWING

"DISCLAIMER: These drawings are for conceptual use only, not for construction"

CHRISTOPHER GOELZ, TBE
Construction Engineer
Cell Phone:
Work Phone:
Work Email:
christopher.goelz@bie.edu
christopher.goelz@bia.gov
chris.goelz@planate.com
cgoelz@aegc-sys.com
Location:
Phoenix, AZ
PLANATE

ISSUED FOR REFERENCE

REV	DESCRIPTION	DRAWN	REV'D	APPRV'D	DATE

Designed By: CHRIS GOELZ
Project Engineer: TBD
Drawn by: CHRIS GOELZ
Project No.: TBD
Document No: 13
Date: 4/20/2026
Plot Scale: NOT TO SCALE

BUREAU OF INDIAN EDUCATION

HAVASUPAI ELEMENTARY SCHOOL
PO BOX 40, SUPAI AZ 86435

PLAYGROUND SAFETY AND FLOOD PREVENTION IMPROVEMENTS PHASE-I

SHEET REFERENCE NUMBER:
13

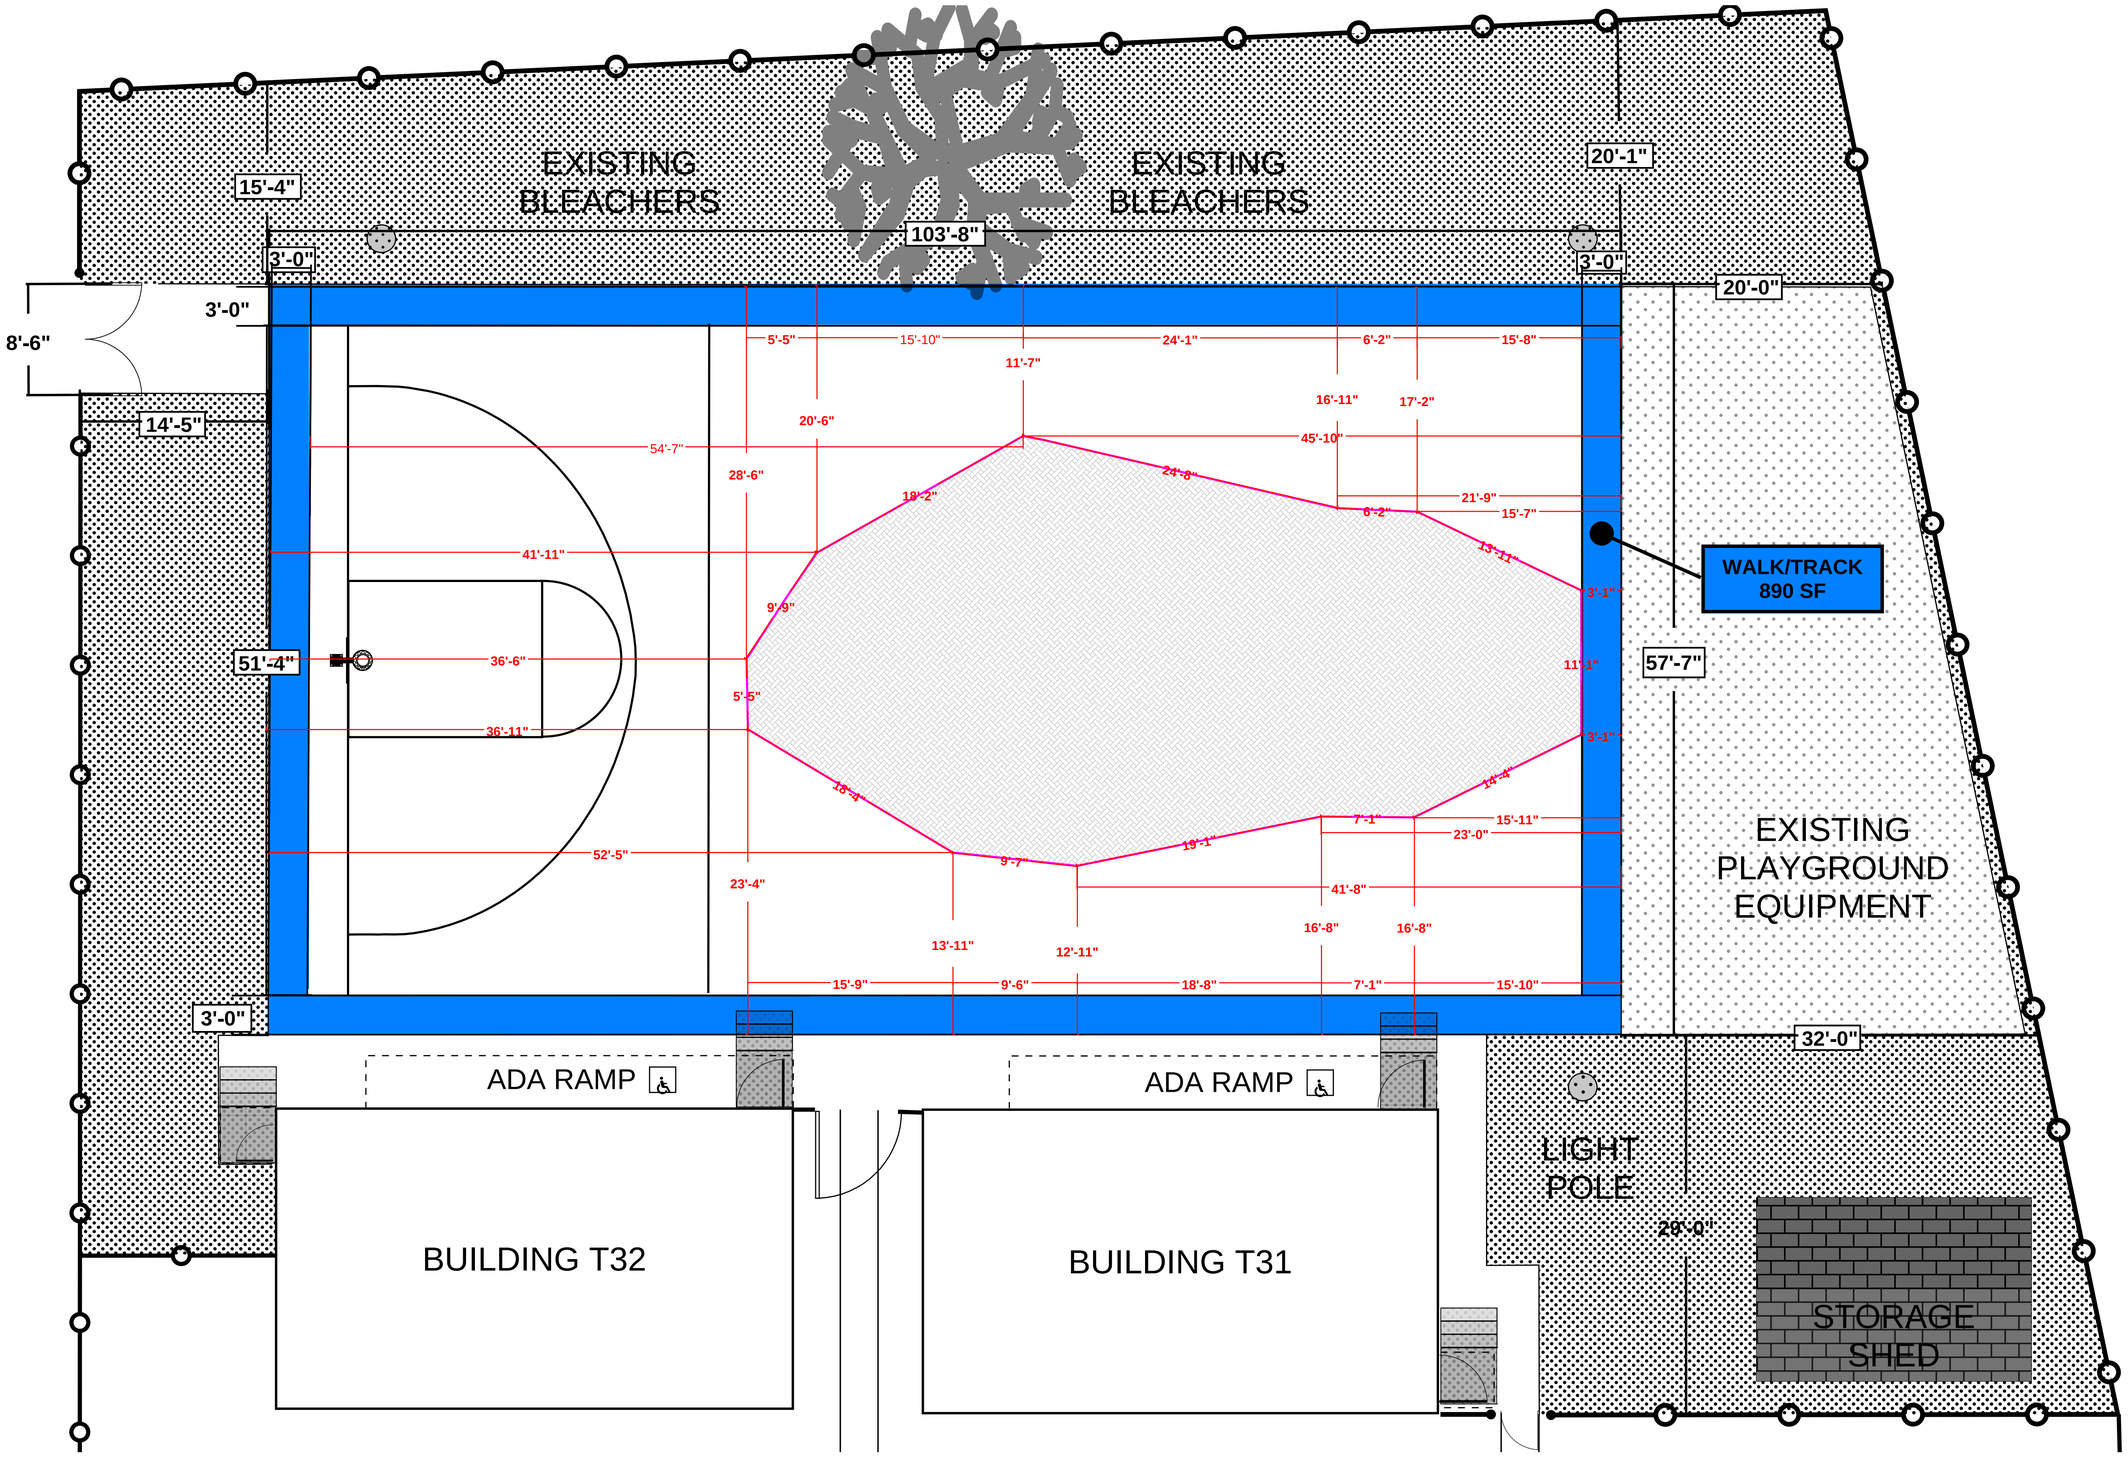

ISSUED FOR REFERENCE

REV	DESCRIPTION	DRAWN	REVD	APPRVD	DATE

Designed By: CHRIS GOELZ
Project Engineer: TBD
Drawn by: CHRIS GOELZ
Project No.:
Document No: 13
Date: 4/20/2026
Plot Scale: NOT TO SCALE
TBD

BUREAU OF INDIAN EDUCATION

HAVASUPAI ELEMENTARY SCHOOL
PO BOX 40, SUPAI AZ 86435

PLAYGROUND SAFETY AND FLOOD PREVENTION IMPROVEMENTS
PHASE-I

SHEET REFERENCE NUMBER:
13

DRAWING

"DISCLAIMER: These drawings are for conceptual use only, not for construction"

CHRISTOPHER GOELZ, TBE
Civil Water Engineering & Engineer
Cell Phone:
602-495-0511
Work Email:
christopher.goelz@bie.edu
christopher.goelz@bia.gov
chris.goelz@planate.com
cgoelz@ntgo-tps.com
Phoenix, AZ
PLANATE

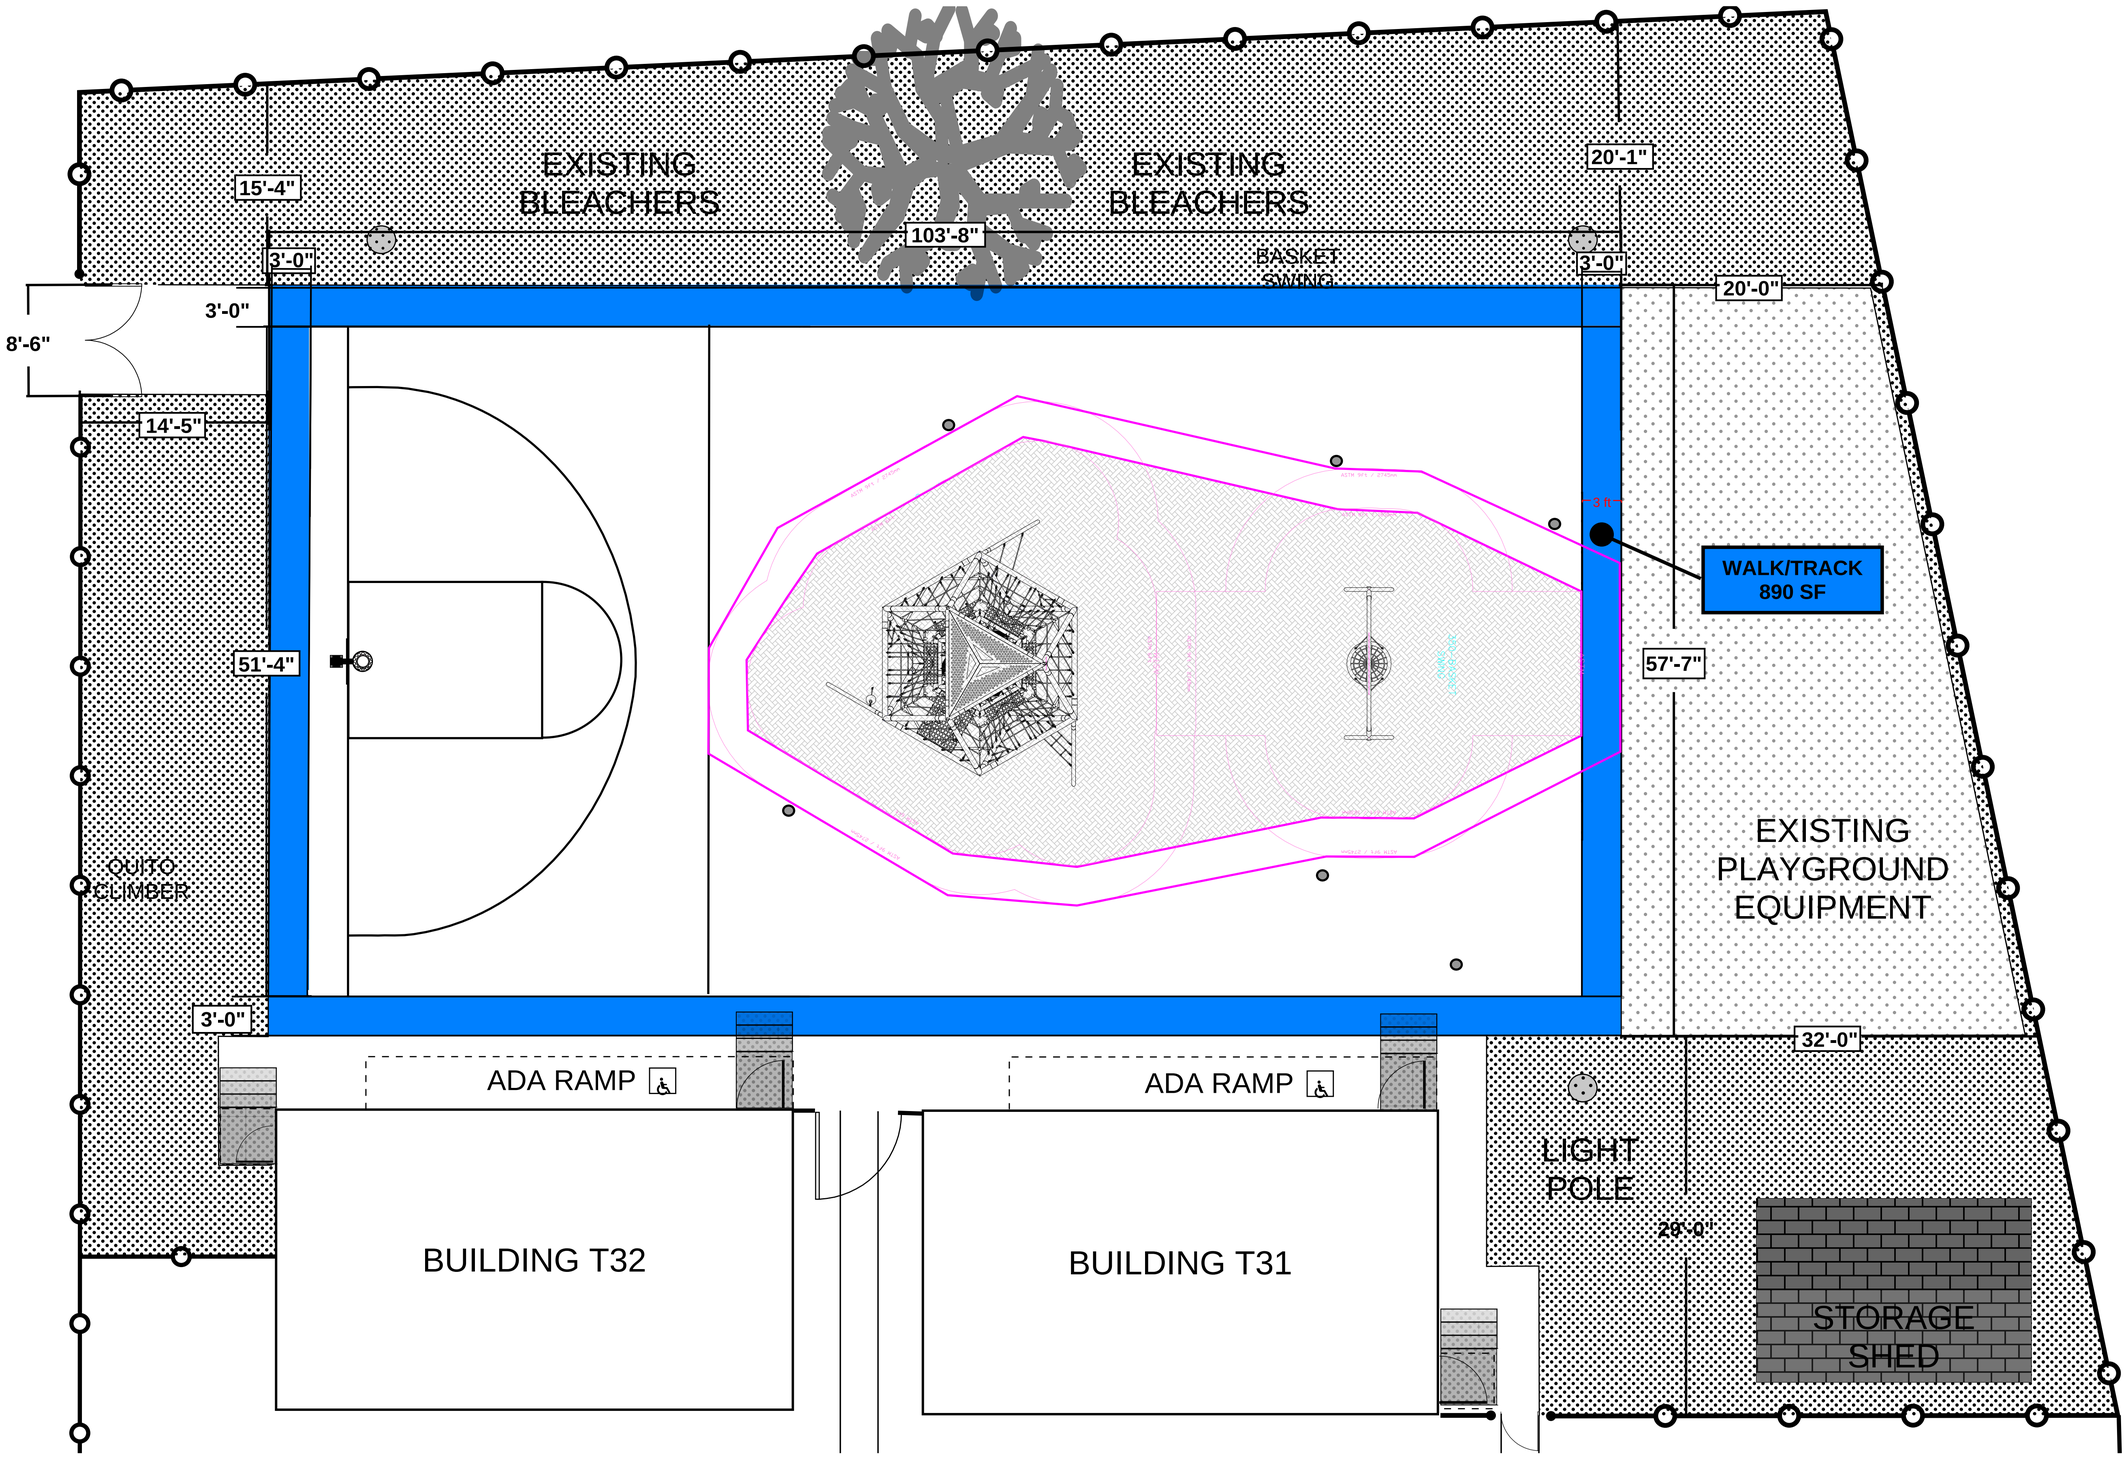

DRAWING

"DISCLAIMER: These drawings are for conceptual use only, not for construction"

CHRISTOPHER GOELZ, TBE
Construction Engineer
Cell Phone:
Work Phone:
Work Email:
Location:
Phoenix, AZ
PLANATE

ISSUED FOR REFERENCE

REV	DESCRIPTION	DRAWN	REVD	APPRVD	DATE

Designed By: CHRIS GOELZ
Project Engineer: TBD
Drawn by: CHRIS GOELZ
Project No.: TBD
Document No: 13
Date: 4/20/2026
Plot Scale: NOT TO SCALE

BUREAU OF INDIAN EDUCATION

HAVASUPAI ELEMENTARY SCHOOL
PO BOX 40, SUPAI AZ 86435

PLAYGROUND SAFETY AND FLOOD PREVENTION IMPROVEMENTS PHASE-I

SHEET REFERENCE NUMBER:
13

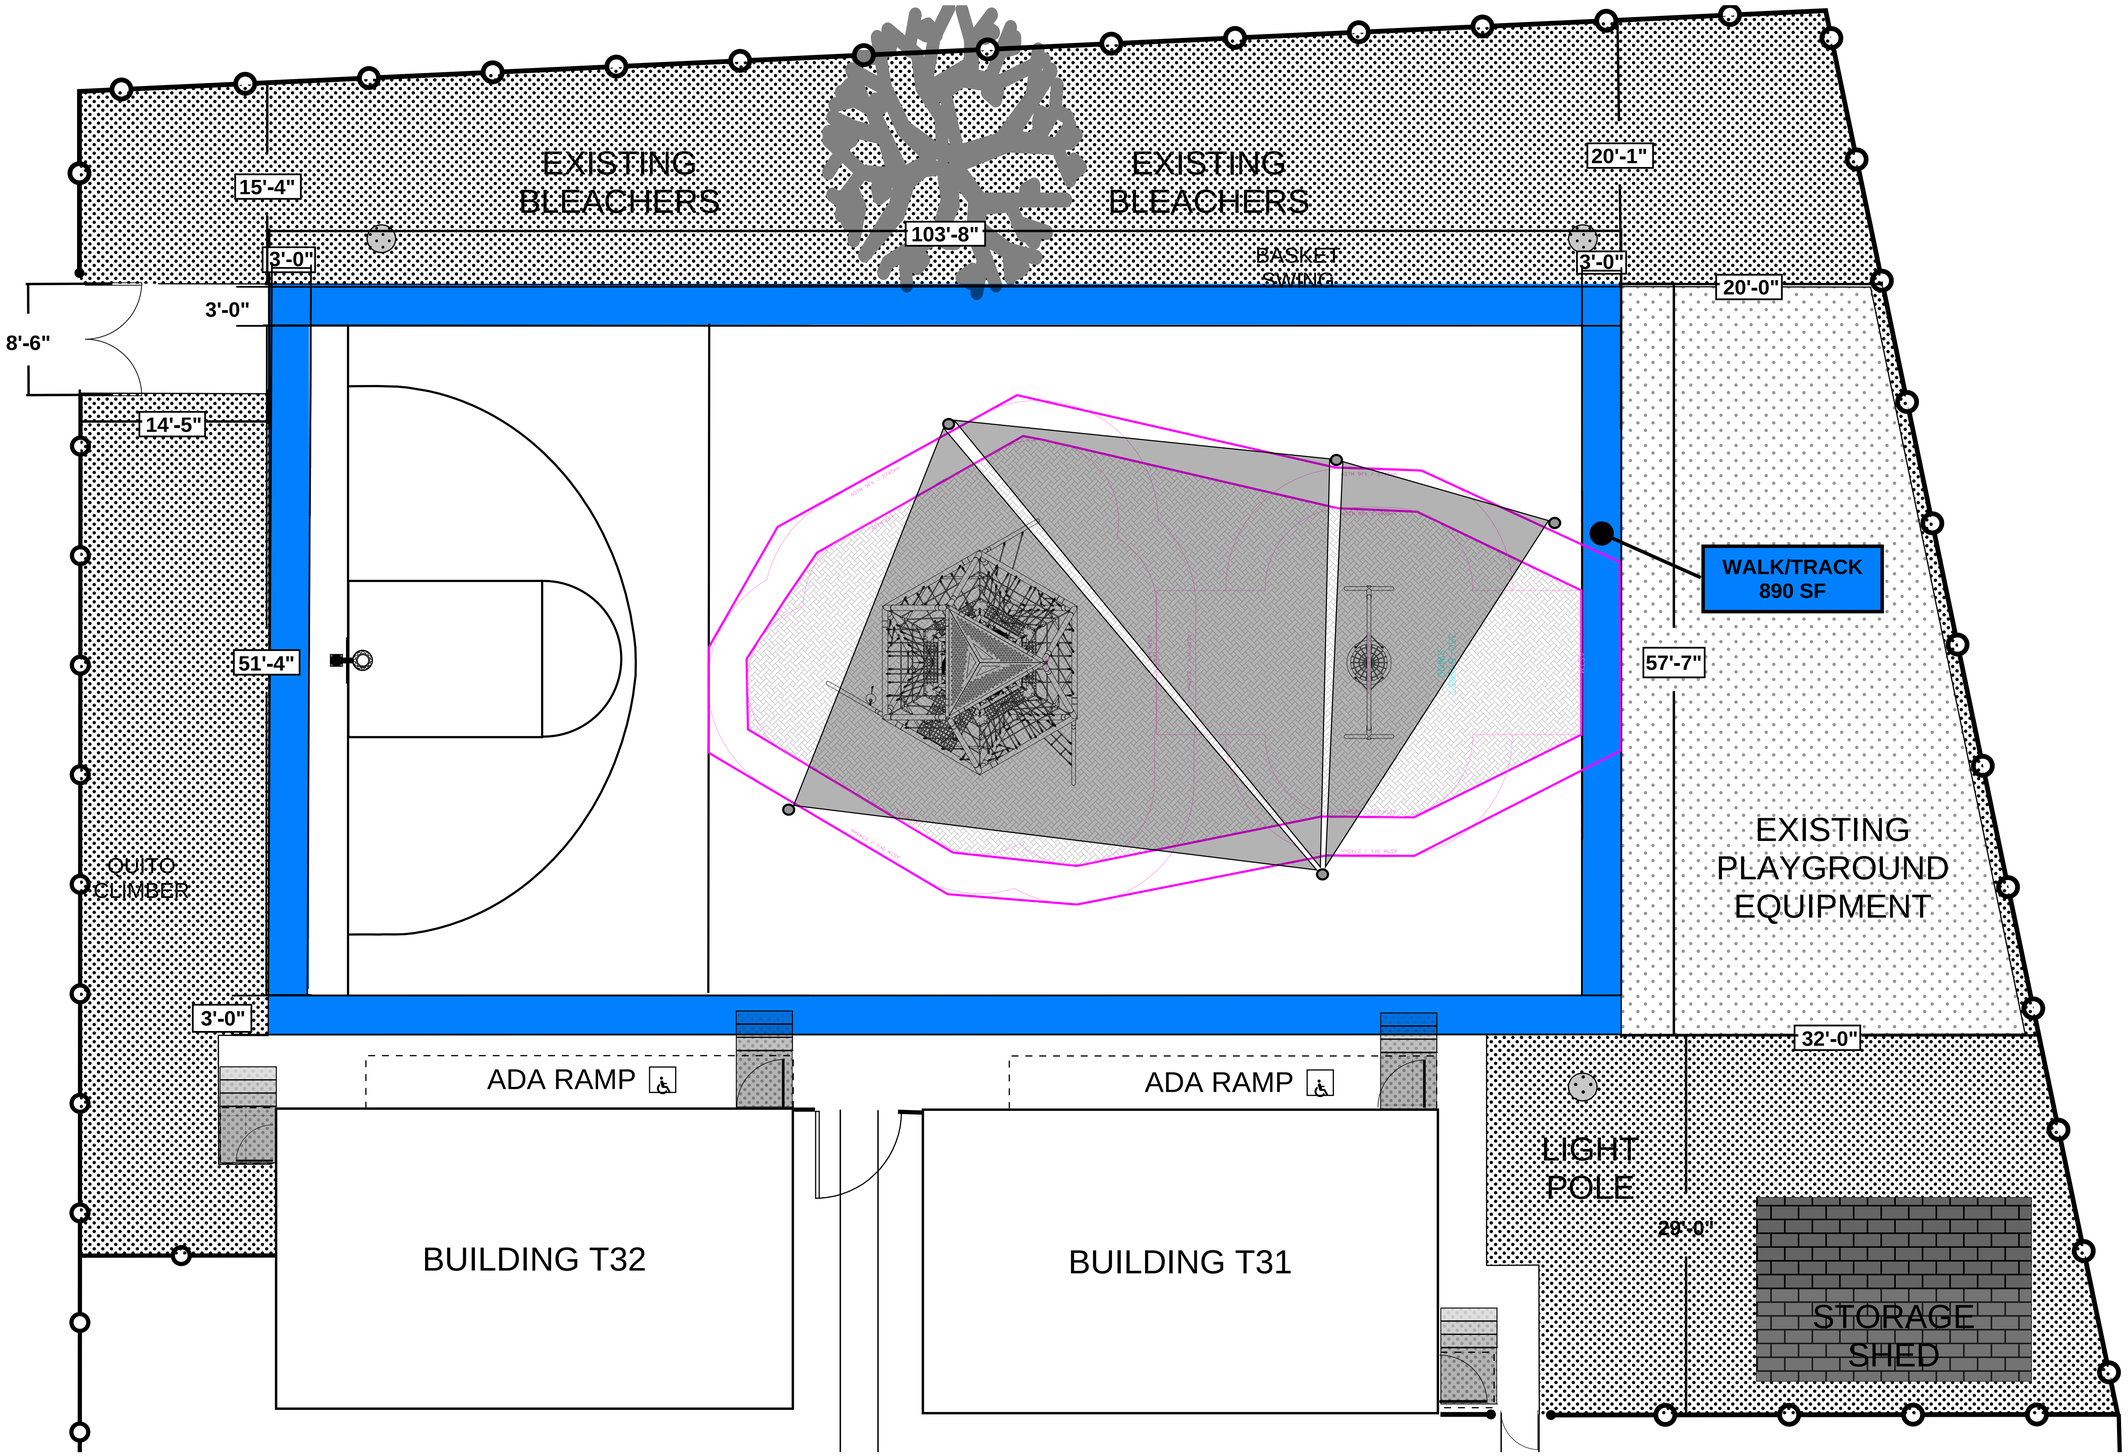

DRAWING

"DISCLAIMER: These drawings are for conceptual use only, not for construction"

CHRISTOPHER GOELZ, TBE
Civil Engineering Engineer
Cell Phone:
(602) 386-1
Work Email:
christopher.goelz@tse.edu
christopher.goelz@bureauofaffairs.gov
Personal Email:
cgoelz@dejo-tpa.com
Location:
Phoenix, AZ
PLANATE
Planning, Engineering, Architecture, Construction Management

ISSUED FOR REFERENCE

REV	DESCRIPTION	DRAWN	REV'D	APPR'VD	DATE

Designed By: CHRIS GOELZ
Document No.: 13
Project Engineer: TBD
Date: 4/20/2026
Drawn by: CHRIS GOELZ
Plot Scale: NOT TO SCALE
Project No.: TBD

BUREAU OF INDIAN EDUCATION

HAVASUPAI ELEMENTARY SCHOOL
PO BOX 40, SUPAI AZ 86435

PLAYGROUND SAFETY AND FLOOD PREVENTION IMPROVEMENTS PHASE-I

SHEET REFERENCE NUMBER:

13