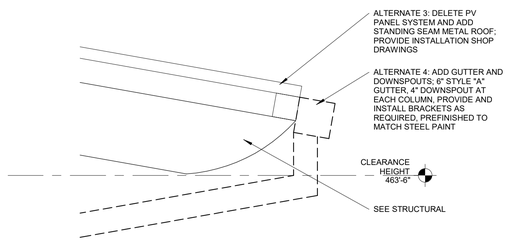

3 LOWER ROOF EDGE DETAIL
1" = 1'-0"

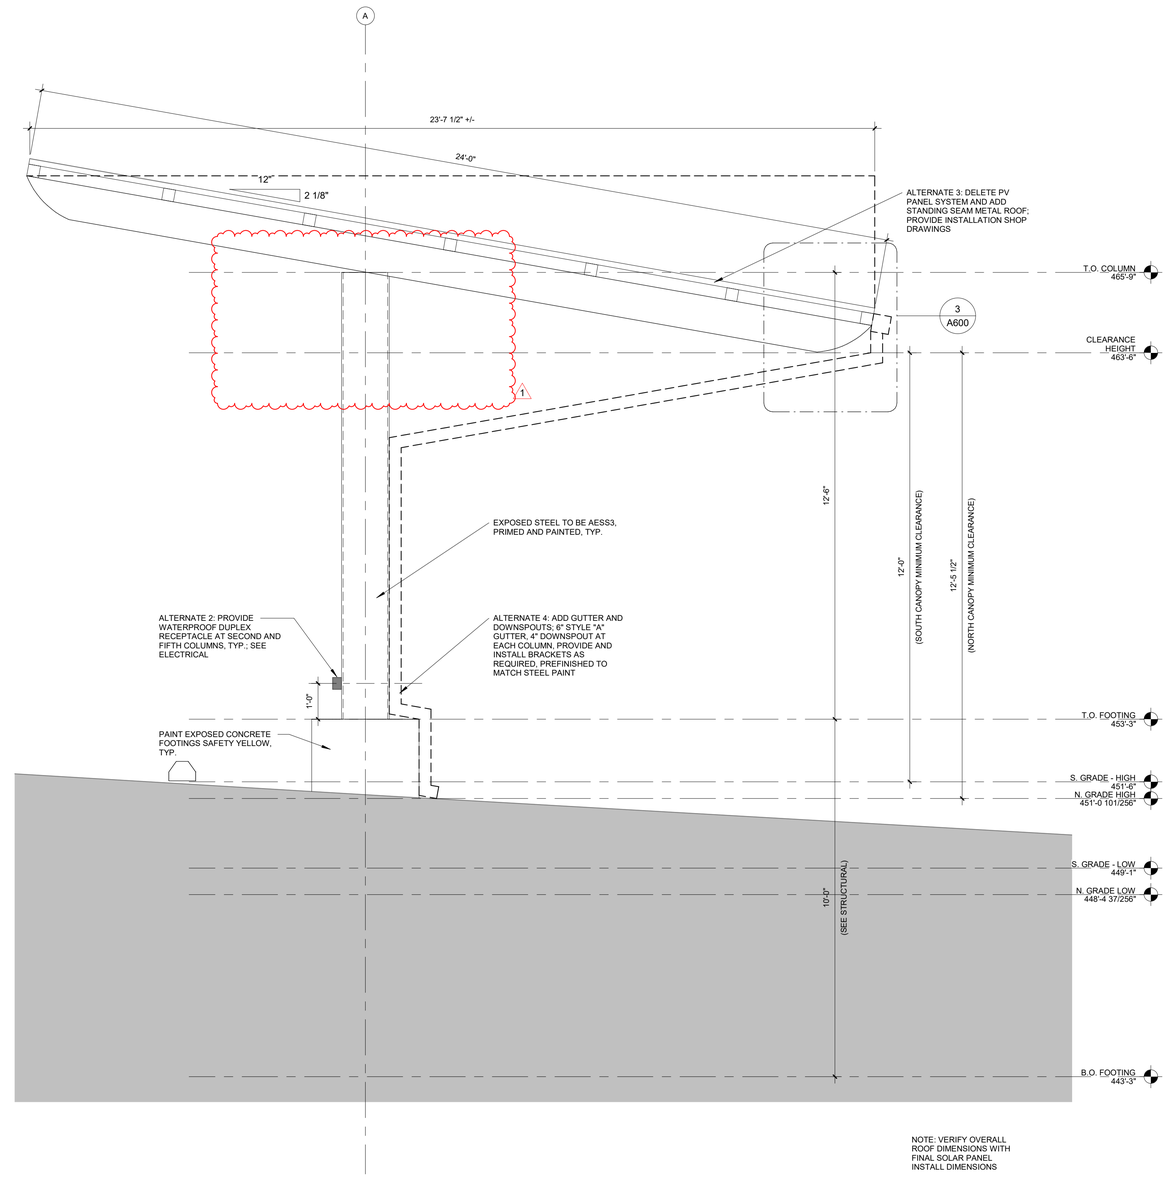

1 CANOPY SECTION
1/2" = 1'-0"

BranchPattern
Phone: 800-200-9160
www.branchpattern.com
BETTER BUILT ENVIRONMENTS

ACI BOLAND ARCHITECTS

BOB D. CAMPBELL & CO.
Structural Engineers Since 1957
4338 Belleview Ave 816.531.4144
Kansas City, MO 64111 www.bdc-engrs.com

BHC
Civil Engineering | Surveying | Utilities | Construction Services
7101 College Blvd., Ste. 400
Overland Park, KS 66210
o: (913) 663-1900

PROJECT NAME:
JEFFERSON BARRACKS
COVERED PARKING - BUILDING 41
41 MAY ROAD
ST. LOUIS, MO 63125

Seal:

Douglas B Loveland
Architect
MO A-2008011817

These drawing and the designs here illustrated are the sole property of BranchPattern, Inc. and may not be reproduced in whole or in part without express written permission.

Description	Date
REVISION 1	8/27/24

Designed By: TM
Drawn By: TM
Reviewed By: KM
Project No: 1218003
Date: 07/02/2024
Submittal Level: 100% CD
Sheet Title: BUILDING SECTIONS
Sheet No.: A600