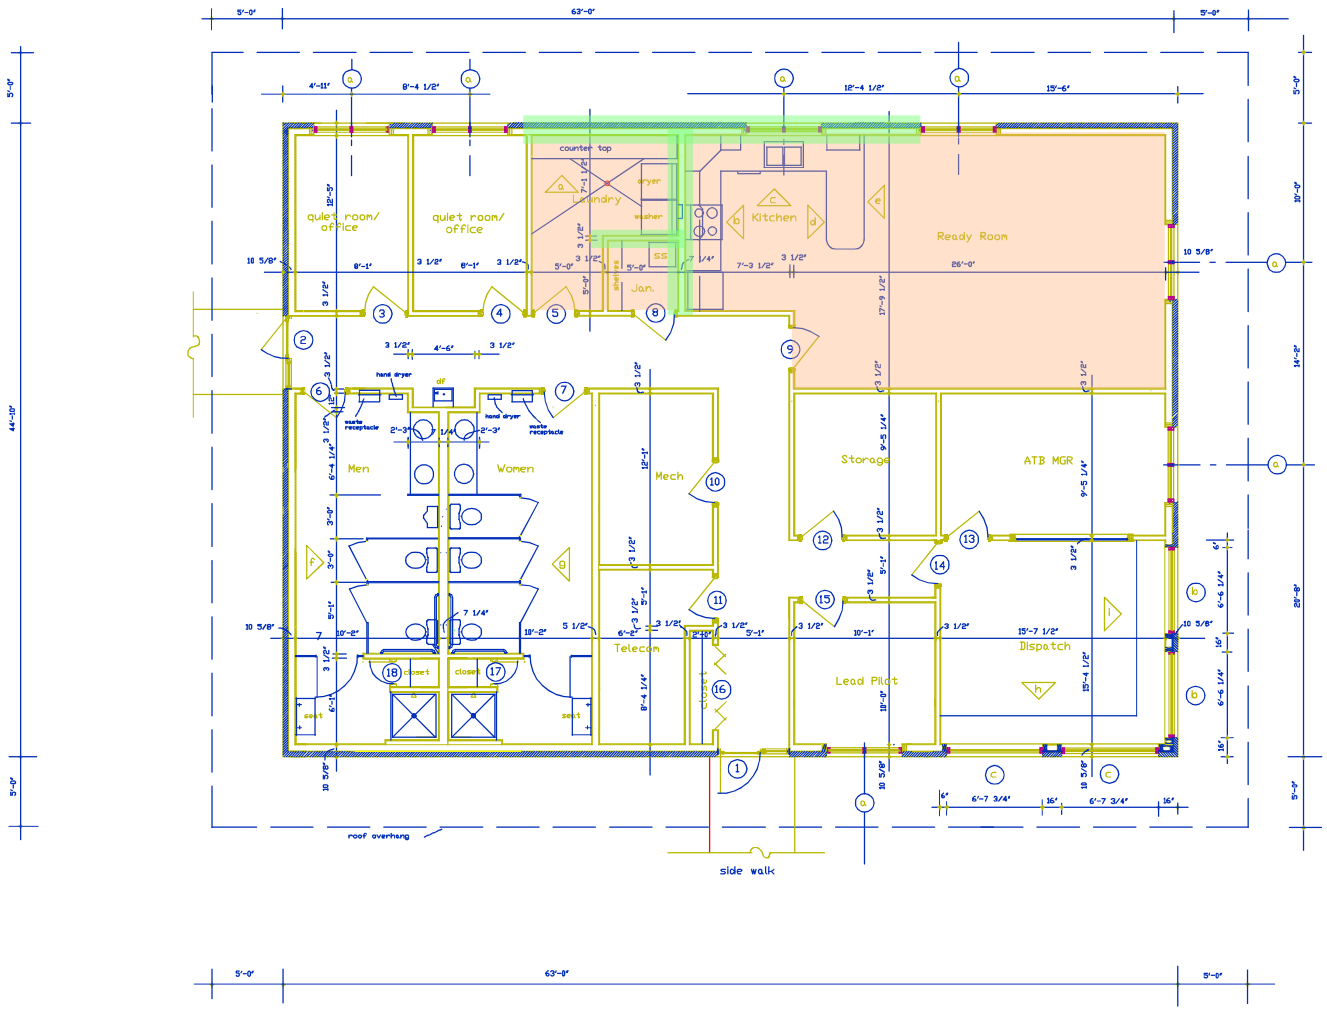

FLOOR PLAN

Scale: 1/4" = 1'-0"

USDA FOREST SERVICE
SOUTHERN REGION

director of engineering

air tanker base operations office

floor plan

b-0201
DRAWING NO.
october 25, 2001
DATE
w.speer
DESIGNER

REVISIONS
NO. | DATE

SHEET
a2

This document was created by an application that isn't licensed to use novaPDF.
Purchase a license to generate PDF files without this notice.