NOTE:
1. THIS SHEET IS FOR INFORMATION PURPOSES ONLY; REFER TO SITE PLANS FOR FURTHER DETAIL
2. NO LIMITS ARE SHOWN FOR UTILITY WORK (REFER TO SITE PLANS)
3. THIS SHEET IS NOT INTENDED AS A PHASING PLAN AND IS FOR BIDDING PURPOSES ONLY
4. COLORS SHOWN BELOW MATCH THE FOLLOWING
   - 4.1. RED (BASE BID)
   - 4.2. GREEN (OPTIONAL BID ITEMS)
   - 4.3. YELLOW (PHASE II)
   - 4.4. BLUE (SEPARATE BID ITEM)

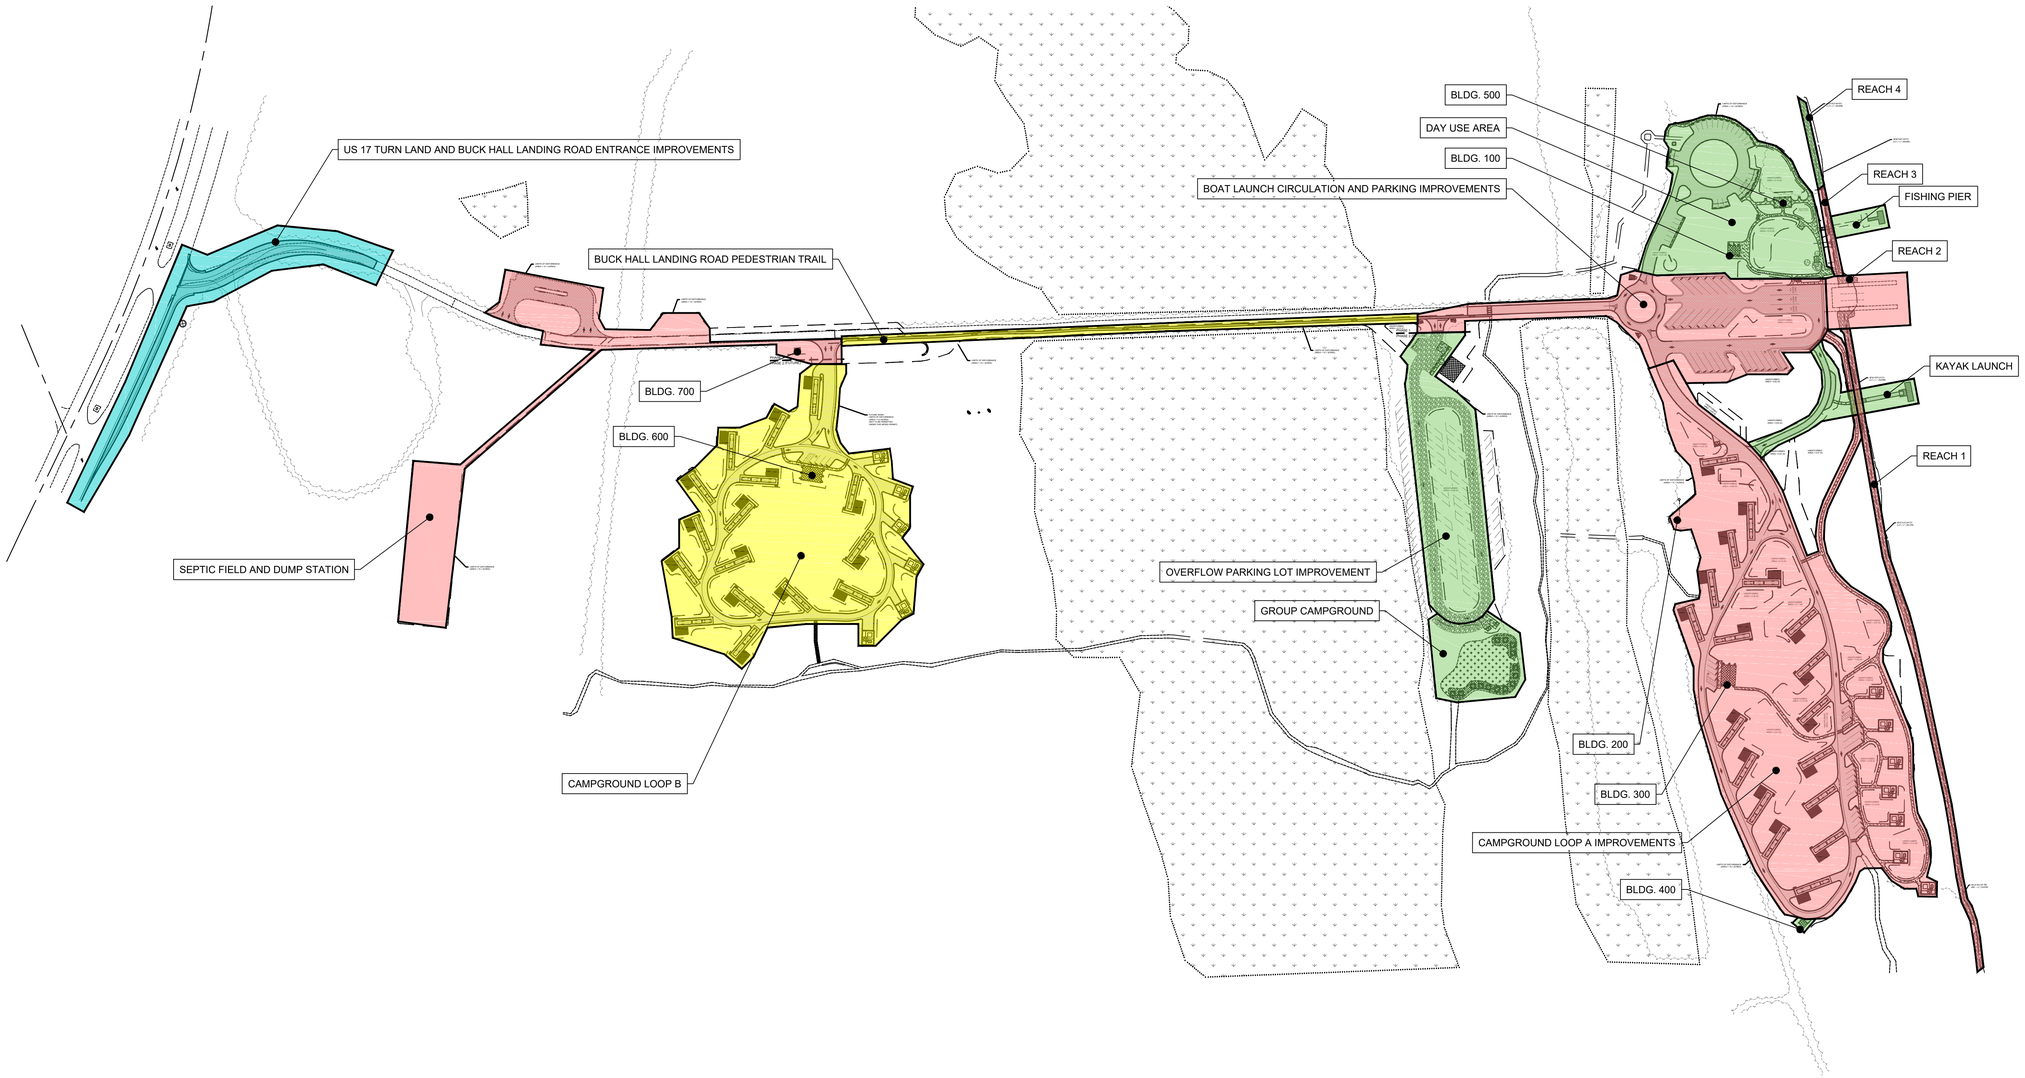

200' 100' 0 200' 400'
SCALE: 1" = 200'

Know what's below. Call before you dig.

UTILITY WARNING:
The underground utilities shown have been located from field survey information and existing drawings. The engineer makes no guarantee that the underground utilities shown comprise all such utilities in the area, either in service or abandoned. The engineer further does not warrant that the underground utilities shown are in the exact location indicated although he does certify that they are located as accurately as possible from information available. The engineer has not physically located the underground utilities.

1 CG003 **BID SCHEDULE PLAN**

USDA Forest Service
United States Department of Agriculture
Forest Service

R-08
Southern Region

STAMPS, LOGOS, AND SEALS

NO.	REVISION/ISSUE	DATE
4		
3		
2		
1	ISSUED FOR BID	08/09/24

PROJECT NAME
BUCK HALL RECREATION AREA RECONSTRUCTION

FRANCIS MARION NATIONAL FOREST

1099 BUCK HALL LANDING RD.,
MCCLELLANVILLE, SC, 29458
Project Issue Date: 08/09/2024
Project Status: Final Construction Documents
Task Order Number: 12445222F0051

PREPARED BY:
JOHNSON, LASCHOBER & ASSOCIATES, P.C.
ARCHITECTS • ENGINEERS
LANDSCAPE ARCHITECTS
1296 BROAD ST., AUGUSTA, GEORGIA 30901
PHONE: (706) 724-5756 FAX: (706) 724-3955
WEBSITE: www.theJLAgroup.com

DRAWING TITLE
BID SCHEDULE PLAN

DATE 08/09/24	ARCHIVE NUMBER
DESIGNER	DRAWING SHEET NO.
DRAWN	
CHECKED	
PROJECT NO. 3094.2201	SHEET 3 OF 137

10/30/2024 9:38 AM JNANCE K:\3094220\CIVIL\BID SCHEDULE PLAN.DWG;