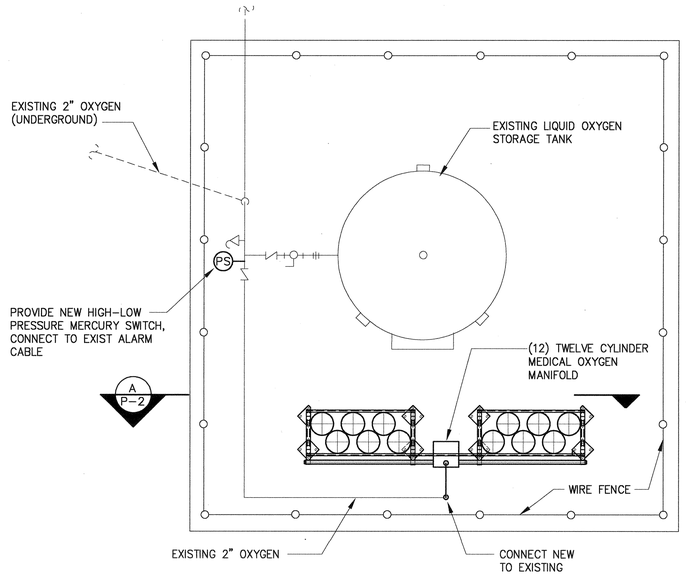

OXYGEN TANK PLAN

SCALE: 1/2" = 1'-0"

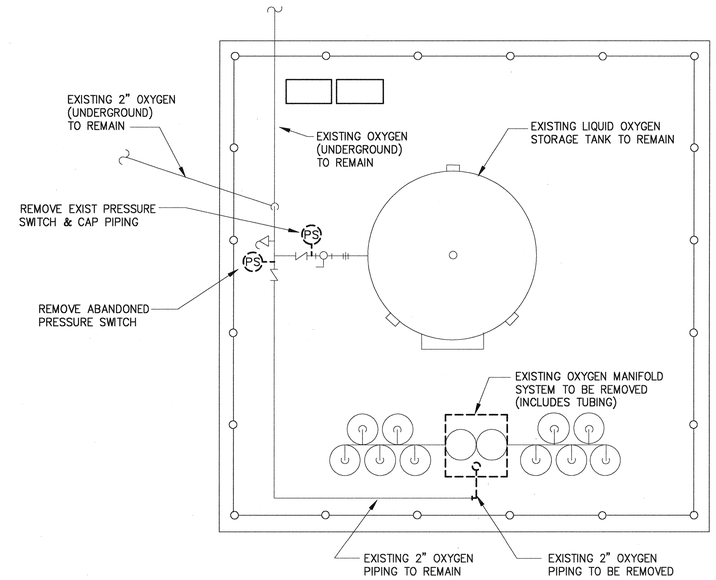

OXYGEN TANK DEMOLITION PLAN

SCALE: 1/2" = 1' - 0"

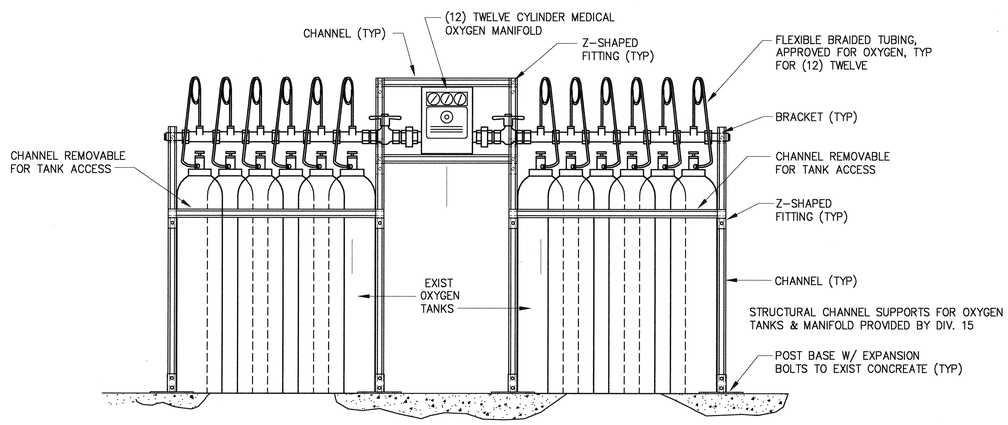

SECTION A/P-2

SCALE: 1" = 1'-0"

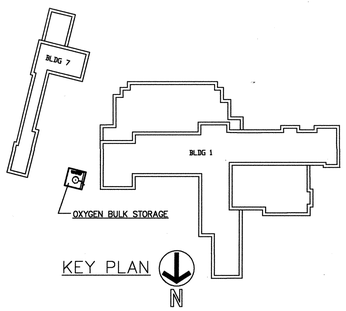

ADDENDUM			REVISION			
ADDENDUM NO.	ADDENDUM DATE	BY	NO.	DESCRIPTION	DATE	BY

URS Greiner
Architectural & Engineering Services
800 West St. Clair Avenue
Cleveland, Ohio 44113-1232

DEPARTMENT OF VETERANS AFFAIRS MEDICAL CENTER

ERIE, PENNSYLVANIA

DRAWING TITLE: MEDICAL OXYGEN (DEMOLITION AND NEW) PLANS & SECTION
SCALE: AS NOTED

PROJECT TITLE: ENVIRONMENTAL IMPROVEMENTS

DATE: 08-31-98
VA. PROJECT NO. 562-97-104

APPROVED DIVISION CHIEF: – DATE: –
APPROVED SERVICE DIRECTOR: – DATE: –

BUILDING NUMBER: –
CHECKED: BAC
DRAWN: EJL
LOCATION: ERIE, PENNSYLVANIA

DRAWING NO. P-2
12 OF 18

VETERANS ADMINISTRATION