CORPS OF ENGINEERS

U. S. ARMY

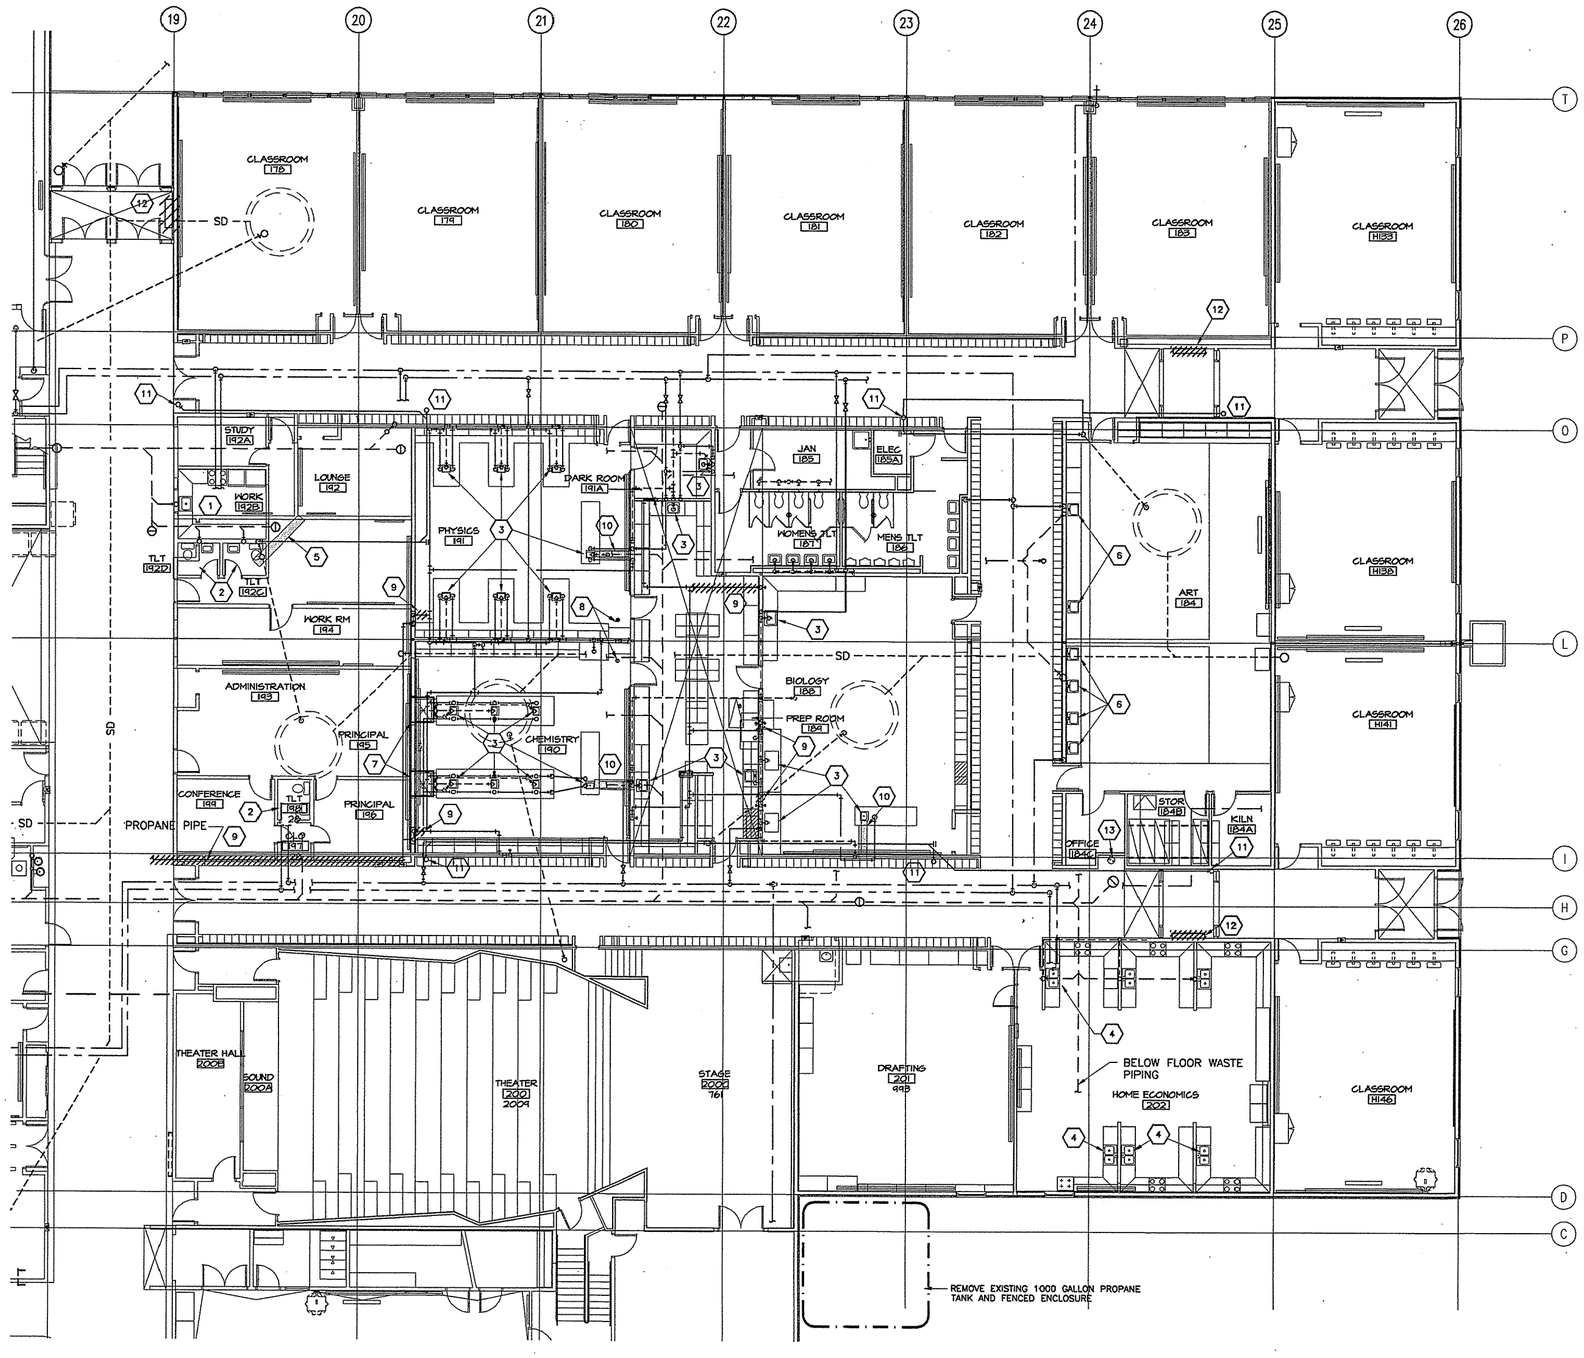


1 M2.1 M2.1 **AREA 'E' FLOOR PLAN- PIPING DEMOLITION**

SCALE: 1/8"=1'-0"

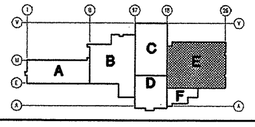


## SHEET NOTES

1. REMOVE EXISTING SINK (AS ACM) AND ASSOCIATED PIPING. CAP CW, HW AND VENT AT MAINS; CAP WASTE BELOW FLOOR OR AT MAINS. SEE M5.1 FOR NEW WORK THIS AREA. SEE AB-1.
2. REMOVE EXISTING TOILET ROOM FIXTURES AND ASSOCIATED PIPING. CAP CW, HW AND VENT AT MAINS; CAP WASTE BELOW FLOOR OR AT MAINS. SEE M5.1 FOR NEW WORK THIS AREA.
3. REMOVE ALL LABORATORY SINKS (AS ACM), TURRETS, GAS COCKS AND WATER SERVICE FIXTURES AT ALL LABORATORY CASEWORK IN ROOMS 188, 189, 190, 191 AND 191A. SEE AB-1.
4. REMOVE EXISTING SINK (AS ACM), GARBAGE DISPOSAL AND ASSOCIATED PIPING. CAP CW, HW AND VENT AT MAINS. CAP WASTE BELOW FLOOR. SEE AB-1.
5. APPROXIMATE AREA OF EXISTING FLOOR SLAB TO BE SAWCUT AND REMOVED FOR NEW PLUMBING PIPING. CAP UNUSED PIPING TO BE ABANDONED BELOW SLAB. SEE M5.1 FOR NEW WORK.
6. REMOVE EXISTING SINK (AS ACM) AND FAUCET. SEE 1/M5.1 FOR NEW WORK THIS AREA, SEE AB-1.
7. REMOVE EXISTING LABORATORY PIPING IN SHAFTS AT ENDS OF CASEWORK. SEE M5.1 FOR NEW WORK.
8. REMOVE EXISTING EMERGENCY EYEWASH AND ASSOCIATED PIPING. SEE M5.1 FOR NEW WORK.
9. REMOVE PROPANE PIPING AND ACCESSORIES WHERE HATCHED. SEE M5.1 FOR NEW WORK.
10. APPROXIMATE AREA OF EXISTING FLOOR TO BE SAWCUT AND REMOVED FOR NEW PIPING TO LABORATORY ISLAND. SEE M5.1 FOR NEW WORK. VERIFY LOCATION OF EXISTING UNDERSLAB PIPING.
11. REMOVE EXISTING ROOF DRAIN.
12. REMOVE EXISTING CABINET UNIT HEATER, ASSOCIATED PIPING AND APPURTENANCES TO MAIN. CAP GHS/GHR PIPING.
13. REMOVE EXISTING DRINKING FOUNTAIN. SEE 1/M5.1 FOR NEW WORK.

| REV. | DATE | C.O. | ACTION | DESCRIPTION | BY | APP'D. |
|---|---|---|---|---|---|---|

CONTRACT NO.

CONTRACTOR

CITY STATE

RECOMMENDED: PRIME CONTRACTOR

APPROVED: RESIDENT ENGINEER

DATE:

USKH — A quarter century of design for Alaskans

ALASKA DISTRICT
CORPS OF ENGINEERS
ANCHORAGE, ALASKA

DESIGNED: SVB
DRAWN: LDS
TRACED:
CHECKED: SVB
SUBMITTED:
DIL REC'T.

BEN EIELSON JR./SR. HIGH SCHOOL – PHASE 3
EIELSON AIR FORCE BASE, ALASKA
MECHANICAL
DEMOLITION
FLOOR PLANS – PLUMBING

RECOMMENDED: CHIEF, MILITARY TECHNICAL ENGINEERING BRANCH

APPROVED: CHIEF ENGINEERING DIVISION

DATE:

SCALE: AS SHOWN

SPEC. NO.

DRAWING NUMBER 29-02-38

SHEET OF

REFERENCE NO. M2.1

507202M21(1=1)