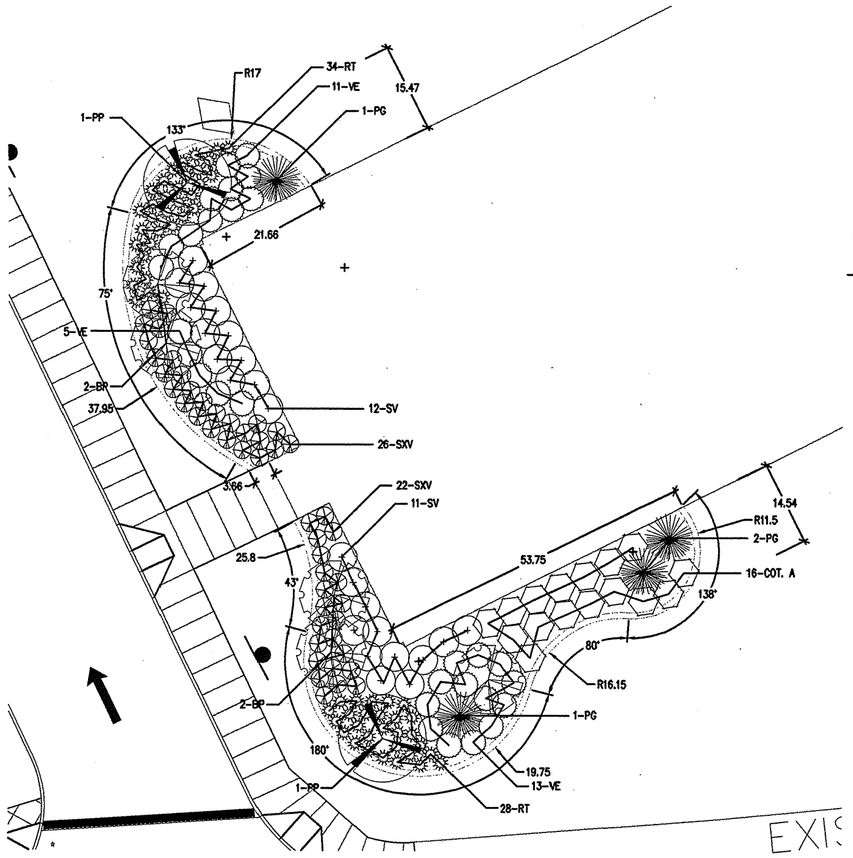

2 SHEET L4 DETAIL 2
SCALE: 1"=10'-0"

PLANTING SCHEDULE

SYMBOL	LABEL	LATIN NAME	COMMON NAME	SIZE	QUANTITY
		TREES			
	BP	BETULA PAPYRIFERA	PAPER BIRCH	2" CAL.	32
	LS	LARIX SIBIRICA	SIBERIAN LARCH	8-10' HT.	12
	PG	PICEA GLAUCA	WHITE SPRUCE	5'-6' HT.	25
	PP	PRUNUS PADUS	MAY DAY TREE	2" CAL.	4
	PV	PRUNUS VIRGINIANA	CHOKECHERRY	2" CAL.	17
		SHRUBS			
	CAR. A	CARAGANA ARBORESCENS	SIBERIAN PEA SHRUB	36" HT.	53
	CS	CORNUS STOLONIFERA	REDOSIER DOGWOOD	36" HT.	48
	COT. A	COTONEASTER ACUTIFOLIA	PEKING COTONEASTER	36" HT.	111
	RT	RIBES TRISTE	RED CURRANT	24" HT.	160
	RSA	ROSA SPINOSISSIMA 'ALTAICA'	ALTAICA ROSE	24" HT.	304
	SXV	SPIREA X VANHOUTTEI	VANHOUTTE SPIREA	24" HT.	213
	SV	SYRINGA VILLOSA	LATE LILAC	36" HT.	86
	VE	VIBURNUM EDULE	HIGHBUSH CRANBERRY	36" HT.	67

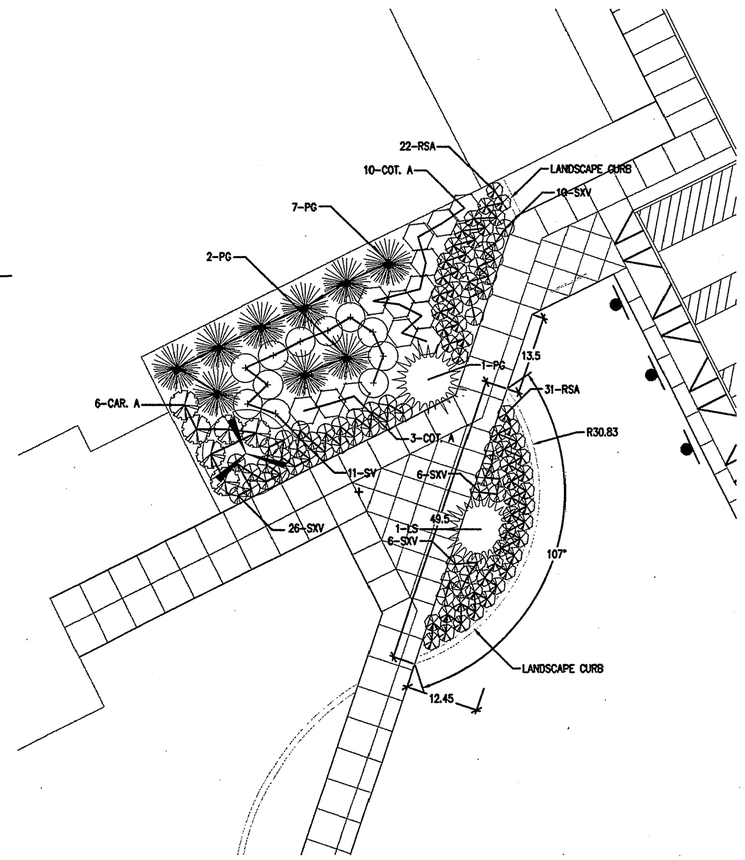

1 SHEET L4 - DETAIL 1
SCALE: 1"=10'-0"

NOTE:

PLANT QUANTITIES REPRESENT TOTALS FOR THE WHOLE PROJECT.

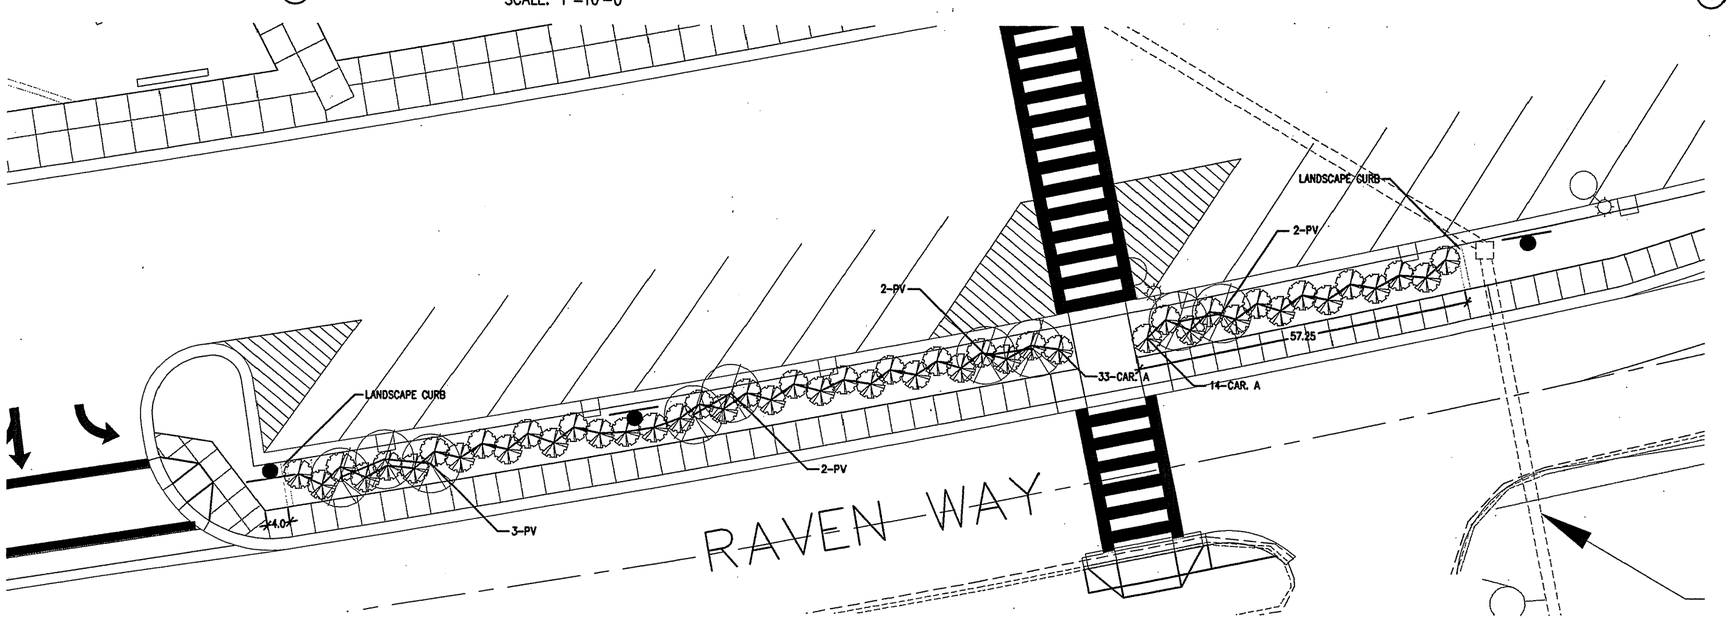

3 SHEET L4 DETAIL 3
SCALE: 1"=10'-0"

REFERENCE NO. L3

REV.	DATE	C.O.	ACTION	DESCRIPTION	BY	APP'D.

CONTRACT NO.

CONTRACTOR

CITY STATE

RECOMMENDED: PRIME CONTRACTOR

APPROVED: RESIDENT ENGINEER

DATE:

USKH A quarter century of design for Alaskans

ALASKA DISTRICT
CORPS OF ENGINEERS
ANCHORAGE, ALASKA

DESIGNED: TD
DRAWN: TD
TRACED:
CHECKED: DA
SUBMITTED:
CH. SECT.

BEN EIELSON JR./SR. HIGH SCHOOL - PHASE 3
EIELSON AIR FORCE BASE, ALASKA
LANDSCAPING ARCHITECTURAL

PLANTING PLANS

RECOMMENDED: CHIEF, MILITARY TECHNICAL ENGINEERING BRANCH

APPROVED: CHIEF ENGINEERING DIVISION

DATE:

SCALE:

SPEC. NO.

DRAWING NUMBER
29-02-38

SHEET OF