CORPS OF ENGINEERS

U. S. ARMY

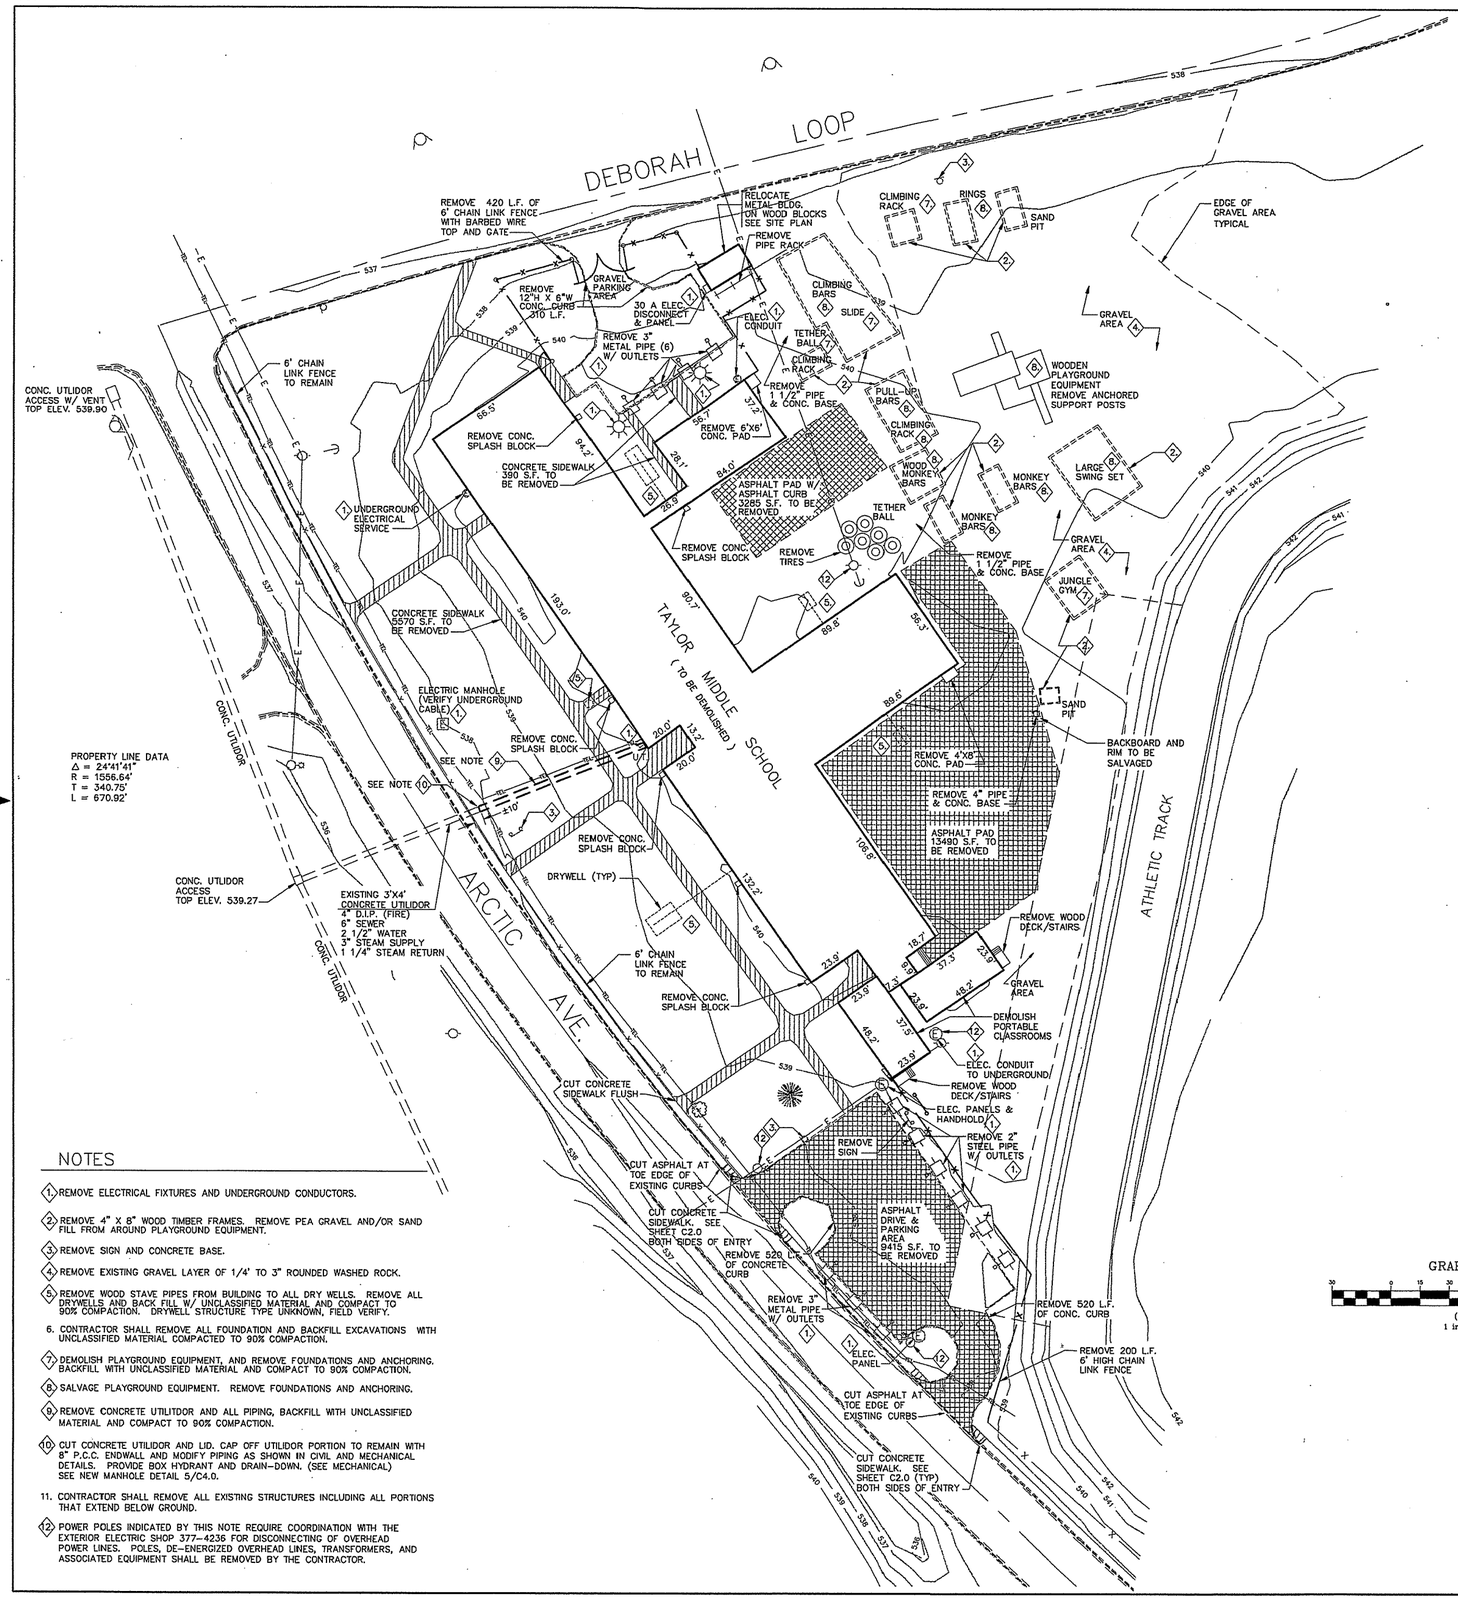

LEGEND

TO BE DEMOLISHED, REMOVED OR SALVAGE	EXISTING	
SEE ELECTRICAL		Electrical J-Box
SEE ELECTRICAL		Electrical Vault
SEE ELECTRICAL		Vehicle Plug-in
SEE ELECTRICAL		Luminaire
SEE ELECTRICAL		Light Pole w/o Mast Arm
SEE ELECTRICAL		Utility Pole
SEE ELECTRICAL		Guy Anchor
SEE ELECTRICAL		Telephone Pedestal
		Gas Valve
		Hydrant
		Catch Basin
	C.O.	Sanitary Sewer Cleanout
		Sign
SEE LANDSCAPE		Conifer Tree
SEE LANDSCAPE		Deciduous Tree
	542	Contour (1' normal)
	540	Highlight Contour (5')
x	x	Fence
		Curb Back
		Edge of Pavement
		Edge of Gravel
		Building Overhang
		Asphalt Pavement
		Concrete Sidewalk

REFERENCE DRAWINGS – CONSTRUCTION & AS-BUILTS

1. ELEMENTARY SCHOOL BUILDING, PROJECT No. AAA-56-C-FED-4A-6, MARCH 1956.
2. HIGH SCHOOL ADDITION, PROJECT No. AAA-58-C-FED-4-A8, FEB. 1958.
3. ADDITION TO BEN EIELSON (TAYLOR) HIGH SCHOOL, PROJECT No. AAA-60C-FED-4-A10, MARCH 1960.
4. EIELSON SCHOOLS ADDITION, PROJECT No. GG-C-FED-4-A16, MAY 1965.

NOTES

1. REMOVE ELECTRICAL FIXTURES AND UNDERGROUND CONDUCTORS.
2. REMOVE 4" X 8" WOOD TIMBER FRAMES. REMOVE PEA GRAVEL AND/OR SAND FILL FROM AROUND PLAYGROUND EQUIPMENT.
3. REMOVE SIGN AND CONCRETE BASE.
4. REMOVE EXISTING GRAVEL LAYER OF 1/4' TO 3" ROUNDED WASHED ROCK.
5. REMOVE WOOD STAVE PIPES FROM BUILDING TO ALL DRY WELLS. REMOVE ALL DRYWELLS AND BACK FILL W/ UNCLASSIFIED MATERIAL AND COMPACT TO 90% COMPACTION. DRYWELL STRUCTURE TYPE UNKNOWN, FIELD VERIFY.
6. CONTRACTOR SHALL REMOVE ALL FOUNDATION AND BACKFILL EXCAVATIONS WITH UNCLASSIFIED MATERIAL COMPACTED TO 90% COMPACTION.
7. DEMOLISH PLAYGROUND EQUIPMENT, AND REMOVE FOUNDATIONS AND ANCHORING. BACKFILL WITH UNCLASSIFIED MATERIAL AND COMPACT TO 90% COMPACTION.
8. SALVAGE PLAYGROUND EQUIPMENT. REMOVE FOUNDATIONS AND ANCHORING.
9. REMOVE CONCRETE UTILITDOR AND ALL PIPING, BACKFILL WITH UNCLASSIFIED MATERIAL AND COMPACT TO 90% COMPACTION.
10. CUT CONCRETE UTILIDOR AND LID. CAP OFF UTILIDOR PORTION TO REMAIN WITH 8" P.C.C. ENDWALL AND MODIFY PIPING AS SHOWN IN CIVIL AND MECHANICAL DETAILS. PROVIDE BOX HYDRANT AND DRAIN-DOWN. (SEE MECHANICAL) SEE NEW MANHOLE DETAIL 5/C4.0.

11. CONTRACTOR SHALL REMOVE ALL EXISTING STRUCTURES INCLUDING ALL PORTIONS THAT EXTEND BELOW GROUND.

12. POWER POLES INDICATED BY THIS NOTE REQUIRE COORDINATION WITH THE EXTERIOR ELECTRIC SHOP 377-4236 FOR DISCONNECTING OF OVERHEAD POWER LINES. POLES, DE-ENERGIZED OVERHEAD LINES, TRANSFORMERS, AND ASSOCIATED EQUIPMENT SHALL BE REMOVED BY THE CONTRACTOR.

GRAPHIC SCALE

30 0 15 30 60 120

(IN FEET)
1 inch = 30 ft.

REFERENCE NO. C1.0

REV.	DATE	C.O.	ACTION	DESCRIPTION	BY	APP'D.

CONTRACT NO.

CONTRACTOR

CITY STATE

RECOMMENDED: (PRIME CONTRACTOR) APPROVED: (RESIDENT ENGINEER) DATE:

USKH — A quarter century of design for Alaskans

ALASKA DISTRICT
CORPS OF ENGINEERS
ANCHORAGE, ALASKA

DESIGNED: GDM
DRAWN: SMT
TRACED:
CHECKED: TRK
SUBMITTED:
CH. SECT.

BEN EIELSON JR./SR. HIGH SCHOOL – PHASE 3
EIELSON AIR FORCE BASE, ALASKA
CIVIL
EXISTING TOPO
DEMOLITION SITE PLAN

RECOMMENDED: CHIEF, MILITARY TECHNICAL ENGINEERING BRANCH
APPROVED: CHIEF ENGINEERING DIVISION
DATE:

SCALE: AS SHOWN
SPEC. NO.

DRAWING NUMBER
29-02-38
SHEET OF